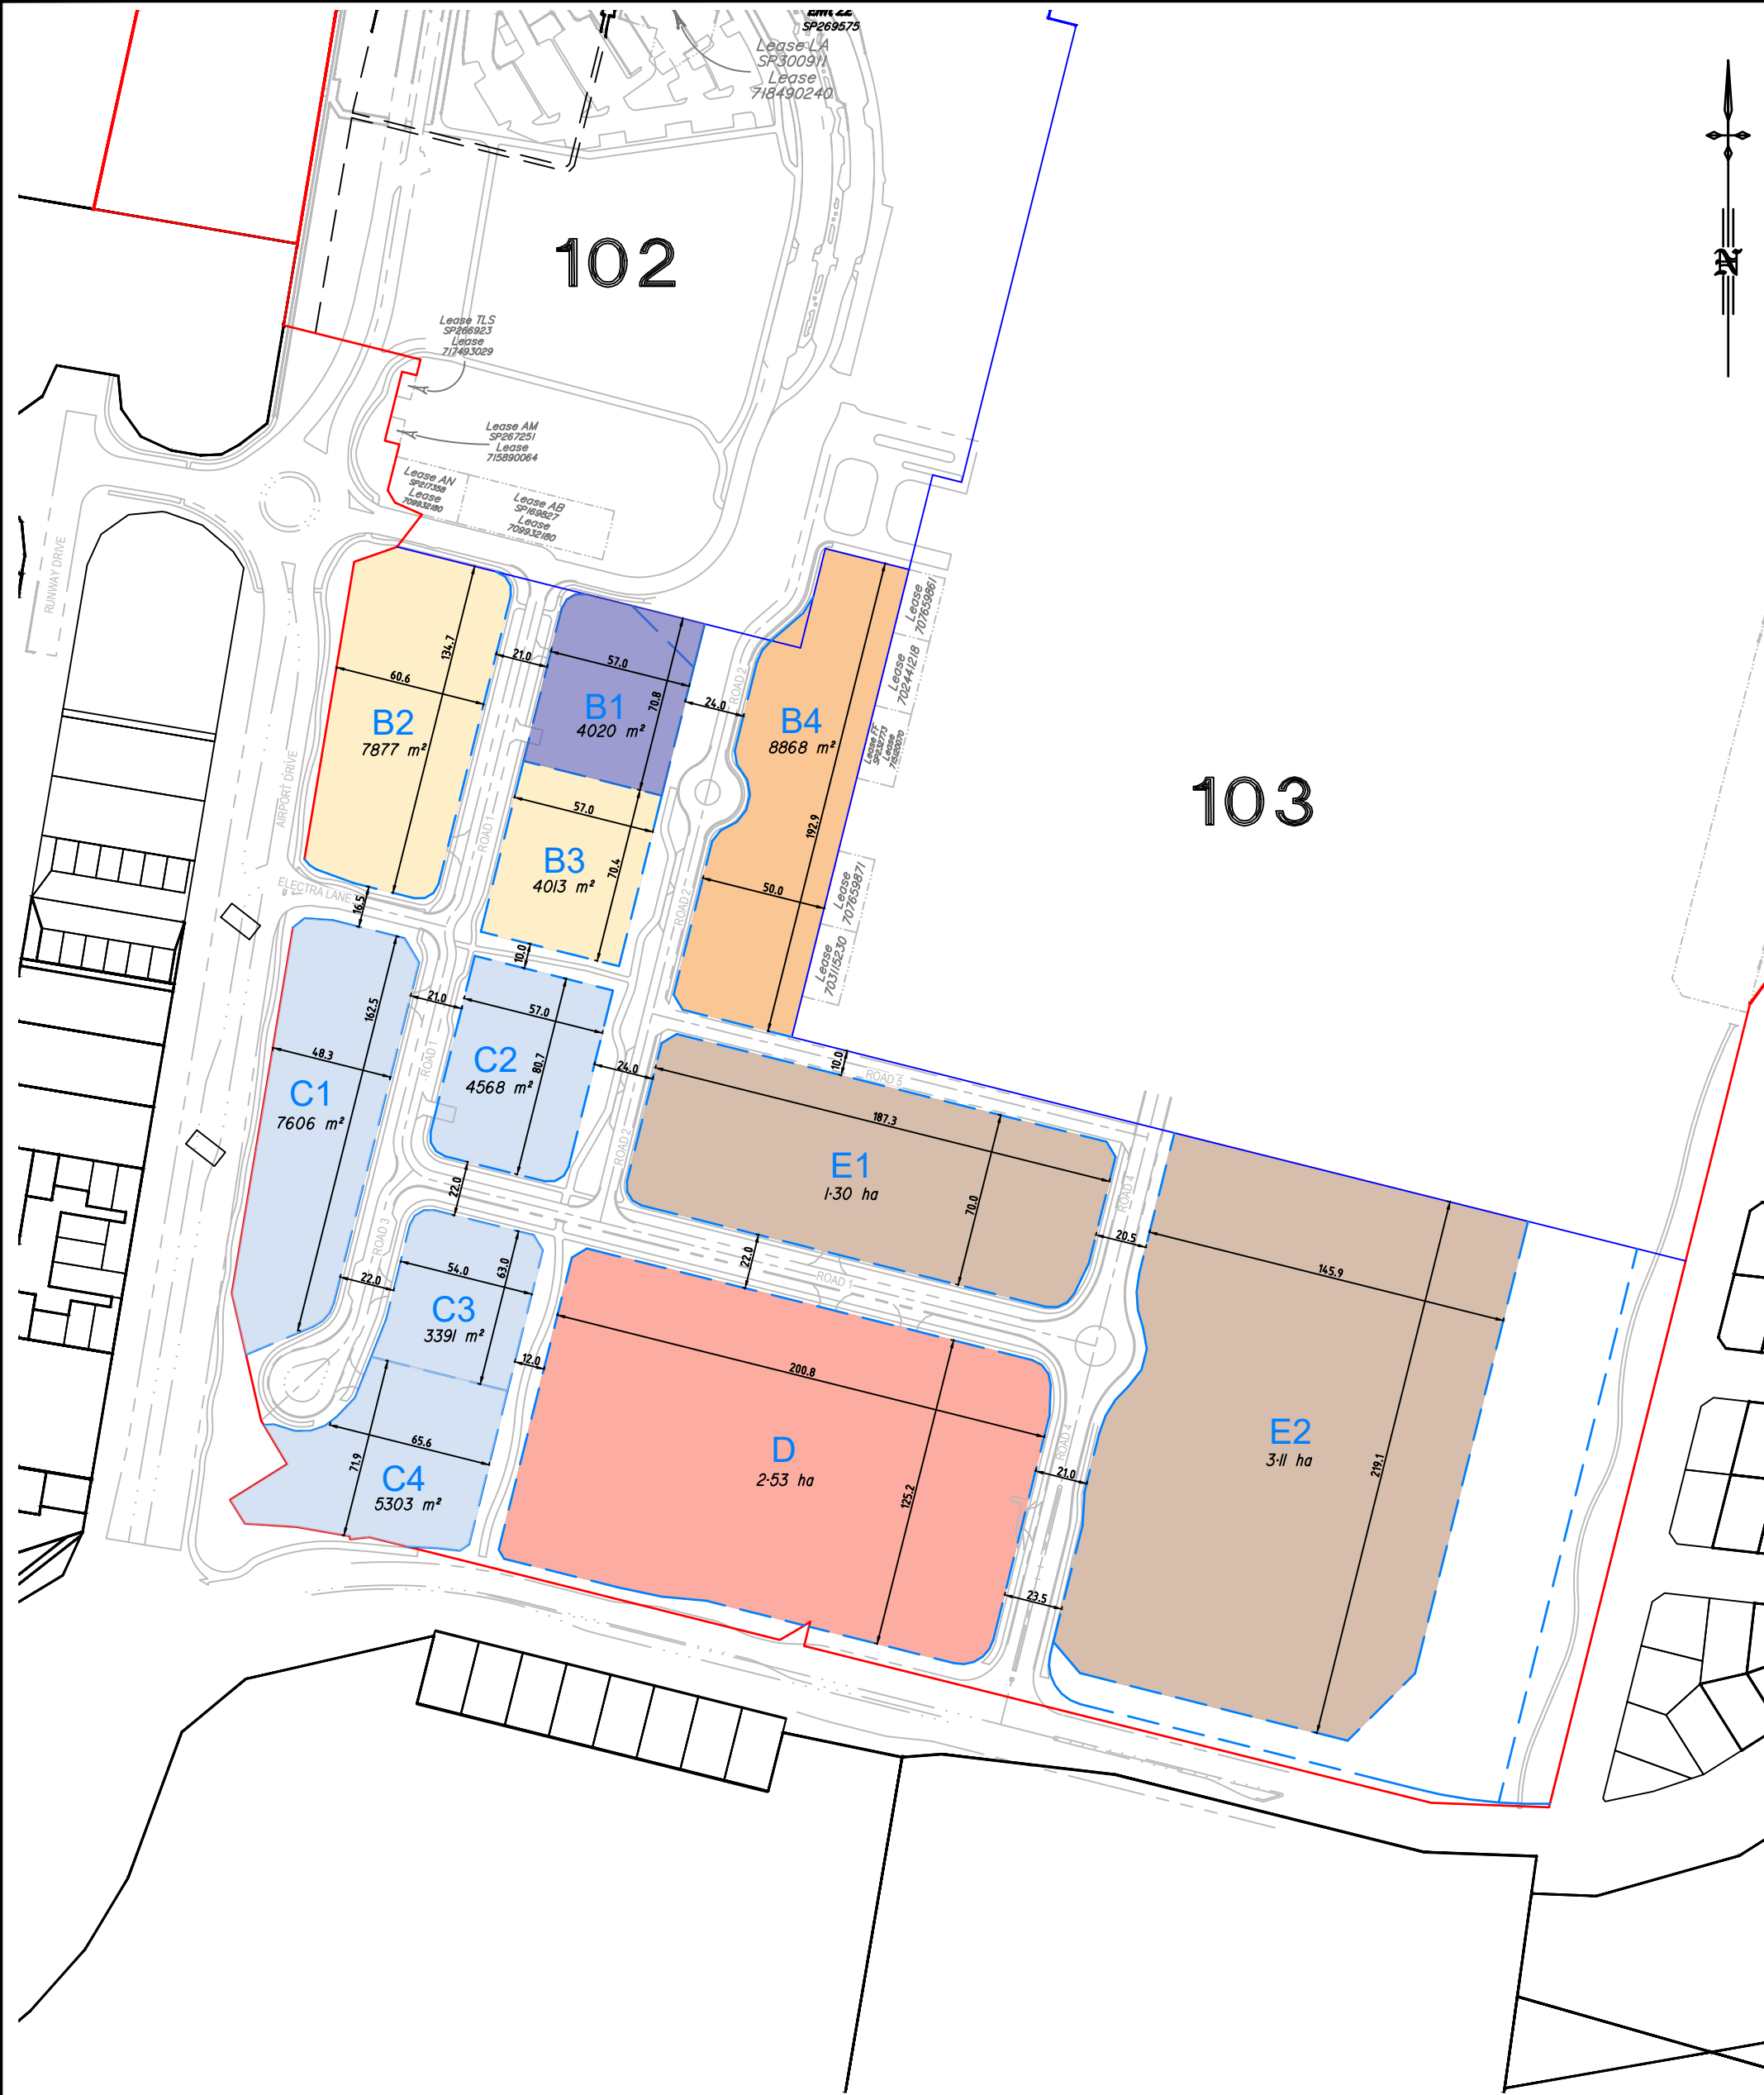


Scale 1:2500@A3

IMPORTANT NOTE
• Dimensions and areas are approximate only and are subject to Economic Development Queensland (EDQ), Final Survey and Plan Registration.

PROJECT Sunshine Coast Airport Lease Area		CLIENT Sunshine Coast Airport	RPS A TETRA TECH COMPANY RPS AAP Consulting Pty. Ltd. ACN 117 883 173 ABN 97 117 883 173 1 Innovation Parkway, Birtinya, Qld, 4575 PO BOX 6149, Meridan Plains, Qld, 4551 T 07 5436 7888 F 07 5493 6630 W rpsgroup.com		
Job Ref. 444488	Date 09.06.2026	Proposed Development Sites			
Comp By. RCG	DWG Name. 444488-03				
Checked By.	Locality Marcoola				
Local Authority SUNSHINE COAST COUNCIL			Scale 1:2500	Sheet Sheet 1 of 7	Plan Ref 444488-03

Lease AN
SP217358
Lease
709932180

Lease AB
SP169827
Lease
709932180



18.116

40.951

4.141
4.141
4.141

37.0

134.7

60.6

120.6

B2

7877 m²

118.7

3.184

3.184

16.0

25.0

4.141
4.141
4.141
4.141

16.5

CTRA LANE

11.342
5.921

29.5

11.314

162.5

21.0

ROAD 1

70.4

B3

4013 m²

57.0

10.0

57.0

57.0

70.4

57.0

57.0

62.8

21.0

4.141

4.141

19.0

4.141

4.141

30.0

34.965

17.96

57.0

70.8

52.84

B1

4020 m²

24

ROAD 2

63.28

10.11

5 0 5 10 15 20

Scale 1:600@A3

Plan No. 444488-03

Amended: 09.06.2026

Sheet

2 of 7

