


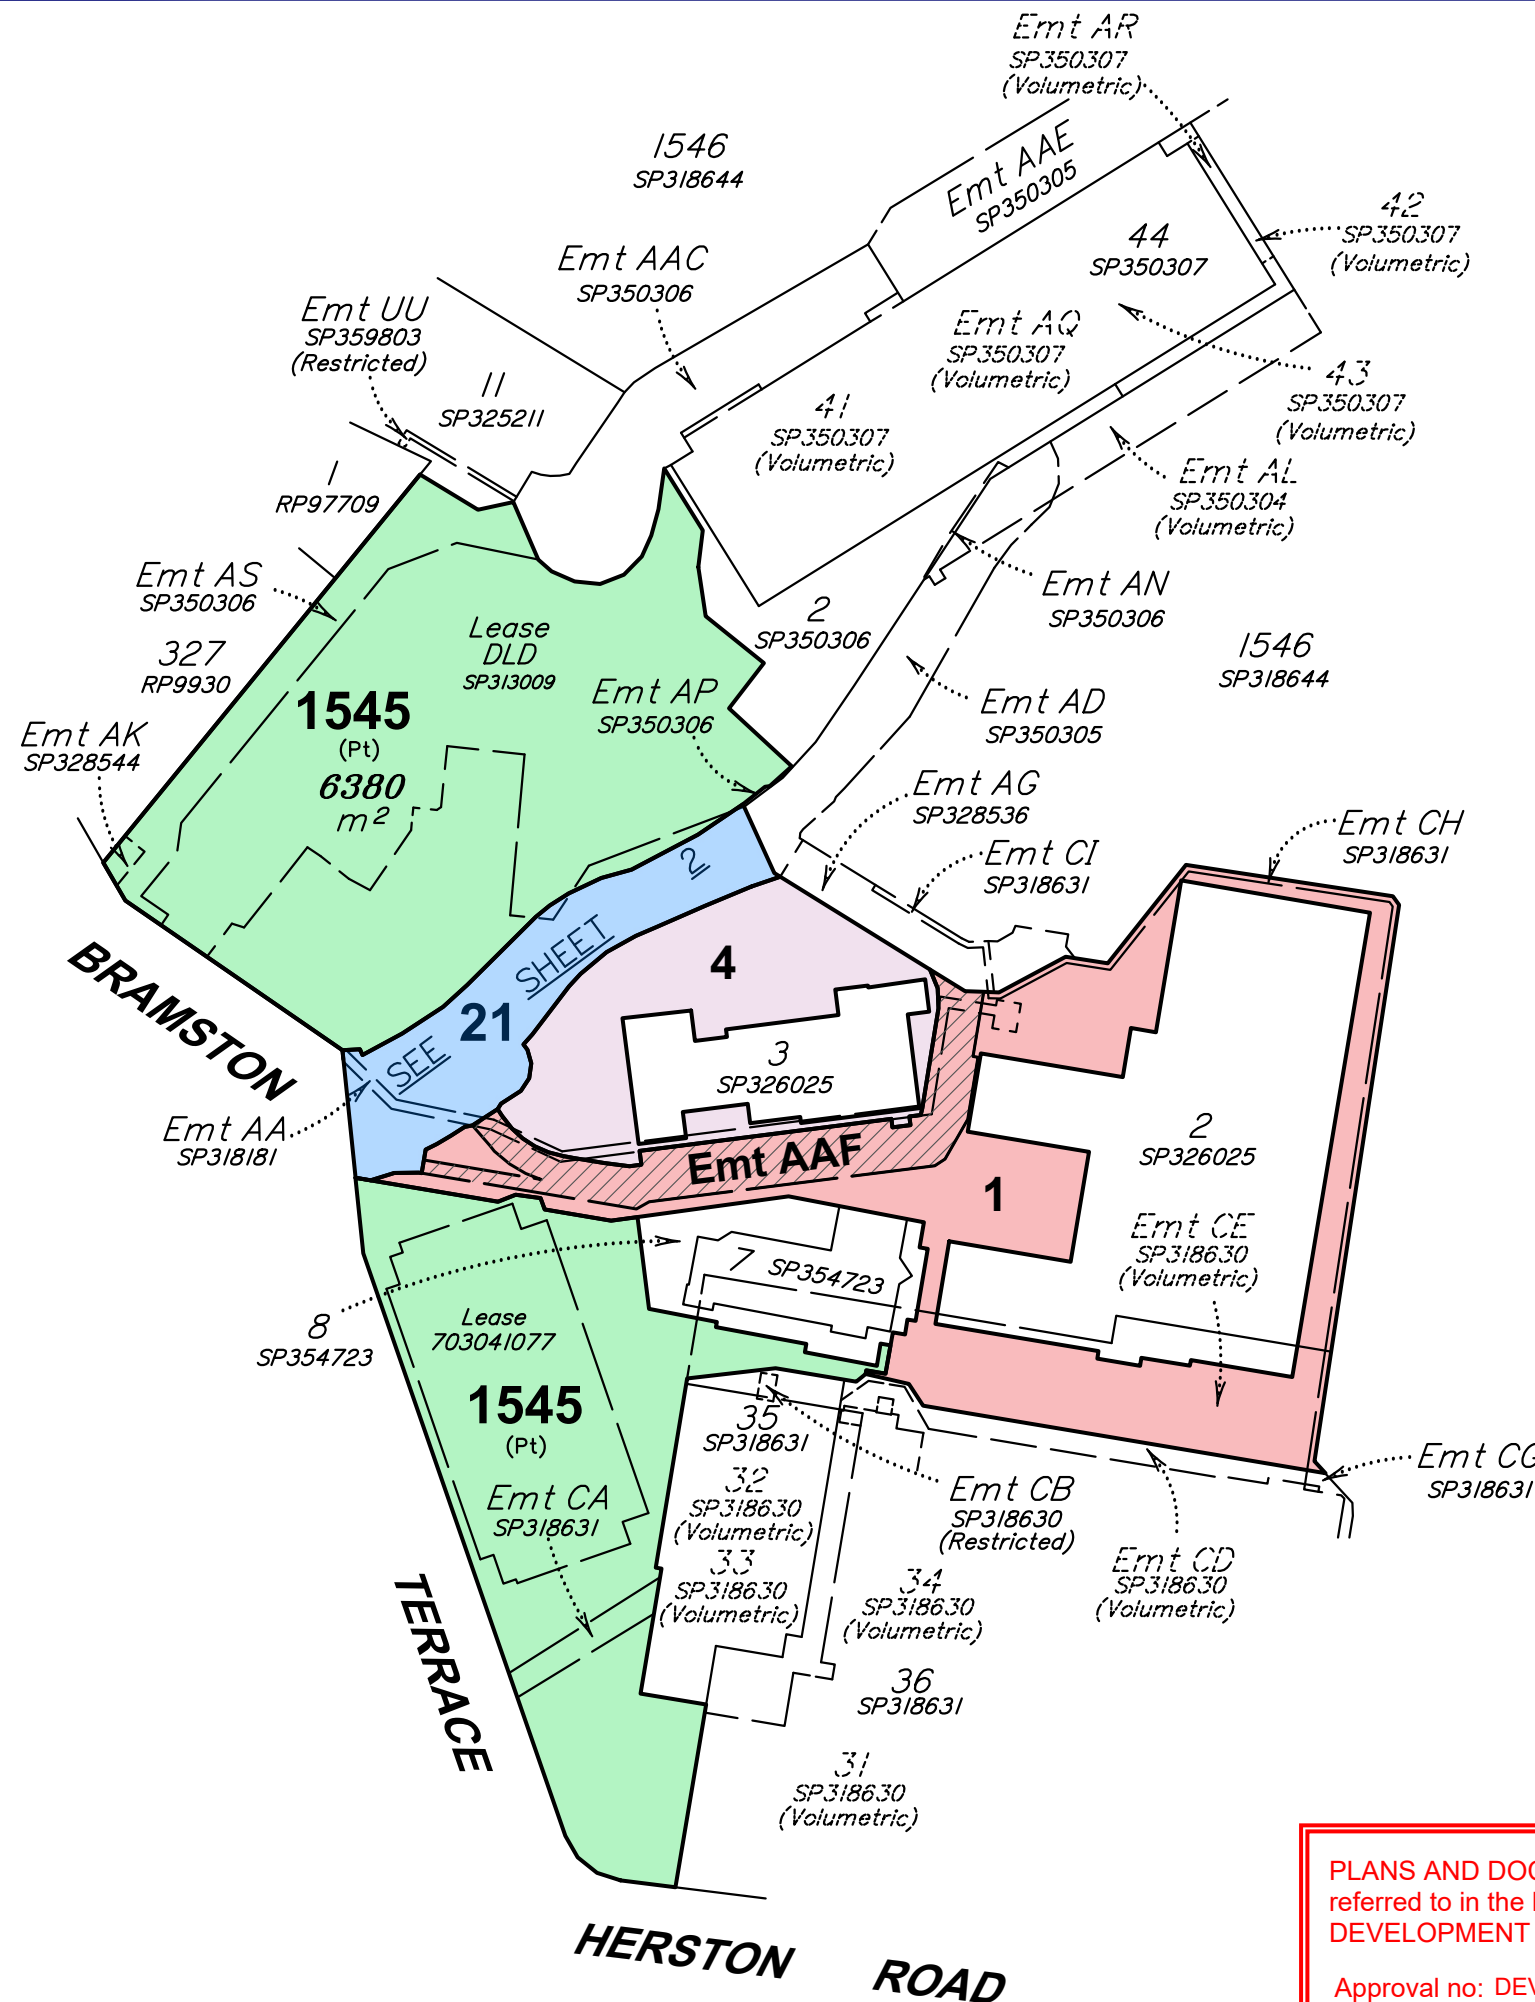

- Proposed Lot 1
- Proposed Lot 4
- Proposed Lot 21
- Proposed Lot 1545
- Proposed Emt AAF

NOTES:
1. Drawn to scale on an A3 sheet.
2. All dimensions and areas are subject to final survey and approval by EDQ.

I	Lot 1 & 4 reconfig, Emt AH del	DJL	5/08/2026
H	Emts AAF & AH Added	DJL	5/06/2026
G	Underlay updated	DJL	8/05/2026
F	Updated Plan	DJL	29/04/2026
E	Updated Lot 21	DJL	11/09/2024
D	Updates	BRJ	20/08/2024
C	Updates	BRJ	14/08/2024
B	Updates	BRJ	8/08/2024
A	Original Issue	BRJ	6/08/2024
Issue	Revision	Int	Date

Title:
**Plan of Lots 1, 4, 21 & 1545
and of Emt AAF in Lot 1**
Cancelling Lots 1 & 4 on
SP326025 & Lot 1545 on SP354723
(SP350309)

Client:	AUSTRALIAN UNITY		
Locality:	HERSTON		
Local Gov:	BCC	Prepared By:	BRJ
Surveyed By:		Approved:	BM
Date Created:	02/08/2024	Scale:	1:1500
Comp File:	161102.project		
Plan No:	161102_132_PRO		

PLANS AND DOCUMENTS
referred to in the PDA
DEVELOPMENT APPROVAL


Approval no: DEV2026/HQU/5268

Date: 24 Sept 2026



LEGEND:

- * Boundary to be positioned adjacent to back of kerb.
- # Boundary to be positioned adjacent to concrete footpath.

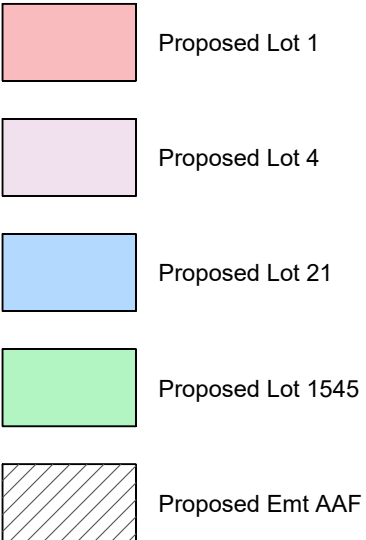

NOTES:

1. Drawn to scale on an A3 sheet.
2. All dimensions and areas are subject to final survey and approval by EDQ.
3. Background architectural information vide ADG Civil Engineers Plan NC-4C-CR-231 Rev G


I	Lot 1 & 4 reconfig, Emt AH del	DJL	5/08/2026
H	Emts AAF & AH Added	DJL	5/06/2026
G	Underlay updated	DJL	8/05/2026
F	Updated Plan	DJL	29/04/2026
E	Updated Lot 21	DJL	11/09/2024
D	Updates	BRJ	20/08/2024
C	Updates	BRJ	14/08/2024
B	Updates	BRJ	8/08/2024
A	Original Issue	BRJ	6/08/2024
Issue	Revision	Int	Date

Title:

**Plan of Lots 1, 4, 21 & 1545
and of Emt AAF in Lot 1
Cancelling Lots 1 & 4 on
SP326025 & Lot 1545 on SP354723
(SP350309)**

Client: **AUSTRALIAN UNITY**

Locality: HERSTON
Local Gov: BCC Prepared By: BRJ
Surveyed By: Approved: BM
Date Created: 02/08/2024 Scale: 1:500
Comp File: 161102.project
Plan No: **161102_132_PRO**

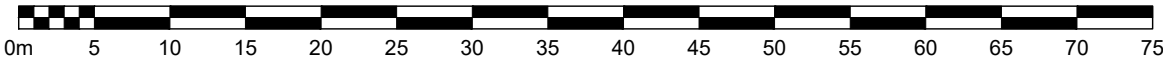

**PLANS AND DOCUMENTS
referred to in the PDA
DEVELOPMENT APPROVAL**

Approval no: DEV2026/HQU/5268
Date: 24 Sept 2026



Note: Boundary of Emt AAF positioned to coincide with boundary of Emt AF on SP326025 between stations labelled A-B-C-D-E-F-G-H-I.

