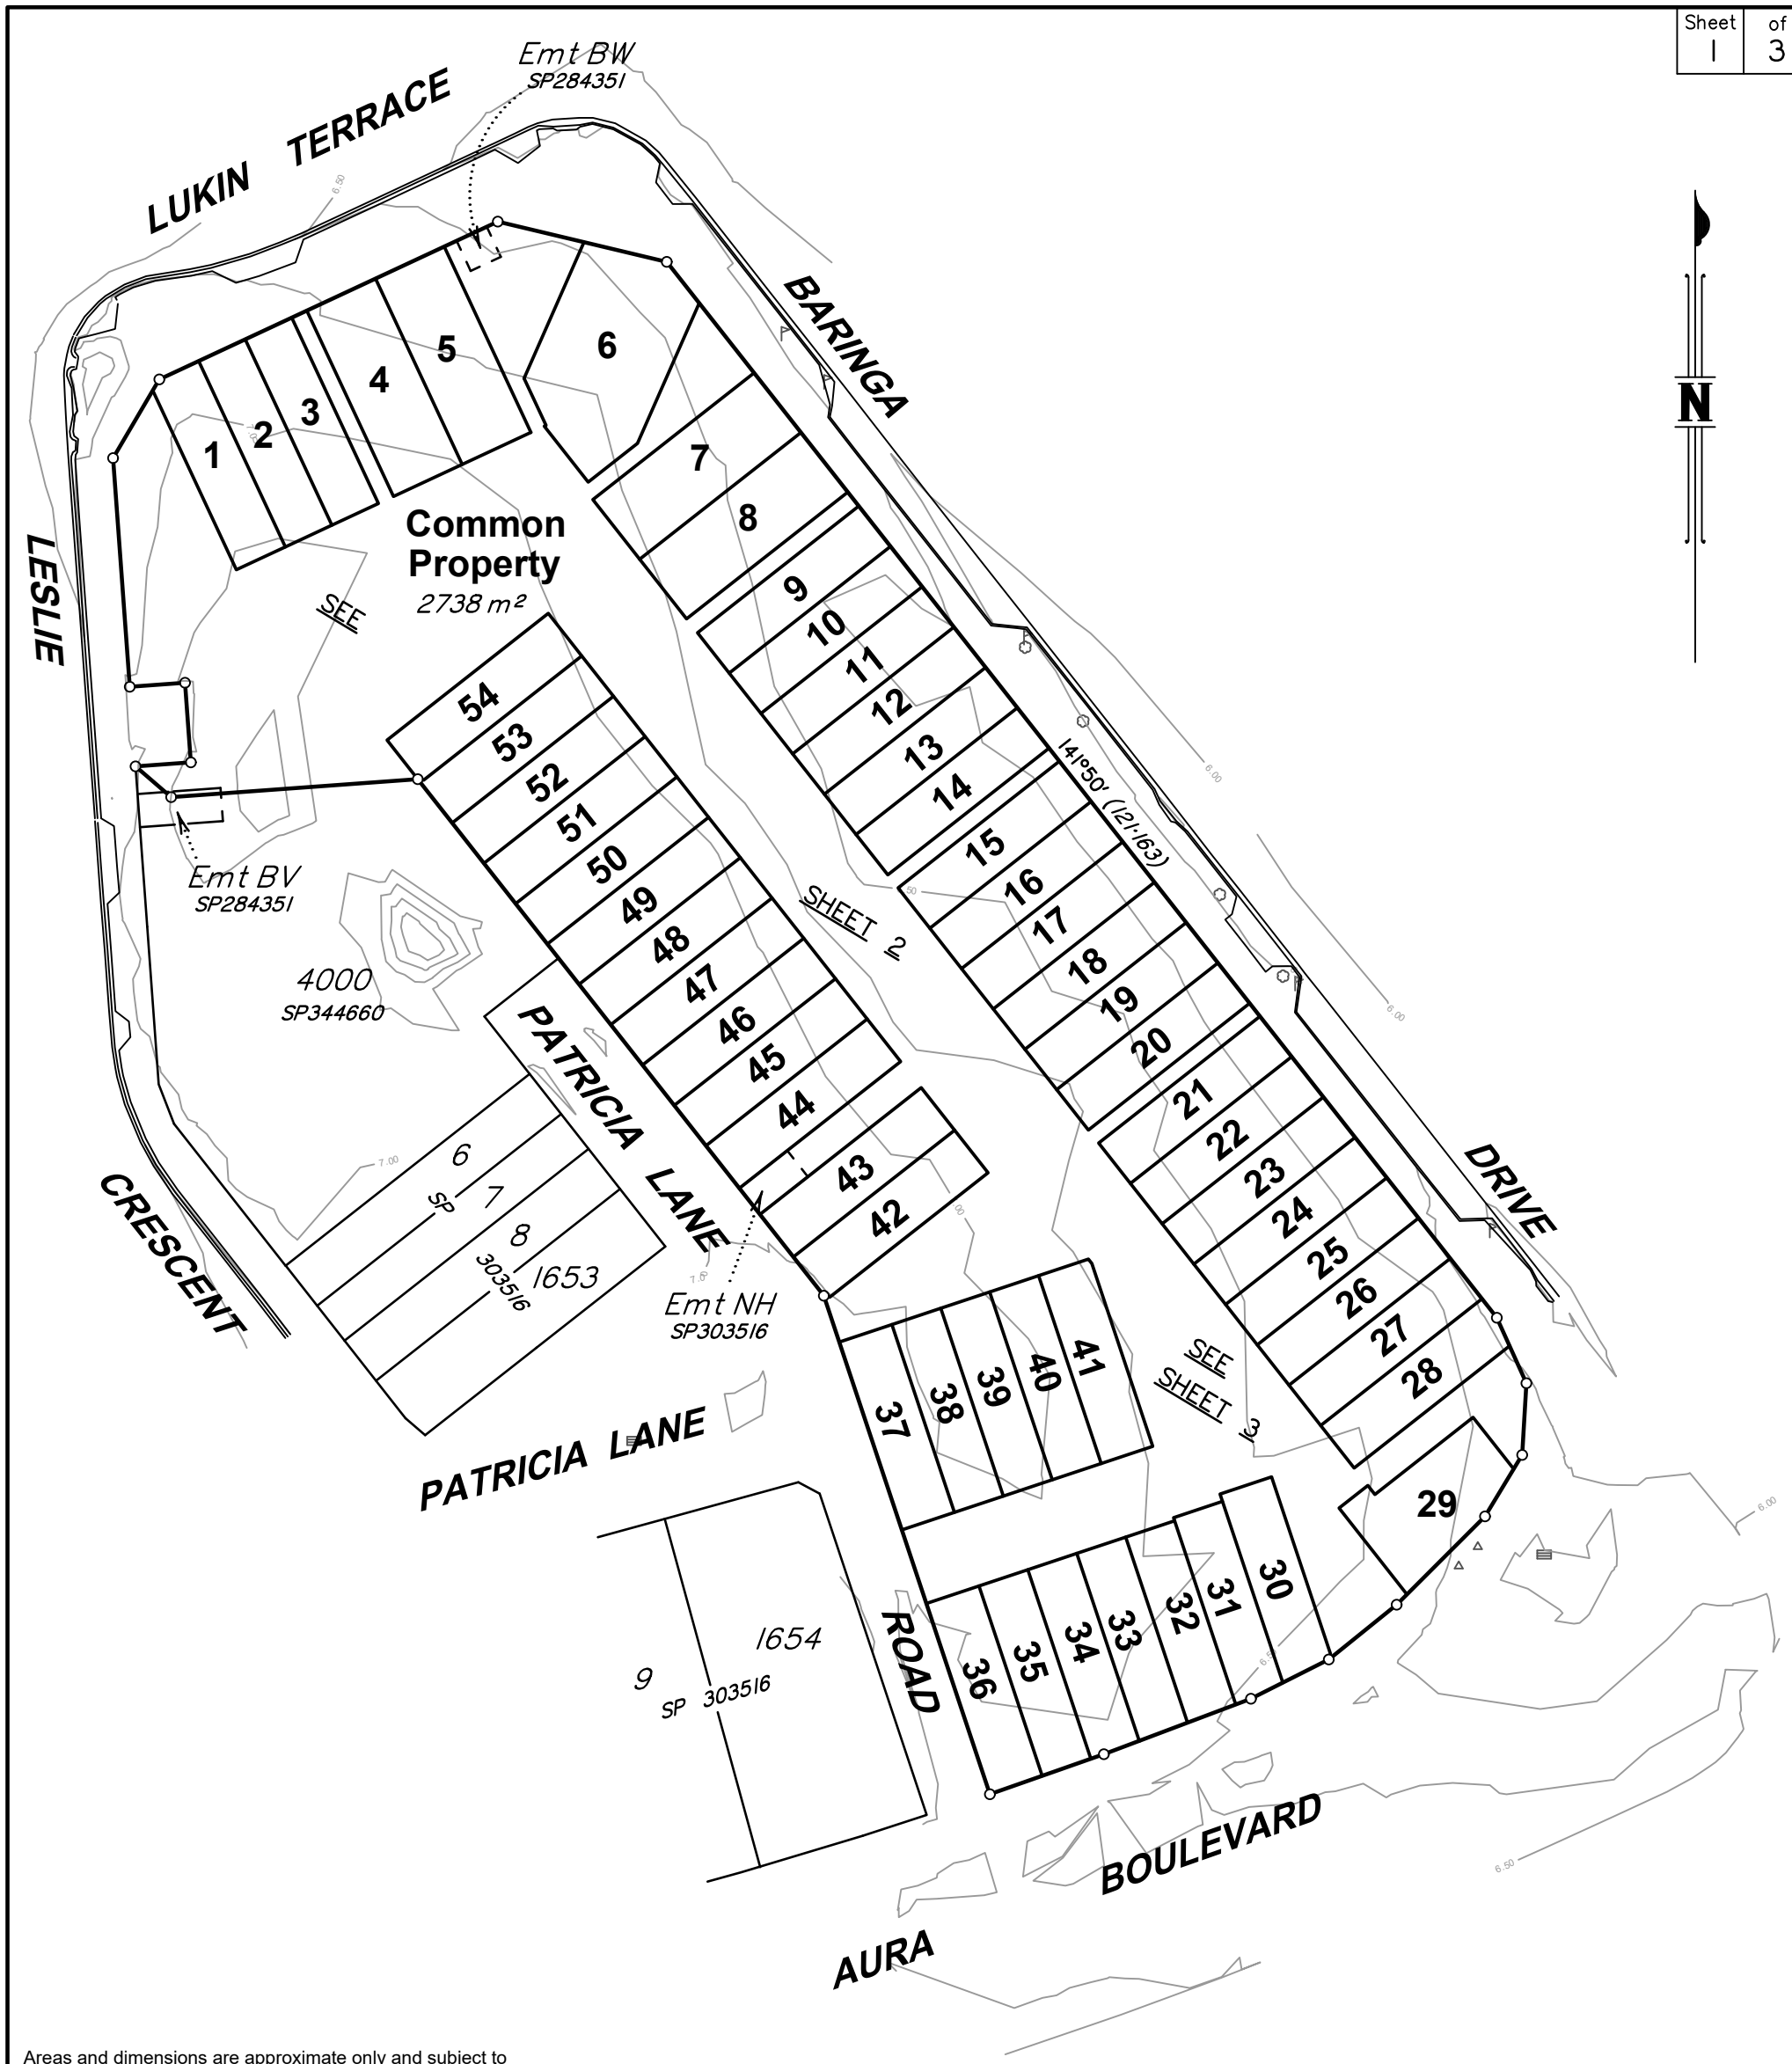


Areas and dimensions are approximate only and subject to final Survey and Council approval.
Contours are DTM derived.
Aerial Image is supplied by Nearmap

Issue	Revision	Date	Drawn
	Original	18/08/2026	LF

Scale 1:600 - Lengths are in metres.

10 0 10 20 30 40 50 60 70 80 90

MURRAY & ASSOCIATES
SURVEYORS & TOWN PLANNERS
ACN 075 543 154
Murray Building,15-17 Currie St. Nambour Ph.(07)5441 2188 P.O. Box 246
Branch Offices at Caboolture Chinchilla Roma Gympie & Emerald

CADASTRAL SURVEYOR

PLAN OF DEVELOPMENT

Proposed Community Titles Scheme over Lot 8001 on SP344660

1 Lukin Terrace, Baringa

LOCAL AUTHORITY: SUNSHINE COAST REGIONAL COUNCIL

CLIENT: Plantation

LOCALITY: Baringa

MAP REF.: 9544–34132

DATE: 18/08/2026


LEVEL DATUM: AHD

FILE: 101201_(Proposal)_Plantation.dwg

DRAWN: LJF | CHECKED: BWB | ORIGINAL: –

SCALE: 1:600


JOB No: 101201

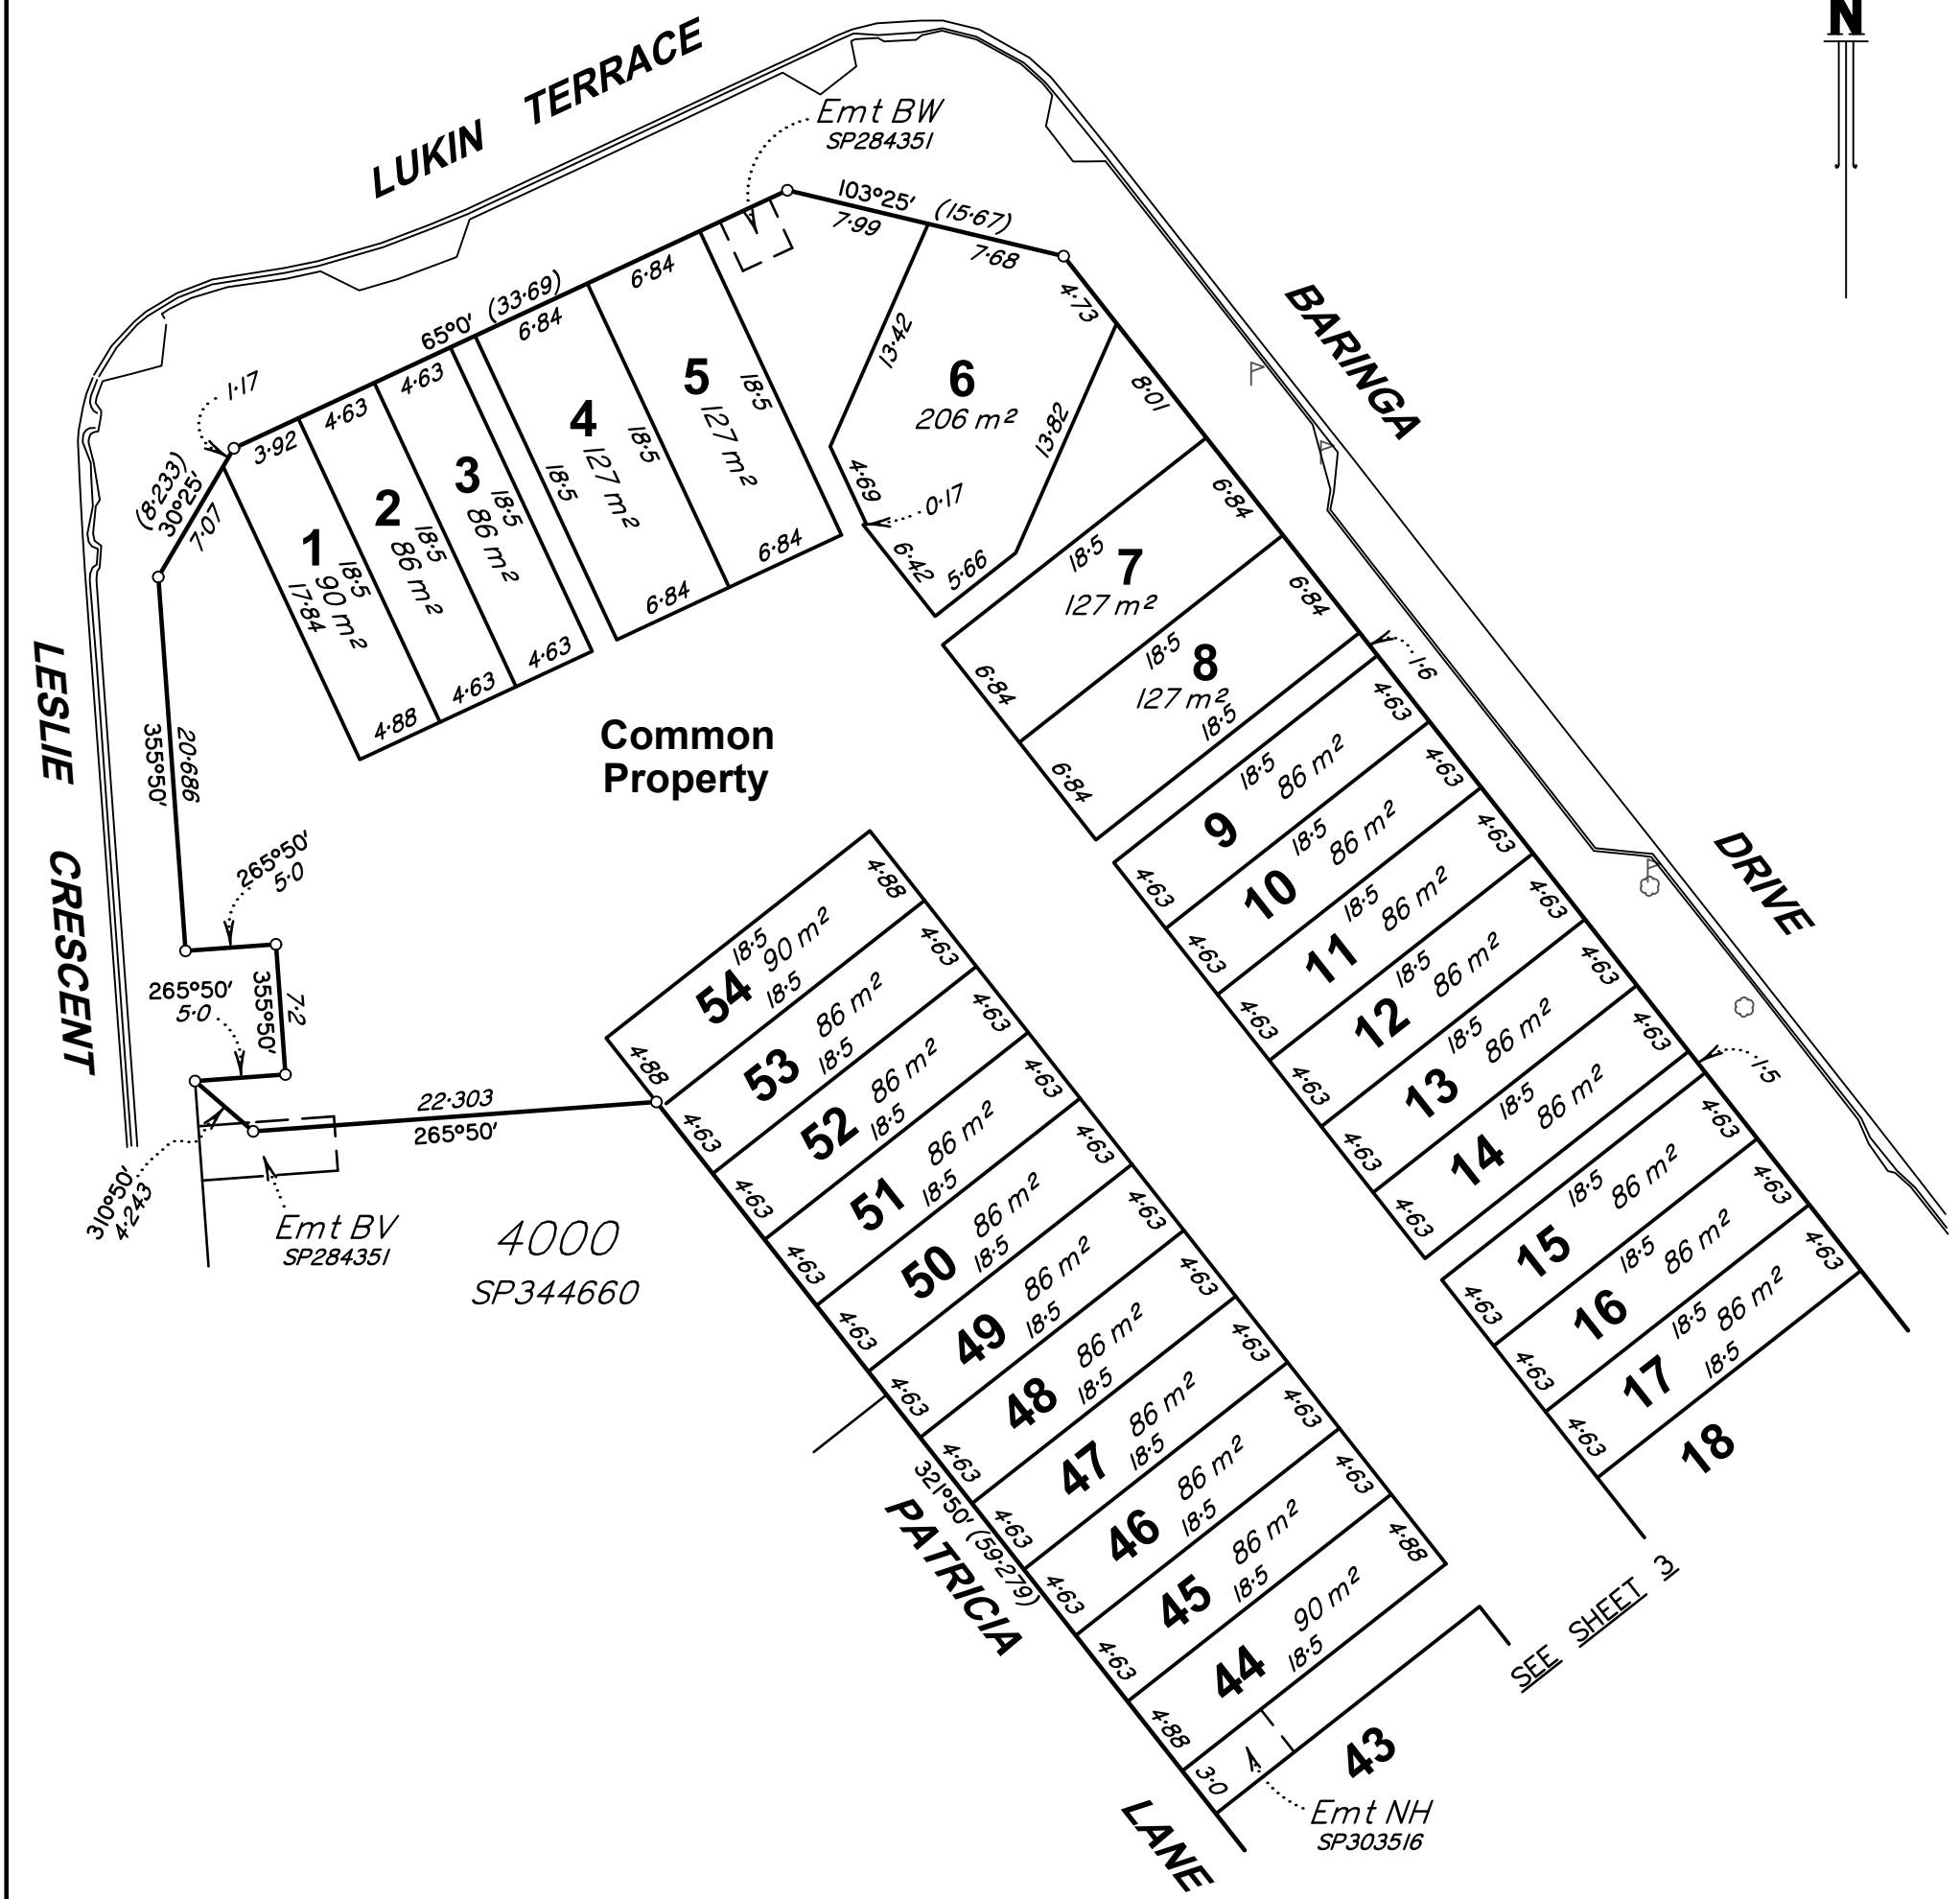

Scale 1:400 - Lengths are in metres.

5 0 5 10 15 20 25 30 35 40 45 50 55


SCALE 1:400 JOB No 101201

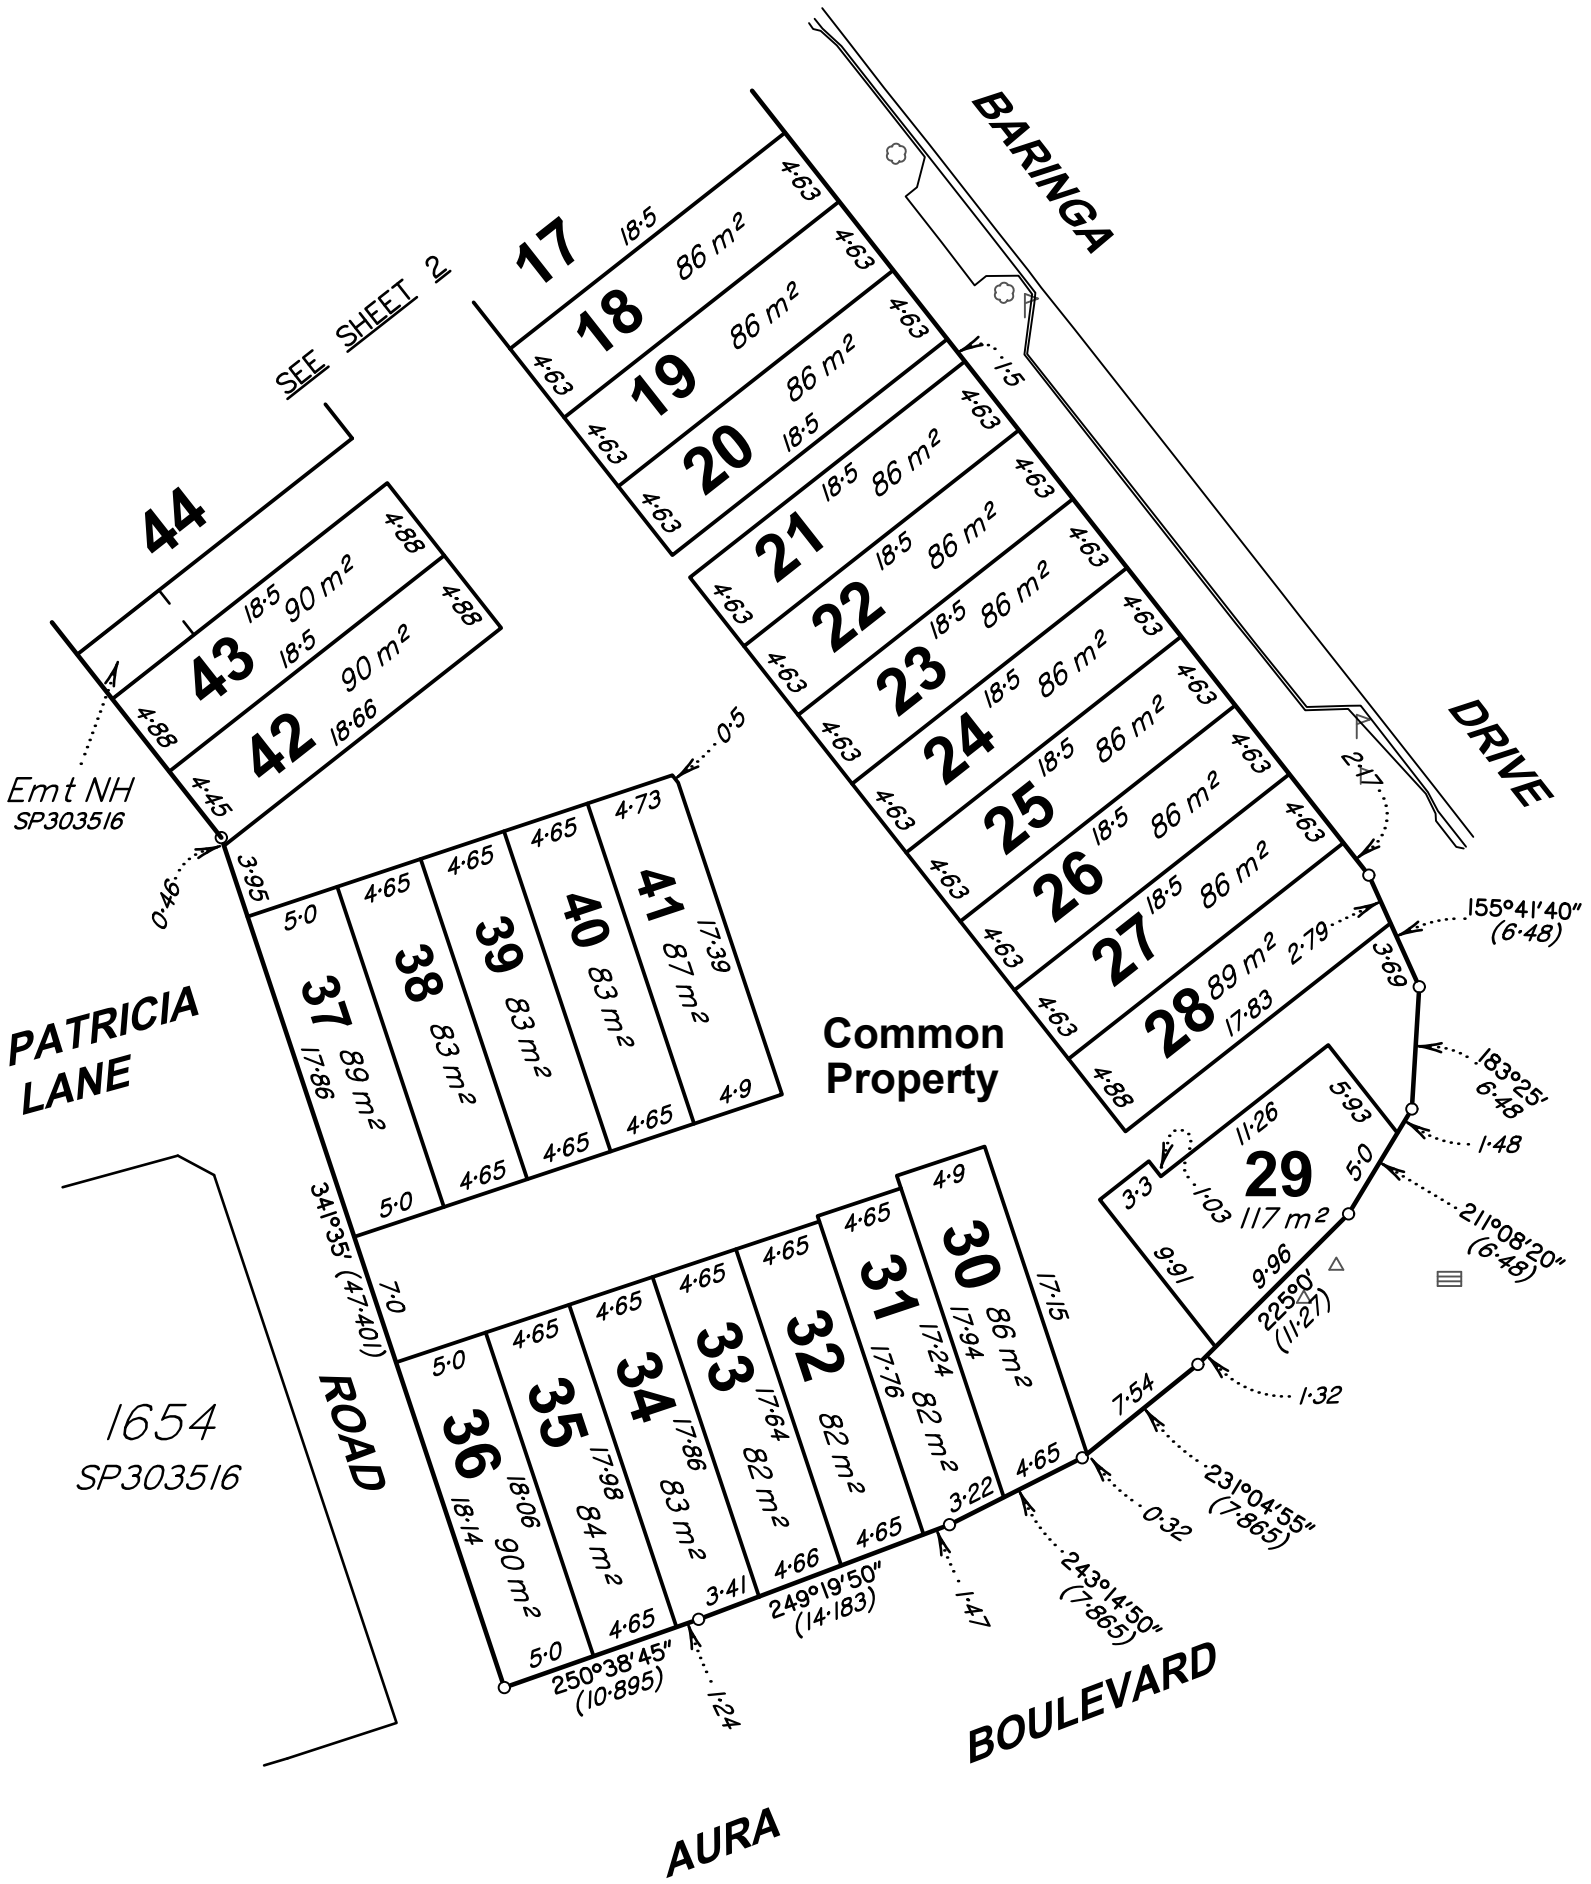

Scale 1:400 - Lengths are in metres.

5 0 5 10 15 20 25 30 35 40 45 50 55

SCALE	JOB No
1:400	101201

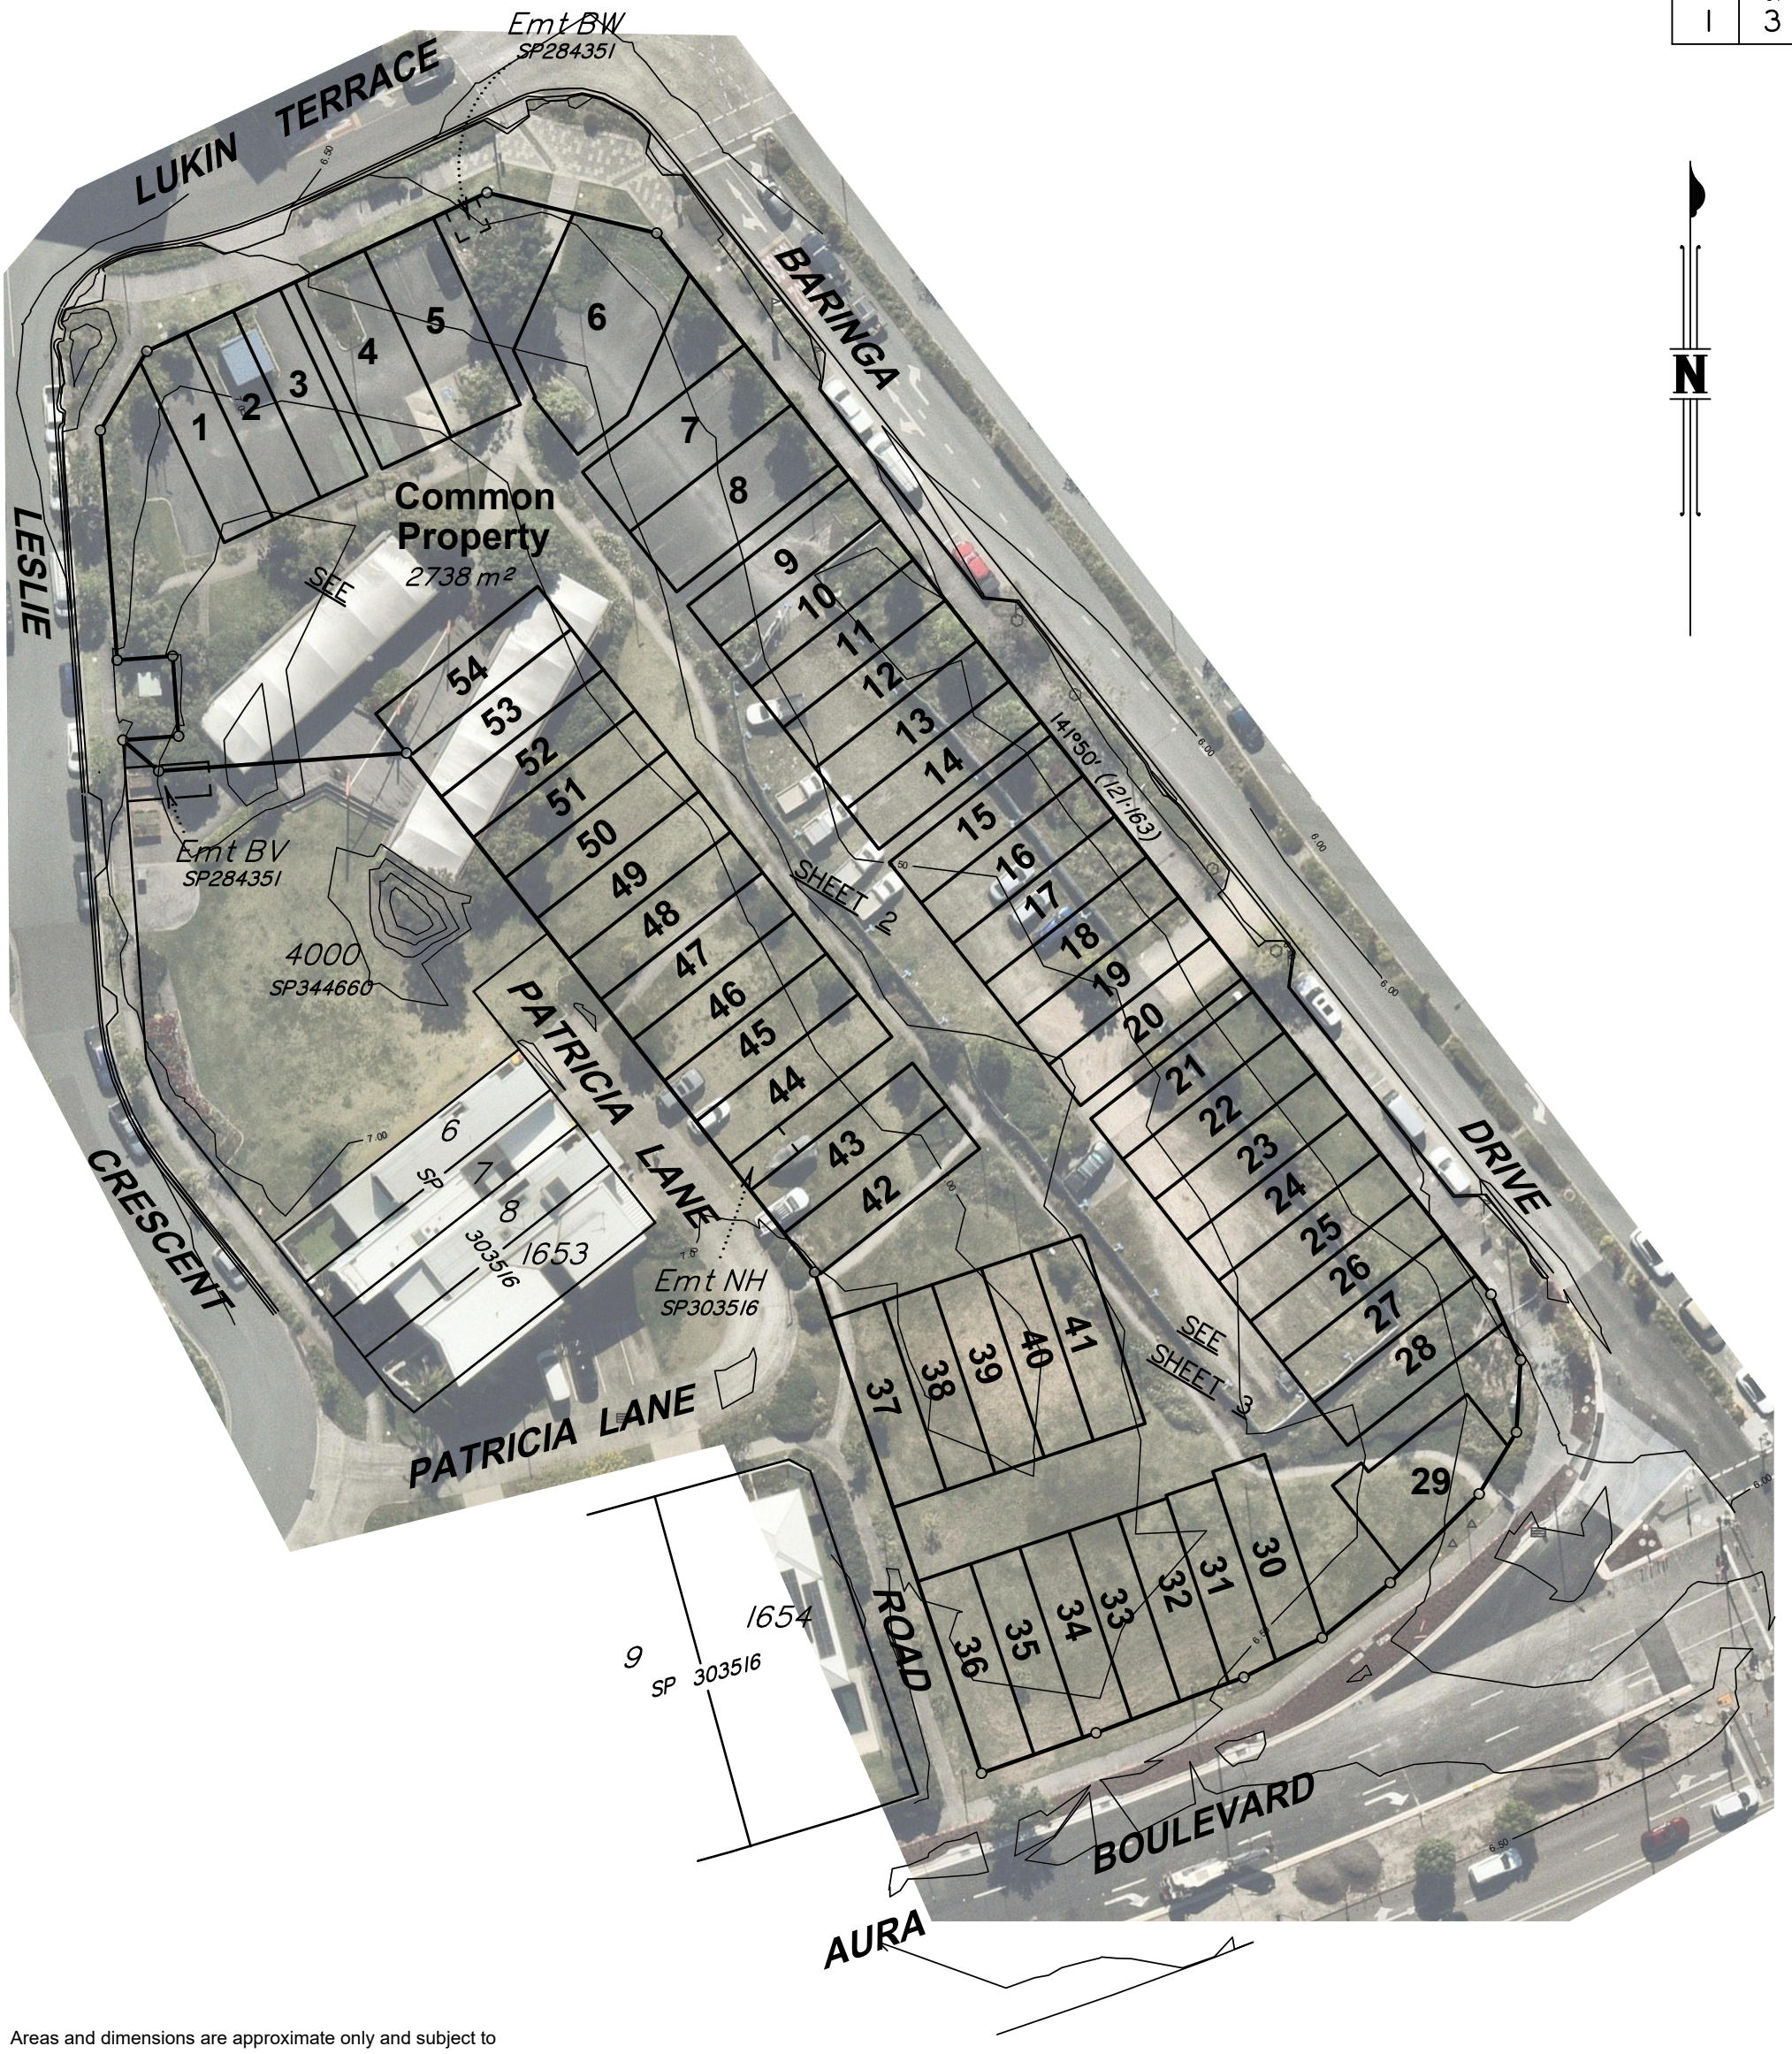

Areas and dimensions are approximate only and subject to final Survey and Council approval.
Contours are DTM derived.
Aerial Image is supplied by Nearmap

Issue	Revision	Date	Drawn
	Original	18/08/2026	LF

Scale 1:600 - Lengths are in metres.

10 0 10 20 30 40 50 60 70 80 90

MURRAY & ASSOCIATES
SURVEYORS & TOWN PLANNERS
ACN 075 543 154
Murray Building,15-17 Currie St. Nambour Ph.(07)5441 2188 P.O. Box 246
Branch Offices at Caboolture Chinchilla Roma Gympie & Emerald

CADASTRAL SURVEYOR

PLAN OF DEVELOPMENT

Proposed Community Titles Scheme over Lot 8001 on SP344660

1 Lukin Terrace, Baringa

LOCAL AUTHORITY: SUNSHINE COAST REGIONAL COUNCIL

CLIENT: Plantation
LOCALITY: Baringa
MAP REF.: 9544–34132
DATE: 18/08/2026
LEVEL DATUM: AHD
FILE: 101201_(Proposal)_Plantation.dwg
DRAWN: LJF
CHECKED: BWB
ORIGINAL: –
SCALE: 1:600
JOB No: 101201




N

Scale 1:400 - Lengths are in metres.

5 0 5 10 15 20 25 30 35 40 45 50 55

SCALE 1:400 JOB No 101201

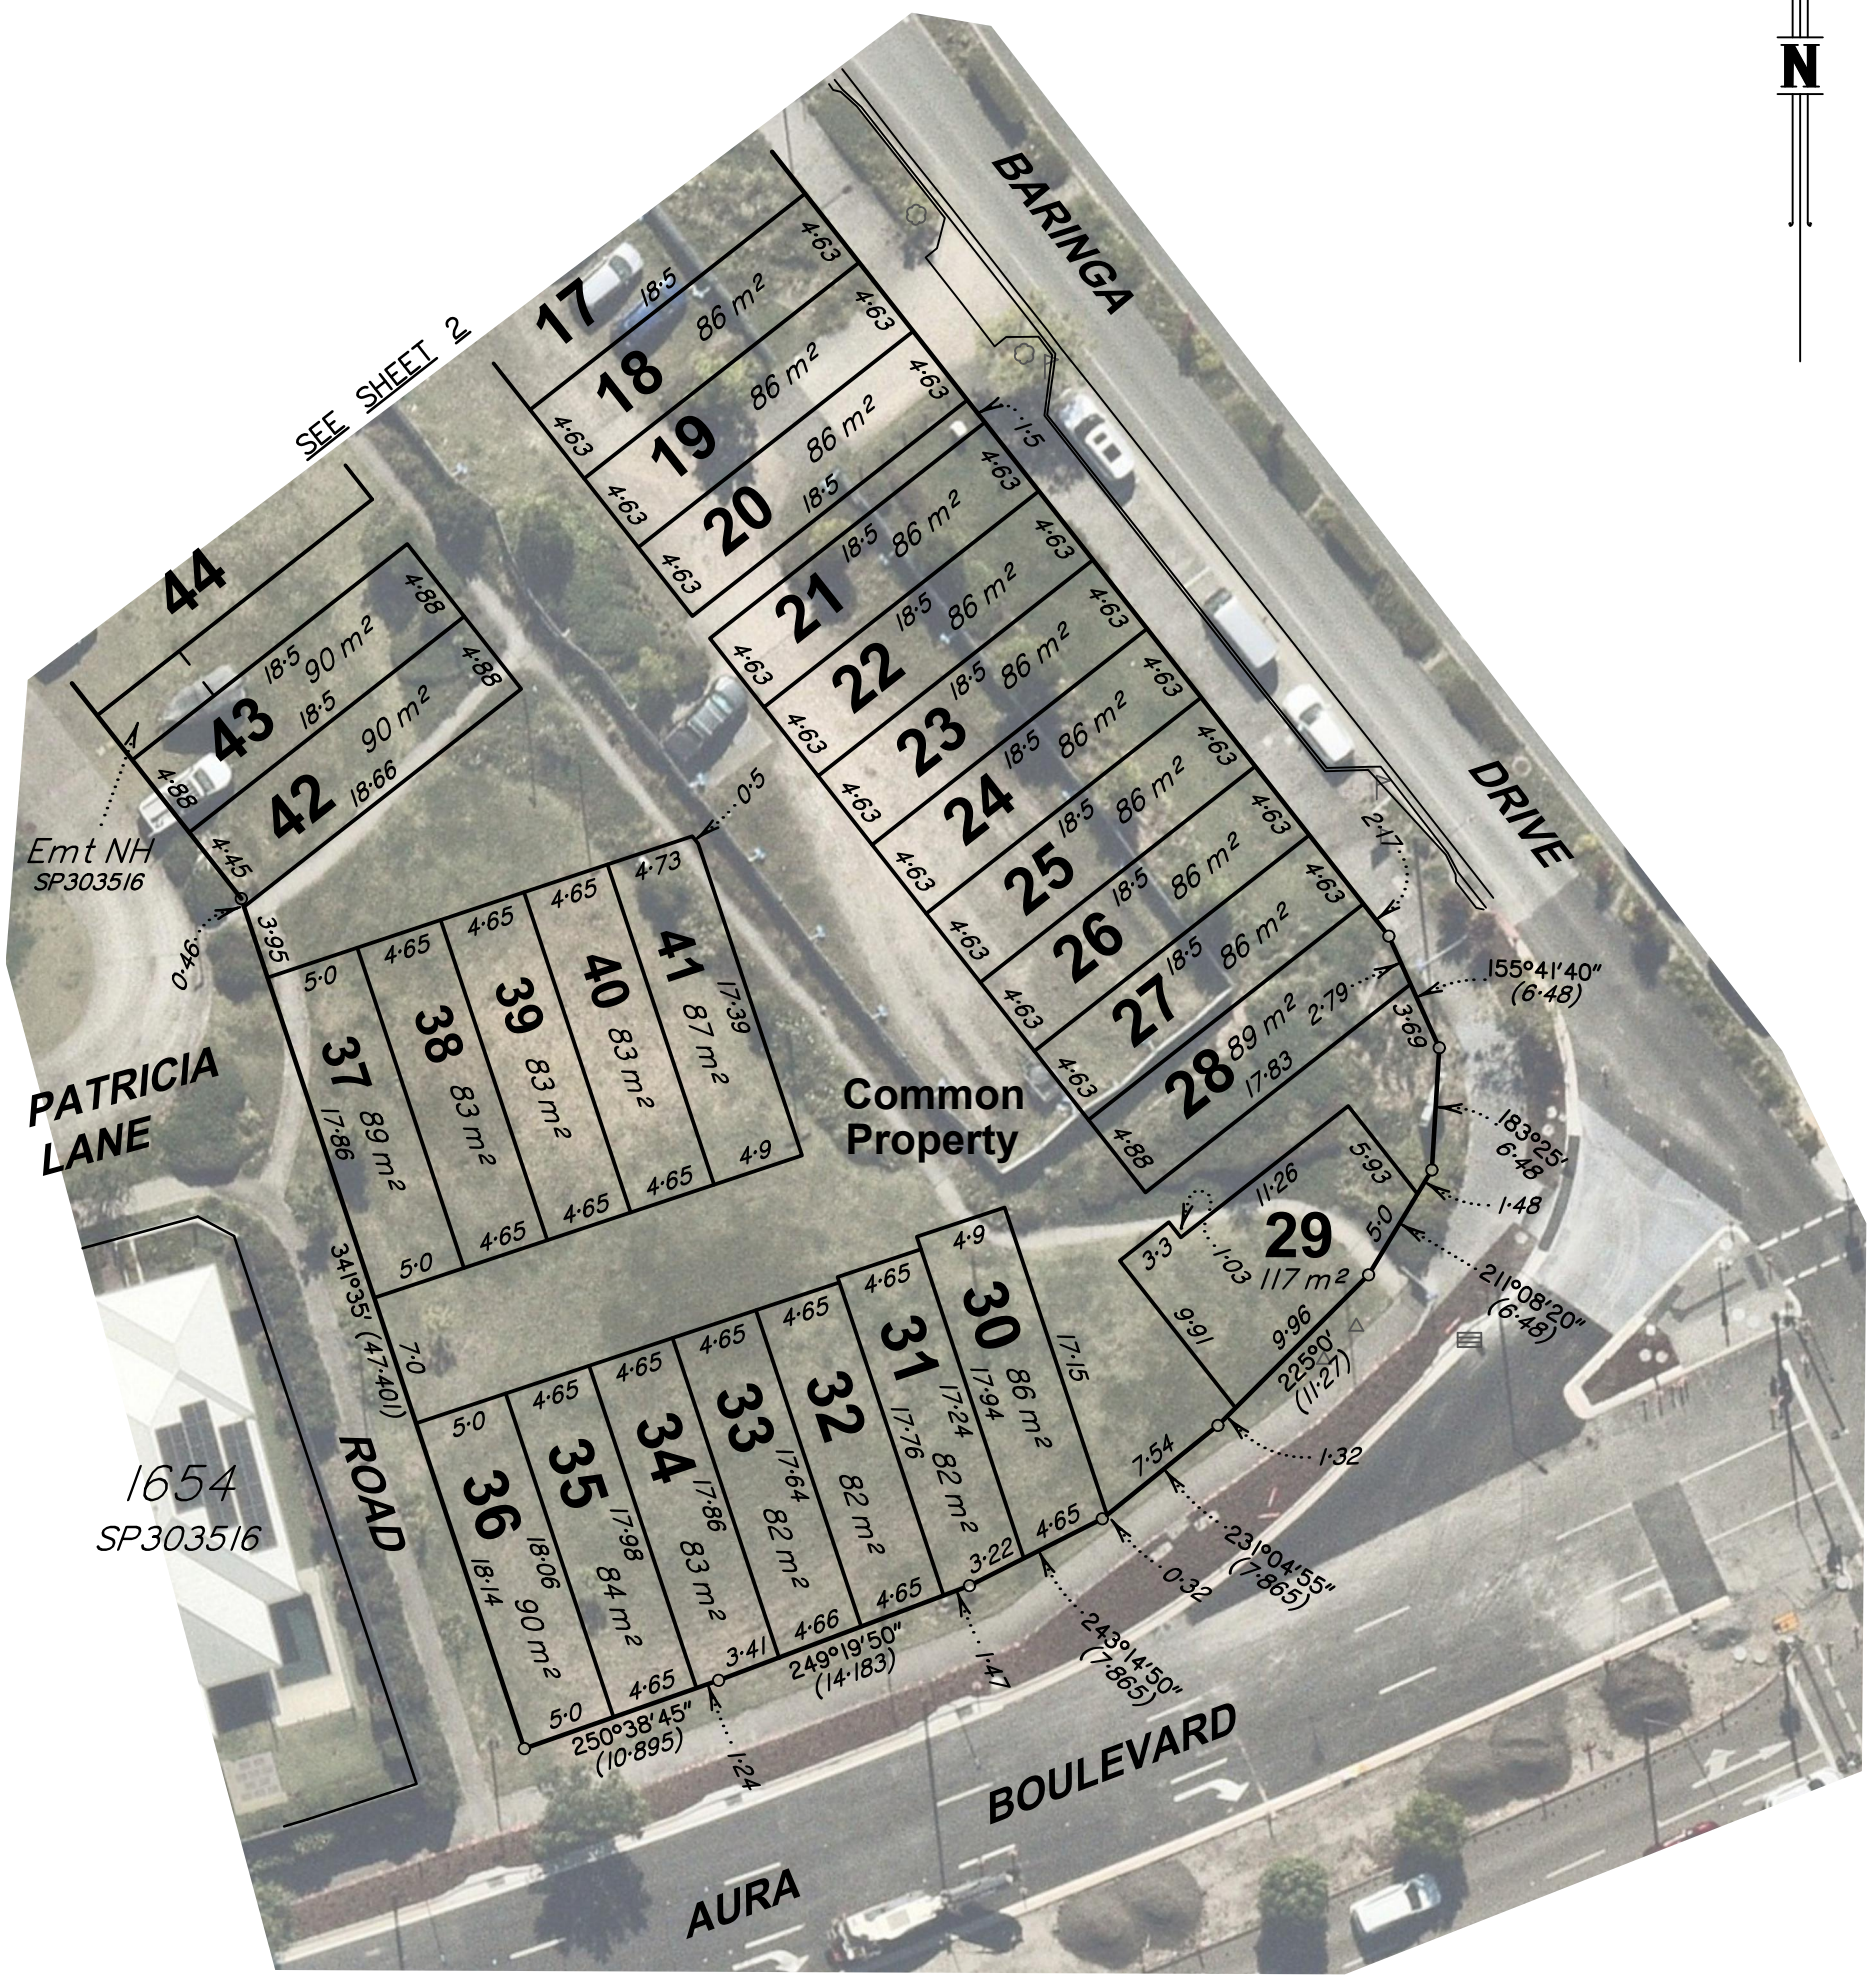

Scale 1:400 - Lengths are in metres.

5 0 5 10 15 20 25 30 35 40 45 50 55

SCALE	JOB No
1:400	101201