ARCHITECTURAL DRAWING SET

PROPOSED RESIDENTIAL DEVELOPMENT

19 RIVER ROAD, BUNDAMBA QLD


TYPE B1 6-PLEX


Sheet Number	Sheet Name	Current Revision
B1-1.01	TYPE B1 - COVER PAGE	E
B1-2.01	TYPE B1 - GROUND FLOOR PLAN	E
B1-2.02	TYPE B1 - UPPER FLOOR PLAN	E
B1-2.03	TYPE B1 - ROOF PLAN	E
B1-3.01	TYPE B1 - ELEVATIONS	E
B1-6.01	TYPE B1 - ISOMETRIC AERIAL VIEW - NE	E
B1-6.02	TYPE B1 - ISOMETRIC AERIAL VIEW - NW	E
B1-6.03	TYPE B1 - ISOMETRIC AERIAL VIEW - SE	E
B1-6.04	TYPE B1 - ISOMETRIC AERIAL VIEW - SW	E
B1-7.01	TYPE B1 - PERSPECTIVE - FRONT	E



Paul Ziukelis. architects Phone (07) 55701 388 Email admin@pza.com.au PO Box 9208, Gold Coast MC Qld 9726

DEVELOPMENT APPLICATION ISSUE

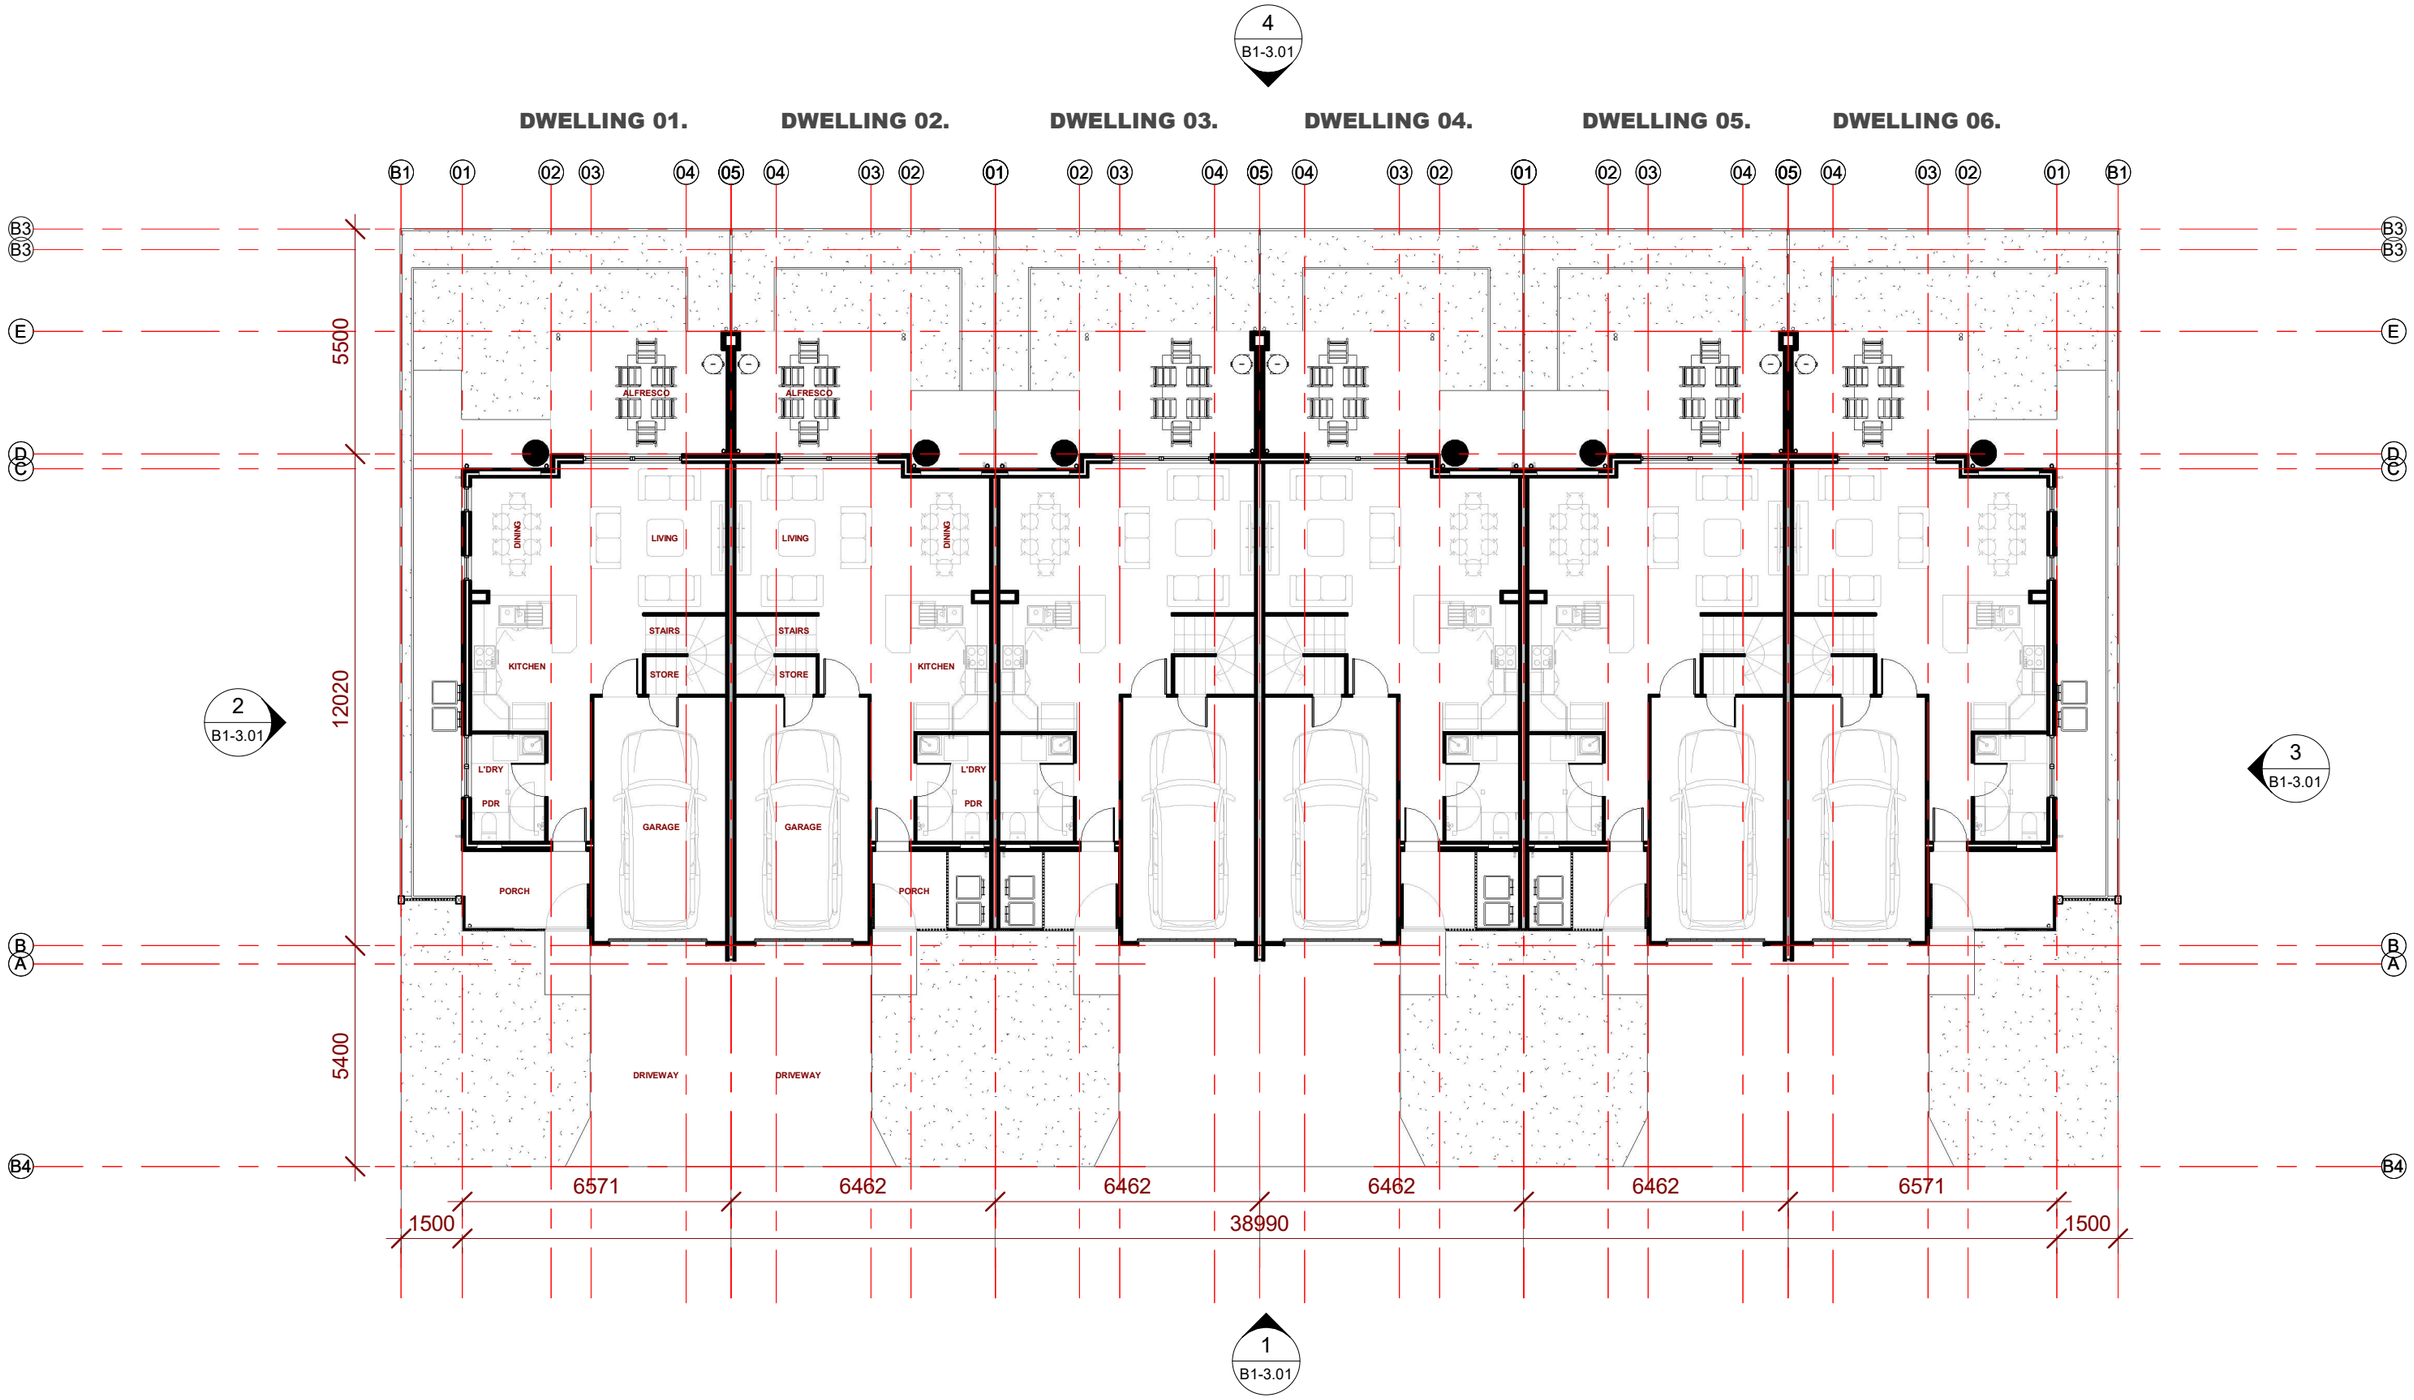

4
B1-3.01
DWELLING 01.
DWELLING 02.
DWELLING 03.
DWELLING 04.
DWELLING 05.
DWELLING 06.
B1 01 02 03 04 05 04 03 02 01 02 03 04 05 04 03 02 01 02 03 04 05 04 03 02 01 B1
B3
B3
E
D
C
B
A
B4
5500
12020
5400
ALFRESCO
DINING
LIVING
STAIRS
STORE
KITCHEN
L'DRY
PDR
PORCH
GARAGE
DRIVEWAY
2
B1-3.01
3
B1-3.01
1
B1-3.01
6571
6462
6462
6462
6462
6571
1500
38990
1500

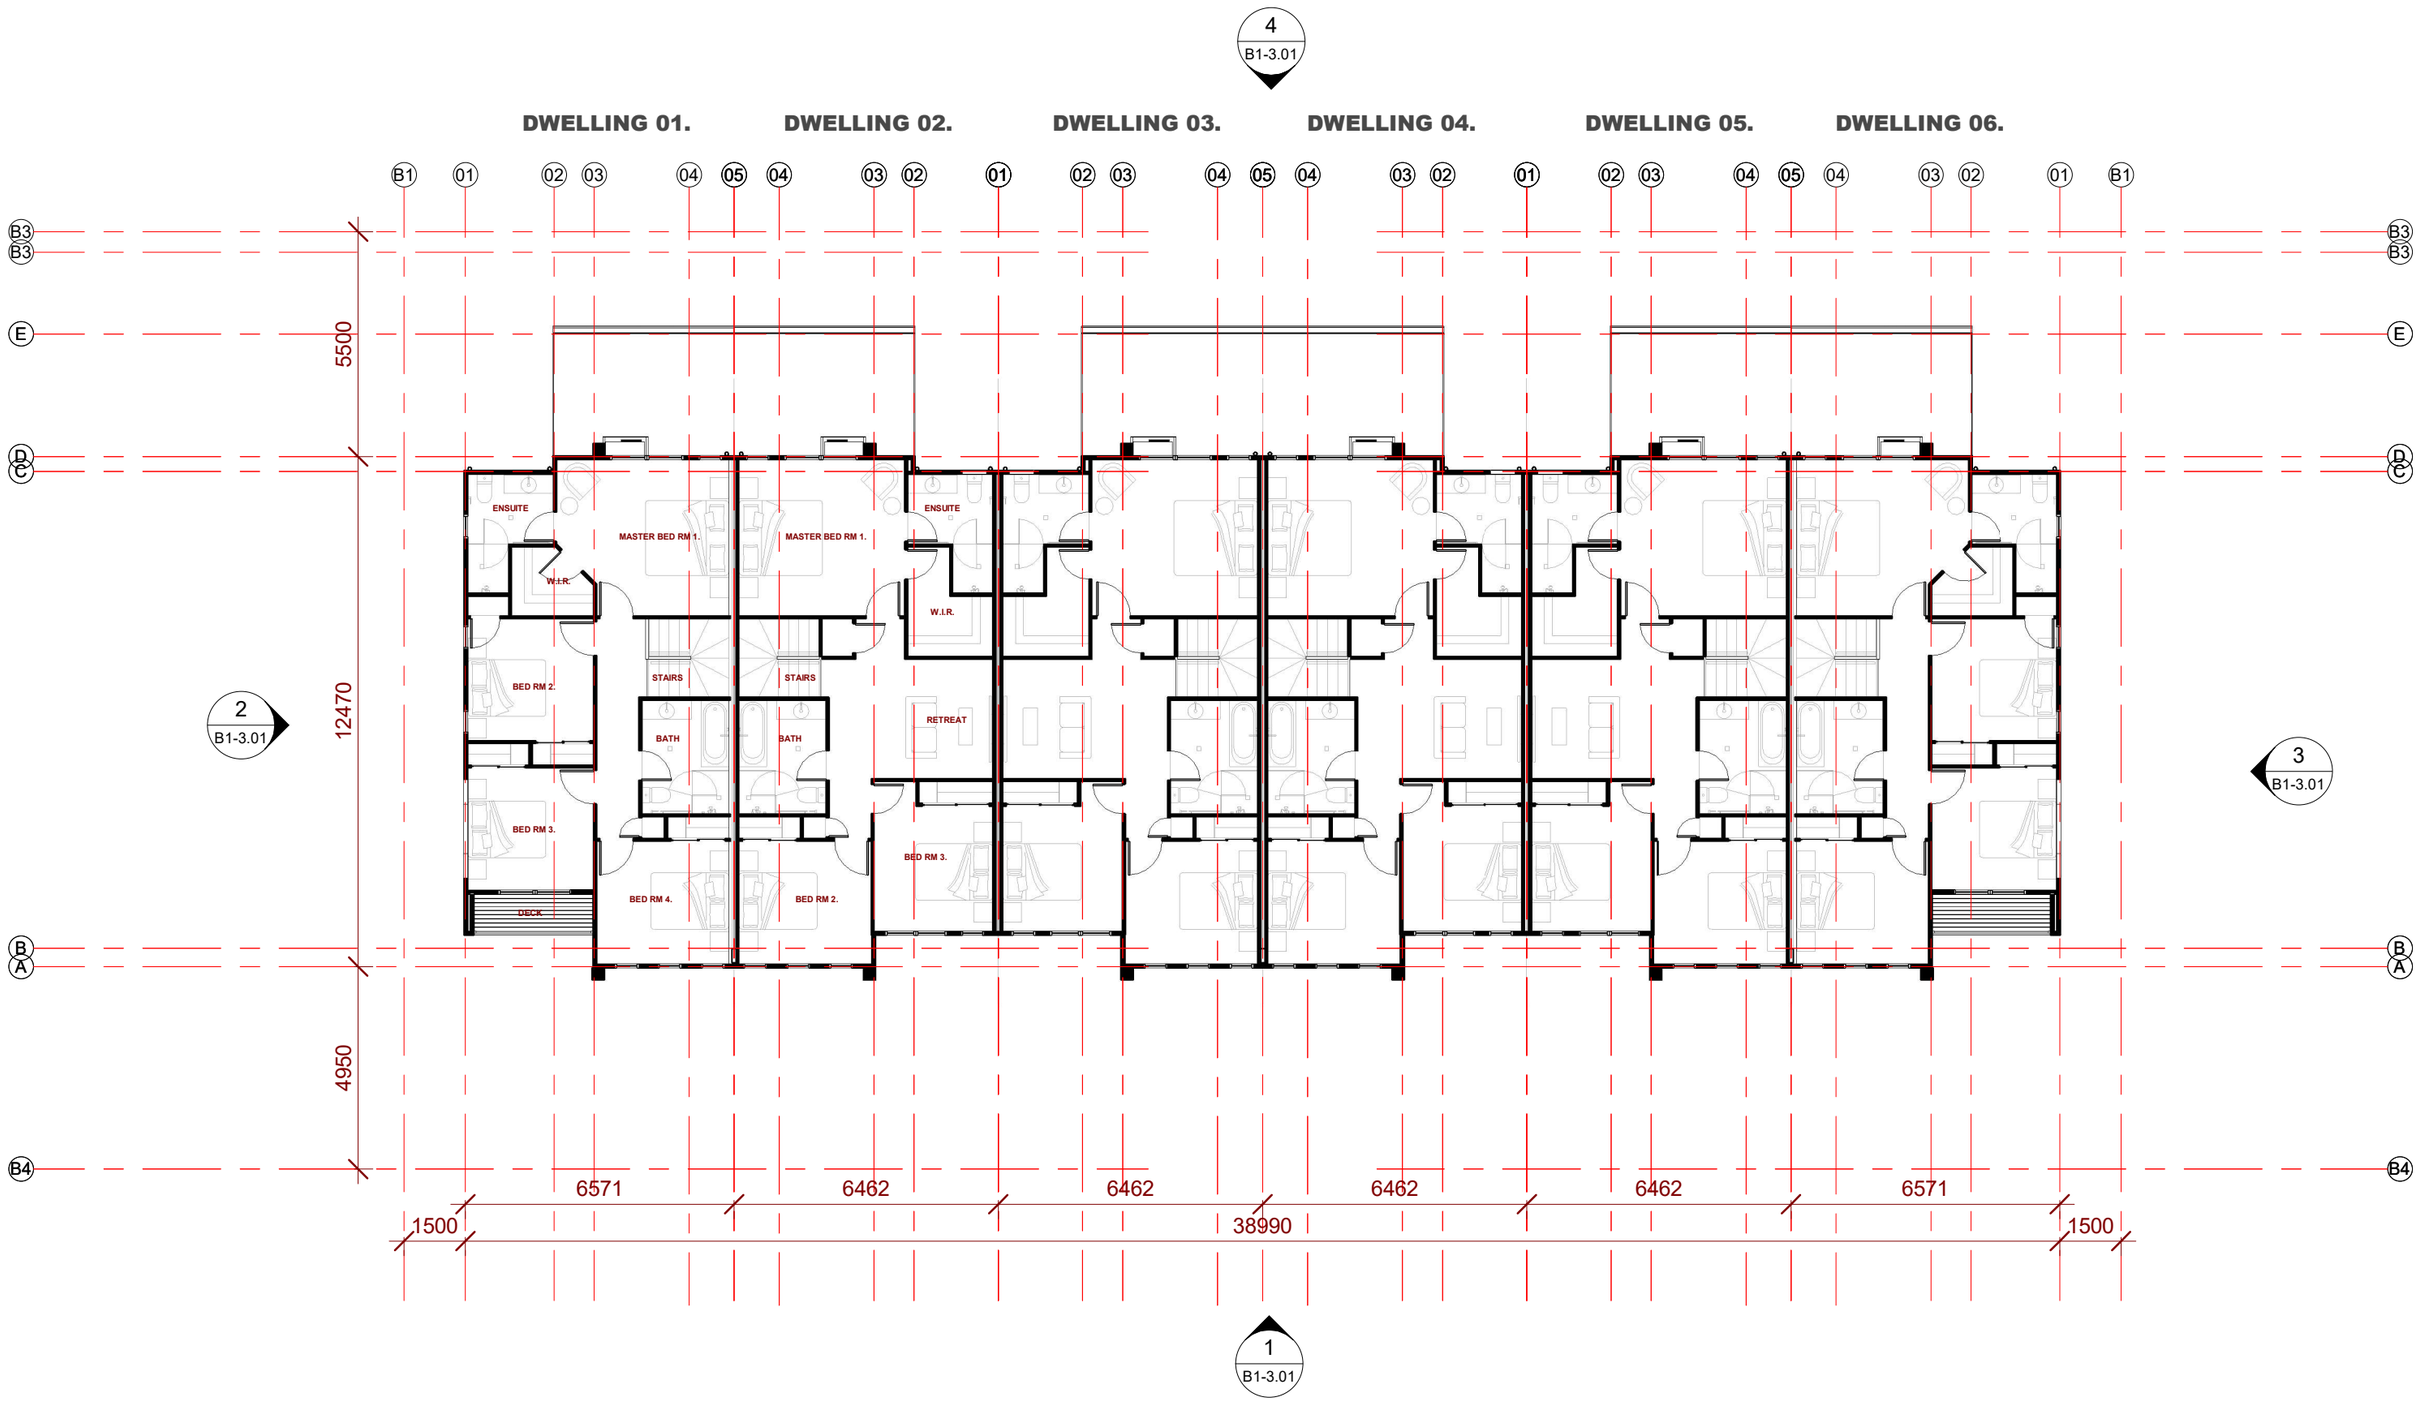

DEVELOPMENT APPLICATION project no. **25-024** issue no. **E** date. **SEPT 2026** scale. **1 : 150 @ A3**


19 RIVER ROAD BUNDAMBA, QLD

Paul Ziukelis. architects PZa

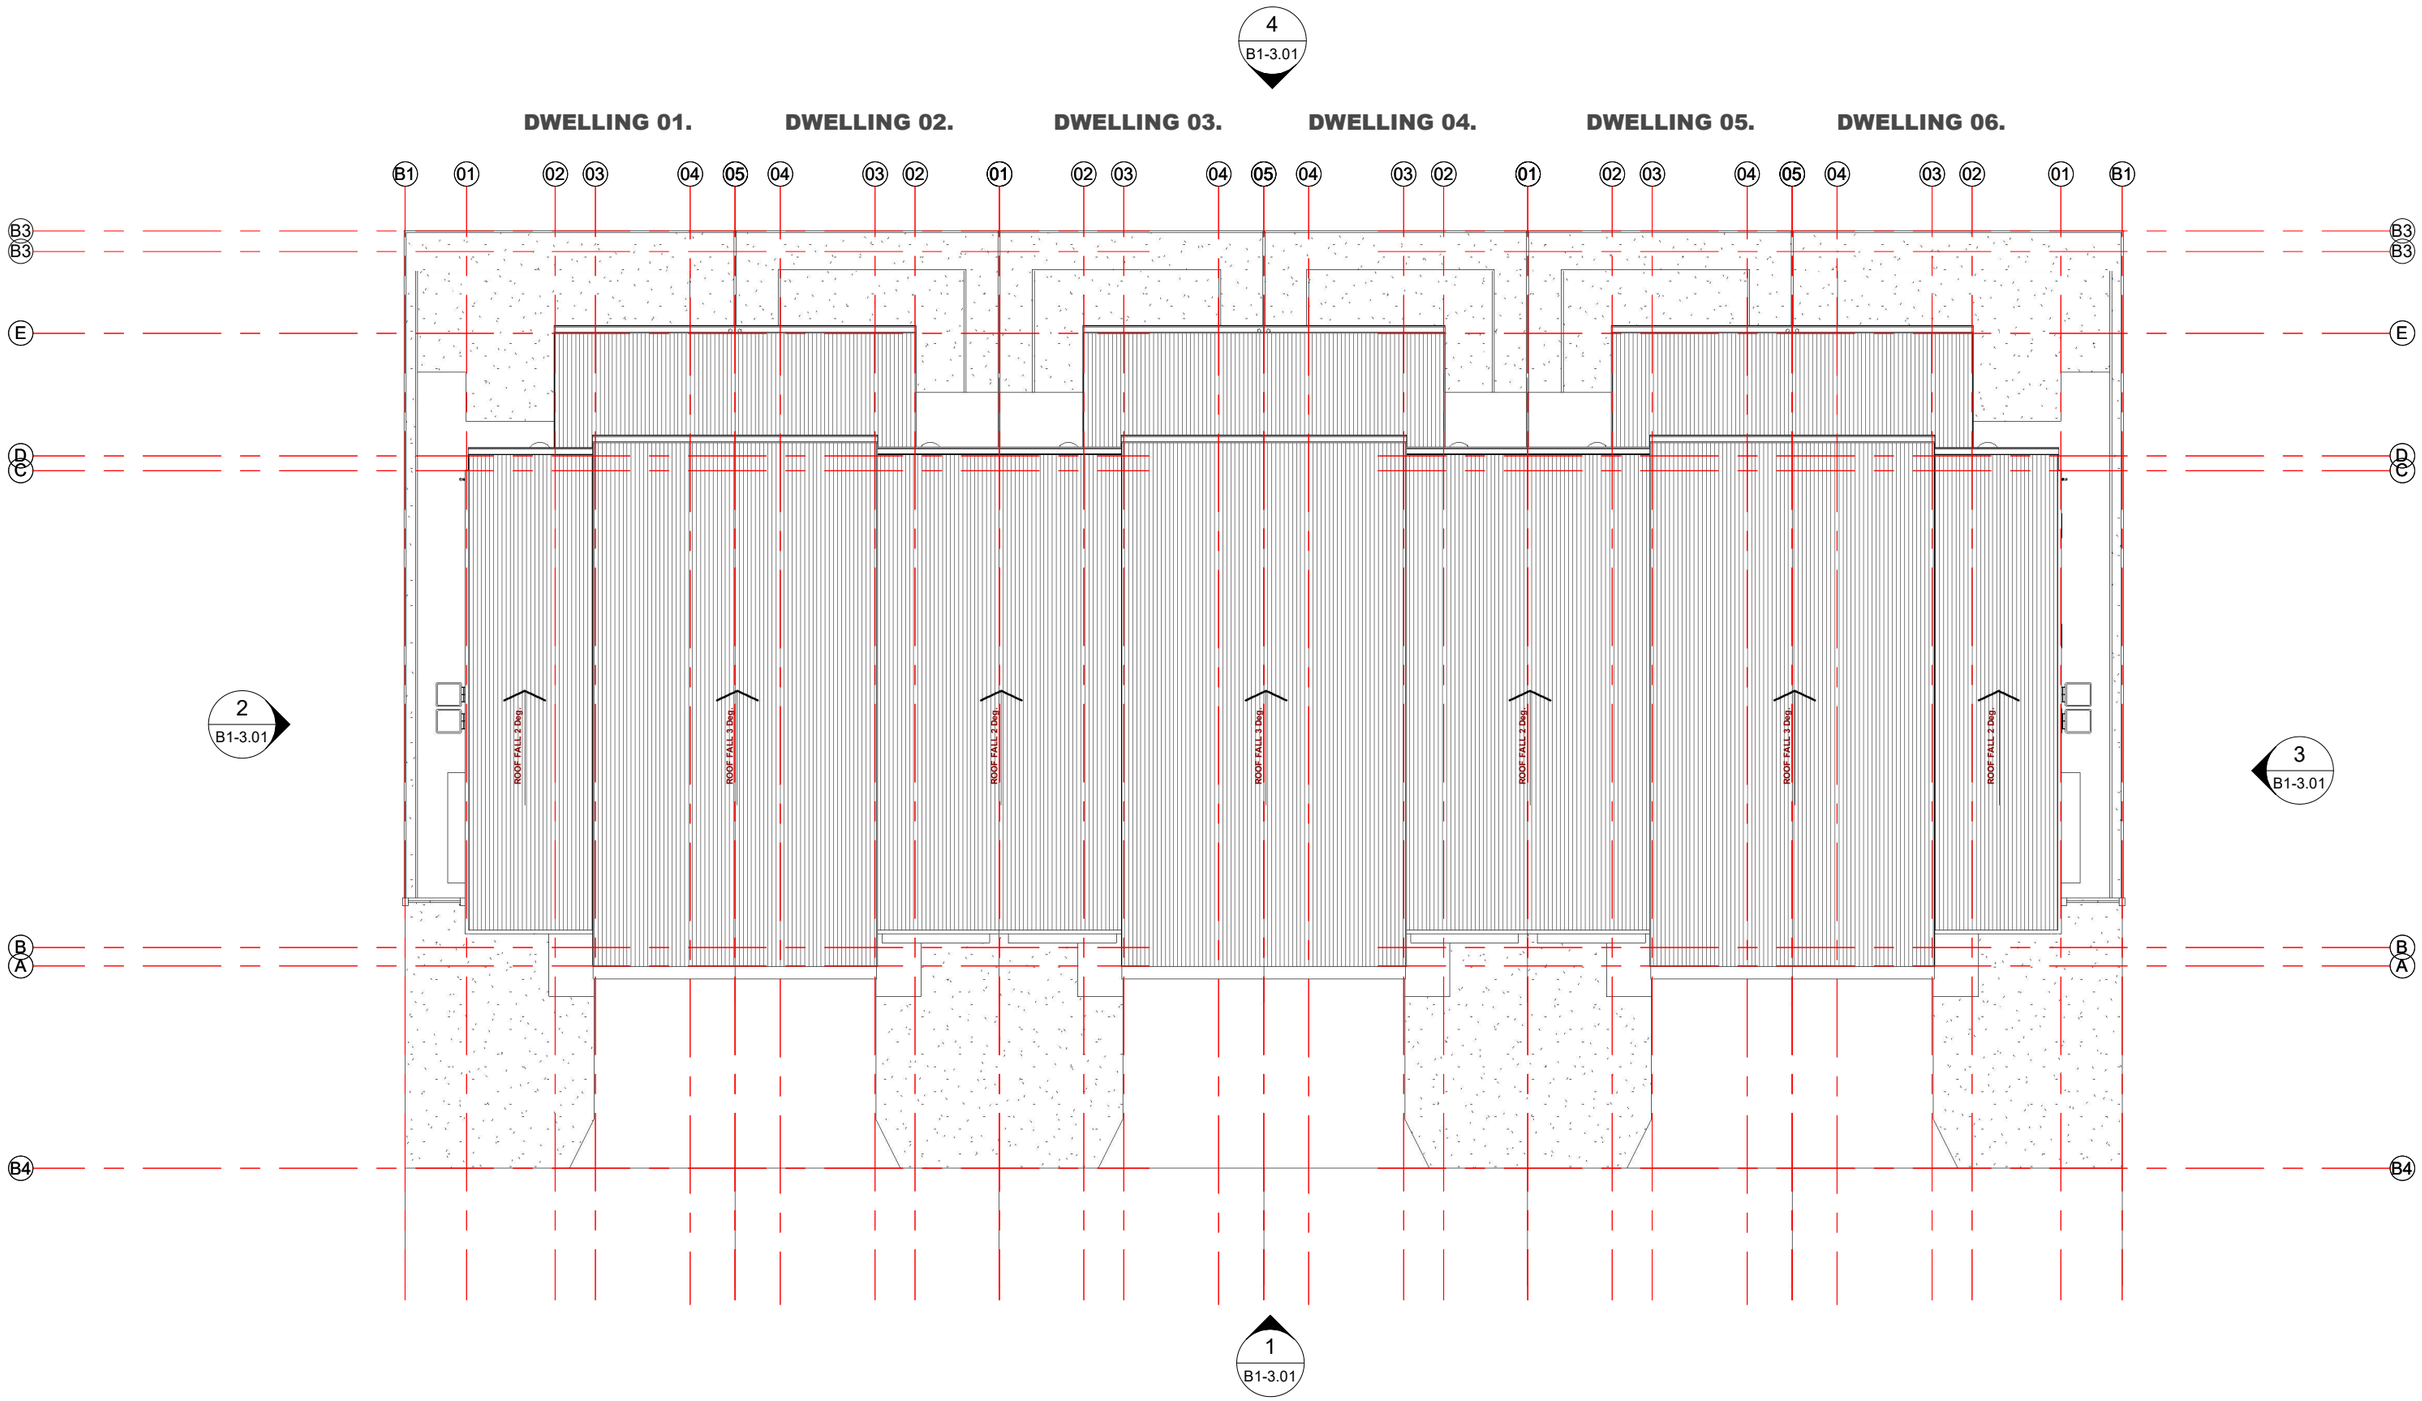
4
B1-3.01
DWELLING 01.
DWELLING 02.
DWELLING 03.
DWELLING 04.
DWELLING 05.
DWELLING 06.
B1 01 02 03 04 05 04 03 02 01 02 03 04 05 04 03 02 01 02 03 04 05 04 03 02 01 B1
B3
B3
E
D
C
B
A
B4
ROOF FALL 2 Deg.
ROOF FALL 3 Deg.
2
B1-3.01
3
B1-3.01
1
B1-3.01



1 STREET ELEVATION
1 : 150

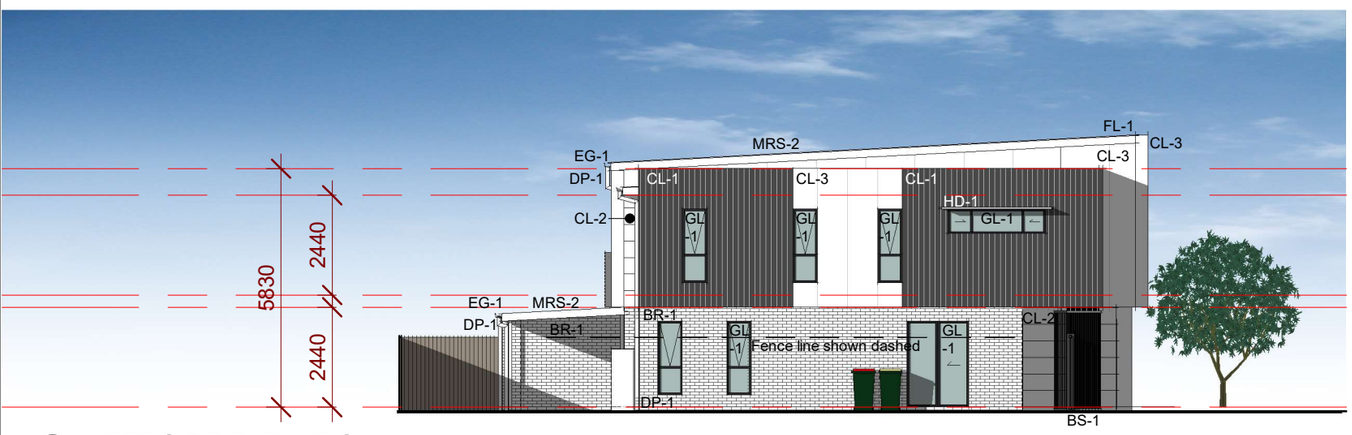

2 LEFT SIDE ELEVATION
1 : 150



3 RIGHT SIDE ELEVATION
1 : 150



4 REAR ELEVATION
1 : 150

DEVELOPMENT APPLICATION project no. **25-024** issue no. **E** date. **SEPT 2026** scale. **1 : 150 @ A3**

19 RIVER ROAD BUNDAMBA, QLD

Paul Ziukelis. architects PZā

TYPE B1 - ISOMETRIC AERIAL VIEW - NE

B1-6.01



TYPE B1 - ISOMETRIC AERIAL VIEW - NW

B1-6.02



DEVELOPMENT APPLICATION project no. **25-024** issue no. **E** date. **SEPT 2026** scale. **@ A3**

19 RIVER ROAD BUNDAMBA, QLD

Paul Ziukelis. architects PZā

TYPE B1 - ISOMETRIC AERIAL VIEW - SE

B1-6.03



TYPE B1 - ISOMETRIC AERIAL VIEW - SW

B1-6.04



DEVELOPMENT APPLICATION project no. **25-024** issue no. **E** date. **SEPT 2026** scale. **@ A3**

19 RIVER ROAD BUNDAMBA, QLD

Paul Ziukelis. architects PZā

TYPE B1 - PERSPECTIVE - FRONT

B1-7.01



DEVELOPMENT APPLICATION project no. **25-024** issue no. **E** date. **SEPT 2026** scale. **@ A3**

19 RIVER ROAD BUNDAMBA, QLD

Paul Ziukelis. architects PZā