ARCHITECTURAL DRAWING SET

PROPOSED RESIDENTIAL DEVELOPMENT

19 RIVER ROAD, BUNDAMBA QLD

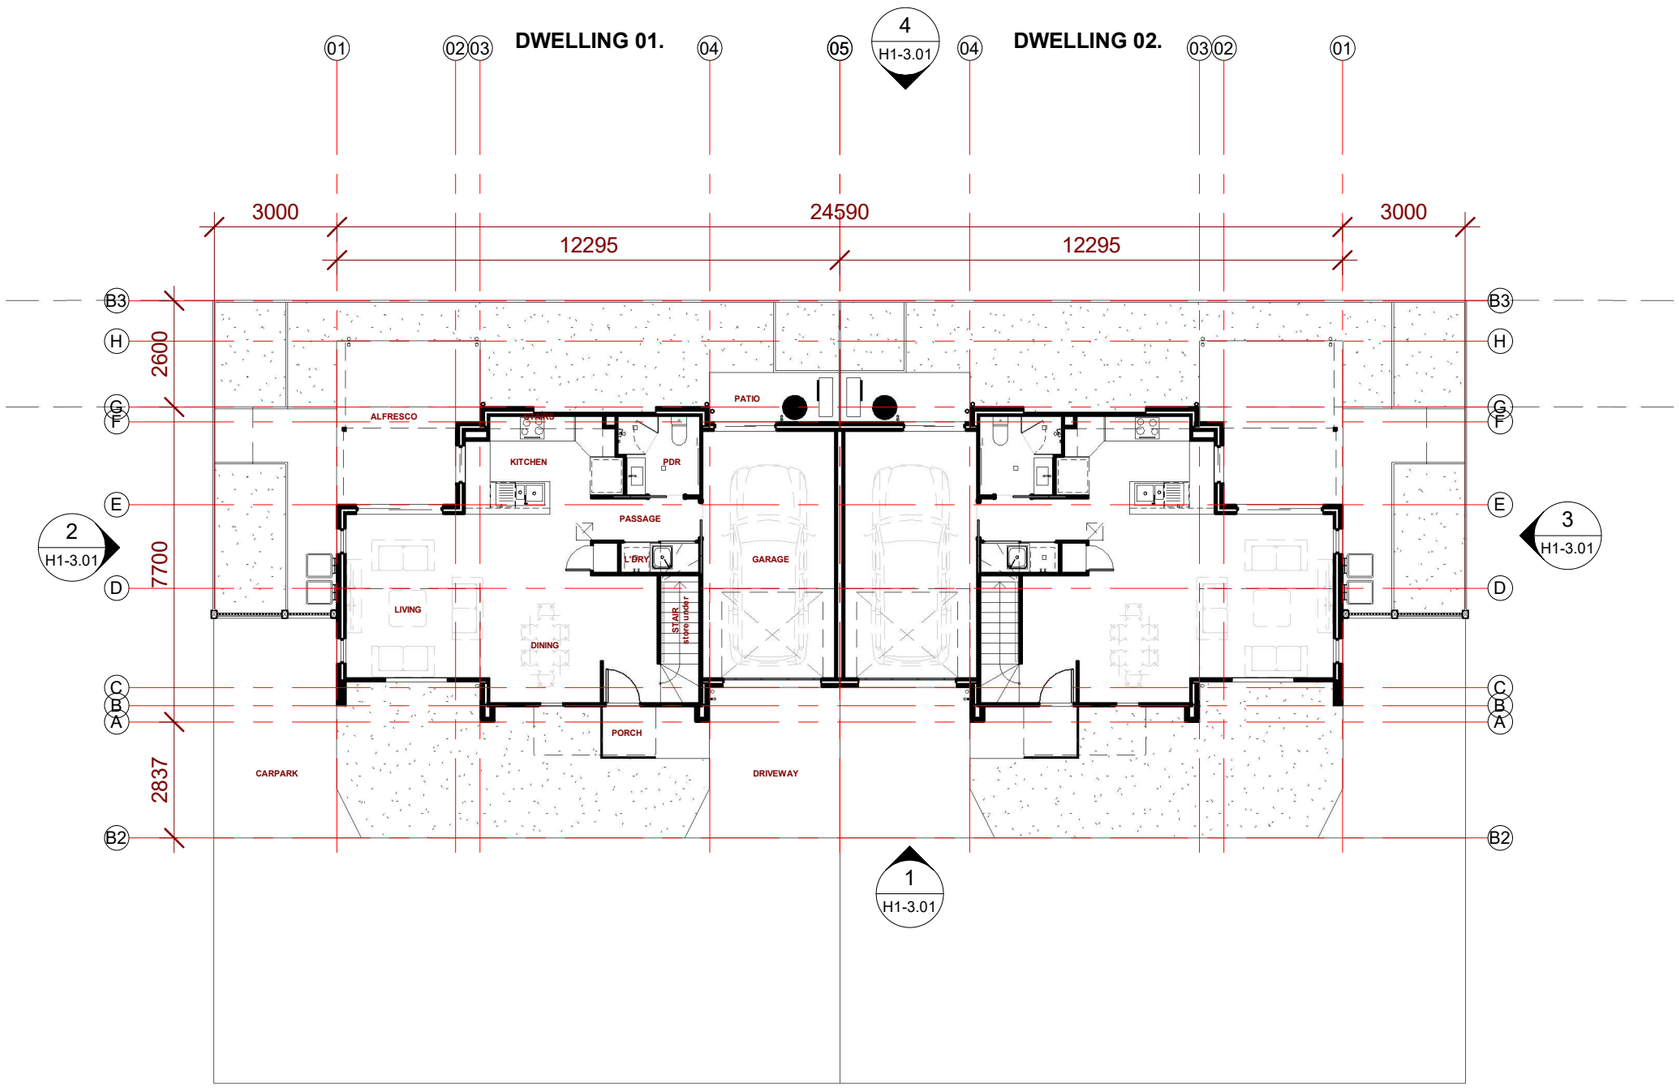
TYPE H1 2-PLEX

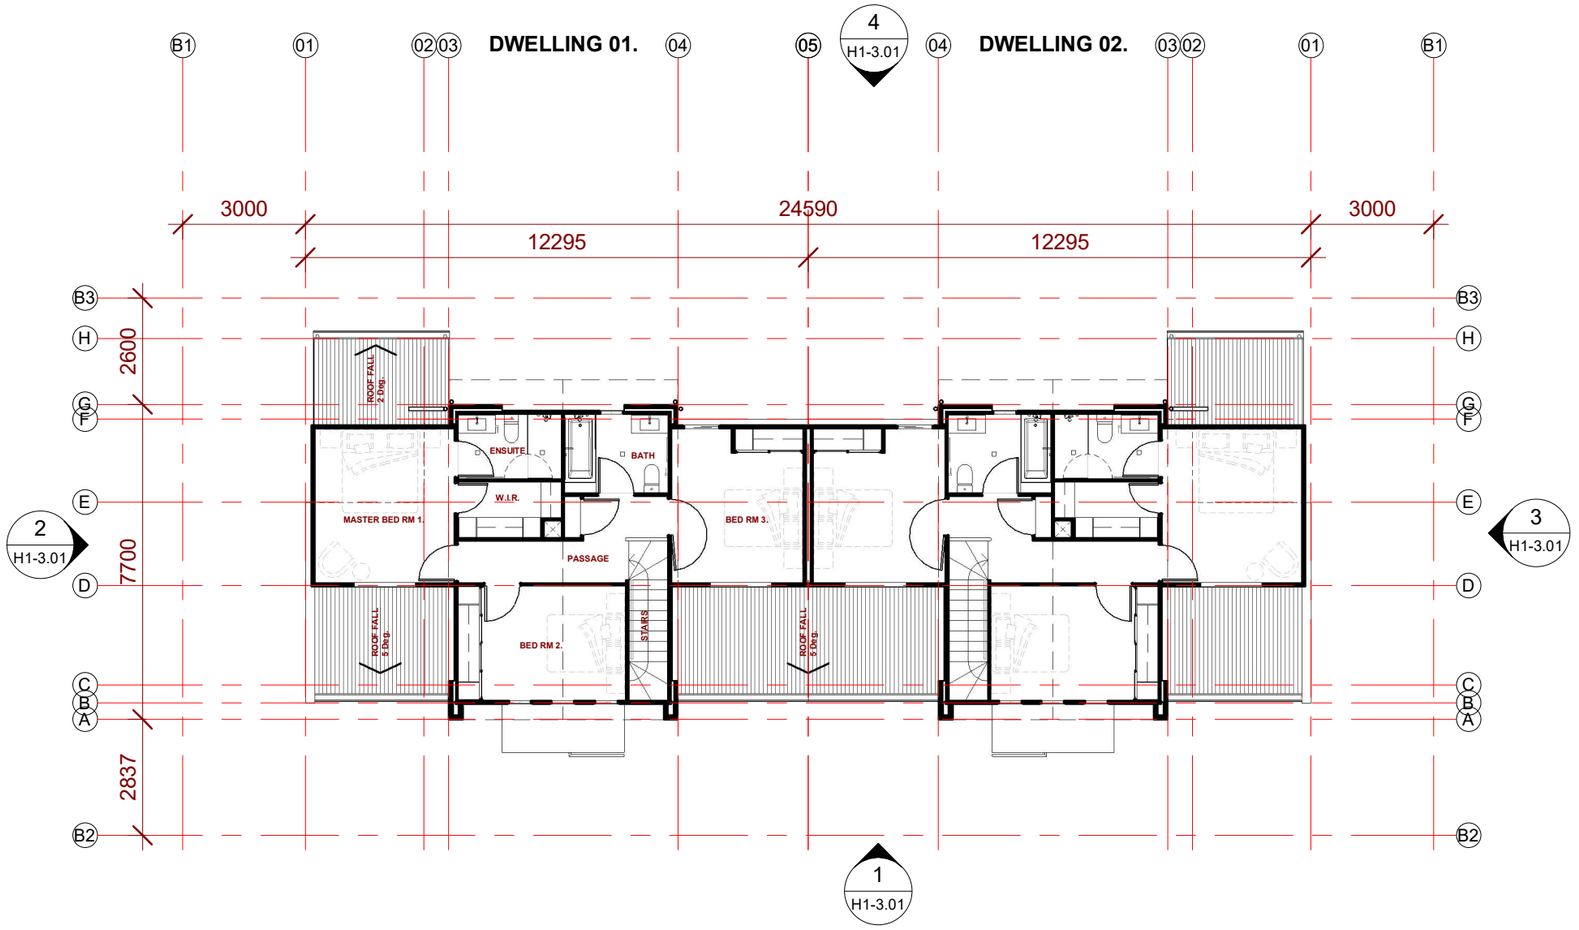
Sheet Number	Sheet Name	Current Revision
H1-1.01	TYPE H1 - COVER PAGE	E
H1-2.01	TYPE H1 - GROUND FLOOR PLAN	E
H1-2.02	TYPE H1 - UPPER FLOOR PLAN	E
H1-2.03	TYPE H1 - ROOF PLAN	E
H1-3.01	TYPE H1 - ELEVATIONS	E
H1-6.01	TYPE H1 - ISOMETRIC AERIAL VIEW - NE	E
H1-6.02	TYPE H1 - ISOMETRIC AERIAL VIEW - NW	E
H1-6.03	TYPE H1 - ISOMETRIC AERIAL VIEW - SE	E
H1-6.04	TYPE H1 - ISOMETRIC AERIAL VIEW - SW	E
H1-7.01	TYPE H1 - PERSPECTIVE - FRONT	E

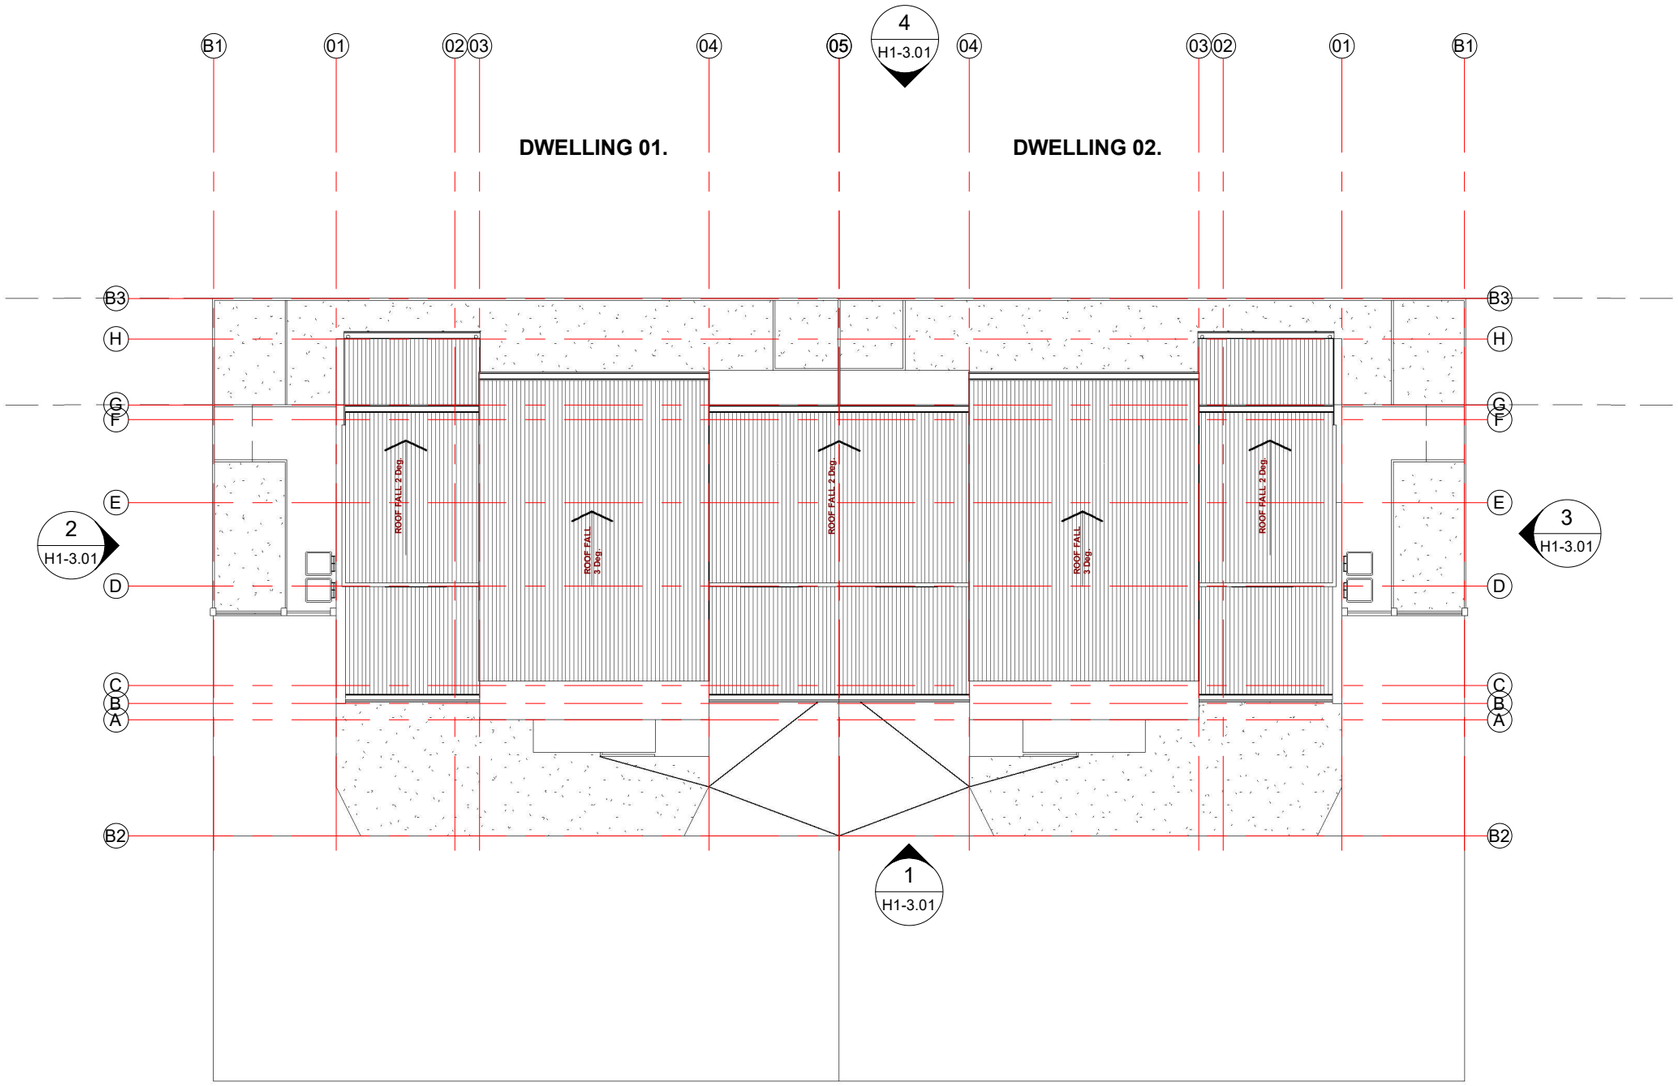


Paul Ziukelis. architects Phone (07) 55701 388 Email admin@pza.com.au PO Box 9208, Gold Coast MC Qld 9726

DEVELOPMENT APPLICATION ISSUE

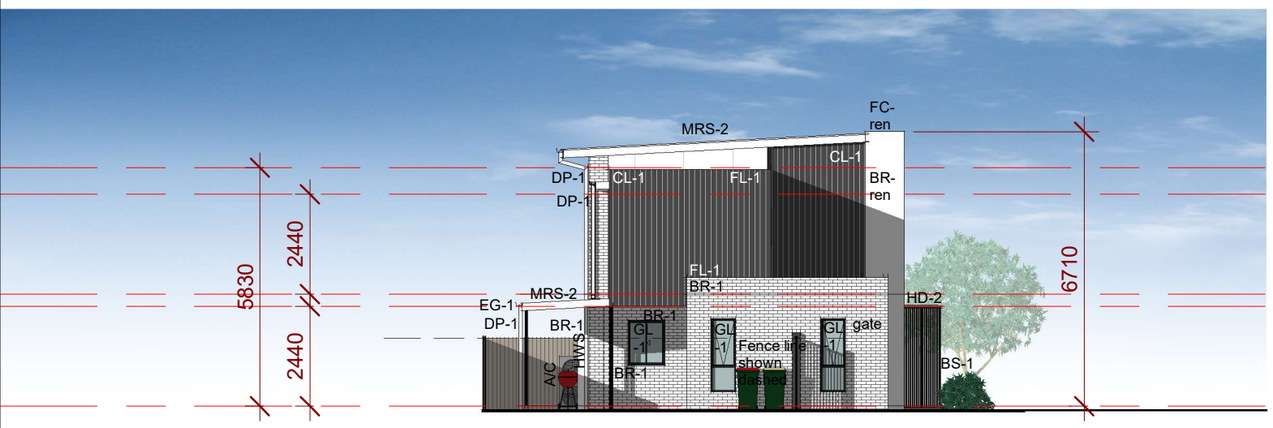

DWELLING 01.
DWELLING 02.
01
02
03
04
05
04
03
02
01
4
H1-3.01
3000
12295
24590
12295
3000
B3
H
G
F
E
D
C
B
A
B2
2600
7700
2837
ALFRESCO
KITCHEN
PDR
PASSAGE
L'DRY
GARAGE
PATIO
LIVING
DINING
STAIR
KITCHEN
PORCH
CARPARK
DRIVEWAY
2
H1-3.01
3
H1-3.01
1
H1-3.01


DWELLING 01.
DWELLING 02.
4
H1-3.01
B1
01
02
03
04
05
04
03
02
01
B1
3000
12295
24590
12295
3000
B3
H
G
F
E
D
C
B
A
B2
2600
7700
2837
ROOF FALL 2 Deg.
ENSUITE
BATH
W.I.R.
MASTER BED RM 1.
PASSAGE
BED RM 3.
BED RM 2.
STAIRS
ROOF FALL 5 Deg.
ROOF FALL 5 Deg.
2
H1-3.01
3
H1-3.01
1
H1-3.01


4
H1-3.01
B1
01
02
03
04
05
04
03
02
01
B1
DWELLING 01.
DWELLING 02.
B3
H
G
F
E
D
C
B
A
B2
ROOF FALL 2 Deg
ROOF FALL 2 Deg
ROOF FALL 2 Deg
ROOF FALL 2 Deg
2
H1-3.01
3
H1-3.01
1
H1-3.01



1 STREET ELEVATION
1 : 150



2 LEFT SIDE ELEVATION
1 : 150



3 RIGHT SIDE ELEVATION
1 : 150



4 REAR ELEVATION
1 : 150



TYPE H1 - ISOMETRIC AERIAL VIEW - NW

H1-6.02

