ARCHITECTURAL DRAWING SET

PROPOSED RESIDENTIAL DEVELOPMENT

19 RIVER ROAD, BUNDAMBA QLD


TYPE A1 6-PLEX

Sheet Number	Sheet Name	Current Revision
A1-1.01	TYPE A1 - COVER PAGE	E
A1-2.01	TYPE A1 - GROUND FLOOR PLAN	E
A1-2.02	TYPE A1 - UPPER FLOOR PLAN	E
A1-2.03	TYPE A1 - ROOF PLAN	E
A1-3.01	TYPE A1 - ELEVATIONS	E
A1-6.01	TYPE A1 - ISOMETRIC AERIAL VIEW - NE	E
A1-6.02	TYPE A1 - ISOMETRIC AERIAL VIEW - NW	E
A1-6.03	TYPE A1 - ISOMETRIC AERIAL VIEW - SE	E
A1-6.04	TYPE A1 - ISOMETRIC AERIAL VIEW - SW	E
A1-7.01	TYPE A1 - PERSPECTIVE - FRONT	E



Paul Ziukelis. architects Phone (07) 55701 388 Email admin@pza.com.au PO Box 9208, Gold Coast MC Qld 9726


DEVELOPMENT APPLICATION ISSUE

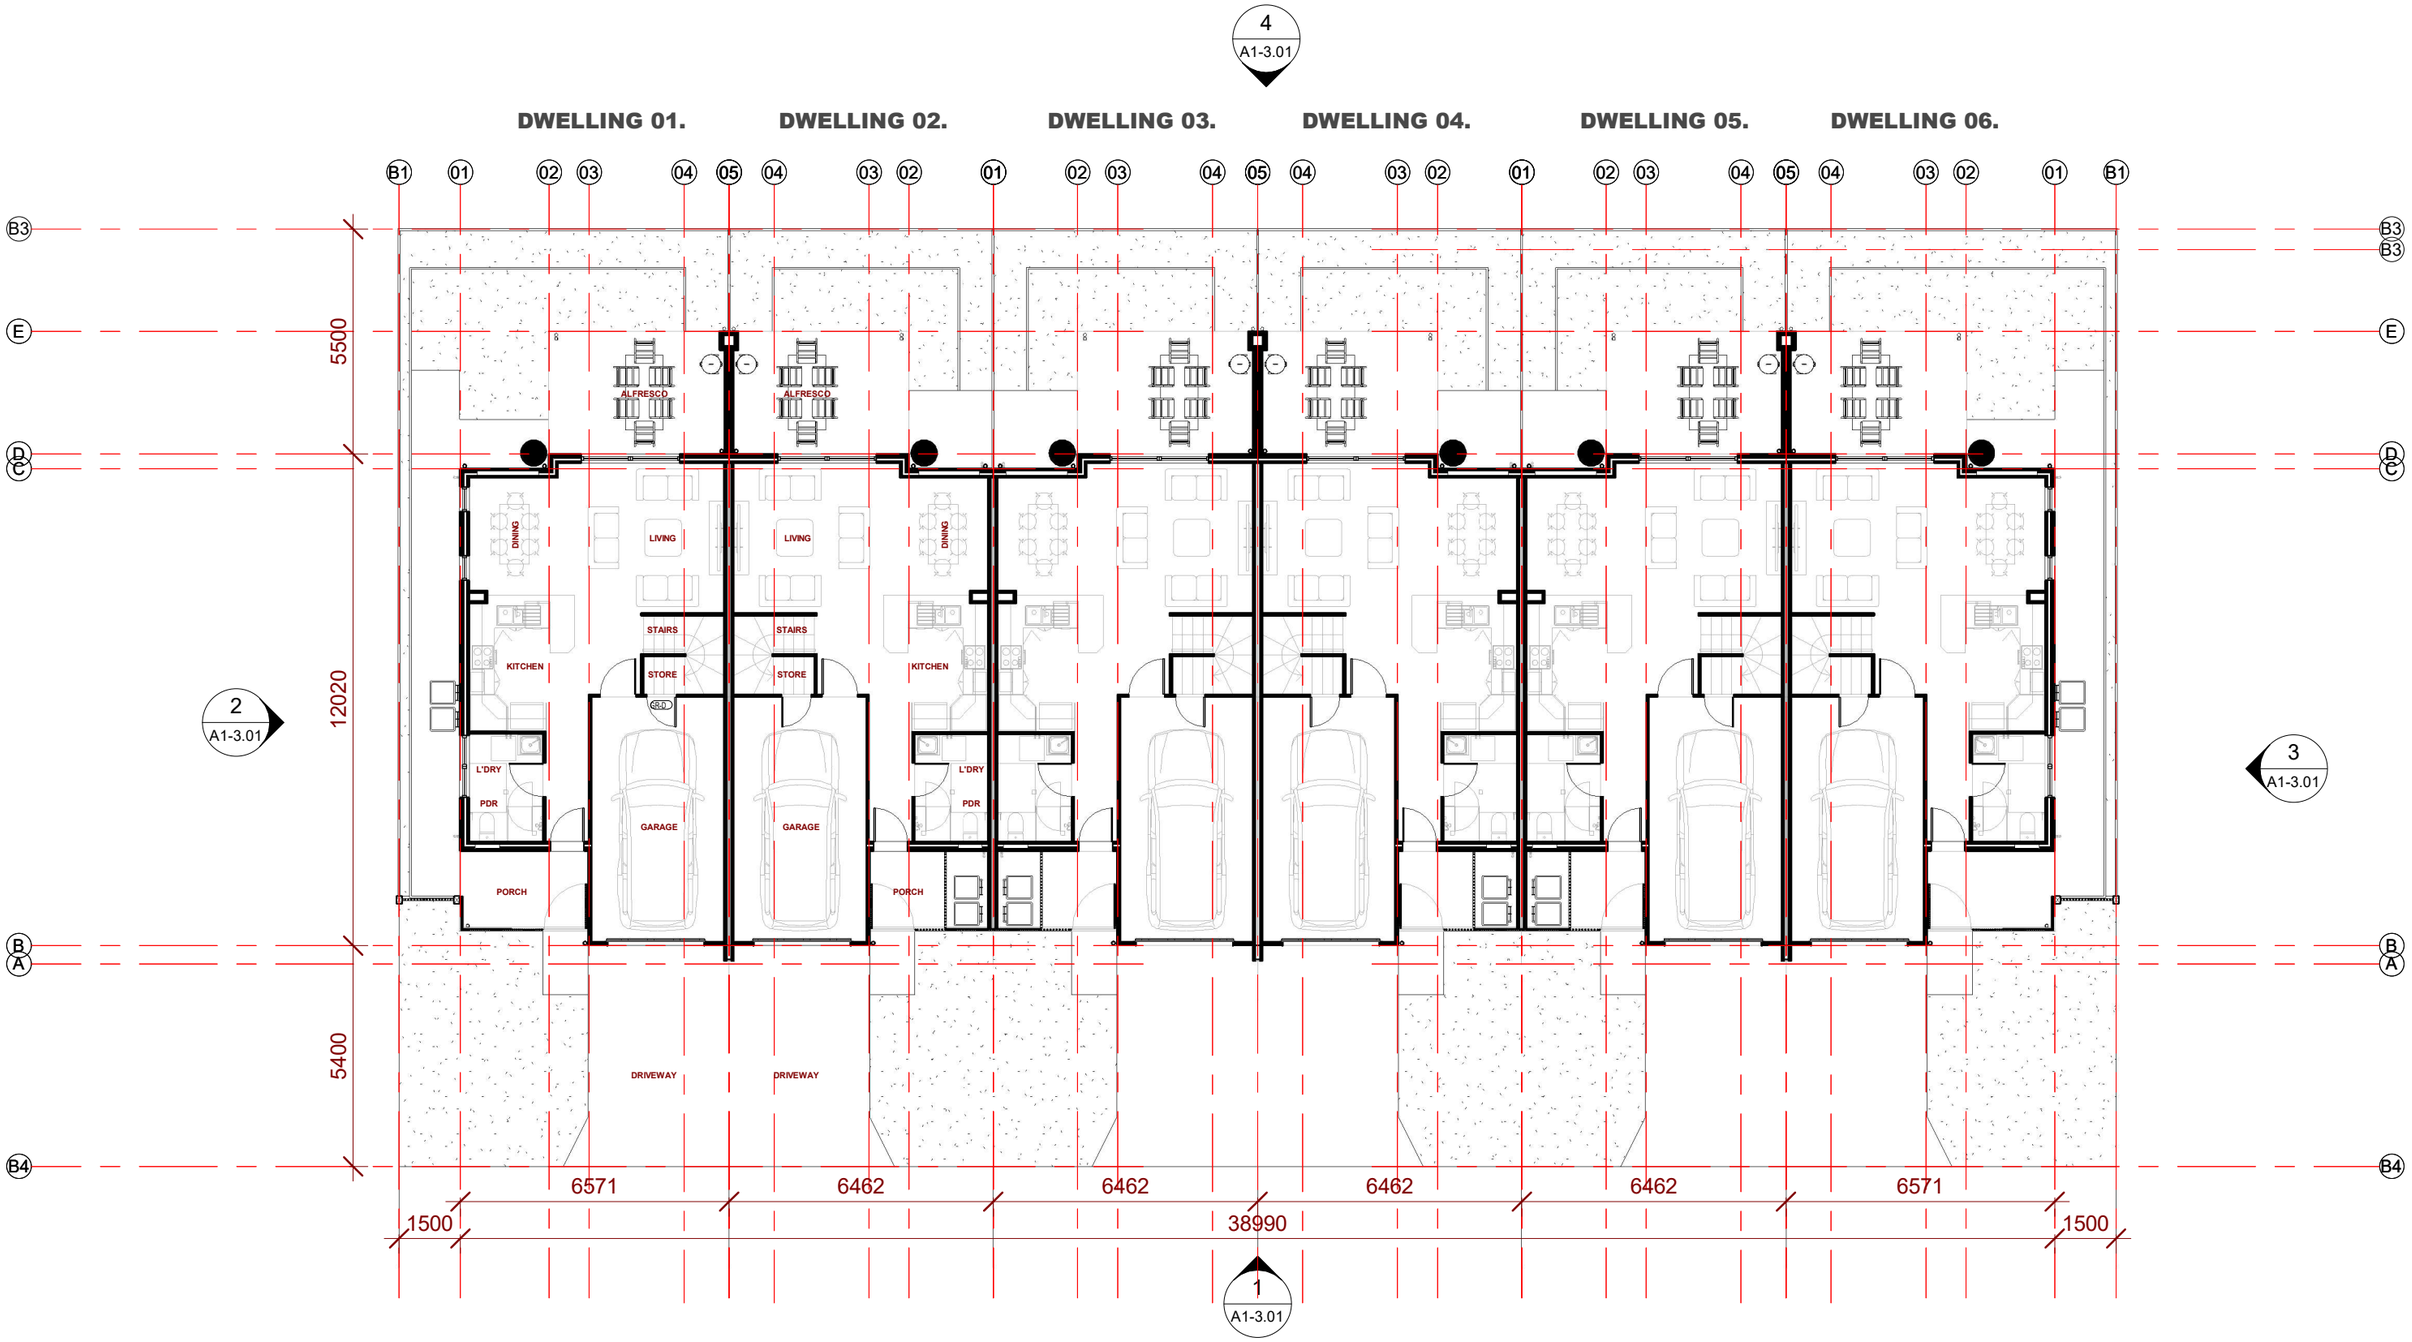

FEASIBILITY | project no. **25-024** | issue no. **E** | date. **SEPT 2026** | scale. **1 : 150 @ A3**

19 RIVER RD, BUNDAMBA, QLD


Paul Ziukelis. architects

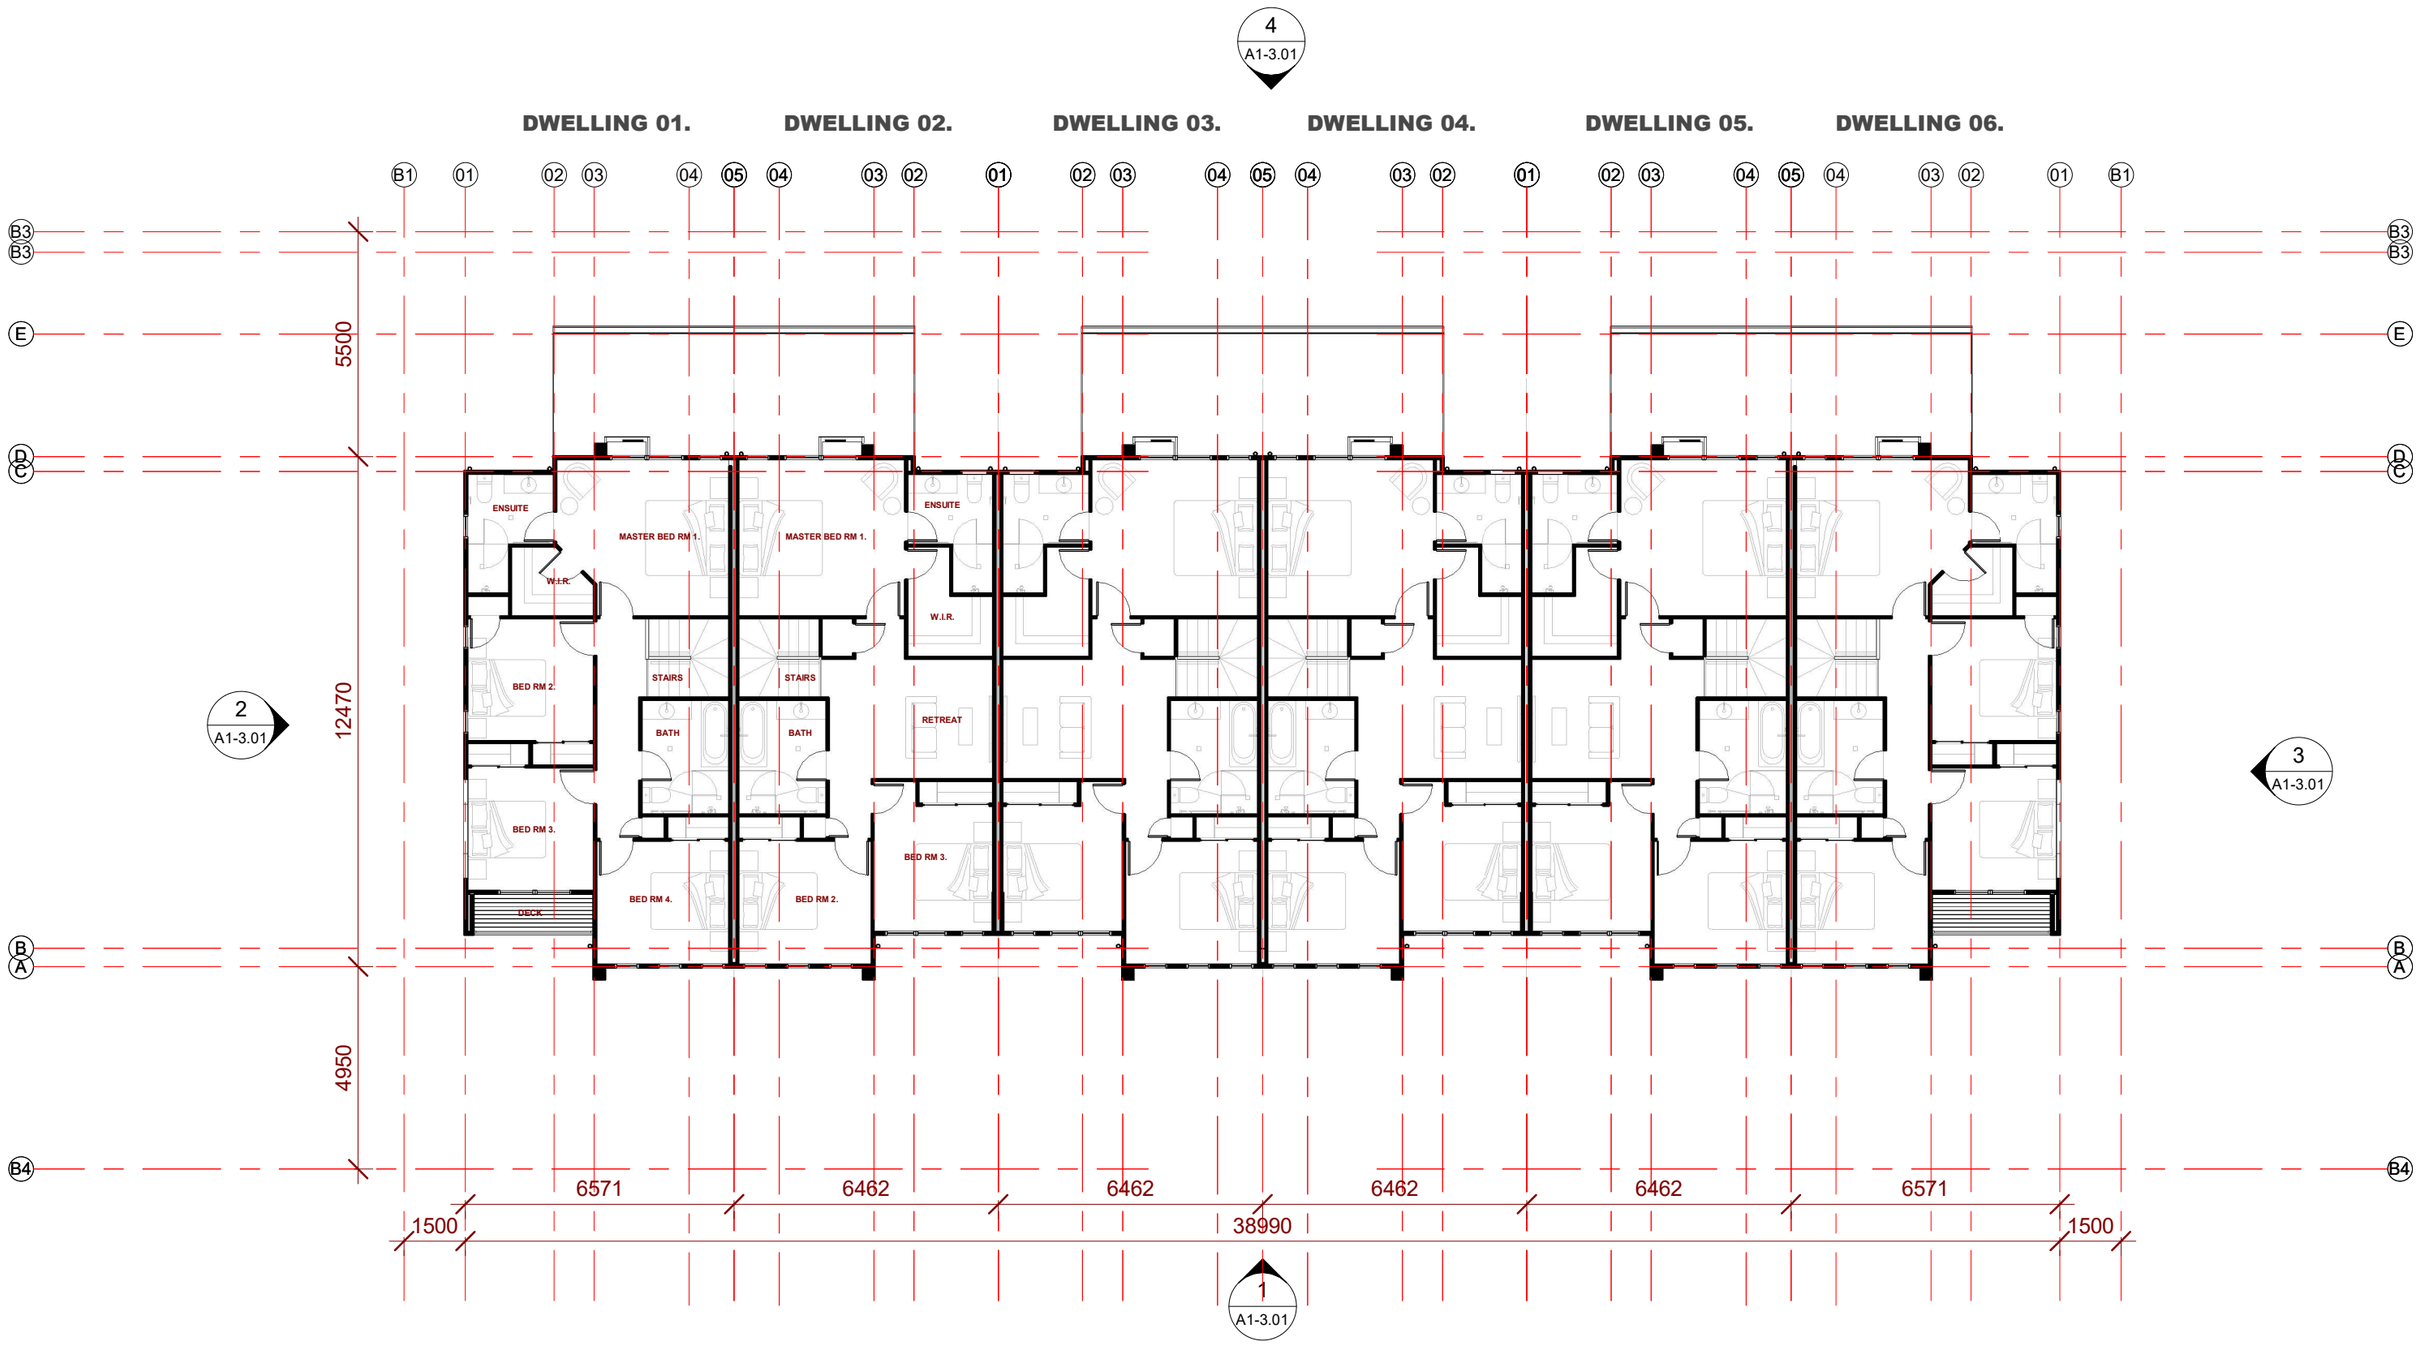

FEASIBILITY | project no. **25-024** | issue no. **E** | date. **SEPT 2026** | scale. **1 : 150 @ A3**

19 RIVER RD, BUNDAMBA, QLD

Paul Ziukelis. architects

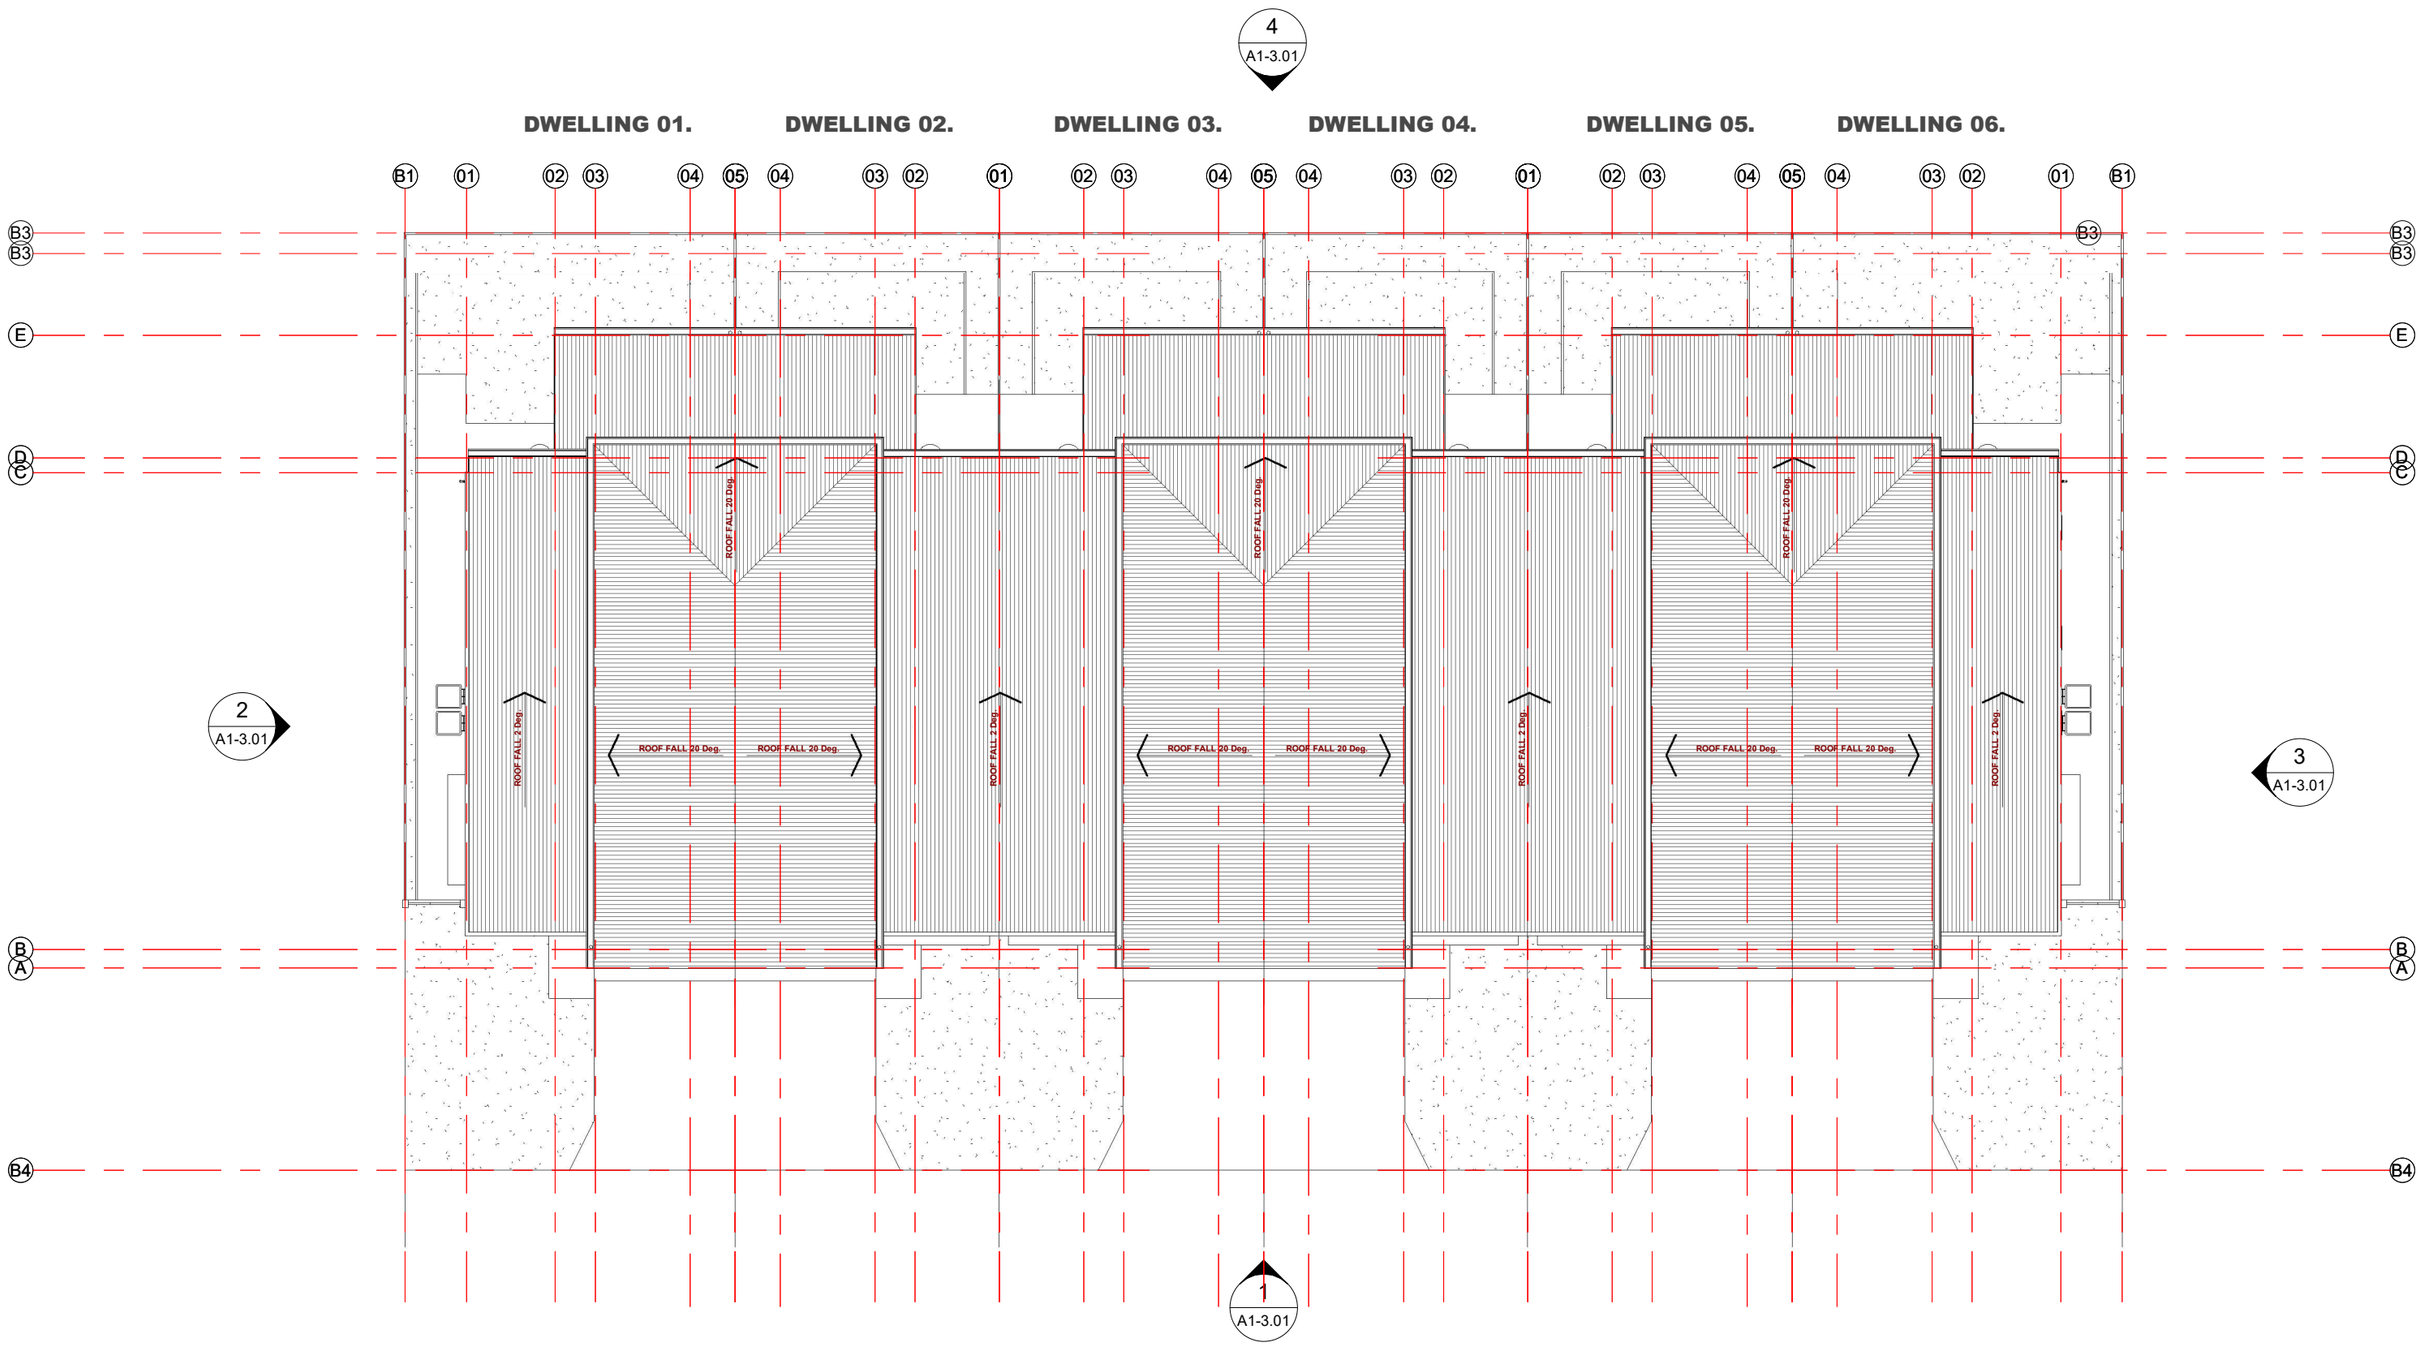


FEASIBILITY | project no. **25-024** | issue no. **E** | date. **SEPT 2026** | scale. **1 : 150 @ A3**

19 RIVER RD, BUNDAMBA, QLD

Paul Ziukelis. architects



1 STREET ELEVATION
1 : 150

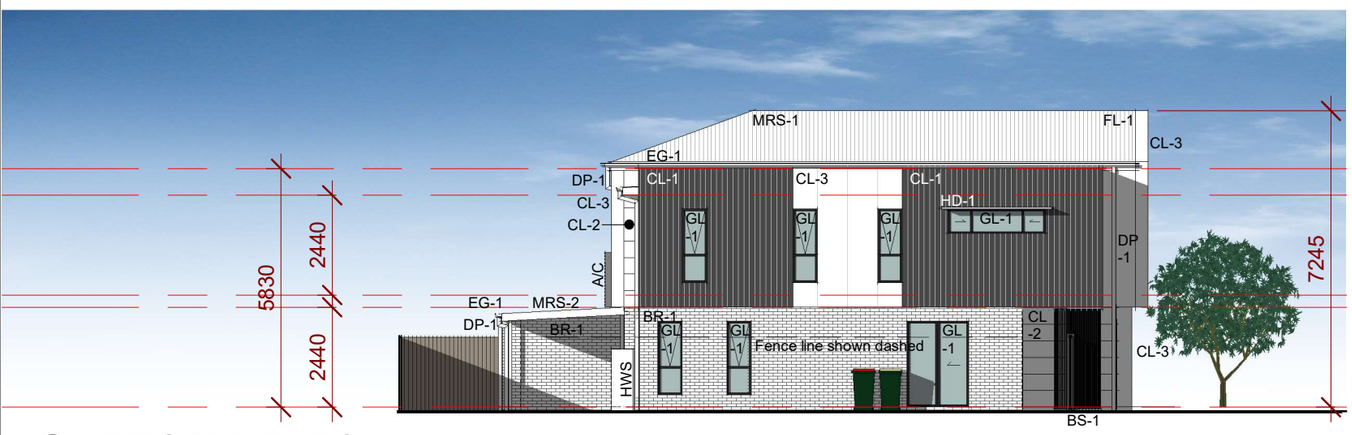

2 LEFT SIDE ELEVATION
1 : 150



3 RIGHT SIDE ELEVATION
1 : 150



4 REAR ELEVATION
1 : 150

FEASIBILITY | project no. **25-024** | issue no. **E** | date. **SEPT 2026** | scale. **1 : 150 @ A3**

19 RIVER RD, BUNDAMBA, QLD

Paul Ziukelis. architects

TYPE A1 - ISOMETRIC AERIAL VIEW - NE

A1-6.01



FEASIBILITY project no. **25-024** issue no. **E** date. **SEPT 2026** scale. **@ A3**

19 RIVER RD, BUNDAMBA, QLD

Paul Ziukelis. architects PZa

TYPE A1 - ISOMETRIC AERIAL VIEW - NW

A1-6.02



TYPE A1 - ISOMETRIC AERIAL VIEW - SE

A1-6.03



FEASIBILITY project no. **25-024** issue no. **E** date. **SEPT 2026** scale. **@ A3**

19 RIVER RD, BUNDAMBA, QLD

Paul Ziukelis. architects PZā

TYPE A1 - ISOMETRIC AERIAL VIEW - SW

A1-6.04



FEASIBILITY project no. **25-024** issue no. **E** date. **SEPT 2026** scale. **@ A3**

19 RIVER RD, BUNDAMBA, QLD

Paul Ziukelis. architects PZā

TYPE A1 - PERSPECTIVE - FRONT

A1-7.01



FEASIBILITY project no. **25-024** issue no. **E** date. **SEPT 2026** scale. **@ A3**

19 RIVER RD, BUNDAMBA, QLD

Paul Ziukelis. architects PZā