ARCHITECTURAL DRAWING SET

PROPOSED RESIDENTIAL DEVELOPMENT

19 RIVER ROAD, BUNDAMBA QLD


TYPE A2 6-PLEX


Sheet Number	Sheet Name	Current Revision
A2-1.01	TYPE A2 - COVER PAGE	C
A2-2.01	TYPE A2 - GROUND FLOOR PLAN	C
A2-2.02	TYPE A2 - UPPER FLOOR PLAN	C
A2-2.03	TYPE A2 - ROOF PLAN	C
A2-3.01	TYPE A2 - ELEVATIONS	C
A2-6.01	TYPE A2 - ISOMETRIC AERIAL VIEW - NE	C
A2-6.02	TYPE A2 - ISOMETRIC AERIAL VIEW - NW	C
A2-6.03	TYPE A2 - ISOMETRIC AERIAL VIEW - SE	C
A2-6.04	TYPE A2 - ISOMETRIC AERIAL VIEW - SW	C
A2-7.01	TYPE A2 - PERSPECTIVE - FRONT	C



Paul Ziukelis. architects Phone (07) 55701 388 Email admin@pza.com.au PO Box 9208, Gold Coast MC Qld 9726

DEVELOPMENT APPLICATION ISSUE

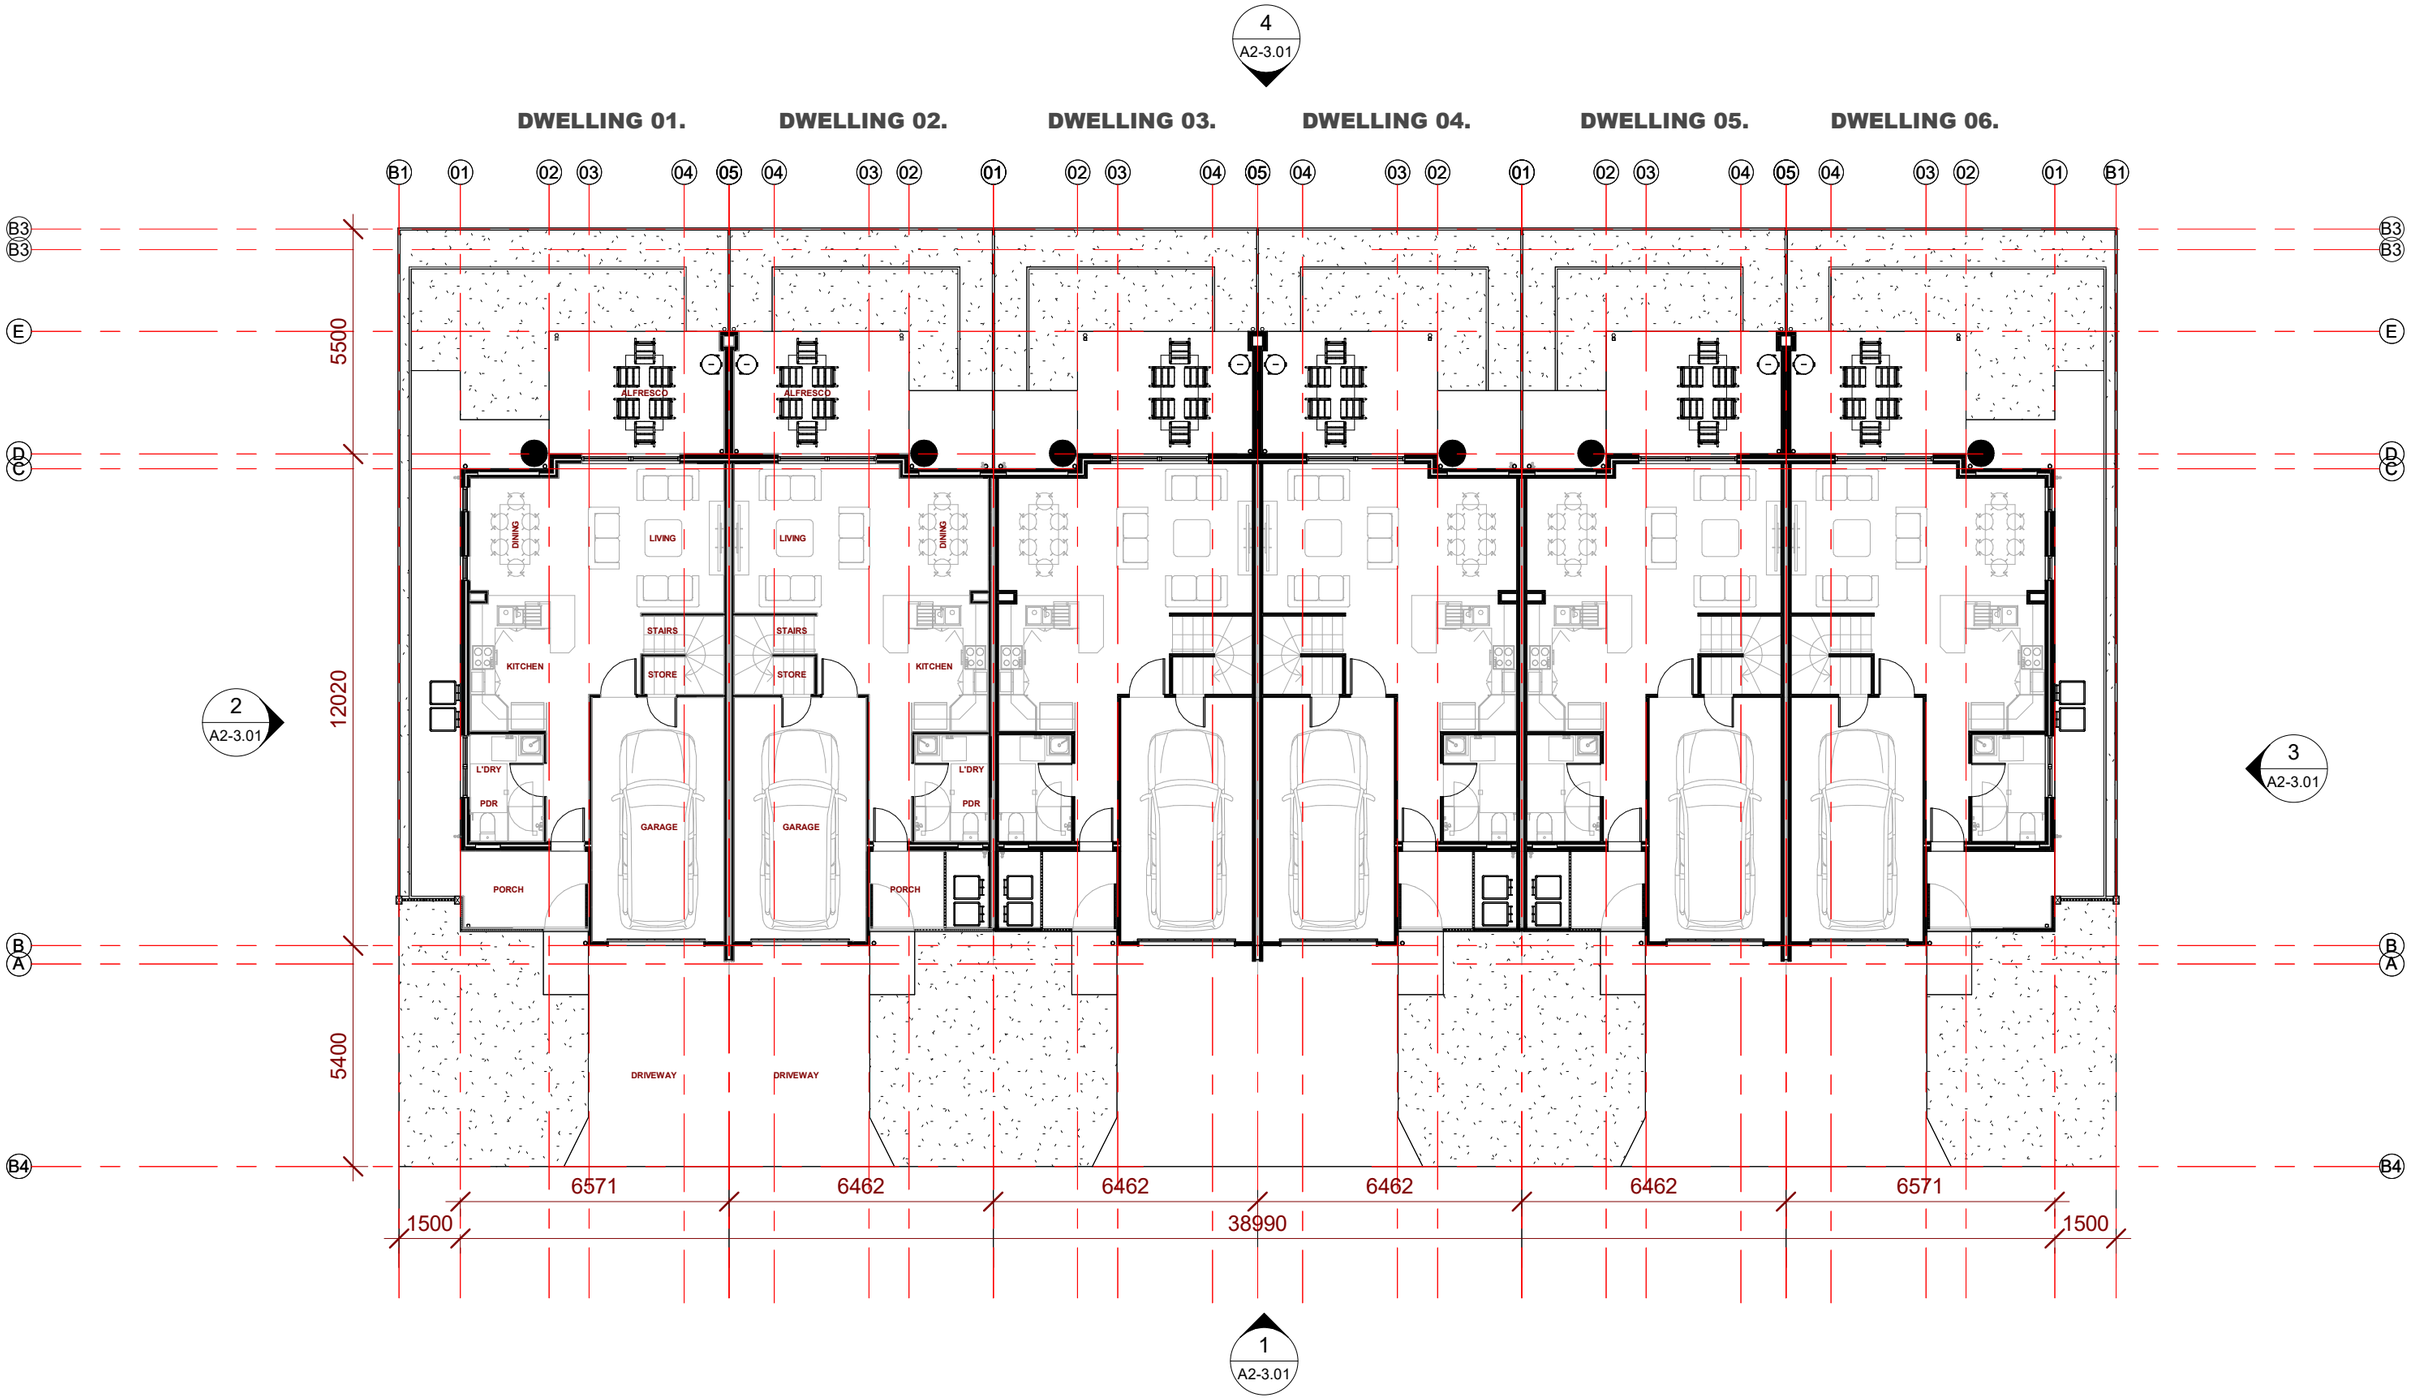
4
A2-3.01
DWELLING 01.
DWELLING 02.
DWELLING 03.
DWELLING 04.
DWELLING 05.
DWELLING 06.
B1 01 02 03 04 05 04 03 02 01 02 03 04 05 04 03 02 01 02 03 04 05 04 03 02 01 B1
B3
B3
E
D
C
B
A
B4
ALFRESCD
DINING
LIVING
KITCHEN
STAIRS
STORE
L'DRY
PDR
PORCH
GARAGE
DRIVEWAY
5500
12020
5400
2
A2-3.01
3
A2-3.01
1
A2-3.01
6571
6462
6462
6462
6462
6571
1500
38990
1500

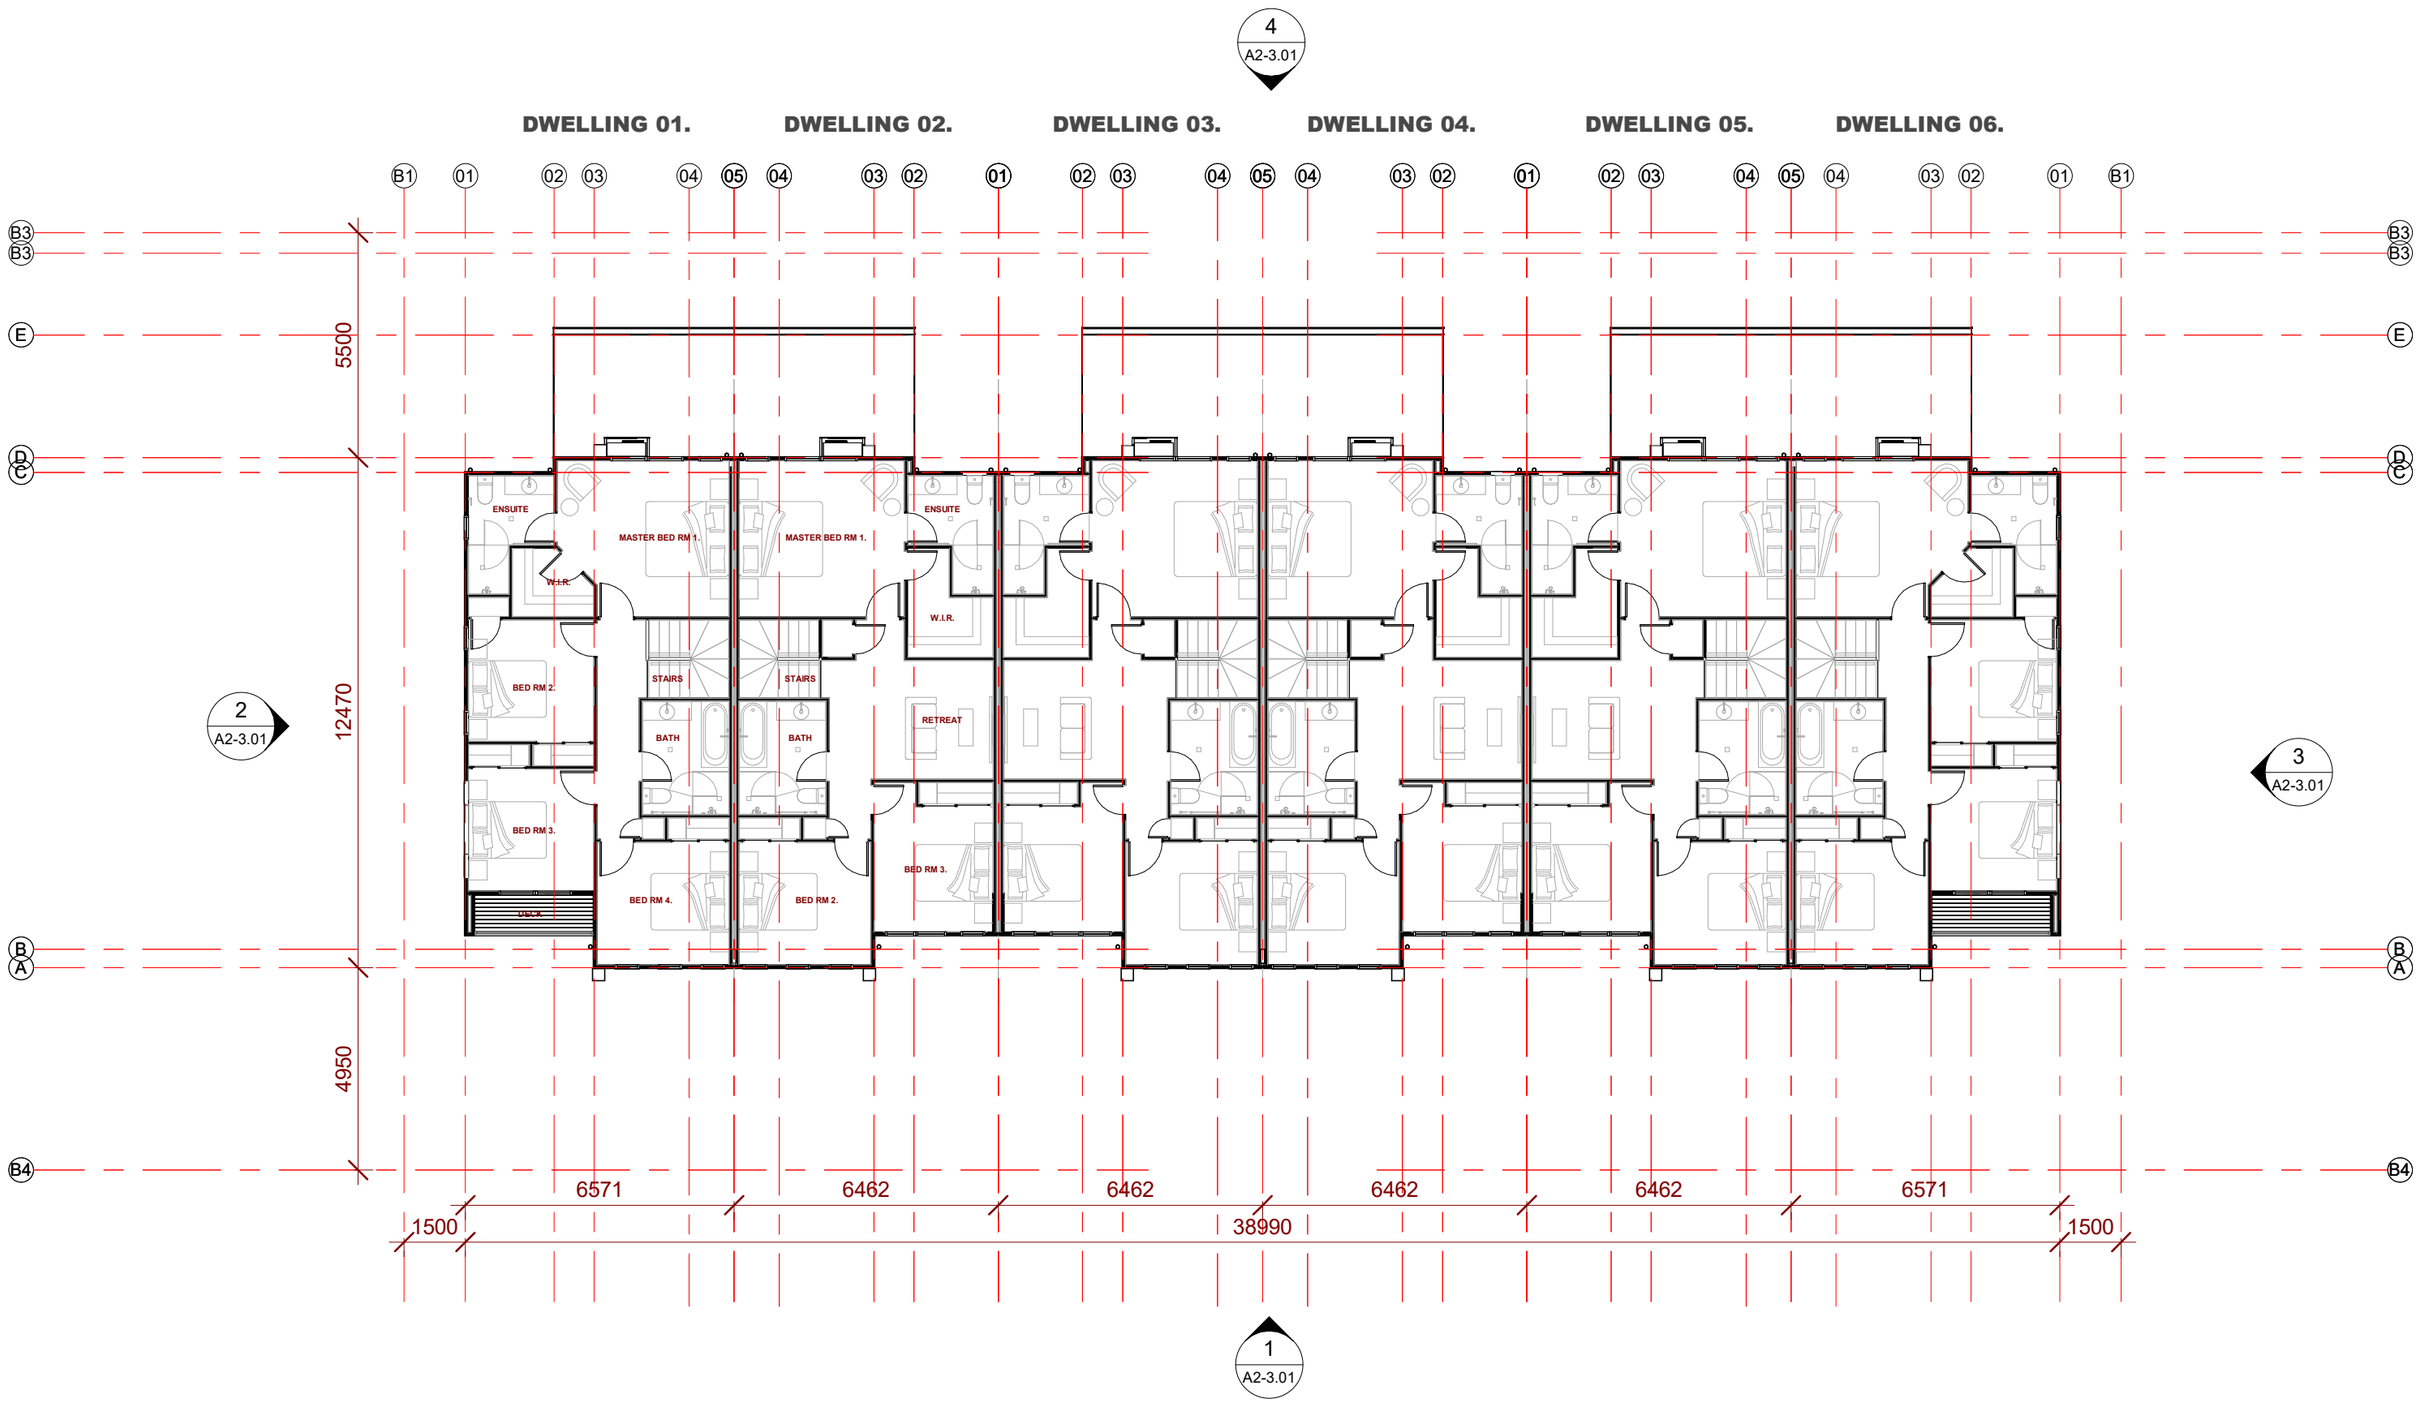

DEVELOPMENT APPLICATION project no. **25-024** issue no. **C** date. **SEPT 2026** scale. **1 : 150 @ A3**

19 RIVER ROAD BUNDAMBA, QLD

Paul Ziukelis. architects

4
A2-3.01

DWELLING 01. DWELLING 02. DWELLING 03. DWELLING 04. DWELLING 05. DWELLING 06.

B1 01 02 03 04 05 04 03 02 01 02 03 04 05 04 03 02 01 02 03 04 05 04 03 02 01 B1

B3
B3
E
D
C

ROOF FALL 20 Deg.
ROOF FALL 2 Deg.

2
A2-3.01

3
A2-3.01

B
A
B4


DEVELOPMENT APPLICATION project no. **25-024** issue no. **C** date. **SEPT 2026** scale. **1 : 150 @ A3**

19 RIVER ROAD BUNDAMBA, QLD

Paul Ziukelis. architects



1 STREET ELEVATION
1 : 150

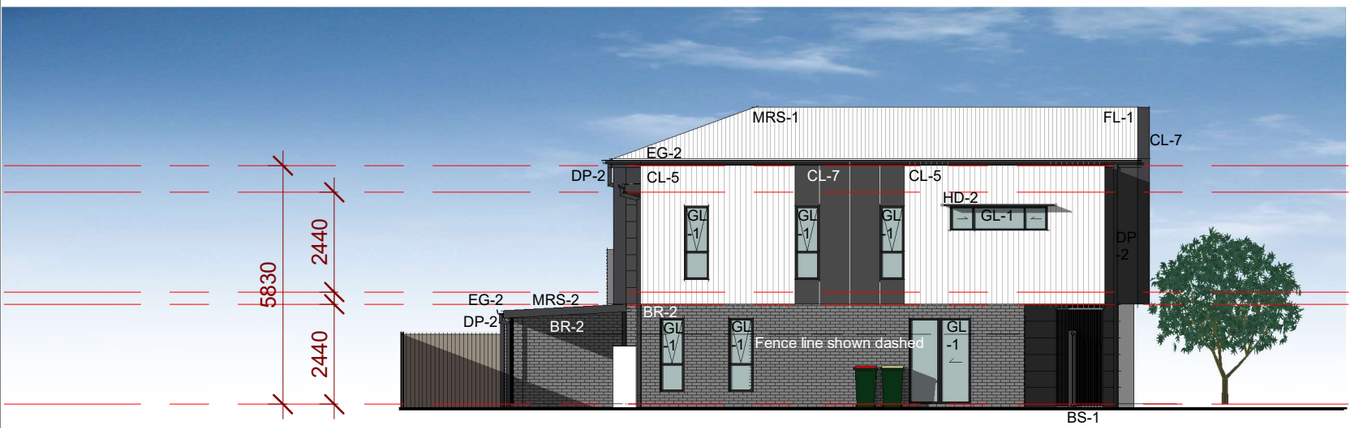

2 LEFT SIDE ELEVATION
1 : 150



3 RIGHT SIDE ELEVATION
1 : 150



4 REAR ELEVATION
1 : 150


DEVELOPMENT APPLICATION project no. **25-024** issue no. **C** date. **SEPT 2026** scale. **1 : 150 @ A3**

19 RIVER ROAD BUNDAMBA, QLD

Paul Ziukelis. architects

TYPE A2 - ISOMETRIC AERIAL VIEW - NE

A2-6.01

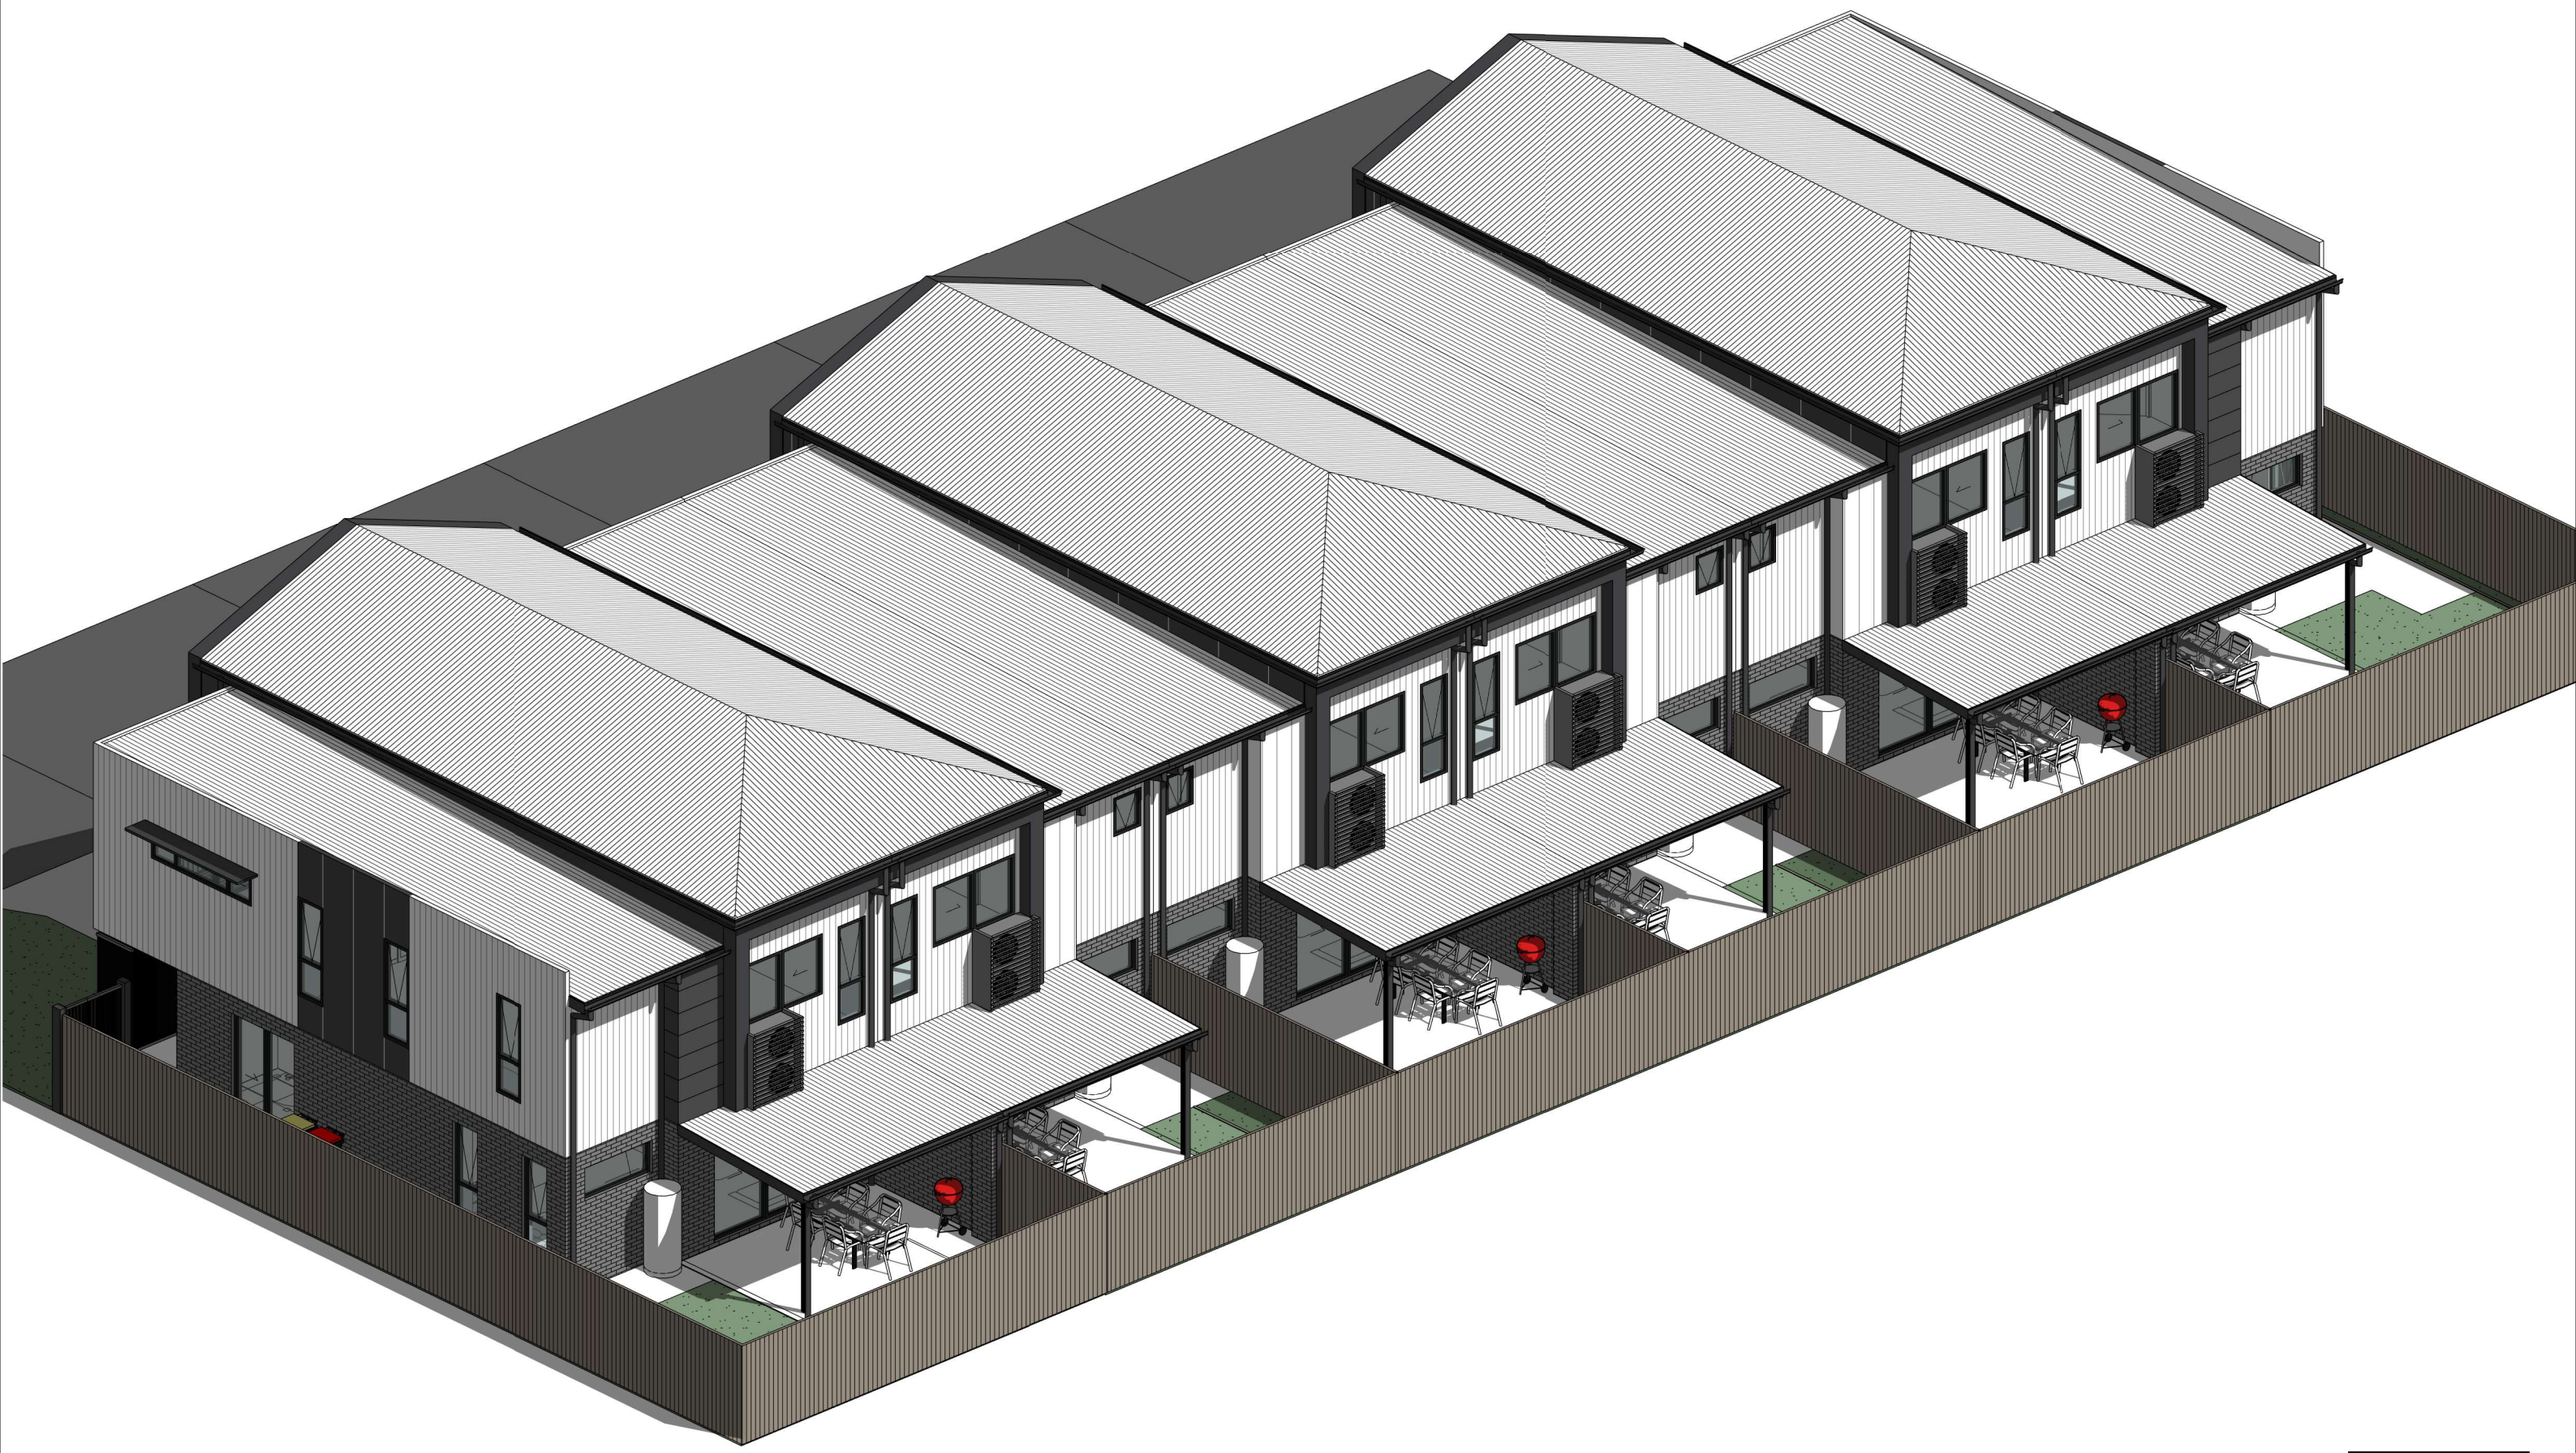

DEVELOPMENT APPLICATION project no. **25-024** issue no. **C** date. **SEPT 2026** scale. **@ A3**

19 RIVER ROAD BUNDAMBA, QLD

Paul Ziukelis. architects PZā

TYPE A2 - ISOMETRIC AERIAL VIEW - NW

A2-6.02



TYPE A2 - ISOMETRIC AERIAL VIEW - SE

A2-6.03



DEVELOPMENT APPLICATION project no. **25-024** issue no. **C** date. **SEPT 2026** scale. **@ A3**

19 RIVER ROAD BUNDAMBA, QLD

Paul Ziukelis. architects PZā

TYPE A2 - ISOMETRIC AERIAL VIEW - SW

A2-6.04



DEVELOPMENT APPLICATION project no. **25-024** issue no. **C** date. **SEPT 2026** scale. **@ A3**

19 RIVER ROAD BUNDAMBA, QLD

Paul Ziukelis. architects PZā

