ARCHITECTURAL DRAWING SET

PROPOSED RESIDENTIAL DEVELOPMENT

19 RIVER ROAD, BUNDAMBA QLD


TYPE B2 6-PLEX

Sheet Number	Sheet Name	Current Revision
B2-1.01	TYPE B2 - COVER PAGE	E
B2-2.01	TYPE B2 - GROUND FLOOR PLAN	E
B2-2.02	TYPE B2 - UPPER FLOOR PLAN	E
B2-2.03	TYPE B2 - ROOF PLAN	E
B2-3.01	TYPE B2 - ELEVATIONS	E
B2-6.01	TYPE B2 - ISOMETRIC AERIAL VIEW - NE	E
B2-6.02	TYPE B2 - ISOMETRIC AERIAL VIEW - NW	E
B2-6.03	TYPE B2 - ISOMETRIC AERIAL VIEW - SE	E
B2-6.04	TYPE B2 - ISOMETRIC AERIAL VIEW - SW	E
B2-7.01	TYPE B2 - PERSPECTIVE - FRONT	E



Paul Ziukelis. architects Phone (07) 55701 388 Email admin@pza.com.au PO Box 9208, Gold Coast MC Qld 9726

DEVELOPMENT APPLICATION ISSUE

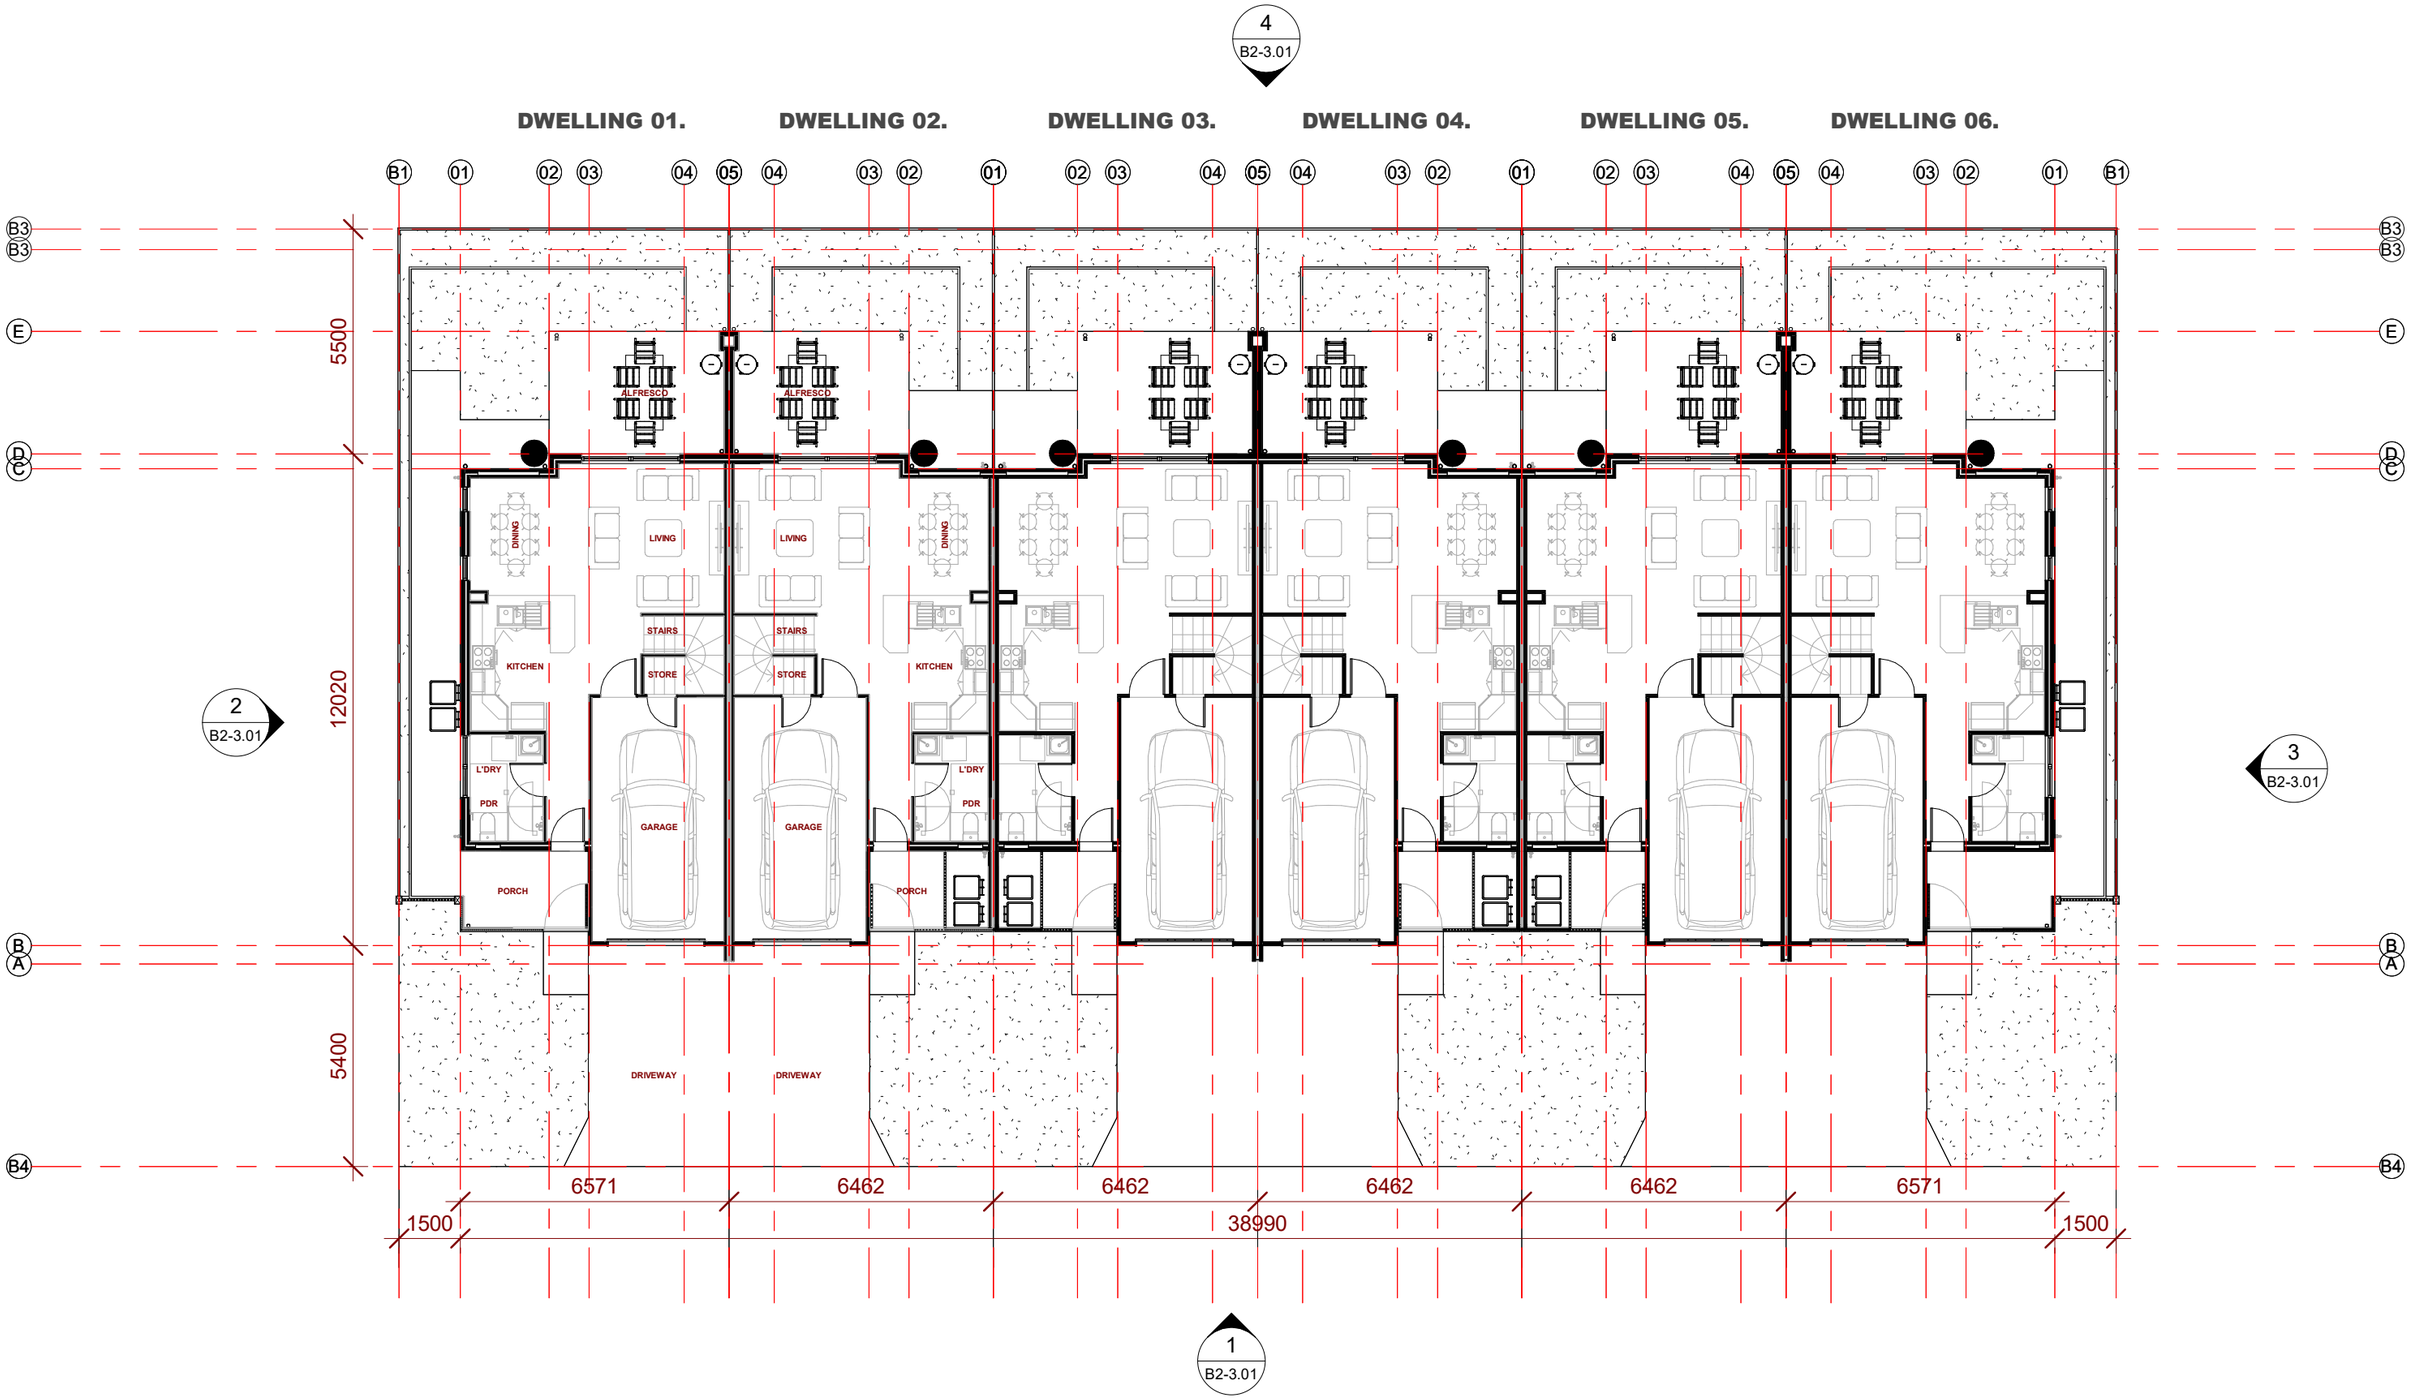

DEVELOPMENT APPLICATION project no. **25-024** issue no. **E** date. **SEPT 2026** scale. **1 : 150 @ A3**

19 RIVER ROAD BUNDAMBA, QLD

Paul Ziukelis. architects

4
B2-3.01

DWELLING 01. DWELLING 02. DWELLING 03. DWELLING 04. DWELLING 05. DWELLING 06.

B1 01 02 03 04 05 04 03 02 01 02 03 04 05 04 03 02 01 02 03 04 05 04 03 02 01 B1

B3 B3 E D C B A B4

5500 12470 4950

ENSUITE MASTER BED RM 1. W.I.R. BED RM 2. BED RM 3. STAIRS BATH BED RM 4. BED RM 2. RETREAT

2
B2-3.01

3
B2-3.01

1
B2-3.01


6571 6462 6462 6462 6462 6571

1500 38990 1500

DEVELOPMENT APPLICATION project no. **25-024** issue no. **E** date. **SEPT 2026** scale. **1 : 150 @ A3**


19 RIVER ROAD BUNDAMBA, QLD

Paul Ziukelis. architects PZa

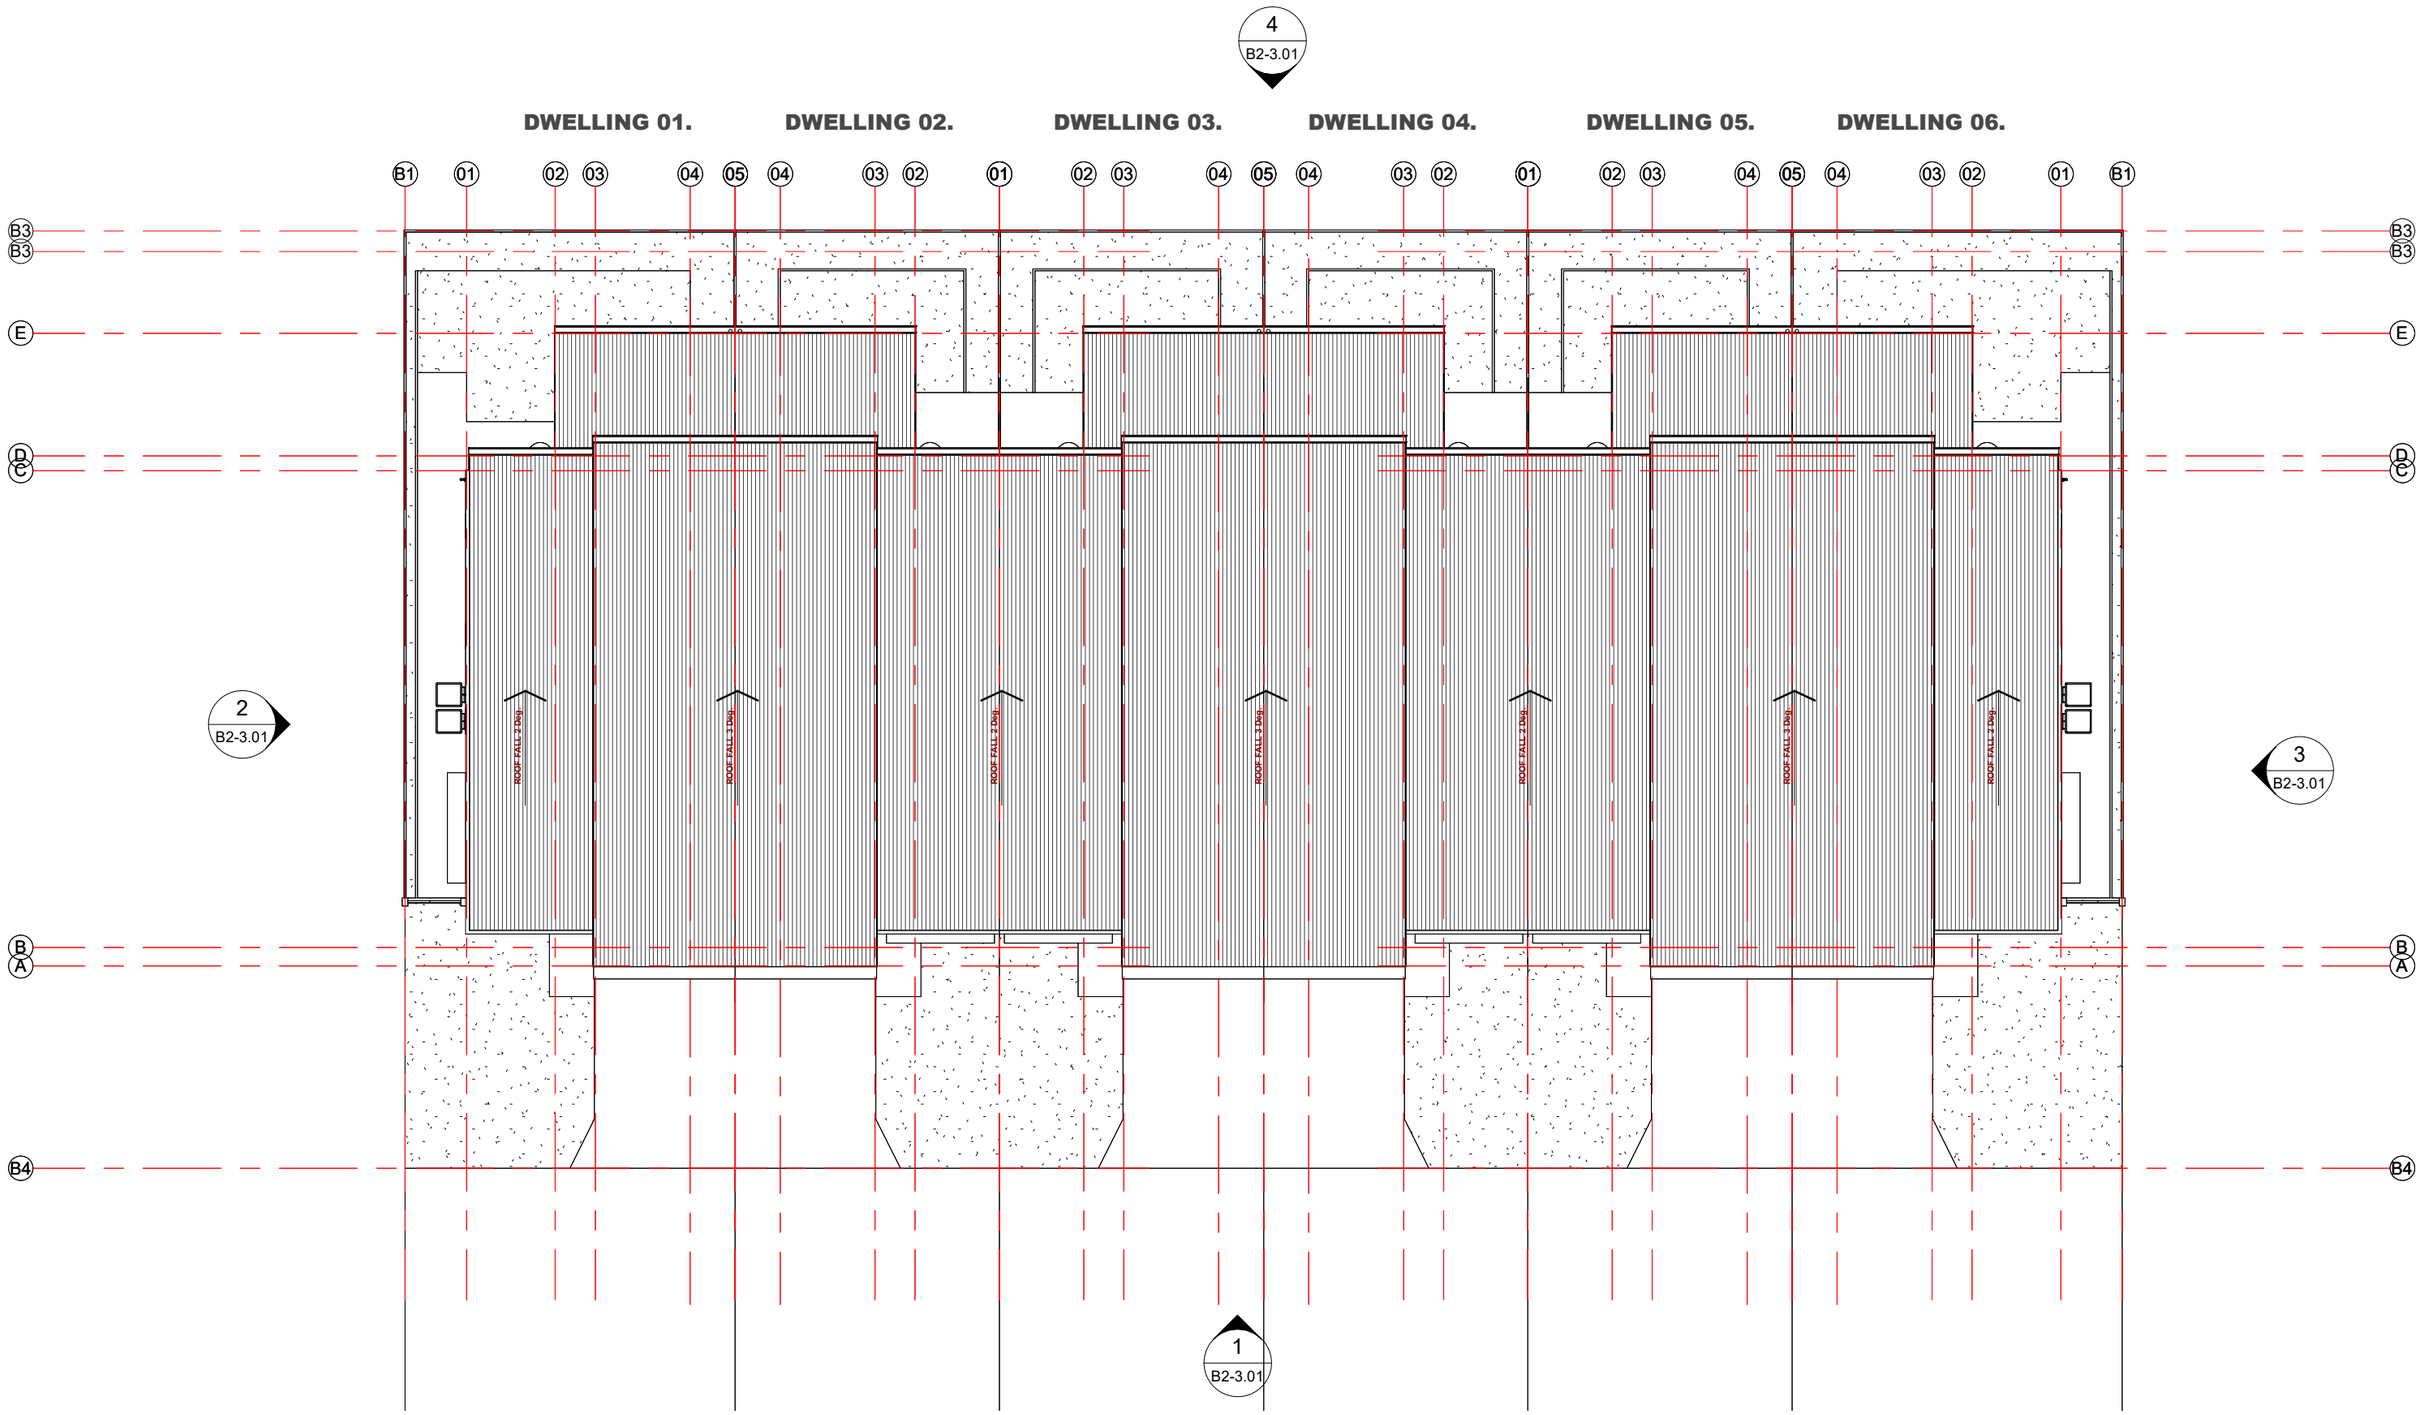
4
B2-3.01
DWELLING 01.
DWELLING 02.
DWELLING 03.
DWELLING 04.
DWELLING 05.
DWELLING 06.
B1 01 02 03 04 05 04 03 02 01 02 03 04 05 04 03 02 01 02 03 04 05 04 03 02 01 B1
B3
B3
E
D
C
B
A
B4
ROOF FALL 2 Deg
ROOF FALL 3 Deg
2
B2-3.01
3
B2-3.01
1
B2-3.01



1 STREET ELEVATION
1 : 150

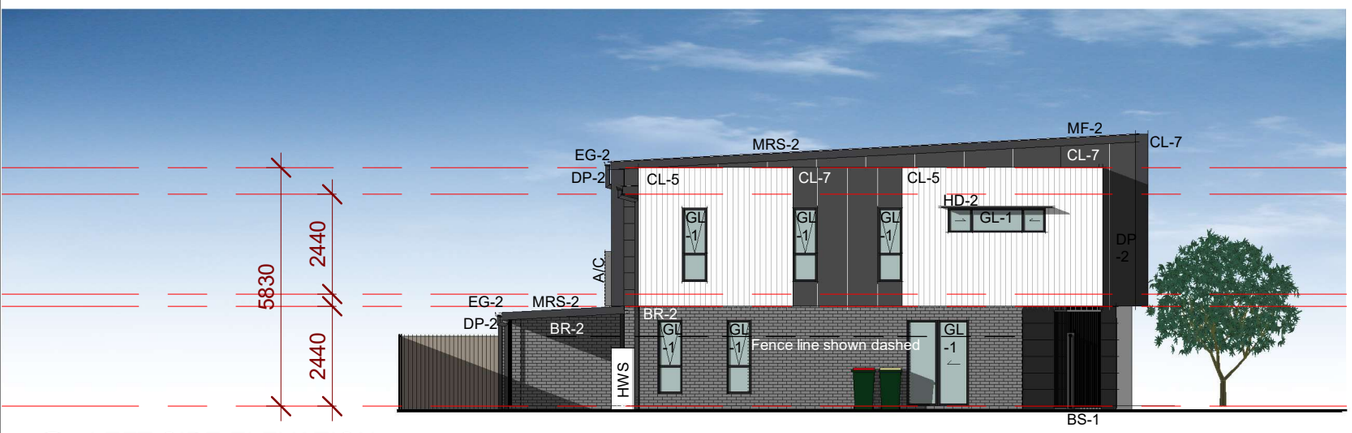

2 LEFT SIDE ELEVATION
1 : 150



3 RIGHT SIDE ELEVATION
1 : 150



4 REAR ELEVATION
1 : 150

DEVELOPMENT APPLICATION project no. **25-024** issue no. **E** date. **SEPT 2026** scale. **1 : 150 @ A3**

19 RIVER ROAD BUNDAMBA, QLD

Paul Ziukelis. architects

TYPE B2 - ISOMETRIC AERIAL VIEW - NE

B2-6.01



TYPE B2 - ISOMETRIC AERIAL VIEW - NW

B2-6.02



DEVELOPMENT APPLICATION project no. **25-024** issue no. **E** date. **SEPT 2026** scale. **@ A3**

19 RIVER ROAD BUNDAMBA, QLD

Paul Ziukelis. architects PZa

TYPE B2 - ISOMETRIC AERIAL VIEW - SE

B2-6.03



TYPE B2 - ISOMETRIC AERIAL VIEW - SW

B2-6.04



DEVELOPMENT APPLICATION project no. **25-024** issue no. **E** date. **SEPT 2026** scale. **@ A3**

19 RIVER ROAD BUNDAMBA, QLD

Paul Ziukelis. architects PZa

