Drawing is to be endorsed/signed by a registered Landscape Architect (AILA member)

AMENDED IN RED

By: Naga Rayavarapu

Date: 19 October 2026


Queensland Government

PLANS AND DOCUMENTS referred to in the PDA DEVELOPMENT APPROVAL

Approval no: DEV-2026-WGB-5259

Date: 23 October 2026

Queensland Government

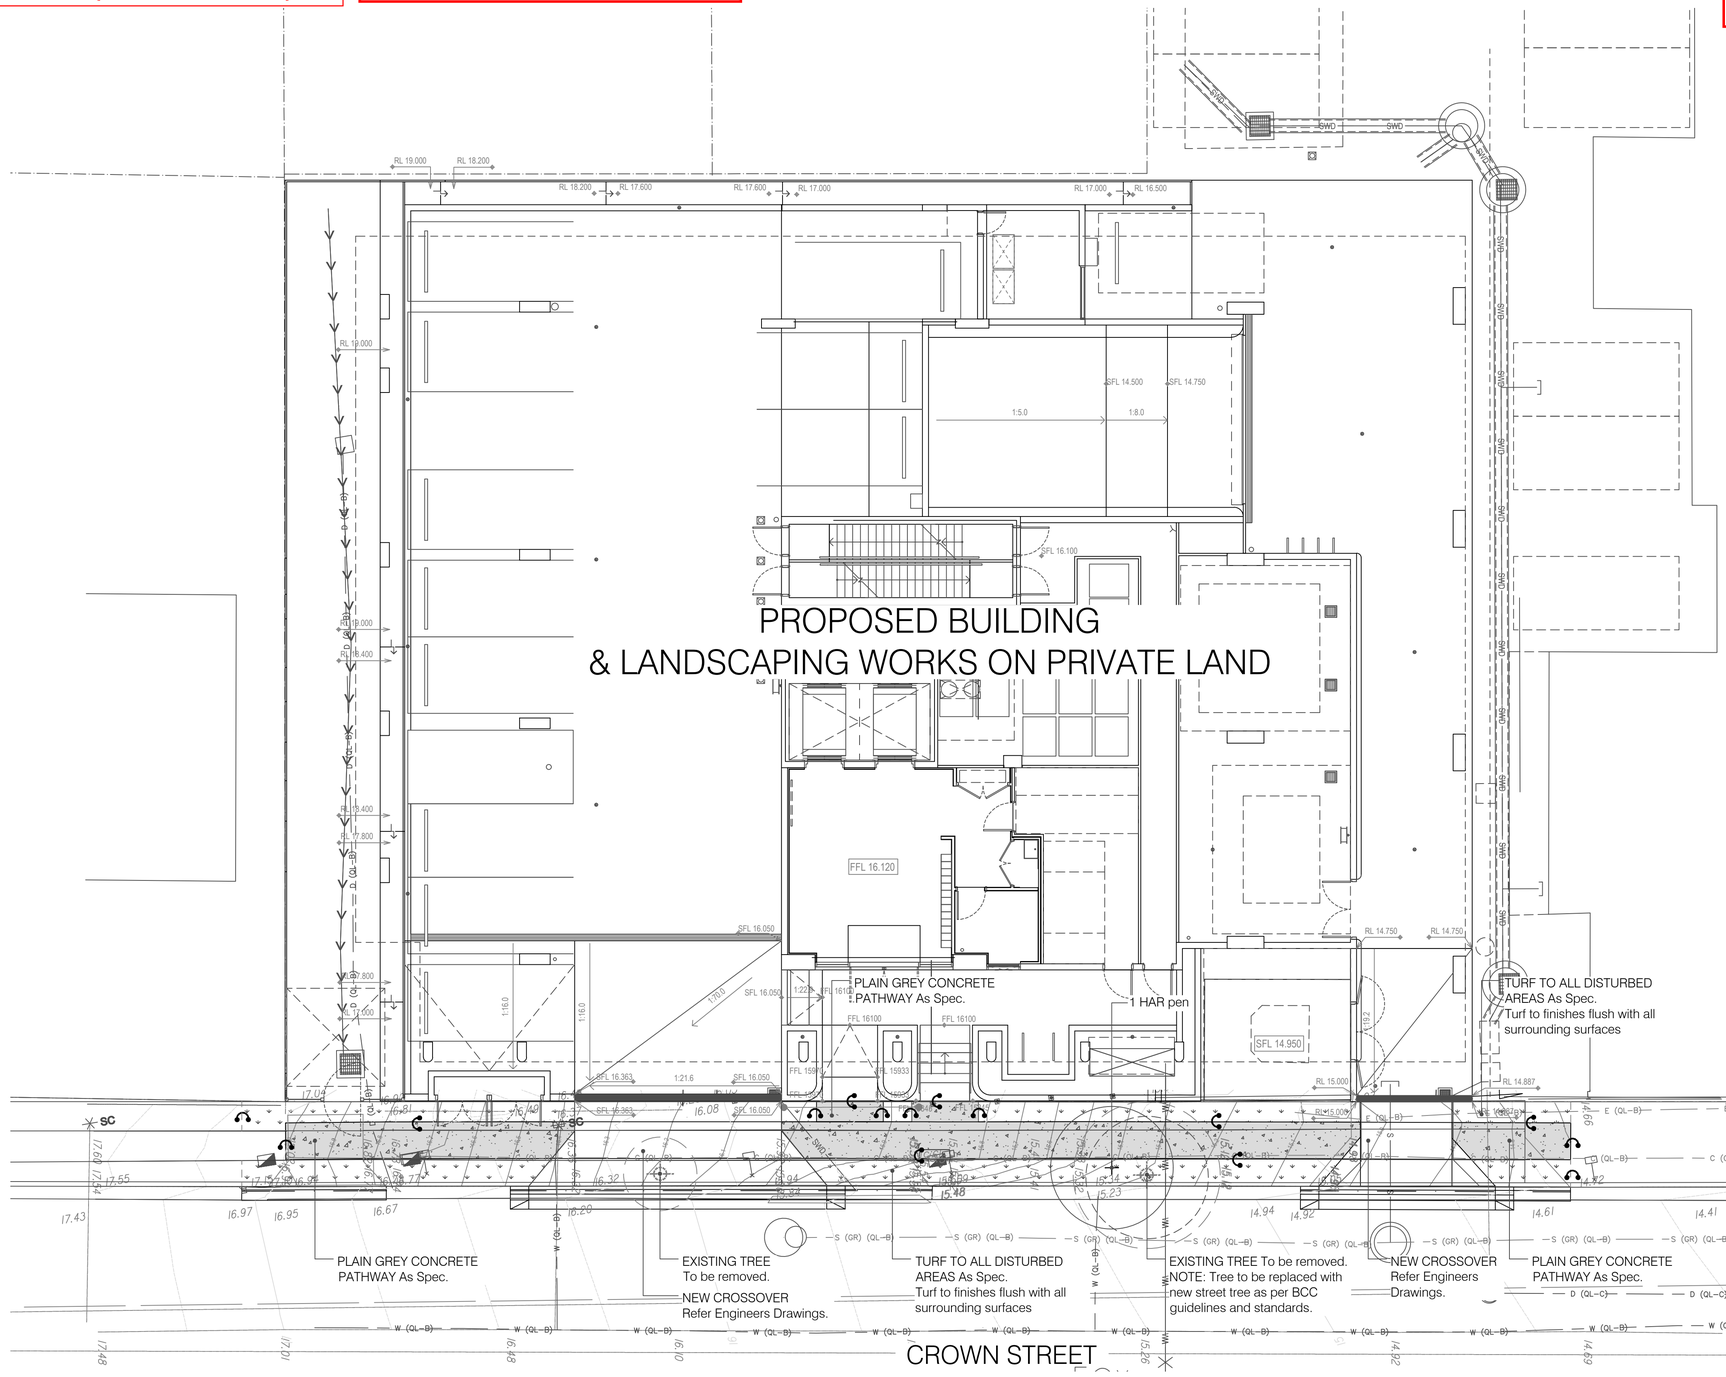


## PLANT SCHEDULE - STREETSCAPE

| CODE | BOTANICAL NAME | NO. | SIZE | HEIGHT | SPREAD | STAKING |
|---|---|---|---|---|---|---|
| HAR pen | HARPULLIA pendula | 1 | 45Lt | 1800mm | 700mm | Y |

NOTES:
- Street trees are not to be ordered or planted until the street tree approvals are received from council.
- Street trees should not be planted until all utilities have been installed.
- Street trees to be planted as per councils specifications and standard drawings.

0 1 2 3 4 5 6 7 8 9 10 [m]

SCALE 1:100 @ A1

## LEGEND

- EXISTING TREE TO BE REMOVED
- PLAIN GREY CONCRETE PAVING AS SPEC.
- TURFED AREA AS SPEC.
- ADJACENT SURFACES FLUSH AS SPEC.
- TREE PLANTING AS SPEC.

NOTE:
- No existing trees are to be removed prior to council approvals.
- Refer to Engineers drawing for all grading and drainage details.
- For details on any proposed relocations or new service pits and associated conduits/cabling. Refer to Engineers Drawings.

| ISSUE: | DATE: | AMENDMENT: |
|---|---|---|
| B | 13.08.2026 | APPROVAL |
| A | 13.08.2026 | APPROVAL |
| P1 | 11.03.2026 | PRELIMINARY |

FIGURED DIMENSIONS TAKE PREFERENCE TO SCALE.
VERIFY AND CHECK ALL DIMENSIONS ON SITE.
Copyright by Jeremy Ferrier Landscape Architects. This drawing may not be reproduced for any purpose without the consent of Jeremy Ferrier Landscape Architects.

JEREMY FERRIER
LANDSCAPE ARCHITECT
The Precinct - Unit F4,
Unit F4, 12-14 Browning Street
South Brisbane. QLD. 4101
Telephone: (07) 3844 0700
Email: jeremy@jeremyferrier.com.au

CLIENT:
ATSICHS

PROJECT:
ATSICHS CROWN ST SOCIAL HOUSING

DRAWING:
LANDSCAPE WORKS - STREETSCAPE

SITE:
2 & 6 CROWN STREET, SOUTH BRISBANE, 4101

DATE: AUGUST 2026

SCALE: 1:100 @ A1; 1:300 @ A3

DRAWN: CC | APPROVED: JM

| PROJECT NO: | DWG NO: | ISSUE: |
|---|---|---|
| ACSSH | LA-0501 | B |