
LEGEND

- POWERLINK EASEMENT
- BHWA CORRIDOR
- PROPOSED PIPE CULVERT DRAINAGE
- 36.0 NATURAL SURFACE CONTOURS
- PRECINCT 4 CATCHMENT

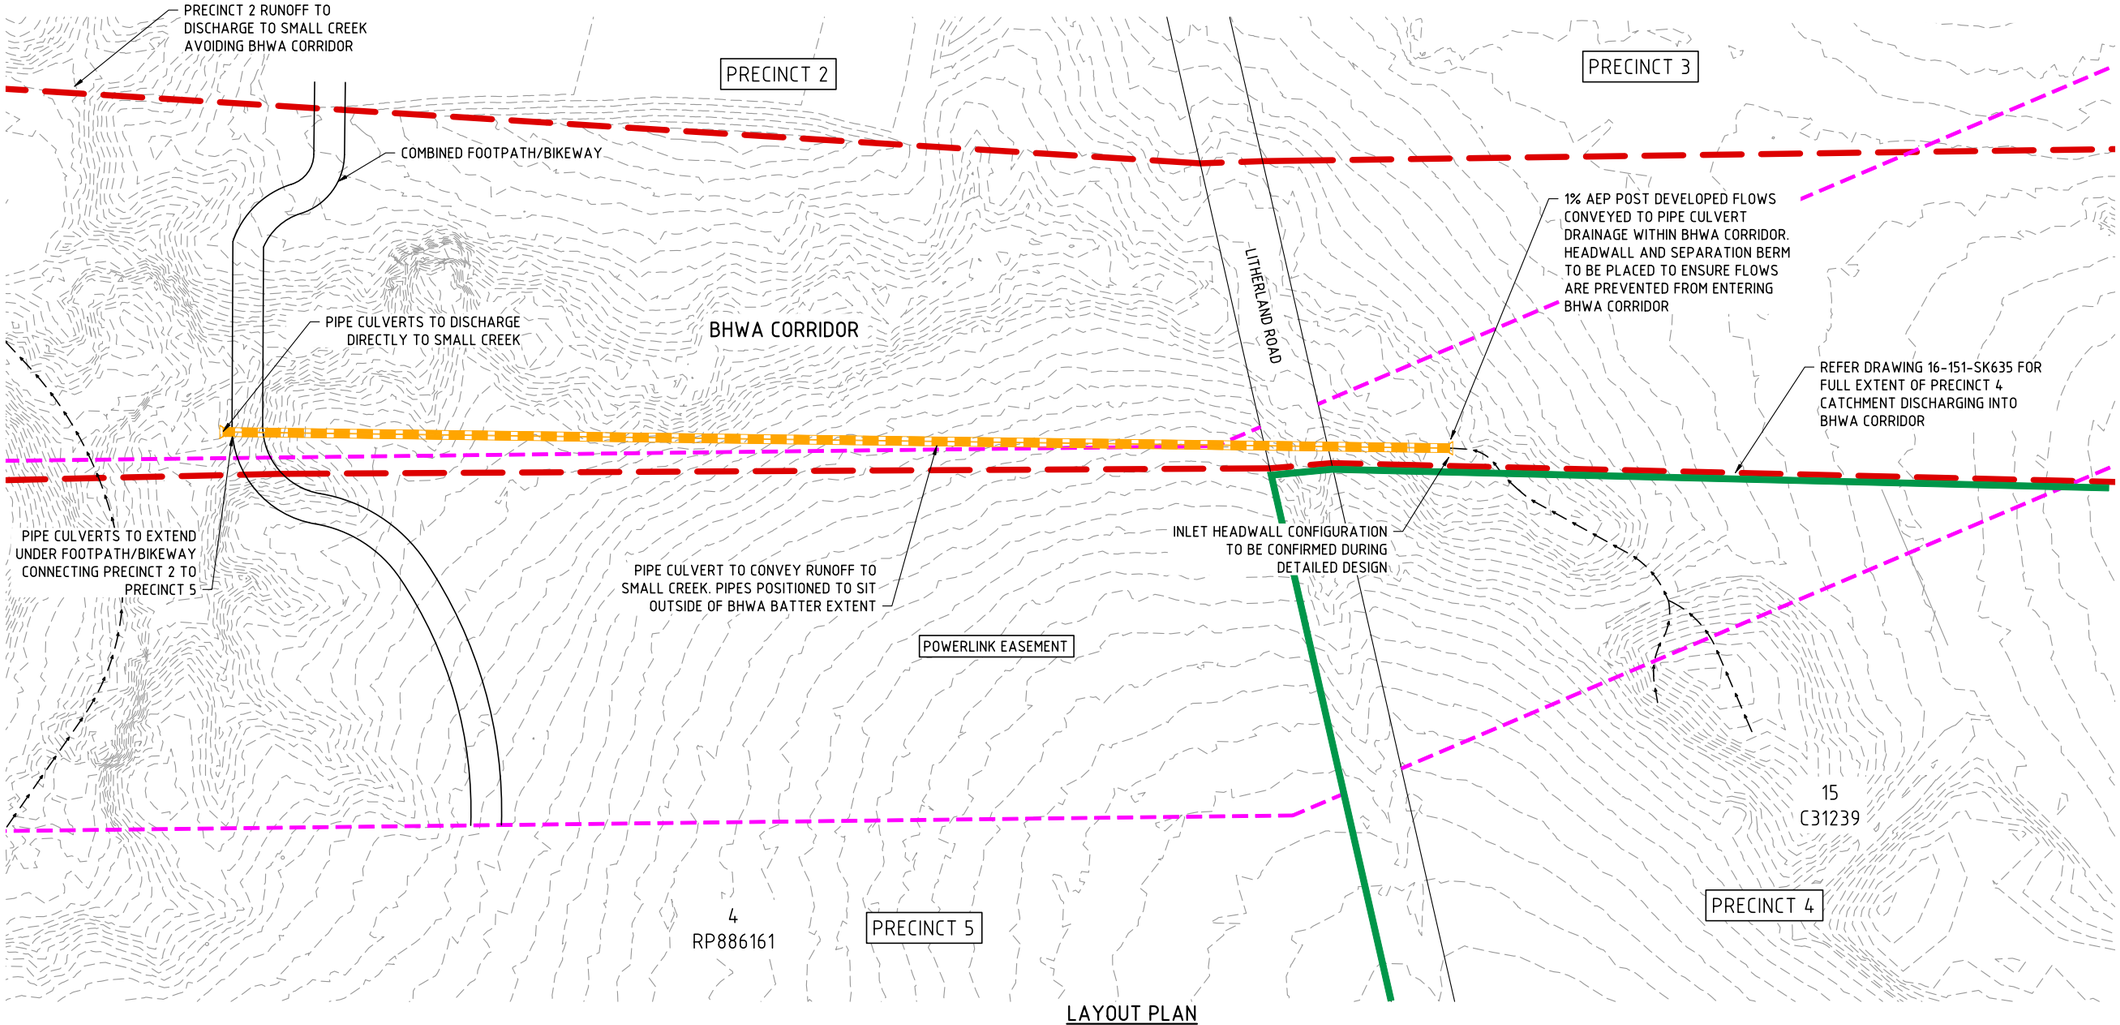

LAYOUT PLAN
SCALE 1:2000

DO NOT SCALE THIS DRAWING
IF IN DOUBT - ASK!

NORTH

LOCALITY PLAN

REVISIONS

No	Description	Date	By
A	FOR INFORMATION	16.07.25	AL
B	FOR INFORMATION	25.08.25	AL

Client

Stockland

Project

RIVERMONT DEVELOPMENT

kn group
L1, 62 Astor Terrace, Spring Hill, QLD 4000
www.kngroup.com.au | 07 3017 1900

Approved Director - RPEQ 17544

Drawing Title


CABOOLTURE WEST BHWA PRECINCT 4 DRAINAGE CONCEPT

Drawn	Designed	Checked	Date
AL	AL	MAS	Aug' 25

Scale	Sheet
AS SHOWN	31

	Drawing No	Revision
A1	16-151-SK633	B

M:\2016\16151 Caboolture West Initial Support\Engineering\Acad\600 Series_BHWA-Site Interfaces\16-151_633-635.dwg Plotted by: AL on 25/08/2025 4:49:50 PM

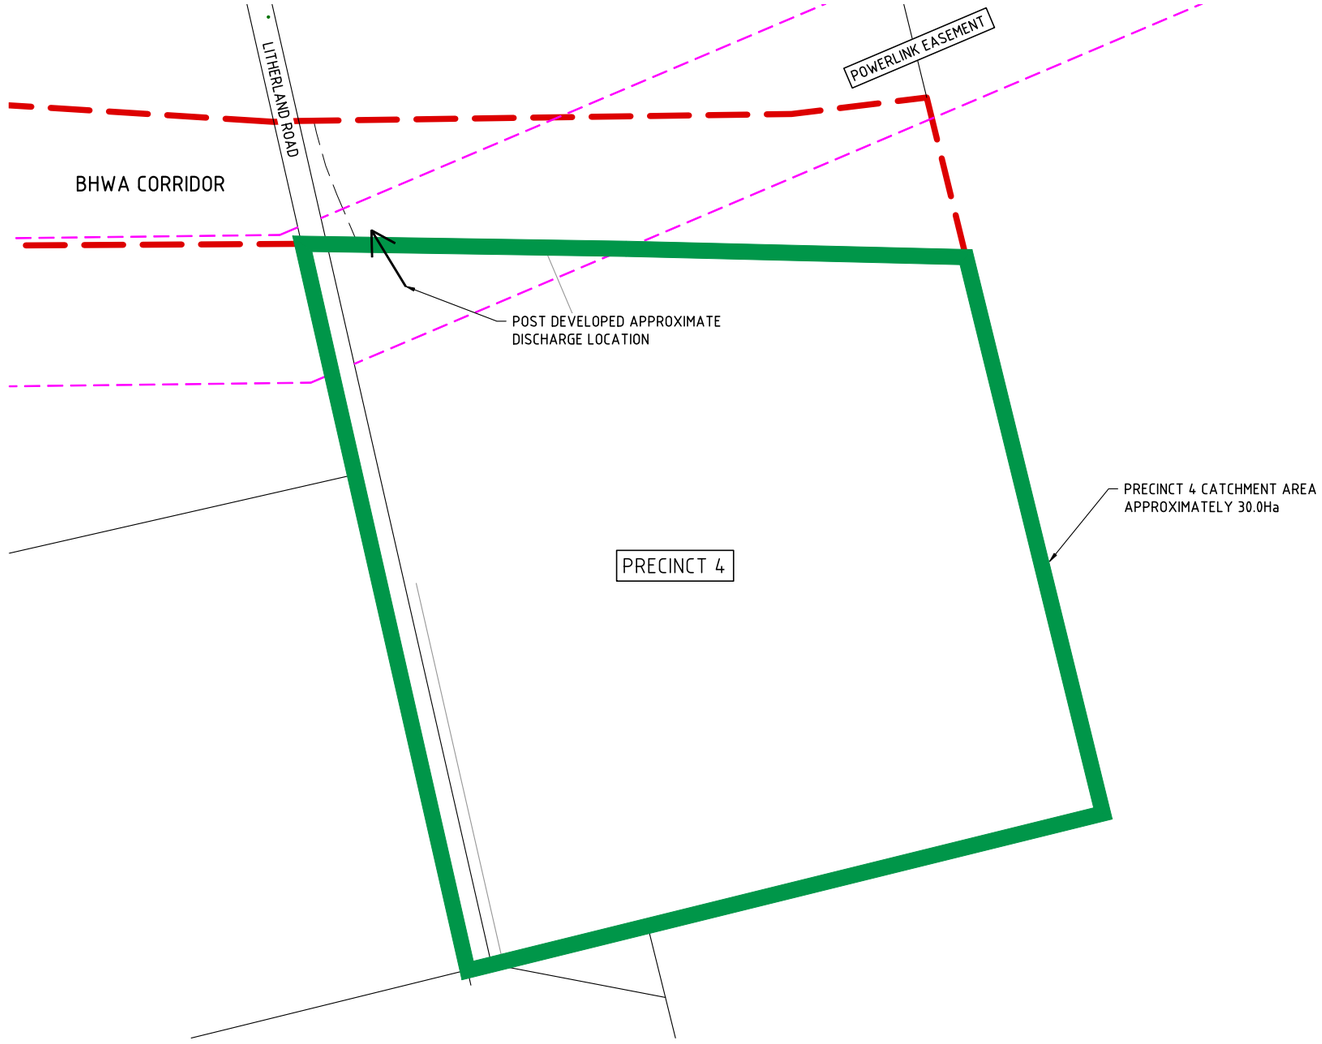

CATCHMENT LAYOUT PLAN
SCALE 1:5000

DO NOT SCALE THIS DRAWING
IF IN DOUBT - ASK!

NORTH

LOCALITY PLAN

REVISIONS

No	Description	Date	By
A	FOR INFORMATION	16.07.25	AL
B	FOR INFORMATION	25.08.25	AL

Client

Stockland

Project

RIVERMONT
DEVELOPMENT

kn group
L1, 62 Astor Terrace, Spring Hill, QLD 4000
www.kngroup.com.au | 07 3017 1900

Approved Director - RPEQ 17544

Drawing Title

CABOOLTURE WEST BHWA
PRECINCT 4 DRAINAGE
CONCEPT - CATCHMENT

Drawn	Designed	Checked	Date
AL	AL	MAS	Aug' 25

Scale	Sheet
AS SHOWN	33

	Drawing No	Revision
A1	16-151-SK635	B

M:\2016\16151 Caboolture West Initial Support\Engineering\Acad\600 Series_BHWA-Site Interfaces\16-151_633-635.dwg Plotted by: AL on 25/08/2025 4:49:53 PM