

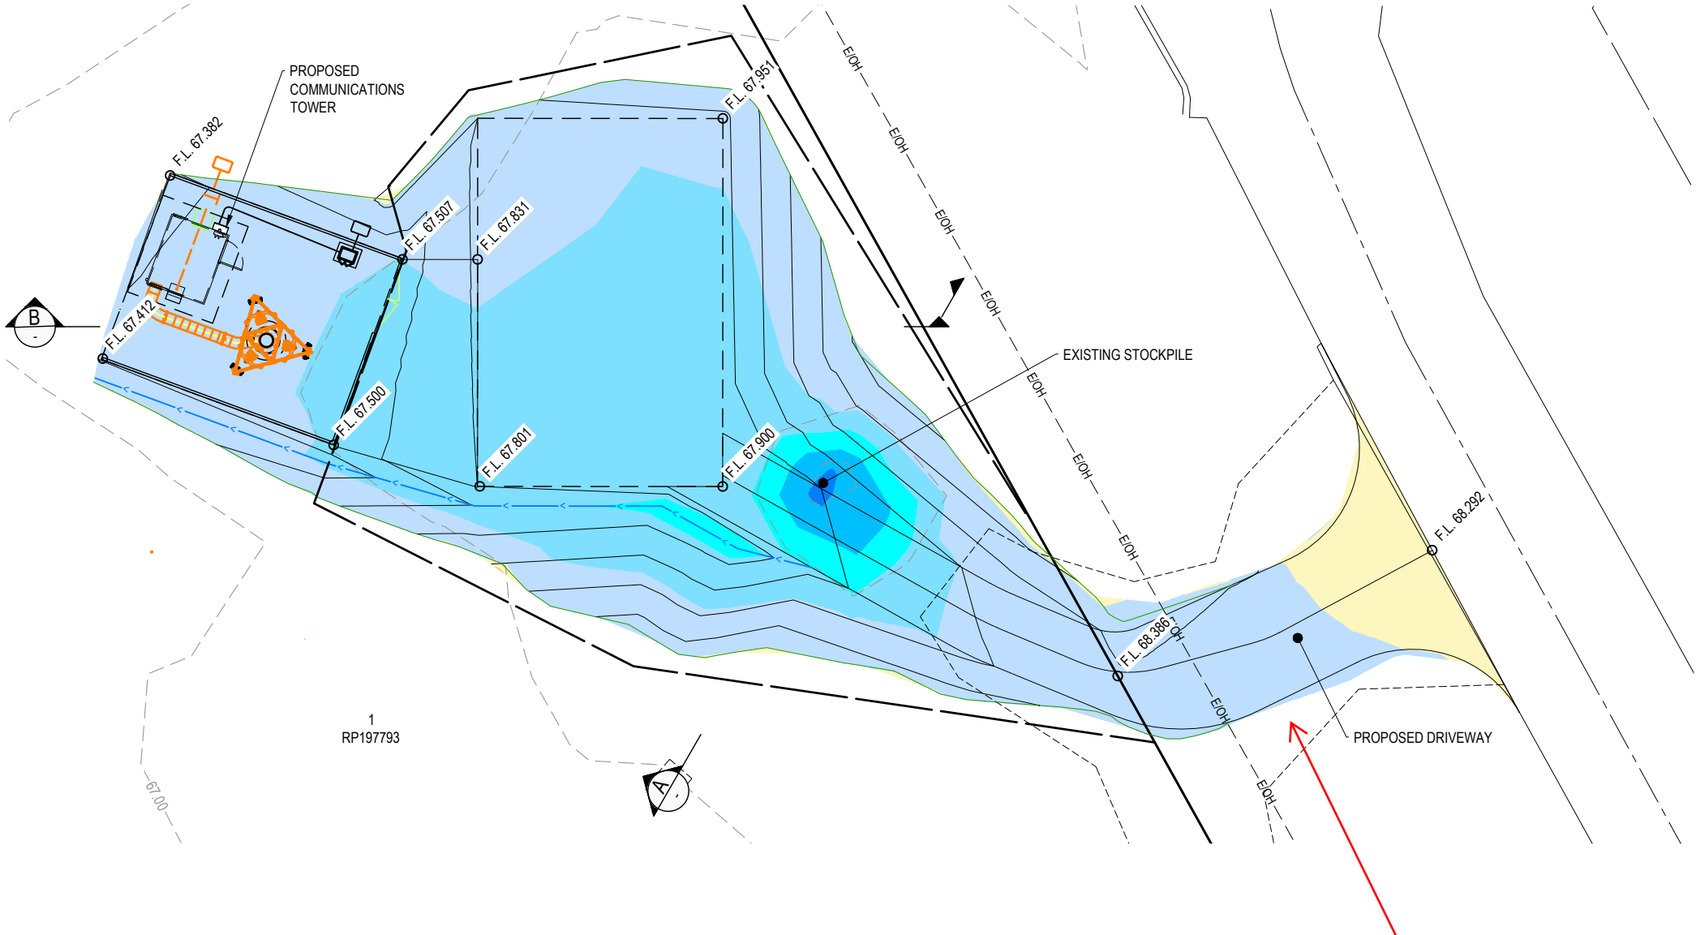


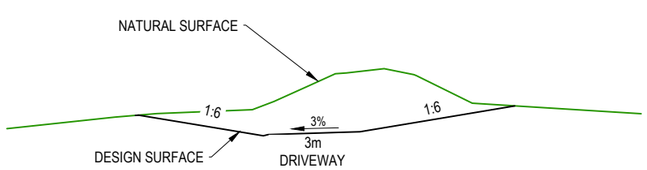

SECTION A
SCALE 1:200

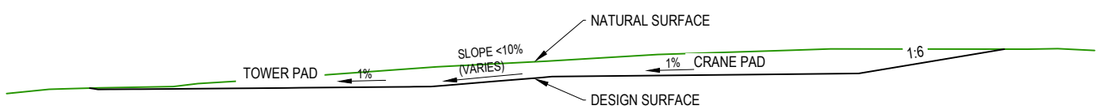

SECTION B
SCALE 1:200

Finished driveway levels to be flush with existing levels within the verge.

LEGEND

EXISTING FEATURES

- OVERALL RP BOUNDARY
- SURVEYED RP BOUNDARY
- EARTHWORKS BATTER
- ROAD CENTRELINE
- ROAD KERB & CHANNEL
- GRAVEL TRACK
- E/OH — OVERHEAD ELECTRICAL
- FENCE
- 12 — NATURAL CONTOUR

PROPOSED FEATURES

- CONCRETE DRIVEWAY
- 63 — DESIGN CONTOUR

Elevations Table

Number	Minimum Elevation	Maximum Elevation	Color	VOLUME (m3)	
1	-2.500	-2.001		0.06	CUT
2	-2.000	-1.501		3.21	
3	-1.500	-1.001		10.94	
4	-1.000	-0.501		72.26	
5	-0.500	-0.001		221.17	
6	0.000	0.099		1.12	FILL
7	0.100	0.199		0.00	
8	0.200	0.299		0.00	
9	0.300	0.399		0.00	
10	0.400	0.499		0.00	

NOTE:
CUT AND FILL ELEVATIONS SHOWN REPRESENT FINISHED SURFACE TO NATURAL SURFACE LEVELS ONLY. NO ALLOWANCE HAS BEEN MADE FOR TOPSOIL STRIPPING OR PAVEMENT BOXING.

NOTE:
THE DEVELOPMENT LAYOUT SHOWN IS CONCEPTUAL ONLY, PENDING FULL PLANNING, ENGINEERING, ENVIRONMENTAL & GEOTECHNICAL EVALUATION BASED ON DETAILED FIELD SURVEY.

0 2.5 5 7.5 10 12.5m
SCALE 1:250 A3

CONTOUR
A.B.N. 62 117 061 659
SUNSHINE COAST OFFICE
Suite 512 & 513, Level 5
Tower 2, 55 Plaza Pde
Maroochydore, Qld 4558
Ph. (07) 5493 9777
NORTH LAKES OFFICE
Suite 5i, Bld 5, Level 1
2 - 4 Flinders Parade,
North Lakes, Qld 4509
www.ContourCE.com.au
admin@contource.com.au
ISO 9001 QUALITY
Quality Assured International 3rd Party Accredited

PLAN DETAILS:

Designed:	FS
Drawn:	AP
Checked:	JP
Vert. Datum:	AHD
Hori. Datum:	MGA GDA 2020
Date:	JUN 2026

PLAN AMENDMENTS:

Rev	Date	Comment	Alt	Chkd	RPEQ
A	23/06/2026	ORIGINAL ISSUE	AP	FS	JP

PROPOSED DEVELOPMENT AT 569-605 OLD NORTH ROAD, CORYMBIA AMPLITEL PTY LTD

© This plan is Copyright. Other than for the purposes of and subject to the conditions prescribed under the Copyright Act, no part of it may in any form or by any means be reproduced, stored in a retrieval system or transmitted without the prior written permission of Contour Consulting Engineers. The plan shall not be used for construction without prior written approval.

PLAN TITLE:

PRELIMINARY EARTHWORKS LAYOUT AND SECTIONS PLAN

FOR APPROVAL - NOT FOR CONSTRUCTION

PLAN No: *4137 - C03* **REVISION:** *A*

FILE LOCATION: C:\12DS\DATA\CCE2K16DC0104137 - 569-605 OLD NORTH ROAD, CORYMBIA_31913\DESIGN - CIVIL\AUTOCAD\WORKING\4137-C01.DWG