
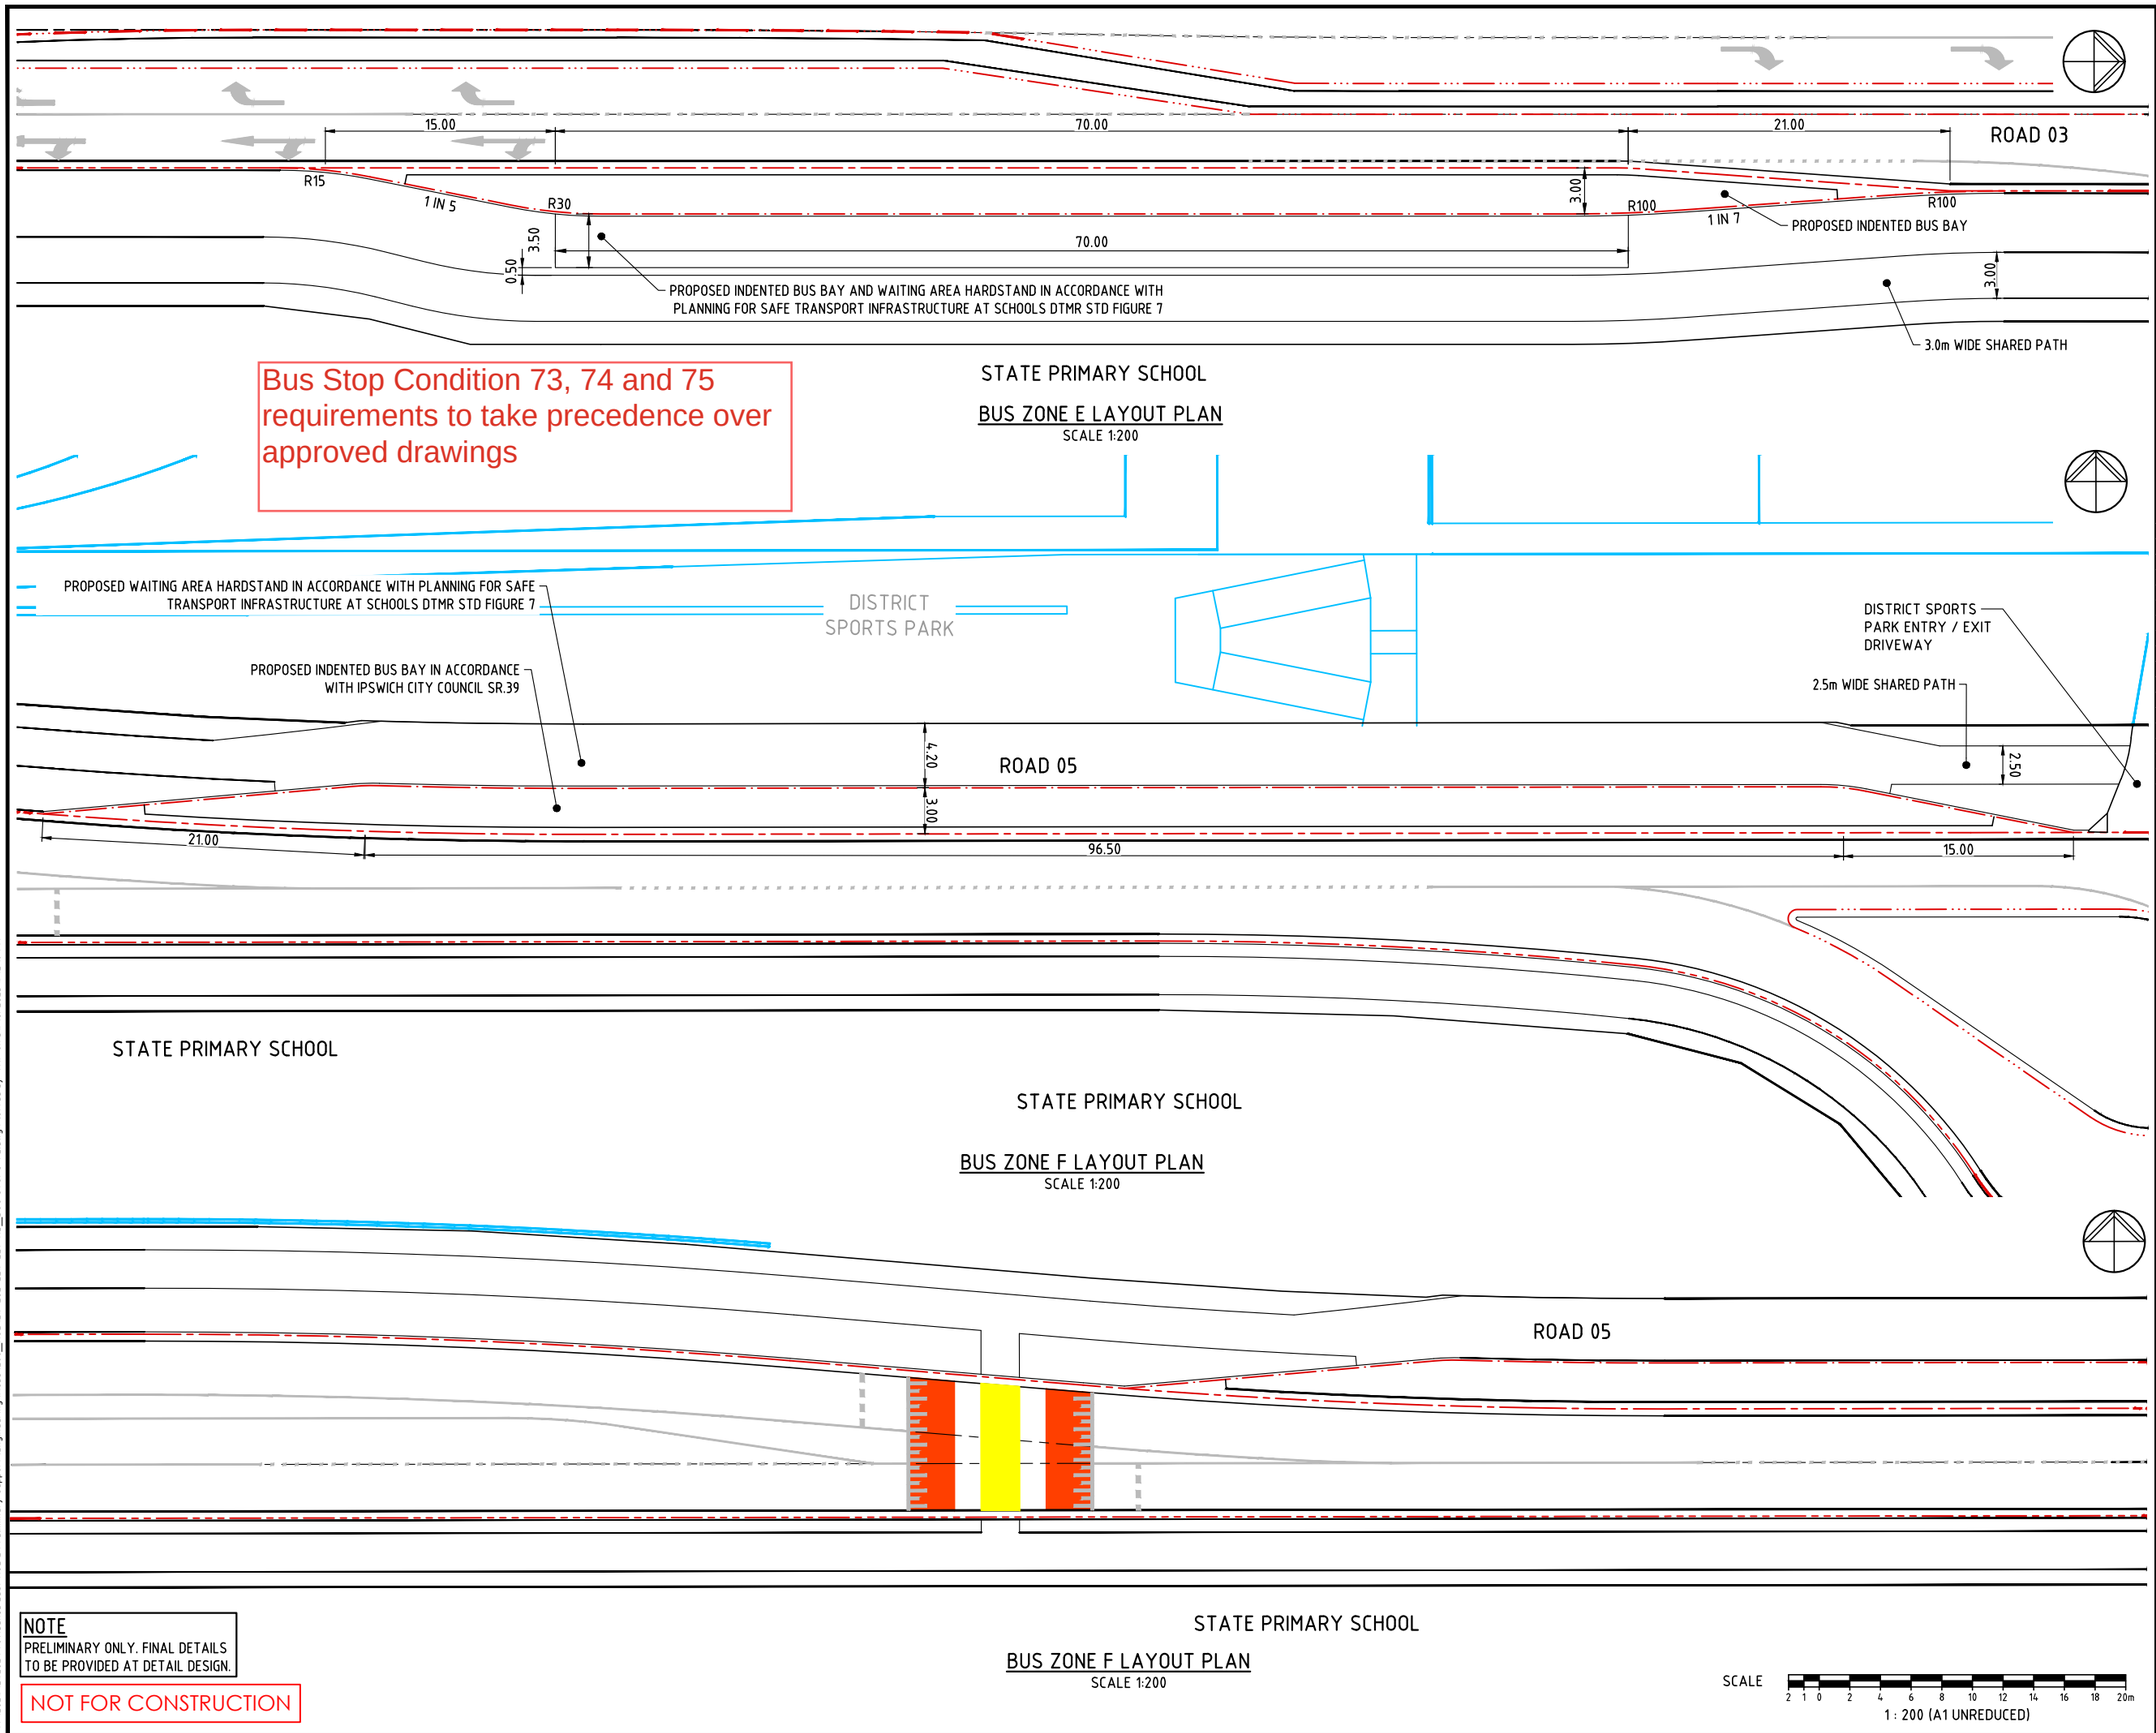



M:\2024\24-202 Providence East ROL 2 Preliminary Support\Engineering\Acad\200_ROL\24-202-224-227-RD_BUS STOPS-FL.dwg Plotted by TRP on 31/10/2025 at 12:19 PM

DO NOT SCALE THIS DRAWING
IF IN DOUBT - ASK!

LOCALITY PLAN

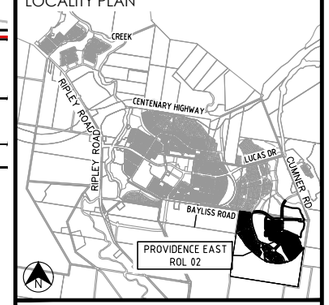


REVISIONS

| No | Description | Date | By |
|---|---|---|---|
| A | ISSUED FOR APPROVAL | 23.06.2025 | TP |
| B | RFI2 RESPONSE | 30.10.2025 | CL |

Client

Stockland

PROVIDENCE

Project

PROVIDENCE EAST
ROL 02

AUTHORITY REFERENCE NUMBER

-

kn group
L1, 62 Astor Terrace, Spring Hill, QLD 4000
www.kngroup.com.au | 07 3017 1900

Approved

Digitally signed by
Christo Louw
B.E. (Hons),
CPEng, NER,
RPEQ 25501
Date: 31/10/2025

Drawing Title

ROAD
BUS STOP
SHEET 3

| Drawn | Designed | Checked | Date |
|---|---|---|---|
| TP | AG | CL | OCT '25 |

| Scale | Sheet |
|---|---|
| AS SHOWN | 10 of 70 |

| | Drawing No | Revision |
|---|---|---|
| A1 | 24-202-227 | B |