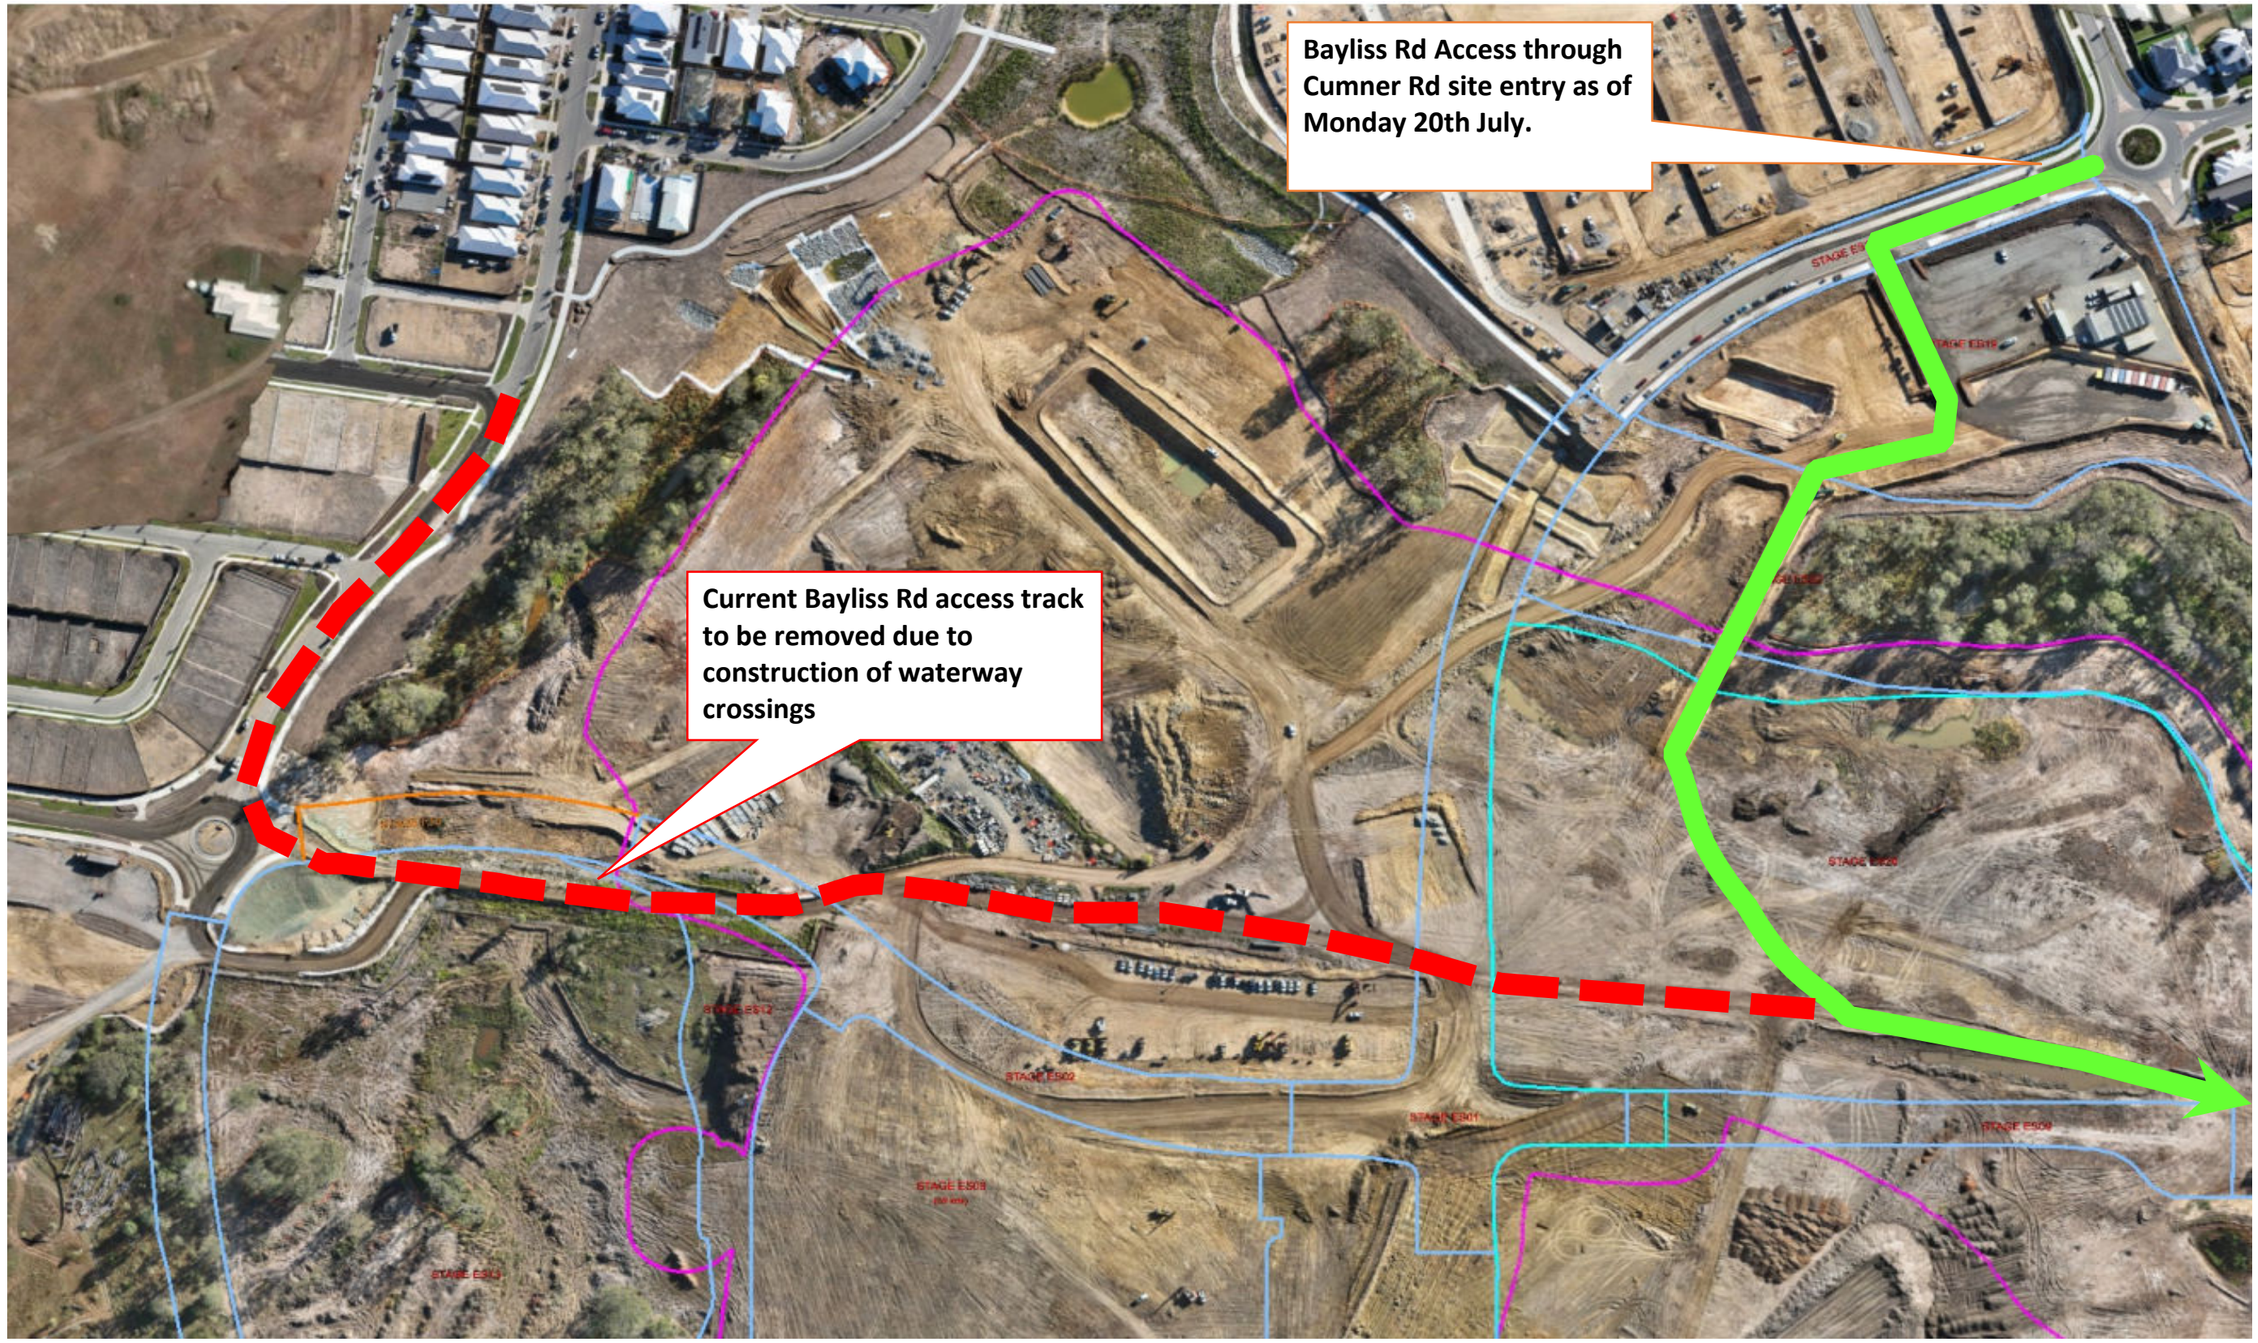


PROVIDENCE ROL2

ACCESS TRACK THROUGH SITE FOR BAYLISS ROAD RESIDENTS

SEE CIVIL

PLANS AND DOCUMENTS
referred to in the PDA
DEVELOPMENT APPROVAL

Approval no: DEV-2026-RIP-5210

Date: 30 September 2026

Queensland Government