GENERAL LEGEND

SYMBOL	DESCRIPTION
PROPOSED WORKS	
	KERB INLET PIT (KIP)
	GRATED PIT (GP)
	JUNCTION PIT (JP)
	STORMWATER PIPE
FP SSD	FLUSHPOINT (FP) & SUBSOIL DRAINAGE
225 TG	TRENCH GRATE (TG)
SWALE	SWALE DRAIN & DIRECTION OF FLOW
+58.25 OR X59.25	FINISHED SURFACE LEVELS
RW	RETAINING WALL (RW)
KO	KERB ONLY
KG	KERB AND CHANNEL
DD	DISH DRAIN
TOP OF BATTER / BATTER TICKS / BOTTOM OF BATTER	BATTERS
	HEADWALL (HW) & RIPRAP SCOUR PROTECTION
	EXISTING TREE TO BE REMOVED (SHOWN HATCHED)
	EXISTING TREE
EXISTING WORKS	
	FENCE
Ex.DR	EXISTING PIT
Ex.G	GAS MAIN
Ex.S	SEWER MAIN
Ex.W	WATER MAIN
Ex.U/G	ELECTRICITY SUPPLY
Ex.T	TELECOMMUNICATION CABLES
Ex.DR	STORMWATER PIPE
Ex.DR	STORMWATER PIPE TO BE DECOMMISSIONED

ABBREVIATIONS

IL59.25	INVERT LEVEL
SSL	STRUCTURAL SLAB LEVEL (TOP)
FFL	FINISHED FLOOR LEVEL
VC	VEHICULAR CROSSING
PR	PRAM RAMP
DR	DRIVEWAY
FP	FOOTPATH
CH	CHAINAGE
UNO	UNLESS NOTED OTHERWISE
DP	DOWNPIPE

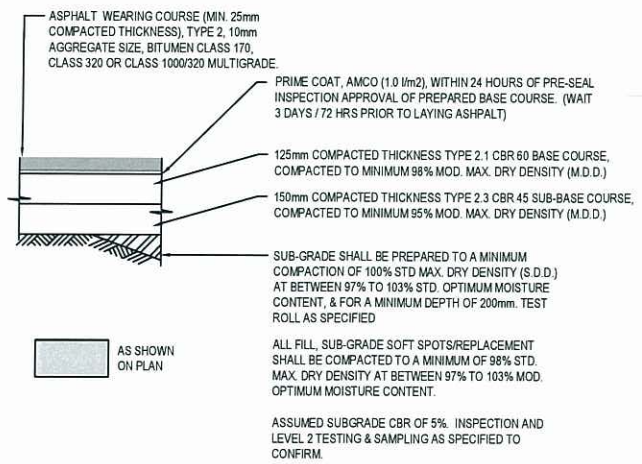

TYPICAL LIGHT DUTY ASPHALT PAVEMENT
(AS PER LOCAL COUNCIL SPECIFICATIONS)
NOT TO SCALE

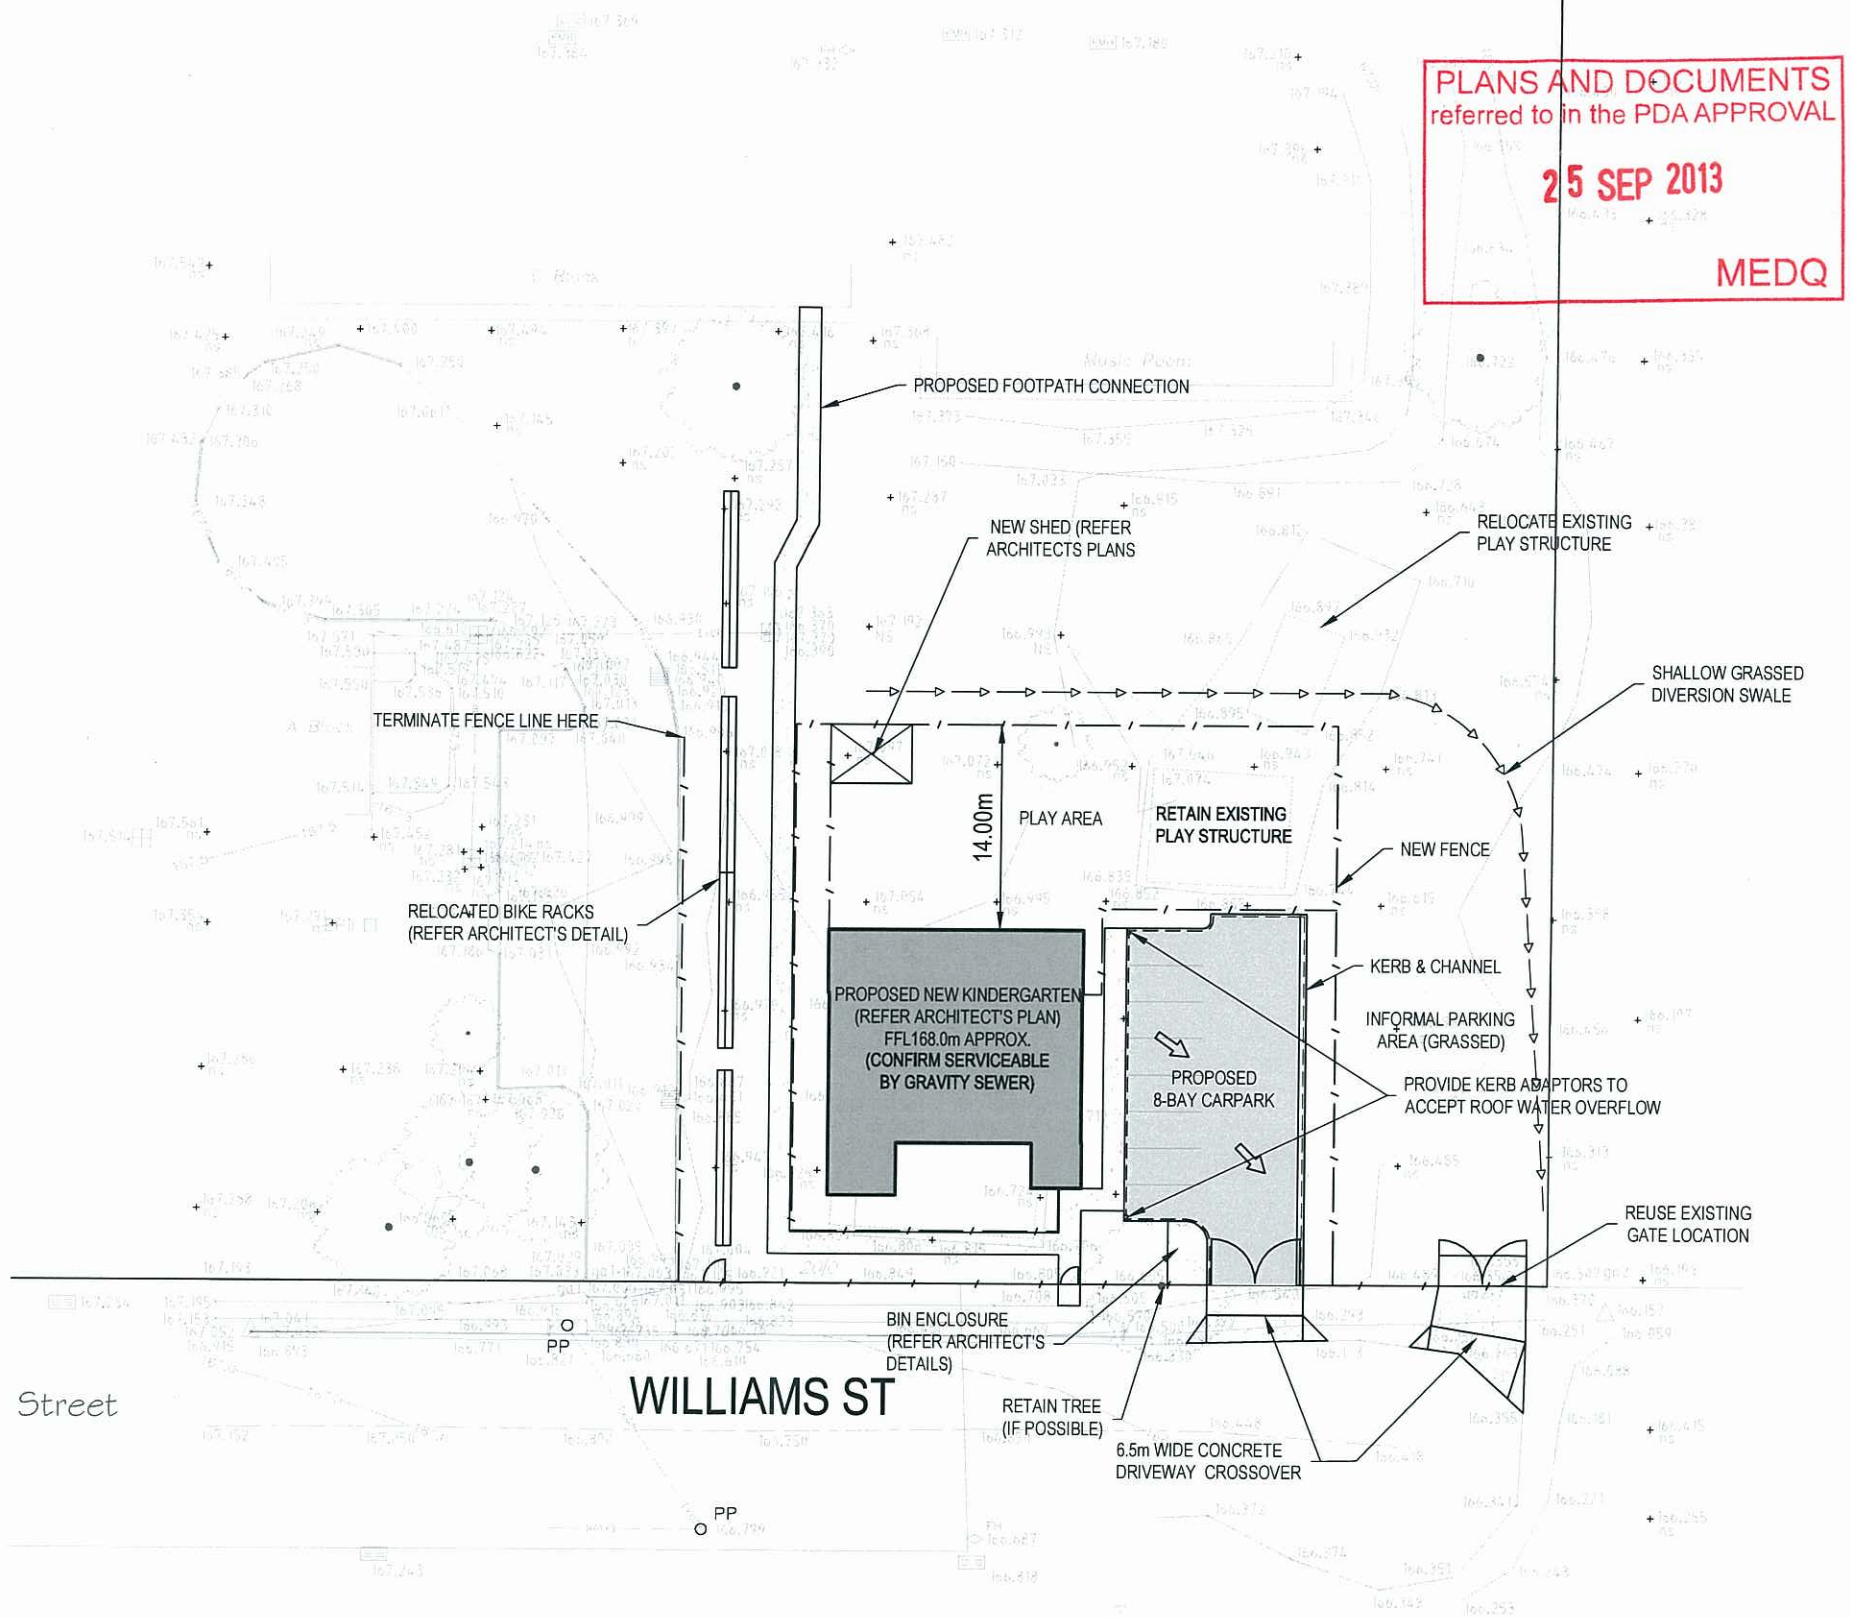

PLANS AND DOCUMENTS referred to in the PDA APPROVAL
25 SEP 2013
MEDQ

WARNING
PROPOSED SERVICES
THE LOCATION AND EXTENT OF PROPOSED SERVICES IS INDICATIVE ONLY AND ARE NOT TO BE USED FOR CONSTRUCTION. REFER TO AUTHORISED DOCUMENTATION BY RELEVANT AUTHORITY FOR CONSTRUCTION DETAILS

WARNING
BEWARE OF UNDERGROUND SERVICES
THE LOCATIONS OF UNDERGROUND SERVICES ARE APPROXIMATE ONLY AND THEIR EXACT POSITION SHOULD BE PROVEN ON SITE. NO GUARANTEE IS GIVEN THAT ALL EXISTING SERVICES ARE SHOWN.

BARCODE

PRELIMINARY
NOT FOR CONSTRUCTION

AMENDMENTS

ISSUE	DATE	SUBJECT	BY
A	13.05.2013	PRELIMINARY SKETCH	MH
B	29.05.2013	REVISED SCHEMATIC DESIGN	MH

DRAWINGS INDEXING SYSTEM
FOR PROJECT SERVICES, PLANS AND RECORDS USE ONLY

- ☐ BUILDING PLATFORM
- ☐ CARPARK
- ☒ CIVIL WORKS
- ☐ COURTS
- ☐ DRAINAGE PLANS
- ☐ EARTHWORKS
- ☐ GROUND IMPROVEMENTS
- ☐ LAYOUT PLANS
- ☐ OTHER
- ☐ RETAINING WALLS
- ☐ ROADWORKS/ACCESS ROADS
- ☐ SEWERAGE PLANS
- ☐ SPORTSFIELD/OVAL
- ☐ STANDARDS
- ☐ STORMWATER PLANS
- ☐ SURVEY PLAN
- ☐ WATER RETICULATION SITE PLAN
- ☐ WATER RETICULATION

SCALE @ A1
0 2.5 5 7.5 10 12.5m
SCALE 1:250 AT ORIGINAL SIZE

PROJECT NORTH

ARCHITECT
COBiE building efficiency
www.cobie.com.au
COBiE pty ltd trading as COBIE group
ACN 153 753 863
ABN 59 153 753 863

CONSULTANT
MEINHARDT
Level 2, 135 Wickham Terrace
Spring Hill QLD 4000
Telephone: (07) 3018 5000
Fax: (07) 3018 5099
www.meinhardtgroup.com
A.C.N. 010 014 776
© Copyright

CLIENT
Queensland Government

DRAWN	MG	29.05.2013 DATE
DISCIPLINE TEAM LEADER	MH	29.05.2013 DATE
AUTHORISED FOR ISSUE	LT	29.05.2013 DATE

CENTRAL QUEENSLAND KINDERGARTEN PROGRAM BLACKWATER NORTH STATE SCHOOL

CIVIL SCHEMATIC DESIGN

MHT#: 110582 PRINTED: 29 May 2013, 6:09pm

SCALE 1:250 AT A1 SIZE

MASTER SITE NUMBER ????? | CLIENT REFERENCE NUMBER 34-141161

DRAWING NUMBER ????? /D / SK01 | ISSUE B | SHEET NO 1 OF 1

X:\110582 - Kindergartens CQ Region\BSM\6_3 MHT MEIE_3_2 MHT INFO\1. 34-141161 Blackwater North Kindergarten\110582-SK01.dwg