

PT No.	EASTING	NORTHING	LEVEL
E1	537876.679	6907324.500	9.373
E2	537881.488	6907335.748	9.000
E3	537873.036	6907326.154	9.371
E4	537877.812	6907337.324	9.000
E5	537902.494	6907363.712	9.000
E6	537899.711	6907366.586	9.000
E7	537926.007	6907385.698	9.000
E8	537931.116	6907383.812	9.000
E9	537964.550	6907394.078	9.000
E10	537958.425	6907397.112	9.000
E11	538000.267	6907397.725	9.000
E12	537999.520	6907393.504	9.000
E13	538000.511	6907393.326	8.750
E14	538001.262	6907397.622	8.750
E15	538021.155	6907395.562	8.750
E16	538022.150	6907395.459	8.980
E17	538021.738	6907391.481	9.000
E18	538020.337	6907387.734	9.000
E19	538019.368	6907388.102	8.750
E20	538049.627	6907376.063	9.000
E21	538047.228	6907372.862	9.000
E22	538072.253	6907353.624	9.000
E23	538070.279	6907349.586	9.000
E24	538072.451	6907345.280	9.000
E25	538074.938	6907349.820	9.000
E26	538051.231	6907315.090	9.000
E27	538054.716	6907313.165	9.000
E28	538033.663	6907283.276	7.800
E29	538037.145	6907281.347	7.800
E30	537997.292	6907217.408	7.410
E31	538000.774	6907215.485	7.410
E32	537997.642	6907231.203	7.700
E33	537952.244	6907266.609	7.700
E34	537987.846	6907331.085	7.700
E35	538037.619	6907303.601	7.700

POINT	EASTING	NORTHING	LEVEL
S1	538062.653	6907137.073	8.307
S2	538075.723	6907145.951	8.307
S3	538050.264	6907142.748	8.181
S4	538053.856	6907158.565	8.202
S5	538036.300	6907152.191	8.142
S6	538050.007	6907162.028	8.109
S7	538032.365	6907166.740	8.059
S8	538047.617	6907170.865	8.059
S9	538025.187	6907171.979	7.948
S10	538024.467	6907187.763	7.948
S11	538001.364	6907170.374	7.817
S12	538000.596	6907187.191	7.817
S13	537974.677	6907194.726	7.678
S14	537994.874	6907194.363	7.678
S15	537974.800	6907205.496	7.619
S16	537995.068	6907205.132	7.619
S17	537966.867	6907219.152	7.474
S18	537981.122	6907237.430	7.474
S19	537939.142	6907240.774	7.281
S20	537953.410	6907259.068	7.281
S21	537929.907	6907287.853	7.085
S22	537950.029	6907276.305	7.085
S23	537918.984	6907298.366	7.054
S24	537986.106	6907339.167	6.841
S25	538037.607	6907310.892	6.926

17 JUN 2014

MEDQ

NO EARTHWORKS
OVER EXISTING GPT

NOTE:

1. REFER TO DRAWING CAR-CV-DWG
FOR GENERAL NOTES & LEGEND.

FOR CONTINUATION REFER DRAWING CAR-CV-DWG-0023

FOR CONTINUATION REFER INSET ON DRAWING CAR-CV-DWG-0022

MATCHLINE

NOTE:
FOR SEDIMENT BASIN SETOUT DETAILS REFER
DWGS CAR-CV-DWG-0027 & CAR-CV-DWG-0028

NOTE:
FOR SWALE CONTROL LINE SETOUT DETAILS
REFER DWGS CAR-CV-DWG-0004 TO
CAR-CV-DWG-0006. FOR SWALE SECTION DETAILS
REFER SECTION E ON CAR-CV-DWG-0034 &
SECTION L ON CAR-CV-DWG-0036

FOR CONTINUATION REFER DRAWING CAD OR ENC 0000

© Cardno Limited All Rights Reserved.
This document is produced by Cardno Limited solely for the benefit of and use by the client in accordance with the terms of the retainer. Cardno Limited does not and shall not assume any responsibility or liability whatsoever to any third party arising out of any use or reliance by third party on the content of this document.



Cardno (Qld) Pty Ltd | ABN 57 051 074 992
Level 2 - Podium Level, Emerald Lakes Town Centre
1/3321 Central Place, Carrara QLD 4211
Tel: 07 5539 9333 Fax: 07 5538 4647
Web: www.cardno.com.au

Drawn LB	Date 15/05/2014	Client GROCON (PARKLANDS) PTY LTD
Checked SK	Date 15/05/2014	Project PARKLANDS EARLY WORKS
Designed GT	Date 15/05/2014	
Verified SK	Date 15/05/2014	
Approved 		Title BULK EARTHWORKS LAYOUT PLAN SHEET 1 OF 6

Status **FOR APPROVAL**
NOT TO BE USED FOR CONSTRUCTION PURPOSES


		Scale 1:500	Size A1
Drawing Number CAB-CV-DWG-0021			Revision A



Grocon

DATE PLOTTED: 15 May 2014 10:45 AM BY: LAURIE BRINDELL (GOLD COAST)

REF: X: 721785EW - Base, X: 721785EW - A1 Title Sheet, X: 721785EW - Conts Early Works, X: 721785EW - Conts External, X: 721785EW - External Bays, X: 721785EW - Conts Cul-De-Sac, X: 721785EW - Survey
CAD File: P:\721785 Commonwealth Games Village\1010 Design\Cardo\Drawings\EARLY WORKS\721785EW - Earthworks Layouts.dwg

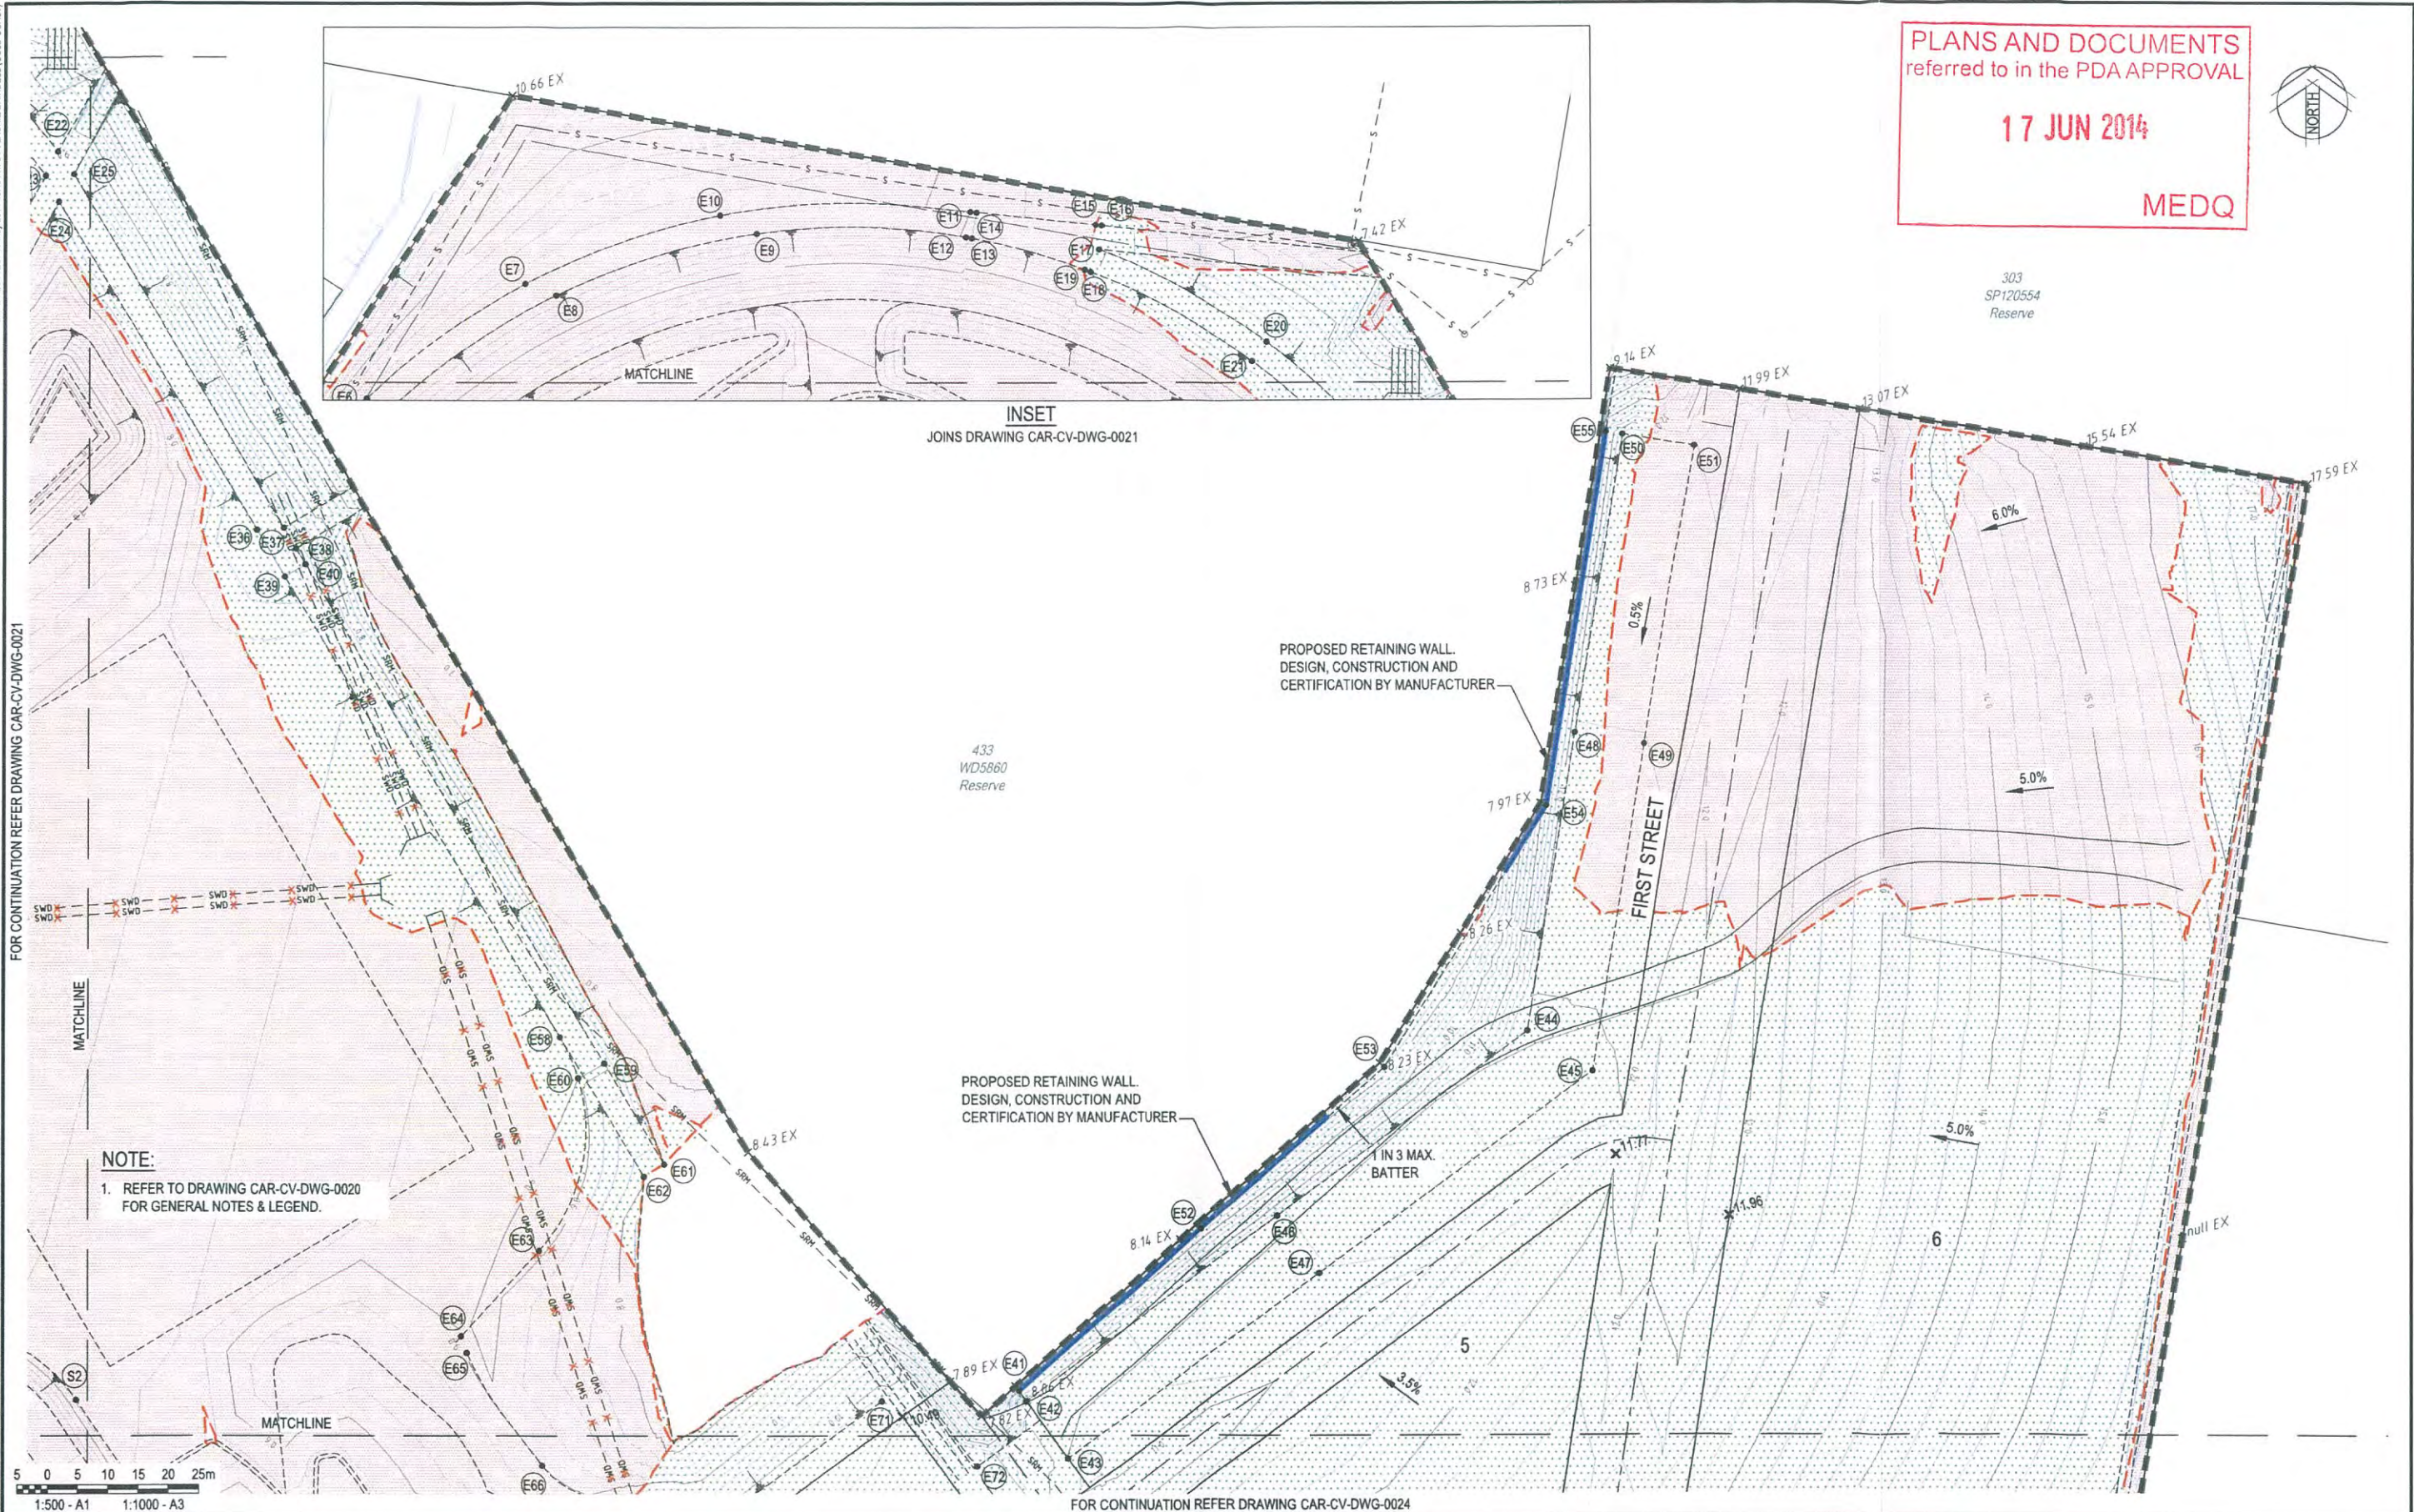

PLANS AND DOCUMENTS
referred to in the PDA APPROVAL

17 JUN 2014

MEDQ



INSET
JOINS DRAWING CAR-CV-DWG-0021

FOR CONTINUATION REFER DRAWING CAR-CV-DWG-0021

FOR CONTINUATION REFER DRAWING CAR-CV-DWG-0024

Rev	Date	Description	GT	SK	RB
A	15/05/2014	FOR APPROVAL			



© Cardno Limited All Rights Reserved.
This document is produced by Cardno Limited solely for the benefit of and use by the client in accordance with the terms of the retainer. Cardno Limited does not and shall not assume any responsibility or liability whatsoever to any third party arising out of any use or reliance by third party on the content of this document.

Cardno
Shaping the Future

Cardno (Qld) Pty Ltd | ABN 57 051 074 992
Level 2 - Podium Level, Emerald Lakes Town Centre
1/3321 Central Place, Carrara QLD 4211
Tel: 07 5539 9333 Fax: 07 5538 4647
Web: www.cardno.com.au

Drawn	LB	Date	15/05/2014	Client	GROCON (PARKLANDS) PTY LTD
Checked	SK	Date	15/05/2014	Project	PARKLANDS EARLY WORKS
Designed	GT	Date	15/05/2014	Title	BULK EARTHWORKS LAYOUT PLAN SHEET 2 OF 6
Verified	SK	Date	15/05/2014		
Approved					

Status	FOR APPROVAL
NOT TO BE USED FOR CONSTRUCTION PURPOSES	
Scale	1:500
Size	A1
Drawing Number	CAR-CV-DWG-0022
Revision	A

DATE PLOTTED: 15 May 2014 10:45 AM BY: LAURIE BRINDALL (GOLD COAST)

PLANS AND DOCUMENTS
referred to in the PDA APPROVAL

17 JUN 2014

MEDQ

SETOUT TABLE

PT No.	EASTING	NORTHING	LEVEL
E36	538105.416	6907290.612	9.000
E37	538109.855	6907290.970	9.000
E38	538111.911	6907287.538	8.997
E39	538110.033	6907282.838	9.000
E40	538113.471	6907284.882	9.000
E41	538231.530	6907147.485	10.440
E42	538232.691	6907145.769	11.098
E43	538239.653	6907136.241	11.098
E44	538316.602	6907207.081	11.878
E45	538327.457	6907200.399	11.914
E46	538274.646	6907176.425	11.488
E47	538281.608	6907166.897	11.488
E48	538324.805	6907256.726	12.241
E49	538336.448	6907254.802	12.241
E50	538333.009	6907306.371	12.493
E51	538344.652	6907304.448	12.493
E52	538262.106	6907174.294	9.524
E53	538292.681	6907201.102	8.607
E54	538319.980	6907244.587	11.247
E55	538330.247	6907306.776	11.560
E56	538279.437	6906900.015	13.206
E57	538420.859	6906978.644	18.200
E58	538155.628	6907206.174	8.951
E59	538162.880	6907201.807	9.000
E60	538158.609	6907199.357	9.000
E61	538172.849	6907185.044	8.083
E62	538169.412	6907183.000	8.083
E63	538152.089	6907170.711	9.080
E64	538139.235	6907156.504	8.989
E65	538140.168	6907153.752	8.985
E66	538152.547	6907135.095	9.007
E67	538163.627	6907129.305	9.288
E68	538175.436	6907126.688	10.127
E69	538179.520	6907125.508	10.155
E70	538182.469	6907126.471	10.175
E71	538208.885	6907145.772	10.388
E72	538224.485	6907134.942	10.700

NOTE:
1. REFER TO DRAWING CAR-CV-DWG-0020
FOR GENERAL NOTES & LEGEND.

5 0 5 10 15 20 25m
1:500 - A1 1:1000 - A3



© Cardno Limited All Rights Reserved.
This document is produced by Cardno Limited solely for the
benefit of and use by the client in accordance with the
terms of the retainer. Cardno Limited does not and shall not
assume any responsibility or liability whatsoever to any third
party arising out of any use or reliance by third party on the
content of this document.

Cardno
Shaping the Future
Cardno (Qld) Pty Ltd | ABN 57 051 074 992
Level 2 - Podium Level, Emerald Lakes Town Centre
1/3321 Central Place, Carrara QLD 4211
Tel: 07 5539 9333 Fax: 07 5538 4647
Web: www.cardno.com.au

Drawn LB	Date 15/05/2014	Client GROCON (PARKLANDS) PTY LTD
Checked SK	Date 15/05/2014	Project PARKLANDS EARLY WORKS
Designed GT	Date 15/05/2014	Title BULK EARTHWORKS LAYOUT PLAN SHEET 3 OF 6
Verified SK	Date 15/05/2014	
Approved RPR		


Status FOR APPROVAL NOT TO BE USED FOR CONSTRUCTION PURPOSES	Scale 1:500	Size A1
Drawing Number CAR-CV-DWG-0023	Revision A	





MEDQ

1. REFER TO DRAWING CAR-CV-DWG-0020
FOR GENERAL NOTES & LEGEND.

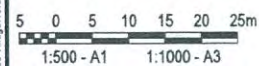


A	15/05/2014	FOR APPROVAL					GT	SK	RB
Rev.	Date	Description					Des.	Verif.	Appd.



© Cardno Limited All Rights Reserved.
This document is produced by Cardno Limited solely for the benefit of and use by the client in accordance with the terms of the retainer. Cardno Limited does not and shall not assume any responsibility or liability whatsoever to any third party arising out of any use or reliance by third party on the content of this document.



Drawn LB	Date 15/05/2014	Client GROCON (PARKLANDS) PTY LTD			
Checked SK	Date 15/05/2014	Project PARKLANDS EARLY WORKS	Status FOR APPROVAL NOT TO BE USED FOR CONSTRUCTION PURPOSES		
Designed GT	Date 15/05/2014				
Verified SK	Date 15/05/2014	Title BULK EARTHWORKS LAYOUT PLAN SHEET 5 OF 6	Scale 1:500	Size A1	
Approved 			Drawing Number CAR-CV-DWG-0025	Revision A	

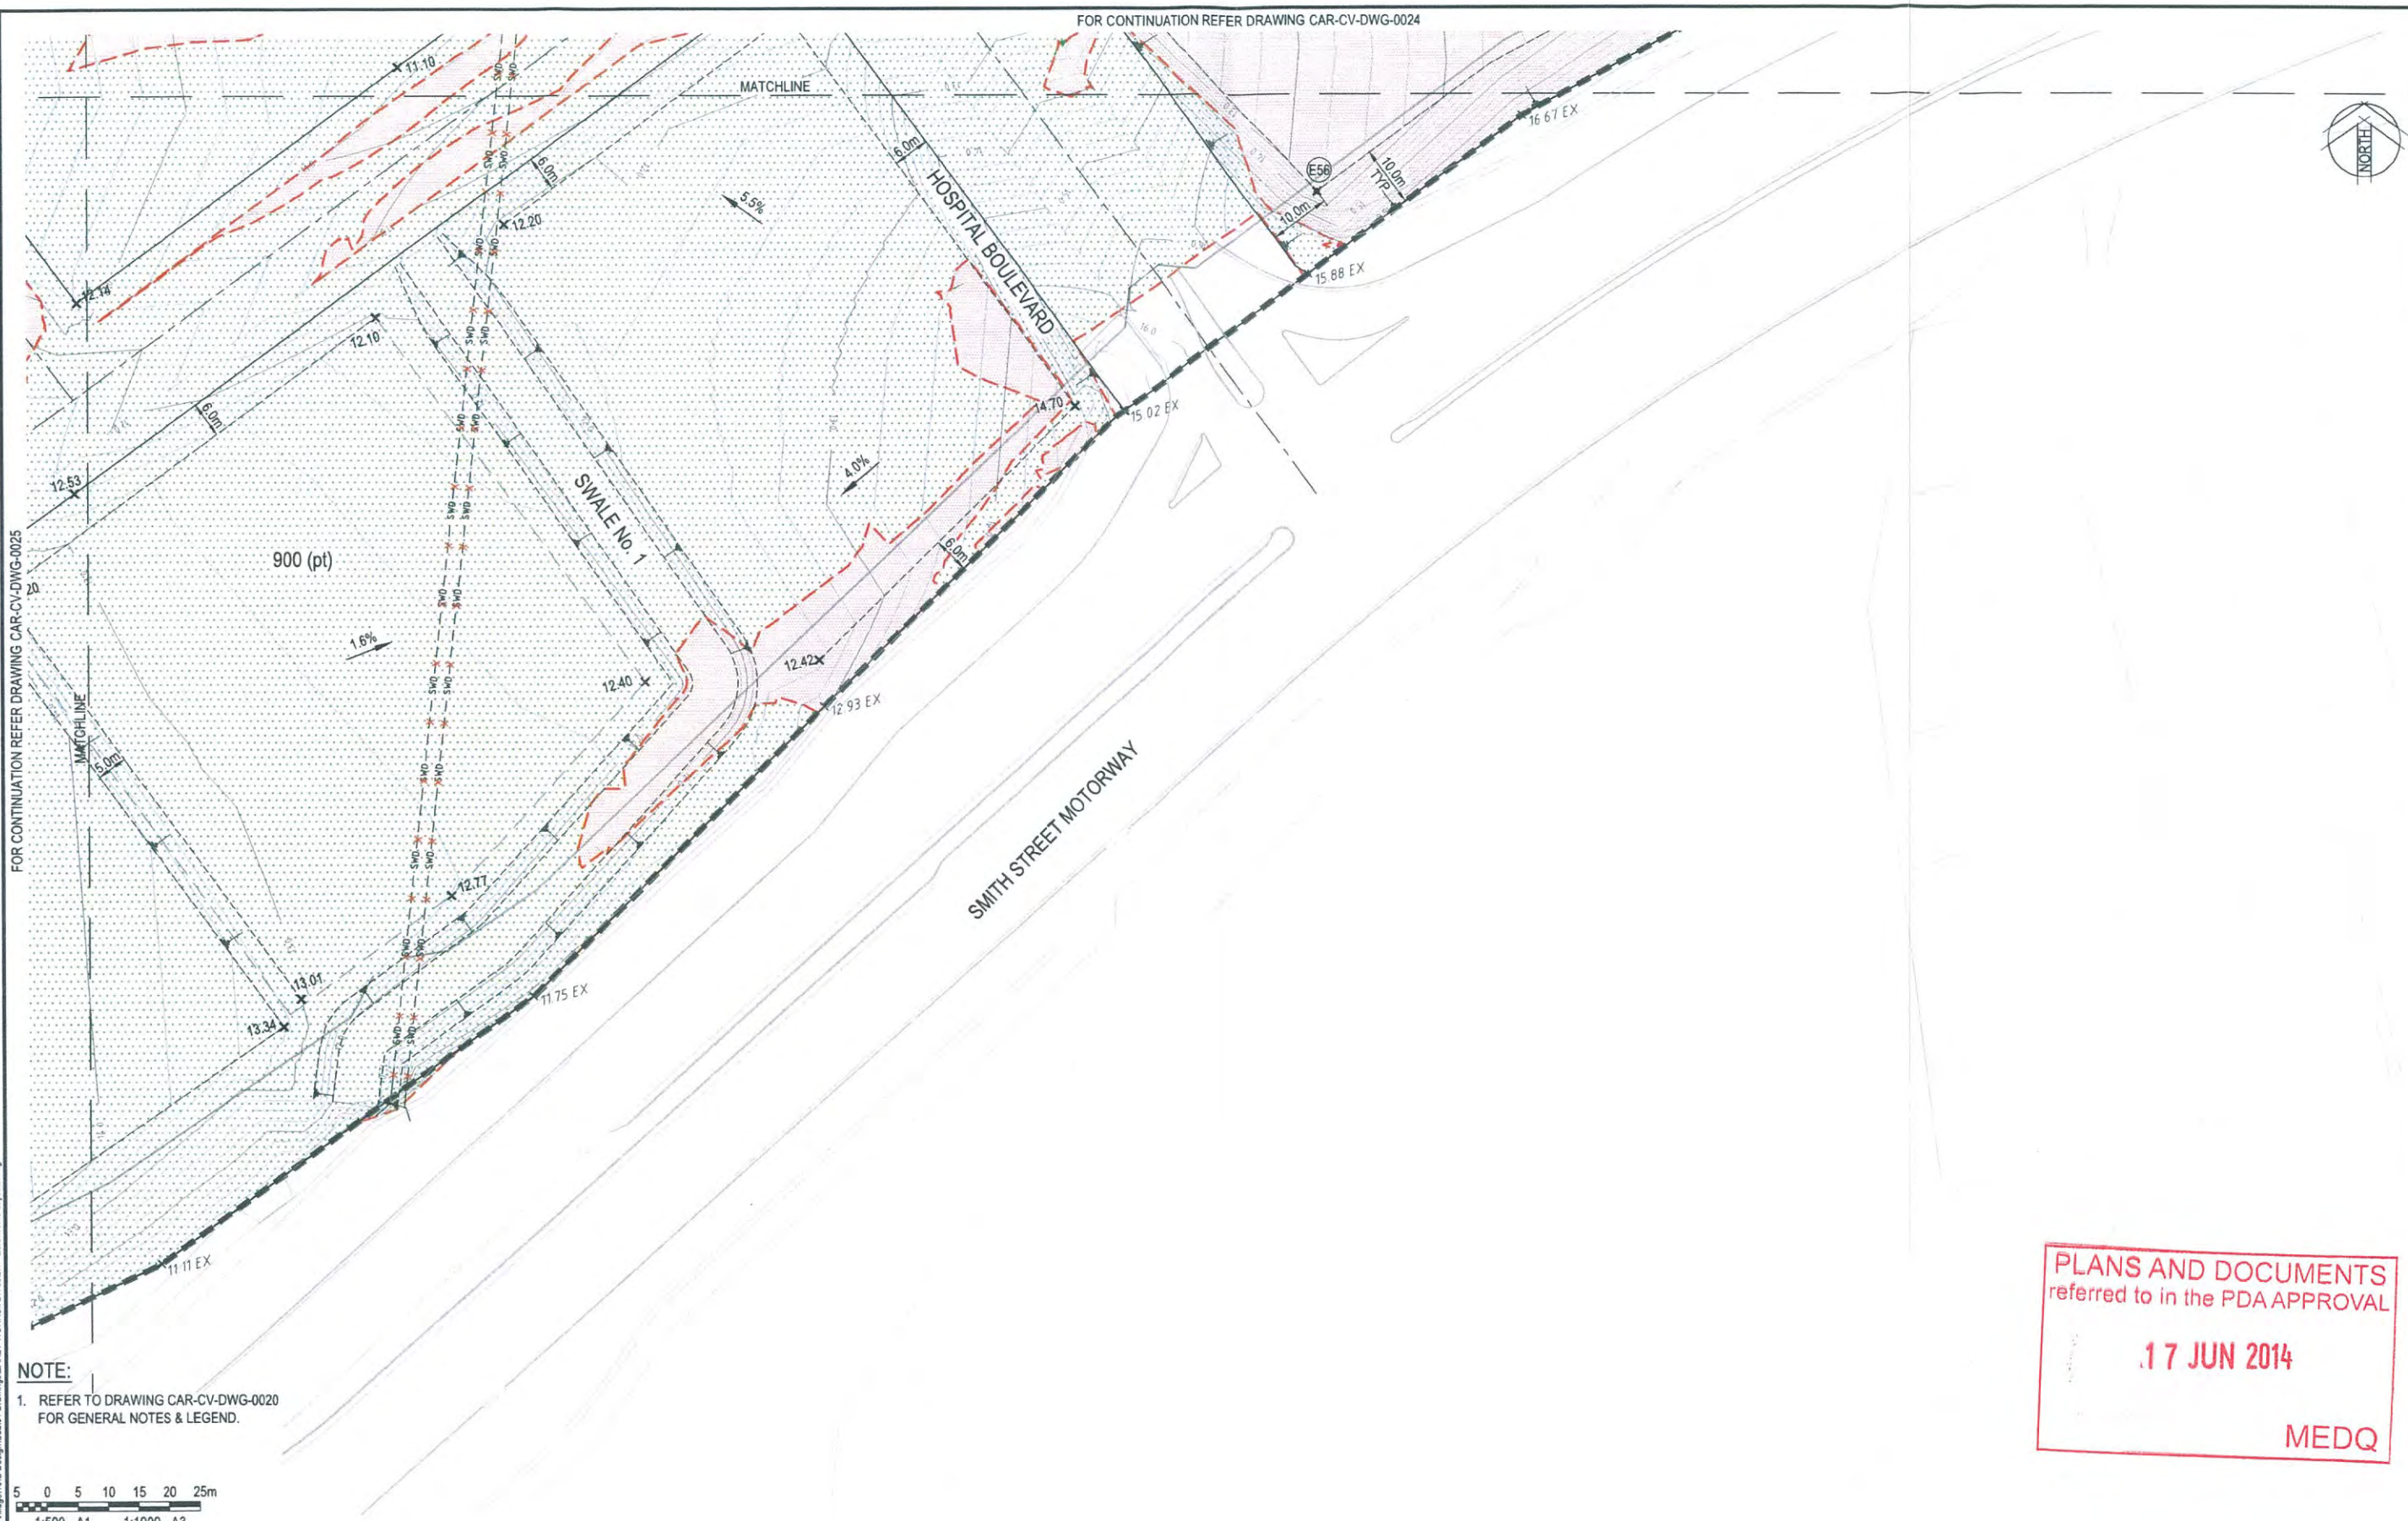

NOTE:

1. REFER TO DRAWING CAR-CV-DWG-0020
FOR GENERAL NOTES & LEGEND.

[illegible]

© Cardno Limited All Rights Reserved
This document is produced by Cardno Limited solely for the benefit of and use by the client in accordance with the terms of the retainer. Cardno Limited does not and shall not assume any responsibility or liability whatsoever to any third party arising out of any use or reliance by third party on the content of this document.



Cardno (Qld) Pty Ltd | ABN 57 051 074 992
Level 2 - Podium Level, Emerald Lakes Town Centre
1/3321 Central Place, Carrara QLD 4211
Tel: 07 5539 9333 Fax: 07 5538 4647
Web: www.cardno.com.au

Drawn LB	Date 15/05/2014	Client GROCON (PARKLANDS) PTY LTD		
Checked SK	Date 15/05/2014	Project PARKLANDS EARLY WORKS	Status FOR APPROVAL	
Designed GT	Date 15/05/2014		NOT TO BE USED FOR CONSTRUCTION PURPOSE	
Verified SK	Date 15/05/2014		Scale 1:500	Size A1
Approved 		Title BULK EARTHWORKS LAYOUT PLAN SHEET 6 OF 6	Drawing Number CAR-CV-DWG-0026	Revision A

SETOUT TABLE

PT No.	EASTING	NORTHING	LEVEL
B1	537896.117	6907322.528	4.750
B2	537905.415	6907320.247	4.750
B3	537909.264	6907318.232	4.750
B4	537910.651	6907314.048	4.750
B5	537907.218	6907312.221	4.750
B6	537901.544	6907314.623	4.750
B7	537894.030	6907319.099	4.750
B8	537895.342	6907324.089	5.500
B9	537906.014	6907321.627	5.500
B10	537910.020	6907319.530	5.500
B11	537912.038	6907313.476	5.500
B12	537906.861	6907310.751	5.500
B13	537900.886	6907313.275	5.500
B14	537892.036	6907318.689	5.500
B15	537897.004	6907308.499	7.000
B16	537887.014	6907315.157	7.000
B17	537886.359	6907320.841	7.000
B18	537890.659	6907327.894	7.000
B19	537904.897	6907305.079	7.000
B20	537912.077	6907305.344	7.000
B21	537905.008	6907339.083	6.200
B22	537904.462	6907340.653	6.200
B23	537967.017	6907377.460	6.200
B24	537967.688	6907375.623	6.200
B25	537918.976	6907333.845	6.200
B26	537917.694	6907333.649	6.200
B27	537926.964	6907326.676	6.200
B28	537925.491	6907331.567	6.200
B29	537961.953	6907364.126	6.200
B30	537965.218	6907361.199	6.200
B31	537944.122	6907322.902	6.200
B32	537942.989	6907322.418	6.200
B33	537924.705	6907323.712	7.100
B34	537942.065	6907318.939	7.100
B35	537947.275	6907321.165	7.100
B36	537967.618	6907358.094	7.100

PLANS AND DOCUMENTS
referred to in the PDA APPROVAL

17 JUN 2014

MEDQ

2.0 0 2.0 4.0 6.0 8.0 10.0m
1:200 - A1 1:400 - A3

© Cardno Limited All Rights Reserved.
This document is produced by Cardno Limited solely for the benefit of and use by the client in accordance with the terms of the retainer. Cardno Limited does not and shall not assume any responsibility or liability whatsoever to any third party arising out of any use or reliance by third party on the content of this document.




Drawn	LB	Date	15/05/2014
Checked	SK	Date	15/05/2014
Designed	GT	Date	15/05/2014
Verified	SK	Date	15/05/2014
Approved	RPE 7067	Date	15/05/2014

Client	GROCON (PARKLANDS) PTY LTD
Project	PARKLANDS EARLY WORKS
Title	BULK EARTHWORKS BIO-RETENTION BASINS EARTHWORKS SETOUT SHEET 1 OF 2

Status	FOR APPROVAL
NOT TO BE USED FOR CONSTRUCTION PURPOSES	
Drawing Number	CAR-CV-DWG-0027
Scale	1:200
Size	A1
Revision	A

FOR CONTINUATION REFER DRAWING CAR-CV-DWG-0028

FOR CONTINUATION REFER DRAWING CAR-CV-DWG-0028

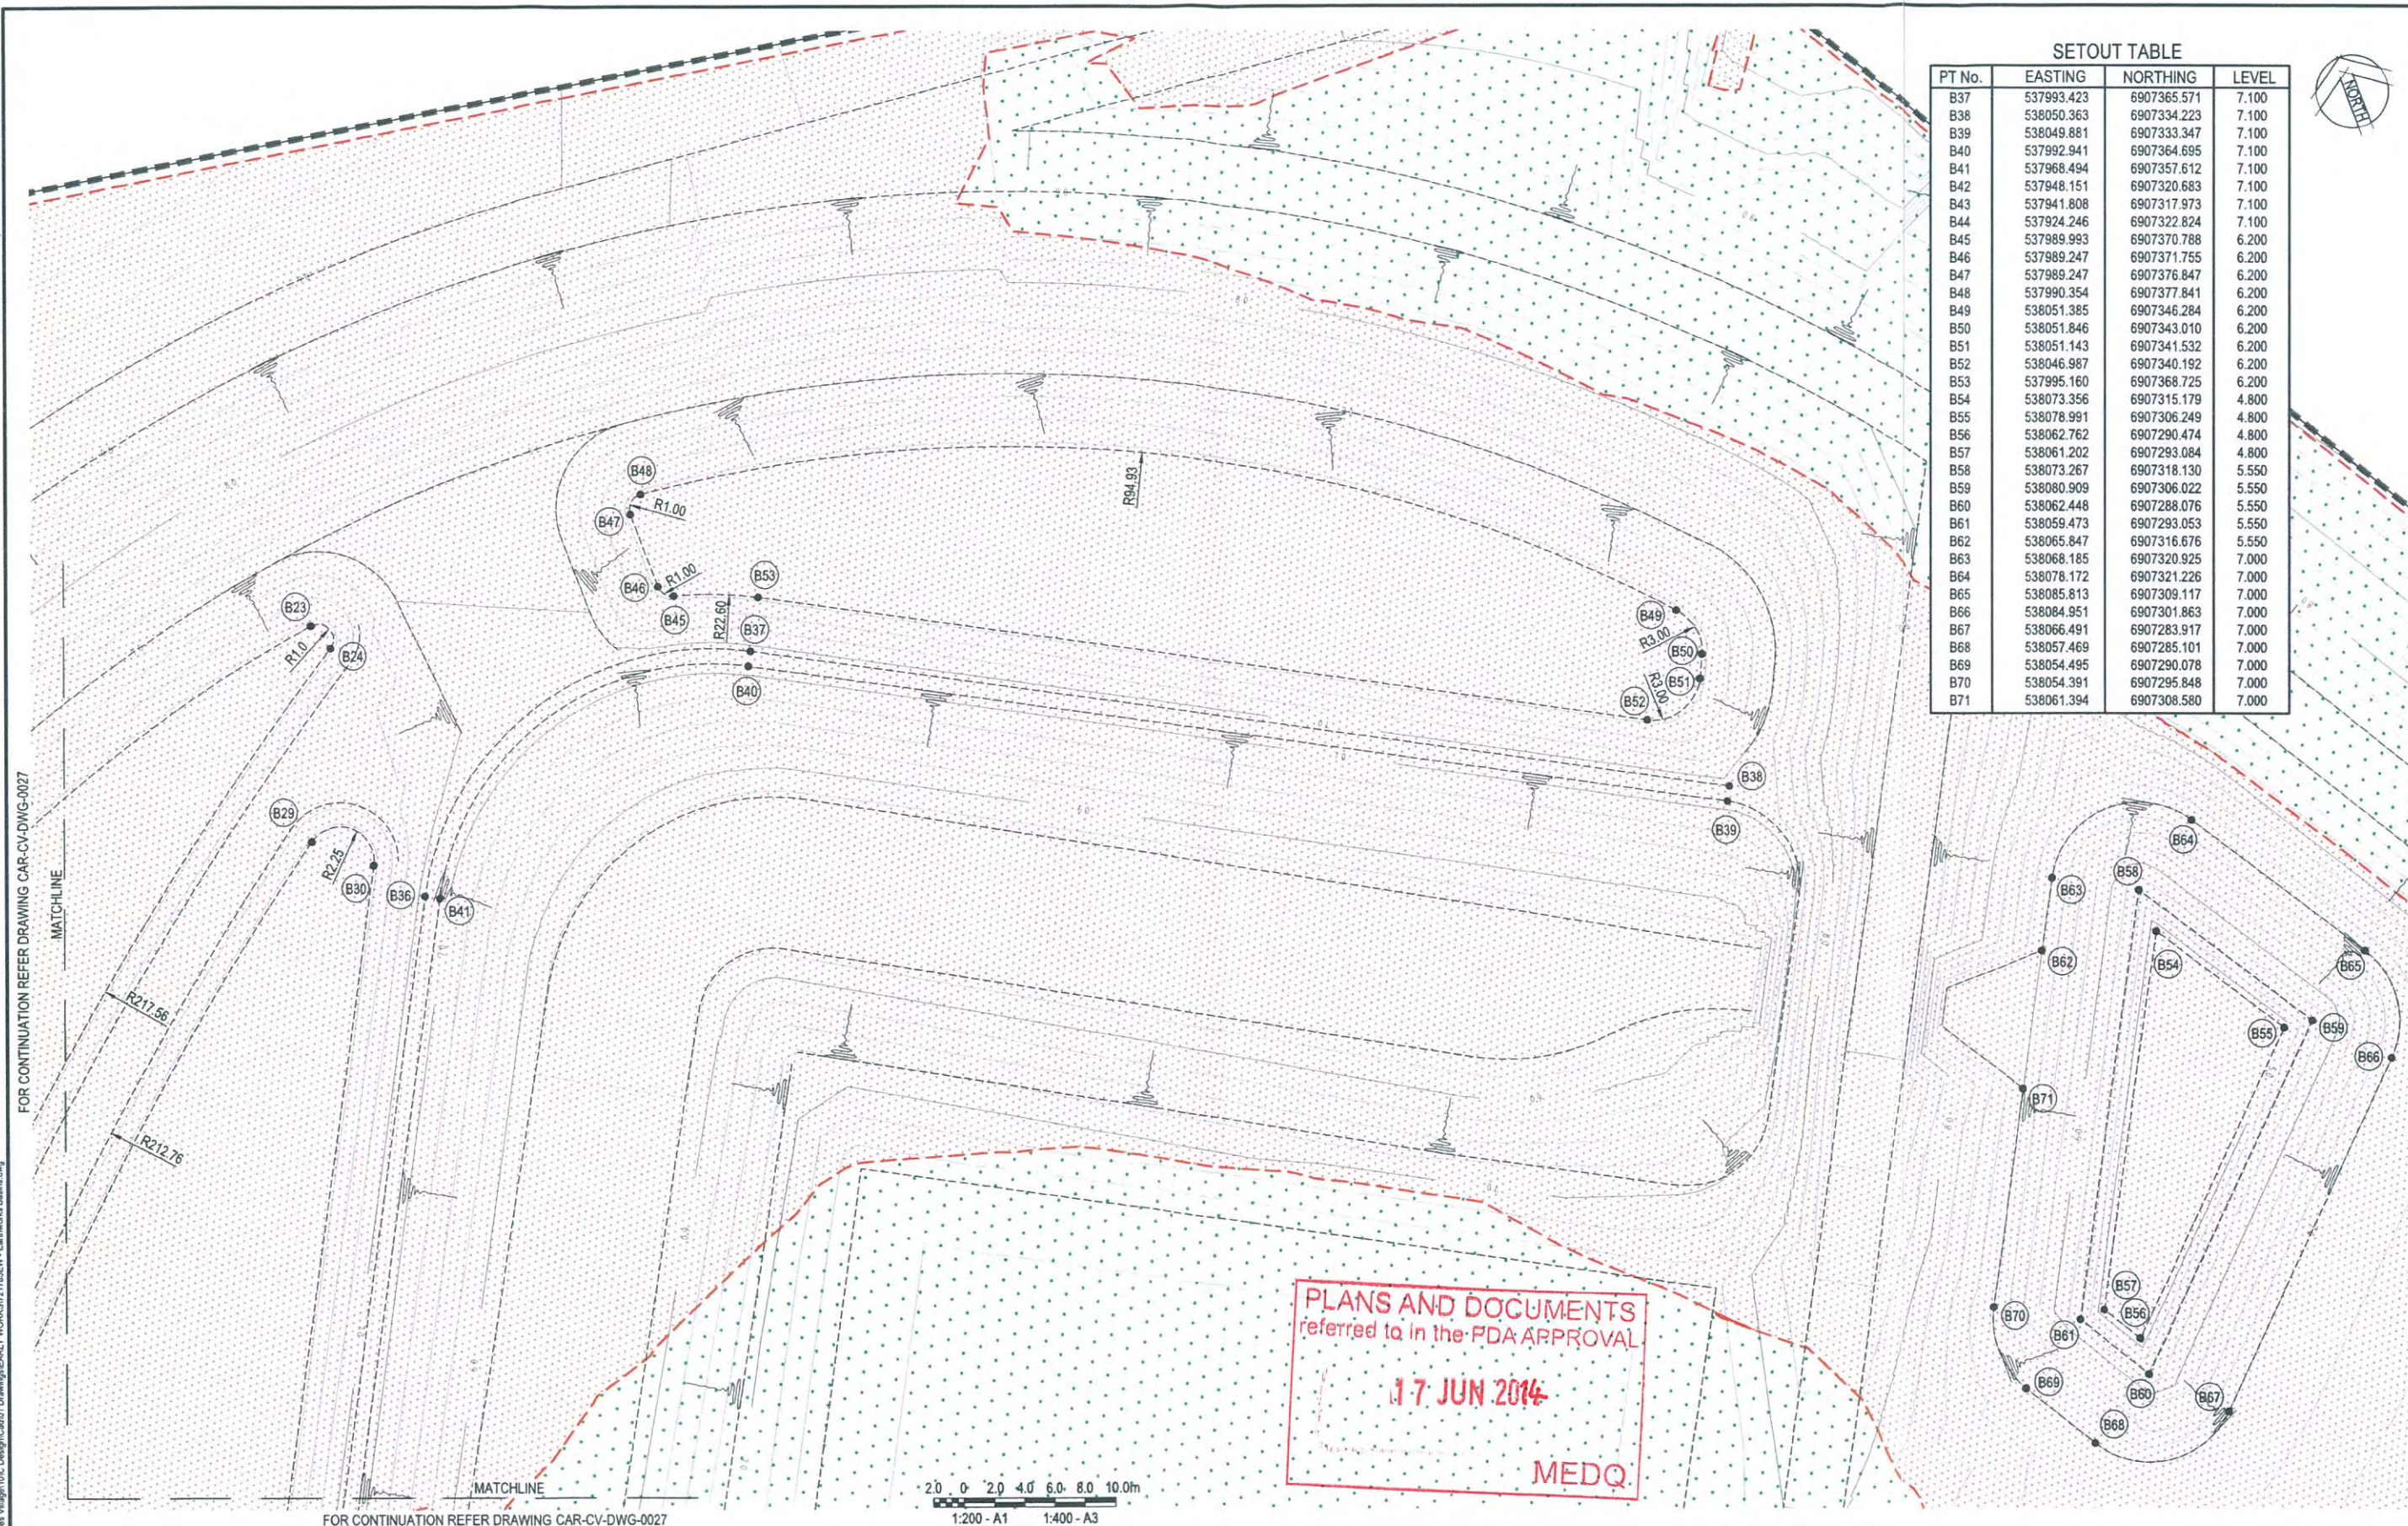

SETOUT TABLE

PT No.	EASTING	NORTHING	LEVEL
B37	537993.423	6907365.571	7.100
B38	538050.363	6907334.223	7.100
B39	538049.881	6907333.347	7.100
B40	537992.941	6907364.695	7.100
B41	537968.494	6907357.612	7.100
B42	537948.151	6907320.683	7.100
B43	537941.808	6907317.973	7.100
B44	537924.246	6907322.824	7.100
B45	537989.993	6907370.788	6.200
B46	537989.247	6907371.755	6.200
B47	537989.247	6907376.847	6.200
B48	537990.354	6907377.841	6.200
B49	538051.385	6907346.284	6.200
B50	538051.846	6907343.010	6.200
B51	538051.143	6907341.532	6.200
B52	538046.987	6907340.192	6.200
B53	537995.160	6907368.725	6.200
B54	538073.356	6907315.179	4.800
B55	538078.991	6907306.249	4.800
B56	538062.762	6907290.474	4.800
B57	538061.202	6907293.084	4.800
B58	538073.267	6907318.130	5.550
B59	538080.909	6907306.022	5.550
B60	538062.448	6907288.076	5.550
B61	538059.473	6907293.053	5.550
B62	538065.847	6907316.676	5.550
B63	538068.185	6907320.925	7.000
B64	538078.172	6907321.226	7.000
B65	538085.813	6907309.117	7.000
B66	538084.951	6907301.863	7.000
B67	538066.491	6907283.917	7.000
B68	538057.469	6907285.101	7.000
B69	538054.495	6907290.078	7.000
B70	538054.391	6907295.848	7.000
B71	538061.394	6907308.580	7.000



FOR CONTINUATION REFER DRAWING CAR-CV-DWG-0027

FOR CONTINUATION REFER DRAWING CAR-CV-DWG-0027

2.0 0 2.0 4.0 6.0 8.0 10.0m
1:200 - A1 1:400 - A3

Rev	Date	Description	Des	Verif	Appd
A	15/05/2014	FOR APPROVAL	GT	SK	RB



© Cardno Limited All Rights Reserved.
This document is produced by Cardno Limited solely for the benefit of and use by the client in accordance with the terms of the retainer. Cardno Limited does not and shall not assume any responsibility or liability whatsoever to any third party arising out of any use or reliance by third party on the content of this document.



Cardno (Qld) Pty Ltd | ABN 57 051 074 992
Level 2 - Podium Level, Emerald Lakes Town Centre
1/3321 Central Place, Carrara QLD 4211
Tel: 07 5539 9333 Fax: 07 5538 4647
Web: www.cardno.com.au


Drawn	15/05/2014
Checked	15/05/2014
Designed	15/05/2014
Verified	15/05/2014
Approved	15/05/2014

Client	GROCON (PARKLANDS) PTY LTD
Project	PARKLANDS EARLY WORKS
Title	BULK EARTHWORKS BIO-RETENTION BASINS EARTHWORKS SETOUT SHEET 2 OF 2

Status	FOR APPROVAL
NOT TO BE USED FOR CONSTRUCTION PURPOSES	
Drawing Number	1:200
Revision	A1
Revision	A

DATE PLOTTED: 15 May 2014 10:46 AM BY: LAURIE BRINDALL (GOLD COAST)

XREF: X 721785W - Base: X 721785W - A1: This Sheet: X 721785W - External Bays: X 721785W - Cont: C4-FR: X 721785W - Survey
CAD File: P121785 Commonwealth Games Village VDC Design/Cadd/1 Drawings/EARLY WORKS/721785W - Earthworks C4 & Fill Layouts.dwg

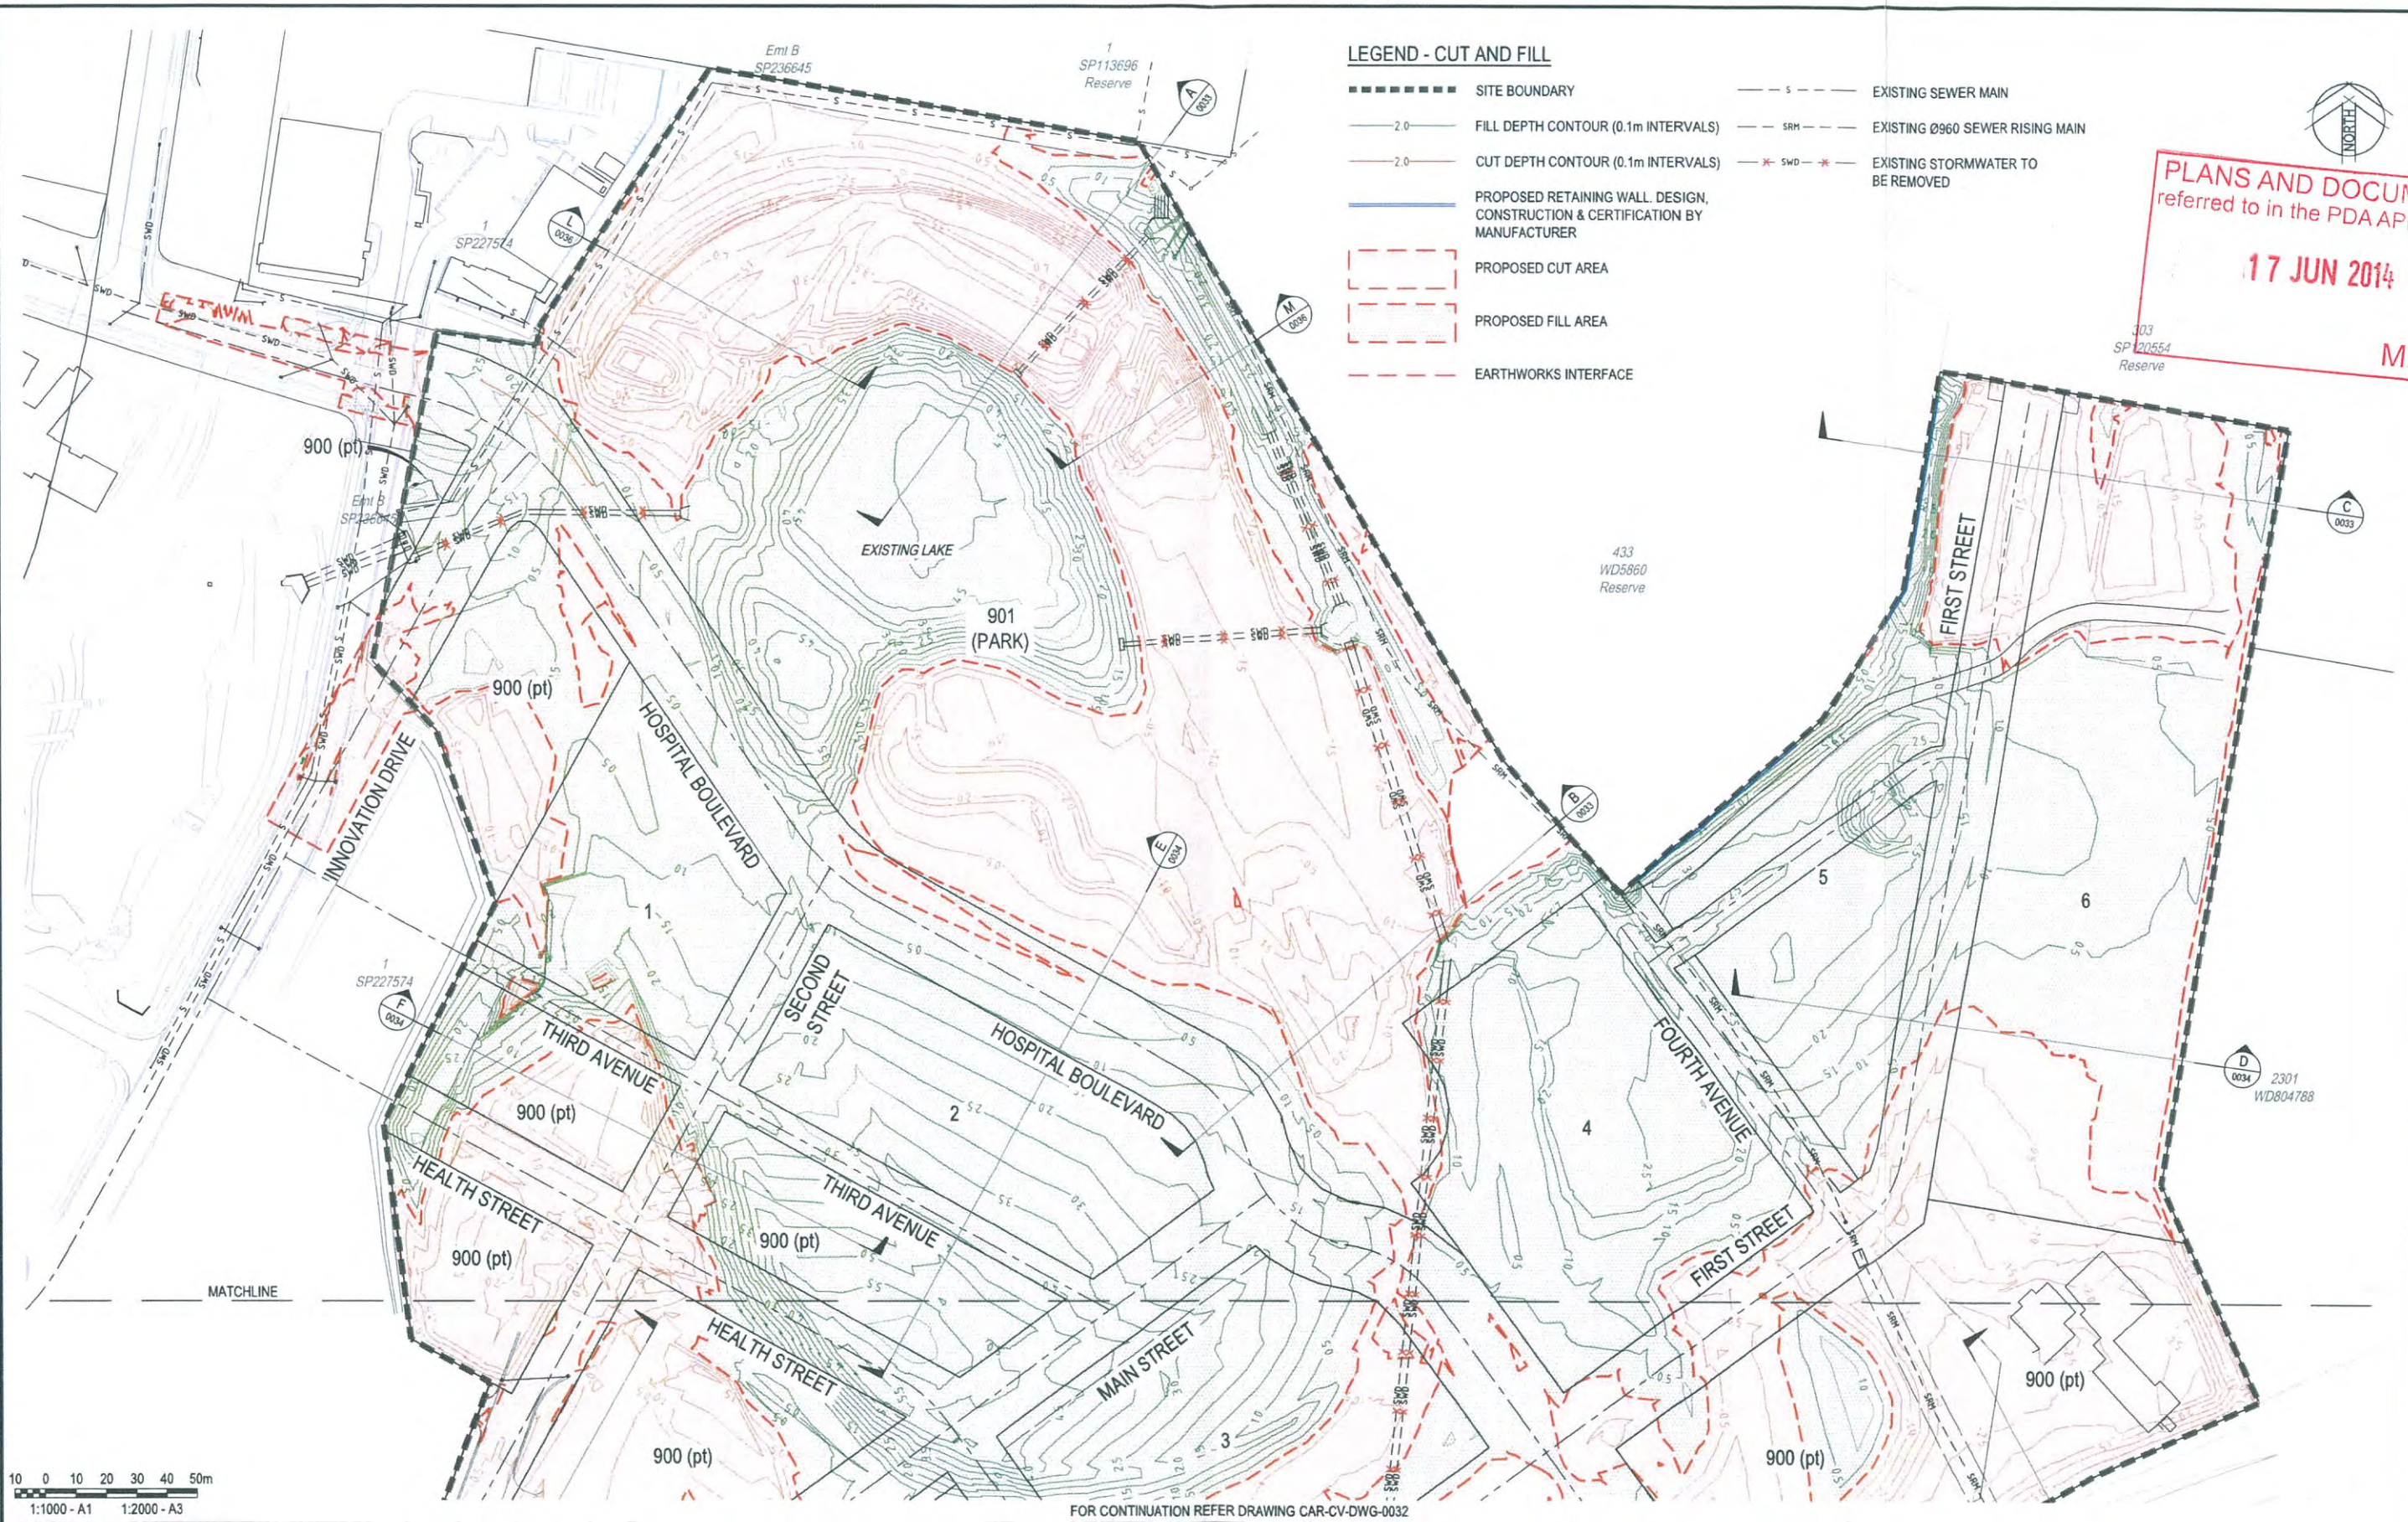

FOR CONTINUATION REFER DRAWING CAR-CV-DWG-0032

Rev.	Date	Description	Des.	Verif.	Appd.
A	15/05/2014	FOR APPROVAL	GT	SK	RB



© Cardno Limited All Rights Reserved.
This document is produced by Cardno Limited solely for the benefit of and use by the client in accordance with the terms of the retainer. Cardno Limited does not and shall not assume any responsibility or liability whatsoever to any third party arising out of any use or reliance by third party on the content of this document.




Cardno (Qld) Pty Ltd | ABN 57 051 074 992
Level 2 - Podium Level, Emerald Lakes Town Centre
1/321 Central Place, Carrara QLD 4211
Tel: 07 5539 9333 Fax: 07 5538 4647
Web: www.cardno.com.au

Drawn	15/05/2014	Date	15/05/2014	Client	GROCON (PARKLANDS) PTY LTD
Checked	15/05/2014	Date	15/05/2014	Project	PARKLANDS
Designed	15/05/2014	Date	15/05/2014	Project	EARLY WORKS
Verified	15/05/2014	Date	15/05/2014	Title	BULK EARTHWORKS
Approved					CUT & FILL
					LAYOUT PLAN SHEET 1 OF 2

Status	FOR APPROVAL
NOT TO BE USED FOR CONSTRUCTION PURPOSES	
Drawing Number	CAR-CV-DWG-0031
Scale	1:1000
Size	A1
Revision	A


DATE PLOTTED: 15 May 2014 10:47 AM BY: LAURIE BRINDELL (GOLD COAST)

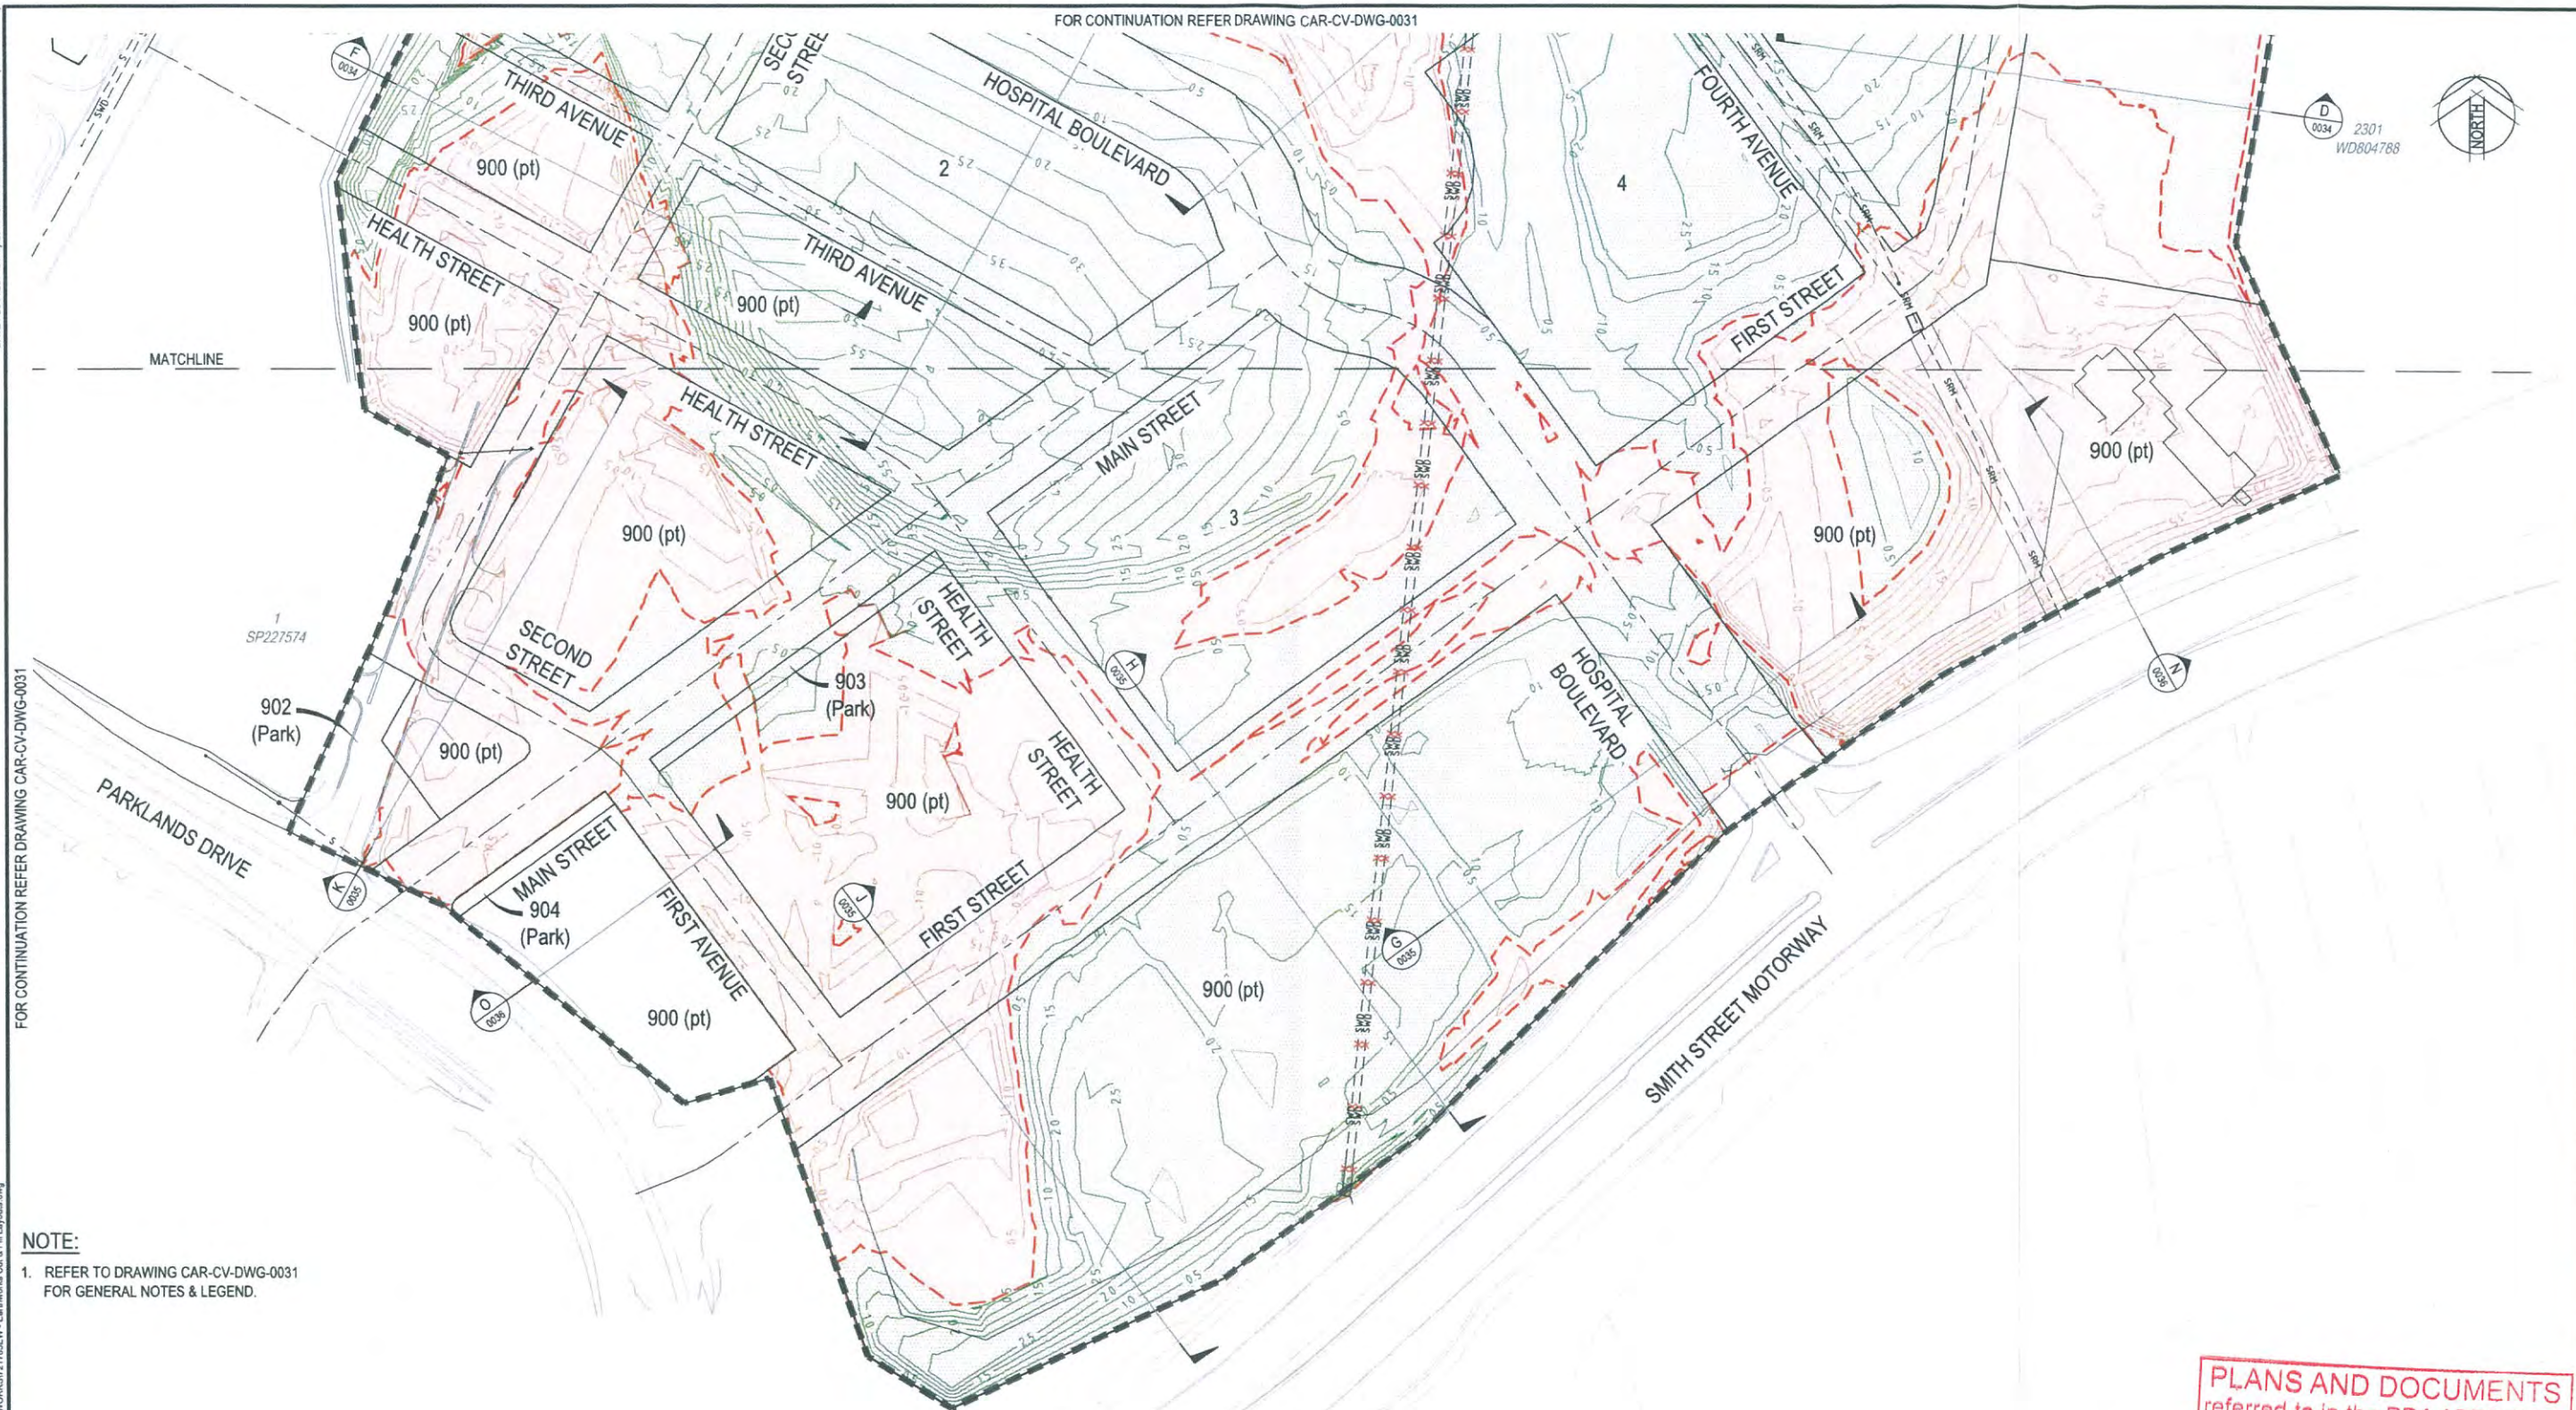

FOR CONTINUATION REFER DRAWING CAR-CV-DWG-0031

XREF: X: 721785EW - Base; X: 721785EW - A1 Title Sheet; X: 721785EW - External Bldgs; X: 721785EW - Conts C&F; X: 721785EW - Survey
CAD File: P: 721785 Commonwealth Games Village 19C Design Cad01 Drawings\EARLY WORKS\721785EW - Earthworks Cut & Fill Layouts.dwg

- NOTE:**
1. REFER TO DRAWING CAR-CV-DWG-0031 FOR GENERAL NOTES & LEGEND.

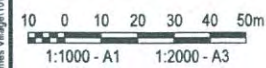

Rev	Date	Description	Des	Verif	Appd
A	15/05/2014	FOR APPROVAL		GT	SK
				RB	






© Cardno Limited All Rights Reserved.
This document is produced by Cardno Limited solely for the benefit of and use by the client in accordance with the terms of the retainer. Cardno Limited does not and shall not assume any responsibility or liability whatsoever to any third party arising out of any use or reliance by third party on the content of this document.


Cardno
Shaping the Future

Cardno (Qld) Pty Ltd | ABN 57 051 074 992
Level 2 - Podium Level, Emerald Lakes Town Centre
1/3321 Central Place, Camerra QLD 4211
Tel: 07 5539 9333 Fax: 07 5539 4647
Web: www.cardno.com.au

Drawn LB	Date 15/05/2014	Client GROCON (PARKLANDS) PTY LTD
Checked SK	Date 15/05/2014	Project PARKLANDS
Designed GT	Date 15/05/2014	EARLY WORKS
Verified SK	Date 15/05/2014	Title BULK EARTHWORKS CUT & FILL LAYOUT PLAN SHEET 2 OF 2
Approved RPEC 767 15/5		
Status FOR APPROVAL NOT TO BE USED FOR CONSTRUCTION PURPOSES		
Drawing Number CAR-CV-DWG-0032		Scale 1:1000
		Size A1
		Revision A

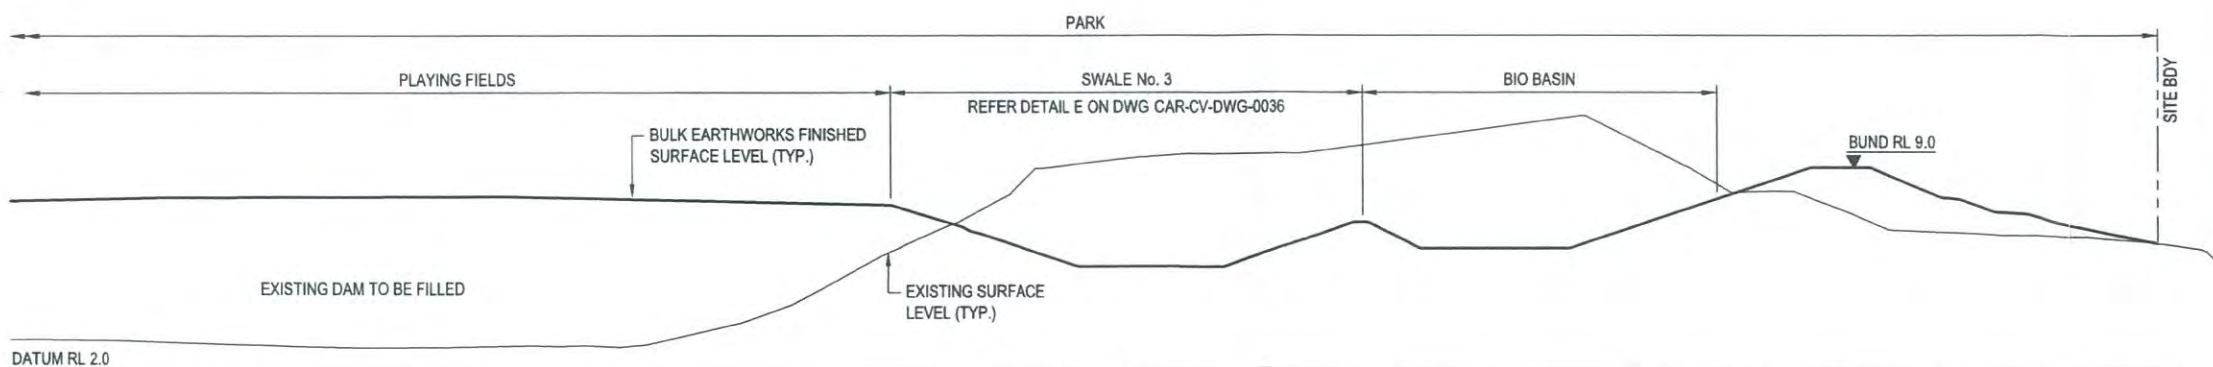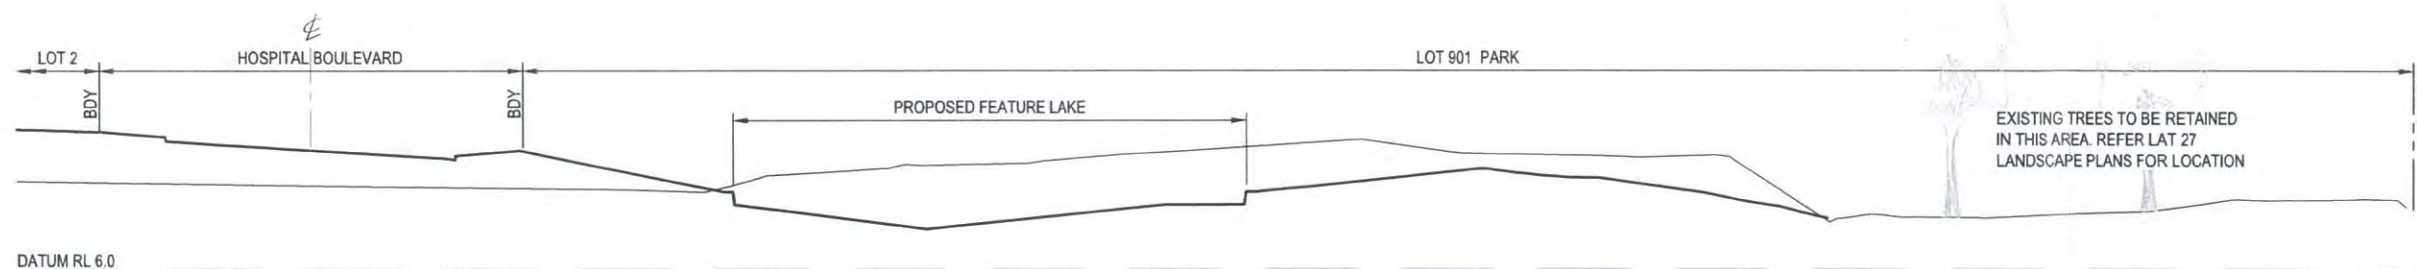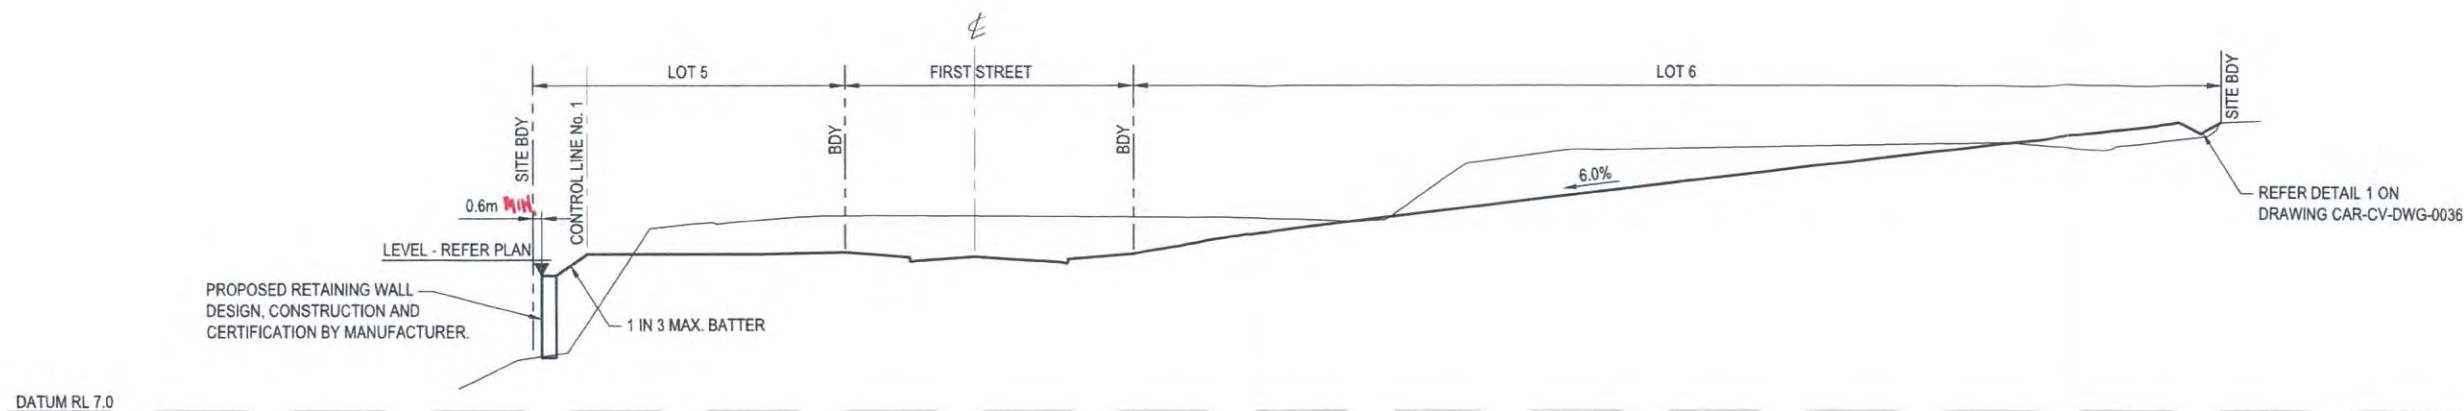

PLANS AND DOCUMENTS
referred to in the PDA APPROVAL
17 JUN 2014
MEDQ

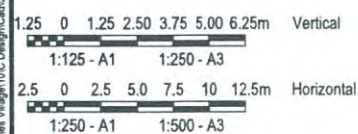

Rev.	Date	Description	Des.	Verif.	Appd.
A	15/05/2014	FOR APPROVAL			




© Cardno Limited All Rights Reserved.
This document is produced by Cardno Limited solely for the benefit of and use by the client in accordance with the terms of the retainer. Cardno Limited does not and shall not assume any responsibility or liability whatsoever to any third party arising out of any use or reliance by third party on the content of this document.




Drawn LB	Date 15/05/2014	Client GROCON (PARKLANDS) PTY LTD
Checked SK	Date 15/05/2014	Project PARKLANDS
Designed GT	Date 15/05/2014	Project EARLY WORKS
Verified SK	Date 15/05/2014	Title BULK EARTHWORKS
Approved Rleg 7067 15/5/14		Title SITE SECTIONS
		Sheet SHEET 1 OF 4
		Status FOR APPROVAL
		NOT TO BE USED FOR CONSTRUCTION PURPOSES
		Drawing Number CAR-CV-DWG-0033
		Revision A

DATE PLOTTED: 15 May 2014 10:47 AM BY: LAURIE BRINDELL (GOLD COAST)


XREF: X_721785EW - A1 Title Sheet
CAD File: P1721785 Commonweath Games Village\10\CDesign\Cardno\Drawings\ARLY WORKS\721785EW - Earthworks Site Sections.dwg

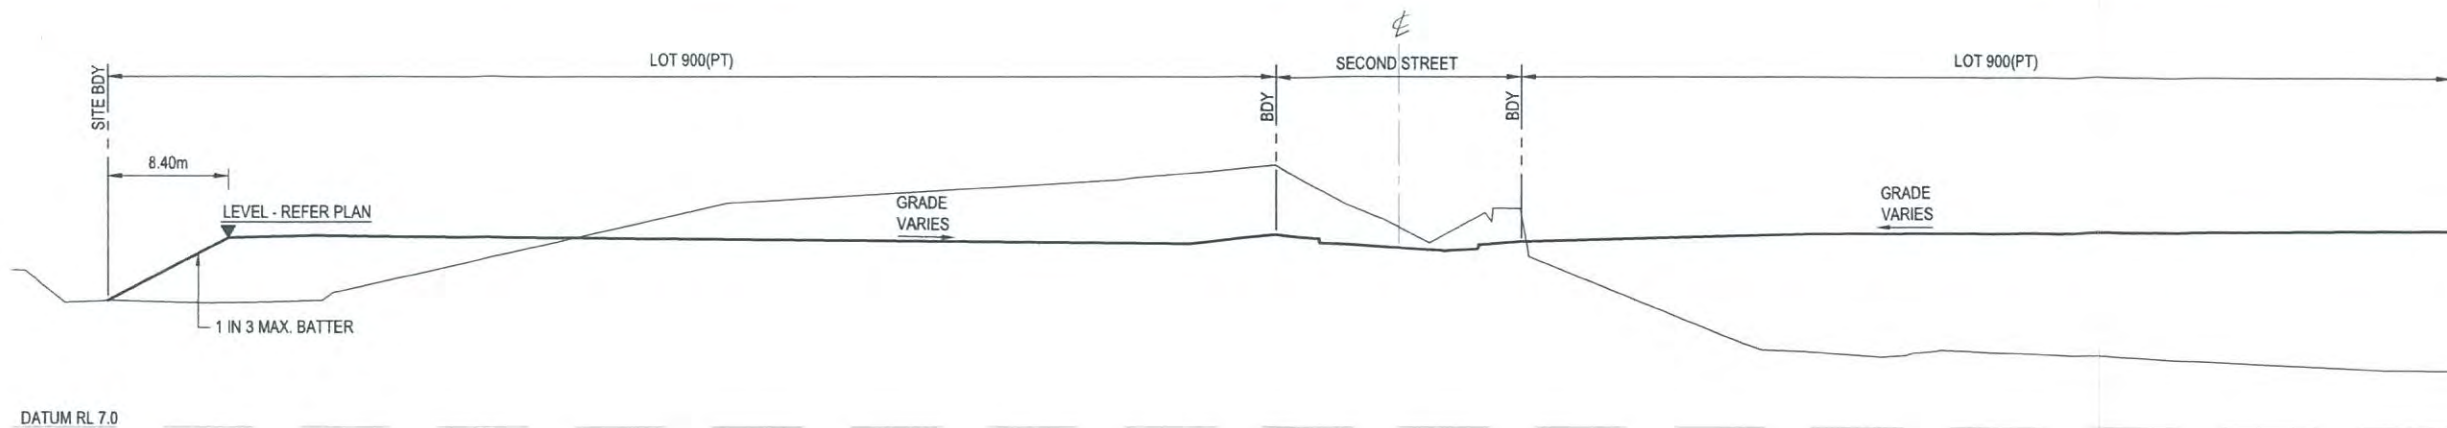


SECTION F
SCALE 1:125 VER
SCALE 1:250 HOR

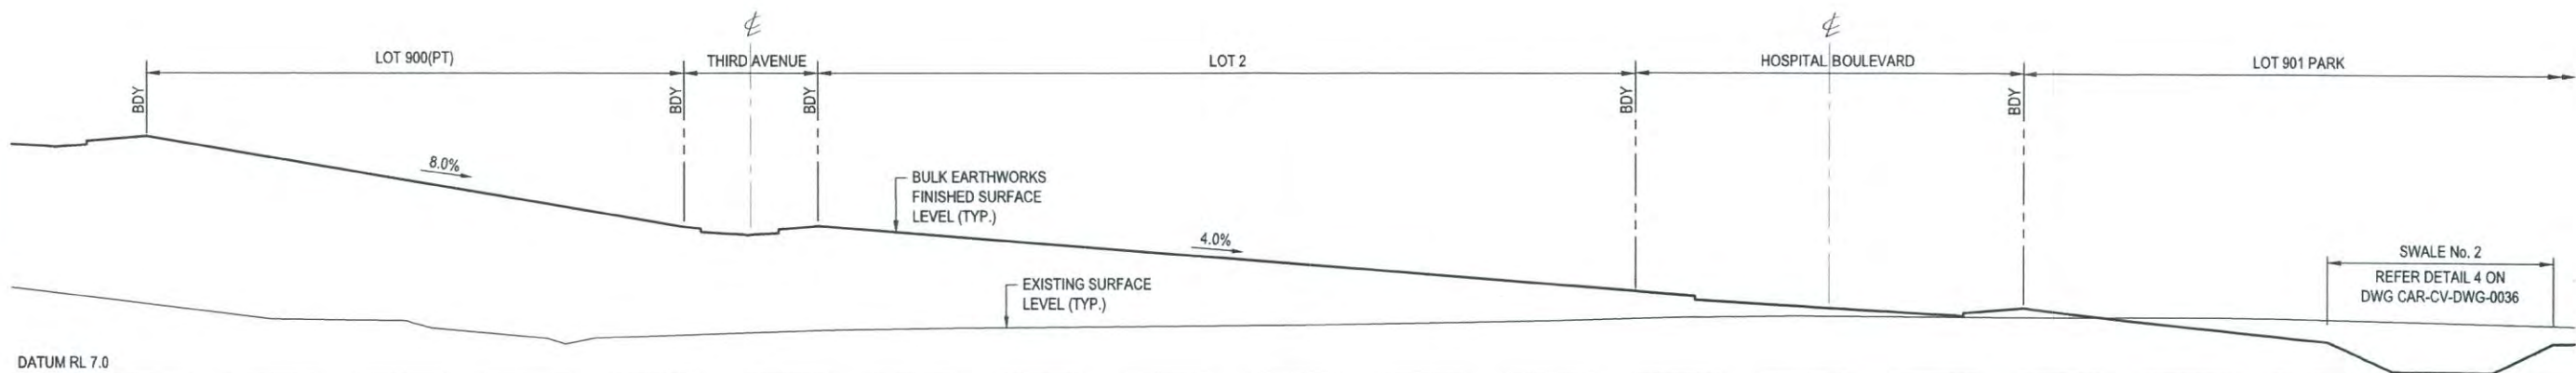

SECTION E
SCALE 1:125 VER
SCALE 1:250 HOR

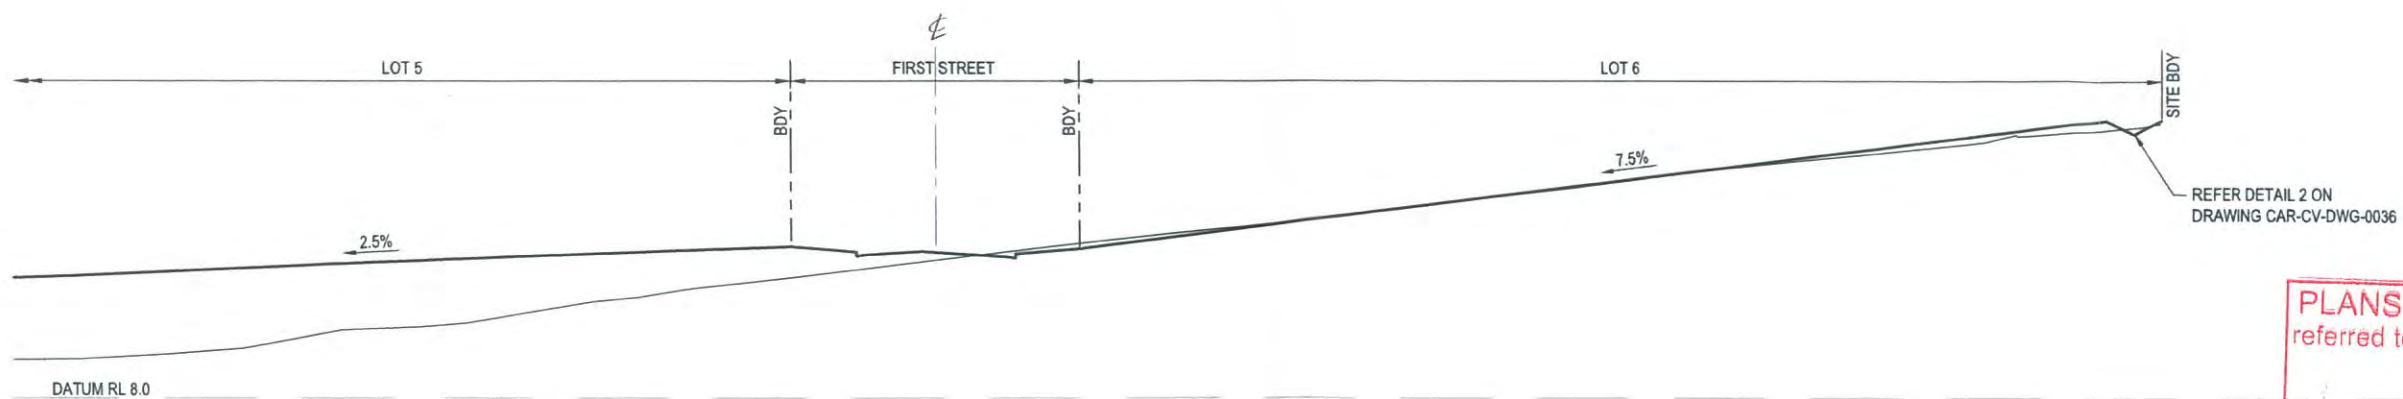

SECTION D
SCALE 1:125 VER
SCALE 1:250 HOR

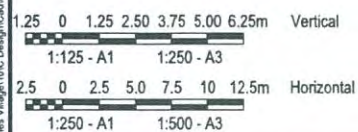

PLANS AND DOCUMENTS
referred to in the PDA APPROVAL

17 JUN 2014

MEDQ

Rev.	Date	Description	Des.	Verif.	Appd.
A	15/05/2014	FOR APPROVAL		GT	SK
				RB	



© Cardno Limited All Rights Reserved.
This document is produced by Cardno Limited solely for the benefit of and use by the client in accordance with the terms of the retainer. Cardno Limited does not and shall not assume any responsibility or liability whatsoever to any third party arising out of any use or reliance by third party on the content of this document.



Cardno
Shaping the Future
Cardno (Qld) Pty Ltd | ABN 57 051 074 992
Level 2 - Podium Level, Emerald Lakes Town Centre
1/3321 Central Place, Carrara QLD 4211
Tel: 07 5539 9333 Fax: 07 5538 4647
Web: www.cardno.com.au

Drawn	15/05/2014	Client	GROCON (PARKLANDS) PTY LTD
Checked	15/05/2014	Project	PARKLANDS
Designed	15/05/2014	Project	EARLY WORKS
Verified	15/05/2014	Title	BULK EARTHWORKS
Approved	15/05/2014	Title	SITE SECTIONS
			SHEET 2 OF 4

Status	FOR APPROVAL
NOT TO BE USED FOR CONSTRUCTION PURPOSES	
Drawing Number	CAR-CV-DWG-0034
Scale	AS SHOWN
Size	A1
Revision	A

DATE PLOTTED: 15 May 2014 10:47 AM BY: LAURIE BRINELL (GOLD COAST)

REF: X_721785EV - A1 Title Sheet
G:\01 File - P171785 Commonwealth Games Village\10C Design\Cap\01 Drawings\EARLY WORKS\721785EV - Earthworks Site Sections.dwg

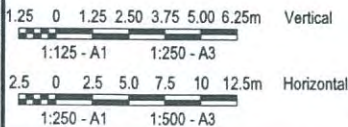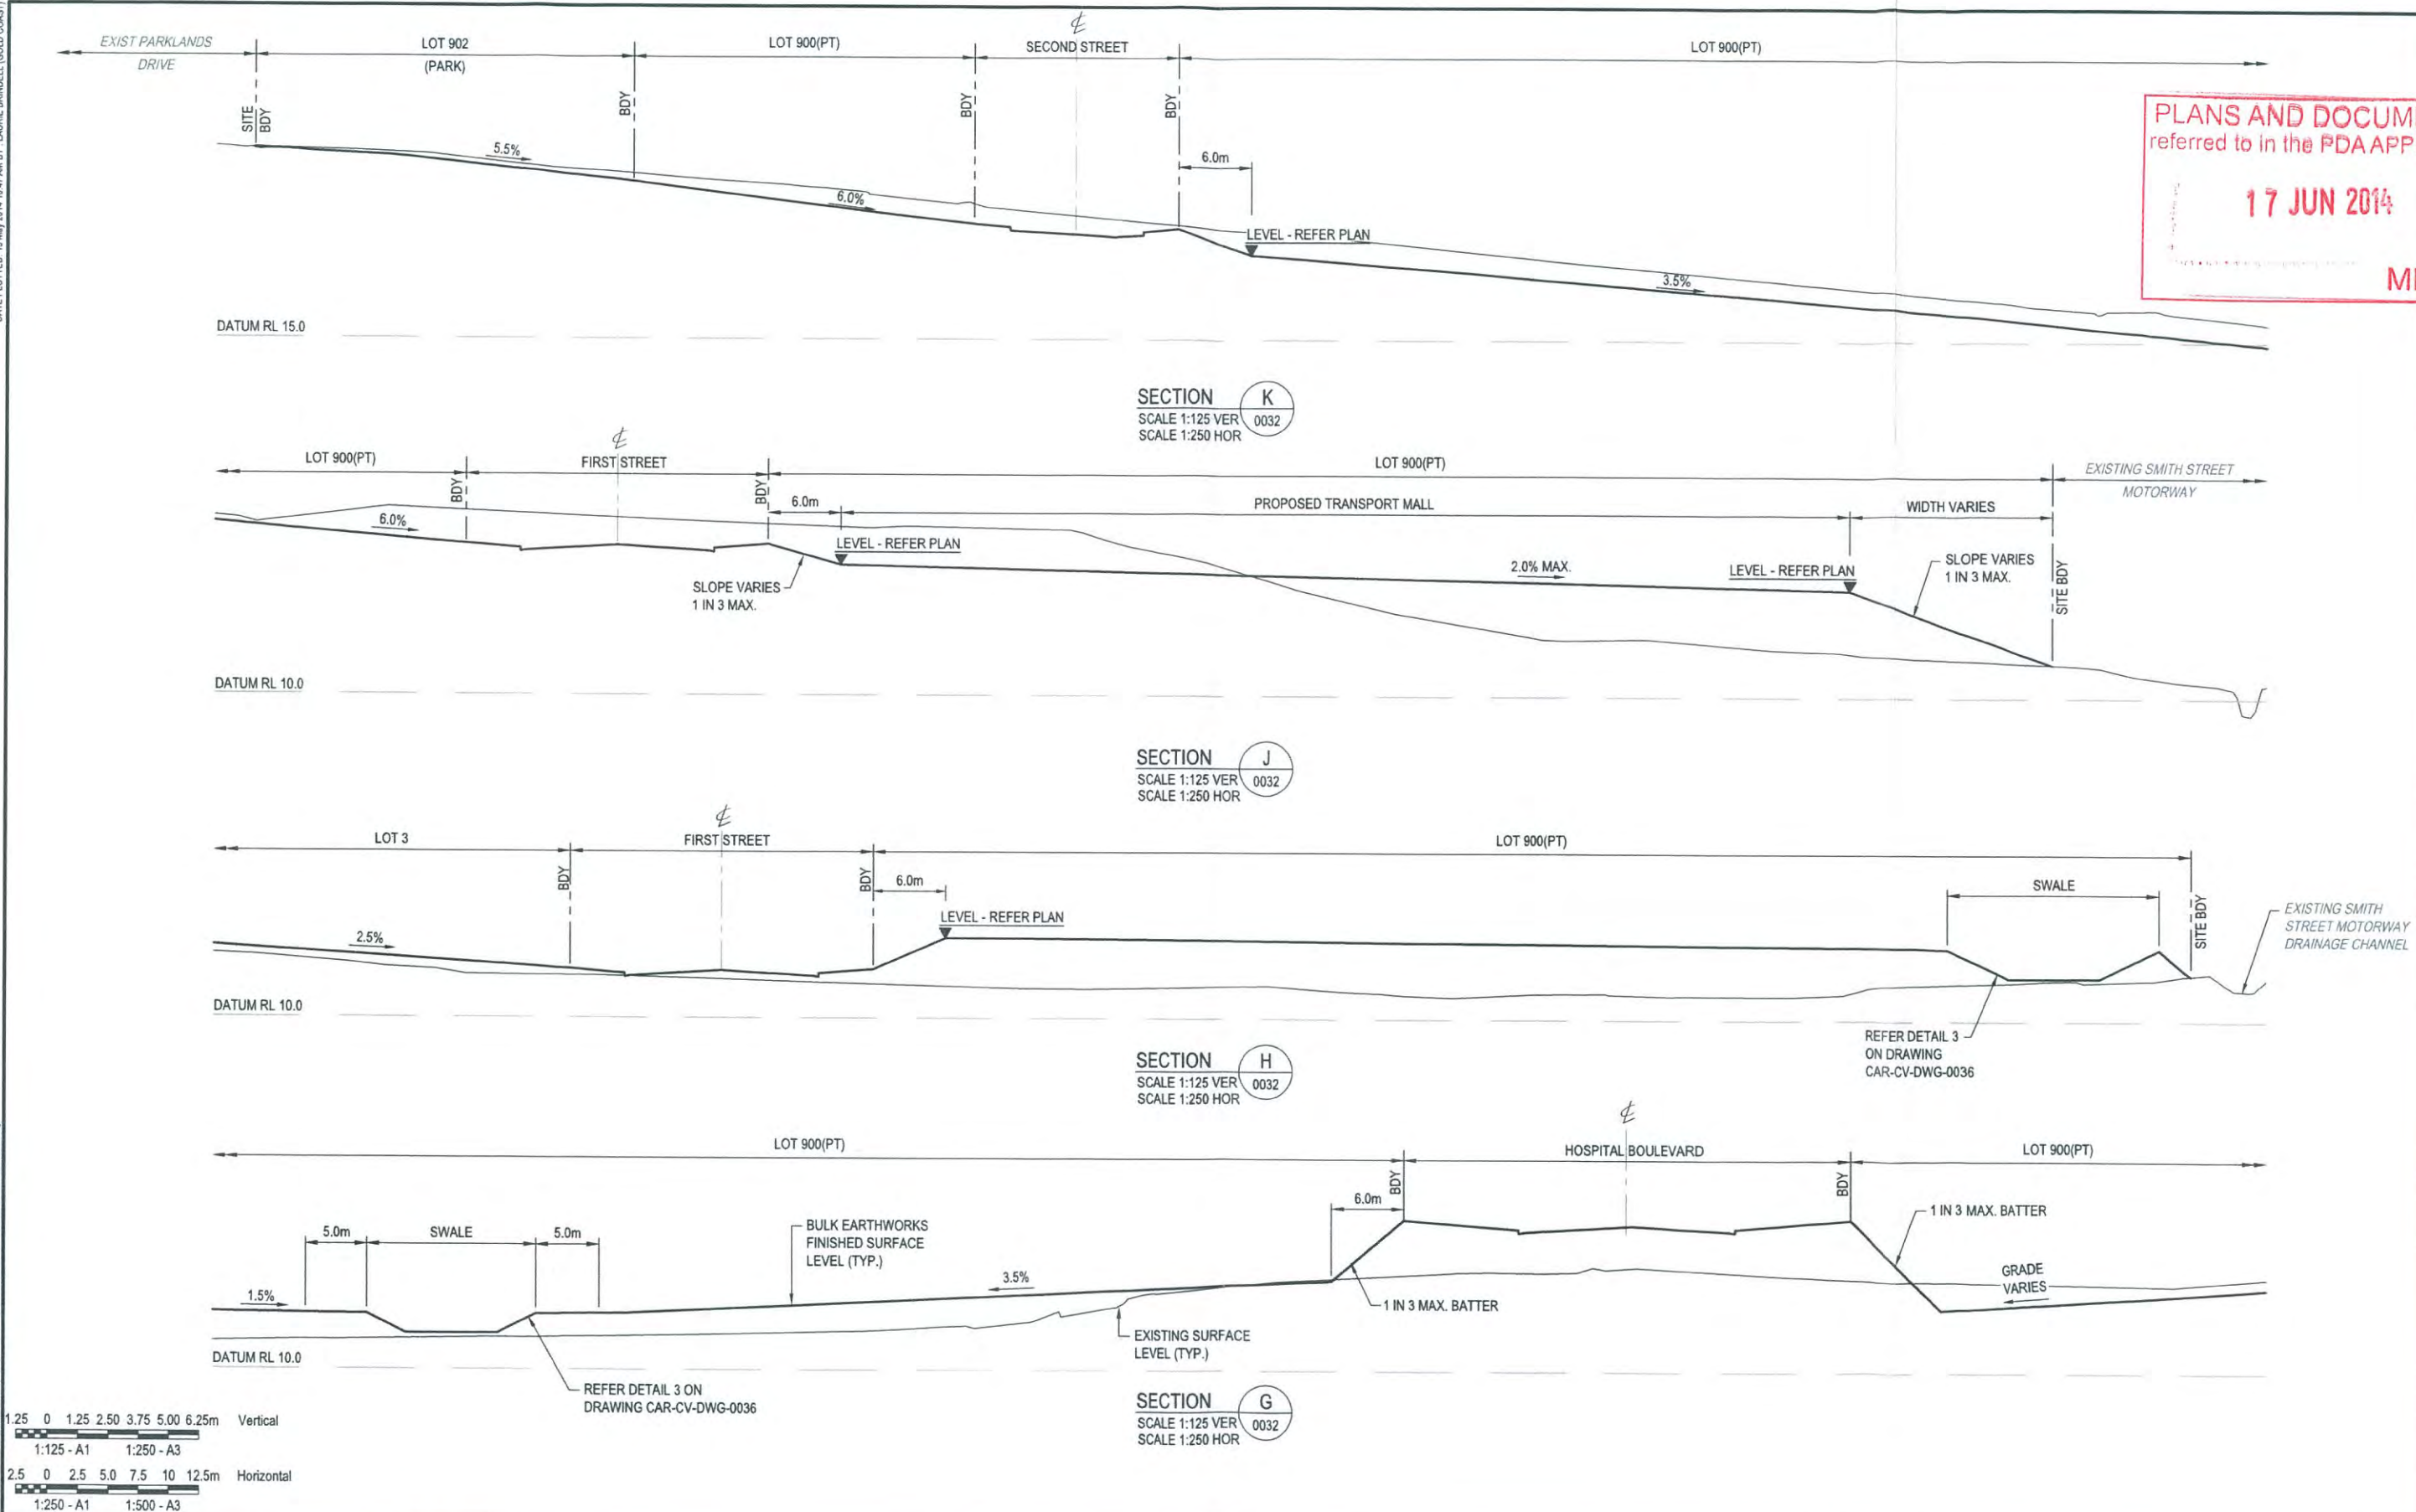

Rev.	Date	Description	GT	SK	RB
A	15/05/2014	FOR APPROVAL			



© Cardno Limited All Rights Reserved.
This document is produced by Cardno Limited solely for the benefit of and use by the client in accordance with the terms of the retainer. Cardno Limited does not and shall not assume any responsibility or liability whatsoever to any third party arising out of any use or reliance by third party on the content of this document.



Drawn LB	Date 15/05/2014	Client GROCON (PARKLANDS) PTY LTD
Checked SK	Date 15/05/2014	Project PARKLANDS
Designed GT	Date 15/05/2014	EARLY WORKS
Verified SK	Date 15/05/2014	Title BULK EARTHWORKS
Approved		SITE SECTIONS
		SHEET 3 OF 4
Status FOR APPROVAL		
NOT TO BE USED FOR CONSTRUCTION PURPOSES		
Drawing Number	Scale AS SHOWN	Size A1
		Revision
CAR-CV-DWG-0035		A