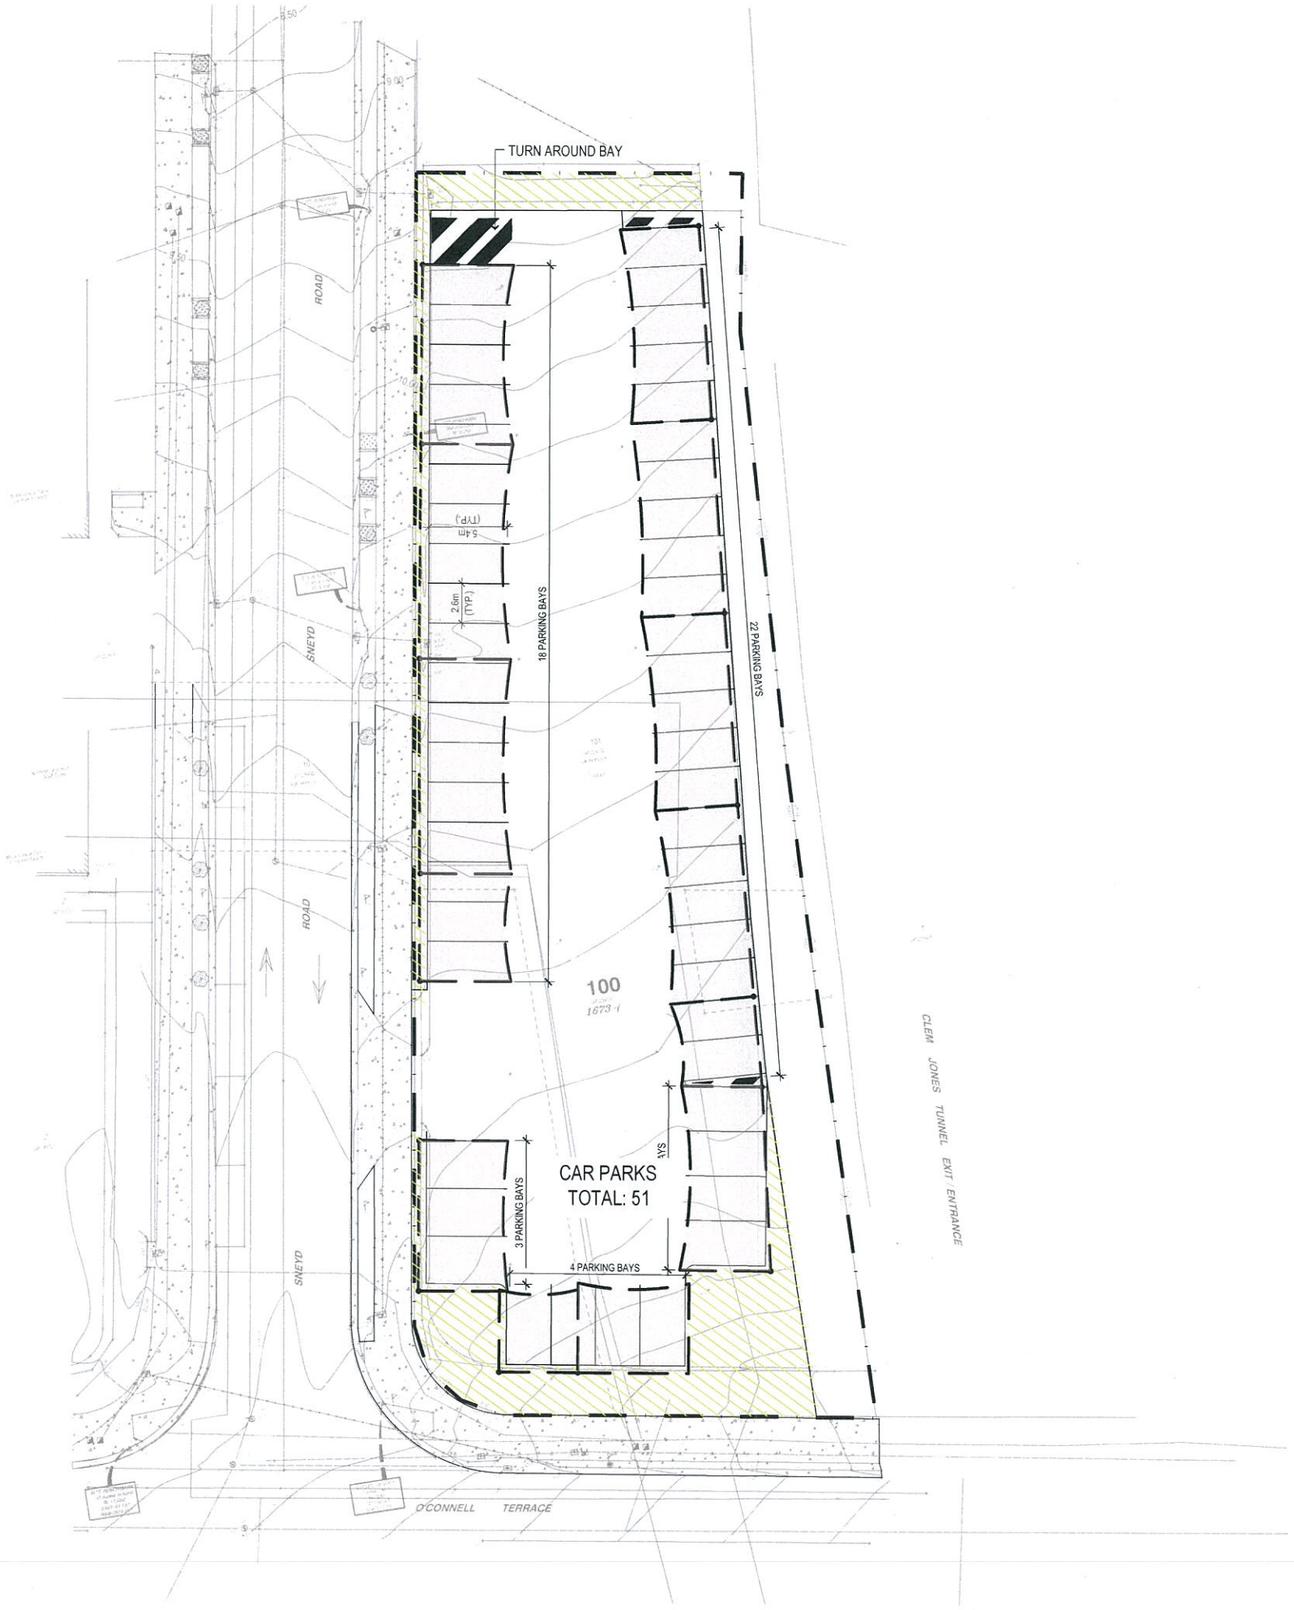

LEGEND

— · — PROPERTY BOUNDARY

CARPARK CANTILEVERED SHADE SAIL STRUCTURE

LANDSCAPE AREAS

PLANS AND DOCUMENTS referred to in the PDA APPROVAL

18 JUL 2014

MEDQ

N

0 2 4 6 8 10m

SCALE 1:200 AT ORIGINAL SIZE

PRELIMINARY

rev	description	app'd	date
D	REVISED ISSUE	EN*	22.05.14
C	REVISED ISSUE	EN*	24.05.13

CITY OF BRISBANE INVESTMENT CORPORATION
37 O'CONNELL STREET BOWEN HILLS

CBIC CARPARK
SITE LAYOUT PLAN

GHD

145 Ann St Brisbane QLD 4000 Australia
GPO Box 668 Brisbane QLD 4001
T 61 7 3316 3000 F 61 7 3316 3333
E bnemail@ghd.com W www.ghd.com

Conditions of Use: This document may only be used by GHD's client (and any other person who GHD has agreed can use this document) for the purpose for which it was prepared and must not be used by any other person or for any other purpose.

scale	1:200 for A1	job no.	41-25919
date	MAY 2013	rev no.	D

approved (PD) E.NICHOLAOU* SK001