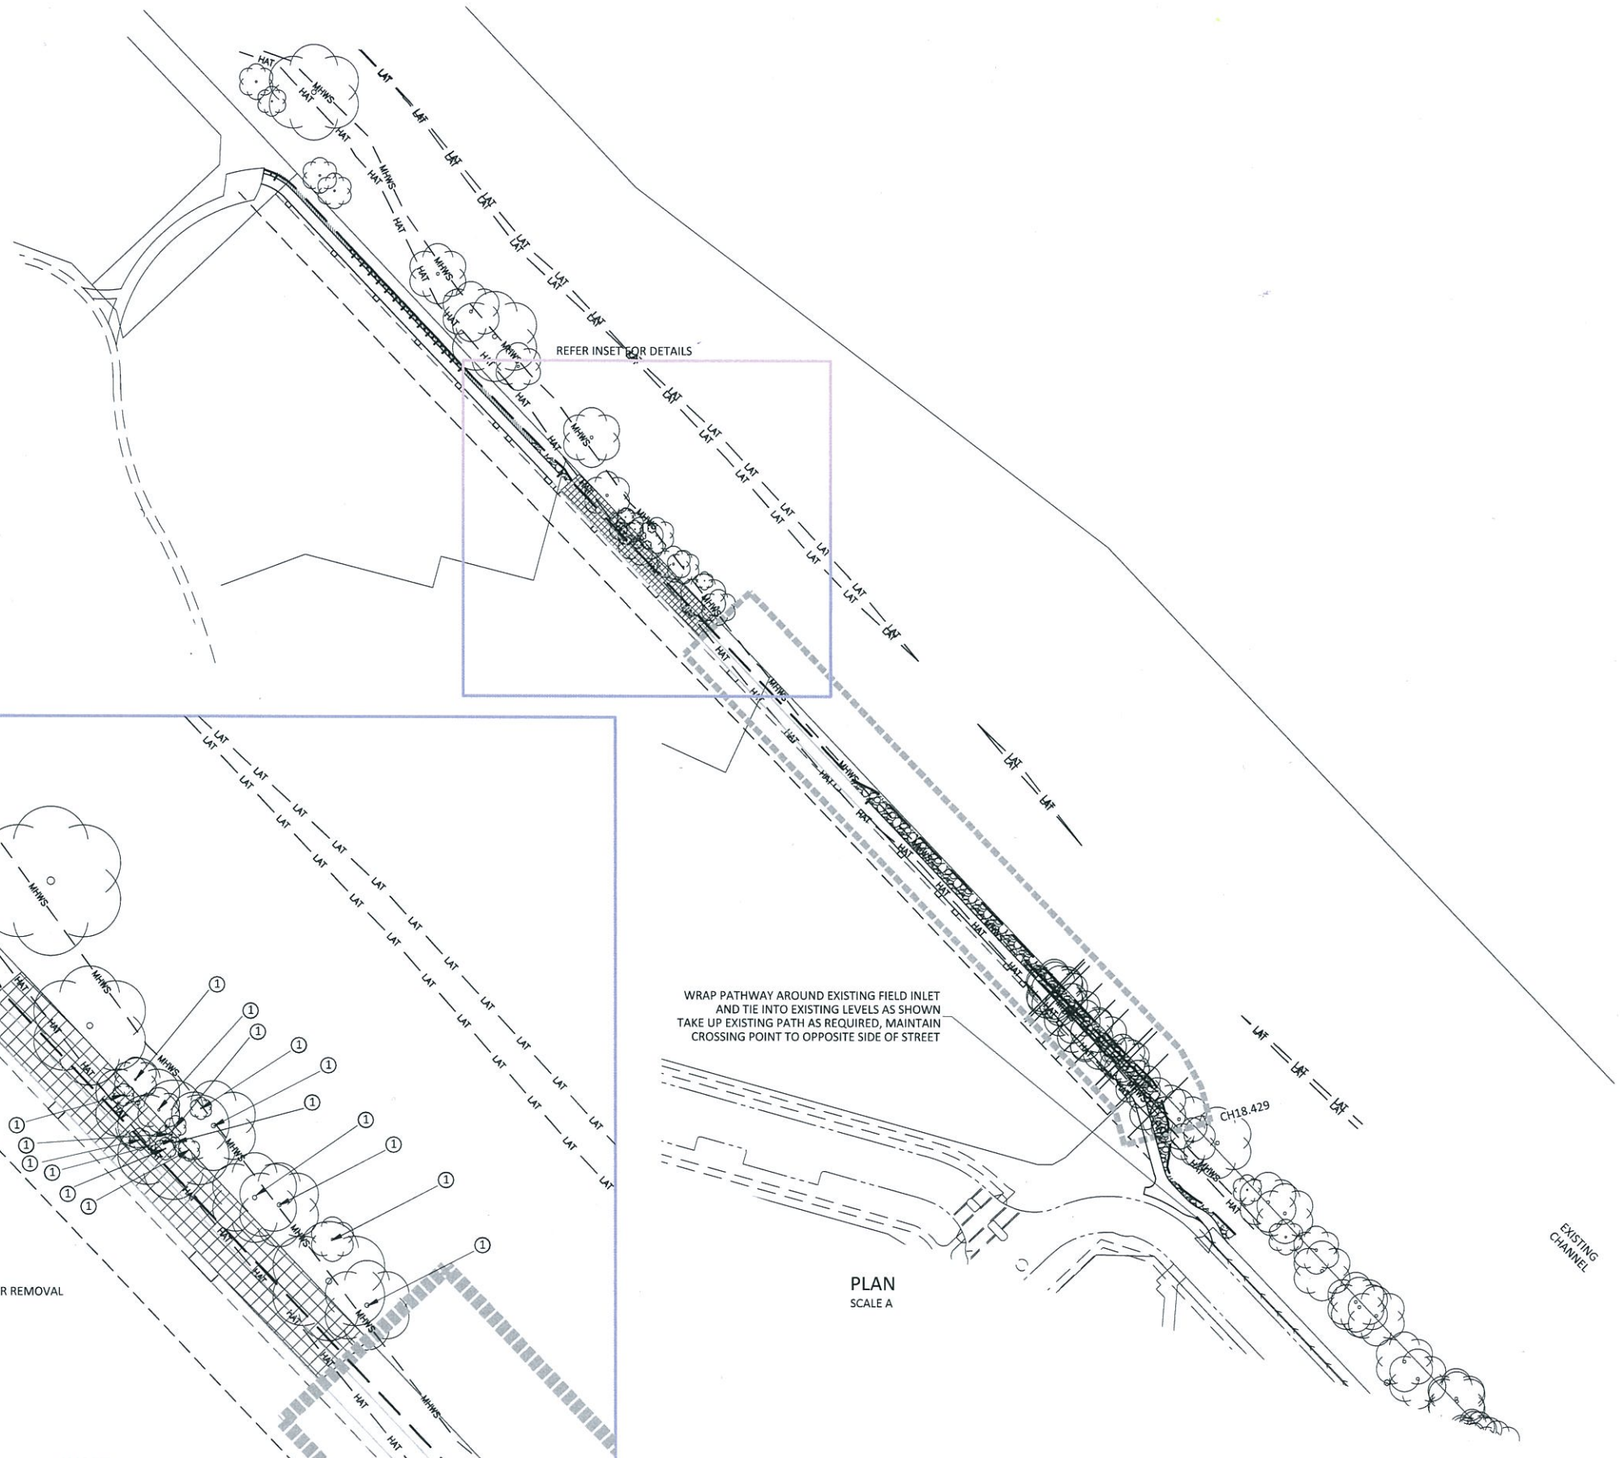

PLAN
SCALE A

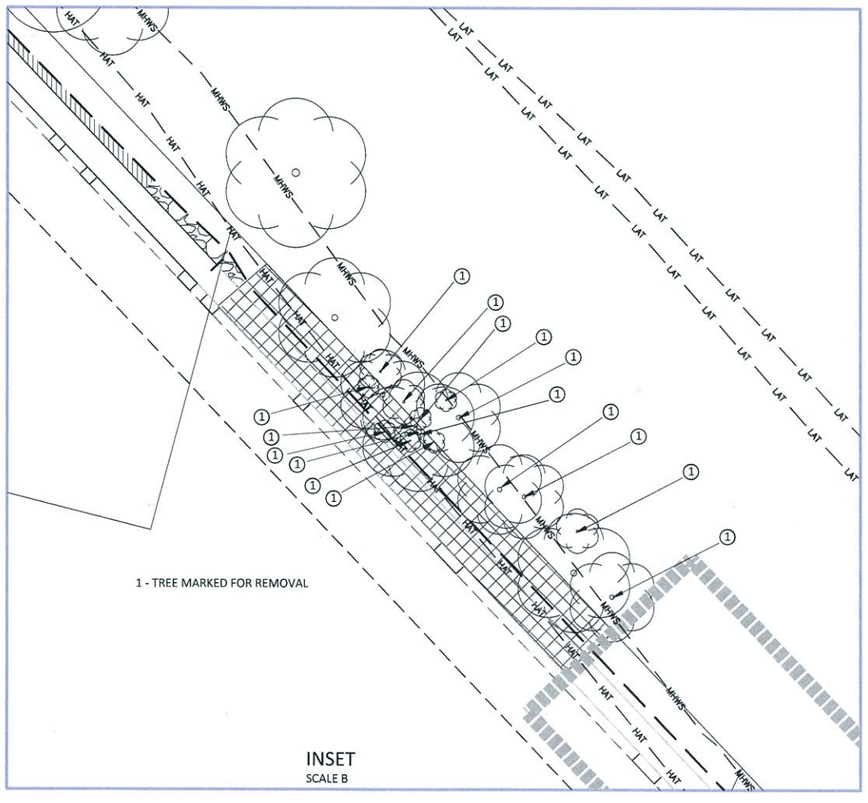

1 - TREE MARKED FOR REMOVAL

INSET
SCALE B

LEGEND

EXISTING	PROPOSED	
		CONTROL LINE
		PROPERTY BOUNDARY
		EASEMENT
TOP OF BATTER / TOE OF BATTER	TOP OF BATTER / TOE OF BATTER	BATTER
		FOOTPATH
		TREE
		TREE TO BE TRIMMED
		STONE PITCHING
		BATTER 1:4
MHWS		MHWS RL.1.06 AHD
HAT		HAT RL.1.65 AHD
LAT		LAT RL.-1.24 AHD
		LIMIT OF TIDAL WORKS

PLANS AND DOCUMENTS
referred to in the PDA APPROVAL
29 SEP 2014
MEDQ

NOTE:
TIDAL LEVELS SOURCED FROM QUEENSLAND TIDE TABLES 2014, MARITIME SAFETY QUEENSLAND, FOR CAIRNCROSS DOCK. LEVELS TO AHD.

PROJECT NORTH

DIMENSIONS IN METRES EXCEPT WHERE SHOWN OTHERWISE. CULVERT AND PIPE SIZES IN MILLIMETRES — A1 UNREDUCED / A3 REDUCED

SCALES — UNREDUCED / REDUCED
A 0 5 10 15 20 25m 1 : 500 / 1 : 1000
B 0 1.0 2.0 3.0 4.0 5.0m 1 : 100 / 1 : 200

STATUS
FOR CONSTRUCTION

COPYRIGHT © - This document is and shall remain the property of Bornhorst & Ward Pty. Ltd. The document may only be used for the purpose for which it was commisioned and in accordance with the terms of engagement. Unauthorised use of this document in any form whatsoever is prohibited.

REV.	DATE	AMENDMENT / ISSUE	DWN	DES	CHK	APP
H	19.09.14	REVISED TREE REMOVAL	BBE	BBE	NR	NR
G	10.09.14	REVISED TREE TRIMMING AND REMOVAL	BBE	BBE	NR	NR
F	27.05.14	ACONEX UPDATE	BBE	BBE	NR	NR
E	27.05.14	REVISED PATHWAY TO EXISTING TIE IN	BBE	BBE	NR	NR
D	21.03.14	TIDAL DATUM CHANGED TO CAIRNCROSS DOCK	LD	BBe	BBe	NR

ASSOCIATED CONSULTANTS

APPROVED — M. Rozif — 7729 RPEQ — DATE:10/03/14

CHECKED — M. Rozif — DATE:10/03/14

BORNHORST + WARD
CONSULTING ENGINEERS
CIVIL AND STRUCTURAL
Level 4, 67 Astor Terrace, Spring Hill, QLD 4000

Bornhorst & Ward Pty Ltd
Brisbane Australia
Phone (07) 3013 4699
Facsimile (07) 3013 4611
mail@bornhorstward.com.au
www.bornhorstward.com.au
A.C.N. 010 151 354 A.B.N. 78 010 151 354
CONSULT AUSTRALIA Member Firm

CLIENT: ECONOMIC DEVELOPMENT QUEENSLAND (EDQ)

PROJECT: MANGROVE WALK NORTHSHORE HAMILTON

SUBJECT: TREE REMOVAL/ TRIM AND TIDAL PLAN

PROJECT No. 13099

DRAWING No. C031 — REVISION H

Plotted by BEDGAD on Sep 19, 2014 - 11:45