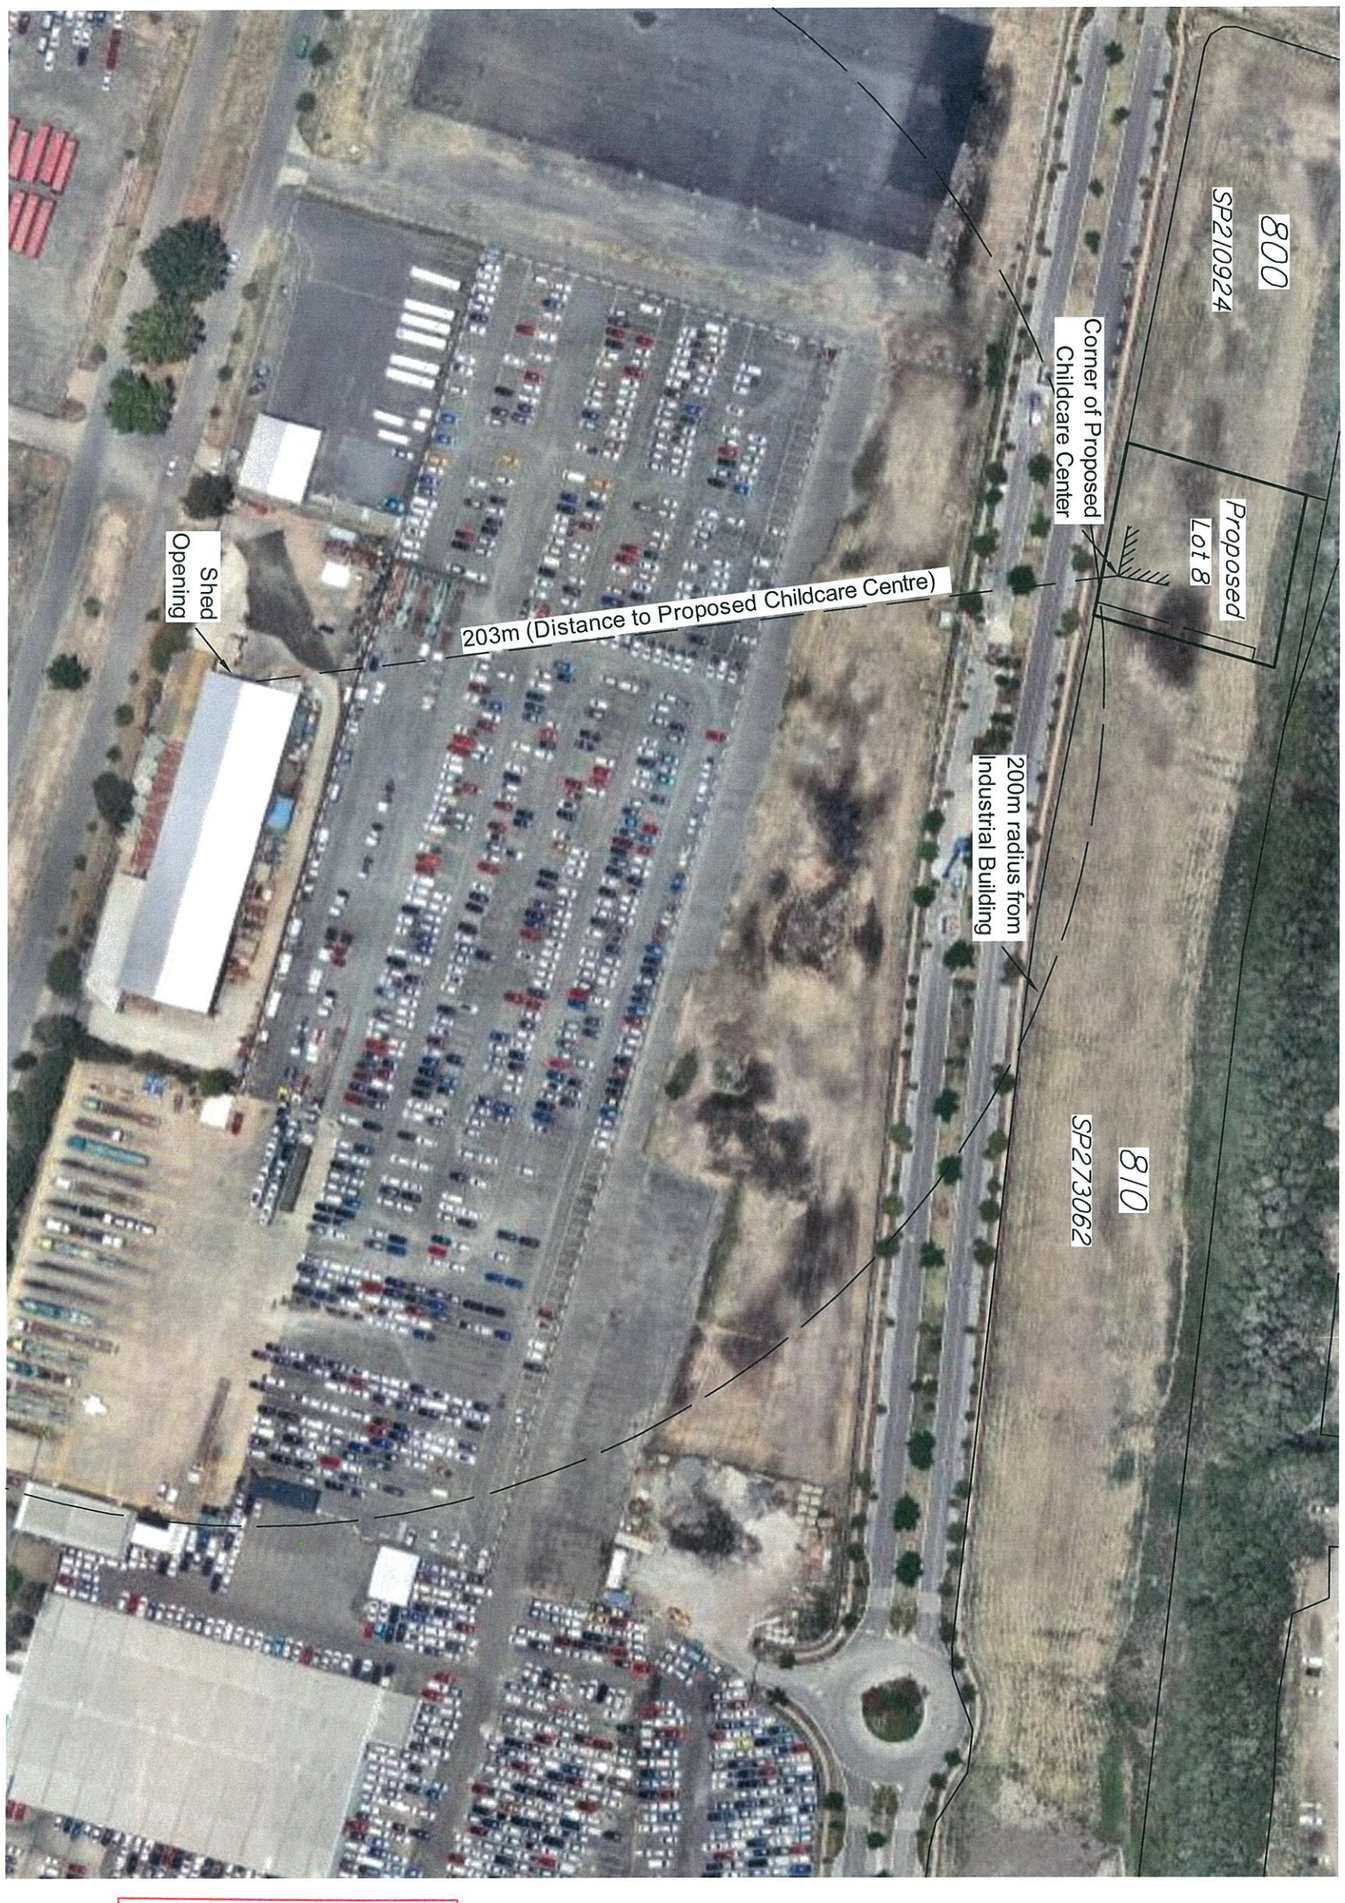

PLANS AND DOCUMENTS
referred to in the PDA APPROVAL
18 FEB 2015
MEDQ

ISSUE A: Original Issue 06/02/2015
ISSUE B:
ISSUE C:
ISSUE D:
ISSUE E:
ISSUE F:

Sketch Plan

Proposed Childcare Centre

72 Costin Street, Fortitude Valley, Qld. 4006
PO Box 799, Spring Hill, Qld. 4004
T (07) 3852 1771 F (07) 3252 9818
T.H. Jensen & Bowers Pty. Ltd. (Consulting Surveyors)
ABN. 52 010 872 607
© Copyright reserved to Jensen Bowers Group Consultants Pty Ltd
jensenbowers.com.au
JENSEN BOWERS
SURVEYORS | PLANNERS | DEVELOPMENT ADVISORS

SCALE	CHECKED BY	MERIDIAN	PARISH	COUNTY	LOCAL GOVERNMENT	JOB REF	SHEET NUMBER
1:2000	WG	SP210924	Toombul	STANLEY	BRISBANE C.C.	S-6782-020-A	1 of 1