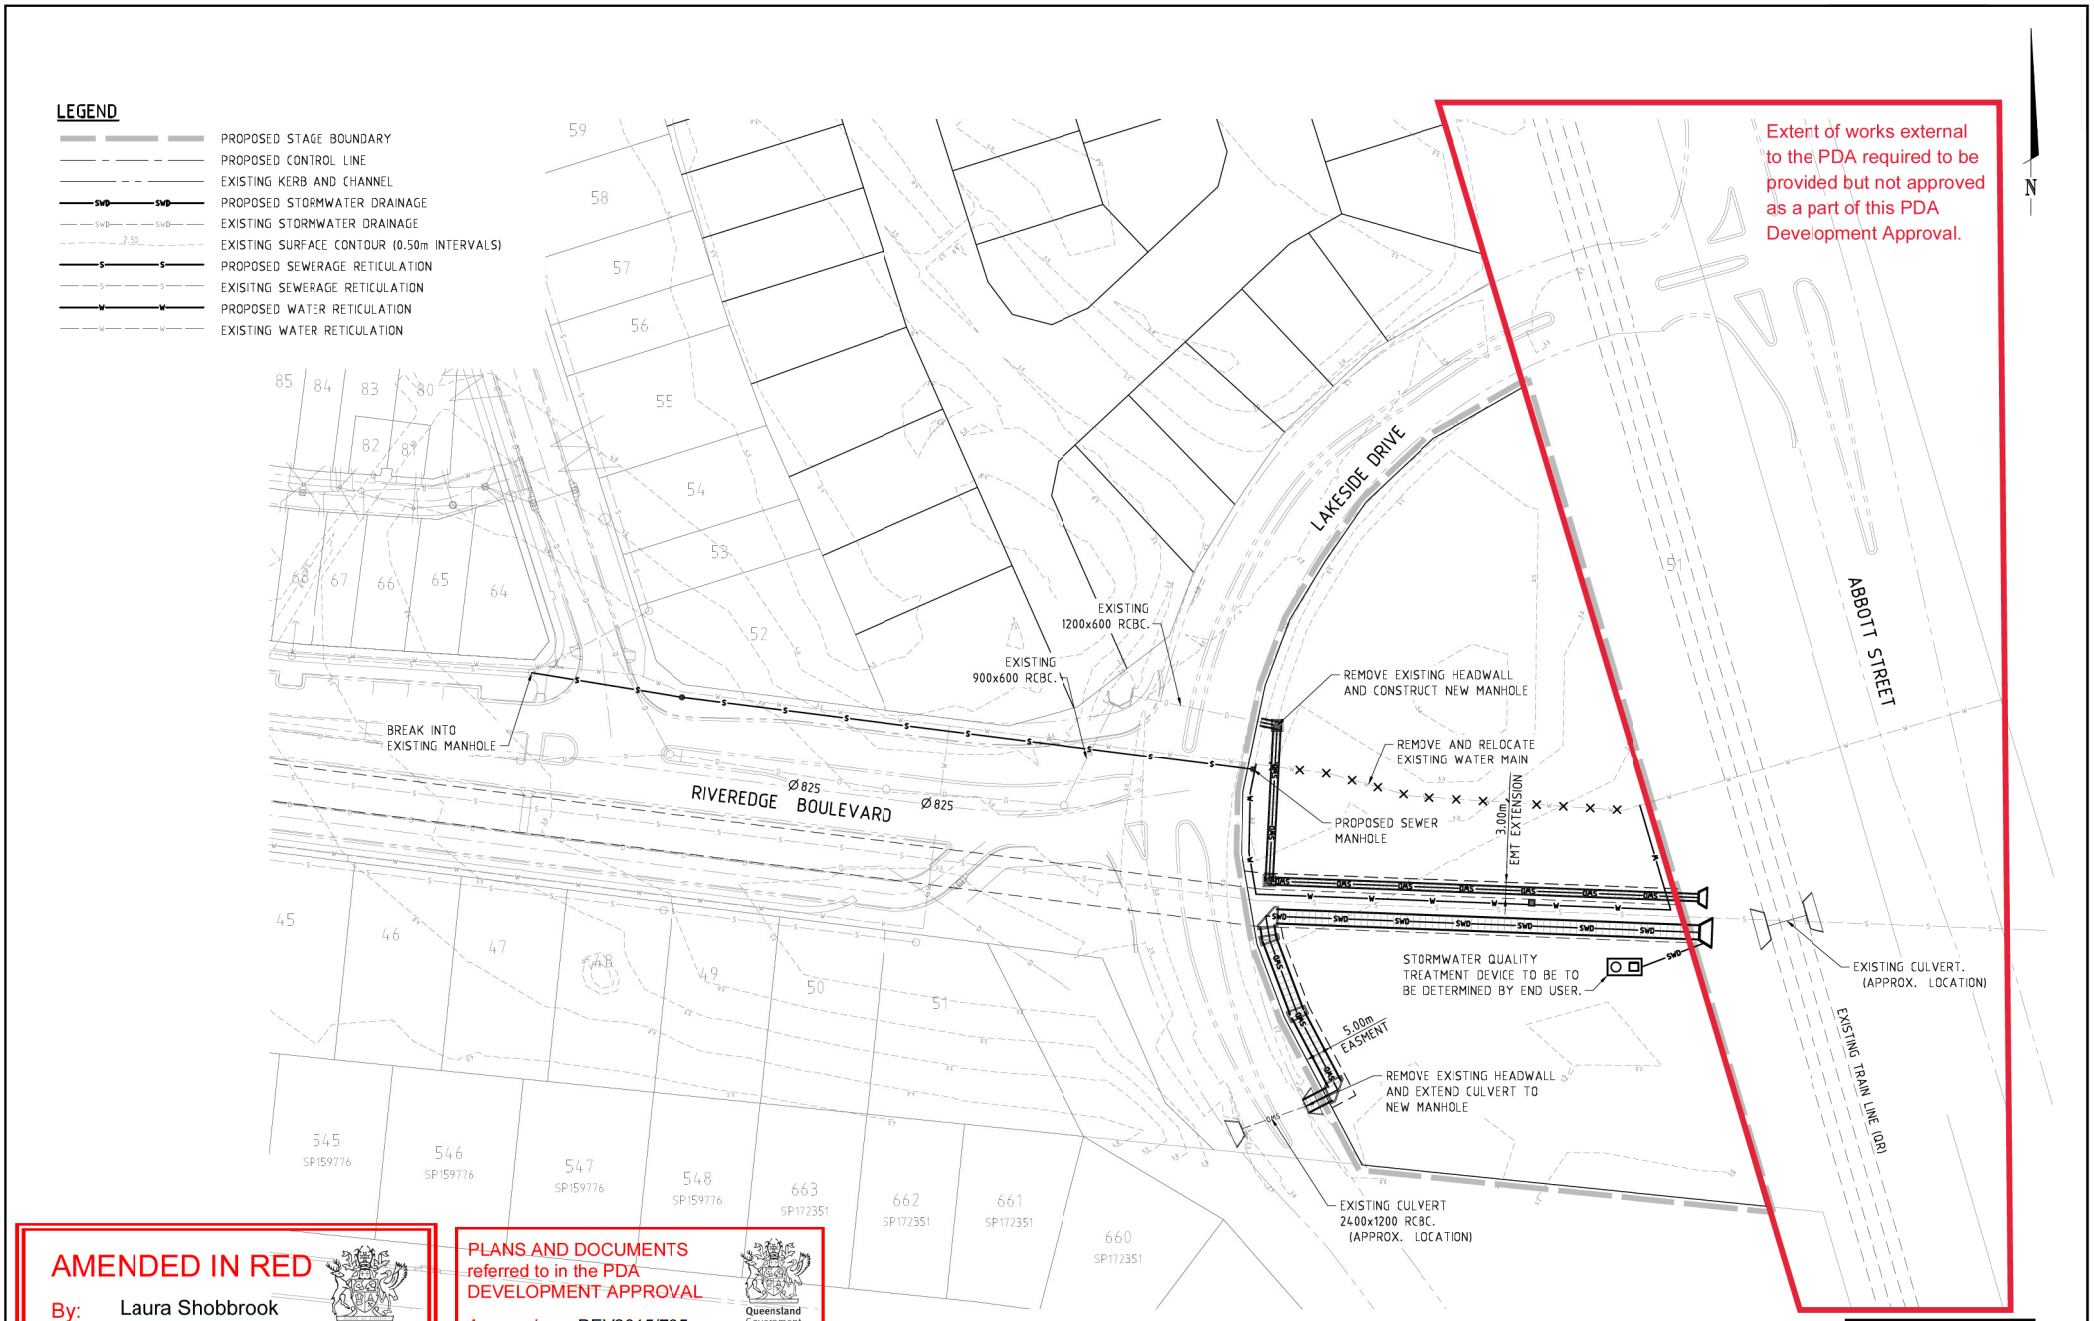

FILE: 15003077-SK03.dwg DATE: 09-12-2015 TIME: 14:15
Xref's: USR: adam young

FIRST ISSUE	CALCS	DRAWN	DATE
	NT	AA	29.09.15

AMENDMENTS: A, B, C, D, E, F

AMENDMENT DETAILS

DESIGN CHECK

DRAWN CHECK

SCALE (METRES): 1:500 10 5 0 10 20 A1; 1:1000 A3

MICROFILM No.

PROJECT No. 15-003077

SURVEYOR: BRAZIER MOTTI
595 FLINDERS ST, TOWNSVILLE QLD 4810
P: (07) 4772 1144 E: townsville@braziermotti.com.au

APPROVED MATTHEW HILL RPEQ 11579
FOR & ON BEHALF OF (ALIBRE CONSULTING (QLD) PTY LTD

CLIENT: ECONOMIC DEVELOPMENT QUEENSLAND

PROJECT: THE VILLAGE TOWNSVILLE FUEL SITE

calibre CONSULTING

CONSULT AUSTRALIA

Calibre Consulting (QLD) Pty Ltd
Level 6, 199 Grey Street, South Brisbane QLD Australia 4101
Telephone 07 3895 3444 Facsimile 07 3895 3400
Brisbane Canberra Melbourne Sydney Singapore Sunshine Coast

Quality Endorsed Company ISO 9001 Lic 4084

DRAWING TITLE: COMBINED SERVICES LAYOUT PLAN

DRAWING NUMBER: 15003077-SK03

ISSUE