PLANS AND DOCUMENTS
referred to in the PDA
DEVELOPMENT APPROVAL

Approval no: DEV2017/867
Date: 29 November 2017

Queensland Government

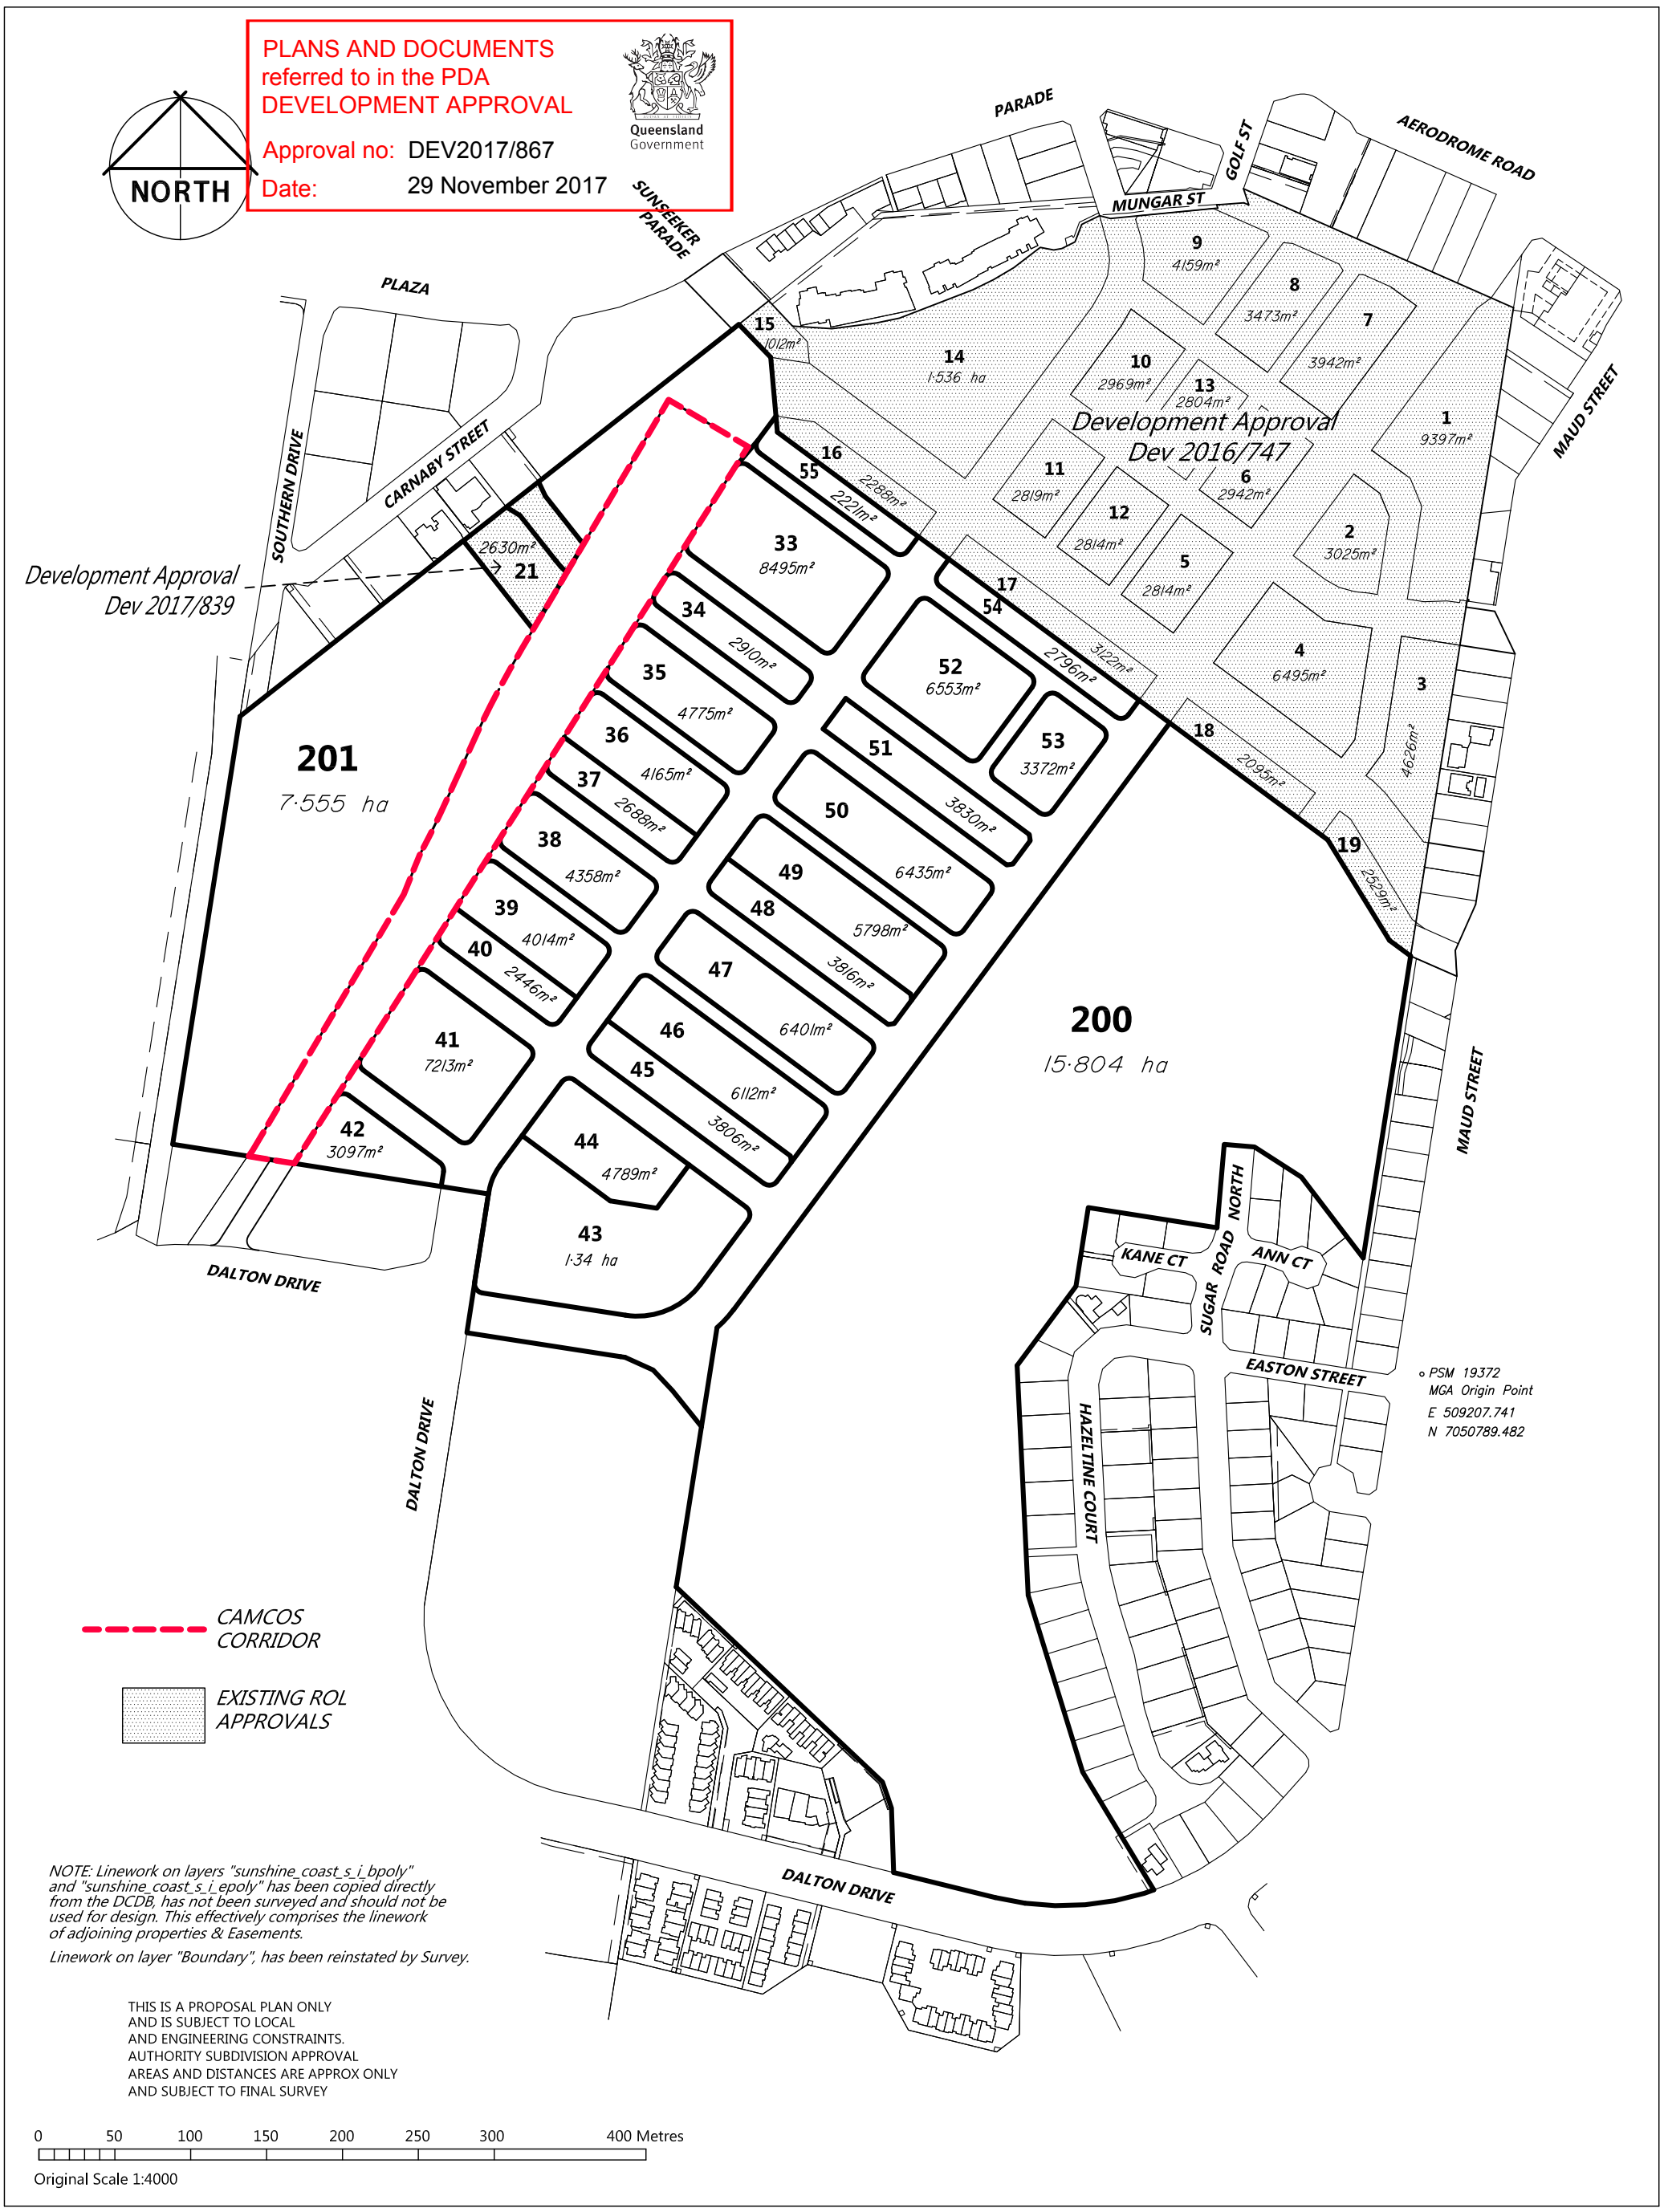

NOTE: Linework on layers "sunshine_coast_s_i_bpoly" and "sunshine_coast_s_i_epoly" has been copied directly from the DCDB, has not been surveyed and should not be used for design. This effectively comprises the linework of adjoining properties & Easements.

Linework on layer "Boundary", has been reinstated by Survey.

THIS IS A PROPOSAL PLAN ONLY
AND IS SUBJECT TO LOCAL
AND ENGINEERING CONSTRAINTS.
AUTHORITY SUBDIVISION APPROVAL
AREAS AND DISTANCES ARE APPROX ONLY
AND SUBJECT TO FINAL SURVEY

0 50 100 150 200 250 300 400 Metres

Original Scale 1:4000

Client

SUNCENTRAL MAROOCHYDORE PTY LTD

Date: 070617 Drawing No: 14422.PP.04 Scale: 1:4000 Sheet 1 of 1 Sheets

PROPOSED SUBDIVISION PRECINCTS 5 & 6

(BEING PART OF LOT 2 ON RP686296, LOT 7 ON SP239529, LOT 2 ON SP154798, LOT 41 ON SP130328 & LOT 33 ON RP149066

NORTH

Notes			
SURVEYED		DATE	
DRAWN	AMR	DATE	140817
COMPUTER FILE :	PRO SUB STGS 4, 5 & 6 140817		

Revision	Date	Amendment

PROJECT URBAN

Sunshine Coast
tel. 07 5443 2844
Brisbane
tel. 07 3257 4371
info@ProjectUrban.com.au
www.ProjectUrban.com.au
Project Urban Pty Ltd
ACN 608 895 923 ABN 97 608 895 923