

HERSTON QUARTER SPECIALIST REHABILITATION AND AMBULATORY CARE CENTRE

PLANS AND DOCUMENTS
referred to in the PDA
DEVELOPMENT APPROVAL

Approval no: DEV2017/892
Date: 9 August 2019

Queensland
Government


EXCLUDED from this
PDA DEVELOPMENT APPROVAL

AMENDED IN RED
By: K McGill
Date: 17 July 2019

Queensland
Government




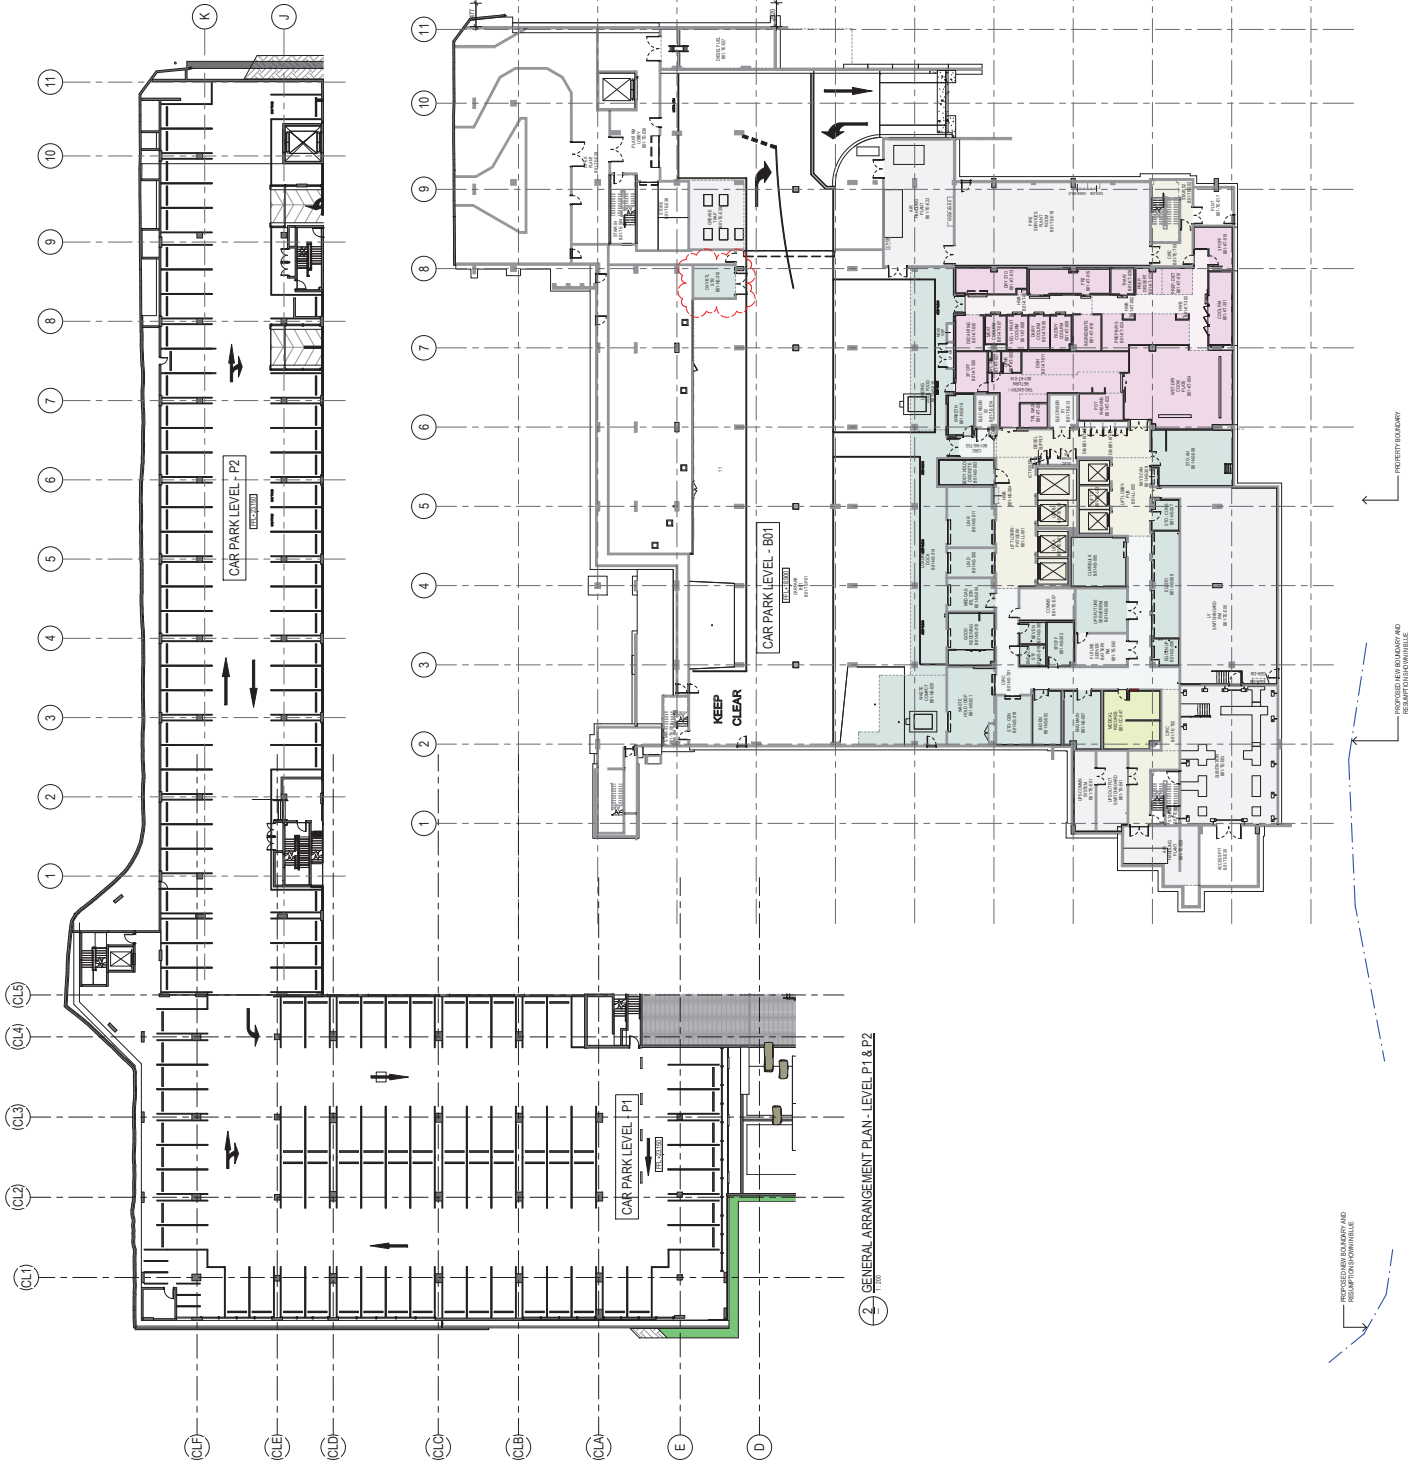


CONSULTANT


HASSELL



PROJECT
SRACC
HERSTON ROAD, HERSTON QLD

DRAWING TITLE
**GENERAL ARRANGEMENT PLAN -
LEVEL B01**

PROJECT IMAGE	
* _____	
SHEET STATUS	
FOR CONSTRUCTION	
SCALE: 1:200	DRAWN
PROJECT NUMBER	
012375	8




Refer to landscape plans for public realm design

[illegible]


**Australian
Unity**

WATPAC

PROJECT
SRACC
HERSTON ROAD, HERSTON QLD

DRAWING TITLE
GENERAL ARRANGEMENT PLAN -
1 LEVEL GROUND 1.00 / P3

PROJECT IMAGE		
FOR CONSTRUCTION		
1 : 200	HSL	
PROJECT NUMBER	CONTRACT NUMBER	REF
012375	SRC-A-1101	7

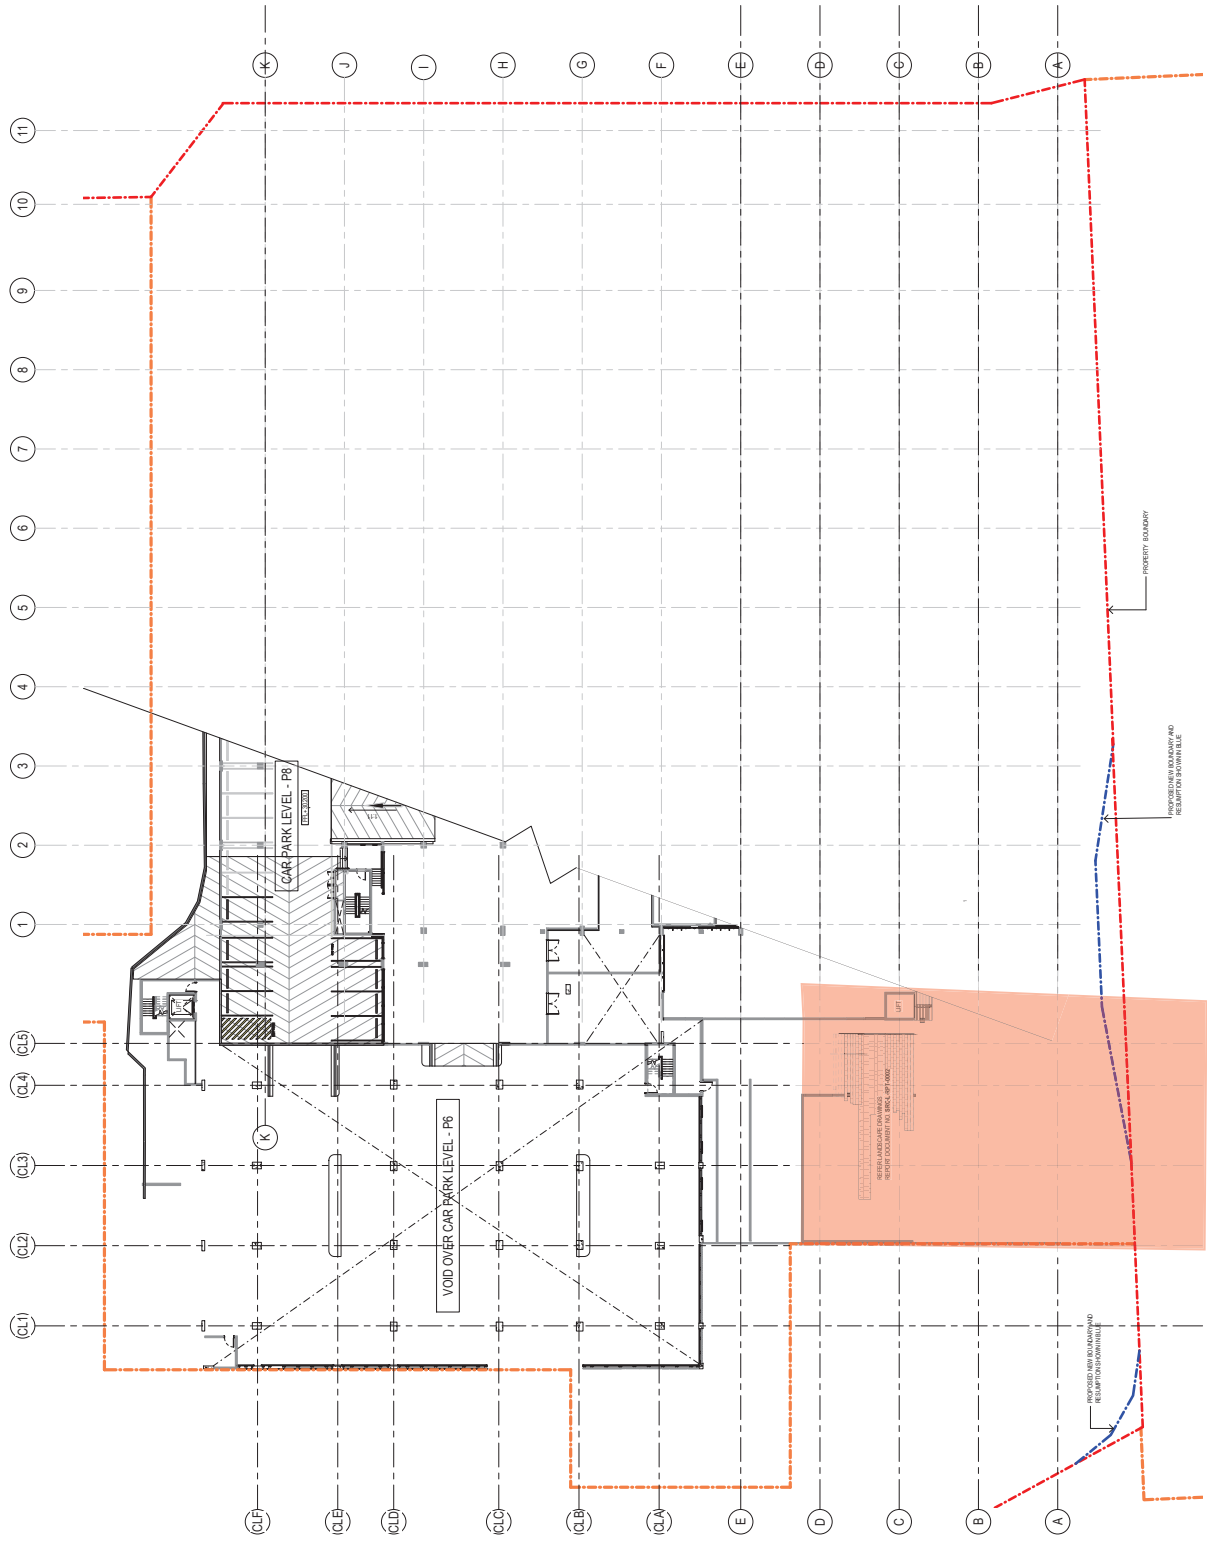[illegible]

REV	DESCRIPTION	DATE
A	FOR ISSUE	20.11.17
B	SUB STAGE C - SUBMISSION 1 DEVELOPMENT	15.12.17
C	SUB STAGE C - SUBMISSION 1 DEVELOPMENT	11.04.18
D	PACKAGE 4 - SUBSTAGE C	10.07.18
1	IFC	17.09.18

HASSELL
CONSULTANT




**Australian
Unity**

WATPAC

PROJECT
SRACC
HERSTON ROAD, HERSTON QLD

DRAWING TITLE
GENERAL ARRANGEMENT PLAN -
LEVEL P8

PROJECT STAGE

SHEET STATUS		DRAWN	
FOR CONSTRUCTION		HSL	
SCALE @ A3		1 : 200	
PROJECT NUMBER	DRAWING NUMBER	REV	
012375	SRC-A-1102A	1	



CONSULTANT
T +61 7 3914 4000 F +61 7 3914 4010



**Australian
Unity**

WATPAC

PROJECT
SRACC
HERSTON ROAD, HERSTON QLD

DRAWING TITLE

**GENERAL ARRANGEMENT PLAN -
LEVEL 02**

PROJECT SHEET	
SHEET 18 OF 18	
FOR CONSTRUCTION	
SCALE @ AS	DRYING
1 : 200	HSL
PROJECT NUMBER	REV
012375	6
CORRIGING NUMBER	
SRC-A-1103	

