

Vegetation Clearing & Fauna Management Plan

*Economic Development
Queensland (EDQ)*

Vegetation clearing for remediation works

CONTENTS


- 9216 E 02 VCFMP B -- Vegetation Clearing Notes
- 9216 E 03 VCFMP B -- Fauna Notes
- 9216 E 04 VCFMP B -- Detail Sheet Context
- 9216 E 05 - 17 VCFMP B -- Detail Sheets
- 9216 E 18 VCFMP B -- Clearing Direction
- Appendix B -- Tree Schedule

**PLANS AND DOCUMENTS
referred to in the PDA
DEVELOPMENT APPROVAL**

Approval no: DEV2020/1101
Date: 27 MARCH 2020



SHG Contact
Mr James Gautrey
Phone: (07) 3251 9458
Email: jamesgautrey@saundershavill.com

 

Vegetation Clearing and Fauna Management Plan - Notes

INTRODUCTION

The Environmental Management Division of the **Saunders Havill Group (SHG)** was engaged by **Economic Development Queensland (EDQ)** to prepare a Vegetation Clearing and Fauna Management Plan (VCFMP) for proposed remediation works at 53 Seventeen Mile Rocks Road, Oxley (600/SP236626 & 551/SP142916).

The purpose of this plan is to manage the vegetation removal process and the protection of fauna species within proposed remediation areas. The clearing works will follow general principles for vegetation clearing documented on this sheet and *Sheet 3*.

This VCFMP has been produced by overlaying the following site datasets to determine impacts and disturbance on existing vegetation:

1.

GPS accurate tree data including specimen details & features (SHG 2018-2020)
2.

Survey accurate tree data (Land Partners 2018)
3.

Site Remediation Layout Plans (Butler Partners 2020)

PROJECT MANAGEMENT

Vegetation management and its processes are an integral part of the construction and operational works phases. The site supervisor is responsible for all onsite works including overseeing vegetation clearing, health and safety of fauna and adhering to relevant conditions and guidelines and Australian Standards - Protection of Trees on Development Sites AS4970-2009 and Pruning of Amenity Trees AS4373-1996.

The project arborist (with minimum AQF Level 5 in Arboriculture and minimum 5 years' experience) is responsible for: undertaking all appropriate arboricultural measures prior to the commencement of any earthworks on site to ensure the survival and long-term health of existing trees to be retained. These measures may include soil decompaction, soil aeration, fertilising, mulching, watering, root or crown reduction and hazard reduction or as otherwise determined by the arborist. The site arborist is also required to direct and supervise all works within TPZs of trees to be retained, and perform arboricultural care requirements where necessary.

SITE CONTACTS

Site and consulting contacts for queries relating to vegetation clearing include:

Client Contact:	Environmental Contact:
Economic Development Queensland	Saunders Havill Group
Mr Kaush Singh	Mr James Gautrey
Ph (07) 3452 7076	Ph (07) 3251 9458
Site Contractor:	Site Arborist:
To be advised	To be advised
Site Fauna spotter-catcher:	Site Bushfire Consultant:
To be advised	Land and Environment Consultants
(Refer to <i>Sheet 3</i> for responsibilities)	Mr Rob Janssen
	Ph 0466 714 833

CLEARING PHASES AND PROCESS

PHASE 1 - Tree Protection Fencing to be installed

Fencing to be installed prior to the commencement of any clearing works on the site. Tree protection fencing to be located at or beyond 12 x diameter at breast height (DBH) (AS4970-2009 Protection of trees on development sites)—unless approved by the appointed arborist.

PHASE 2 - Pre-start Meeting

Fencing shall be in place at the time of the official pre-start meeting for inspection and sign off by EDQ Officers.

PHASE 3 - Fauna Inspections and Management

Undertake necessary fauna management requirements prior to clearing works - as a minimum, this should include the specifications listed on *sheet 3*, and acknowledge specific EDQ approval requirements.

PHASE 4 - Undertake Bulk Clearing

Undertake wholesale removal of vegetation once approved for removal by a qualified fauna spotter. Clearing will occur in the direction outlined in *sheet 18* of this VCFMP, and managed by the appointed fauna spotter-catcher to allow all fauna unimpeded movement towards the proposed Conservation Open Space Area at northwest portion of site.

Vegetation clearing techniques:

- i.

By utilising the most appropriate machinery and equipment during vegetation clearing, the probability of injury or death of wildlife during clearing can be significantly reduced or eliminated while still maintaining an efficient vegetation removal process.
- ii.

Suggested techniques are as follows: (a) a vertical tree grab attachment on an excavator (30 tonne) can be used to pull entire trees in size up to 30-40cm diameter at a height measured at 1.3 metres above ground level and lay them down in a steady controlled fashion, allowing inspection by a fauna spotter-catcher (b) where large trees are too large for a vertical tree grab and have been identified, an elevated work platform or where practical, cherry picker should be used in conjunction with a chainsaw operator and fauna spotter-catcher. Alternatively, careful removal of hollow section from habitat tree and gentle lowering for inspection by fauna spotter-catcher (c) the use of bulldozers to clear vegetation is limited to vegetation that has been thoroughly inspected by a fauna spotter-catcher and is found to contain no fauna or potential habitat. Bulldozers are not to be used to push over large trees that contain hollows or other habitat features.

NOTE: Dogs are not permitted onsite at all times during construction. Construction works including clearing must occur between the hours of 6.30am and 6.30pm.

ACCESS AND STOCKPILING


A vegetation stockpiling location is to be designated in an easily accessible area outside of TPZs. Indicative vegetation stockpiling locations have been allocated at previously cleared locations near remediation areas, allowing for material to be easily delivered and stored. This location is subject to minor change according to cut/fill activities and intended location for reuse.

Cleared vegetation free of weeds is to be reused on or off the project site. Recycling techniques include mulching, tub-grinding, wood chipping and salvage (e.g. custom milling). Trees with identified hollows should have the hollow section preserved and should be suitably mounted on nearby or adjacent suitable trees.

MAINTENANCE

After tree clearing works on site, an analysis of the vegetation's health and growth should be undertaken by the project arborist to determine specific maintenance needs. Follow up maintenance works should be carried out on retained vegetation where required. If conditioned in the DA approval—the project arborist may be required to submit a report to **EDQ** detailing the measures undertaken during the construction period and any further work required post this period.

Tree Protection Zone - Detail (not to scale)

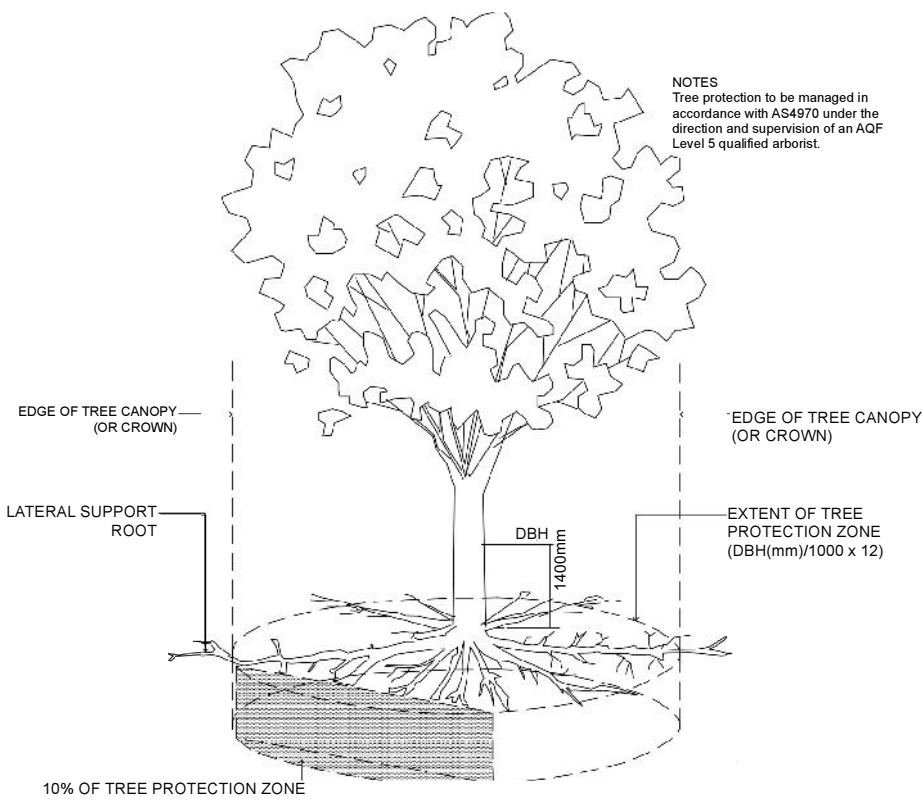

AS 4970 Tree Protection Fencing - Detail (not to scale)



- LEGEND
1.

Chain wire mesh panels with shade cloth (if required) attached, held in place with concrete feet.
2.

Alternative plywood or wooden paling fence. This fencing option also prevents building materials or soil entering the TPZ.
3.

Mulch installation across surface of TPZ (at the discretion of the Project Arborist). No Excavation, construction activity, grade changes, surface treatment or storage of materials of any kind is permitted with the TPZ.
4.

Bracing is permissible within the TPZ. Installation of supports should avoid damaging roots.



CLIENT:

ECONOMIC DEVELOPMENT
QUEENSLAND (EDQ)

DISCLAIMER:

THESE PLANS HAVE BEEN PREPARED FOR THE EXCLUSIVE USE OF THE CLIENT. SAUNDERS HAVILL GROUP CANNOT ACCEPT RESPONSIBILITY FOR ANY USE OF OR RELIANCE UPON THE CONTENTS OF THESE DRAWINGS BY ANY THIRD PARTY.

CONFIRM ALL DIMENSIONS ON SITE PRIOR TO CONSTRUCTION AND DO NOT SCALE FROM THE DRAWINGS. ALL DIMENSIONS ARE IN MILLIMETRES. ANY DISCREPANCIES SHOULD BE CLARIFIED IN WRITING WITH SAUNDERS HAVILL GROUP PRIOR TO THE COMMENCEMENT OF WORK.

PRIOR TO ANY DEMOLITION, EXCAVATION OR CONSTRUCTION ON SITE THE RELEVANT AUTHORITY SHOULD BE CONTACTED FOR FURTHER UNDERGROUND SERVICES AND OR PAID LOCATIONS OF ALL SERVICES.

REFERENCES:

AS4970-2009 Protection of trees on development sites

Vegetation clearing techniques (Logan City Council, 2019)

AMENDMENTS:			
Issue	Date	Description	Checked
A	20/02/2020	Client Draft	JG
B	23/03/2020	Client Draft	JG

PROJECT:

SEVENTEEN MILE ROCKS ROAD
OXLEY
(600SP236626 / 551SP142916)

environmental management			
PLAN OF: Vegetation Clearing & Fauna Management Plan			
DATE:	23/03/2020	CHECKED:	JG
CLIENT REF:	9216	DRAWN:	MC
DRAWING No.:	9216 E 02 VCFMP B		

Vegetation Clearing and Fauna Management Plan - Fauna Management Notes

INTRODUCTION

The Fauna Management specification on this *VCFMP* is designed to protect native animals and control/manage impacts during the vegetation clearing works. The clearing area within designated remediation areas located at central and southern portions of the site. Thirty-eight fauna species were recorded during diurnal and nocturnal fauna surveys, comprising amphibian, bird, reptile and mammal species. The Vulnerable *Pteropus poliocephalus* (Grey-headed Flying-fox) were observed foraging onsite however no evidence of Koala or Powerful Owl was observed despite habitat mapping over the site / historic records in the vicinity of the site (refer to Ecological Assessment Report prepared by SHG 2020). The fauna management specifications and principles incorporated in this *VCFMP* applies generically to all native animals and focuses on avoiding conflicts and incorporating measures to minimize disturbance. Compliance with this section of the *VCFMP* is compulsory and incorporates the use of expert consultants including a Fauna Spotter (holding a valid Wildlife Rehabilitation Permit issued by the **Department of Environment and Science**).

FAUNA IMPACTS

Clearing of vegetation provides an obvious source of impact to existing habitat and animal safety. More specifically the existing vegetation provides habitat, movement and protection opportunities for some fauna through both regrowth and canopy trees. These opportunities are to be altered during and post vegetation clearing works.

CONSTRUCTION IMPACTS

- Direct removal of site vegetation
- Loss of habitat
- Noise, vibration and dust
- Erosion and sedimentation
- Threats associated with open cuts etc. and fauna entrapment
- Loss of food sources
- Excavation/compaction/changes in ground levels
- Altering hydrological flows
- Fragmentation of habitat

OPERATIONAL IMPACTS

- Weed introduction (garden escapees)
- Increased hydrology with increased hardstand
- Altering of run-off chemical and nutrient components (quality)
- Barriers to fauna movement
- Vehicles and pedestrian movement and trespass
- Introduction of domestic and predatory species

Fauna Management Schedule

1.0 PRE CLEARING				
Ref:	Management Item	Responsibility	Timing	Reporting
1.1	TEMPORARY FENCING Prior to the commencement of works and to be inspected by the site Environmental Coordinator—Delineate areas where vegetation is proposed to be retained with exclusion fencing to prevent accidental felling. Clearing is to be undertaken in accordance with AS 4970-2009 Protection of Trees on Development Sites. ▪ Fencing shall be fauna friendly ▪ No clearing, stockpiling, site access, earthworks, storage, etc. is to occur within the temporary protection fencing. ▪ Only approved weed management works to occur within the temporary protection fencing ▪ Fencing to be reinstated immediately if damaged or knocked down, any damage to retained trees to be immediately reported to Project Arborist. ▪ Fencing to remain until the completion of all site works.	SITE SUPERVISOR	Prior to the commencement of clearing	Inspected by EDQ or the Environmental Site Coordinator
1.2	CONTRACTOR EDUCATION & AWARENESS All site contractors and subcontractors will be made aware of their responsibilities to protect native fauna. The Fauna Management notes on this VCFMP is provided as a working document to assist on-site management and protection of native animals. This generally will form part of education and training on a broader work place health and safety but as a minimum will include: ▪ Copy of VCFMP kept on-site (Site Office). ▪ General education and awareness notification of contractors and sub-contractors involved in activities potentially impacting native animals as part of site induction – contractors must know the location of the VCFMP, key phone numbers and who to report to if they breach the VCFMP. A list of relevant contact phone numbers as listed on these drawings is kept in a visible and accessible location in the site office.	SITE SUPERVISOR / THE PROPONENT	Prior to the commencement of clearing and as part of the site induction for new staff and sub-contractors	SITE SUPERVISOR
2.0 VEGETATION CLEARING				
2.1	SPOTTER / RELOCATOR Immediately prior to the commencement of clearing of native vegetation a daily visual inspection of the area must be carried out by the fauna spotter-catcher. Furthermore, the fauna spotter-catcher is to be present on site during all clearing operations to supervise and direct clearing works, and to respond to any situations that may arise in relation to fauna. In the event of an animal being located, a suitable buffer area (as determined by the fauna spotter-catcher) should be established around the animal's location that excludes machinery until it has relocated at its own accord (usually overnight). If an animal requires relocating this must be undertaken by a suitable qualified fauna expert recognized by the Department of Environment & Science . For some fauna, specific permit requirements may apply. If vegetation is left stockpiled overnight, the fauna spotter-catcher must inspect the vegetation prior to chipping or removal from site. Any native fauna orphaned or injured by the development process must be reported to the Department of Environment & Science (1300 130 372) or RSPCA (1300 264 625). The Site Supervisor is responsible for the safe management of site fauna and implementation of these specific fauna requirements.	SITE SUPERVISOR	Prior to the commencement, and during clearing	Inspected by EDQ or the Environmental Site Coordinator
2.2	SPECIFIC KOALA MANAGEMENT NOTES A Koala Spotter is a person who holds a tertiary qualification in Biology or Zoology, or who is demonstrably experienced in the identification and location of Koalas in their natural habitat. For example, a koala keeper employed by a licensed Wildlife exhibitor (i.e. a zoo) may be capable of demonstrating competence in locating Koala's. Prior to the commencement and during felling operations, it is the responsibility of the Koala spotter to be present at the site of felling operations identify any tree at the site within which a Koala is present, as well as any tree that has a crown which is intermeshed or overlapping with such a tree; and advise the person who is authorised to conduct the felling operation, or that persons' representative, of the precise location of each such tree Management Item.	SITE SUPERVISOR	Prior to the commencement, and during clearing	Inspected by EDQ or the Environmental Site Coordinator
2.3	CLEARING PATTERN / FAUNA FLUSHING Clearing occurs once the fauna spotter-catcher gives sign off the site is clear of significant native species. The intended clearing directions is towards the proposed Conservation Open Space Area at northwest portion of site. Clearing direction is subject to amendment by the fauna spotter-catcher. At the completion of operational works, and prior to the sealing of survey plans for the relevant stage, the fauna spotter-catcher must provide certification to EDQ officers that all works were undertaken in accordance with these fauna management requirements and specific EDQ requirements.	SITE SUPERVISOR	Prior to the commencement, and during clearing	Inspected by EDQ or the Environmental Site Coordinator



CLIENT:

ECONOMIC DEVELOPMENT
QUEENSLAND (EDQ)

DISCLAIMER:

THESE PLANS HAVE BEEN PREPARED FOR THE EXCLUSIVE USE OF THE CLIENT. SAUNDERS HAVILL GROUP CANNOT ACCEPT RESPONSIBILITY FOR ANY USE OF OR RELIANCE UPON THE CONTENTS OF THESE DRAWINGS BY ANY THIRD PARTY.

CONFIRM ALL DIMENSIONS ON SITE PRIOR TO CONSTRUCTION AND DO NOT SCALE FROM THE DRAWINGS. ALL DIMENSIONS ARE IN MILLIMETRES. ANY DISCREPANCIES SHOULD BE CLARIFIED IN WRITING WITH SAUNDERS HAVILL GROUP PRIOR TO THE COMMENCEMENT OF WORK.

PRIOR TO ANY DEMOLITION, EXCAVATION OR CONSTRUCTION ON SITE, THE RELEVANT AUTHORITY SHOULD BE CONTACTED FOR FURTHER UNDERGROUND SERVICES AND DETAIL LOCATION OF ALL SERVICES.

REFERENCES:

AS4970-2009 Protection of trees on development sites
Ecological Assessment Report (SHG 2020)

AMENDMENTS:

Issue	Date	Description	Checked
A	20/02/2020	Client Draft	JG
B	23/03/2020	Client Draft	JG

PROJECT:

SEVENTEEN MILE ROCKS ROAD
OXLEY
(600SP236626 / 551SP142916)



PLAN OF:
Vegetation Clearing & Fauna
Management Plan

DATE: 23/03/2020
CHECKED: JG

CLIENT REF: 9216
DRAWN: MC

DRAWING No.: 9216 E 03 VCFMP B



Legend

- Tree location
- Site boundary
- QLD DCDB
- Proposed remediation area
- Potential remediation buffer (removal subject to extent of site contamination & guidance and recommendations of Environmental Engineer, Arborist & Environmental Superintendant)

Vegetation Clearing & Fauna Management Plan - *Detail sheet context*



CLIENT:
ECONOMIC DEVELOPMENT
QUEENSLAND (EDQ)

DISCLAIMER:
THESE PLANS HAVE BEEN PREPARED FOR THE EXCLUSIVE USE OF THE CLIENT. SAUNDERS HAVILL GROUP CANNOT ACCEPT RESPONSIBILITY FOR ANY USE OF OR RELIANCE UPON THE CONTENTS OF THESE DRAWINGS BY ANY THIRD PARTY.
CONFIRM: ALL DIMENSIONS ON SITE PRIOR TO CONSTRUCTION AND DO NOT SCALE FROM THE DRAWINGS. ALL DIMENSIONS ARE IN MILLIMETRES. ANY DISCREPANCIES SHOULD BE CLARIFIED IN WRITING WITH SAUNDERS HAVILL GROUP PRIOR TO THE COMMENCEMENT OF WORK.
PRIOR TO ANY DEMOLITION, EXCAVATION OR CONSTRUCTION ON SITE, THE RELEVANT AUTHORITY SHOULD BE CONTACTED FOR FURTHER UNDERGROUND SERVICES AND DETAILED LOCATIONS OF ALL SERVICES.

REFERENCES:
Engineering drawing (Butler Partners 2020)

0 10 20 40 60 80 100

m

AMENDMENTS:

Issue	Date	Description	Checked
A	20/02/2020	Client Draft	JG
B	24/03/2020	Client Draft	JG

PROJECT:
SEVENTEEN MILE ROCKS ROAD
OXLEY
(600SP236626 / 551SP142916)

environmental management

PLAN OF:
Vegetation Clearing & Fauna Management Plan

DATE: 24/03/2020	CHECKED: JG
CLIENT REF: 9216	DRAWN: MC
DRAWING No.: 9216 E 04 VCFMP B	

1:3,000 @ A3



Legend

Native tree to retain during remediation works (w/TPZ)

Weed tree to retain during remediation works (w/TPZ)

Significant tree to be retained during remediation works (w/TPZ)

Native tree status subject to remediation works extent / requirements (w/TPZ)

Native tree to remove as part of remediation works (w/TPZ)

Weed tree to remove as part of remediation works (w/TPZ)

Dead tree / stag

QLD DCDB

Site boundary

Proposed remediation area

Potential remediation buffer (removal subject to extent of site contamination & guidance and recommendations of Environmental Engineer, Arborist & Environmental Superintendent)

Surface contours (existing)

Surveyed tree location

Tree protection fencing

Vegetation stockpile location (indicative)

Vegetation Clearing & Fauna Management Plan - *Detail sheet 5*

CLIENT:

ECONOMIC DEVELOPMENT QUEENSLAND (EDQ)

DISCLAIMER:

THESE PLANS HAVE BEEN PREPARED FOR THE EXCLUSIVE USE OF THE CLIENT. SAUNDERS HAVILL GROUP CANNOT ACCEPT RESPONSIBILITY FOR ANY USE OF OR RELIANCE UPON THE CONTENTS OF THESE DRAWINGS BY ANY THIRD PARTY.

CONFIRM ALL DIMENSIONS ON SITE PRIOR TO CONSTRUCTION AND DO NOT SCALE FROM THE DRAWINGS. ALL DIMENSIONS ARE IN MILLIMETRES. ANY DISCREPANCIES SHOULD BE CLARIFIED IN WRITING WITH SAUNDERS HAVILL GROUP PRIOR TO THE COMMENCEMENT OF WORK.

PRIOR TO ANY DEMOLITION, EXCAVATION OR CONSTRUCTION ON SITE, THE RELEVANT AUTHORITY SHOULD BE CONTACTED FOR FURTHER UNDERGROUND SERVICES AND DETAIL LOCATIONS OF ALL SERVICES.

REFERENCES:

Engineering drawing (Butler Partners 2020)

0 5 10 20 30 m

AMENDMENTS:

Issue	Date	Description	Checked
A	20/02/2020	Client Draft	JG
B	24/03/2020	Client Draft	JG

PROJECT:


SEVENTEEN MILE ROCKS ROAD OXLEY (600SP236626 / 551SP142916)


1:500 @ A3


environmental management

PLAN OF: Vegetation Clearing & Fauna Management Plan

DATE: 24/03/2020	CHECKED: JG
CLIENT REF: 9216	DRAWN: MC
DRAWING No.: 9216 E 5 VCFMP A	

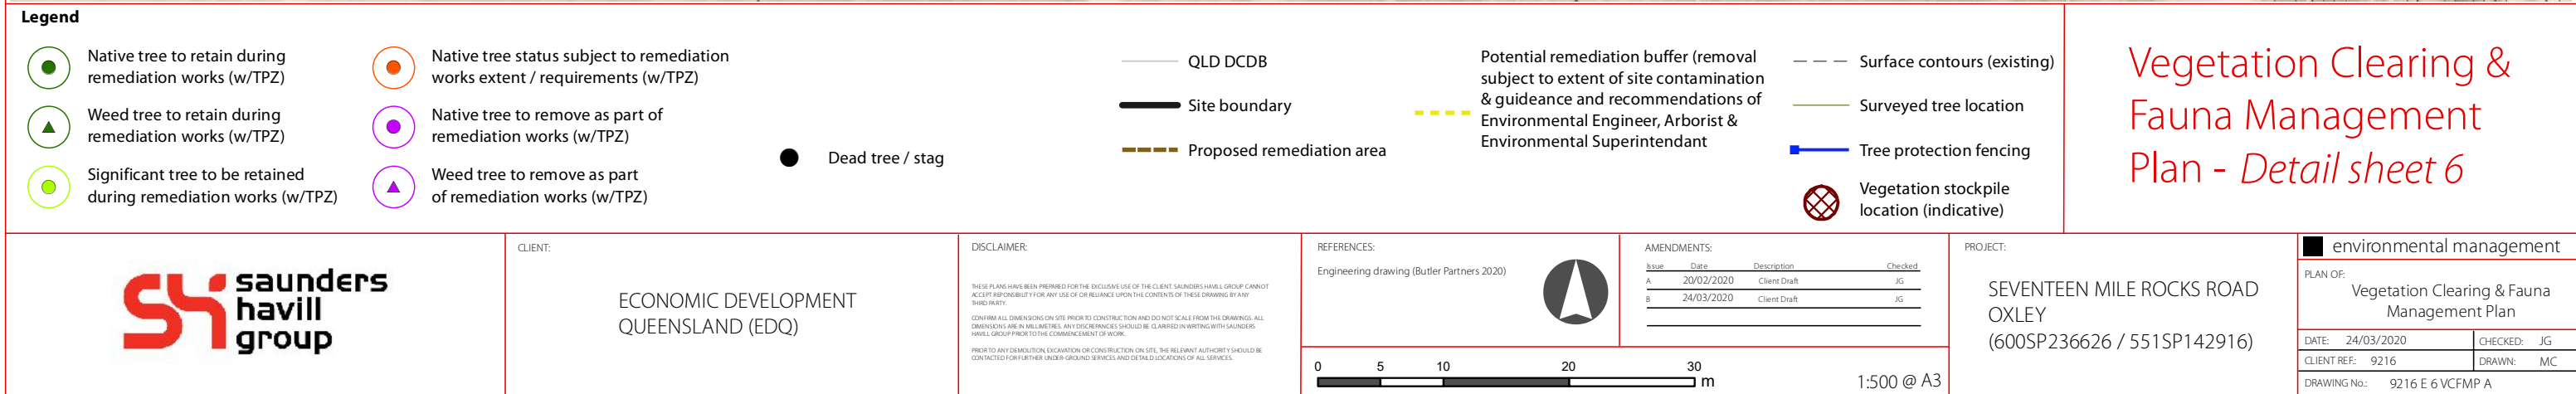

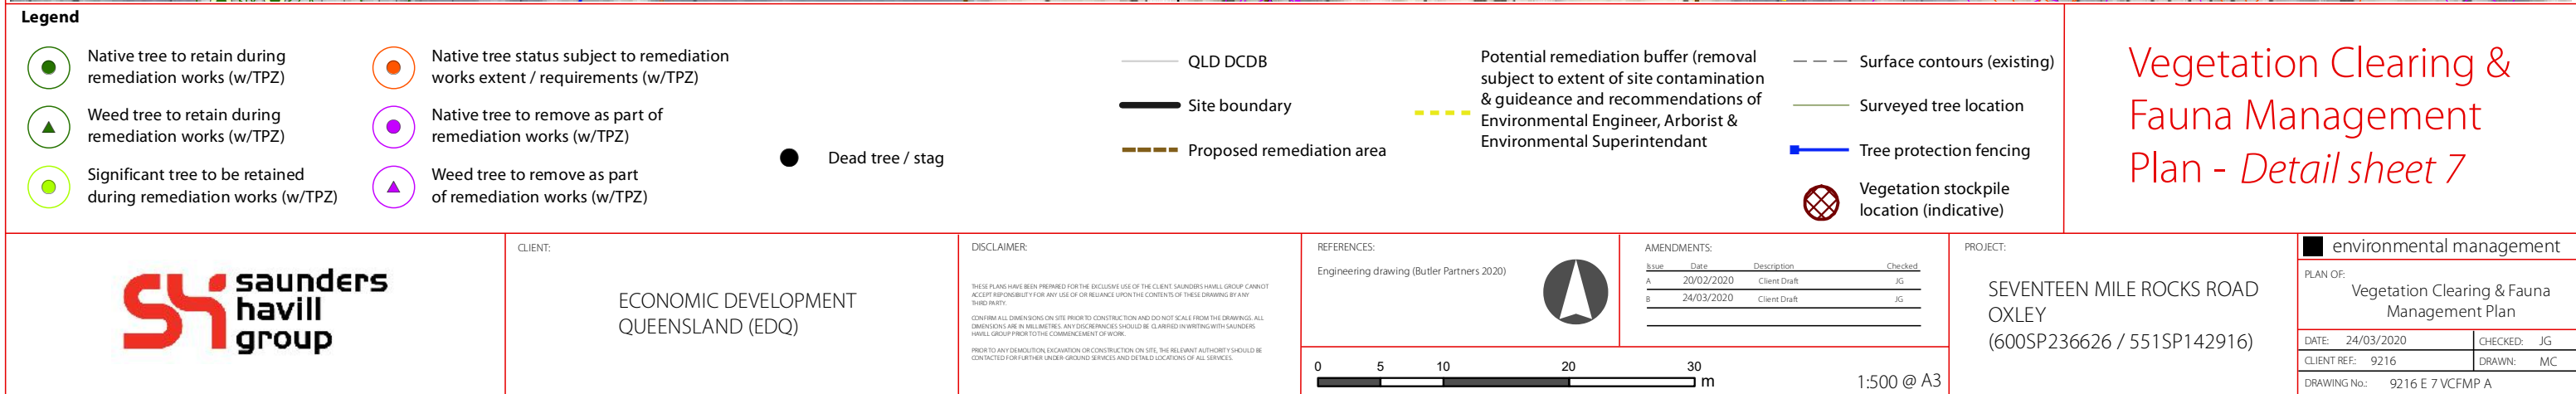

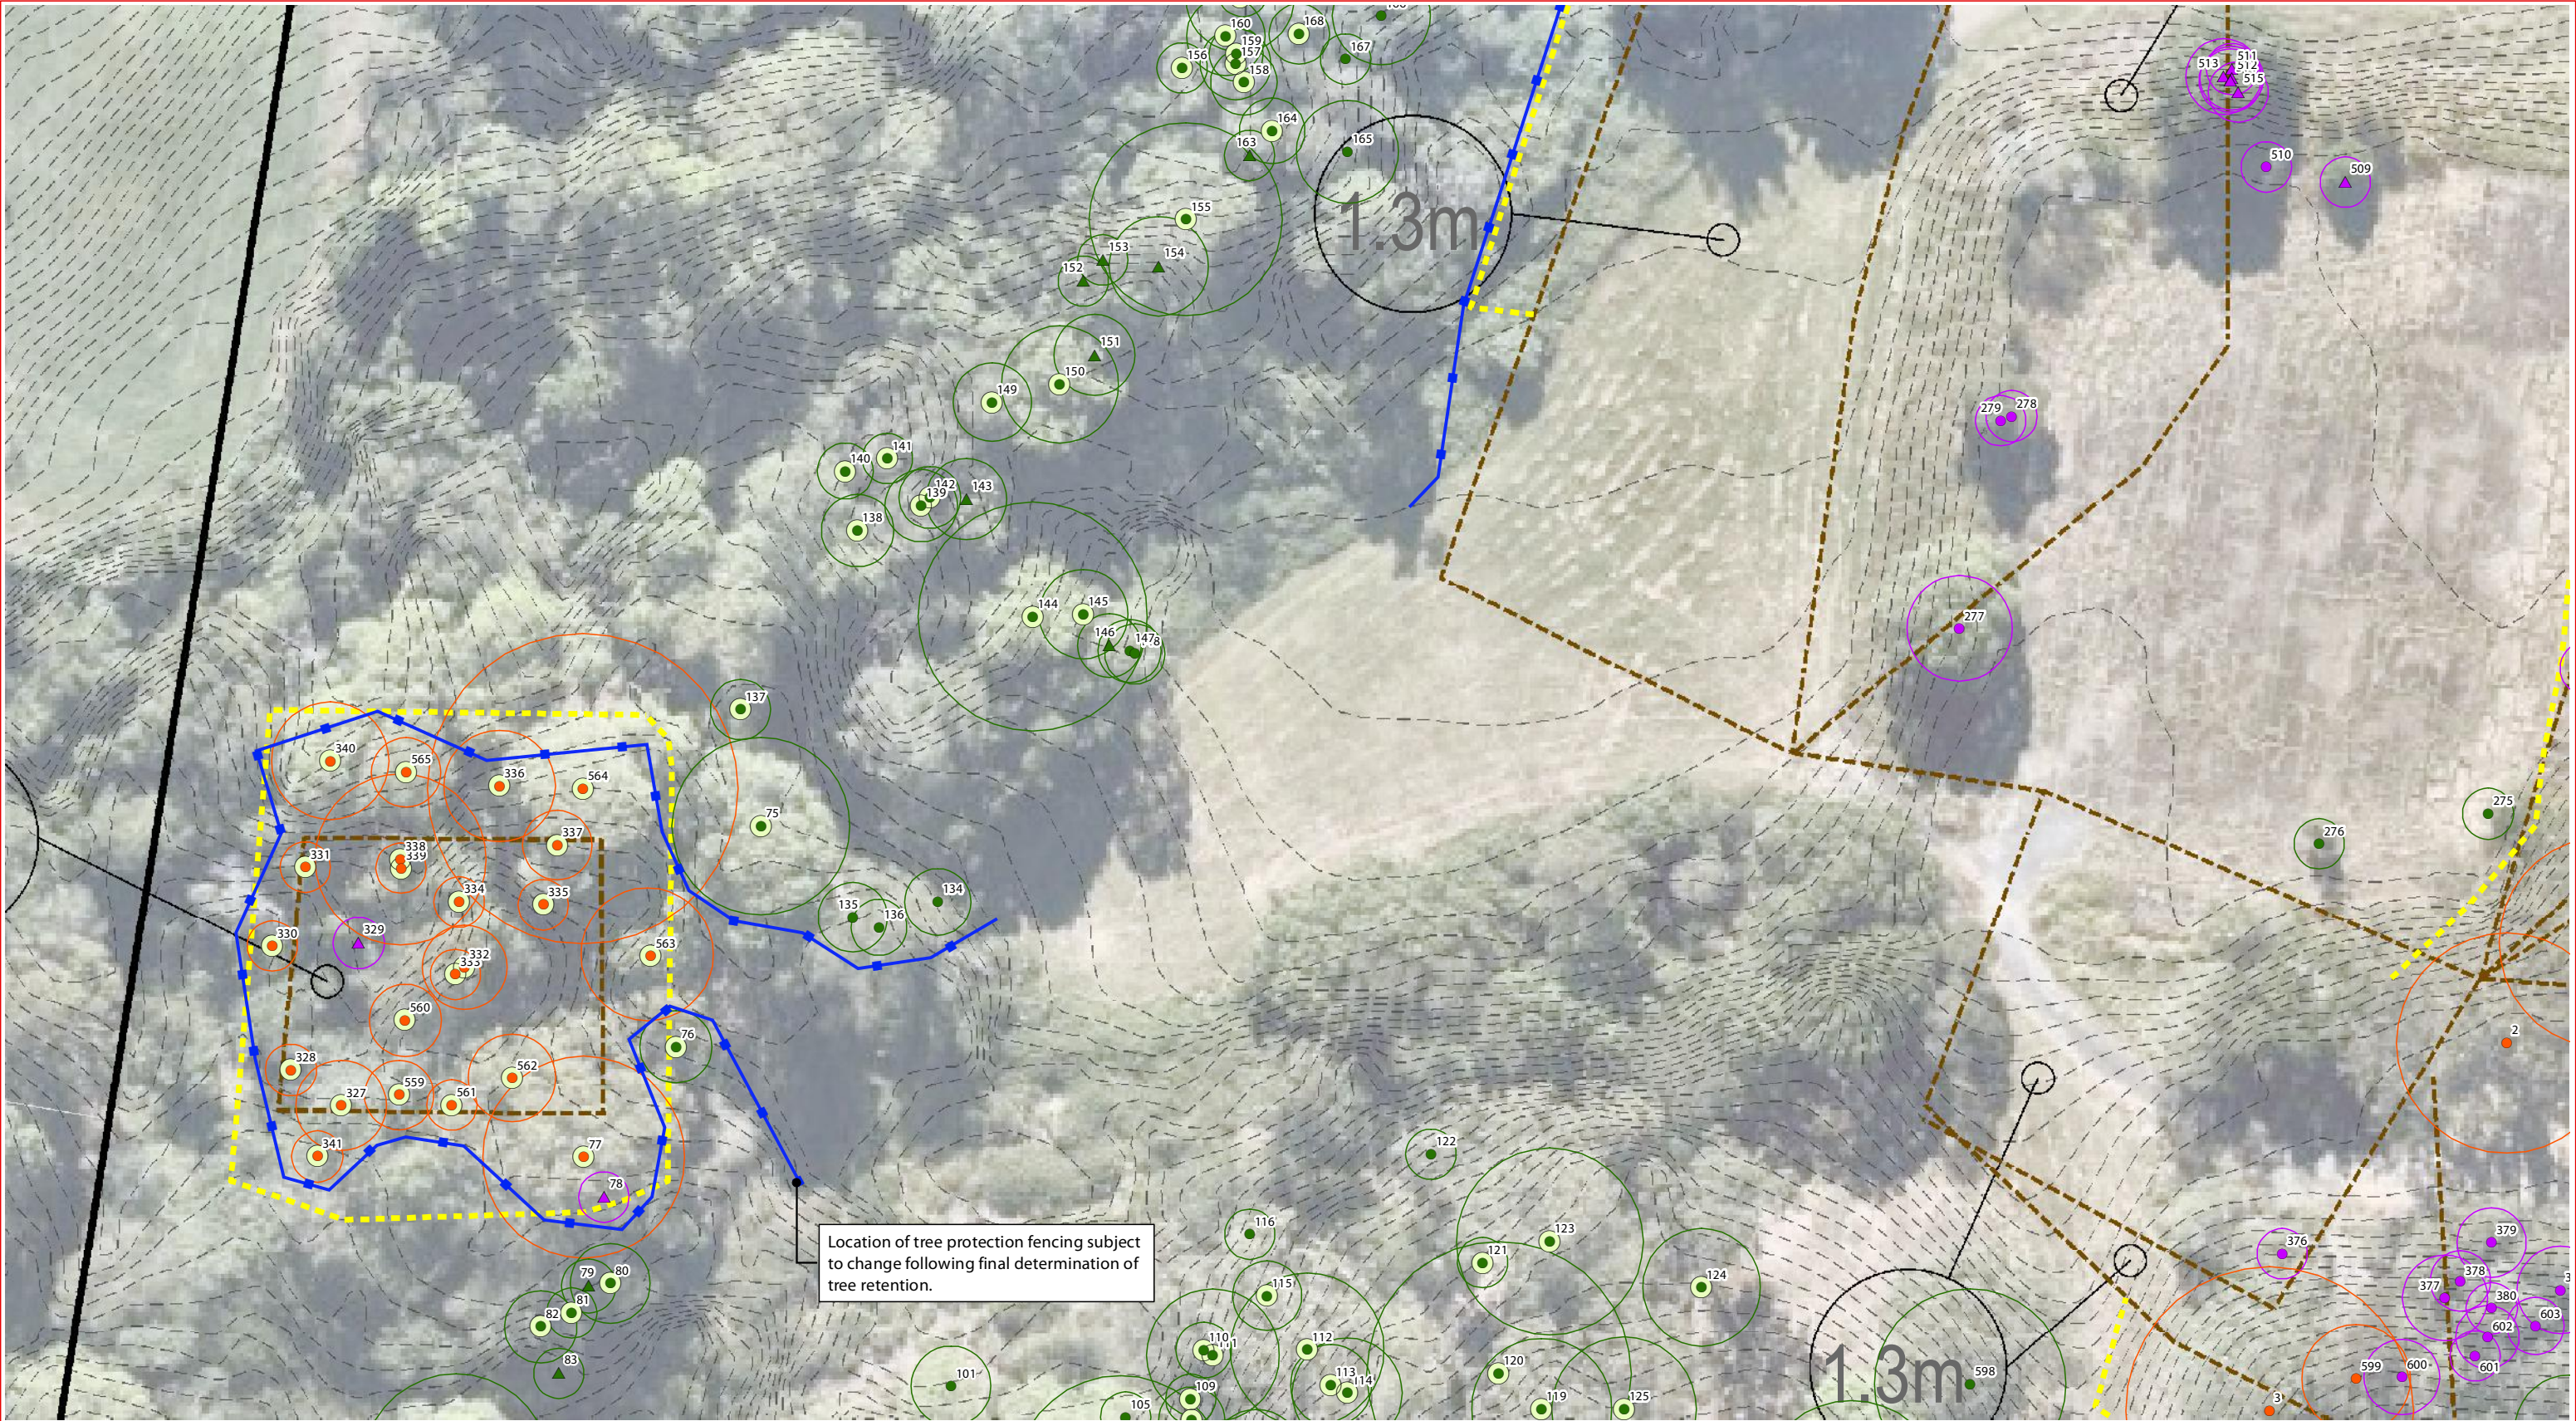

Native tree to retain during remediation works (w/TPZ)

Weed tree to retain during remediation works (w/TPZ)

Significant tree to be retained during remediation works (w/TPZ)

Native tree status subject to remediation works extent / requirements (w/TPZ)

Native tree to remove as part of remediation works (w/TPZ)

Weed tree to remove as part of remediation works (w/TPZ)

Dead tree / stag

QLD DCDB

Site boundary

Proposed remediation area

Potential remediation buffer (removal subject to extent of site contamination & guidance and recommendations of Environmental Engineer, Arborist & Environmental Superintendent)

Surface contours (existing)

Surveyed tree location

Tree protection fencing

Vegetation stockpile location (indicative)

environmental management

PLAN OF:

Vegetation Clearing & Fauna Management Plan

DATE: 24/03/2020

CHECKED: JG

CLIENT REF: 9216

DRAWN: MC

DRAWING No.: 9216 E 9 VCFMP A

SEVENTEEN MILE ROCKS ROAD OXLEY (600SP236626 / 551SP142916)

AMENDMENTS:

Issue	Date	Description	Checked
A	20/02/2020	Client Draft	JG
B	24/03/2020	Client Draft	JG

0 5 10 20 30 m

1:500 @ A3

saunders havill group

CLIENT:

ECONOMIC DEVELOPMENT QUEENSLAND (EDQ)

DISCLAIMER:

THESE PLANS HAVE BEEN PREPARED FOR THE EXCLUSIVE USE OF THE CLIENT. SAUNDERS HAVILL GROUP CANNOT ACCEPT RESPONSIBILITY FOR ANY USE OF OR RELIANCE UPON THE CONTENTS OF THESE DRAWINGS BY ANY THIRD PARTY.

CONFIRM ALL DIMENSIONS ON SITE PRIOR TO CONSTRUCTION AND DO NOT SCALE FROM THE DRAWINGS. ALL DIMENSIONS ARE IN MILLIMETRES. ANY DISCREPANCIES SHOULD BE CLARIFIED IN WRITING WITH SAUNDERS HAVILL GROUP PRIOR TO THE COMMENCEMENT OF WORK.


PRIOR TO ANY DEMOLITION, EXCAVATION OR CONSTRUCTION ON SITE, THE RELEVANT AUTHORITY SHOULD BE CONTACTED FOR FURTHER UNDERGROUND SERVICES AND DETAIL LOCATIONS OF ALL SERVICES.


REFERENCES:


Engineering drawing (Butler Partners 2020)


PROJECT:

SEVENTEEN MILE ROCKS ROAD OXLEY (600SP236626 / 551SP142916)

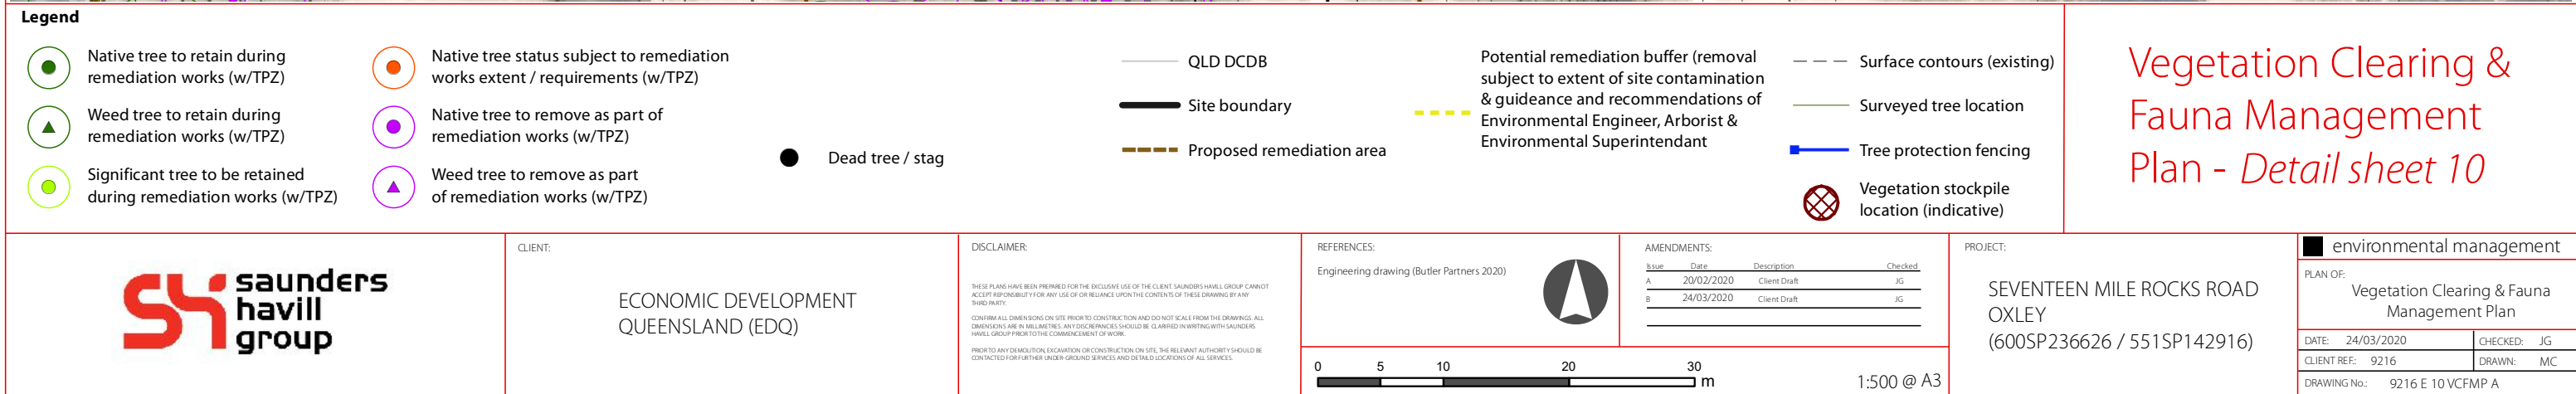


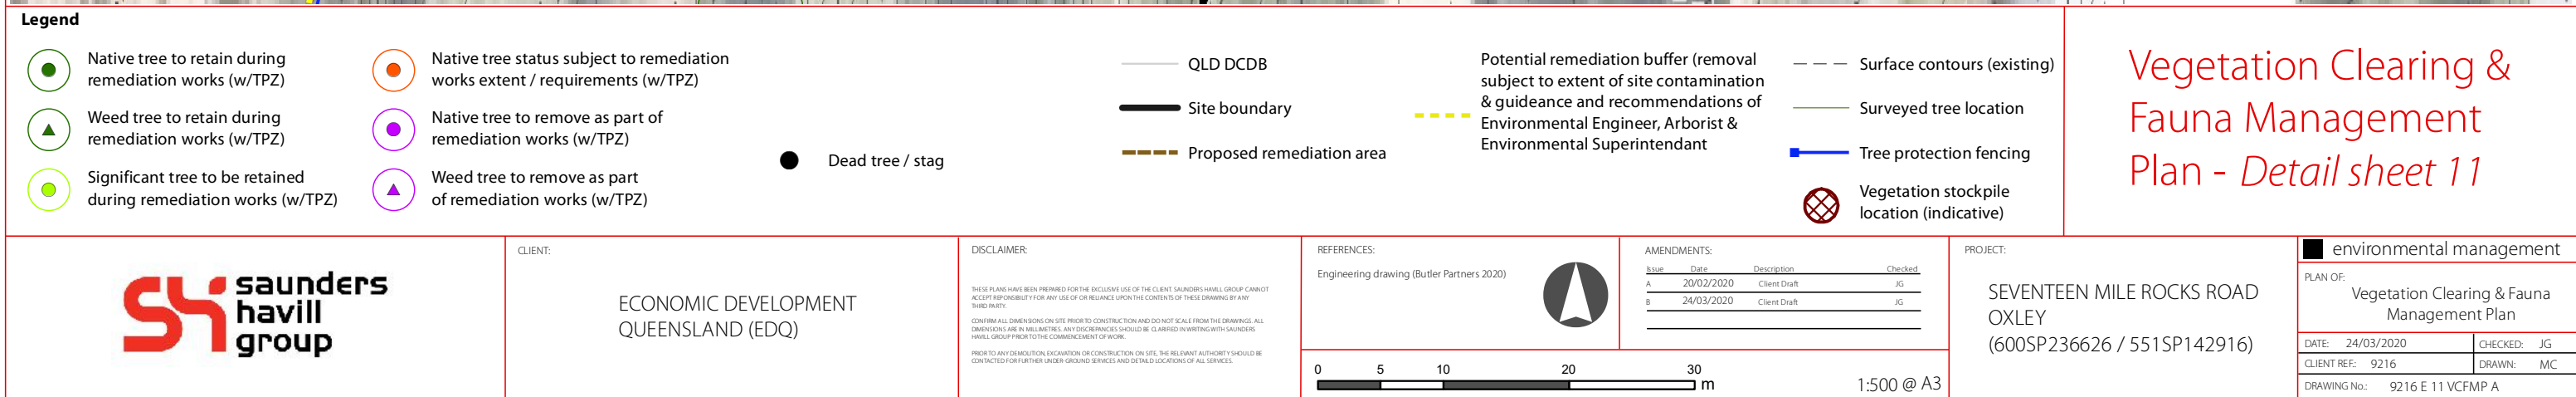

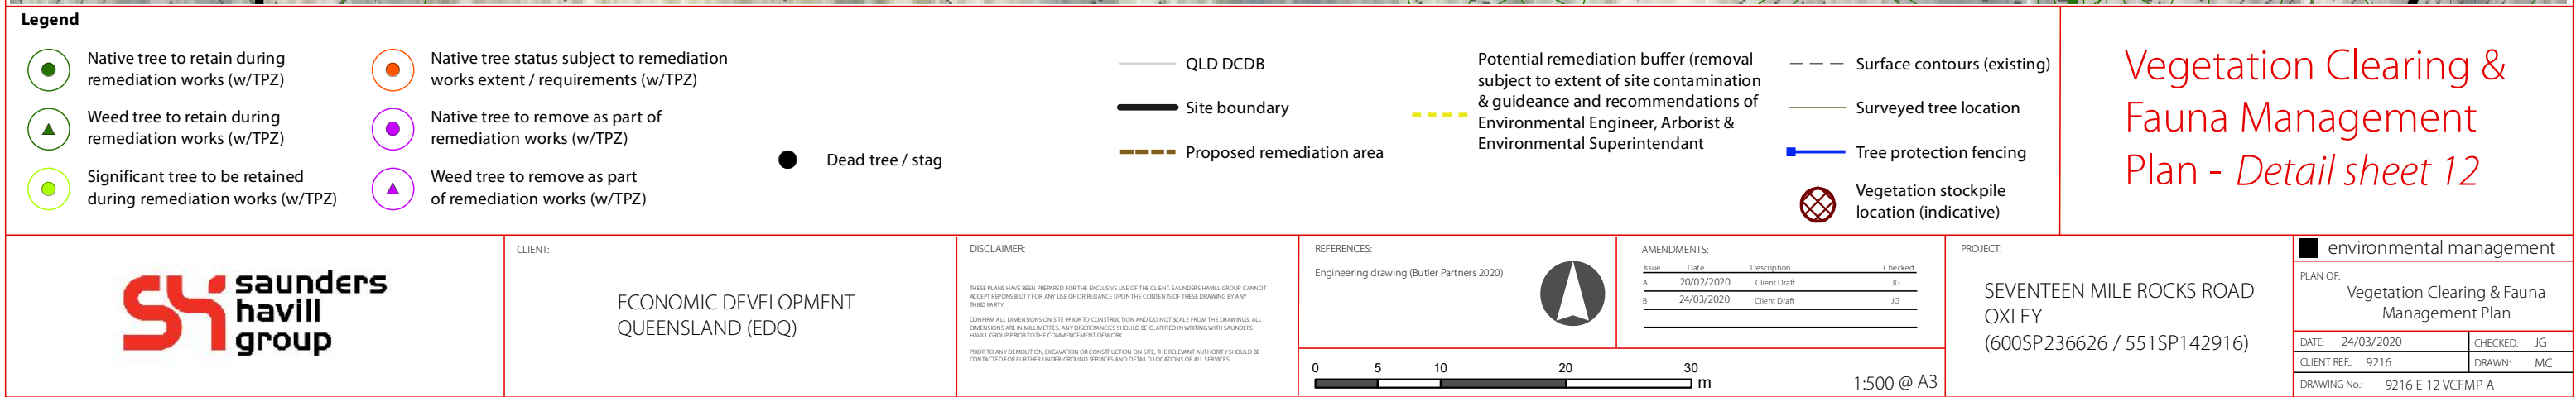

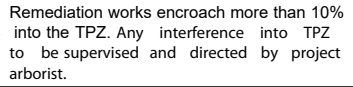

CLIENT REF.: 9216	DRAWN: MC
-------------------	-----------

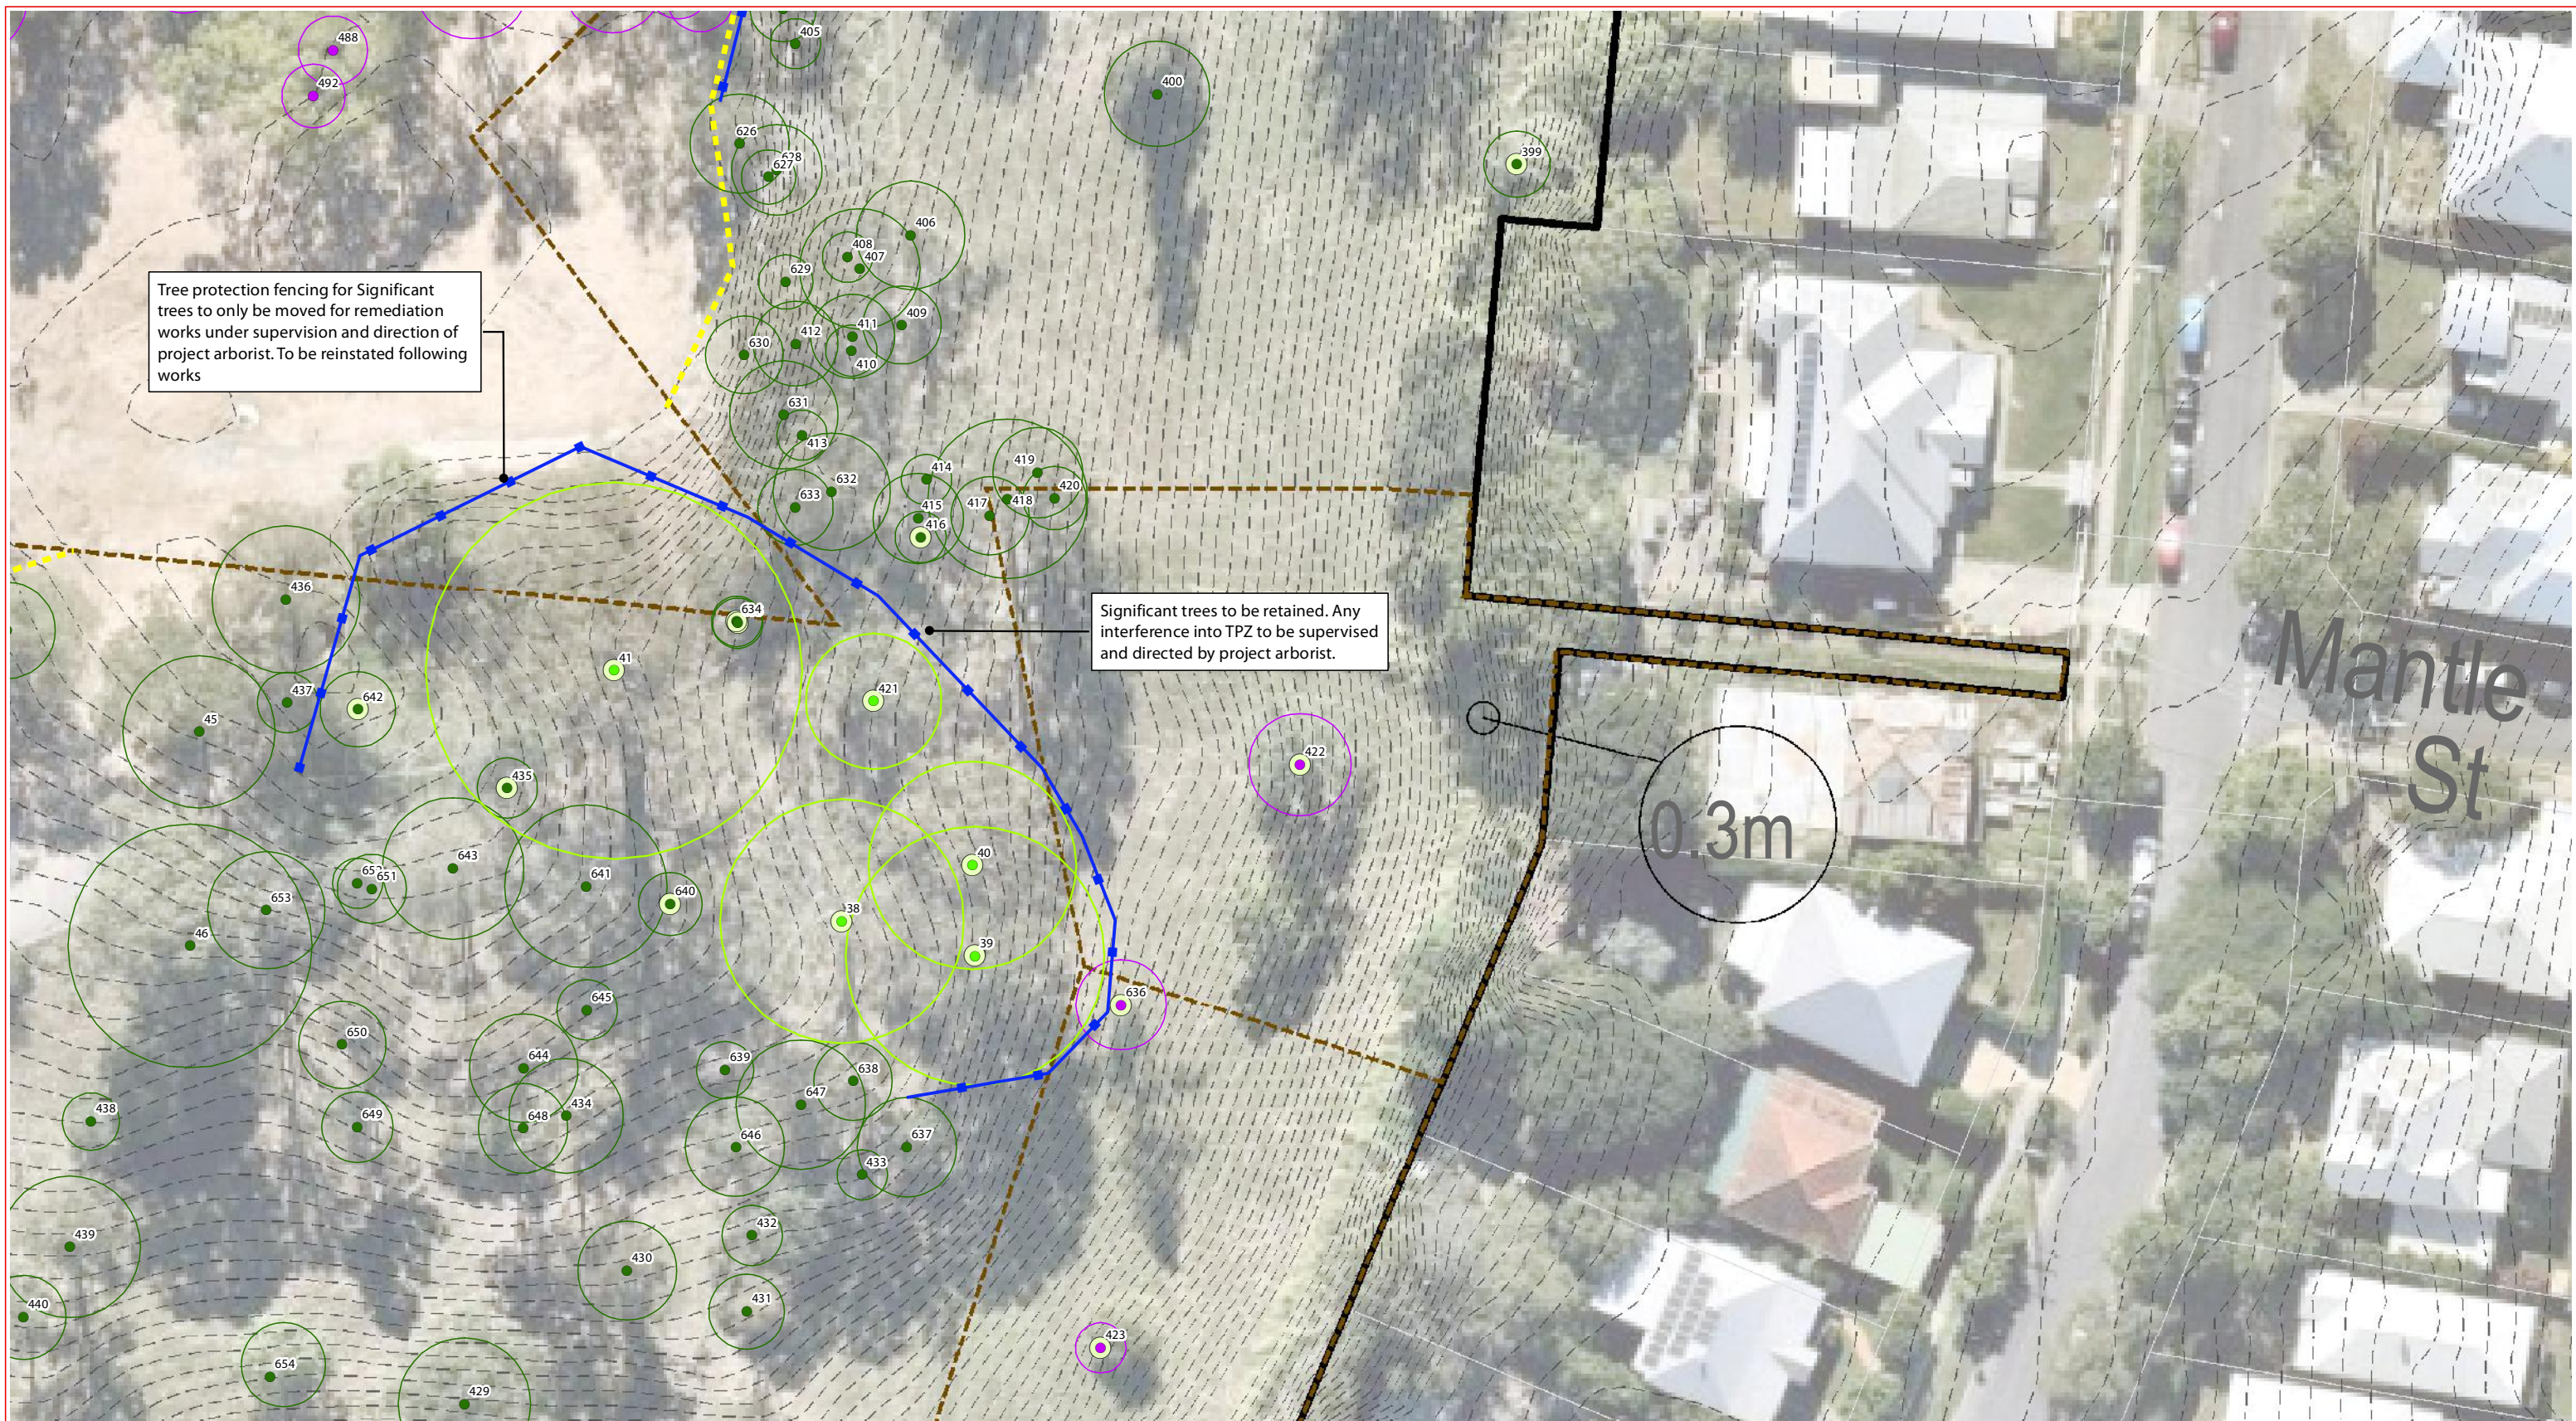

Legend

- | | | | | | | | | | |
|--|--|---|---|---|------------------|---|--|---|--|
|  | Native tree to retain during remediation works (w/TPZ) |  | Native tree status subject to remediation works extent / requirements (w/TPZ) | | QLD DCDB | | Potential remediation buffer (removal subject to extent of site contamination & guidance and recommendations of Environmental Engineer, Arborist & Environmental Superintendent) | | Surface contours (existing) |
|  | Weed tree to retain during remediation works (w/TPZ) |  | Native tree to remove as part of remediation works (w/TPZ) |  | Site boundary | | |  | Surveyed tree location |
|  | Significant tree to be retained during remediation works (w/TPZ) |  | Weed tree to remove as part of remediation works (w/TPZ) |  | Dead tree / stag |  | Proposed remediation area |  | Tree protection fencing |
| | | | | | | | |  | Vegetation stockpile location (indicative) |

Vegetation Clearing & Fauna Management Plan - *Detail sheet 14*



CLIENT:

ECONOMIC DEVELOPMENT
QUEENSLAND (EDQ)

DISCLAIMER:

THESE PLANS HAVE BEEN PREPARED FOR THE EXCLUSIVE USE OF THE CLIENT. SAUNDERS HAVILL GROUP CANNOT ACCEPT RESPONSIBILITY FOR ANY USE OF OR RELIANCE UPON THE CONTENTS OF THESE DRAWING BY ANY THIRD PARTY.

CONFIRM ALL DIMENSIONS ON SITE PRIOR TO CONSTRUCTION AND DO NOT SCALE FROM THE DRAWINGS. ALL DIMENSIONS ARE IN MILLIMETERS. ANY DISCREPANCIES SHOULD BE CLARIFIED IN WRITING WITH SAUNDERS HAVILL GROUP PRIOR TO THE COMMENCEMENT OF WORK.

PRIOR TO ANY DEMOLITION, EXCAVATION OR CONSTRUCTION ON SITE, THE RELEVANT AUTHORITY SHOULD BE CONTACTED FOR FURTHER UNDERGROUND SERVICES AND DETAIL LOCATIONS OF ALL SERVICES.

REFERENCES:

Engineering drawing (Butler Partners 2020)



AMENDMENTS:

Issue	Date	Description	Check
A	20/02/2020	Client Draft	JG
B	24/03/2020	Client Draft	JG

PROJECT:

SEVENTEEN MILE ROCKS ROAD
OXLEY
(600SP236626 / 551SP142916)

environmental management

PLAN OF: **Vegetation Clearing & Fauna Management Plan**

DATE: 24/03/2020	CHECKED: JG
CLIENT REF: 9216	DRAWN: MC
DRAWING No.: 9216 E 14 VCFMP A	

1:500 @ A3



Legend

Native tree to retain during remediation works (w/TPZ)

Weed tree to retain during remediation works (w/TPZ)

Significant tree to be retained during remediation works (w/TPZ)

Native tree status subject to remediation works extent / requirements (w/TPZ)

Native tree to remove as part of remediation works (w/TPZ)

Weed tree to remove as part of remediation works (w/TPZ)

Dead tree / stag

QLD DCDB

Site boundary

Proposed remediation area

Surface contours (existing)

Surveyed tree location

Tree protection fencing

Vegetation stockpile location (indicative)

Potential remediation buffer (removal subject to extent of site contamination & guidance and recommendations of Environmental Engineer, Arborist & Environmental Superintendent)

Vegetation Clearing & Fauna Management Plan - *Detail sheet 15*

CLIENT:

ECONOMIC DEVELOPMENT QUEENSLAND (EDQ)

DISCLAIMER:

THESE PLANS HAVE BEEN PREPARED FOR THE EXCLUSIVE USE OF THE CLIENT. SAUNDERS HAVILL GROUP CANNOT ACCEPT RESPONSIBILITY FOR ANY USE OF OR RELIANCE UPON THE CONTENTS OF THESE DRAWINGS BY ANY THIRD PARTY.

CONFIRM ALL DIMENSIONS ON SITE PRIOR TO CONSTRUCTION AND DO NOT SCALE FROM THE DRAWINGS. ALL DIMENSIONS ARE IN MILLIMETRES. ANY DISCREPANCIES SHOULD BE CLARIFIED IN WRITING WITH SAUNDERS HAVILL GROUP PRIOR TO THE COMMENCEMENT OF WORK.

PRIOR TO ANY DEMOLITION, EXCAVATION OR CONSTRUCTION ON SITE, THE RELEVANT AUTHORITY SHOULD BE CONTACTED FOR FURTHER UNDERGROUND SERVICES AND DETAIL LOCATIONS OF ALL SERVICES.

REFERENCES:

Engineering drawing (Butler Partners 2020)

0 5 10 20 30 m

AMENDMENTS:

Issue	Date	Description	Checked
A	20/02/2020	Client Draft	JG
B	24/03/2020	Client Draft	JG


PROJECT:


SEVENTEEN MILE ROCKS ROAD OXLEY (600SP236626 / 551SP142916)

environmental management

PLAN OF: Vegetation Clearing & Fauna Management Plan

DATE: 24/03/2020	CHECKED: JG
CLIENT REF: 9216	DRAWN: MC
DRAWING No.: 9216 E 15 VCFMP A	

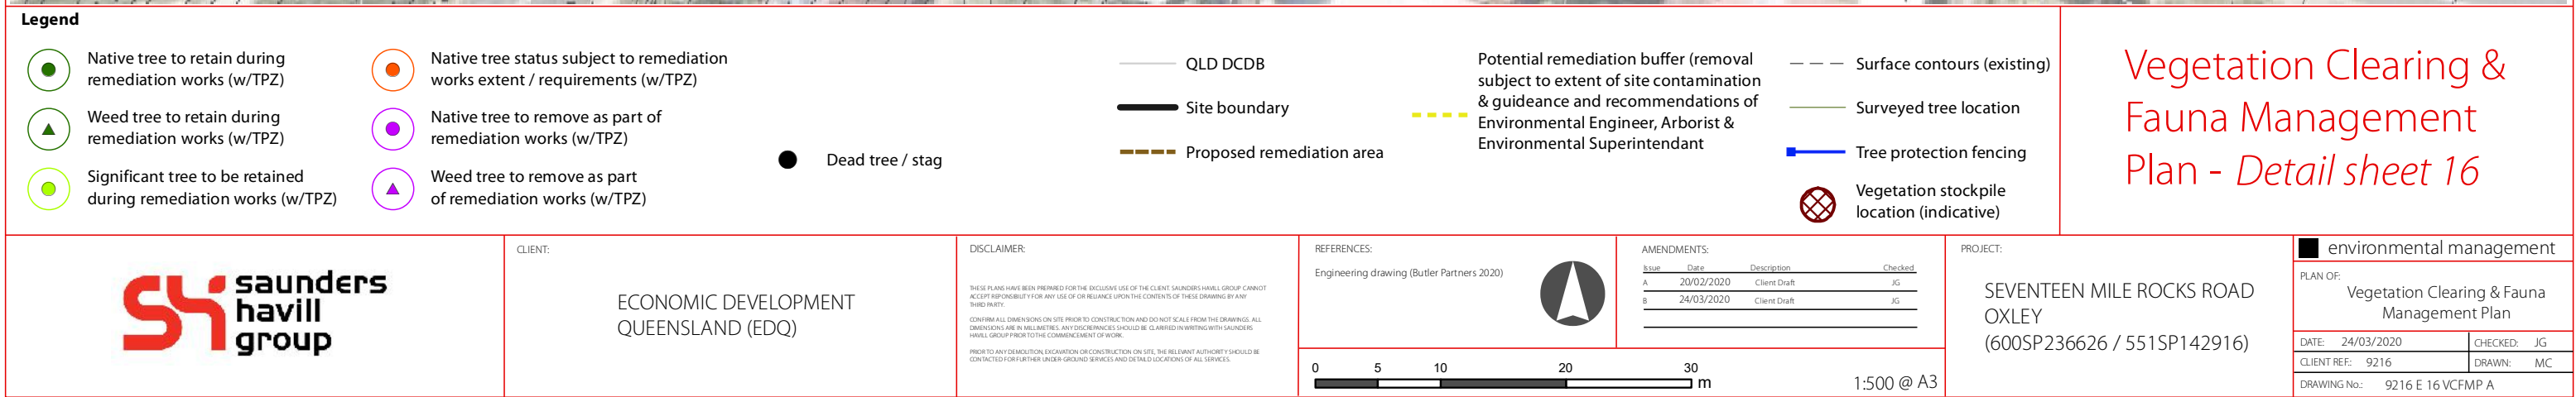

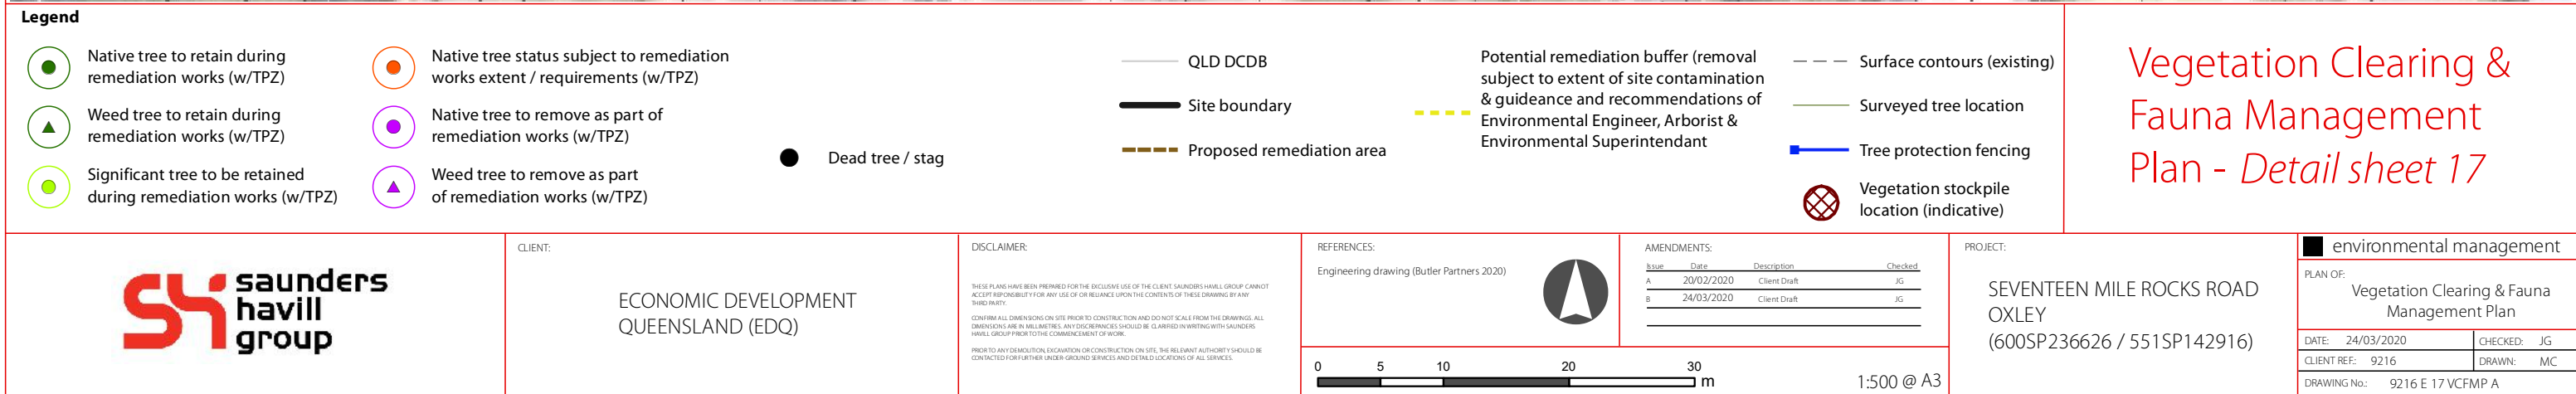




Legend

- Native tree to retain during remediation works
- Weed tree to retain during remediation works
- Significant tree to be retained during remediation works
- Native tree status subject to remediation works extent / requirements
- Native tree to remove as part of remediation works
- Weed tree to remove as part of remediation works
- Site boundary
- Proposed remediation area
- Potential remediation buffer (removal subject to extent of site contamination & guidance and recommendations of Environmental Engineer, Arborist & Environmental Superintendant)
- Tree protection fencing
- Vegetation stockpile location (indicative)

Vegetation Clearing & Fauna Management Plan - *Clearing Direction*

 

CLIENT:
ECONOMIC DEVELOPMENT
QUEENSLAND (EDQ)

DISCLAIMER:
THESE PLANS HAVE BEEN PREPARED FOR THE EXCLUSIVE USE OF THE CLIENT. SALUNDERS HAVILL GROUP CANNOT ACCEPT RESPONSIBILITY FOR ANY USE OF OR RELIANCE UPON THE CONTENTS OF THESE DRAWINGS BY ANY THIRD PARTY.
CONFIRM ALL DIMENSIONS ON SITE PRIOR TO CONSTRUCTION AND DO NOT SCALE FROM THE DRAWINGS. ALL DIMENSIONS ARE IN MILLIMETRES. ANY DISCREPANCIES SHOULD BE CLARIFIED IN WRITING WITH SALUNDERS HAVILL GROUP PRIOR TO THE COMMENCEMENT OF WORK.
PRIOR TO ANY DEMOLITION, DECONTAMINATION OR CONSTRUCTION ON SITE, THE RELEVANT AUTHORITY SHOULD BE CONTACTED FOR FURTHER UNDERGROUND SERVICES AND DEMOLITION LOCATIONS OF ALL SERVICES.

REFERENCES:
Engineering drawing (Butler Partners 2020)



0 25 50 100 150 200 m

AMENDMENTS:			
Issue	Date	Description	Checked
A	20/02/2020	Client Draft	JG
B	24/03/2020	Client Draft	JG

PROJECT:
SEVENTEEN MILE ROCKS ROAD
OXLEY
(600SP236626 / 551SP142916)

environmental management

PLAN OF:

Vegetation Clearing & Fauna Management Plan

DATE: 24/03/2020

CLIENT REF: 9216

DRAWING No.: 9216 E 18 VCFMP B

CHECKED: JG

DRAWN: MC

1:4,000 @ A3

Specimen Details											Canopy Condition Details						Trunk Condition Details					Fauna Details and Habitat Value								
Tree ID	Botanical Name	Common Name	Trunk DBH (mm)	Additional Trunks DBH (mm)	Total DBH (mm) [AS 4970-2009]	Trunk Circumference (cm) [AS 4970-2009]	Height (m)	Spread (m)	Tree Protection Zone (m)	Structural Root Zone (m)	Canopy Form	Spreading	Thinning	Die-Back	Epicormic Growth	Lopped	Canopy Health	Leaning	Vines	Trunk Damage	Fire Damage	Trunk Health	Scats	Scratches	Hollows	Nest	Termite Nest	Habitat Value	Retention	Additional Notes
1	<i>Ficus macrophylla</i>	Moreton Bay Fig	580	290, 260	699	219	12.0	14.0	8.4	2.8	Regular	-	-	-	-	-	Typical	-	-	-	-	Typical	-	-	-	-	-	-	Subject_remediation	
2	<i>Eucalyptus siderophloia</i>	Grey Ironbark	730		730	229	25.0	14.0	8.8	2.9	Regular	-	-	-	-	-	Typical	-	-	-	-	Typical	-	-	-	-	-	-	Subject_remediation	
3	<i>Eucalyptus siderophloia</i>	Grey Ironbark	955		955	300	26.0	10.0	11.5	3.2	Regular	-	-	-	-	-	Typical	-	-	-	-	Typical	-	-	-	-	-	-	Subject_remediation	
4	<i>Corymbia citriodora</i>	Spotted Gum	810		810	254	27.0	14.0	9.7	3.0	Regular	-	-	-	-	-	Typical	-	-	-	-	Typical	-	-	-	-	-	-	Retain	
5	<i>Corymbia citriodora</i>	Spotted Gum	570		570	179	27.0	12.0	6.8	2.6	Regular	-	-	-	-	-	Typical	-	-	-	-	Typical	-	-	-	-	-	-	Retain	
6	<i>Corymbia citriodora</i>	Spotted Gum	570		570	179	27.0	11.0	6.8	2.6	Regular	-	-	-	-	-	Typical	-	-	-	-	Typical	-	Old	-	-	-	-	Subject_remediation	
7	<i>Flindersia schottiana</i>	Bumpy Ash	300		300	94	11.0	5.0	3.6	2.0	Regular	-	-	Die-back	-	-	Typical	-	-	-	-	Typical	-	-	-	-	-	-	Retain	
8	<i>Flindersia schottiana</i>	Bumpy Ash	510		510	160	12.0	7.0	6.1	2.5	Regular	-	-	-	-	-	Typical	-	-	-	-	Typical	-	-	-	-	-	-	Retain	
9	<i>Flindersia schottiana</i>	Bumpy Ash	295		295	93	11.0	5.0	3.5	2.0	Regular	-	-	-	-	-	Typical	-	-	-	-	Typical	-	-	-	-	-	-	Retain	
10	<i>Jacaranda mimosifolia</i>	Jacaranda	495		495	156	10.0	16.0	5.9	2.5	Regular	-	-	-	-	-	Typical	-	-	-	-	Typical	-	-	-	-	-	-	Retain	
11	<i>Flindersia schottiana</i>	Bumpy Ash	440		440	138	15.0	7.0	5.3	2.3	Regular	-	-	-	-	-	Typical	-	-	-	-	Typical	-	-	-	-	-	-	Retain	
12	<i>Flindersia schottiana</i>	Bumpy Ash	590		590	185	17.0	8.0	7.1	2.7	Regular	-	-	-	-	-	Typical	-	-	-	-	Typical	-	-	-	-	-	-	Retain	
13	<i>Flindersia schottiana</i>	Bumpy Ash	535		535	168	17.0	7.0	6.4	2.5	Regular	-	-	-	-	-	Typical	-	-	-	-	Typical	-	-	-	-	-	-	Retain	
14	<i>Delonix regia</i>	Poinciana	400	325	515	162	9.0	12.0	6.2	2.5	Regular	-	-	-	-	-	Typical	-	-	-	-	Typical	-	-	-	-	-	-	Retain	
15	<i>Flindersia schottiana</i>	Bumpy Ash	430	395, 235	629	198	17.0	9.0	7.6	2.7	Regular	-	-	-	-	-	Typical	-	-	-	-	Typical	-	-	-	-	-	-	Retain	
16	<i>Flindersia schottiana</i>	Bumpy Ash	630		630	198	18.0	10.0	7.6	2.7	Regular	-	-	-	-	-	Typical	-	-	-	-	Typical	-	-	-	-	-	-	Retain	
17	<i>Flindersia schottiana</i>	Bumpy Ash	495		495	156	17.0	9.0	5.9	2.5	Regular	-	-	-	-	-	Typical	-	-	-	-	Typical	-	-	-	-	-	-	Retain	
18	<i>Flindersia schottiana</i>	Bumpy Ash	420		420	132	18.0	8.0	5.0	2.3	Regular	-	-	-	-	-	Typical	-	-	-	-	Typical	-	-	-	-	-	-	Retain	
19	<i>Flindersia schottiana</i>	Bumpy Ash	170		170	53	8.0	4.0	2.0	1.6	Regular	-	-	-	-	-	Typical	-	-	-	-	Typical	-	-	-	-	-	-	Retain	
20	<i>Flindersia schottiana</i>	Bumpy Ash	510		510	160	14.0	8.0	6.1	2.5	Regular	-	-	-	-	-	Typical	-	-	-	-	Typical	-	-	-	-	-	-	Retain	
21	<i>Flindersia schottiana</i>	Bumpy Ash	345		345	108	15.0	7.0	4.1	2.1	Regular	-	-	-	-	-	Typical	-	-	-	-	Typical	-	-	-	-	-	-	Retain	
22	<i>Flindersia schottiana</i>	Bumpy Ash	350		350	110	13.0	9.0	4.2	2.1	Regular	-	-	-	-	-	Typical	-	-	-	-	Typical	-	-	-	-	-	-	Retain	
23	<i>Flindersia schottiana</i>	Bumpy Ash	410		410	129	17.0	9.0	4.9	2.3	Regular	-	-	-	-	-	Typical	-	-	-	-	Typical	-	-	-	-	-	-	Retain	
24	<i>Flindersia schottiana</i>	Bumpy Ash	175		175	55	9.0	4.0	2.1	1.6	Regular	-	-	Die-back	-	-	Typical	-	-	-	-	Typical	-	-	-	-	-	-	Retain	
25	<i>Flindersia schottiana</i>	Bumpy Ash	500		500	157	16.0	8.0	6.0	2.5	Regular	-	-	-	-	-	Typical	-	-	-	-	Typical	-	-	-	-	-	-	Remove	
26	<i>Flindersia schottiana</i>	Bumpy Ash	350		350	110	13.0	7.0	4.2	2.1	Regular	-	-	-	-	-	Typical	-	-	-	-	Typical	-	-	-	-	-	-	Remove	
27	<i>Flindersia schottiana</i>	Bumpy Ash	275		275	86	12.0	5.0	3.3	1.9	Regular	-	-	-	-	-	Typical	-	-	-	-	Typical	-	-	-	-	-	-	Remove	
28	<i>Flindersia schottiana</i>	Bumpy Ash	210		210	66	8.0	4.0	2.5	1.7	Regular	-	-	-	-	-	Typical	-	-	-	-	Typical	-	-	-	-	-	-	Retain	
29	<i>Jagera pseudorhus</i>	Foambark Tree	200	160, 135	290	91	9.0	8.0	3.5	2.0	Regular	-	-	-	-	-	Typical	-	-	-	-	Typical	-	-	-	-	-	-	Retain	
30	<i>Flindersia schottiana</i>	Bumpy Ash	265		265	83	11.0	7.0	3.2	1.9	Regular	-	-	-	-	-	Typical	-	-	-	-	Typical	-	-	-	-	-	-	Retain	
31	<i>Flindersia schottiana</i>	Bumpy Ash	320		320	101	11.0	6.0	3.8	2.1	Regular	-	-	-	-	-	Typical	-	-	-	-	Typical	-	-	-	-	-	-	Retain	
32	<i>Flindersia schottiana</i>	Bumpy Ash	200		200	63	8.0	4.0	2.4	1.7	Regular	-	-	-	-	-	Typical	-	-	-	-	Typical	-	-	-	-	-	-	Retain	
33	<i>Flindersia schottiana</i>	Bumpy Ash	165		165	52	9.0	4.0	2.0	1.6	Regular	-	-	-	-	-	Typical	-	-	-	-	Typical	-	-	-	-	-	-	Retain	
34	<i>Flindersia schottiana</i>	Bumpy Ash	185		185	58	10.0	4.0	2.2	1.6	Regular	-	-	-	-	-	Typical	-	-	-	-	Typical	-	-	-	-	-	-	Retain	
35	<i>Flindersia schottiana</i>	Bumpy Ash	260		260	82	11.0	6.0	3.1	1.9	Regular	-	-	-	-	-	Typical	-	-	-	-	Typical	-	-	-	-	-	-	Retain	
36	<i>Flindersia schottiana</i>	Bumpy Ash	245		245	77	11.0	5.0	2.9	1.8	Regular	-	-	-	-	-	Typical	-	-	-	-	Typical	-	-	-	-	-	-	Retain	
37	<i>Eucalyptus propinqua</i>	Grey Gum	1140		1140	358	34.0	16.0	13.7	3.5	Regular	-	-	-	-	-	Typical	-	-	-	-	Typical	-	Old	-	-	-	-	Retain	
38	<i>Eucalyptus tereticornis</i>	Forest Red Gum	810		810	254	33.0	12.0	9.7	3.0	Regular	-	-	Die-back	-	-	Typical	-	-	-	-	Typical	-	-	-	-	-	-	Retain_sign	
39	<i>Eucalyptus tereticornis</i>	Forest Red Gum	860		860	270	27.0	14.0	10.3	3.1	Regular	-	-	-	-	-	Typical	-	-	-	-	Typical	-	-	-	-	-	-	Retain_sign	
40	<i>Eucalyptus tereticornis</i>	Forest Red Gum	690		690	217	27.0	12.0	8.3	2.8	Regular	-	-	-	-	-	Typical	-	-	-	-	Typical	-	-	-	-	-	-	Retain_sign	
41	<i>Eucalyptus tereticornis</i>	Forest Red Gum	1480		1480	465	37.0	22.0	15.0	3.9	Regular	-	-	-	-	-	Typical	-	-	-	-	Typical	-	-	-	-	-	-	Retain_sign	
42	<i>Eucalyptus siderophloia</i>	Grey Ironbark	540	490	729	229	23.0	11.0	8.8	2.9	Regular	-	-	-	-	-	Typical	-	-	-	-	Typical	-	-	-	-	-	-	Subject_remediation	
43	<i>Eucalyptus siderophloia</i>	Grey Ironbark	750		750	236	26.0	14.0	9.0	2.9	Regular	-	-	-	-	-	Typical	-	-	-	-	Typical	-	-	-	-	Termite nest	-	Remove	
44	<i>Grevillea robusta</i>	Silky Oak	520		520	163	21.0	8.0	6.2	2.5	Regular	-	-	-	-	-	Typical	-	-	-	-	Typical	-	-	-	-	-	-	Retain	
45	<i>Eucalyptus microcorys</i>	Tallowwood	505		505	159	22.0	12.0	6.1	2.5	Regular	-	-	-	-	-	Typical	-	-	-	-	Typical	-	-	-	-	-	-	Retain	
46	<i>Eucalyptus siderophloia</i>	Grey Ironbark	765	265	810	254	27.0	14.0	9.7	3.0	Regular	-	-	-	-	-	Typical	-	-	-	-	Typical	-	-	-	-	-	-	Retain	

Specimen Details											Canopy Condition Details						Trunk Condition Details					Fauna Details and Habitat Value								
Tree ID	Botanical Name	Common Name	Trunk DBH (mm)	Additional Trunks DBH (mm)	Total DBH (mm) [AS 4970-2009]	Trunk Circumference (cm) [AS 4970-2009]	Height (m)	Spread (m)	Tree Protection Zone (m)	Structural Root Zone (m)	Canopy Form	Spreading	Thinning	Die-Back	Epicormic Growth	Lopped	Canopy Health	Leaning	Vines	Trunk Damage	Fire Damage	Trunk Health	Scats	Scratches	Hollows	Nest	Termite Nest	Habitat Value	Retention	Additional Notes
47	<i>Eucalyptus siderophloia</i>	Grey Ironbark	680		680	214	29.0	12.0	8.2	2.8	Regular	-	-	-	-	-	Typical	-	-	-	-	Typical	-	-	-	-	Termite nest	-	Retain	
48	<i>Corymbia citriodora</i>	Spotted Gum	1065		1065	335	34.0	14.0	12.8	3.4	Regular	-	-	-	-	-	Typical	-	-	-	-	Typical	-	-	-	-	-	-	Subject_remediation	
49	<i>Corymbia citriodora</i>	Spotted Gum	525		525	165	27.0	11.0	6.3	2.5	Regular	-	-	-	-	-	Typical	-	-	-	-	Typical	-	-	-	-	-	-	Retain	
50	<i>Corymbia citriodora</i>	Spotted Gum	550		550	173	30.0	8.0	6.6	2.6	Regular	-	-	-	-	-	Typical	-	-	-	-	Typical	-	-	-	-	-	-	Retain	
51	<i>Eucalyptus siderophloia</i>	Grey Ironbark	680		680	214	34.0	10.0	8.2	2.8	Regular	-	-	Die-back	-	-	Typical	-	-	-	-	Typical	-	-	-	-	-	-	Retain	
52	<i>Corymbia citriodora</i>	Spotted Gum	820		820	258	36.0	14.0	9.8	3.0	Regular	-	-	-	-	-	Typical	-	-	-	-	Typical	-	-	-	-	-	-	Retain	
53	<i>Corymbia citriodora</i>	Spotted Gum	380		380	119	32.0	8.0	4.6	2.2	Regular	-	-	-	-	-	Typical	-	-	-	-	Typical	-	-	-	-	-	-	Retain	
54	<i>Corymbia citriodora</i>	Spotted Gum	365		365	115	26.0	9.0	4.4	2.2	Regular	-	-	-	-	-	Typical	-	-	-	-	Typical	-	-	-	-	-	-	Retain	
55	<i>Corymbia citriodora</i>	Spotted Gum	365		365	115	26.0	9.0	4.4	2.2	Regular	-	-	-	-	-	Typical	-	-	-	-	Typical	-	-	-	-	-	-	Retain	
56	<i>Corymbia trachyphloia</i>	Brown Bloodwood	260		260	82	12.0	5.0	3.1	1.9	One-sided	-	-	-	-	-	Typical	-	-	-	-	Typical	-	-	-	-	-	-	Retain	
57	<i>Corymbia citriodora</i>	Spotted Gum	720		720	226	34.0	14.0	8.6	2.9	Regular	-	-	-	-	-	Typical	-	-	-	-	Typical	-	-	-	-	-	-	Retain	
58	<i>Corymbia citriodora</i>	Spotted Gum	580		580	182	30.0	11.0	7.0	2.6	Regular	-	-	-	-	-	Typical	-	-	-	-	Typical	-	-	-	-	-	-	Retain	
59	<i>Corymbia citriodora</i>	Spotted Gum	700		700	220	34.0	14.0	8.4	2.8	Regular	-	-	-	-	-	Typical	-	-	-	-	Typical	-	-	-	-	-	-	Retain	
60	<i>Corymbia citriodora</i>	Spotted Gum	670		670	210	32.0	12.0	8.0	2.8	Regular	-	-	-	-	-	Typical	-	-	-	-	Typical	-	-	-	-	-	-	Retain	
61	<i>Corymbia citriodora</i>	Spotted Gum	550		550	173	32.0	10.0	6.6	2.6	Regular	-	-	-	-	-	Typical	-	-	-	-	Typical	-	-	-	-	-	-	Retain	
62	<i>Eucalyptus grandis</i>	Flooded Gum	790		790	248	26.0	12.0	9.5	3.0	Regular	-	-	-	-	-	Typical	-	-	-	-	Typical	-	-	-	-	-	-	Retain	
63	<i>Corymbia citriodora</i>	Spotted Gum	485		485	152	25.0	12.0	5.8	2.4	Regular	-	-	-	-	-	Typical	-	-	-	-	Typical	-	-	-	-	-	-	Retain	
64	<i>Corymbia citriodora</i>	Spotted Gum	580		580	182	32.0	12.0	7.0	2.6	Regular	-	-	-	-	-	Typical	-	-	-	-	Typical	-	-	-	-	-	-	Retain	
65	<i>Corymbia citriodora</i>	Spotted Gum	600		600	188	32.0	9.0	7.2	2.7	Regular	-	-	-	-	-	Typical	-	-	-	-	Typical	-	-	-	-	-	-	Retain	
66	<i>Corymbia citriodora</i>	Spotted Gum	570		570	179	32.0	12.0	6.8	2.6	Regular	-	-	-	-	-	Typical	-	-	-	-	Typical	-	-	-	-	-	-	Retain	
67	<i>Corymbia citriodora</i>	Spotted Gum	485		485	152	25.0	11.0	5.8	2.4	Regular	-	-	-	-	-	Typical	-	-	-	-	Typical	-	-	-	-	-	-	Retain	
68	<i>Eucalyptus siderophloia</i>	Grey Ironbark	960		960	302	36.0	16.0	11.5	3.3	Regular	-	-	-	-	-	Typical	-	-	-	-	Typical	-	-	-	-	-	-	Retain	
69	<i>Lophostemon confertus</i>	Brush Box	530		530	167	17.0	12.0	6.4	2.5	Regular	-	-	-	-	-	Typical	-	-	-	-	Typical	-	-	-	-	-	-	Retain	
70	<i>Eucalyptus siderophloia</i>	Grey Ironbark	820	540	982	308	34.0	12.0	11.8	3.3	Regular	-	-	-	-	-	Typical	-	-	Trunk Dmg.	-	Typical	-	-	-	-	-	-	Retain	
71	<i>Eucalyptus siderophloia</i>	Grey Ironbark	575		575	181	32.0	12.0	6.9	2.6	Regular	-	-	-	-	-	Typical	-	-	-	-	Typical	-	-	-	-	-	-	Retain	
72	<i>Eucalyptus siderophloia</i>	Grey Ironbark	670		670	210	29.0	14.0	8.0	2.8	Regular	-	-	-	-	-	Typical	-	-	-	-	Typical	-	-	-	-	-	-	Retain	
73	<i>Eucalyptus siderophloia</i>	Grey Ironbark	530		530	167	28.0	12.0	6.4	2.5	Regular	-	-	-	-	-	Typical	-	-	-	-	Typical	-	-	-	-	-	-	Retain	
74	<i>Corymbia citriodora</i>	Spotted Gum	575		575	181	28.0	12.0	6.9	2.6	Regular	-	-	-	-	-	Typical	-	-	-	-	Typical	-	-	-	-	-	-	Retain	
75	<i>Lophostemon confertus</i>	Brush Box	590		590	185	16.0	10.0	7.1	2.7	Regular	-	-	-	-	-	Typical	-	Introduced	-	-	Typical	-	-	-	-	-	-	Retain	
76	<i>Eucalyptus moluccana</i>	Gum Topped Box	240		240	75	16.0	5.0	2.9	1.8	Regular	-	-	-	-	-	Typical	-	-	-	-	Typical	-	-	-	-	-	-	Retain	
77	<i>Eucalyptus moluccana</i>	Gum Topped Box	670		670	210	26.0	12.0	8.0	2.8	Regular	-	-	-	-	-	Typical	-	-	-	-	Typical	-	-	-	-	-	-	Subject_remediation	
78	<i>Celtis sinensis</i>	Chinese Elm	165		165	52	10.0	5.0	2.0	1.6	Regular	-	-	-	-	-	Typical	-	-	-	-	Typical	-	-	-	-	-	-	Remove	
79	<i>Celtis sinensis</i>	Chinese Elm	180		180	57	10.0	6.0	2.2	1.6	Regular	-	-	-	-	-	Typical	-	-	-	-	Typical	-	-	-	-	-	-	Retain	
80	<i>Acacia disparrima</i>	Hickory Wattle	265		265	83	10.0	5.0	3.2	1.9	Regular	-	-	-	-	-	Typical	-	Introduced	-	-	Typical	-	-	-	-	-	-	Retain	
81	<i>Alphitonia excelsa</i>	Soap Tree	140		140	44	11.0	4.0	2.0	1.4	One-sided	-	-	-	-	-	Typical	-	-	-	-	Typical	-	-	-	-	-	-	Retain	
82	<i>Acacia disparrima</i>	Hickory Wattle	240		240	75	11.0	6.0	2.9	1.8	Regular	-	-	-	-	-	Typical	-	Introduced	-	-	Typical	-	-	-	-	-	-	Retain	
83	<i>Celtis sinensis</i>	Chinese Elm	155		155	49	9.0	5.0	2.0	1.5	Regular	-	-	-	-	-	Typical	-	-	-	-	Typical	-	-	-	-	-	-	Retain	
84	<i>Lophostemon confertus</i>	Brush Box	620		620	195	15.0	8.0	7.4	2.7	Regular	-	-	-	-	-	Typical	-	-	-	-	Typical	-	-	-	-	-	-	Retain	
85	<i>Lophostemon confertus</i>	Brush Box	420		420	132	16.0	7.0	5.0	2.3	Regular	-	-	-	-	-	Typical	-	-	-	-	Typical	-	-	-	-	-	-	Retain	
86	<i>Lophostemon confertus</i>	Brush Box	445		445	140	16.0	6.0	5.3	2.4	Regular	-	-	-	-	-	Typical	-	-	-	-	Typical	-	-	-	-	-	-	Retain	
87	<i>Acacia disparrima</i>	Hickory Wattle	165		165	52	10.0	4.0	2.0	1.6	Regular	-	-	-	-	-	Typical	-	-	-	-	Typical	-	-	-	-	-	-	Retain	
88	<i>Eucalyptus siderophloia</i>	Grey Ironbark	260		260	82	16.0	6.0	3.1	1.9	Regular	-	-	-	-	-	Typical	-	-	-	-	Typical	-	-	-	-	-	-	Retain	
89	<i>Acacia disparrima</i>	Hickory Wattle	160		160	50	11.0	5.0	2.0	1.5	Regular	-	-	-	-	-	Typical	-	-	-	-	Typical	-	-	-	-	-	-	Retain	
90	<i>Lophostemon confertus</i>	Brush Box	150		150	47	10.0	4.0	2.0	1.5	Regular	-	-	-	-	-	Typical	-	-	-	-	Typical	-	-	-	-	-	-	Retain	
91	<i>Eucalyptus siderophloia</i>	Grey Ironbark	250		250	79	14.0	5.0	3.0	1.8	One-sided	-	Thinning	-	-	-	Typical	-	-	-	-	Typical	-	-	-	-	-	-	Retain	
92	<i>Eucalyptus siderophloia</i>	Grey Ironbark	460		460	145	22.0	7.0	5.5	2.4	Regular	-	-	-	-	-	Typical	-	-	-	-	Typical	-	-	-	-	-	-	Retain	
93	<i>Eucalyptus siderophloia</i>	Grey Ironbark	465		465	146	23.0	7.0	5.6	2.4	Regular	-	-	-	-	-	Typical	-	-	-	-	Typical	-	-	-	-	-	-	Retain	
94	<i>Commersonia bartramia</i>	Brown Kurrajong	220	140, 130, 130	319	100	11.0	6.0	3.8	2.0	Regular	-	-	-	-	-	Typical	-	Introduced	-	-	Typical	-	-	-	-	-	-	Retain	
95	<i>Lophostemon confertus</i>	Brush Box	165		165	52	11.0	5.0	2.0	1.6	Regular	-	-	-	-	-	Typical	-	-	-	-	Typical	-	-	-	-	-	-	Retain	
96	<i>Eucalyptus siderophloia</i>	Grey Ironbark	235		235	74	22.0	7.0	2.8	1.8	Regular	-	-	-	-	-	Typical	-	-	-	-	Typical	-	-	-	-	-	-	Retain	

Specimen Details											Canopy Condition Details						Trunk Condition Details					Fauna Details and Habitat Value									
Tree ID	Botanical Name	Common Name	Trunk DBH (mm)	Additional Trunks DBH (mm)	Total DBH (mm) [AS 4970-2009]	Trunk Circumference (cm) [AS 4970-2009]	Height (m)	Spread (m)	Tree Protection Zone (m)	Structural Root Zone (m)	Canopy Form	Spreading	Thinning	Die-Back	Epicormic Growth	Lopped	Canopy Health	Leaning	Vines	Trunk Damage	Fire Damage	Trunk Health	Scats	Scratches	Hollows	Nest	Termite Nest	Habitat Value	Retention	Additional Notes	
97	<i>Pittasporum undulatum</i>	Sweet Pittosporum	130		130	41	11.0	5.0	2.0	1.4	Regular	-	-	-	-	-	Typical	-	-	-	-	Typical	-	-	-	-	-	-	Retain		
98	<i>Eucalyptus siderophloia</i>	Grey Ironbark	245		245	77	18.0	5.0	2.9	1.8	Regular	-	Thinning	Die-back	-	-	Poor	-	-	-	-	Typical	-	-	-	-	-	-	Retain		
99	<i>Jagera pseudorhus</i>	Foambark Tree	180		180	57	11.0	6.0	2.2	1.6	Regular	-	-	-	-	-	Typical	-	-	-	-	Typical	-	-	-	-	-	-	Retain		
100	<i>Eucalyptus siderophloia</i>	Grey Ironbark	495		495	156	23.0	14.0	5.9	2.5	Regular	-	-	-	-	-	Typical	-	-	-	-	Typical	-	-	-	-	Termite nest	-	Retain		
101	<i>Glochidion ferdinandi</i>	Cheese Tree	265		265	83	10.0	5.0	3.2	1.9	Regular	-	-	-	-	-	Typical	-	-	-	-	Typical	-	-	-	-	-	-	Retain		
102	<i>Jagera pseudorhus</i>	Foambark Tree	125		125	39	8.0	3.0	2.0	1.4	Regular	-	-	-	-	-	Typical	-	-	-	-	Typical	-	-	-	-	-	-	Retain		
103	<i>Acacia disparrima</i>	Hickory Wattle	235		235	74	10.0	5.0	2.8	1.8	One-sided	-	-	-	-	-	Typical	Minor	-	-	-	Typical	-	-	-	-	-	-	Retain		
104	<i>Lophostemon confertus</i>	Brush Box	580	400	705	221	20.0	14.0	8.5	2.9	Regular	-	-	-	-	-	Typical	-	-	-	-	Typical	-	-	-	-	-	-	Retain		
105	<i>Commersonia bartramia</i>	Brown Kurrajong	125		125	39	7.0	4.0	2.0	1.4	Regular	-	-	-	-	-	Typical	-	-	-	-	Typical	-	-	-	-	-	-	Retain		
106	<i>Acacia disparrima</i>	Hickory Wattle	220		220	69	12.0	5.0	2.6	1.8	Regular	-	-	-	-	-	Typical	-	-	-	-	Typical	-	-	-	-	-	-	Retain		
107	<i>Eucalyptus siderophloia</i>	Grey Ironbark	310		310	97	13.0	4.0	3.7	2.0	Regular	-	-	-	Epicormic	Lopped	Poor	-	-	-	-	Typical	-	-	-	-	-	-	Retain		
108	<i>Jagera pseudorhus</i>	Foambark Tree	125		125	39	9.0	5.0	2.0	1.4	Regular	-	-	-	-	-	Typical	-	-	-	-	Typical	-	-	-	-	-	-	Retain		
109	<i>Alphitonia excelsa</i>	Soap Tree	130		130	41	10.0	4.0	2.0	1.4	Regular	-	-	-	-	-	Typical	-	-	-	-	Typical	-	-	-	-	-	-	Retain		
110	<i>Acacia leiocalyx</i>	Early Flowering Black Wattle	185		185	58	9.0	5.0	2.2	1.6	One-sided	-	-	-	-	-	Typical	-	-	-	-	Typical	-	-	-	-	-	-	Retain		
111	<i>Eucalyptus siderophloia</i>	Grey Ironbark	440		440	138	23.0	10.0	5.3	2.3	Regular	-	-	-	-	-	Typical	-	-	-	-	Typical	-	-	-	-	Termite nest	-	Retain		
112	<i>Eucalyptus siderophloia</i>	Grey Ironbark	510		510	160	24.0	11.0	6.1	2.5	Regular	-	-	-	-	-	Typical	-	-	-	-	Typical	-	-	-	-	-	-	Retain		
113	<i>Eucalyptus siderophloia</i>	Grey Ironbark	270		270	85	23.0	6.0	3.2	1.9	Regular	-	-	-	-	-	Typical	-	-	-	-	Typical	-	-	-	-	-	-	Retain		
114	<i>Lophostemon confertus</i>	Brush Box	365		365	115	17.0	7.0	4.4	2.2	One-sided	-	-	-	-	-	Typical	-	-	-	-	Typical	-	-	-	-	-	-	Retain		
115	<i>Commersonia bartramia</i>	Brown Kurrajong	160	165	230	72	9.0	6.0	2.8	1.8	Regular	-	-	-	-	-	Typical	-	-	-	-	Typical	-	-	-	-	-	-	Retain		
116	<i>Alphitonia excelsa</i>	Soap Tree	150		150	47	9.0	5.0	2.0	1.5	Regular	-	-	-	-	-	Typical	-	-	-	-	Typical	-	-	-	-	-	-	Retain		
117	<i>Eucalyptus siderophloia</i>	Grey Ironbark	500		500	157	27.0	14.0	6.0	2.5	Regular	-	-	-	-	-	Typical	-	-	-	-	Typical	-	-	-	-	Termite nest	-	Retain		
118	<i>Eucalyptus siderophloia</i>	Grey Ironbark	240	140	278	87	17.0	6.0	3.3	1.9	Regular	-	-	-	-	-	Typical	-	-	-	-	Typical	-	-	-	-	-	-	Retain		
119	<i>Eucalyptus siderophloia</i>	Grey Ironbark	465		465	146	23.0	9.0	5.6	2.4	One-sided	-	-	-	-	-	Typical	-	-	-	-	Typical	-	-	-	-	-	-	Retain		
120	DEAD/STAG		620	620	877	275	17.0	7.0	10.5	3.1	Regular	-	-	-	-	-	Typical	-	-	-	-	Typical	-	-	Small	-	-	-	Retain		
121	<i>Eucalyptus siderophloia</i>	Grey Ironbark	165		165	52	12.0	5.0	2.0	1.6	Regular	-	-	-	-	-	Typical	Minor	-	-	-	-	Typical	-	-	-	-	-	-	Retain	
122	<i>Eucalyptus siderophloia</i>	Grey Ironbark	165		165	52	12.0	5.0	2.0	1.6	Regular	-	-	-	-	-	Typical	-	-	-	-	Typical	-	-	-	-	-	-	Retain		
123	<i>Eucalyptus siderophloia</i>	Grey Ironbark	620		620	195	23.0	14.0	7.4	2.7	Regular	-	-	-	-	-	Typical	-	-	-	-	Typical	-	-	-	-	-	-	Retain		
124	<i>Eucalyptus siderophloia</i>	Grey Ironbark	390		390	123	17.0	8.0	4.7	2.2	Regular	-	-	-	-	-	Typical	Minor	-	-	-	-	Typical	-	-	-	-	-	-	Retain	
125	<i>Eucalyptus siderophloia</i>	Grey Ironbark	480		480	151	18.0	9.0	5.8	2.4	Regular	-	-	-	-	-	Typical	Minor	-	-	-	-	Typical	-	-	-	-	-	-	Retain	
126	<i>Eucalyptus siderophloia</i>	Grey Ironbark	270		270	85	17.0	8.0	3.2	1.9	Regular	-	-	-	-	-	Typical	-	-	-	-	Typical	-	-	-	-	-	-	Retain		
127	<i>Eucalyptus siderophloia</i>	Grey Ironbark	230		230	72	16.0	7.0	2.8	1.8	Regular	-	-	-	-	-	Typical	-	-	-	-	Typical	-	-	-	-	-	-	Retain		
128	<i>Acacia disparrima</i>	Hickory Wattle	390		390	123	12.0	8.0	4.7	2.2	Regular	-	-	-	-	-	Typical	-	-	-	-	Typical	-	-	-	-	-	-	Retain		
129	<i>Glochidion ferdinandi</i>	Cheese Tree	160	120, 100	224	70	9.0	5.0	2.7	1.8	Regular	-	-	-	-	-	Typical	-	-	-	-	Typical	-	-	-	-	-	-	Retain		
130	<i>Lophostemon suaveolens</i>	Swmap Box	210		210	66	11.0	4.0	2.5	1.7	Regular	-	-	-	-	-	Typical	-	-	-	-	Typical	-	-	-	-	-	-	Retain		
131	<i>Alphitonia excelsa</i>	Soap Tree	165		165	52	8.0	5.0	2.0	1.6	Regular	-	-	-	-	-	Typical	Major	-	-	-	-	Typical	-	-	-	-	-	-	Retain	
132	<i>Alphitonia excelsa</i>	Soap Tree	150		150	47	12.0	5.0	2.0	1.5	Regular	-	-	-	-	-	Typical	-	-	-	-	Typical	-	-	-	-	-	-	Retain		
133	<i>Flindersia schottiana</i>	Bumpy Ash	650		650	204	22.0	11.0	7.8	2.8	Regular	-	-	-	-	-	Typical	-	-	-	-	Typical	-	-	-	-	-	-	Retain		
134	<i>Alphitonia excelsa</i>	Soap Tree	220		220	69	12.0	5.0	2.6	1.8	Regular	-	-	-	-	-	Typical	-	-	-	-	Typical	-	-	-	-	-	-	Retain		
135	<i>Acacia disparrima</i>	Hickory Wattle	230		230	72	12.0	6.0	2.8	1.8	Regular	-	-	-	-	-	Typical	-	-	-	-	Typical	-	-	-	-	-	-	Retain		
136	<i>Alphitonia excelsa</i>	Soap Tree	185		185	58	12.0	5.0	2.2	1.6	Regular	-	-	-	-	-	Typical	-	-	-	-	Typical	-	-	-	-	-	-	Retain		
137	<i>Alphitonia excelsa</i>	Soap Tree	200		200	63	11.0	5.0	2.4	1.7	Regular	-	-	-	-	-	Typical	-	-	-	-	Typical	-	-	-	-	-	-	Retain		
138	<i>Acacia disparrima</i>	Hickory Wattle	240		240	75	13.0	5.0	2.9	1.8	Regular	-	-	-	-	-	Typical	-	Both</												

Specimen Details											Canopy Condition Details						Trunk Condition Details					Fauna Details and Habitat Value								
Tree ID	Botanical Name	Common Name	Trunk DBH (mm)	Additional Trunks DBH (mm)	Total DBH (mm) [AS 4970-2009]	Trunk Circumference (cm) [AS 4970-2009]	Height (m)	Spread (m)	Tree Protection Zone (m)	Structural Root Zone (m)	Canopy Form	Spreading	Thinning	Die-Back	Epicormic Growth	Lopped	Canopy Health	Leaning	Vines	Trunk Damage	Fire Damage	Trunk Health	Scats	Scratches	Hollows	Nest	Termite Nest	Habitat Value	Retention	Additional Notes
147	<i>Lophostemon confertus</i>	Brush Box	210		210	66	12.0	5.0	2.5	1.7	Regular	-	-	-	-	-	Typical	-	-	-	-	Typical	-	-	-	-	-	-	Retain	
148	<i>Lophostemon confertus</i>	Brush Box	200		200	63	10.0	5.0	2.4	1.7	Regular	-	-	-	-	-	Typical	-	-	-	-	Typical	-	-	-	-	-	-	Retain	
149	<i>Acacia disparrima</i>	Hickory Wattle	260		260	82	12.0	5.0	3.1	1.9	Regular	-	-	-	-	-	Typical	-	Introduced	-	-	Typical	-	-	-	-	-	-	Retain	
150	<i>Pittasporum undulatum</i>	Sweet Pittosporum	370	120	389	122	16.0	7.0	4.7	2.2	Regular	-	-	-	-	-	Typical	-	Introduced	-	-	Typical	-	-	-	-	-	-	Retain	
151	<i>Schinus terebinthifolius</i>	Broadleaved Pepper Tree	240	120	268	84	8.0	8.0	3.2	1.9	Regular	-	-	-	-	-	Typical	-	-	-	-	Typical	-	-	-	-	-	-	Retain	
152	<i>Corymbia torelliana</i>	Cadaghi	150		150	47	11.0	4.0	2.0	1.5	Regular	-	-	-	-	-	Typical	-	-	-	-	Typical	-	-	-	-	-	-	Retain	
153	<i>Corymbia torelliana</i>	Cadaghi	130		130	41	9.0	4.0	2.0	1.4	Regular	-	-	-	-	-	Typical	-	-	-	-	Typical	-	-	-	-	-	-	Retain	
154	<i>Corymbia torelliana</i>	Cadaghi	330		330	104	16.0	7.0	4.0	2.1	Regular	-	-	-	-	-	Typical	-	Introduced	-	-	Typical	-	-	-	-	-	-	Retain	
155	<i>Lophostemon confertus</i>	Brush Box	640		640	201	17.0	8.0	7.7	2.7	Regular	-	-	-	-	-	Typical	-	-	-	-	Typical	-	-	-	-	-	-	Retain	
156	<i>Acacia leiocalyx</i>	Early Flowering Black Wattle	125		125	39	10.0	4.0	2.0	1.4	Regular	-	-	-	-	-	Typical	-	Introduced	-	-	Typical	-	-	-	-	-	-	Retain	
157	<i>Acacia disparrima</i>	Hickory Wattle	235		235	74	12.0	4.0	2.8	1.8	Regular	-	-	-	-	-	Typical	-	-	-	-	Typical	-	-	-	-	-	-	Retain	
158	<i>Acacia disparrima</i>	Hickory Wattle	220		220	69	12.0	4.0	2.6	1.8	Regular	-	-	-	-	-	Typical	-	Introduced	-	-	Typical	-	-	-	-	-	-	Retain	
159	<i>Acacia leiocalyx</i>	Early Flowering Black Wattle	180		180	57	11.0	3.0	2.2	1.6	Regular	-	-	-	-	-	Typical	-	Introduced	-	-	Typical	-	-	-	-	-	-	Retain	
160	<i>Lophostemon confertus</i>	Brush Box	260		260	82	14.0	6.0	3.1	1.9	Regular	-	-	-	-	-	Typical	-	Introduced	-	-	Typical	-	-	-	-	-	-	Retain	
161	<i>Lophostemon confertus</i>	Brush Box	360		360	113	15.0	6.0	4.3	2.2	Regular	-	-	-	-	-	Typical	-	Introduced	-	-	Typical	-	-	-	-	-	-	Retain	
162	<i>Acacia leiocalyx</i>	Early Flowering Black Wattle	160		160	50	11.0	4.0	2.0	1.5	Regular	-	-	-	-	-	Typical	-	Native	-	-	Typical	-	-	-	-	-	-	Retain	
163	<i>Grevillea baileyana</i>	White Oak	160		160	50	11.0	3.0	2.0	1.5	Regular	-	-	-	-	-	Typical	-	Introduced	-	-	Typical	-	-	-	-	-	-	Retain	
164	<i>Pittasporum undulatum</i>	Sweet Pittosporum	165	110, 90	218	68	11.0	5.0	2.6	1.7	Regular	-	-	-	-	-	Typical	-	-	-	-	Typical	-	-	-	-	-	-	Retain	
165	<i>Acacia disparrima</i>	Hickory Wattle	340		340	107	12.0	6.0	4.1	2.1	Regular	-	-	-	-	-	Typical	-	Introduced	-	-	Typical	-	-	-	-	-	-	Retain	
166	<i>Jagera pseudorhus</i>	Foambark Tree	230	230	325	102	13.0	6.0	3.9	2.1	Regular	-	-	-	-	-	Typical	-	Introduced	-	-	Typical	-	-	-	-	-	-	Retain	
167	<i>Mallotus philippensis</i>	Red Kamala	135		135	42	7.0	3.0	2.0	1.4	Regular	-	-	-	-	-	Typical	-	Introduced	-	-	Typical	-	-	-	-	-	-	Retain	
168	<i>Pittasporum undulatum</i>	Sweet Pittosporum	200		200	63	12.0	6.0	2.4	1.7	Regular	-	-	-	-	-	Typical	-	Introduced	-	-	Typical	-	-	-	-	-	-	Retain	
169	<i>Lophostemon confertus</i>	Brush Box	570		570	179	17.0	8.0	6.8	2.6	Regular	-	-	-	-	-	Typical	-	-	-	-	Typical	-	-	-	-	-	-	Retain	
170	<i>Lophostemon confertus</i>	Brush Box	460	120, 140, 130	512	161	12.0	5.0	6.1	2.5	Regular	-	-	-	-	Lopped	Typical	-	-	Trunk Dmg.	-	Poor	-	-	-	-	-	-	Retain	
171	<i>Lophostemon confertus</i>	Brush Box	465		465	146	17.0	8.0	5.6	2.4	Regular	-	-	-	-	-	Typical	-	Native	-	-	Typical	-	-	-	-	-	-	Retain	
172	<i>Lophostemon confertus</i>	Brush Box	450		450	141	20.0	6.0	5.4	2.4	Regular	-	-	-	-	-	Typical	-	Introduced	-	-	Typical	-	-	-	-	-	-	Retain	
173	<i>Lophostemon confertus</i>	Brush Box	380	150, 100, 130	440	138	16.0	5.0	5.3	2.3	Regular	-	-	-	-	-	Typical	-	Introduced	-	-	Typical	-	-	-	-	-	-	Retain	
174	<i>Pittasporum undulatum</i>	Sweet Pittosporum	200		200	63	9.0	5.0	2.4	1.7	Regular	-	-	-	-	-	Typical	-	-	-	-	Typical	-	-	-	-	-	-	Retain	
175	<i>Acacia leiocalyx</i>	Early Flowering Black Wattle	195		195	61	9.0	5.0	2.3	1.7	Regular	-	-	-	-	-	Typical	-	-	-	-	Typical	-	-	-	-	-	-	Retain	
176	<i>Acacia disparrima</i>	Hickory Wattle	250		250	79	13.0	6.0	3.0	1.8	Regular	-	-	-	-	-	Typical	-	-	-	-	Typical	-	-	-	-	-	-	Retain	
177	<i>Acacia disparrima</i>	Hickory Wattle	220	130	256	80	13.0	5.0	3.1	1.9	Regular	-	-	-	-	-	Typical	-	-	-	-	Typical	-	-	-	-	-	-	Retain	
178	<i>Acacia disparrima</i>	Hickory Wattle	180	160	241	76	12.0	5.0	2.9	1.8	Regular	-	-	-	-	-	Typical	-	-	-	-	Typical	-	-	-	-	-	-	Retain	
179	<i>Acacia disparrima</i>	Hickory Wattle	155	135, 80	221	69	11.0	5.0	2.6	1.8	Regular	-	-	-	-	-	Typical	-	-	-	-	Typical	-	-	-	-	-	-	Retain	
180	<i>Acacia disparrima</i>	Hickory Wattle	195		195	61	12.0	4.0	2.3	1.7	Regular	-	-	-	-	-	Typical	-	-	-	-	Typical	-	-	-	-	-	-	Retain	
181	<i>Acacia disparrima</i>	Hickory Wattle	210	170, 200	336	106	11.0	5.0	4.0	2.1	Regular	-	-	-	-	-	Typical	-	-	-	-	Typical	-	-	-	-	-	-	Retain	
182	<i>Acacia disparrima</i>	Hickory Wattle	200	180	269	85	12.0	3.0	3.2	1.9	Regular	-	-	-	-	-	Typical	-	-	-	-	Typical	-	-	-	-	-	-	Retain	
183	<i>Acacia disparrima</i>	Hickory Wattle	230	190, 230, 250	452	142	12.0	6.0	5.4	2.4	Regular	-	-	-	-	-	Typical	-	-	-	-	Typical	-	-	-	-	-	-	Retain	
184	<i>Pittasporum undulatum</i>	Sweet Pittosporum	160		160	50	12.0	4.0	2.0	1.5	Regular	-	-	-	-	-	Typical	-	-	-	-	Typical	-	-	-	-	-	-	Retain	
185	<i>Mallotus philippensis</i>	Red Kamala	130	70	148	46	7.0	3.0	2.0	1.5	Regular	-	-	-	-	-	Typical	-	-	-	-	Typical	-	-	-	-	-	-	Retain	
186	<i>Alphitonia excelsa</i>	Soap Tree	165		165	52	12.0	4.0	2.0	1.6	Regular	-	-	-	-	-	Typical	-	-	-	-	Typical	-	-	-	-	-	-	Retain	
187	<i>Alphitonia excelsa</i>	Soap Tree	210		210	66	10.0	4.0	2.5	1.7	Regular	-	-	-	-	-	Typical	-	-	-	-	Typical	-	-	-	-	-	-	Retain	
188	<i>Alphitonia excelsa</i>	Soap Tree	165		165	52	10.0	4.0	2.0	1.6	Regular	-	-	-	-	-	Typical	-	-	-	-	Typical	-	-	-	-	-	-	Retain	
189	<i>Alphitonia excelsa</i>	Soap Tree	145		145	46	9.0	2.0	2.0	1.5	Regular	-	-	-	-	-	Typical	-	-	-	-	Typical	-	-	-	-	-	-	Retain	
190	<i>Alphitonia excelsa</i>	Soap Tree	130		130	41	9.0	3.0	2.0	1.4	Regular	-	-	-	-	-	Typical	-	-	-	-	Typical	-	-	-	-	-	-	Retain	
191	<i>Alphitonia excelsa</i>	Soap Tree	130		130	41	9.0	1.0	2.0	1.4	Regular	-	-	-	-	-	Typical	-	-	-	-	Typical	-	-	-	-	-	-	Retain	
192	<i>Alphitonia excelsa</i>	Soap Tree	140		140	44	9.0	2.0	2.0	1.4	Regular	-	-	-	-	-	Typical	-	-	-	-	Typical	-	-	-	-	-	-	Retain	
193	<i>Alphitonia excelsa</i>	Soap Tree	160		160	50	10.0	2.0	2.0	1.5	Regular	-	-	-	-	-	Typical	-	-	-	-	Typical	-	-	-	-	-	-	Retain	
194	<i>Alphitonia excelsa</i>	Soap Tree	180		180	57	10.0	3.0	2.2	1.6	Regular	-	-	-	-	-	Typical	-	-	-	-	Typical	-	-	-	-	-	-	Retain	
195	<i>Alphitonia excelsa</i>	Soap Tree	220		220	69	11.0	3.0	2.6	1.8	Regular	-	-	-	-	-	Typical	-	-	-	-	Typical	-	-	-	-	-	-	Retain	
196	<i>Lophostemon confertus</i>	Brush Box	230	230	325	102	17.0	8.0	3.9	2.1	Regular	-	-	-	-	-	Typical	-	-	-	-	Typical	-	-	-	-	-	-	Retain	

Specimen Details											Canopy Condition Details						Trunk Condition Details					Fauna Details and Habitat Value								
Tree ID	Botanical Name	Common Name	Trunk DBH (mm)	Additional Trunks DBH (mm)	Total DBH (mm) [AS 4970-2009]	Trunk Circumference (cm) [AS 4970-2009]	Height (m)	Spread (m)	Tree Protection Zone (m)	Structural Root Zone (m)	Canopy Form	Spreading	Thinning	Die-Back	Epicormic Growth	Lopped	Canopy Health	Leaning	Vines	Trunk Damage	Fire Damage	Trunk Health	Scats	Scratches	Hollows	Nest	Termite Nest	Habitat Value	Retention	Additional Notes
197	<i>Alphitonia excelsa</i>	Soap Tree	160		160	50	9.0	2.0	2.0	1.5	Regular	-	-	-	-	-	Typical	-	-	-	-	Typical	-	-	-	-	-	-	Retain	
198	<i>Acacia disparrima</i>	Hickory Wattle	170		170	53	11.0	4.0	2.0	1.6	Regular	-	-	-	-	-	Typical	-	Introduced	-	-	Typical	-	-	-	-	-	-	Retain	
199	<i>Acacia disparrima</i>	Hickory Wattle	340		340	107	15.0	7.0	4.1	2.1	Regular	-	-	-	-	-	Typical	-	-	-	-	Typical	-	-	-	-	-	-	Retain	
200	<i>Acacia disparrima</i>	Hickory Wattle	230		230	72	12.0	5.0	2.8	1.8	Regular	-	-	-	-	-	Typical	-	-	-	-	Typical	-	-	-	-	-	-	Retain	
201	<i>Acacia disparrima</i>	Hickory Wattle	270		270	85	12.0	3.0	3.2	1.9	Regular	-	-	-	-	-	Typical	-	Introduced	-	-	Typical	-	-	-	-	-	-	Retain	
202	<i>Acacia disparrima</i>	Hickory Wattle	230	200, 180	354	111	12.0	5.0	4.2	2.1	Regular	-	-	-	-	-	Typical	-	-	-	-	Typical	-	-	-	-	-	-	Retain	
203	<i>Acacia disparrima</i>	Hickory Wattle	280		280	88	11.0	5.0	3.4	1.9	Regular	-	-	-	-	-	Typical	-	-	-	-	Typical	-	-	-	-	-	-	Retain	
204	<i>Alphitonia excelsa</i>	Soap Tree	145		145	46	11.0	2.0	2.0	1.5	Regular	-	-	-	-	-	Typical	-	-	-	-	Typical	-	-	-	-	-	-	Retain	
205	<i>Acacia disparrima</i>	Hickory Wattle	270		270	85	12.0	6.0	3.2	1.9	Regular	-	-	-	-	-	Typical	-	-	-	-	Typical	-	-	-	-	-	-	Retain	
206	<i>Lophostemon suaveolens</i>	Swamp Box	145		145	46	9.0	3.0	2.0	1.5	Regular	-	-	-	-	-	Typical	-	-	-	-	Typical	-	-	-	-	-	-	Retain	
207	<i>Alphitonia excelsa</i>	Soap Tree	130		130	41	10.0	3.0	2.0	1.4	Regular	-	-	-	-	-	Typical	-	-	-	-	Typical	-	-	-	-	-	-	Retain	
208	<i>Corymbia torelliana</i>	Cadaghi	150		150	47	10.0	4.0	2.0	1.5	Regular	-	-	-	-	-	Typical	-	-	-	-	Typical	-	-	-	-	-	-	Retain	
209	<i>Acacia disparrima</i>	Hickory Wattle	310		310	97	11.0	6.0	3.7	2.0	Regular	-	-	-	-	-	Typical	-	-	-	-	Typical	-	-	-	-	-	-	Retain	
210	<i>Angophora leiocarpa</i>	Early Flowering Black Wattle	230		230	72	16.0	6.0	2.8	1.8	Regular	-	-	-	-	-	Typical	-	-	-	-	Typical	-	-	-	-	-	-	Retain	
211	<i>Corymbia citriodora</i>	Spotted Gum	130		130	41	12.0	2.0	2.0	1.4	Regular	-	-	-	-	-	Typical	-	-	-	-	Typical	-	-	-	-	-	-	Retain	
212	<i>Alphitonia excelsa</i>	Soap Tree	160		160	50	12.0	4.0	2.0	1.5	Regular	-	-	-	-	-	Typical	-	-	-	-	Typical	-	-	-	-	-	-	Retain	
213	<i>Acacia disparrima</i>	Hickory Wattle	160		160	50	11.0	4.0	2.0	1.5	Regular	-	-	-	-	-	Typical	-	-	-	-	Typical	-	-	-	-	-	-	Retain	
214	<i>Corymbia torelliana</i>	Cadaghi	210		210	66	12.0	4.0	2.5	1.7	Regular	-	-	-	-	-	Typical	-	-	-	-	Typical	-	-	-	-	-	-	Retain	
215	<i>Acacia disparrima</i>	Hickory Wattle	140		140	44	9.0	3.0	2.0	1.4	Regular	-	-	-	-	-	Typical	-	-	-	-	Typical	-	-	-	-	-	-	Retain	
216	<i>Corymbia torelliana</i>	Cadaghi	185		185	58	10.0	5.0	2.2	1.6	Regular	-	-	-	-	-	Typical	-	-	-	-	Typical	-	-	-	-	-	-	Retain	
217	<i>Acacia disparrima</i>	Hickory Wattle	230		230	72	11.0	5.0	2.8	1.8	Regular	-	-	-	-	-	Typical	-	-	-	-	Typical	-	-	-	-	-	-	Retain	
218	<i>Lophostemon confertus</i>	Brush Box	290		290	91	12.0	6.0	3.5	2.0	Regular	-	-	-	-	-	Typical	-	-	-	-	Typical	-	-	-	-	-	-	Retain	
219	<i>Corymbia torelliana</i>	Cadaghi	230		230	72	10.0	5.0	2.8	1.8	Regular	-	-	-	-	-	Typical	-	-	-	-	Typical	-	-	-	-	-	-	Retain	
220	<i>Alphitonia excelsa</i>	Soap Tree	130		130	41	9.0	3.0	2.0	1.4	Regular	-	-	-	-	-	Typical	-	-	-	-	Typical	-	-	-	-	-	-	Retain	
221	<i>Lophostemon confertus</i>	Brush Box	120		120	38	8.0	3.0	2.0	1.4	Regular	-	-	-	-	-	Typical	-	-	-	-	Typical	-	-	-	-	-	-	Retain	
222	<i>Acacia disparrima</i>	Hickory Wattle	270		270	85	12.0	6.0	3.2	1.9	Regular	-	-	-	-	-	Typical	-	-	-	-	Typical	-	-	-	-	-	-	Retain	
223	<i>Lophostemon confertus</i>	Brush Box	210		210	66	12.0	5.0	2.5	1.7	Regular	-	-	-	-	-	Typical	-	-	-	-	Typical	-	-	-	-	-	-	Retain	
224	<i>Alphitonia excelsa</i>	Soap Tree	130		130	41	9.0	2.0	2.0	1.4	Regular	-	-	-	-	-	Typical	-	-	-	-	Typical	-	-	-	-	-	-	Retain	
225	<i>Lophostemon confertus</i>	Brush Box	135		135	42	9.0	3.0	2.0	1.4	Regular	-	-	-	-	-	Typical	-	-	-	-	Typical	-	-	-	-	-	-	Retain	
226	<i>Acacia disparrima</i>	Hickory Wattle	330	280	433	136	10.0	6.0	5.2	2.3	Regular	-	-	-	-	-	Typical	Minor	-	-	-	Typical	-	-	-	-	-	-	Retain	
227	<i>Eucalyptus tereticornis</i>	Forest Red Gum	680		680	214	22.0	9.0	8.2	2.8	Regular	-	-	-	-	-	Typical	-	-	-	-	Typical	-	-	-	-	-	-	Retain	
228	<i>Eucalyptus tereticornis</i>	Forest Red Gum	530		530	167	17.0	8.0	6.4	2.5	Regular	-	-	-	-	-	Typical	-	-	-	-	Typical	-	-	-	-	-	-	Retain	
229	<i>Eucalyptus tereticornis</i>	Forest Red Gum	620		620	195	23.0	12.0	7.4	2.7	Regular	-	-	-	-	-	Typical	-	-	-	-	Typical	-	-	-	-	-	-	Retain	
230	<i>Eucalyptus siderophloia</i>	Grey Ironbark	355		355	112	19.0	10.0	4.3	2.1	Regular	-	-	-	-	-	Typical	-	-	-	-	Typical	-	-	-	-	Termite nest	-	Retain	
231	<i>Corymbia torelliana</i>	Cadaghi	165		165	52	10.0	3.0	2.0	1.6	Regular	-	-	-	-	-	Typical	-	-	-	-	Typical	-	-	-	-	-	-	Retain	
232	<i>Acacia disparrima</i>	Hickory Wattle	180		180	57	11.0	4.0	2.2	1.6	Regular	-	-	-	-	-	Typical	-	-	-	-	Typical	-	-	-	-	-	-	Retain	
233	<i>Alphitonia excelsa</i>	Soap Tree	145		145	46	9.0	3.0	2.0	1.5	Regular	-	-	-	-	-	Typical	-	-	-	-	Typical	-	-	-	-	-	-	Retain	
234	<i>Corymbia torelliana</i>	Cadaghi	200		200	63	11.0	6.0	2.4	1.7	Regular	-	-	-	-	-	Typical	-	-	-	-	Typical	-	-	-	-	-	-	Retain	
235	<i>Corymbia torelliana</i>	Cadaghi	265		265	83	13.0	8.0	3.2	1.9	Regular	-	-	-	-	-	Typical	-	-	-	-	Typical	-	-	-	-	-	-	Retain	
236	<i>Alphitonia excelsa</i>	Soap Tree	145		145	46	10.0	2.0	2.0	1.5	Regular	-	-	-	-	-	Typical	-	-	-	-	Typical	-	-	-	-	-	-	Retain	
237	<i>Acacia disparrima</i>	Hickory Wattle	280	180, 200, 160, 130	440	138	12.0	7.0	5.3	2.3	Regular	-	-	-	-	-	Typical	-	-	-	-	Typical	-	-	-	-	-	-	Retain	
238	<i>Alphitonia excelsa</i>	Soap Tree	155		155	49	12.0	4.0	2.0	1.5	Regular	-	-	-	-	-	Typical	-	-	-	-	Typical	-	-	-	-	-	-	Retain	
239	<i>Acacia disparrima</i>	Hickory Wattle	240		240	75	10.0	6.0	2.9	1.8	Regular	-	-	-	-	-	Typical	-	-	-	-	Typical	-	-	-	-	-	-	Retain	
240	<i>Corymbia torelliana</i>	Cadaghi	240		240	75	13.0	6.0	2.9	1.8	Regular	-	-	-	-	-	Typical	-	-	-	-	Typical	-	-	-	-	-	-	Retain	
241	<i>Lophostemon suaveolens</i>	Swamp Box	165		165	52	11.0	3.0	2.0	1.6	Regular	-	-	-	-	-	Typical	-	-	-	-	Typical	-	-	-	-	-	-	Retain	
242	<i>Corymbia torelliana</i>	Cadaghi	260		260	82	11.0	6.0	3.1	1.9	Regular	-	-	-	-	-	Typical	-	-	-	-	Typical	-	-	-	-	-	-	Retain	
243	<i>Corymbia torelliana</i>	Cadaghi	145		145	46	10.0	1.0	2.0	1.5	Regular	-	-	-	-	-	Typical	-	-	-	-	Typical	-	-	-	-	-	-	Retain	
244	<i>Corymbia torelliana</i>	Cadaghi	350		350	110	14.0	8.0	4.2	2.1	Regular	-	-	-	-	-	Typical	-	-	-	-	Typical	-	-	-	-	-	-	Retain	
245	<i>Lophostemon confertus</i>	Brush Box	185		185	58	10.0	4.0	2.2	1.6	Regular	-	-	Die-back	-	-	Poor	-	-	-	-	Typical	-	-	-	-	-	-	Retain	
246	<i>Lophostemon suaveolens</i>	Swamp Box	145		145	46	9.0	3.0	2.0	1.5	Regular	-	-	-	-	-	Typical	-	-	-	-	Typical	-	-	-	-	-	-	Retain	

Specimen Details										Canopy Condition Details							Trunk Condition Details					Fauna Details and Habitat Value									
Tree ID	Botanical Name	Common Name	Trunk DBH (mm)	Additional Trunks DBH (mm)	Total DBH (mm) [AS 4970-2009]	Trunk Circumference (cm) [AS 4970-2009]	Height (m)	Spread (m)	Tree Protection Zone (m)	Structural Root Zone (m)	Canopy Form	Spreading	Thinning	Die-Back	Epicormic Growth	Lopped	Canopy Health	Leaning	Vines	Trunk Damage	Fire Damage	Trunk Health	Scats	Scratches	Hollows	Nest	Termite Nest	Habitat Value	Retention	Additional Notes	
247	Acacia disparrima	Hickory Wattle	260		260	82	10.0	6.0	3.1	1.9	Regular	-	-	-	-	-	Typical	-	-	-	-	Typical	-	-	-	-	-	-	Retain		
248	Lophostemon confertus	Brush Box	150		150	47	10.0	3.0	2.0	1.5	Regular	-	-	-	-	-	Typical	-	-	-	-	Typical	-	-	-	-	-	-	Retain		
249	Acacia disparrima	Hickory Wattle	260		260	82	11.0	5.0	3.1	1.9	Regular	-	-	-	-	-	Typical	-	-	-	-	Typical	-	-	-	-	-	-	Retain		
250	Melaleuca bracteata	Black Tea Tree	340		340	107	9.0	6.0	4.1	2.1	Regular	-	-	-	-	-	Typical	-	-	-	-	Typical	-	-	-	-	-	-	Remove		
251	Acacia disparrima	Hickory Wattle	340		340	107	6.0	4.0	4.1	2.1	Regular	-	-	-	-	-	Typical	Minor	-	-	-	-	Typical	-	-	-	-	-	-	Remove	
252	Casuarina cunninghamiana	River She-oak	230	200	305	96	12.0	4.0	3.7	2.0	Regular	-	-	-	-	-	Typical	-	-	-	-	Typical	-	-	-	-	-	-	Remove		
253	Eucalyptus microcorys	Tallowwood	400		400	126	22.0	12.0	4.8	2.3	Regular	-	-	-	-	-	Typical	-	-	-	-	Typical	-	-	-	-	-	-	Remove		
254	Eucalyptus propinqua	Northern Grey Gum	340	320	467	147	24.0	10.0	5.6	2.4	Regular	-	-	-	-	-	Typical	-	-	-	-	Typical	-	Old	-	-	-	-	Remove		
255	Melaleuca leucadendra	Weeping Paperbark	350		350	110	10.0	7.0	4.2	2.1	Regular	-	-	-	-	-	Typical	-	-	-	-	Typical	-	-	-	-	-	-	Remove		
256	Melaleuca quinquenervia	Broad-leaf Paperbark	420	400, 280	644	202	16.0	8.0	7.7	2.8	Regular	-	-	-	-	-	Typical	-	-	-	-	Typical	-	-	-	-	-	-	Remove		
257	Eucalyptus saligna	Sydney Blue Gum	340		340	107	20.0	8.0	4.1	2.1	Regular	-	-	-	-	-	Typical	-	-	Trunk Dmg.	-	Typical	-	-	-	-	-	-	Remove		
258	Corymbia torelliana	Cadaghi	380		380	119	20.0	12.0	4.6	2.2	Regular	-	-	-	-	-	Typical	-	-	-	-	Typical	-	-	-	-	-	-	Remove		
259	Eucalyptus propinqua	Northern Grey Gum	400		400	126	22.0	10.0	4.8	2.3	Regular	-	-	-	-	-	Typical	-	-	-	-	Typical	-	-	-	-	-	-	Remove		
260	Grevillea robusta	Silky Oak	330		330	104	16.0	8.0	4.0	2.1	Regular	-	-	Die-back	-	-	Typical	-	-	-	-	Typical	-	-	-	-	-	-	Remove		
261	Eucalyptus microcorys	Tallowwood	500		500	157	22.0	12.0	6.0	2.5	Regular	-	-	-	-	-	Typical	-	-	-	-	Typical	-	-	-	-	-	-	Remove		
262	Eucalyptus propinqua	Northern Grey Gum	520		520	163	24.0	12.0	6.2	2.5	Regular	-	-	-	-	-	Typical	-	-	-	-	Typical	-	Old	-	-	-	-	Remove		
263	Eucalyptus microcorys	Tallowwood	820		820	258	22.0	14.0	9.8	3.0	Regular	-	-	-	-	-	Typical	-	-	-	-	Typical	-	-	-	-	-	-	Remove		
264	Melaleuca viminalis	Weeping Bottlebrush	240	190	306	96	8.0	4.0	3.7	2.0	Regular	-	-	-	-	-	Typical	-	-	-	-	Typical	-	-	-	-	-	-	Remove		
265	Lophostemon confertus	Brush Box	160		160	50	7.0	2.0	2.0	1.5	Regular	-	-	-	-	-	Typical	-	-	-	-	Typical	-	-	-	-	-	-	Remove		
266	Melaleuca linariifolia	Snow In Summer	220	130, 110	278	87	4.0	3.0	3.3	1.9	Regular	-	-	-	-	-	Typical	-	-	-	-	Typical	-	-	-	-	-	-	Remove		
267	Brachychiton acerifolius	Illawara Flame Tree	180		180	57	6.0	2.0	2.2	1.6	Regular	-	-	-	-	-	Typical	-	-	-	-	Typical	-	-	-	-	-	-	Remove		
268	Eucalyptus microcorys	Tallowwood	150		150	47	9.0	3.0	2.0	1.5	Regular	-	-	-	-	-	Typical	-	-	-	-	Typical	-	-	-	-	-	-	Remove		
269	Brachychiton acerifolius	Illawara Flame Tree	200		200	63	6.0	3.0	2.4	1.7	Regular	-	-	-	-	-	Typical	-	-	-	-	Typical	-	-	-	-	-	-	Remove		
270	Lophostemon confertus	Brush Box	320		320	101	8.0	5.0	3.8	2.1	Regular	-	-	-	-	-	Typical	-	-	-	-	Typical	-	-	-	-	-	-	Remove		
271	Euodia elleryana	Corkwood	160		160	50	9.0	4.0	2.0	1.5	Regular	-	-	-	-	-	Typical	-	-	-	-	Typical	-	-	-	-	-	-	Remove		
272	Eucalyptus microcorys	Tallowwood	540		540	170	26.0	14.0	6.5	2.6	Regular	-	-	-	-	-	Typical	-	-	-	-	Typical	-	-	-	-	-	-	Remove		
273	Acacia concurrens	Black Wattle	180		180	57	6.0	3.0	2.2	1.6	Regular	-	-	-	-	-	Typical	-	-	-	-	Typical	-	-	-	-	-	-	Remove		
274	Eucalyptus siderophloia	Grey Ironbark	490		490	154	24.0	12.0	5.9	2.5	One-sided	-	-	-	-	-	Typical	-	-	-	-	Typical	-	-	-	-	-	-	Remove		
275	Acacia concurrens	Black Wattle	170		170	53	5.0	2.0	2.0	1.6	Regular	-	-	-	-	-	Typical	-	-	-	-	Typical	-	-	-	-	-	-	Retain		
276	Eucalyptus siderophloia	Grey Ironbark	130		130	41	10.0	3.0	2.0	1.4	Regular	-	-	-	-	-	Typical	-	-	-	-	Typical	-	-	-	-	-	-	Retain		
277	Lophostemon confertus	Brush Box	350		350	110	6.0	4.0	4.2	2.1	Regular	-	-	-	-	-	Typical	-	-	-	-	Typical	-	-	-	-	-	-	Remove		
278	Acacia concurrens	Black Wattle	170		170	53	6.0	3.0	2.0	1.6	Regular	-	-	-	-	-	Typical	-	-	-	-	Typical	-	-	-	-	-	-	Remove		
279	Acacia concurrens	Black Wattle	160		160	50	6.0	3.0	2.0	1.5	Regular	-	-	-	-	-	Typical	-	-	-	-	Typical	-	-	-	-	-	-	Remove		
280	Alphitonia excelsa	Soap Tree	180		180	57	12.0	5.0	2.2	1.6	Regular	-	-	-	-	-	Typical	-	-	-	-	Typical	-	-	-	-	-	-	Retain		
281	Lophostemon confertus	Brush Box	200		200	63	10.0	4.0	2.4	1.7	Regular	-	-	-	-	-	Typical	-	Introduced	-	-	Typical	-	-	-	-	-	-	Retain		
282	Lophostemon confertus	Brush Box	220		220	69	14.0	5.0	2.6	1.8	Regular	-	-	-	-	-	Typical	-	-	-	-	Typical	-	-	-	-	-	-	Retain		
283	Lophostemon confertus	Brush Box	150		150	47	8.0	3.0	2.0	1.5	Regular	-	-	-	-	-	Typical	-	-	-	-	Typical	-	-	-	-	-	-	Retain		
284	Alphitonia excelsa	Soap Tree	150		150	47	8.0	4.0	2.0	1.5	Regular	-	-	-	-	-	Typical	-	-	-	-	Typical	-	-	-	-	-	-	Retain		
285	Lophostemon confertus	Brush Box	430	300, 240, 150	596	187	22.0	12.0	7.1	2.7	Regular	-	-	-	-	-	Typical	-	-	-	-	Typical	-	-	-	-	-	-	Retain		
286	Mallotus philippensis	Red Kamala	100		100	31	5.0	4.0	2.0	1.3	Regular	-	-	-	-	-	Typical	-	-	-	-	Typical	-	-	-	-	-	-	Retain		
287	Alphitonia excelsa	Soap Tree	180		180	57	12.0	5.0	2.2	1.6	Regular	-	-	-	-	-	Typical	-	-	-	-	Typical	-	-	-	-	-	-	Retain		
288	Acacia disparrima	Hickory Wattle	280	130	309	97	14.0	8.0	3.7	2.0	Regular	-	-	-	-	-	Typical	-	-	-	-	Typical	-	-	-	-	-	-	Retain		
289	Alphitonia excelsa	Soap Tree	140		140	44	8.0	4.0	2.0	1.4	Regular	-	-	-	-	-	Typical	-	-	-	-	Typical	-	-	-	-	-	-	Retain		
290	Alphitonia excelsa	Soap Tree	130		1																										

Specimen Details											Canopy Condition Details						Trunk Condition Details					Fauna Details and Habitat Value								
Tree ID	Botanical Name	Common Name	Trunk DBH (mm)	Additional Trunks DBH (mm)	Total DBH (mm) [AS 4970-2009]	Trunk Circumference (cm) [AS 4970-2009]	Height (m)	Spread (m)	Tree Protection Zone (m)	Structural Root Zone (m)	Canopy Form	Spreading	Thinning	Die-Back	Epicormic Growth	Lopped	Canopy Health	Leaning	Vines	Trunk Damage	Fire Damage	Trunk Health	Scats	Scratches	Hollows	Nest	Termite Nest	Habitat Value	Retention	Additional Notes
297	Acacia disparrima	Hickory Wattle	300		300	94	10.0	5.0	3.6	2.0	Regular	-	-	-	-	-	Typical	-	-	-	-	Typical	-	-	-	-	-	-	Retain	
298	Alphitonia excelsa	Soap Tree	120		120	38	10.0	4.0	2.0	1.4	Regular	-	-	-	-	-	Typical	-	-	-	-	Typical	-	-	-	-	-	-	Retain	
299	Acacia disparrima	Hickory Wattle	220		220	69	12.0	4.0	2.6	1.8	One-sided	-	-	-	-	-	Typical	-	-	-	-	Typical	-	-	-	-	-	-	Retain	
300	Alphitonia excelsa	Soap Tree	120		120	38	8.0	4.0	2.0	1.4	Regular	-	-	-	-	-	Typical	-	-	-	-	Typical	-	-	-	-	-	-	Retain	
301	Acacia disparrima	Hickory Wattle	140		140	44	8.0	4.0	2.0	1.4	Regular	-	-	-	-	-	Typical	-	-	-	-	Typical	-	-	-	-	-	-	Retain	
302	Alphitonia excelsa	Soap Tree	120		120	38	10.0	4.0	2.0	1.4	Regular	-	-	-	-	-	Typical	-	-	-	-	Typical	-	-	-	-	-	-	Retain	
303	Alphitonia excelsa	Soap Tree	120		120	38	8.0	3.0	2.0	1.4	Regular	-	-	-	-	-	Typical	-	-	-	-	Typical	-	-	-	-	-	-	Retain	
304	Eucalyptus siderophloia	Grey Ironbark	290		290	91	20.0	8.0	3.5	2.0	Regular	-	-	-	-	-	Typical	-	-	-	-	Typical	-	-	-	-	-	-	Retain	
305	Acacia disparrima	Hickory Wattle	180		180	57	14.0	6.0	2.2	1.6	Regular	-	-	-	-	-	Typical	-	-	-	-	Typical	-	-	-	-	-	-	Retain	
306	Cryptocarya gaucescens	Jackwood	130		130	41	6.0	3.0	2.0	1.4	Regular	-	-	-	-	-	Typical	-	-	-	-	Typical	-	-	-	-	-	-	Retain	
307	Cryptocarya gaucescens	Jackwood	120		120	38	4.0	2.0	2.0	1.4	One-sided	-	-	-	-	-	Typical	-	-	-	-	Typical	-	-	-	-	-	-	Retain	
308	Mallotus philippensis	Red Kamala	120	70	139	44	8.0	4.0	2.0	1.4	Regular	-	-	-	-	-	Typical	-	-	-	-	Typical	-	-	-	-	-	-	Retain	
309	Mallotus philippensis	Red Kamala	110	110	156	49	8.0	4.0	2.0	1.5	Regular	-	-	-	-	-	Typical	-	-	-	-	Typical	-	-	-	-	-	-	Retain	
310	Cryptocarya gaucescens	Jackwood	100		100	31	8.0	4.0	2.0	1.3	Regular	-	-	-	-	-	Typical	-	-	-	-	Typical	-	-	-	-	-	-	Retain	
311	Eucalyptus siderophloia	Grey Ironbark	480		480	151	28.0	17.0	5.8	2.4	Regular	-	-	-	-	-	Typical	-	Native	-	-	Typical	-	-	-	-	-	-	Retain	
312	Acacia disparrima	Hickory Wattle	220		220	69	12.0	6.0	2.6	1.8	Regular	-	-	-	-	-	Typical	Minor	-	-	-	Typical	-	-	-	-	-	-	Retain	
313	Eucalyptus siderophloia	Grey Ironbark	420	140	443	139	26.0	14.0	5.3	2.4	Regular	-	-	-	-	-	Typical	-	-	-	-	Typical	-	-	-	-	-	-	Retain	
314	Grevillea robusta	Silky Oak	170		170	53	16.0	5.0	2.0	1.6	Regular	-	-	-	-	-	Typical	-	-	-	-	Typical	-	-	-	-	-	-	Retain	
315	Acacia disparrima	Hickory Wattle	230		230	72	12.0	5.0	2.8	1.8	Regular	-	-	-	-	-	Typical	-	-	-	-	Typical	-	-	-	-	-	-	Retain	
316	Eucalyptus siderophloia	Grey Ironbark	200		200	63	8.0	4.0	2.4	1.7	Regular	-	-	-	-	-	Typical	-	-	-	-	Typical	-	-	-	-	-	-	Retain	
317	Eucalyptus siderophloia	Grey Ironbark	180		180	57	12.0	5.0	2.2	1.6	Regular	-	-	-	-	-	Typical	Minor	-	-	-	Typical	-	-	-	-	-	-	Retain	
318	Eucalyptus siderophloia	Grey Ironbark	370		370	116	22.0	8.0	4.4	2.2	Regular	-	-	-	-	-	Typical	-	-	-	-	Typical	-	-	-	-	-	-	Retain	
319	Jagera pseudorhus	Foam Bark	120	90, 80	170	53	8.0	6.0	2.0	1.6	Regular	-	-	-	-	-	Typical	-	-	-	-	Typical	-	-	-	-	-	-	Retain	
320	Acacia disparrima	Hickory Wattle	180		180	57	6.0	3.0	2.2	1.6	Regular	-	-	-	-	-	Typical	Minor	-	-	-	Typical	-	-	-	-	-	-	Retain	
321	Jagera pseudorhus	Foam Bark	250	130	282	89	8.0	5.0	3.4	1.9	Regular	-	-	-	-	-	Typical	-	-	-	-	Typical	-	-	-	-	-	-	Retain	
322	Eucalyptus siderophloia	Grey Ironbark	280	190	338	106	24.0	8.0	4.1	2.1	Regular	-	-	-	-	-	Typical	-	-	-	-	Typical	-	-	-	-	-	-	Retain	
323	Lophostemon confertus	Brush Box	130		130	41	12.0	4.0	2.0	1.4	Regular	-	-	-	-	-	Typical	-	-	-	-	Typical	-	-	-	-	-	-	Retain	
324	Lophostemon confertus	Brush Box	130	130	184	58	14.0	6.0	2.2	1.6	Regular	-	-	-	-	-	Typical	-	-	-	-	Typical	-	-	-	-	-	-	Retain	
325	Acacia disparrima	Hickory Wattle	210		210	66	16.0	6.0	2.5	1.7	Regular	-	-	-	-	-	Typical	-	-	-	-	Typical	-	-	-	-	-	-	Retain	
326	Lophostemon confertus	Brush Box	380		380	119	20.0	12.0	4.6	2.2	Regular	-	-	-	-	-	Typical	-	-	-	-	Typical	-	-	-	-	-	-	Retain	
327	Alphitonia excelsa	Soap Tree	300		300	94	12.0	6.0	3.6	2.0	Regular	-	-	-	-	-	Typical	-	-	-	-	Typical	-	-	-	-	-	-	Subject_remediation	
328	Alphitonia excelsa	Soap Tree	170		170	53	10.0	5.0	2.0	1.6	Regular	-	-	-	-	-	Typical	-	-	-	-	Typical	-	-	-	-	-	-	Subject_remediation	
329	Corymbia torelliana	Cadaghi	170		170	53	12.0	5.0	2.0	1.6	Regular	-	-	-	-	-	Typical	-	-	-	-	Typical	-	-	-	-	-	-	Remove	
330	Cryptocarya gaucescens	Jackwood	130		130	41	8.0	2.0	2.0	1.4	Regular	-	-	-	-	-	Typical	-	-	-	-	Typical	-	-	-	-	-	-	Subject_remediation	
331	Acacia disparrima	Hickory Wattle	140		140	44	10.0	4.0	2.0	1.4	Regular	-	-	-	-	-	Typical	-	-	-	-	Typical	-	-	-	-	-	-	Subject_remediation	
332	Eucalyptus tereticornis	Forest Red Gum	280		280	88	18.0	5.0	3.4	1.9	Regular	-	-	-	-	-	Typical	Minor	-	-	-	Typical	-	-	-	-	-	-	Subject_remediation	
333	Lophostemon confertus	Brush Box	140		140	44	10.0	4.0	2.0	1.4	Regular	-	-	-	-	-	Typical	-	Both	-	-	Typical	-	-	-	-	-	-	Subject_remediation	
334	Lophostemon confertus	Brush Box	150		150	47	10.0	4.0	2.0	1.5	Regular	-	-	-	-	-	Typical	-	-	-	-	Typical	-	-	-	-	-	-	Subject_remediation	
335	Alphitonia excelsa	Soap Tree	120		120	38	10.0	4.0	2.0	1.4	Regular	-	-	-	-	-	Typical	-	-	-	-	Typical	-	-	-	-	-	-	Subject_remediation	
336	Lophostemon confertus	Brush Box	370		370	116	22.0	10.0	4.4	2.2	Regular	-	-	-	-	-	Typical	Minor	-	-	-	Typical	-	-	-	-	-	-	Subject_remediation	
337	Lophostemon confertus	Brush Box	230		230	72	20.0	6.0	2.8	1.8	Regular	-	-	-	-	-	Typical	Minor	-	-	-	Typical	-	-	-	-	-	-	Subject_remediation	
338	Lophostemon confertus	Brush Box	380	330, 260	566	178	22.0	12.0	6.8	2.6	Regular	-	-	Die-back	-	-	Typical	-	-	-	-	Typical	-	-	-	-	-	-	Subject_remediation	
339	Alphitonia excelsa	Soap Tree	100		100	31	8.0	2.0	2.0	1.3	Regular	-	-	-	-	-	Typical	-	-	-	-	Typical	-	-	-	-	-	-	Subject_remediation	

Specimen Details											Canopy Condition Details							Trunk Condition Details					Fauna Details and Habitat Value								
Tree ID	Botanical Name	Common Name	Trunk DBH (mm)	Additional Trunks DBH (mm)	Total DBH (mm) [AS 4970-2009]	Trunk Circumference (cm) [AS 4970-2009]	Height (m)	Spread (m)	Tree Protection Zone (m)	Structural Root Zone (m)	Canopy Form	Spreading	Thinning	Die-Back	Epicormic Growth	Lopped	Canopy Health	Leaning	Vines	Trunk Damage	Fire Damage	Trunk Health	Scats	Scratches	Hollows	Nest	Termite Nest	Habitat Value	Retention	Additional Notes	
347	Acacia disparrima	Hickory Wattle	250		250	79	6.0	3.0	3.0	1.8	One-sided	-	-	Die-back	-	-	Poor	-	-	-	-	Typical	-	-	-	-	-	-	Retain		
348	Alphitonia excelsa	Soap Tree	170	130	214	67	8.0	4.0	2.6	1.7	Regular	-	-	-	-	-	Typical	-	-	-	-	Typical	-	-	-	-	-	-	Retain		
349	Mallotus philippensis	Red Kamala	140	120, 120	220	69	8.0	4.0	2.6	1.8	Regular	-	-	-	-	-	Typical	-	-	-	-	Typical	-	-	-	-	-	-	Retain		
350	Lophostemon confertus	Brush Box	370		370	116	18.0	8.0	4.4	2.2	Regular	-	-	-	-	-	Typical	Minor	-	-	-	-	Typical	-	-	-	-	-	Retain		
351	Lophostemon confertus	Brush Box	190		190	60	12.0	6.0	2.3	1.6	Regular	-	-	-	-	-	Typical	-	-	-	-	Typical	-	-	-	-	-	-	Retain		
352	Acacia disparrima	Hickory Wattle	150		150	47	8.0	3.0	2.0	1.5	Regular	-	-	-	-	-	Typical	-	-	-	-	Typical	-	-	-	-	-	-	Retain		
353	Lophostemon confertus	Brush Box	130		130	41	8.0	3.0	2.0	1.4	Regular	-	-	-	-	-	Typical	-	-	-	-	Typical	-	-	-	-	-	-	Retain		
354	Eucalyptus cloeziana	Gympie Messmate	190		190	60	12.0	2.0	2.3	1.6	Regular	-	-	-	-	-	Typical	-	-	-	-	Typical	-	-	-	-	-	-	Retain		
355	Lophostemon confertus	Brush Box	120		120	38	8.0	2.0	2.0	1.4	Regular	-	-	-	-	-	Typical	-	-	-	-	Typical	-	-	-	-	-	-	Retain		
356	Jagera pseudorhus	Foam Bark	110	80	136	43	10.0	4.0	2.0	1.4	Regular	-	-	-	-	-	Typical	-	-	-	-	Typical	-	-	-	-	-	-	Retain		
357	Lophostemon confertus	Brush Box	250		250	79	12.0	6.0	3.0	1.8	Regular	-	-	-	-	-	Typical	-	-	-	-	Typical	-	-	-	-	-	-	Retain		
358	Corymbia citriodora	Spotted Gum	270		270	85	24.0	10.0	3.2	1.9	Regular	-	-	-	-	-	Typical	-	-	-	-	Typical	-	-	-	-	-	-	Retain		
359	Lophostemon confertus	Brush Box	180		180	57	14.0	6.0	2.2	1.6	Regular	-	-	-	-	-	Typical	-	-	-	-	Typical	-	-	-	-	-	-	Retain		
360	Lophostemon confertus	Brush Box	110		110	35	8.0	4.0	2.0	1.3	Regular	-	-	-	-	-	Typical	-	-	-	-	Typical	-	-	-	-	-	-	Retain		
361	Corymbia citriodora	Spotted Gum	220		220	69	22.0	8.0	2.6	1.8	Regular	-	-	-	-	-	Typical	-	-	-	-	Typical	-	-	-	-	-	-	Retain		
362	Lophostemon confertus	Brush Box	130		130	41	8.0	3.0	2.0	1.4	Regular	-	-	-	-	-	Typical	-	-	Trunk Dmg.	-	Typical	-	-	-	-	-	-	Retain		
363	Lophostemon confertus	Brush Box	340		340	107	20.0	10.0	4.1	2.1	Regular	-	-	-	-	-	Typical	Minor	-	-	-	-	Typical	-	-	-	-	-	-	Retain	
364	Corymbia citriodora	Spotted Gum	400		400	126	28.0	12.0	4.8	2.3	Regular	-	-	-	-	-	Typical	-	-	-	-	Typical	-	-	-	-	-	-	Retain		
365	Lophostemon confertus	Brush Box	120		120	38	12.0	5.0	2.0	1.4	Regular	-	-	-	-	-	Typical	-	-	-	-	Typical	-	-	-	-	-	-	Retain		
366	Lophostemon confertus	Brush Box	120		120	38	12.0	5.0	2.0	1.4	Regular	-	-	-	-	-	Typical	-	-	-	-	Typical	-	-	-	-	-	-	Retain		
367	Acacia disparrima	Hickory Wattle	130		130	41	8.0	3.0	2.0	1.4	Regular	-	-	-	-	-	Typical	-	-	-	-	Typical	-	-	-	-	-	-	Retain		
368	Lophostemon confertus	Brush Box	330	300	446	140	24.0	12.0	5.4	2.4	Regular	-	-	-	-	-	Typical	-	-	-	-	Typical	-	-	-	-	-	-	Retain		
369	Lophostemon suaveolens	Swamp Box	160	100	189	59	10.0	5.0	2.3	1.6	Regular	-	-	-	-	-	Typical	-	-	-	-	Typical	-	-	-	-	-	-	Retain		
370	Lophostemon confertus	Brush Box	290		290	91	22.0	8.0	3.5	2.0	Regular	-	-	-	-	-	Typical	-	-	-	-	Typical	-	-	-	-	-	-	Retain		
371	Lophostemon confertus	Brush Box	280		280	88	24.0	10.0	3.4	1.9	Regular	-	-	-	-	-	Typical	-	-	-	-	Typical	-	-	-	-	-	-	Retain		
372	Alphitonia excelsa	Soap Tree	210		210	66	8.0	5.0	2.5	1.7	Regular	-	-	-	-	-	Typical	-	-	-	-	Typical	-	-	-	-	-	-	Retain		
373	Lophostemon confertus	Brush Box	320		320	101	20.0	8.0	3.8	2.1	Regular	-	-	-	-	-	Typical	-	-	-	-	Typical	-	-	-	-	-	-	Retain		
374	Eucalyptus siderophloia	Grey Ironbark	250		250	79	20.0	8.0	3.0	1.8	Regular	-	-	-	-	-	Typical	-	-	-	-	Typical	-	-	-	-	-	-	Retain		
375	Lophostemon confertus	Brush Box	440	430	615	193	22.0	16.0	7.4	2.7	Regular	-	-	-	-	-	Typical	Minor	-	-	-	-	Typical	-	-	-	-	-	-	Retain	
376	Eucalyptus siderophloia	Grey Ironbark	120		120	38	10.0	2.0	2.0	1.4	Regular	-	-	-	-	-	Typical	-	-	-	-	Typical	-	-	-	-	-	-	Remove		
377	Eucalyptus siderophloia	Grey Ironbark	240	150	283	89	18.0	6.0	3.4	1.9	Regular	-	-	-	-	-	Typical	-	-	-	-	Typical	-	-	-	-	-	-	Remove		
378	Eucalyptus siderophloia	Grey Ironbark	200		200	63	20.0	5.0	2.4	1.7	Regular	-	-	-	-	-	Typical	-	-	-	-	Typical	-	-	-	-	-	-	Remove		
379	Eucalyptus siderophloia	Grey Ironbark	230		230	72	20.0	6.0	2.8	1.8	Regular	-	-	-	-	-	Typical	-	-	-	-	Typical	-	-	-	-	-	-	Remove		
380	Eucalyptus siderophloia	Grey Ironbark	170		170	53	22.0	6.0	2.0	1.6	Regular	-	-	-	-	-	Typical	-	-	-	-	Typical	-	-	-	-	-	-	Remove		
381	Eucalyptus siderophloia	Grey Ironbark	290		290	91	24.0	12.0	3.5	2.0	Regular	-	-	-	-	-	Typical	-	-	-	-	Typical	-	-	-	-	-	-	Remove		
382	Eucalyptus siderophloia	Grey Ironbark	160		160	50	16.0	3.0	2.0	1.5	Regular	-	-	-	-	-	Typical	-	-	-	-	Typical	-	-	-	-	-	-	Remove		
383	Eucalyptus siderophloia	Grey Ironbark	260		260	82	16.0	6.0	3.1	1.9	Regular	-	-	-	-	-	Typical	-	-	-	-	Typical	-	-	-	-	-	-	Remove		
384	Acacia disparrima	Hickory Wattle	150	150, 110	239	75	8.0	5.0	2.9	1.8	Regular	-	-	-	-	-	Typical	-	-	-	-	Typical	-	-	-	-	-	-	Remove		
385	Eucalyptus siderophloia	Grey Ironbark	180		180	57	16.0	6.0	2.2	1.6	Regular	-	-	-	-	-	Typical	-	-	-	-	Typical	-	-	-	-	-	-	Remove		
386	Acacia disparrima	Hickory Wattle	240		240	75	4.0	5.0	2.9	1.8	Regular	-	-	-	-	-	Typical	Minor	-	-	-	-	Typical	-	-	-	-	-	-	Remove	
387	Eucalyptus siderophloia	Grey Ironbark	370	300	476	150	24.0	12.0	5.7	2.4	One-sided	-	-	-	-	-	Typical	-	-	-	-	Typical	-	-	-	-	-	-	Remove		
388	Eucalyptus siderophloia	Grey Ironbark	270		270	85	18.0	8.0	3.2	1.9	One-sided	-	-	-	-	-	Typical	-	-	-	-	Typical	-	-	-	-	-	-	Remove		
389	Alphitonia excelsa	Soap Tree	160	150	219	69	8.0	4.0	2.6	1.7	Regular	-	-	-	-	-	Typical	-	-	-	-	Typical	-								

Specimen Details											Canopy Condition Details						Trunk Condition Details					Fauna Details and Habitat Value								
Tree ID	Botanical Name	Common Name	Trunk DBH (mm)	Additional Trunks DBH (mm)	Total DBH (mm) [AS 4970-2009]	Trunk Circumference (cm) [AS 4970-2009]	Height (m)	Spread (m)	Tree Protection Zone (m)	Structural Root Zone (m)	Canopy Form	Spreading	Thinning	Die-back	Epicormic Growth	Lopped	Canopy Health	Leaning	Vines	Trunk Damage	Fire Damage	Trunk Health	Scats	Scratches	Hollows	Nest	Termite Nest	Habitat Value	Retention	Additional Notes
397	<i>Eucalyptus siderophloia</i>	Grey Ironbark	440	230	496	156	24.0	12.0	6.0	2.5	Regular	-	-	-	-	-	Typical	-	-	-	-	Typical	-	-	-	-	-	-	Retain	
398	<i>Eucalyptus siderophloia</i>	Grey Ironbark	540		540	170	24.0	14.0	6.5	2.6	Regular	-	-	Die-back	-	-	Typical	-	-	-	-	Typical	-	-	-	-	-	-	Retain	
399	<i>Alphitonia excelsa</i>	Soap Tree	220		220	69	10.0	6.0	2.6	1.8	Regular	-	-	-	-	-	Typical	-	Introduced	-	-	Typical	-	-	-	-	-	-	Retain	
400	<i>Casuarina cunninghamiana</i>	River She-oak	350		350	110	14.0	4.0	4.2	2.1	Regular	-	-	-	-	-	Typical	-	-	-	-	Typical	-	-	-	-	-	-	Retain	
401	<i>Casuarina cunninghamiana</i>	River She-oak	110		110	35	8.0		2.0	1.3	Regular	-	-	-	-	-	Typical	-	-	-	-	Typical	-	-	-	-	-	-	Remove	
402	<i>Casuarina cunninghamiana</i>	River She-oak	150		150	47	10.0	4.0	2.0	1.5	Regular	-	-	-	-	-	Typical	-	-	-	-	Typical	-	-	-	-	-	-	Remove	
403	<i>Casuarina cunninghamiana</i>	River She-oak	180		180	57	10.0	3.0	2.2	1.6	Regular	-	-	-	-	-	Typical	-	-	-	-	Typical	-	-	-	-	-	-	Remove	
404	<i>Acacia disparima</i>	Hickory Wattle	220		220	69	7.0	6.0	2.6	1.8	Regular	-	-	-	-	-	Typical	Minor	-	-	-	Typical	-	-	-	-	-	-	Retain	
405	<i>Eucalyptus tereticornis</i>	Forest Red Gum	120		120	38	8.0	4.0	2.0	1.4	Regular	-	-	-	-	-	Typical	Minor	-	-	-	Typical	-	-	-	-	-	-	Retain	
406	<i>Eucalyptus tereticornis</i>	Forest Red Gum	360		360	113	24.0	10.0	4.3	2.2	Regular	-	-	-	-	-	Typical	-	-	-	-	Typical	-	-	-	-	-	-	Retain	
407	<i>Eucalyptus tereticornis</i>	Forest Red Gum	400		400	126	24.0	12.0	4.8	2.3	Regular	-	-	-	-	-	Typical	-	-	-	-	Typical	-	-	-	-	-	-	Retain	
408	<i>Alphitonia excelsa</i>	Soap Tree	110		110	35	6.0	2.0	2.0	1.3	Regular	-	-	-	-	-	Typical	-	-	-	-	Typical	-	-	-	-	-	-	Retain	
409	<i>Eucalyptus tereticornis</i>	Forest Red Gum	260		260	82	24.0	8.0	3.1	1.9	Regular	-	-	-	-	-	Typical	-	-	-	-	Typical	-	-	-	-	-	-	Retain	
410	<i>Eucalyptus tereticornis</i>	Forest Red Gum	170		170	53	14.0	7.0	2.0	1.6	One-sided	-	-	-	-	-	Typical	-	-	-	-	Typical	-	-	-	-	-	-	Retain	
411	<i>Eucalyptus tereticornis</i>	Forest Red Gum	280		280	88	24.0	10.0	3.4	1.9	Regular	-	-	-	-	-	Typical	-	-	-	-	Typical	-	-	-	-	-	-	Retain	
412	<i>Acacia disparima</i>	Hickory Wattle	200	200	283	89	10.0	8.0	3.4	1.9	Regular	-	-	-	-	-	Typical	Minor	-	-	-	Typical	-	-	-	-	-	-	Retain	
413	<i>Eucalyptus tereticornis</i>	Forest Red Gum	130		130	41	12.0	5.0	2.0	1.4	Regular	-	-	-	-	-	Typical	-	-	-	-	Typical	-	-	-	-	-	-	Retain	
414	<i>Eucalyptus tereticornis</i>	Forest Red Gum	140		140	44	14.0	6.0	2.0	1.4	Regular	-	-	-	-	-	Typical	-	-	-	-	Typical	-	-	-	-	-	-	Retain	
415	<i>Eucalyptus tereticornis</i>	Forest Red Gum	300		300	94	24.0	8.0	3.6	2.0	Regular	-	-	-	-	-	Typical	-	-	-	-	Typical	-	-	-	-	-	-	Retain	
416	<i>Eucalyptus tereticornis</i>	Forest Red Gum	170		170	53	12.0	4.0	2.0	1.6	Regular	-	-	-	-	-	Typical	Minor	-	-	-	Typical	-	-	-	-	-	-	Retain	
417	<i>Eucalyptus tereticornis</i>	Forest Red Gum	260		260	82	14.0	5.0	3.1	1.9	Regular	-	-	-	-	-	Typical	-	-	-	-	Typical	-	-	-	-	-	-	Retain	
418	<i>Eucalyptus tereticornis</i>	Forest Red Gum	530		530	167	26.0	14.0	6.4	2.5	Regular	-	-	-	-	-	Typical	-	-	-	-	Typical	-	-	-	-	-	-	Retain	
419	<i>Eucalyptus tereticornis</i>	Forest Red Gum	300		300	94	22.0	8.0	3.6	2.0	Regular	-	-	-	-	-	Typical	-	-	-	-	Typical	-	-	-	-	-	-	Retain	
420	<i>Eucalyptus tereticornis</i>	Forest Red Gum	210		210	66	10.0	4.0	2.5	1.7	Regular	-	-	-	-	-	Typical	-	-	-	-	Typical	-	-	-	-	-	-	Retain	
421	<i>Eucalyptus tereticornis</i>	Forest Red Gum	450		450	141	24.0	14.0	5.4	2.4	Regular	-	-	-	-	-	Typical	-	-	-	-	Typical	-	-	-	-	-	-	Retain_sign	
422	<i>Grevillea robusta</i>	Silky Oak	340		340	107	18.0	8.0	4.1	2.1	Regular	-	-	-	-	-	Typical	-	-	-	-	Typical	-	-	-	-	-	-	Remove	
423	<i>Leptospermum petersonii</i>	Lemon-scented Tea-tree	110	100	149	47	4.0	5.0	2.0	1.5	Regular	-	-	-	-	-	Typical	-	-	-	-	Typical	-	-	-	-	-	-	Remove	
424	<i>Araucaria bidwillii</i>	Bunya Pine	370		370	116	14.0	6.0	4.4	2.2	Regular	-	-	-	-	-	Typical	-	-	-	-	Typical	-	-	-	-	-	-	Remove	
425	<i>Eucalyptus tereticornis</i>	Forest Red Gum	330		330	104	12.0	5.0	4.0	2.1	Regular	-	-	-	-	-	Typical	-	-	-	-	Typical	-	-	-	-	-	-	Retain	
426	<i>Alphitonia excelsa</i>	Soap Tree	180	130	222	70	5.0	3.0	2.7	1.8	Regular	-	-	-	-	-	Typical	-	-	-	-	Typical	-	-	-	-	-	-	Retain	
427	<i>Casuarina cunninghamiana</i>	River She-oak	230		230	72	16.0	7.0	2.8	1.8	Regular	-	-	-	-	-	Typical	Minor	-	-	-	Typical	-	-	-	-	-	-	Retain	
428	<i>Alphitonia excelsa</i>	Soap Tree	180	150	234	74	5.0	3.0	2.8	1.8	Regular	-	-	-	-	-	Typical	-	-	-	-	Typical	-	-	-	-	-	-	Retain	
429	<i>Eucalyptus grandis</i>	Flooded Gum	440		440	138	20.0	8.0	5.3	2.3	Regular	-	-	-	-	-	Typical	-	-	-	-	Typical	-	-	-	-	-	-	Retain	
430	<i>Eucalyptus tereticornis</i>	Forest Red Gum	330		330	104	22.0	10.0	4.0	2.1	Regular	-	-	-	-	-	Typical	-	-	-	-	Typical	-	-	-	-	-	-	Retain	
431	<i>Eucalyptus tereticornis</i>	Forest Red Gum	250		250	79	18.0	6.0	3.0	1.8	Regular	-	-	-	-	-	Typical	-	-	-	-	Typical	-	-	-	-	-	-	Retain	
432	<i>Corymbia tessellaris</i>	Moreton Bay Ash	200		200	63	10.0	6.0	2.4	1.7	Regular	-	-	-	-	-	Typical	-	-	-	-	Typical	-	-	-	-	-	-	Retain	
433	<i>Eucalyptus tereticornis</i>	Forest Red Gum	160		160	50	14.0	3.0	2.0	1.5	Regular	-	Thinning	Die-back	Epicormic	-	Poor	-	-	-	-	Typical	-	-	-	-	-	-	Retain	
434	<i>Eucalyptus tereticornis</i>	Forest Red Gum	380		380	119	28.0	14.0	4.6	2.2	Regular	-	-	-	-	-	Typical	-	-	-	-	Typical	-	Old	-	-	-	-	Retain	
435	<i>Eucalyptus propinqua</i>	Northern Grey Gum	200		200	63	14.0	7.0	2.4	1.7	Regular	-	-	-	-	-	Typical	-	-	-	-	Typical	-	Old	-	-	-	-	Retain	
436	<i>Eucalyptus tereticornis</i>	Forest Red Gum	490		490	154	26.0	14.0	5.9	2.5	Regular	-	-	-	-	-	Typical	-	-	-	-	Typical	-	-	-	-	-	-	Retain	
437	<i>Eucalyptus robusta</i>	Swamp Mahogany	200		200	63	8.0	4.0	2.4	1.7	Regular	-	-	Die-back	Epicormic	-	Poor	-	-	-	-	Typical	-	-	-	-	-	-	Retain	
438	<i>Grevillea robusta</i>	Silky Oak	190		190	60	10.0	5.0	2.3	1.6	Regular	-	-	-	-	-	Typical	-	-	-	-	Typical	-	-	-	-	-	-	Retain	
439	<i>Eucalyptus tereticornis</i>	Forest Red Gum	470		470	148	22.0	10.0	5.6	2.4	Regular	-	-	-	-	-	Typical	-	-	-	-	Typical	-	-	-	-	-	-	Retain	
440	<i>Eucalyptus eugenioides</i>	Thin-leaved Stringybark	280		280	88	20.0	8.0	3.4	1.9	Regular	-	-	-	-	-	Typical	-	-	-	-	Typical	-	-	-	-	-	-	Retain	
441	<i>Eucalyptus eugenioides</i>	Thin-leaved Stringybark	360		360	113	22.0	10.0	4.3	2.2	Regular	-	-	-	-	-	Typical	-	-	-	-	Typical	-	-	-	-	-	-	Retain	
442	<i>Acacia concurrens</i>	Black Wattle	120		120	38	6.0	2.0	2.0	1.4	Regular	-	-	-	-	-	Typical	-	-	-	-	Typical	-	-	-	-	-	-	Retain	
443	<i>Flindersia australis</i>	Crows Ash	120		120	38	3.0	1.0	2.0	1.4	Regular	-	-	-	-	-	Typical	-	-	-	-	Typical	-	-	-	-	-	-	Retain	
444	<i>Corymbia citriodora</i>	Spotted Gum	440	330	550	173	24.0	14.0	6.6	2.6	Regular	-	-	-	-	-	Typical	Minor	-	-	-	Typical	-	-	-	-	-	-	Retain	
445	<i>Flindersia australis</i>	Crows Ash	120		120	38	5.0	3.0	2.0	1.4	Regular	-	-	-	-	-	Typical	-	-	-	-	Typical	-	-	-	-	-	-	Retain	
446	<i>Eucalyptus siderophloia</i>	Grey Ironbark	370		370	116	24.0	12.0	4.4	2.2	Regular	-	-	-	-	-	Typical	-	-	-	-	Typical	-	-	-	-	-	-	Retain	

Specimen Details											Canopy Condition Details						Trunk Condition Details					Fauna Details and Habitat Value									
Tree ID	Botanical Name	Common Name	Trunk DBH (mm)	Additional Trunks DBH (mm)	Total DBH (mm) [AS 4970-2009]	Trunk Circumference (cm) [AS 4970-2009]	Height (m)	Spread (m)	Tree Protection Zone (m)	Structural Root Zone (m)	Canopy Form	Spreading	Thinning	Die-Back	Epicormic Growth	Lopped	Canopy Health	Leaning	Vines	Trunk Damage	Fire Damage	Trunk Health	Scats	Scratches	Hollows	Nest	Termite Nest	Habitat Value	Retention	Additional Notes	
447	<i>Eucalyptus siderophloia</i>	Grey Ironbark	530		530	167	24.0	12.0	6.4	2.5	Regular	-	-	-	-	-	Typical	-	-	-	-	Typical	-	-	-	-	-	-	Retain		
448	<i>Eucalyptus siderophloia</i>	Grey Ironbark	350	250	430	135	14.0	8.0	5.2	2.3	Regular	-	-	-	-	-	Typical	-	-	-	-	Typical	-	-	-	-	-	-	Retain		
449	<i>Acacia disparrima</i>	Hickory Wattle	140		140	44	8.0	3.0	2.0	1.4	Regular	-	-	-	-	-	Typical	-	-	-	-	Typical	-	-	-	-	-	-	Retain		
450	<i>Acacia disparrima</i>	Hickory Wattle	200		200	63	7.0	4.0	2.4	1.7	One-sided	-	-	-	-	-	Typical	-	-	-	-	Typical	-	-	-	-	-	-	Retain		
451	<i>Acacia disparrima</i>	Hickory Wattle	180		180	57	8.0	3.0	2.2	1.6	Regular	-	-	-	-	-	Typical	Minor	-	-	-	-	Typical	-	-	-	-	-	-	Retain	
452	<i>Eucalyptus siderophloia</i>	Grey Ironbark	200		200	63	14.0	6.0	2.4	1.7	Regular	-	-	-	-	-	Typical	-	-	-	-	Typical	-	-	-	-	-	-	Remove		
453	<i>Cupaniopsis anacardioides</i>	Tuckeroo	140	130	191	60	5.0	3.0	2.3	1.7	Regular	-	-	-	-	-	Typical	-	-	-	-	Typical	-	-	-	-	-	-	Remove		
454	<i>Eucalyptus siderophloia</i>	Grey Ironbark	260		260	82	20.0	8.0	3.1	1.9	Regular	-	-	-	-	-	Typical	-	-	-	-	Typical	-	-	-	-	-	-	Remove		
455	<i>Eucalyptus siderophloia</i>	Grey Ironbark	300		300	94	22.0	10.0	3.6	2.0	Regular	-	-	-	-	-	Typical	-	-	-	-	Typical	-	-	-	-	-	-	Remove		
456	<i>Acacia disparrima</i>	Hickory Wattle	250		250	79	12.0	6.0	3.0	1.8	Regular	-	-	-	-	-	Typical	-	Native	-	-	Typical	-	-	-	-	Termite nest	-	Remove		
457	<i>Eucalyptus siderophloia</i>	Grey Ironbark	140		140	44	12.0	4.0	2.0	1.4	Regular	-	-	-	-	-	Typical	-	-	-	-	Typical	-	-	-	-	-	-	Remove		
458	<i>Alphitonia excelsa</i>	Soap Tree	110		110	35	10.0	3.0	2.0	1.3	Regular	-	-	-	-	-	Typical	-	-	-	-	Typical	-	-	-	-	-	-	Remove		
459	<i>Alphitonia excelsa</i>	Soap Tree	130		130	41	12.0	3.0	2.0	1.4	Regular	-	-	-	-	-	Typical	-	Native	-	-	Typical	-	-	-	-	-	-	Retain		
460	<i>Acacia disparrima</i>	Hickory Wattle	220		220	69	12.0	4.0	2.6	1.8	Regular	-	-	-	-	-	Typical	-	-	-	-	Typical	-	-	-	-	-	-	Retain		
461	<i>Acacia disparrima</i>	Hickory Wattle	200		200	63	6.0	2.0	2.4	1.7	Regular	-	Thinning	Die-back	-	-	Poor	-	-	-	-	Typical	-	-	-	-	-	-	Retain		
462	<i>Eucalyptus tereticornis</i>	Forest Red Gum	520		520	163	26.0	14.0	6.2	2.5	Regular	-	-	-	-	-	Typical	-	-	-	-	Typical	-	-	-	-	-	-	Remove		
463	<i>Eucalyptus microcorys</i>	Tallowwood	200		200	63	18.0	7.0	2.4	1.7	One-sided	-	-	-	-	-	Typical	-	-	-	-	Typical	-	-	-	-	-	-	Retain		
464	<i>Lophostemon confertus</i>	Brush Box	320		320	101	18.0	8.0	3.8	2.1	Regular	-	-	-	-	-	Typical	Minor	-	-	-	-	Typical	-	-	-	-	-	-	Retain	
465	<i>Eucalyptus siderophloia</i>	Grey Ironbark	120		120	38	8.0	4.0	2.0	1.4	Regular	-	-	-	-	-	Typical	-	-	-	-	Typical	-	-	-	-	-	-	Retain		
466	<i>Acacia disparrima</i>	Hickory Wattle	120	120	170	53	8.0	4.0	2.0	1.6	Regular	-	-	-	-	-	Typical	-	-	-	-	Typical	-	-	-	-	-	-	Retain		
467	<i>Corymbia torelliana</i>	Cadaghi	140		140	44	8.0	3.0	2.0	1.4	Regular	-	-	-	-	-	Typical	-	-	-	-	Typical	-	-	-	-	-	-	Retain		
468	<i>Acacia disparrima</i>	Hickory Wattle	220		220	69	12.0	6.0	2.6	1.8	Regular	-	-	-	-	-	Typical	-	-	-	-	Typical	-	-	-	-	-	-	Retain		
469	<i>Acacia disparrima</i>	Hickory Wattle	370		370	116	12.0	7.0	4.4	2.2	Regular	-	-	-	-	-	Typical	-	-	-	-	Typical	-	-	-	-	-	-	Retain		
470	<i>Casuarina cunninghamiana</i>	River She-oak	150		150	47	8.0	4.0	2.0	1.5	Regular	-	-	-	-	-	Typical	Major	-	-	-	-	Typical	-	-	-	-	-	-	Retain	
471	<i>Eucalyptus siderophloia</i>	Grey Ironbark	330		330	104	26.0	14.0	4.0	2.1	Regular	-	-	-	-	-	Typical	-	-	-	-	Typical	-	-	-	-	-	-	Remove		
472	<i>Eucalyptus tereticornis</i>	Forest Red Gum	350	260	436	137	26.0	16.0	5.2	2.3	Regular	-	-	-	-	-	Typical	-	-	-	-	Typical	-	-	-	-	-	-	Remove		
473	<i>Eucalyptus siderophloia</i>	Grey Ironbark	280	260	382	120	24.0	12.0	4.6	2.2	Regular	-	-	-	-	-	Typical	-	-	-	-	Typical	-	-	-	-	-	-	Remove		
474	<i>Acacia disparrima</i>	Hickory Wattle	180	180	255	80	8.0	4.0	3.1	1.9	Regular	-	-	Die-back	-	-	Poor	-	-	-	-	Typical	-	-	-	-	-	-	Remove		
475	<i>Eucalyptus tereticornis</i>	Forest Red Gum	260		260	82	16.0	5.0	3.1	1.9	Regular	-	-	-	-	-	Typical	-	-	-	-	Typical	-	-	-	-	-	-	Remove		
476	<i>Eucalyptus siderophloia</i>	Grey Ironbark	140		140	44	10.0	4.0	2.0	1.4	Regular	-	-	-	-	-	Typical	-	-	-	-	Typical	-	-	-	-	-	-	Remove		
477	<i>Eucalyptus siderophloia</i>	Grey Ironbark	130		130	41	8.0	2.0	2.0	1.4	Regular	-	-	-	-	-	Typical	-	-	-	-	Typical	-	-	-	-	-	-	Remove		
478	<i>Corymbia torelliana</i>	Cadaghi	110	110, 100	185	58	8.0	3.0	2.2	1.6	Regular	-	-	-	-	-	Typical	-	-	-	-	Typical	-	-	-	-	-	-	Remove		
479	<i>Eucalyptus siderophloia</i>	Grey Ironbark	190		190	60	12.0	5.0	2.3	1.6	One-sided	-	-	-	-	-	Typical	-	-	-	-	Typical	-	-	-	-	-	-	Remove		
480	<i>Acacia disparrima</i>	Hickory Wattle	180		180	57	8.0	4.0	2.2	1.6	Regular	-	-	-	-	-	Typical	-	-	-	-	Typical	-	-	-	-	-	-	Remove		
481	<i>Eucalyptus siderophloia</i>	Grey Ironbark	260	220	341	107	10.0	6.0	4.1	2.1	One-sided	-	-	-	-	-	Typical	Minor	-	-	-	-	Typical	-	-	-	-	-	-	Remove	
482	<i>Acacia disparrima</i>	Hickory Wattle	120		120	38	7.0	3.0	2.0	1.4	Regular	-	-	-	-	-	Typical	-	-	-	-	Typical	-	-	-	-	-	-	Remove		
483	<i>Eucalyptus tereticornis</i>	Forest Red Gum	180		180	57	12.0	3.0	2.2	1.6	Regular	-	-	-	-	-	Typical	-	-	-	-	Typical	-	-	-	-	-	-	Retain		
484	<i>Melaleuca linariifolia</i>	Snow In Summer	500		500	157	8.0	6.0	6.0	2.5	Regular	-	-	-	-	-	Typical	-	Introduced	-	-	Typical	-	-	-	-	-	-	Remove		
485	<i>Casuarina cunninghamiana</i>	River She-oak	300		300	94	10.0	6.0	3.6	2.0	Regular	-	-	-	-	-	Typical	-	-	-	-	Typical	-	-	-	-	-	-	Remove		
486	<i>Casuarina cunninghamiana</i>	River She-oak	330		330	104	12.0	5.0	4.0	2.1	Regular	-	-	-	-	-	Typical	-	-	-	-	Typical	-	-	-	-	-	-	Remove		
487	<i>Casuarina cunninghamiana</i>	River She-oak	390		390	123	12.0	5.0	4.7	2.2	Regular	-	-	-	-	-	Typical	-	-	-	-	Typical	-	-	-	-	-	-	Remove		
488	<i>Archontophoenix cunninghamii</i>	Bangalow Palm	230		230	72	10.0	2.0	2.8	1.8	Regular	-	-	-	-	-	Typical	-	-	-	-	Typical	-	-	-	-	-	-	Remove		

Specimen Details											Canopy Condition Details						Trunk Condition Details					Fauna Details and Habitat Value								
Tree ID	Botanical Name	Common Name	Trunk DBH (mm)	Additional Trunks DBH (mm)	Total DBH (mm) [AS 4970-2009]	Trunk Circumference (cm) [AS 4970-2009]	Height (m)	Spread (m)	Tree Protection Zone (m)	Structural Root Zone (m)	Canopy Form	Spreading	Thinning	Die-Back	Epicormic Growth	Lopped	Canopy Health	Leaning	Vines	Trunk Damage	Fire Damage	Trunk Health	Scats	Scratches	Hollows	Nest	Termite Nest	Habitat Value	Retention	Additional Notes
497	<i>Corymbia torelliana</i>	Cadaghi	680		680	214	21.0	17.0	8.2	2.8	Regular	-	-	-	-	-	Typical	-	-	-	-	Typical	-	-	-	-	-	-	Remove	
498	<i>Melaleuca bracteata</i>	Black Tea Tree	240	210, 210, 210, 190	475	149	7.0	8.0	5.7	2.4	Regular	-	-	-	-	-	Typical	-	-	-	-	Typical	-	-	-	-	-	-	Remove	
499	<i>Melaleuca viminalis</i>	Weeping Bottlebrush	250		250	79	9.0	4.0	3.0	1.8	Regular	-	-	-	-	-	Typical	-	-	-	-	Typical	-	-	-	-	-	-	Remove	
500	<i>Alphitonia excelsa</i>	Soap Tree	130		130	41	7.0	2.0	2.0	1.4	Regular	-	-	-	-	-	Typical	-	-	-	-	Typical	-	-	-	-	-	-	Remove	
501	Acacia concurrens	Black Wattle	260		260	82	8.0	5.0	3.1	1.9	Regular	-	-	-	-	-	Typical	-	-	-	-	Typical	-	-	-	-	-	-	Remove	
502	<i>Eucalyptus tereticornis</i>	Forest Red Gum	260	230	347	109	12.0	5.0	4.2	2.1	Regular	-	-	-	-	-	Typical	-	-	-	-	Typical	-	-	-	-	-	-	Remove	
503	<i>Jagera pseudorhus</i>	Foam Bark	130		130	41	8.0	4.0	2.0	1.4	Regular	-	-	-	-	-	Typical	-	-	-	-	Typical	-	-	-	-	-	-	Remove	
504	<i>Eucalyptus siderophloia</i>	Grey Ironbark	510		510	160	25.0	10.0	6.1	2.5	Regular	-	-	-	-	-	Typical	-	-	-	-	Typical	-	-	-	-	-	-	Remove	
505	<i>Eucalyptus siderophloia</i>	Grey Ironbark	450		450	141	22.0	10.0	5.4	2.4	Regular	-	-	-	-	-	Typical	-	-	-	-	Typical	-	-	-	-	-	-	Remove	
506	<i>Acacia leiocalyx</i>	Early-flowering Black Wattle	180		180	57	6.0	5.0	2.2	1.6	Regular	-	-	-	-	-	Typical	-	-	-	-	Typical	-	-	-	-	-	-	Remove	
507	<i>Acacia concurrens</i>	Black Wattle	120		120	38	6.0	3.0	2.0	1.4	Regular	-	-	-	-	-	Typical	-	-	-	-	Typical	-	-	-	-	-	-	Remove	
508	<i>Corymbia torelliana</i>	Cadaghi	100		100	31	5.0	4.0	2.0	1.3	Regular	-	-	-	-	-	Typical	-	-	-	-	Typical	-	-	-	-	-	-	Remove	
509	<i>Corymbia torelliana</i>	Cadaghi	110		110	35	4.0	3.0	2.0	1.3	Regular	-	-	-	-	-	Typical	-	-	-	-	Typical	-	-	-	-	-	-	Remove	
510	<i>Acacia leiocalyx</i>	Early-flowering Black Wattle	110		110	35	5.0	4.0	2.0	1.3	Regular	-	-	-	-	-	Typical	-	-	-	-	Typical	-	-	-	-	-	-	Remove	
511	<i>Corymbia torelliana</i>	Cadaghi	170		170	53	14.0	5.0	2.0	1.6	Regular	-	-	-	-	-	Typical	-	-	-	-	Typical	-	-	-	-	-	-	Remove	
512	<i>Corymbia torelliana</i>	Cadaghi	210		210	66	15.0	5.0	2.5	1.7	Regular	-	-	-	-	-	Typical	-	-	-	-	Typical	-	-	-	-	-	-	Remove	
513	<i>Corymbia torelliana</i>	Cadaghi	250		250	79	15.0	7.0	3.0	1.8	Regular	-	-	-	-	-	Typical	-	-	-	-	Typical	-	-	-	-	-	-	Remove	
514	<i>Corymbia torelliana</i>	Cadaghi	210		210	66	13.0	5.0	2.5	1.7	Regular	-	-	-	-	-	Typical	-	-	-	-	Typical	-	-	-	-	-	-	Remove	
515	<i>Corymbia torelliana</i>	Cadaghi	200		200	63	12.0	4.0	2.4	1.7	Regular	-	-	-	-	-	Typical	-	-	-	-	Typical	-	-	-	-	-	-	Remove	
516	<i>Lophostemon confertus</i>	Brush Box	200	140, 140	281	88	11.0	4.0	3.4	1.9	Regular	-	-	-	-	-	Typical	-	-	-	-	Typical	-	-	-	-	-	-	Retain	
517	<i>Lophostemon confertus</i>	Brush Box	220	150	266	84	9.0	6.0	3.2	1.9	Regular	-	-	-	-	-	Typical	-	-	-	-	Typical	-	-	-	-	-	-	Retain	
518	<i>Alphitonia excelsa</i>	Soap Tree	180		180	57	10.0	6.0	2.2	1.6	Regular	-	-	-	-	-	Typical	-	-	-	-	Typical	-	-	-	-	-	-	Retain	
519	<i>Castanospermum australe</i>	Black Bean	180		180	57	11.0	4.0	2.2	1.6	Regular	-	-	-	-	-	Typical	-	-	-	-	Typical	-	-	-	-	-	-	Retain	
520	<i>Jagera pseudorhus</i>	Foam Bark	150		150	47	8.0	3.0	2.0	1.5	Regular	-	-	-	-	-	Typical	-	-	-	-	Typical	-	-	-	-	-	-	Retain	
521	<i>Acacia concurrens</i>	Black Wattle	200	190, 180	329	103	12.0	5.0	4.0	2.1	Regular	-	-	-	-	-	Typical	-	-	-	-	Typical	-	-	-	-	-	-	Retain	
522	<i>Alphitonia excelsa</i>	Soap Tree	170	160, 100, 90	269	85	14.0	5.0	3.2	1.9	Regular	-	-	-	-	-	Typical	-	-	-	-	Typical	-	-	-	-	-	-	Retain	
523	<i>Acacia disparrima</i>	Hickory Wattle	350		350	110	14.0	6.0	4.2	2.1	Regular	-	-	-	-	-	Typical	-	-	-	-	Typical	-	-	-	-	-	-	Retain	
524	<i>Corymbia torelliana</i>	Cadaghi	180		180	57	12.0	4.0	2.2	1.6	Regular	-	-	-	-	-	Typical	-	-	-	-	Typical	-	-	-	-	-	-	Retain	
525	<i>Alphitonia excelsa</i>	Soap Tree	140	90	166	52	10.0	4.0	2.0	1.6	Regular	-	-	-	-	-	Typical	-	-	-	-	Typical	-	-	-	-	-	-	Retain	
526	<i>Alphitonia excelsa</i>	Soap Tree	150	150, 80	227	71	11.0	4.0	2.7	1.8	Regular	-	-	-	-	-	Typical	-	-	-	-	Typical	-	-	-	-	-	-	Retain	
527	<i>Alphitonia excelsa</i>	Soap Tree	190		190	60	11.0	3.0	2.3	1.6	Regular	-	-	-	-	-	Typical	-	-	-	-	Typical	-	-	-	-	-	-	Retain	
528	<i>Eucalyptus siderophloia</i>	Grey Ironbark	330		330	104	22.0	7.0	4.0	2.1	Regular	-	-	-	-	-	Typical	-	-	-	-	Typical	-	-	-	-	-	-	Retain	
529	<i>Eucalyptus siderophloia</i>	Grey Ironbark	180		180	57	10.0	4.0	2.2	1.6	Regular	-	-	-	-	-	Typical	-	-	-	-	Typical	-	-	-	-	-	-	Retain	
530	<i>Eucalyptus siderophloia</i>	Grey Ironbark	300		300	94	24.0	10.0	3.6	2.0	Regular	-	-	-	-	-	Typical	-	-	-	-	Typical	-	-	-	-	-	-	Retain	
531	<i>Eucalyptus siderophloia</i>	Grey Ironbark	530		530	167	26.0	10.0	6.4	2.5	Regular	-	-	-	-	-	Typical	-	-	-	-	Typical	-	-	-	-	-	-	Retain	
532	<i>Alphitonia excelsa</i>	Soap Tree	110		110	35	8.0	3.0	2.0	1.3	Regular	-	-	-	-	-	Typical	-	-	-	-	Typical	-	-	-	-	-	-	Retain	
533	<i>Eucalyptus siderophloia</i>	Grey Ironbark	460	410	616	194	28.0	15.0	7.4	2.7	Regular	-	-	-	-	-	Typical	-	-	-	-	Typical	-	-	-	-	-	-	Retain	
534	<i>Eucalyptus siderophloia</i>	Grey Ironbark	290		290	91	17.0	6.0	3.5	2.0	Regular	-	-	-	-	-	Typical	-	-	-	-	Typical	-	-	-	-	-	-	Retain	
535	<i>Eucalyptus siderophloia</i>	Grey Ironbark	350		350	110	19.0	8.0	4.2	2.1	Regular	-	-	-	-	-	Typical	-	-	-	-	Typical	-	-	-	-	-	-	Retain	
536	<i>Jagera pseudorhus</i>	Foam Bark	170		170	53	11.0	4.0	2.0	1.6	Regular	-	-	-	-	-	Typical	-	-	-	-	Typical	-	-	-	-	-	-	Retain	
537	<i>Eucalyptus siderophloia</i>	Grey Ironbark	300		300	94	18.0	8.0	3.6	2.0	Regular	-	-	-	-	-	Typical	-	-	-	-	Typical	-	-	-	-	-	-	Retain	
538	<i>Jagera pseudorhus</i>	Foam Bark	100		100	31	5.0	3.0	2.0	1.3	Regular	-	-	-	-	-	Typical	-	-	-	-	Typical	-	-	-	-	-	-	Retain	
539	<i>Lophostemon confertus</i>	Brush Box	330		330	104	24.0	7.0	4.0	2.1	Regular	-	-	-	-	-	Typical	-	-	-	-	Typical	-	-	-	-	-	-	Retain	
540	<i>Eucalyptus siderophloia</i>	Grey Ironbark	200		200	63	15.0	5.0	2.4	1.7	Regular	-	-	-	-	-	Typical	-	-	-	-	Typical	-	-	-	-	-	-	Retain	
541	<i>Eucalyptus siderophloia</i>	Grey Ironbark	390		390	123	24.0	10.0	4.7	2.2	Regular	-	-	-	-	-	Typical	-	-	-	-	Typical	-	-	-	-	-	-	Retain	
542	<i>Eucalyptus siderophloia</i>	Grey Ironbark	280		280	88	15.0	6.0	3.4	1.9	Regular	-	-	-	-	-	Typical	-	-	-	-	Typical	-	-	-	-	-	-	Retain	
543	<i>Commersonia bartramia</i>	Brown Kurrajong	150	100	180	57	5.0	6.0	2.2	1.6	Regular	-	-	-	-	-	Typical	-	-	-	-	Typical	-	-	-	-	-	-	Retain	
544	<i>Acacia concurrens</i>	Black Wattle	170		170	53	13.0	5.0	2.0	1.6	Regular	-	-	-	-	-	Typical	-	-	-	-	Typical	-	-	-	-	-	-	Retain	
545	<i>Acacia concurrens</i>	Black Wattle	210		210	66	16.0	3.0	2.5	1.7	Regular	-	-	-	-	-	Typical	-	-	-	-	Typical	-	-	-	-	-	-	Retain	
546	<i>Acacia concurrens</i>	Black Wattle	200		200	63	16.0	7.0	2.4	1.7	Regular	-	-	-	-	-	Typical	-	-	-	-	Typical	-	-	-	-	-	-	Retain	

Specimen Details											Canopy Condition Details						Trunk Condition Details					Fauna Details and Habitat Value								
Tree ID	Botanical Name	Common Name	Trunk DBH (mm)	Additional Trunks DBH (mm)	Total DBH (mm) [AS 4970-2009]	Trunk Circumference (cm) [AS 4970-2009]	Height (m)	Spread (m)	Tree Protection Zone (m)	Structural Root Zone (m)	Canopy Form	Spreading	Thinning	Die-Back	Epicormic Growth	Lopped	Canopy Health	Leaning	Vines	Trunk Damage	Fire Damage	Trunk Health	Scats	Scratches	Hollows	Nest	Termite Nest	Habitat Value	Retention	Additional Notes
547	Acacia concurrens	Black Wattle	180		180	57	14.0	4.0	2.2	1.6	Regular	-	-	-	-	-	Typical	-	-	-	-	Typical	-	-	-	-	-	-	Retain	
548	Acacia disparrima	Hickory Wattle	180		180	57	14.0	6.0	2.2	1.6	Regular	-	-	-	-	-	Typical	-	-	-	-	Typical	-	-	-	-	-	-	Retain	
549	Acacia concurrens	Black Wattle	180		180	57	14.0	5.0	2.2	1.6	Regular	-	-	-	-	-	Typical	-	-	-	-	Typical	-	-	-	-	-	-	Retain	
550	Acacia concurrens	Black Wattle	160		160	50	15.0	6.0	2.0	1.5	Regular	-	-	-	-	-	Typical	-	-	-	-	Typical	-	-	-	-	-	-	Retain	
551	Acacia disparrima	Hickory Wattle	190		190	60	14.0	5.0	2.3	1.6	Regular	-	-	-	-	-	Typical	-	-	-	-	Typical	-	-	-	-	-	-	Retain	
552	Acacia disparrima	Hickory Wattle	270	230	355	111	15.0	16.0	4.3	2.1	Regular	-	-	-	-	-	Typical	-	-	Trunk Dmg.	-	Typical	-	-	-	-	-	-	Retain	
553	Eucalyptus siderophloia	Grey Ironbark	220		220	69	17.0	8.0	2.6	1.8	Regular	-	-	-	-	-	Typical	-	-	-	-	Typical	-	-	-	-	-	-	Retain	
554	Eucalyptus siderophloia	Grey Ironbark	390		390	123	26.0	13.0	4.7	2.2	Regular	-	-	-	-	-	Typical	-	-	-	-	Typical	-	-	Small	-	Termite nest	-	Retain	
555	Acacia disparrima	Hickory Wattle	290		290	91	16.0	6.0	3.5	2.0	Regular	-	-	-	-	-	Typical	-	-	-	-	Typical	-	-	-	-	-	-	Retain	
556	Lophostemon confertus	Brush Box	130	110	170	53	10.0	7.0	2.0	1.6	Regular	-	-	-	-	-	Typical	-	-	-	-	Typical	-	-	-	-	-	-	Retain	
557	Acacia disparrima	Hickory Wattle	170		170	53	14.0	4.0	2.0	1.6	Regular	-	-	-	-	-	Typical	-	-	-	-	Typical	-	-	-	-	-	-	Retain	
558	Lophostemon confertus	Brush Box	150	120	192	60	14.0	6.0	2.3	1.7	Regular	-	-	-	-	-	Typical	-	-	-	-	Typical	-	-	-	-	-	-	Retain	
559	Alphitonia excelsa	Soap Tree	230		230	72	16.0	5.0	2.8	1.8	Regular	-	-	-	-	-	Typical	-	Introduced	-	-	Typical	-	-	-	-	-	-	Subject_remediation	
560	Acacia disparrima	Hickory Wattle	240		240	75	15.0	6.0	2.9	1.8	Regular	-	-	-	-	-	Typical	-	Introduced	-	-	Typical	-	-	-	-	-	-	Subject_remediation	
561	Lophostemon confertus	Brush Box	120		120	38	5.0	3.0	2.0	1.4	Regular	-	-	-	-	-	Typical	-	-	-	-	Typical	-	-	-	-	-	-	Subject_remediation	
562	Alphitonia excelsa	Soap Tree	290		290	91	15.0	6.0	3.5	2.0	Regular	-	-	-	-	-	Typical	-	-	-	-	Typical	-	-	-	-	-	-	Subject_remediation	
563	Lophostemon confertus	Brush Box	440		440	138	15.0	6.0	5.3	2.3	Regular	-	-	-	-	-	Typical	-	Introduced	-	-	Typical	-	-	-	-	-	-	Subject_remediation	
564	Lophostemon confertus	Brush Box	1030		1030	324	26.0	14.0	12.4	3.4	Regular	-	-	-	-	-	Typical	-	-	-	-	Typical	-	-	-	-	-	-	Subject_remediation	
565	Lophostemon confertus	Brush Box	230		230	72	16.0	6.0	2.8	1.8	Regular	-	-	-	-	-	Typical	-	-	-	-	Typical	-	-	-	-	-	-	Subject_remediation	
566	Acacia disparrima	Hickory Wattle	330		330	104	16.0	7.0	4.0	2.1	Regular	-	-	-	-	-	Typical	-	-	-	-	Typical	-	-	-	-	-	-	Retain	
567	Commersonia bartramia	Brown Kurrajong	230		230	72	9.0	4.0	2.8	1.8	Regular	-	-	-	-	-	Typical	-	-	-	-	Typical	-	-	-	-	-	-	Retain	
568	Cryptocarya gaucescens	Jackwood	150	150	212	67	9.0	5.0	2.5	1.7	Regular	-	-	-	-	-	Typical	-	-	-	-	Typical	-	-	-	-	-	-	Retain	
569	Alphitonia excelsa	Soap Tree	150		150	47	13.0	4.0	2.0	1.5	Regular	-	-	-	-	-	Typical	-	-	-	-	Typical	-	-	-	-	-	-	Retain	
570	Jagera pseudorhus	Foam Bark	130	50	139	44	9.0	4.0	2.0	1.4	Regular	-	-	-	-	-	Typical	-	-	-	-	Typical	-	-	-	-	-	-	Retain	
571	Flindersia australis	Crows Ash	590		590	185	23.0	15.0	7.1	2.7	Regular	-	-	-	-	-	Typical	-	-	-	-	Typical	-	-	-	-	-	-	Retain	
572	Cupaniopsis anacardioides	Tuckeroo	190		190	60	6.0	5.0	2.3	1.6	Regular	-	-	-	-	-	Typical	-	-	-	-	Typical	-	-	-	-	-	-	Retain	
573	Corymbia torelliana	Cadaghi	110		110	35	8.0	4.0	2.0	1.3	Regular	-	-	-	-	-	Typical	-	-	-	-	Typical	-	-	-	-	-	-	Retain	
574	Lophostemon confertus	Brush Box	120		120	38	14.0	4.0	2.0	1.4	Regular	-	-	-	-	-	Typical	-	-	-	-	Typical	-	-	-	-	-	-	Retain	
575	Lophostemon suaveolens	Swamp Box	110		110	35	8.0	4.0	2.0	1.3	Regular	-	-	-	-	-	Typical	-	-	-	-	Typical	-	-	-	-	-	-	Retain	
576	Lophostemon confertus	Brush Box	150		150	47	14.0	3.0	2.0	1.5	Regular	-	-	-	-	-	Typical	-	-	-	-	Typical	-	-	-	-	-	-	Retain	
577	Lophostemon confertus	Brush Box	140		140	44	14.0	3.0	2.0	1.4	Regular	-	-	-	-	-	Typical	-	-	-	-	Typical	-	-	-	-	-	-	Retain	
578	Lophostemon suaveolens	Swamp Box	170		170	53	13.0	6.0	2.0	1.6	Regular	-	-	-	-	-	Typical	-	-	-	-	Typical	-	-	-	-	-	-	Retain	
579	Lophostemon confertus	Brush Box	230		230	72	15.0	6.0	2.8	1.8	Regular	-	-	-	-	-	Typical	-	-	-	-	Typical	-	-	-	-	-	-	Retain	
580	Lophostemon confertus	Brush Box	140		140	44	13.0	5.0	2.0	1.4	Regular	-	-	-	-	-	Typical	-	-	-	-	Typical	-	-	-	-	-	-	Retain	
581	Lophostemon confertus	Brush Box	190		190	60	15.0	5.0	2.3	1.6	Regular	-	-	-	-	-	Typical	-	-	-	-	Typical	-	-	-	-	-	-	Retain	
582	Lophostemon suaveolens	Swamp Box	170		170	53	12.0	5.0	2.0	1.6	Regular	-	-	-	-	-	Typical	-	-	-	-	Typical	-	-	-	-	-	-	Retain	
583	Lophostemon confertus	Brush Box	330		330	104	15.0	8.0	4.0	2.1	Regular	-	-	-	-	-	Typical	-	-	-	-	Typical	-	-	-	-	-	-	Retain	
584	Lophostemon confertus	Brush Box	180		180	57	16.0	4.0	2.2	1.6	Regular	-	-	-	-	-	Typical	-	-	-	-	Typical	-	-	-	-	-	-	Retain	
585	Lophostemon suaveolens	Swamp Box	330		330	104	12.0	8.0	4.0	2.1	Regular	-	-	-	-	-	Typical	-	-	-	-	Typical	-	-	-	-	-	-	Retain	
586	Alphitonia excelsa	Soap Tree	110		110	35	8.0	3.0	2.0	1.3	Regular	-	-	-	-	-	Typical	-	-	-	-	Typical	-	-	-	-	-	-	Retain	
587	Lophostemon confertus	Brush Box	280	230	362	114	17.0	7.0	4.3	2.2	Regular	-	-	-	-	-	Typical	-	-	-	-	Typical	-	-	-	-	-	-	Retain	
588	Lophostemon confertus	Brush Box	260		260	82	16.0	8.0	3.1	1.9	Regular	-	-	-	-	-	Typical	-	-	-	-	Typical	-	-	-	-	-	-	Retain	
589	Lophostemon confertus	Brush Box	240		240	75	16.0	10.0	2.9	1.8	Regular	-	-	-	-	-	Typical	-	-	-	-	Typical	-	-	-	-	-	-	Retain	
590	Lophostemon suaveolens	Swamp Box	160		160	50	14.0	3.0	2.0	1																				

Specimen Details											Canopy Condition Details						Trunk Condition Details					Fauna Details and Habitat Value								
Tree ID	Botanical Name	Common Name	Trunk DBH (mm)	Additional Trunks DBH (mm)	Total DBH (mm) [AS 4970-2009]	Trunk Circumference (cm) [AS 4970-2009]	Height (m)	Spread (m)	Tree Protection Zone (m)	Structural Root Zone (m)	Canopy Form	Spreading	Thinning	Die-Back	Epicormic Growth	Lopped	Canopy Health	Leaning	Vines	Trunk Damage	Fire Damage	Trunk Health	Scats	Scratches	Hollows	Nest	Termite Nest	Habitat Value	Retention	Additional Notes
597	<i>Lophostemon confertus</i>	Brush Box	540		540	170	16.0	14.0	6.5	2.6	Regular	-	-	-	-	-	Typical	-	-	-	-	Typical	-	-	-	-	-	-	Retain	
598	<i>Eucalyptus siderophloia</i>	Grey Ironbark	500	390	634	199	22.0	15.0	7.6	2.7	Regular	-	-	-	-	-	Typical	-	-	-	-	Typical	-	-	-	-	-	-	Retain	
599	<i>Eucalyptus fibrosa</i>	Broad-leaved Red Ironbark	360		360	113	22.0	6.0	4.3	2.2	Regular	-	-	-	-	-	Typical	-	-	-	-	Typical	-	-	-	-	-	-	Subject remediation	
600	<i>Eucalyptus siderophloia</i>	Grey Ironbark	250		250	79	18.0	7.0	3.0	1.8	Regular	-	-	-	-	-	Typical	-	-	-	-	Typical	-	-	-	-	-	-	Remove	
601	<i>Eucalyptus siderophloia</i>	Grey Ironbark	150		150	47	12.0	5.0	2.0	1.5	Regular	-	-	-	-	-	Typical	-	-	-	-	Typical	-	-	-	-	-	-	Remove	
602	<i>Eucalyptus siderophloia</i>	Grey Ironbark	210		210	66	18.0	5.0	2.5	1.7	Regular	-	-	-	-	-	Typical	-	-	-	-	Typical	-	-	-	-	-	-	Remove	
603	<i>Eucalyptus siderophloia</i>	Grey Ironbark	190		190	60	18.0	5.0	2.3	1.6	Regular	-	-	-	-	-	Typical	-	-	-	-	Typical	-	-	-	-	-	-	Remove	
604	<i>Eucalyptus siderophloia</i>	Grey Ironbark	340	120	361	113	19.0	10.0	4.3	2.2	Regular	-	-	-	-	-	Typical	-	-	-	-	Typical	-	-	-	-	-	-	Retain	
605	<i>Eucalyptus siderophloia</i>	Grey Ironbark	200		200	63	16.0	5.0	2.4	1.7	Regular	-	-	-	-	-	Typical	-	-	-	-	Typical	-	-	-	-	-	-	Retain	
606	<i>Eucalyptus siderophloia</i>	Grey Ironbark	280		280	88	20.0	8.0	3.4	1.9	Regular	-	-	-	-	-	Typical	-	-	-	-	Typical	-	-	-	-	-	-	Retain	
607	<i>Eucalyptus siderophloia</i>	Grey Ironbark	260		260	82	16.0	8.0	3.1	1.9	Regular	-	-	-	-	-	Typical	-	-	-	-	Typical	-	-	-	-	-	-	Retain	
608	<i>Eucalyptus siderophloia</i>	Grey Ironbark	470	240	528	166	26.0	12.0	6.3	2.5	Regular	-	-	-	-	-	Typical	-	-	-	-	Typical	-	-	-	-	-	-	Retain	
609	<i>Eucalyptus siderophloia</i>	Grey Ironbark	370		370	116	25.0	14.0	4.4	2.2	Regular	-	-	-	-	-	Typical	-	-	-	-	Typical	-	-	-	-	-	-	Retain	
610	<i>Eucalyptus siderophloia</i>	Grey Ironbark	590		590	185	26.0	13.0	7.1	2.7	Regular	-	-	-	-	-	Typical	-	-	-	-	Typical	-	-	-	-	-	-	Retain	
611	<i>Acacia leiocalyx</i>	Early-flowering Black Wattle	100		100	31	6.0	3.0	2.0	1.3	Regular	-	-	-	-	-	Typical	-	-	-	-	Typical	-	-	-	-	-	-	Retain	
612	<i>Acacia disparima</i>	Hickory Wattle	420	350, 250	601	189	14.0	10.0	7.2	2.7	Regular	-	-	-	-	-	Typical	-	-	-	-	Typical	-	-	-	-	-	-	Retain	
613	<i>Acacia disparima</i>	Hickory Wattle	310	259	404	127	13.0	8.0	4.8	2.3	Regular	-	-	-	-	-	Typical	-	-	-	-	Typical	-	-	-	-	-	-	Retain	
614	<i>Eucalyptus siderophloia</i>	Grey Ironbark	430		430	135	20.0	14.0	5.2	2.3	Regular	-	-	-	-	-	Typical	-	-	-	-	Typical	-	-	-	-	-	-	Remove	
615	<i>Eucalyptus siderophloia</i>	Grey Ironbark	390	360, 330	625	196	18.0	15.0	7.5	2.7	Regular	-	-	-	-	-	Typical	-	-	-	-	Typical	-	-	-	-	-	-	Retain	
616	<i>Eucalyptus siderophloia</i>	Grey Ironbark	610		610	192	24.0	13.0	7.3	2.7	Regular	-	-	-	-	-	Typical	-	-	-	-	Typical	-	-	-	-	-	-	Retain	
617	<i>Eucalyptus siderophloia</i>	Grey Ironbark	660		660	207	19.0	12.0	7.9	2.8	Regular	-	-	-	-	-	Typical	-	-	-	-	Typical	-	-	-	-	-	-	Retain	
618	<i>Eucalyptus siderophloia</i>	Grey Ironbark	420	270	499	157	19.0	12.0	6.0	2.5	Regular	-	-	-	-	-	Typical	-	-	-	-	Typical	-	-	-	-	-	-	Retain	
619	<i>Acacia disparima</i>	Hickory Wattle	300		300	94	10.0	12.0	3.6	2.0	Regular	-	-	-	-	-	Typical	-	-	-	-	Typical	-	-	-	-	-	-	Retain	
620	<i>Acacia disparima</i>	Hickory Wattle	260	210	334	105	12.0	8.0	4.0	2.1	Regular	-	-	-	-	-	Typical	-	-	-	-	Typical	-	-	-	-	-	-	Retain	
621	<i>Casuarina cunninghamiana</i>	River She-oak	150		150	47	12.0	4.0	2.0	1.5	Regular	-	-	-	-	-	Typical	-	-	-	-	Typical	-	-	-	-	-	-	Retain	
622	<i>Casuarina cunninghamiana</i>	River She-oak	210		210	66	14.0	4.0	2.5	1.7	Regular	-	-	-	-	-	Typical	-	-	-	-	Typical	-	-	-	-	-	-	Remove	
623	<i>Casuarina cunninghamiana</i>	River She-oak	210		210	66	16.0	5.0	2.5	1.7	Regular	-	-	-	-	-	Typical	-	-	-	-	Typical	-	-	-	-	-	-	Remove	
624	<i>Casuarina cunninghamiana</i>	River She-oak	180		180	57	14.0	4.0	2.2	1.6	Regular	-	-	-	-	-	Typical	-	-	-	-	Typical	-	-	-	-	-	-	Remove	
625	<i>Casuarina cunninghamiana</i>	River She-oak	220		220	69	16.0	6.0	2.6	1.8	Regular	-	-	-	-	-	Typical	-	-	-	-	Typical	-	-	-	-	-	-	Remove	
626	<i>Melaleuca quinquenervia</i>	Broad-leaf Paperbark	330		330	104	13.0	6.0	4.0	2.1	Regular	-	-	-	-	-	Typical	-	-	-	-	Typical	-	-	-	-	-	-	Retain	
627	<i>Casuarina cunninghamiana</i>	River She-oak	180		180	57	16.0	4.0	2.2	1.6	Regular	-	-	-	-	-	Typical	-	-	-	-	Typical	-	-	-	-	-	-	Retain	
628	<i>Acacia disparima</i>	Hickory Wattle	260	150	300	94	14.0	5.0	3.6	2.0	Regular	-	-	-	-	-	Typical	-	-	-	-	Typical	-	-	-	-	-	-	Retain	
629	<i>Eucalyptus tereticornis</i>	Forest Red Gum	180		180	57	15.0	5.0	2.2	1.6	Regular	-	-	-	-	-	Typical	-	-	-	-	Typical	-	-	-	-	-	-	Retain	
630	<i>Acacia disparima</i>	Hickory Wattle	210	150	258	81	8.0	8.0	3.1	1.9	Regular	-	-	-	-	-	Typical	-	-	-	-	Typical	-	-	-	-	-	-	Retain	
631	<i>Eucalyptus tereticornis</i>	Forest Red Gum	360		360	113	17.0	6.0	4.3	2.2	Regular	-	-	-	-	-	Typical	-	-	-	-	Typical	-	-	-	-	-	-	Retain	
632	<i>Eucalyptus tereticornis</i>	Forest Red Gum	390		390	123	19.0	6.0	4.7	2.2	Regular	-	-	-	-	-	Typical	-	-	-	-	Typical	-	-	-	-	-	-	Retain	
633	<i>Eucalyptus tereticornis</i>	Forest Red Gum	250		250	79	14.0	5.0	3.0	1.8	Regular	-	-	-	-	-	Typical	-	-	-	-	Typical	-	-	-	-	-	-	Retain	
634	<i>Eucalyptus tereticornis</i>	Forest Red Gum	120		120	38	12.0	4.0	2.0	1.4	Regular	-	-	-	-	-	Typical	-	-	-	-	Typical	-	-	-	-	-	-	Retain	
635	<i>Acacia disparima</i>	Hickory Wattle	120		120	38	4.0	5.0	2.0	1.4	Regular	-	-	-	-	-	Typical	-	-	-	-	Typical	-	-	-	-	-	-	Retain	
636	<i>Casuarina cunninghamiana</i>	River She-oak	300		300	94	14.0	4.0	3.6	2.0	Regular	-	-	-	-	-	Typical	-	-	-	-	Typical	-	-	-	-	-	-	Remove	
637	<i>Araucaria cunninghamii</i>	Hoop Pine	330		330	104	15.0	6.0	4.0	2.1	Regular	-	-	-	-	-	Typical	-	-	-	-	Typical	-	-	-	-	-	-	Retain	
638	<i>Eucalyptus moluccana</i>	Gum-topped Box	260		260	82	17.0	5.0	3.1	1.9	Regular	-	-	-	-	-	Typical	-	-	-	-	Typical	-	-	-	-	-	-	Retain	
639	<i>Eucalyptus tereticornis</i>	Forest Red Gum	190		190	60	14.0	3.0	2.3	1.6	Regular	-	-	-	-	-	Typical	-	-	-	-	Typical	-	-	-	-	-	-	Retain	
640	<i>Corymbia citriodora</i>	Spotted Gum	210		210	66	15.0	3.0	2.5	1.7	Regular	-	-	-	-	-	Typical	-	-	-	-	Typical	-	-	-	-	-	-	Retain	
641	<i>Eucalyptus tereticornis</i>	Forest Red Gum	540		540	170	16.0	8.0	6.5	2.6	Regular	-	-	-	-	-	Typical	-	-	-	-	Typical	-	-	-	-	-	-	Retain	
642	<i>Eucalyptus tereticornis</i>	Forest Red Gum	250		250	79	16.0	2.0	3.0	1.8	Regular	-	-	-	-	-	Typical	-	-	-	-	Typical	-	-	-	-	-	-	Retain	
643	<i>Eucalyptus tereticornis</i>	Forest Red Gum	470		470	148	21.0	8.0	5.6	2.4	Regular	-	-	-	-	-	Typical	-	-	-	-	Typical	-	-	-	-	-	-	Retain	
644	<i>Eucalyptus tereticornis</i>	Forest Red Gum	360		360	113	24.0	8.0	4.3	2.2	Regular	-	-	-	-	-	Typical	-	-	-	-	Typical	-	-	-	-	-	-	Retain	
645	<i>Grevillea robusta</i>	Silky Oak	200		200	63	10.0	5.0	2.4	1.7	Regular	-	-	-	-	-	Typical	-	-	-	-	Typical	-	-	-	-	-	-	Retain	
646	<i>Eucalyptus eugenioides</i>	Thin-leaved Stringybark	330		330	104	16.0	6.0	4.0	2.1	Regular	-	-	-	-	-	Typical	-	-	-	-	Typical	-	-	-	-	-	-	Retain	

Specimen Details											Canopy Condition Details						Trunk Condition Details					Fauna Details and Habitat Value								
Tree ID	Botanical Name	Common Name	Trunk DBH (mm)	Additional Trunks DBH (mm)	Total DBH (mm) [AS 4970-2009]	Trunk Circumference (cm) [AS 4970-2009]	Height (m)	Spread (m)	Tree Protection Zone (m)	Structural Root Zone (m)	Canopy Form	Spreading	Thinning	Die-Back	Epicormic Growth	Lopped	Canopy Health	Leaning	Vines	Trunk Damage	Fire Damage	Trunk Health	Scats	Scratches	Hollows	Nest	Termite Nest	Habitat Value	Retention	Additional Notes
647	<i>Eucalyptus eugenioides</i>	Thin-leaved Stringybark	430		430	135	15.0	10.0	5.2	2.3	Regular	-	-	-	-	-	Typical	-	-	-	-	Typical	-	-	-	-	-	-	Retain	
648	<i>Eucalyptus eugenioides</i>	Thin-leaved Stringybark	250	160	297	93	15.0	6.0	3.6	2.0	Regular	-	-	-	-	-	Typical	-	-	-	-	Typical	-	-	-	-	-	-	Retain	
649	<i>Eucalyptus tereticornis</i>	Forest Red Gum	190	140	236	74	9.0	6.0	2.8	1.8	Regular	-	-	-	-	-	Typical	-	-	-	-	Typical	-	-	-	-	-	-	Retain	
650	<i>Eucalyptus tereticornis</i>	Forest Red Gum	290		290	91	24.0	8.0	3.5	2.0	Regular	-	-	-	-	-	Typical	-	-	-	-	Typical	-	-	-	-	-	-	Retain	
651	<i>Eucalyptus tereticornis</i>	Forest Red Gum	230		230	72	15.0	7.0	2.8	1.8	Regular	-	-	-	-	-	Typical	-	-	-	-	Typical	-	-	-	-	-	-	Retain	
652	<i>Eucalyptus tereticornis</i>	Forest Red Gum	120		120	38	14.0	1.0	2.0	1.4	Regular	-	-	-	-	-	Typical	-	-	-	-	Typical	-	-	-	-	-	-	Retain	
653	<i>Eucalyptus tereticornis</i>	Forest Red Gum	390		390	123	25.0	10.0	4.7	2.2	Regular	-	Thinning	Die-back	-	-	Poor	-	-	-	-	Typical	-	-	-	-	-	-	Retain	
654	<i>Lophostemon confertus</i>	Brush Box	280		280	88	15.0	8.0	3.4	1.9	Regular	-	-	-	-	-	Typical	-	-	-	-	Typical	-	-	-	-	-	-	Retain	
655	<i>Eucalyptus siderophloia</i>	Grey Ironbark	540		540	170	25.0	14.0	6.5	2.6	Regular	-	-	-	-	-	Typical	-	-	-	-	Typical	-	-	-	-	-	-	Retain	
656	<i>Eucalyptus propinqua</i>	Northern Grey Gum	450	270	525	165	18.0	10.0	6.3	2.5	Regular	-	-	-	-	-	Typical	-	-	-	-	Typical	-	New	-	-	-	-	Remove	
657	<i>Ficus obliqua</i>	Small Leaf Fig	350		350	110	12.0	18.0	4.2	2.1	Regular	-	-	-	-	-	Typical	-	-	-	-	Typical	-	-	-	-	-	-	Remove	
658	<i>Eucalyptus melanophloia</i>	Silver-leaved Ironbark	400		400	126	14.0	7.0	4.8	2.3	Regular	-	-	-	-	-	Typical	-	-	-	-	Typical	-	-	-	-	-	-	Remove	
659	<i>Eucalyptus propinqua</i>	Northern Grey Gum	240		240	75	15.0	7.0	2.9	1.8	Regular	-	-	-	-	-	Typical	-	-	-	-	Typical	-	Old	-	-	-	-	Remove	
660	<i>Ficus benjamina</i>	Weeping Fig	400		400	126	14.0	18.0	4.8	2.3	Regular	-	-	-	-	-	Typical	-	-	-	-	Typical	-	-	-	-	-	-	Remove	
661	<i>Acacia disparrima</i>	Hickory Wattle	200	170	262	82	14.0	8.0	3.1	1.9	Regular	-	-	-	-	-	Typical	-	Introduced	-	-	Typical	-	-	-	-	-	-	Retain	
662	<i>Acacia disparrima</i>	Hickory Wattle	180	150	234	74	12.0	8.0	2.8	1.8	Regular	-	-	-	-	-	Typical	-	Introduced	-	-	Typical	-	-	-	-	-	-	Retain	
663	<i>Eucalyptus siderophloia</i>	Grey Ironbark	120		120	38	13.0	4.0	2.0	1.4	Regular	-	-	-	-	-	Typical	-	-	-	-	Typical	-	-	-	-	-	-	Retain	
664	<i>Eucalyptus siderophloia</i>	Grey Ironbark	310		310	97	19.0	9.0	3.7	2.0	Regular	-	-	-	-	-	Typical	-	-	-	-	Typical	-	-	-	-	-	-	Retain	
665	<i>Eucalyptus siderophloia</i>	Grey Ironbark	230		230	72	17.0	8.0	2.8	1.8	Regular	-	-	-	-	-	Typical	-	-	-	-	Typical	-	-	-	-	-	-	Retain	
666	<i>Casuarina cunninghamiana</i>	River She-oak	190		190	60	15.0	5.0	2.3	1.6	Regular	-	-	-	-	-	Typical	-	-	-	-	Typical	-	-	-	-	-	-	Retain	
667	<i>Casuarina cunninghamiana</i>	River She-oak	140		140	44	14.0	3.0	2.0	1.4	Regular	-	-	-	-	-	Typical	-	-	-	-	Typical	-	-	-	-	-	-	Retain	
668	<i>Acacia disparrima</i>	Hickory Wattle	130		130	41	6.0	5.0	2.0	1.4	Regular	-	-	-	-	-	Typical	-	-	-	-	Typical	-	-	-	-	-	-	Retain	
669	<i>Acacia disparrima</i>	Hickory Wattle	130	100, 100, 100	217	68	14.0	7.0	2.6	1.7	Regular	-	-	-	-	-	Typical	-	-	-	-	Typical	-	-	-	-	-	-	Retain	
670	<i>Acacia disparrima</i>	Hickory Wattle	180	100, 100, 80, 80	255	80	14.0	6.0	3.1	1.9	Regular	-	-	-	-	-	Typical	-	-	-	-	Typical	-	-	-	-	-	-	Retain	
671	<i>Acacia disparrima</i>	Hickory Wattle	230		230	72	15.0	5.0	2.8	1.8	Regular	-	-	-	-	-	Typical	-	-	-	-	Typical	-	-	-	-	-	-	Retain	
672	<i>Acacia disparrima</i>	Hickory Wattle	100		100	31	14.0	4.0	2.0	1.3	Regular	-	-	-	-	-	Typical	-	-	-	-	Typical	-	-	-	-	-	-	Retain	
673	<i>Acacia disparrima</i>	Hickory Wattle	120		120	38	10.0	3.0	2.0	1.4	Regular	-	-	-	-	-	Typical	-	-	-	-	Typical	-	-	-	-	-	-	Retain	
674	<i>Acacia disparrima</i>	Hickory Wattle	140		140	44	11.0	4.0	2.0	1.4	Regular	-	-	-	-	-	Typical	-	-	-	-	Typical	-	-	-	-	-	-	Retain	
675	<i>Acacia disparrima</i>	Hickory Wattle	250		250	79	15.0	8.0	3.0	1.8	Regular	-	-	-	-	-	Typical	-	-	-	-	Typical	-	-	-	-	-	-	Retain	
676	<i>Acacia disparrima</i>	Hickory Wattle	160	90	184	58	14.0	6.0	2.2	1.6	Regular	-	-	-	-	-	Typical	-	-	-	-	Typical	-	-	-	-	-	-	Retain	
677	<i>Acacia disparrima</i>	Hickory Wattle	140		140	44	12.0	5.0	2.0	1.4	Regular	-	-	-	-	-	Typical	-	-	-	-	Typical	-	-	-	-	-	-	Remove	
678	<i>Eucalyptus siderophloia</i>	Grey Ironbark	490		490	154	20.0	14.0	5.9	2.5	Regular	-	-	-	-	-	Typical	-	-	-	-	Typical	-	-	-	-	-	-	Remove	
679	<i>Eucalyptus tereticornis</i>	Forest Red Gum	340		340	107	21.0	6.0	4.1	2.1	Regular	-	-	-	-	-	Typical	-	-	-	-	Typical	-	-	-	-	-	-	Remove	
680	<i>Eucalyptus tereticornis</i>	Forest Red Gum	260		260	82	18.0	4.0	3.1	1.9	Regular	-	-	-	-	-	Typical	-	-	-	-	Typical	-	-	-	-	-	-	Remove	
681	<i>Eucalyptus tereticornis</i>	Forest Red Gum	190		190	60	16.0	4.0	2.3	1.6	Regular	-	-	-	-	-	Typical	-	-	-	-	Typical	-	-	-	-	-	-	Remove	
682	<i>Alphitonia excelsa</i>	Soap Tree	100		100	31	6.0	4.0	2.0	1.3	Regular	-	-	-	-	-	Typical	-	-	-	-	Typical	-	-	-	-	-	-	Remove	
683	<i>Acacia disparrima</i>	Hickory Wattle	120		120	38	4.0	4.0	2.0	1.4	Regular	-	-	-	-	-	Typical	-	-	-	-	Typical	-	-	-	-	-	-	Remove	
684	<i>Eucalyptus tereticornis</i>	Forest Red Gum	250		250	79	18.0	7.0	3.0	1.8	Regular	-	-	-	-	-	Typical	-	-	-	-	Typical	-	-	-	-	-	-	Remove	
685	<i>Eucalyptus tereticornis</i>	Forest Red Gum	250		250	79	15.0	7.0	3.0	1.8	Regular	-	-	-	-	-	Typical	-	-	-	-	Typical	-	-	-	-	-	-	Remove	
686	<i>Eucalyptus tereticornis</i>	Forest Red Gum	350		350	110	18.0	10.0	4.2	2.1	Regular	-	-	-	-	-	Typical	-	-	-	-	Typical	-	-	-	-	-	-	Retain	
687	<i>Eucalyptus tereticornis</i>	Forest Red Gum	170		170	53	16.0	4.0	2.0	1.6	Regular	-	-	-	-	-	Typical	-	-	-	-	Typical	-	-	-	-	-	-	Retain	
688	<i>Eucalyptus tereticornis</i>	Forest Red Gum	130		130	41	10.0	3.0	2.0	1.4	Regular	-	-	-	-	-	Typical	-	-	-	-	Typical	-							

Specimen Details											Canopy Condition Details						Trunk Condition Details					Fauna Details and Habitat Value								
Tree ID	Botanical Name	Common Name	Trunk DBH (mm)	Additional Trunks DBH (mm)	Total DBH (mm) [AS 4970-2009]	Trunk Circumference (cm) [AS 4970-2009]	Height (m)	Spread (m)	Tree Protection Zone (m)	Structural Root Zone (m)	Canopy Form	Spreading	Thinning	Die-Back	Epicormic Growth	Lopped	Canopy Health	Leaning	Vines	Trunk Damage	Fire Damage	Trunk Health	Scats	Scratches	Hollows	Nest	Termite Nest	Habitat Value	Retention	Additional Notes
697	<i>Corymbia citriodora</i>	Spotted Gum	270		270	85	23.0	10.0	3.2	1.9	Regular	-	-	-	-	-	Typical	-	-	-	-	Typical	-	-	-	-	-	-	Retain	
698	<i>Corymbia citriodora</i>	Spotted Gum	170		170	53	12.0	5.0	2.0	1.6	One-sided	-	-	-	-	-	Typical	-	-	-	-	Typical	-	-	-	-	-	-	Retain	
699	<i>Jacaranda mimosifolia</i>	Jacaranda	130		130	41	6.0	4.0	2.0	1.4	Regular	-	-	-	-	-	Typical	-	-	-	-	Typical	-	-	-	-	-	-	Retain	
700	<i>Citharexylum sponosum</i>	Fiddlewood	140	130, 130	231	73	9.0	5.0	2.8	1.8	Regular	-	-	-	-	-	Typical	-	-	-	-	Typical	-	-	-	-	-	-	Retain	
701	<i>Eucalyptus propinqua</i>	Northern Grey Gum	460		460	145	24.0	9.0	5.5	2.4	Regular	-	-	Die-back	Epicormic	-	Typical	-	-	-	-	Typical	-	Old	-	-	-	-	Retain	
702	<i>Lophostemon confertus</i>	Brush Box	410		410	129	14.0	9.0	4.9	2.3	Regular	-	-	-	-	-	Typical	-	-	-	-	Typical	-	-	-	-	-	-	Retain	
703	<i>Eucalyptus siderophloia</i>	Grey Ironbark	180		180	57	13.0	6.0	2.2	1.6	Regular	-	-	-	-	-	Typical	-	-	-	-	Typical	-	-	-	-	-	-	Retain	
704	<i>Eucalyptus carnea</i>	Broad-leaved White Mahogany	280		280	88	18.0	8.0	3.4	1.9	Regular	-	-	-	-	-	Typical	-	-	-	-	Typical	-	-	-	-	-	-	Retain	
705	<i>Jacaranda mimosifolia</i>	Jacaranda	130	100	164	52	5.0	4.0	2.0	1.5	Regular	-	-	-	-	-	Typical	-	-	-	-	Typical	-	-	-	-	-	-	Retain	
706	<i>Eucalyptus siderophloia</i>	Grey Ironbark	200		200	63	15.0	7.0	2.4	1.7	Regular	-	-	-	-	-	Typical	-	-	-	-	Typical	-	-	-	-	-	-	Retain	
707	<i>Eucalyptus microcorys</i>	Tallowwood	280		280	88	19.0	11.0	3.4	1.9	Irregular	-	Thinning	-	-	-	Typical	-	-	-	-	Typical	-	-	-	-	-	-	Retain	
708	<i>Eucalyptus siderophloia</i>	Grey Ironbark	240		240	75	17.0	7.0	2.9	1.8	Regular	-	-	-	-	-	Typical	-	-	-	-	Typical	-	-	-	-	-	-	Retain	
709	<i>Eucalyptus microcorys</i>	Tallowwood	180		180	57	10.0	5.0	2.2	1.6	One-sided	-	-	-	-	-	Typical	-	-	Trunk Dmg.	-	Typical	-	-	-	-	-	-	Retain	
710	<i>Eucalyptus microcorys</i>	Tallowwood	270		270	85	20.0	9.0	3.2	1.9	Regular	-	-	-	Epicormic	-	Typical	-	-	-	-	Typical	-	-	-	-	-	-	Retain	
711	<i>Corymbia intermedia</i>	Pink Bloodwood	270		270	85	18.0	11.0	3.2	1.9	Regular	-	-	Die-back	-	-	Typical	-	-	-	-	Typical	-	-	-	-	-	-	Retain	
712	<i>Jacaranda mimosifolia</i>	Jacaranda	140		140	44	5.0	4.0	2.0	1.4	Regular	-	-	-	-	-	Typical	-	-	-	-	Typical	-	-	-	-	-	-	Remove	
713	<i>Acacia leiocalyx</i>	Early-flowering Black Wattle	160		160	50	7.0	4.0	2.0	1.5	Regular	-	-	Die-back	-	-	Typical	-	-	Trunk Dmg.	-	Typical	-	-	-	-	-	-	Remove	
714	<i>Corymbia citriodora</i>	Spotted Gum	240		240	75	19.0	7.0	2.9	1.8	One-sided	-	Thinning	Die-back	-	-	Typical	-	-	Trunk Dmg.	-	Typical	-	-	-	-	-	-	Retain	
715	<i>Corymbia citriodora</i>	Spotted Gum	300		300	94	20.0	12.0	3.6	2.0	One-sided	-	-	-	-	-	Typical	-	-	-	-	Typical	-	-	-	-	-	-	Retain	
716	<i>Eucalyptus siderophloia</i>	Grey Ironbark	240		240	75	15.0	5.0	2.9	1.8	Regular	-	Thinning	Die-back	-	-	Typical	-	-	-	-	Typical	-	-	-	-	-	-	Retain	
717	<i>Lophostemon confertus</i>	Brush Box	100		100	31	5.0	3.0	2.0	1.3	Regular	-	-	-	-	-	Typical	-	-	-	-	Typical	-	-	-	-	-	-	Retain	
718	<i>Lophostemon confertus</i>	Brush Box	330		330	104	22.0	11.0	4.0	2.1	Regular	-	-	-	-	-	Typical	-	-	-	-	Typical	-	-	-	-	-	-	Retain	
719	<i>Lophostemon confertus</i>	Brush Box	100		100	31	6.0	3.0	2.0	1.3	Regular	-	-	-	-	-	Typical	-	-	-	-	Typical	-	-	-	-	-	-	Retain	
720	<i>Corymbia citriodora</i>	Spotted Gum	320		320	101	28.0	7.0	3.8	2.1	Regular	-	-	-	-	-	Typical	-	-	-	-	Typical	-	-	-	-	-	-	Retain	
721	<i>Lophostemon suaveolens</i>	Swamp Box	100		100	31	11.0	3.0	2.0	1.3	Regular	-	-	-	Epicormic	-	Typical	-	-	-	-	Typical	-	-	-	-	-	-	Retain	
722	<i>Corymbia citriodora</i>	Spotted Gum	250		250	79	17.0	8.0	3.0	1.8	One-sided	-	-	-	-	-	Typical	-	-	-	-	Typical	-	-	-	-	-	-	Retain	
723	<i>Lophostemon confertus</i>	Brush Box	140	130	191	60	11.0	5.0	2.3	1.7	Regular	-	-	-	-	-	Typical	-	-	-	-	Typical	-	-	-	-	-	-	Retain	
724	<i>Lophostemon confertus</i>	Brush Box	100	100	141	44	7.0	3.0	2.0	1.5	Regular	-	-	-	-	-	Typical	-	-	-	-	Typical	-	-	-	-	-	-	Retain	
725	<i>Lophostemon confertus</i>	Brush Box	130		130	41	7.0	4.0	2.0	1.4	Regular	-	-	Die-back	Epicormic	-	Typical	-	-	-	-	Typical	-	-	-	-	-	-	Retain	
726	<i>Corymbia citriodora</i>	Spotted Gum	470		470	148	34.0	17.0	5.6	2.4	Regular	-	-	-	-	-	Typical	-	-	-	-	Typical	-	-	-	-	-	-	Retain	
727	<i>Lophostemon confertus</i>	Brush Box	120	100, 100, 100	211	66	7.0	4.0	2.5	1.7	Regular	-	-	-	-	-	Typical	-	-	-	-	Typical	-	-	-	-	-	-	Retain	
728	<i>Lophostemon confertus</i>	Brush Box	120	110	163	51	9.0	4.0	2.0	1.5	Regular	-	-	-	-	-	Typical	-	-	-	-	Typical	-	-	-	-	-	-	Retain	
729	<i>Lophostemon confertus</i>	Brush Box	230		230	72	15.0	7.0	2.8	1.8	Regular	-	-	-	-	-	Typical	-	-	-	-	Typical	-	-	-	-	-	-	Retain	
730	<i>Lophostemon confertus</i>	Brush Box	110		110	35	10.0	6.0	2.0	1.3	Regular	-	-	-	-	-	Typical	-	-	-	-	Typical	-	-	-	-	-	-	Retain	
731	<i>Acacia concurrens</i>	Black Wattle	190		190	60	12.0	6.0	2.3	1.6	Regular	-	-	-	-	-	Typical	-	-	-	-	Typical	-	-	-	-	-	-	Retain	
732	<i>Acacia concurrens</i>	Black Wattle	120		120	38	11.0	5.0	2.0	1.4	Regular	-	-	-	-	-	Typical	-	-	Trunk Dmg.	-	Typical	-	-	-	-	-	-	Retain	
733	<i>Acacia concurrens</i>	Black Wattle	180		180	57	13.0	6.0	2.2	1.6	Regular	-	-	-	-	-	Typical	-	-	-	-	Typical	-	-	-	-	-	-	Retain	
734	<i>Acacia concurrens</i>	Black Wattle	140		140	44	10.0	5.0	2.0	1.4	Regular	-	-	-	-	-	Typical	-	-	-	-	Typical	-	-	-	-	-	-	Retain	
735	<i>Lophostemon confertus</i>	Brush Box	100		100	31	11.0	5.0	2.0	1.3	Regular	-	-	-	-	-	Typical	-	-	-	-	Typical	-	-	-	-	-	-	Retain	
736	<i>Lophostemon confertus</i>	Brush Box	100		100	31	12.0	5.0	2.0	1.3	Regular	-	-	-	-	-	Typical	-	-	-	-	Typical	-	-	-	-	-	-	Retain	
737	<i>Lophostemon confertus</i>	Brush Box	140		140	44	11.0	5.0	2.0	1.4	Regular	-	-	-	-	-	Typical	-	-	-	-	Typical	-	-	-	-	-	-	Retain	
738	<i>Corymbia citriodora</i>	Spotted Gum	470		470	148	33.0	18.0	5.6	2.4	Regular	-	-	-	-	-	Typical	-	-	-	-	Typical	-	-	-	-	-	-	Retain	
739	<i>Acacia disparrima</i>	Hickory Wattle	180		180	57	10.0	5.0	2.2	1.6	Regular	-	-	-	-	-	Typical	-	-	-	-	Typical	-	-	-	-	-	-	Retain	
740	<i>Corymbia citriodora</i>	Spotted Gum	120		120	38	13.0	4.0	2.0	1.4	Regular	-	-	-	-	-	Typical	-	-	-	-	Typical	-	-	-	-	-	-	Retain	
741	<i>Acacia concurrens</i>	Black Wattle	150		150	47	12.0	4.0	2.0	1.5	Regular	-	-	-	-	-	Typical	-	-	-	-	Typical	-	-	-	-	-	-	Retain	
742	<i>Acacia concurrens</i>	Black Wattle	280	200	344	108	7.0	9.0	4.1	2.1	Regular	-	-	-	-	-	Typical	-	-	-	-	Typical	-	-	-	-	-	-	Retain	
743	<i>Erythrina crista-galli</i>	Cockspur Coral Tree	310	230, 210, 160	468	147	4.0	6.0	5.6	2.4	Regular	-	-	-	-	-	Typical	-	-	-	-	Typical	-	-	-	-	-	-	Retain	
744	<i>Erythrina crista-galli</i>	Cockspur Coral Tree	150	150, 130	249	78	4.0	5.0	3.0	1.8	Regular	-	-	-	Epicormic	-	Typical	-	-	-	-	Typical	-	-	-	-	-	-	Retain	
745	<i>Eucalyptus siderophloia</i>	Grey Ironbark	380		380	119	18.0	10.0	4.6	2.2	Regular	-	-	Die-back	-	-	Typical	-	-	-	-	Typical	-	-	-	-	-	-	Retain	
746	<i>Delonix regia</i>	Poinciana	260		260	82	10.0	7.0	3.1	1.9	Regular	-	-	-	-	-	Typical	-	-	-	-	Typical	-	-	-	-	-	-	Retain	

Specimen Details										Canopy Condition Details							Trunk Condition Details					Fauna Details and Habitat Value									
Tree ID	Botanical Name	Common Name	Trunk DBH (mm)	Additional Trunks DBH (mm)	Total DBH (mm) [AS 4970-2009]	Trunk Circumference (cm) [AS 4970-2009]	Height (m)	Spread (m)	Tree Protection Zone (m)	Structural Root Zone (m)	Canopy Form	Spreading	Thinning	Die-Back	Epicormic Growth	Lopped	Canopy Health	Leaning	Vines	Trunk Damage	Fire Damage	Trunk Health	Scats	Scratches	Hollows	Nest	Termite Nest	Habitat Value	Retention	Additional Notes	
747	<i>Eucalyptus siderophloia</i>	Grey Ironbark	480		480	151	27.0	10.0	5.8	2.4	Regular	-	-	-	-	-	Typical	-	-	-	-	Typical	-	-	-	-	-	-	Retain		
748	<i>Acacia leiocalyx</i>	Early-flowering Black Wattle	110		110	35	12.0	5.0	2.0	1.3	Regular	-	-	-	-	-	Typical	-	-	-	-	Typical	-	-	-	-	-	-	Retain		
749	<i>Lophostemon confertus</i>	Brush Box	240	190	306	96	13.0	7.0	3.7	2.0	Regular	-	-	-	-	-	Typical	-	-	-	-	Typical	-	-	-	-	-	-	Retain		
750	DEAD/STAG		360		360	113	23.0	8.0	4.3	2.2	Regular	-	-	-	-	-	Typical	-	-	-	-	Typical	-	-	-	-	-	-	Retain		
751	<i>Jacaranda mimosifolia</i>	Jacaranda	160	150	219	69	12.0	6.0	2.6	1.7	Regular	-	-	-	-	-	Typical	-	-	-	-	Typical	-	-	-	-	-	-	Retain		
752	<i>Melia azedarach</i>	White Cedar	270		270	85	14.0	7.0	3.2	1.9	Regular	-	-	-	Epicormic	-	Typical	-	-	-	-	Typical	-	-	-	-	-	-	Retain		
753	<i>Acacia concurrens</i>	Black Wattle	230	240	332	104	12.0	8.0	4.0	2.1	Regular	-	-	-	-	-	Typical	-	-	-	-	Typical	-	-	-	-	-	-	Retain		
754	<i>Acacia leiocalyx</i>	Early-flowering Black Wattle	250	230, 240, 230, 240	532	167	15.0	9.0	6.4	2.5	Regular	-	-	-	-	-	Typical	-	-	-	-	Typical	-	-	-	-	-	-	Retain	old cubby in tree	
755	<i>Schefflera actinophylla</i>	Umbrella Tree	170	130, 120	245	77			2.9	1.8	Regular	-	-	-	-	-	Typical	-	-	-	-	Typical	-	-	-	-	-	-	Retain		
756	<i>Cinnamomum camphora</i>	Camphor Laurel	100		100	31	6.0	3.0	2.0	1.3	Regular	-	-	-	-	-	Typical	-	-	-	-	Typical	-	-	-	-	-	-	Retain		
757	<i>Lophostemon confertus</i>	Brush Box	130		130	41	13.0	6.0	2.0	1.4	Regular	-	-	-	-	-	Typical	-	-	-	-	Typical	-	-	-	-	-	-	Retain		
758	<i>Jacaranda mimosifolia</i>	Jacaranda	260		260	82	10.0	7.0	3.1	1.9	Regular	-	-	-	-	-	Typical	-	-	-	-	Typical	-	-	-	-	-	-	Retain		
759	<i>Lophostemon confertus</i>	Brush Box	190		190	60	15.0	6.0	2.3	1.6	Regular	-	-	-	-	-	Typical	-	-	-	-	Typical	-	-	-	-	-	-	Retain		
760	<i>Corymbia torelliana</i>	Cadaghi	440		440	138	23.0	12.0	5.3	2.3	Regular	-	-	-	-	-	Typical	-	-	-	-	Typical	-	-	-	-	-	-	Retain		
761	<i>Eucalyptus fibrosa</i>	Broad-leaved Red Ironbark	370		370	116	22.0	11.0	4.4	2.2	Regular	-	-	-	-	-	Typical	-	-	-	-	Typical	-	-	-	-	-	-	Retain		
762	<i>Acacia leiocalyx</i>	Early-flowering Black Wattle	110		110	35	8.0	3.0	2.0	1.3	Regular	-	-	-	-	-	Typical	-	-	-	-	Typical	-	-	-	-	-	-	Retain		
763	<i>Eucalyptus fibrosa</i>	Broad-leaved Red Ironbark	370		370	116	30.0	15.0	4.4	2.2	Regular	-	-	-	-	-	Typical	-	-	-	-	Typical	-	-	-	-	-	-	Retain		
764	<i>Acacia disparrima</i>	Hickory Wattle	140	140	198	62	8.0	4.0	2.4	1.7	Regular	-	-	-	-	-	Typical	-	-	-	-	Typical	-	-	-	-	-	-	Retain		
765	<i>Corymbia citriodora</i>	Spotted Gum	240		240	75	13.0	7.0	2.9	1.8	Regular	-	Thinning	Die-back	-	-	Typical	-	-	-	-	Typical	-	-	-	-	-	-	Retain		
766	<i>Corymbia trachyphloia</i>	Brown Bloodwood	210		210	66	14.0	6.0	2.5	1.7	Regular	-	-	-	-	-	Typical	-	-	-	-	Typical	-	-	-	-	-	-	Retain		
767	<i>Eucalyptus fibrosa</i>	Broad-leaved Red Ironbark	140		140	44	10.0	4.0	2.0	1.4	Regular	-	-	-	-	-	Typical	-	-	-	-	Typical	-	-	-	-	-	-	Retain		
768	<i>Acacia disparrima</i>	Hickory Wattle	140		140	44	7.0	3.0	2.0	1.4	Regular	-	-	-	-	-	Typical	-	-	-	-	Typical	-	-	-	-	-	-	Retain		
769	<i>Corymbia citriodora</i>	Spotted Gum	380		380	119	22.0	10.0	4.6	2.2	Regular	-	-	-	-	-	Typical	-	-	-	-	Typical	-	-	-	-	-	-	Retain		
770	<i>Acacia concurrens</i>	Black Wattle	200	180	269	85	12.0	6.0	3.2	1.9	Regular	-	-	-	-	-	Typical	-	-	-	-	Typical	-	-	-	-	-	-	Retain		
771	<i>Lophostemon confertus</i>	Brush Box	380	250	455	143	11.0	8.0	5.5	2.4	Regular	-	-	-	-	-	Typical	-	-	-	-	Typical	-	-	-	-	-	-	Retain		
772	<i>Corymbia citriodora</i>	Spotted Gum	350		350	110	22.0	12.0	4.2	2.1	Regular	-	-	-	-	-	Typical	-	-	-	-	Typical	-	-	-	-	-	-	Retain		
773	<i>Eucalyptus siderophloia</i>	Grey Ironbark	280		280	88	23.0	10.0	3.4	1.9	Regular	-	-	-	-	-	Typical	-	-	-	-	Typical	-	-	-	-	-	-	Retain		
774	<i>Eucalyptus siderophloia</i>	Grey Ironbark	330		330	104	29.0	11.0	4.0	2.1	Regular	-	-	-	-	-	Typical	-	-	-	-	Typical	-	-	-	-	-	-	Retain		
775	<i>Eucalyptus siderophloia</i>	Grey Ironbark	290		290	91	23.0	12.0	3.5	2.0	Regular	-	-	-	-	-	Typical	-	-	-	-	Typical	-	-	-	-	-	-	Retain		
776	<i>Eucalyptus siderophloia</i>	Grey Ironbark	340		340	107	28.0	13.0	4.1	2.1	Regular	-	-	-	-	-	Typical	-	-	-	-	Typical	-	-	-	-	-	-	Retain		
777	<i>Eucalyptus siderophloia</i>	Grey Ironbark	340		340	107	19.0	11.0	4.1	2.1	Regular	-	-	-	-	-	Typical	-	-	-	-	Typical	-	-	-	-	-	-	Retain		
778	<i>Eucalyptus siderophloia</i>	Grey Ironbark	290		290	91	13.0	4.0	3.5	2.0	Regular	-	Thinning	Die-back	Epicormic	-	Poor	Major	-	-	-	-	Typical	-	-	-	-	-	-	Retain	
779	<i>Eucalyptus siderophloia</i>	Grey Ironbark	270		270	85	15.0	7.0	3.2	1.9	Regular	-	Thinning	Die-back	-	-	Typical	-	-	-	-	Typical	-	-	-	-	-	-	Retain		
780	<i>Eucalyptus siderophloia</i>	Grey Ironbark	190		190	60	14.0	8.0	2.3	1.6	One-sided	-	Thinning	Die-back	Epicormic	-	Typical	-	-	-	-	Typical	-	-	-	-	-	-	Retain		
781	<i>Eucalyptus siderophloia</i>	Grey Ironbark	330		330	104	27.0	13.0	4.0	2.1	Regular	-	-	-	-	-	Typical	-	-	-	-	Typical	-	-	-	-	-	-	Retain		
782	<i>Acacia concurrens</i>	Black Wattle	100		100	31	6.0	3.0	2.0	1.3	Regular	-	-	-	-	-	Typical	-	-	-	-	Typical	-	-	-	-	-	-	Retain		
783	<i>Eucalyptus siderophloia</i>	Grey Ironbark	350		350	110	22.0	10.0	4.2	2.1	Regular	-	-	-	-	-	Typical	-	-	-	-	Typical	-	-	-	-	-	-	Retain		
784	<i>Corymbia citriodora</i>	Spotted Gum	120		120	38	13.0	4.0	2.0	1.4	Regular	-	-	-	-	-	Typical	-	-	-	-	Typical	-	-	-	-	-	-	Retain		
785	<i>Eucalyptus siderophloia</i>	Grey Ironbark	340		340	107	19.0	12.0	4.1	2.1	Regular	-	-	-	-	-	Typical	-	-	-	-	Typical	-	-	-	-	-	-	Retain		
786	<i>Acacia disparrima</i>	Hickory Wattle	170		170	53	7.0	4.0	2.0	1.6	Regular	-	-	-	-	-	Typical	-	-	-	-	Typical	-	-	-	-	-	-	Retain		
787	<i>Lophostemon confertus</i>	Brush Box	150	130, 140	243	76	11.0	5.0	2.9	1.8	Regular	-	-	-	-	-	Typical	-	-	-	-	Typical	-	-	-	-	-	-	Retain		
788	<i>Eucalyptus siderophloia</i>	Grey Ironbark	190		1																										

Tree ID	Specimen Details										Canopy Condition Details						Trunk Condition Details					Fauna Details and Habitat Value							Retention	Additional Notes
	Botanical Name	Common Name	Trunk DBH (mm)	Additional Trunks DBH (mm)	Total DBH (mm) [AS 4970-2009]	Trunk Circumference (cm) [AS 4970-2009]	Height (m)	Spread (m)	Tree Protection Zone (m)	Structural Root Zone (m)	Canopy Form	Spreading	Thinning	Die-Back	Epicormic Growth	Lopped	Canopy Health	Leaning	Vines	Trunk Damage	Fire Damage	Trunk Health	Scats	Scratches	Hollows	Nest	Termite Nest	Habitat Value		
797	<i>Acacia disparrima</i>	Hickory Wattle	390		390	123	10.0	8.0	4.7	2.2	Regular	-	-	-	-	-	Typical	-	-	-	-	Typical	-	-	-	-	-	-	Subject_remediation	
798	<i>Allocasuarina littoralis</i>	Black She-oak	180		180	57	12.0	3.0	2.2	1.6	Regular	-	-	-	-	-	Typical	-	-	-	-	Typical	-	-	-	-	-	-	Retain	
799	<i>Casuarina glauca</i>	Swamp Oak	200		200	63	14.0	3.0	2.4	1.7	Regular	-	-	-	-	-	Typical	-	-	-	-	Typical	-	-	-	-	-	-	Retain	
800	<i>Casuarina glauca</i>	Swamp Oak	390		390	123	14.0	4.0	4.7	2.2	Regular	-	-	-	-	-	Typical	-	-	-	-	Typical	-	-	-	-	-	-	Retain	
801	<i>Casuarina glauca</i>	Swamp Oak	290		290	91	16.0	4.0	3.5	2.0	Regular	-	-	-	-	-	Typical	-	-	-	-	Typical	-	-	-	-	-	-	Retain	
802	<i>Corymbia citriodora</i>	Spotted Gum	400		400	126	26.0	10.0	4.8	2.3	Regular	-	-	-	-	-	Typical	-	-	-	-	Typical	-	-	-	-	-	-	Remove	
803	<i>Corymbia citriodora</i>	Spotted Gum	630		630	198	25.0	8.0	7.6	2.7	Regular	-	-	-	-	-	Typical	-	-	-	-	Typical	-	-	-	-	-	-	Remove	
804	<i>Corymbia torelliana</i>	Cadaghi	160		160	50	12.0	5.0	2.0	1.5	Regular	-	-	-	-	-	Typical	-	-	-	-	Typical	-	-	-	-	-	-	Remove	
805	<i>Corymbia torelliana</i>	Cadaghi	360		360	113	16.0	6.0	4.3	2.2	Regular	-	-	-	-	-	Typical	-	-	-	-	Typical	-	-	-	-	-	-	Remove	
806	<i>Corymbia torelliana</i>	Cadaghi	300		300	94	16.0	5.0	3.6	2.0	Regular	-	-	-	-	-	Typical	-	-	-	-	Typical	-	-	-	-	-	-	Remove	
807	<i>Corymbia torelliana</i>	Cadaghi	150		150	47	14.0	2.0	2.0	1.5	Regular	-	-	-	-	-	Typical	-	-	-	-	Typical	-	-	-	-	-	-	Remove	
808	<i>Acacia disparrima</i>	Hickory Wattle	330		330	104	12.0	6.0	4.0	2.1	Regular	-	-	-	-	-	Typical	-	-	-	-	Typical	-	-	-	-	-	-	Subject_remediation	
809	<i>Corymbia citriodora</i>	Spotted Gum	130		130	41	6.0	1.0	2.0	1.4	Regular	-	-	-	-	-	Typical	-	-	-	-	Typical	-	-	-	-	-	-	Subject_remediation	
810	<i>Eucalyptus seeana</i>	Narrow-leaved Red Gum	250	200	320	101	16.0	5.0	3.8	2.1	Regular	-	-	-	-	-	Typical	-	-	-	-	Typical	-	-	-	-	-	-	Subject_remediation	
811	<i>Corymbia torelliana</i>	Cadaghi	240		240	75	15.0	6.0	2.9	1.8	Regular	-	-	-	-	-	Typical	-	-	-	-	Typical	-	-	-	-	-	-	Remove	
812	<i>Corymbia torelliana</i>	Cadaghi	260		260	82	14.0	4.0	3.1	1.9	Regular	-	-	-	-	-	Typical	-	-	-	-	Typical	-	-	-	-	-	-	Remove	
813	<i>Corymbia torelliana</i>	Cadaghi	280		280	88	14.0	6.0	3.4	1.9	Regular	-	-	-	-	-	Typical	-	-	-	-	Typical	-	-	-	-	-	-	Remove	
814	<i>Acacia disparrima</i>	Hickory Wattle	170		170	53	12.0	2.0	2.0	1.6	Regular	-	-	-	-	-	Typical	-	-	-	-	Typical	-	-	-	-	-	-	Remove	
815	<i>Acacia disparrima</i>	Hickory Wattle	130		130	41	12.0	2.0	2.0	1.4	Regular	-	-	-	-	-	Typical	-	-	-	-	Typical	-	-	-	-	-	-	Remove	
816	<i>Eucalyptus tereticornis</i>	Forest Red Gum	390		390	123	24.0	8.0	4.7	2.2	Regular	-	-	-	-	-	Typical	-	-	-	-	Typical	-	-	-	-	-	-	Subject_remediation	
817	<i>Acacia disparrima</i>	Hickory Wattle	120		120	38	8.0	2.0	2.0	1.4	Regular	-	-	-	-	-	Typical	-	-	-	-	Typical	-	-	-	-	-	-	Subject_remediation	
818	<i>Eucalyptus tereticornis</i>	Forest Red Gum	200		200	63	16.0	4.0	2.4	1.7	Regular	-	-	-	-	-	Typical	-	-	-	-	Typical	-	-	-	-	-	-	Subject_remediation	
819	<i>Eucalyptus tereticornis</i>	Forest Red Gum	130		130	41	12.0	2.0	2.0	1.4	Regular	-	-	-	-	-	Typical	-	-	-	-	Typical	-	-	-	-	-	-	Subject_remediation	
820	<i>Eucalyptus tereticornis</i>	Forest Red Gum	100		100	31	12.0	1.0	2.0	1.3	Regular	-	-	-	-	-	Typical	-	-	-	-	Typical	-	-	-	-	-	-	Subject_remediation	
821	<i>Eucalyptus tereticornis</i>	Forest Red Gum	160		160	50	14.0	2.0	2.0	1.5	Regular	-	-	-	-	-	Typical	-	-	-	-	Typical	-	-	-	-	-	-	Subject_remediation	
822	<i>Eucalyptus tereticornis</i>	Forest Red Gum	120		120	38	12.0	2.0	2.0	1.4	Regular	-	-	-	-	-	Typical	-	-	-	-	Typical	-	-	-	-	-	-	Subject_remediation	
823	<i>Eucalyptus tereticornis</i>	Forest Red Gum	120		120	38	12.0	2.0	2.0	1.4	Regular	-	-	-	-	-	Typical	-	-	-	-	Typical	-	-	-	-	-	-	Subject_remediation	
824	<i>Acacia disparrima</i>	Hickory Wattle	100		100	31	6.0	1.0	2.0	1.3	Regular	-	-	-	-	-	Typical	-	-	-	-	Typical	-	-	-	-	-	-	Subject_remediation	
825	<i>Eucalyptus crebra</i>	Grey Ironbark	300		300	94	22.0	6.0	3.6	2.0	Regular	-	-	-	-	-	Typical	-	-	-	-	Typical	-	-	-	-	-	-	Subject_remediation	
826	<i>Corymbia citriodora</i>	Spotted Gum	250		250	79	18.0	6.0	3.0	1.8	Regular	-	-	-	-	-	Typical	-	-	-	-	Typical	-	-	-	-	-	-	Subject_remediation	
827	<i>Eucalyptus crebra</i>	Grey Ironbark	120		120	38	15.0	2.0	2.0	1.4	Regular	-	-	-	-	-	Typical	-	-	-	-	Typical	-	-	-	-	-	-	Subject_remediation	
828	<i>Eucalyptus crebra</i>	Grey Ironbark	150		150	47	15.0	3.0	2.0	1.5	Regular	-	-	-	-	-	Typical	-	-	-	-	Typical	-	-	-	-	-	-	Subject_remediation	
829	<i>Eucalyptus crebra</i>	Grey Ironbark	130		130	41	12.0	2.0	2.0	1.4	Regular	-	-	-	-	-	Typical	-	-	-	-	Typical	-	-	-	-	-	-	Subject_remediation	
830	<i>Corymbia tessellaris</i>	Moreton Bay Ash	100		100	31	6.0	1.0	2.0	1.3	Regular	-	-	-	-	-	Typical	-	-	-	-	Typical	-	-	-	-	-	-	Subject_remediation	
831	<i>Eucalyptus siderophloia</i>	Grey Ironbark	200		200	63	12.0	3.0	2.4	1.7	Regular	-	-	-	-	-	Typical	-	-	-	-	Typical	-	-	-	-	-	-	Subject_remediation	
832	<i>Eucalyptus crebra</i>	Grey Ironbark	110		110	35	12.0	1.0	2.0	1.3	Regular	-	-	-	-	-	Typical	-	-	-	-	Typical	-	-	-	-	-	-	Subject_remediation	
833	<i>Eucalyptus tereticornis</i>	Forest Red Gum	200		200	63	14.0	4.0	2.4	1.7	Regular	-	-	-	-	-	Typical	-	-	-	-	Typical	-	-	-	-	-	-	Subject_remediation	
834	<i>Eucalyptus siderophloia</i>	Grey Ironbark	120		120	38	14.0	2.0	2.0	1.4	Regular	-	-	-	-	-	Typical	-	-	-	-	Typical	-	-	-	-	-	-	Subject_remediation	
835	<i>Eucalyptus tereticornis</i>	Forest Red Gum	220		220	69	15.0	5.0	2.6	1.8	Regular	-	-	-	-	-	Typical	-	-	-	-	Typical	-	-	-	-	-	-	Subject_remediation	
836	<i>Eucalyptus tereticornis</i>	Forest Red Gum	160		160	50	12.0	2.0	2.0	1.5	Regular	-	-	-	-	-	Typical	-	-	-	-	Typical	-	-	-	-	-	-	Subject_remediation	
837	<i>Acacia disparrima</i>	Hickory Wattle	380		380	119	12.0	6.0	4.6	2.2	Regular	-	-	-	-	-	Typical	-	-	-	-	Typical	-	-	-	-	-	-	Remove	
838	<i>Acacia disparrima</i>	Hickory Wattle	550		550	173	14.0	8.0	6.6	2.6	Regular	-	-	-	-	-	Typical	-	-	-	-	Typical	-	-	-	-	-	-	Remove	
839	<i>Eucalyptus tereticornis</i>	Forest Red Gum	220		220	69	16.0	5.0	2.6	1.8	Regular	-	-	-	-	-	Typical	-	-	-	-	Typical	-	-	-	-	-	-	Subject_remediation	
840	<i>Eucalyptus tereticornis</i>	Forest Red Gum	130		130	41	14.0	2.0	2.0	1.4	Regular	-	-	-	-	-	Typical	-	-	-	-	Typical	-	-	-	-	-	-	Subject_remediation	
841	<i>Eucalyptus siderophloia</i>	Grey Ironbark	150		150	47	15.0	3.0	2.0	1.5	Regular	-	-	-	-	-	Typical	-	-	-	-	Typical	-	-	-	-	-	-	Retain	
842	<i>Acacia disparrima</i>	Hickory Wattle	100		100	31	10.0	2.0	2.0	1.3	Regular	-	-	-	-	-	Typical	-	-	-	-	Typical	-	-	-	-	-	-	Retain	
843	<i>Eucalyptus propinqua</i>	Northern Grey Gum	280		280	88	18.0	3.0	3.4	1.9	Regular	-	-	-	-	-	Typical	-	-	-	-	Typical	-	-	-	-	-	-	Retain	
844	<i>Acacia disparrima</i>	Hickory Wattle	300		300	94	15.0	6.0	3.6	2.0	Regular	-	-	-	-	-	Typical	-	-	-	-	Typical	-	-	-	-	-	-	Retain	
845	<i>Acacia disparrima</i>	Hickory Wattle	210		210	66	18.0	8.0	2.5	1.7	Regular	-	-	-	-	-	Typical	-	-	-	-	Typical	-	-	-	-	-	-	Retain	
846	<i>Acacia disparrima</i>	Hickory Wattle	200		200	63	15.0	5.0	2.4	1.7	Regular	-	-	-	-	-	Typical	-	-	-	-	Typical	-	-	-	-	-	-	Retain	

Specimen Details											Canopy Condition Details						Trunk Condition Details					Fauna Details and Habitat Value								
Tree ID	Botanical Name	Common Name	Trunk DBH (mm)	Additional Trunks DBH (mm)	Total DBH (mm) [AS 4970-2009]	Trunk Circumference (cm) [AS 4970-2009]	Height (m)	Spread (m)	Tree Protection Zone (m)	Structural Root Zone (m)	Canopy Form	Spreading	Thinning	Die-Back	Epicormic Growth	Lopped	Canopy Health	Leaning	Vines	Trunk Damage	Fire Damage	Trunk Health	Scats	Scratches	Hollows	Nest	Termite Nest	Habitat Value	Retention	Additional Notes
847	Acacia disparrima	Hickory Wattle	200		200	63	12.0	4.0	2.4	1.7	Regular	-	-	-	-	-	Typical	-	-	-	-	Typical	-	-	-	-	-	-	Retain	
848	Acacia disparrima	Hickory Wattle	260		260	82	14.0	6.0	3.1	1.9	Regular	-	-	-	-	-	Typical	-	-	-	-	Typical	-	-	-	-	-	-	Retain	
849	Native spp		220		220	69	14.0	3.0	2.6	1.8	Regular	-	-	-	-	-	Typical	-	-	-	-	Typical	-	-	-	-	-	-	Retain	
850	Alphitonia excelsa	Soap Tree	150		150	47	8.0	2.0	2.0	1.5	Regular	-	-	-	-	-	Typical	-	-	-	-	Typical	-	-	-	-	-	-	Retain	
851	Citharexylum sponosum	Fiddlewood	150		150	47	14.0	6.0	2.0	1.5	Regular	-	-	-	-	-	Typical	-	-	-	-	Typical	-	-	-	-	-	-	Retain	
852	Citharexylum sponosum	Fiddlewood	150		150	47	12.0	6.0	2.0	1.5	Regular	-	-	-	-	-	Typical	-	-	-	-	Typical	-	-	-	-	-	-	Retain	
853	Corymbia citriodora	Spotted Gum	150		150	47	18.0	3.0	2.0	1.5	Regular	-	-	-	-	-	Typical	-	-	-	-	Typical	-	-	-	-	-	-	Retain	
854	Corymbia citriodora	Spotted Gum	650		650	204	28.0	15.0	7.8	2.8	Regular	-	-	-	-	-	Typical	-	-	-	-	Typical	-	-	-	-	-	-	Retain	
855	Corymbia citriodora	Spotted Gum	370		370	116	25.0	10.0	4.4	2.2	Regular	-	-	-	-	-	Typical	-	-	-	-	Typical	-	-	-	-	-	-	Retain	
856	Corymbia citriodora	Spotted Gum	160		160	50	15.0	3.0	2.0	1.5	Regular	-	-	-	-	-	Typical	-	-	-	-	Typical	-	-	-	-	-	-	Retain	
857	Corymbia citriodora	Spotted Gum	100		100	31	10.0	1.0	2.0	1.3	Regular	-	-	-	-	-	Typical	-	-	-	-	Typical	-	-	-	-	-	-	Retain	
858	Corymbia citriodora	Spotted Gum	120		120	38	15.0	3.0	2.0	1.4	Regular	-	-	-	-	-	Typical	-	-	-	-	Typical	-	-	-	-	-	-	Retain	
859	Corymbia citriodora	Spotted Gum	160	120	200	63	15.0	3.0	2.4	1.7	Regular	-	-	-	-	-	Typical	-	-	-	-	Typical	-	-	-	-	-	-	Retain	
860	Corymbia citriodora	Spotted Gum	170		170	53	16.0	3.0	2.0	1.6	Regular	-	-	-	-	-	Typical	-	-	-	-	Typical	-	-	-	-	-	-	Retain	
861	Corymbia citriodora	Spotted Gum	300		300	94	18.0	5.0	3.6	2.0	Regular	-	-	-	-	-	Typical	-	-	-	-	Typical	-	-	-	-	-	-	Retain	
862	Acacia disparrima	Hickory Wattle	130		130	41	8.0	2.0	2.0	1.4	Regular	-	-	-	-	-	Typical	-	-	-	-	Typical	-	-	-	-	-	-	Retain	
863	Eucalyptus crebra	Grey Ironbark	220		220	69	15.0	3.0	2.6	1.8	Regular	-	-	-	-	-	Typical	-	-	-	-	Typical	-	-	-	-	-	-	Retain	
864	Citharexylum sponosum	Fiddlewood	200		200	63	12.0	6.0	2.4	1.7	Regular	-	-	-	-	-	Typical	-	-	-	-	Typical	-	-	-	-	-	-	Retain	
865	Eucalyptus crebra	Grey Ironbark	260		260	82	16.0	6.0	3.1	1.9	Regular	-	-	-	-	-	Typical	-	-	-	-	Typical	-	-	-	-	-	-	Retain	
866	Grevillea robusta	Silky Oak	140		140	44	8.0	2.0	2.0	1.4	Regular	-	-	-	-	-	Typical	-	-	-	-	Typical	-	-	-	-	-	-	Retain	
867	Eucalyptus siderophloia	Grey Ironbark	260		260	82	20.0	5.0	3.1	1.9	Regular	-	-	-	-	-	Typical	-	-	-	-	Typical	-	-	-	-	-	-	Retain	
868	Eucalyptus propinqua	Northern Grey Gum	330		330	104	22.0	6.0	4.0	2.1	Regular	-	-	-	-	-	Typical	-	-	-	-	Typical	-	-	-	-	-	-	Retain	
869	Eucalyptus propinqua	Northern Grey Gum	200		200	63	15.0	4.0	2.4	1.7	Regular	-	-	-	-	-	Typical	-	-	-	-	Typical	-	-	-	-	-	-	Retain	
870	Eucalyptus siderophloia	Grey Ironbark	350		350	110	15.0	5.0	4.2	2.1	Regular	-	-	-	-	-	Typical	-	-	-	-	Typical	-	-	-	-	-	-	Retain	
871	Flindersia australis	Crows Ash	250	210, 300, 250	509	160	16.0	8.0	6.1	2.5	Regular	-	-	-	-	-	Typical	-	-	-	-	Typical	-	-	-	-	-	-	Retain	
872	Lophostemon suaveolens	Swamp Box	200		200	63	10.0	2.0	2.4	1.7	Regular	-	-	-	-	-	Typical	-	-	-	-	Typical	-	-	-	-	-	-	Retain	
873	Eucalyptus crebra	Grey Ironbark	110		110	35	10.0	2.0	2.0	1.3	Regular	-	-	-	-	-	Typical	-	-	-	-	Typical	-	-	-	-	-	-	Retain	
874	Alphitonia excelsa	Soap Tree	180		180	57	12.0	2.0	2.2	1.6	Regular	-	-	-	-	-	Typical	-	-	-	-	Typical	-	-	-	-	-	-	Retain	
875	Eucalyptus carnea	Broad-leaved White Mahogany	270		270	85	16.0	8.0	3.2	1.9	Regular	-	-	-	-	-	Typical	-	-	-	-	Typical	-	-	-	-	-	-	Retain	
876	Eucalyptus siderophloia	Grey Ironbark	180		180	57	12.0	2.0	2.2	1.6	Regular	-	-	-	-	-	Typical	-	-	-	-	Typical	-	-	-	-	-	-	Retain	
877	Eucalyptus microcorys	Tallowwood	420		420	132	24.0	12.0	5.0	2.3	Regular	-	-	-	-	-	Typical	-	-	-	-	Typical	-	-	-	-	-	-	Retain	
878	Eucalyptus carnea	Broad-leaved White Mahogany	200		200	63	10.0	2.0	2.4	1.7	Regular	-	-	-	-	-	Typical	-	-	-	-	Typical	-	-	-	-	-	-	Retain	
879	Libidibia ferrea	Leopard Tree	270		270	85	12.0	5.0	3.2	1.9	Regular	-	-	-	-	-	Typical	-	-	-	-	Typical	-	-	-	-	-	-	Retain	
880	Corymbia torelliana	Cadaghi	330		330	104	18.0	8.0	4.0	2.1	Regular	-	-	-	-	-	Typical	-	-	-	-	Typical	-	-	-	-	-	-	Remove	
881	Corymbia torelliana	Cadaghi	300		300	94	14.0	6.0	3.6	2.0	Regular	-	-	-	-	-	Typical	-	-	-	-	Typical	-	-	-	-	-	-	Remove	
882	Corymbia citriodora	Spotted Gum	160		160	50	16.0	3.0	2.0	1.5	Regular	-	-	-	-	-	Typical	-	-	-	-	Typical	-	-	-	-	-	-	Retain	
883	Corymbia citriodora	Spotted Gum	290	150, 120	348	109	25.0	8.0	4.2	2.1	Regular	-	-	-	-	-	Typical	-	-	-	-	Typical	-	-	-	-	-	-	Retain	
884	Corymbia citriodora	Spotted Gum	580		580	182	30.0	14.0	7.0	2.6	Regular	-	-	-	-	-	Typical	-	-	-	-	Typical	-	-	-	-	-	-	Retain	
885	Corymbia citriodora	Spotted Gum	110		110	35	10.0	1.0	2.0	1.3	Regular	-	-	-	-	-	Typical	-	-	-	-	Typical	-	-	-	-	-	-	Retain	
886	Corymbia citriodora	Spotted Gum	700		700	220	33.0	15.0	8.4	2.8	Regular	-	-	-	-	-	Typical	-	-	-	-	Typical	-	-	-	Small	-	-	Retain	
887	Corymbia citriodora	Spotted Gum	290		290	91	18.0	6.0	3.5	2.0	Regular	-	-	-	-	-	Typical	-	-	-	-	Typical	-	-	-	-	-	-	Retain	
888	Corymbia citriodora	Spotted Gum	180		180	57	15.0	2.0	2.2	1.6	Regular	-	-	-	-	-	Typical	-	-	-	-	Typical	-	-	-	-	-	-	Retain	
889	Lophostemon confertus	Brush Box	220		220	69	12.0	4.0	2.6	1.8	Regular	-	-	-	-	-	Typical	-	-	-	-	Typical	-	-	-	-	-	-	Retain	
890	Corymbia citriodora																													

Specimen Details											Canopy Condition Details						Trunk Condition Details					Fauna Details and Habitat Value								
Tree ID	Botanical Name	Common Name	Trunk DBH (mm)	Additional Trunks DBH (mm)	Total DBH (mm) [AS 4970-2009]	Trunk Circumference (cm) [AS 4970-2009]	Height (m)	Spread (m)	Tree Protection Zone (m)	Structural Root Zone (m)	Canopy Form	Spreading	Thinning	Die-Back	Epicormic Growth	Lopped	Canopy Health	Leaning	Vines	Trunk Damage	Fire Damage	Trunk Health	Scats	Scratches	Hollows	Nest	Termite Nest	Habitat Value	Retention	Additional Notes
897	<i>Eucalyptus siderophloia</i>	Grey Ironbark	650		650	204	28.0	16.0	7.8	2.8	Regular	-	-	-	-	-	Typical	-	-	-	-	Typical	-	-	-	-	-	-	Retain	
898	<i>Corymbia citriodora</i>	Spotted Gum	280		280	88	18.0	5.0	3.4	1.9	Regular	-	-	-	-	-	Typical	-	-	-	-	Typical	-	-	-	-	-	-	Retain	
899	<i>Lophostemon confertus</i>	Brush Box	250		250	79	12.0	5.0	3.0	1.8	Regular	-	-	-	-	-	Typical	-	-	-	-	Typical	-	-	-	-	-	-	Retain	
900	<i>Corymbia citriodora</i>	Spotted Gum	160		160	50	18.0	6.0	2.0	1.5	Regular	-	-	-	-	-	Typical	-	-	-	-	Typical	-	-	-	-	-	-	Retain	
901	<i>Eucalyptus carnea</i>	Broad-leaved White Mahogany	370		370	116	20.0	6.0	4.4	2.2	Regular	-	-	-	-	-	Typical	-	-	-	-	Typical	-	-	-	-	-	-	Retain	
902	<i>Lophostemon confertus</i>	Brush Box	310		310	97	15.0	6.0	3.7	2.0	Regular	-	-	-	-	-	Typical	-	-	-	-	Typical	-	-	-	-	-	-	Retain	
903	<i>Eucalyptus siderophloia</i>	Grey Ironbark	420		420	132	25.0	12.0	5.0	2.3	Regular	-	-	-	-	-	Typical	-	-	-	-	Typical	-	-	-	-	-	-	Retain	
904	<i>Lophostemon confertus</i>	Brush Box	150		150	47	14.0	3.0	2.0	1.5	Regular	-	-	-	-	-	Typical	-	-	-	-	Typical	-	-	-	-	-	-	Retain	
905	<i>Corymbia citriodora</i>	Spotted Gum	430		430	135	30.0	12.0	5.2	2.3	Regular	-	-	-	-	-	Typical	-	-	-	-	Typical	-	-	-	-	-	-	Retain	
906	<i>Lophostemon confertus</i>	Brush Box	250		250	79	12.0	4.0	3.0	1.8	Regular	-	-	-	-	-	Typical	-	-	-	-	Typical	-	-	-	-	-	-	Retain	
907	<i>Lophostemon confertus</i>	Brush Box	360	250, 100	450	141	18.0	6.0	5.4	2.4	Regular	-	-	-	-	-	Typical	-	-	-	-	Typical	-	-	-	-	-	-	Retain	
908	<i>Corymbia citriodora</i>	Spotted Gum	800		800	251	34.0	15.0	9.6	3.0	Regular	-	-	-	-	-	Typical	-	-	-	-	Typical	-	-	-	-	-	-	Retain	
909	<i>Lophostemon confertus</i>	Brush Box	280		280	88	15.0	5.0	3.4	1.9	Regular	-	-	-	-	-	Typical	-	-	-	-	Typical	-	-	-	-	-	-	Retain	
910	<i>Eucalyptus carnea</i>	Broad-leaved White Mahogany	260		260	82	15.0	5.0	3.1	1.9	Regular	-	-	-	-	-	Typical	-	-	-	-	Typical	-	-	-	-	-	-	Retain	
911	<i>Lophostemon confertus</i>	Brush Box	210		210	66	12.0	5.0	2.5	1.7	Regular	-	-	-	-	-	Typical	-	-	-	-	Typical	-	-	-	-	-	-	Retain	
912	<i>Acacia disparrima</i>	Hickory Wattle	240		240	75	14.0	5.0	2.9	1.8	Regular	-	-	-	-	-	Typical	-	-	-	-	Typical	-	-	-	-	-	-	Retain	
913	<i>Corymbia citriodora</i>	Spotted Gum	460		460	145	28.0	12.0	5.5	2.4	Regular	-	-	-	-	-	Typical	-	-	-	-	Typical	-	-	-	-	-	-	Retain	
914	<i>Lophostemon confertus</i>	Brush Box	200		200	63	8.0	2.0	2.4	1.7	Regular	-	-	-	-	-	Typical	-	-	-	-	Typical	-	-	-	-	-	-	Retain	
915	<i>Corymbia citriodora</i>	Spotted Gum	900		900	283	32.0	15.0	10.8	3.2	Regular	-	-	-	-	-	Typical	-	-	-	-	Typical	-	-	-	-	-	-	Retain	
916	<i>Acacia disparrima</i>	Hickory Wattle	200		200	63	10.0	3.0	2.4	1.7	Regular	-	-	-	-	-	Typical	-	-	-	-	Typical	-	-	-	-	-	-	Retain	
917	<i>Acacia disparrima</i>	Hickory Wattle	140		140	44	12.0	4.0	2.0	1.4	Regular	-	-	-	-	-	Typical	-	-	-	-	Typical	-	-	-	-	-	-	Retain	
918	<i>Acacia disparrima</i>	Hickory Wattle	140		140	44	12.0	3.0	2.0	1.4	Regular	-	-	-	-	-	Typical	-	-	-	-	Typical	-	-	-	-	-	-	Retain	
919	<i>Acacia disparrima</i>	Hickory Wattle	160		160	50	12.0	5.0	2.0	1.5	Regular	-	-	-	-	-	Typical	-	-	-	-	Typical	-	-	-	-	-	-	Retain	
920	<i>Acacia disparrima</i>	Hickory Wattle	160		160	50	12.0	3.0	2.0	1.5	Regular	-	-	-	-	-	Typical	-	-	-	-	Typical	-	-	-	-	-	-	Retain	
921	<i>Acacia disparrima</i>	Hickory Wattle	390	380	545	171	14.0	10.0	6.5	2.6	Regular	-	-	-	-	-	Typical	-	-	-	-	Typical	-	-	-	-	-	-	Retain	
922	<i>Lophostemon confertus</i>	Brush Box	280		280	88	12.0	4.0	3.4	1.9	Regular	-	-	-	-	-	Typical	-	-	-	-	Typical	-	-	-	-	-	-	Retain	
923	<i>Allocasuarina littoralis</i>	Black She-oak	200		200	63	10.0	2.0	2.4	1.7	Regular	-	-	-	-	-	Typical	-	-	-	-	Typical	-	-	-	-	-	-	Retain	
924	<i>Allocasuarina littoralis</i>	Black She-oak	220		220	69	12.0	3.0	2.6	1.8	Regular	-	-	-	-	-	Typical	-	-	-	-	Typical	-	-	-	-	-	-	Retain	
925	<i>Lophostemon confertus</i>	Brush Box	200		200	63	12.0	4.0	2.4	1.7	Regular	-	-	-	-	-	Typical	-	-	-	-	Typical	-	-	-	-	-	-	Retain	
926	<i>Corymbia torelliana</i>	Cadaghi	120		120	38	8.0	1.0	2.0	1.4	Regular	-	-	-	-	-	Typical	-	-	-	-	Typical	-	-	-	-	-	-	Retain	
927	<i>Eucalyptus crebra</i>	Grey Ironbark	260		260	82	22.0	6.0	3.1	1.9	Regular	-	-	-	-	-	Typical	-	-	-	-	Typical	-	-	-	-	-	-	Retain	
928	<i>Corymbia torelliana</i>	Cadaghi	210		210	66	10.0	4.0	2.5	1.7	Regular	-	-	-	-	-	Typical	-	-	-	-	Typical	-	-	-	-	-	-	Retain	
929	<i>Eucalyptus siderophloia</i>	Grey Ironbark	320		320	101	22.0	6.0	3.8	2.1	Regular	-	-	-	-	-	Typical	-	-	-	-	Typical	-	-	-	-	-	-	Retain	
930	<i>Eucalyptus siderophloia</i>	Grey Ironbark	370		370	116	25.0	6.0	4.4	2.2	Regular	-	-	-	-	-	Typical	-	-	-	-	Typical	-	-	-	-	-	-	Retain	
931	<i>Acacia disparrima</i>	Hickory Wattle	150		150	47	14.0	2.0	2.0	1.5	Regular	-	-	-	-	-	Typical	-	-	-	-	Typical	-	-	-	-	-	-	Retain	
932	<i>Araucaria cunninghamii</i>	Hoop Pine	200		200	63	15.0	5.0	2.4	1.7	Regular	-	-	-	-	-	Typical	-	-	-	-	Typical	-	-	-	-	-	-	Retain	
933	<i>Jacaranda mimosifolia</i>	Jacaranda	400	200	447	140	14.0	6.0	5.4	2.4	Regular	-	-	-	-	-	Typical	-	-	-	-	Typical	-	-	-	-	-	-	Retain	
934	<i>Corymbia torelliana</i>	Cadaghi	300		300	94	16.0	5.0	3.6	2.0	Regular	-	-	-	-	-	Typical	-	-	-	-	Typical	-	-	-	-	-	-	Retain	
935	<i>Acacia disparrima</i>	Hickory Wattle	280		280	88	16.0	8.0	3.4	1.9	Regular	-	-	-	-	-	Typical	-	-	-	-	Typical	-	-	-	-	-	-	Retain	
936	<i>Acacia disparrima</i>	Hickory Wattle	300		300	94	15.0	6.0	3.6	2.0	Regular	-	-	-	-	-	Typical	-	-	-	-	Typical	-	-	-	-	-	-	Retain	
937	<i>Corymbia trachyphloia</i>	Brown Bloodwood	280		280	88	15.0	6.0	3.4	1.9	Regular	-	-	-	-	-	Typical	-	-	-	-	Typical	-	-	-	-	-	-	Retain	
938	<i>Ficus rubiginosa</i>	Port Jackson Fig	520		520	163	20.0	14.0	6.2	2.5	Regular	-	-	-	-	-	Typical	-	-	-	-	Typical	-	-	-	-	-	-	Retain	
939	<i>Corymbia torelliana</i>	Cadaghi	160		160	50	14.0	2.0	2.0	1.5	Regular	-	-	-	-	-	Typical	-	-	-	-	Typical	-	-	-	-	-	-	Retain	
940	<i>Corymbia citriodora</i>	Spotted Gum	550		550	173	32.0	15.0	6.6	2.6	Regular	-	-	-	-	-	Typical	-	-	-	-	Typical	-	-	-	-	-	-	Retain	
941	<i>Corymbia torelliana</i>	Cadaghi	400		400	126	25.0	12.0	4.8	2.3	Regular	-	-	-	-	-	Typical	-	-	-	-	Typical	-	-	-	-	-	-	Retain	
942	<i>Corymbia citriodora</i>	Spotted Gum	400		400	126	28.0	12.0	4.8	2.3	Regular	-	-	-	-	-	Typical	-	-	-	-	Typical	-	-	-	-	-	-	Retain	
943	<i>Corymbia citriodora</i>	Spotted Gum	340		340	107	26.0	10.0	4.1	2.1	Regular	-	-	-	-	-	Typical	-	-	-	-	Typical	-	-	-	-	-	-	Retain	
944	<i>Lophostemon confertus</i>	Brush Box	500		500	157	25.0	15.0	6.0	2.5	Regular	-	-	-	-	-	Typical	-	-	-	-	Typical	-	-	-	-	-	-	Retain	
945	<i>Corymbia citriodora</i>	Spotted Gum	510		510	160	26.0	14.0	6.1	2.5	Regular	-	-	-	-	-	Typical	-	-	-	-	Typical	-	-	-	-	-	-	Retain	
946	<i>Angophora leiocarpa</i>	Smooth-barked Apple	470		470	148	25.0	10.0	5.6	2.4	Regular	-	-	-	-	-	Typical	-	-	-	-	Typical	-	-	-	-	-	-	Retain	

Specimen Details											Canopy Condition Details						Trunk Condition Details					Fauna Details and Habitat Value								
Tree ID	Botanical Name	Common Name	Trunk DBH (mm)	Additional Trunks DBH (mm)	Total DBH (mm) [AS 4970-2009]	Trunk Circumference (cm) [AS 4970-2009]	Height (m)	Spread (m)	Tree Protection Zone (m)	Structural Root Zone (m)	Canopy Form	Spreading	Thinning	Die-Back	Epicormic Growth	Lopped	Canopy Health	Leaning	Vines	Trunk Damage	Fire Damage	Trunk Health	Scats	Scratches	Hollows	Nest	Termite Nest	Habitat Value	Retention	Additional Notes
947	<i>Eucalyptus siderophloia</i>	Grey Ironbark	250		250	79	16.0	3.0	3.0	1.8	Regular	-	-	-	-	-	Typical	-	-	-	-	Typical	-	-	-	-	-	-	Retain	
948	<i>Corymbia trachyphloia</i>	Brown Bloodwood	200		200	63	15.0	3.0	2.4	1.7	Regular	-	-	-	-	-	Typical	-	-	-	-	Typical	-	-	-	-	-	-	Retain	
949	<i>Eucalyptus siderophloia</i>	Grey Ironbark	890		890	280	26.0	14.0	10.7	3.2	Regular	-	-	-	-	-	Typical	-	-	-	-	Typical	-	-	-	-	-	-	Retain	
950	<i>Acacia disparrima</i>	Hickory Wattle	110		110	35	8.0	1.0	2.0	1.3	Regular	-	-	-	-	-	Typical	-	-	-	-	Typical	-	-	-	-	-	-	Retain	
951	<i>Acacia disparrima</i>	Hickory Wattle	140		140	44	8.0	2.0	2.0	1.4	Regular	-	-	-	-	-	Typical	-	-	-	-	Typical	-	-	-	-	-	-	Retain	
952	<i>Corymbia citriodora</i>	Spotted Gum	330		330	104	22.0	6.0	4.0	2.1	Regular	-	-	-	-	-	Typical	-	-	-	-	Typical	-	-	-	-	-	-	Retain	
953	<i>Lophostemon confertus</i>	Brush Box	130	100	164	52	10.0	3.0	2.0	1.5	Regular	-	-	-	-	-	Typical	-	-	-	-	Typical	-	-	-	-	-	-	Retain	
954	<i>Corymbia trachyphloia</i>	Brown Bloodwood	240		240	75	15.0	5.0	2.9	1.8	Regular	-	-	-	-	-	Typical	-	-	-	-	Typical	-	-	-	-	-	-	Retain	
955	<i>Eucalyptus siderophloia</i>	Grey Ironbark	460		460	145	32.0	14.0	5.5	2.4	Regular	-	-	-	-	-	Typical	-	-	-	-	Typical	-	-	-	-	-	-	Retain	
956	<i>Lophostemon confertus</i>	Brush Box	110		110	35	10.0	2.0	2.0	1.3	Regular	-	-	-	-	-	Typical	-	-	-	-	Typical	-	-	-	-	-	-	Retain	
957	<i>Angophora leiocarpa</i>	Smooth-barked Apple	260		260	82	25.0	6.0	3.1	1.9	Regular	-	-	-	-	-	Typical	-	-	-	-	Typical	-	-	-	-	-	-	Retain	
958	<i>Corymbia trachyphloia</i>	Brown Bloodwood	190		190	60	14.0	4.0	2.3	1.6	Regular	-	-	-	-	-	Typical	-	-	-	-	Typical	-	-	-	-	-	-	Retain	
959	<i>Eucalyptus siderophloia</i>	Grey Ironbark	420		420	132	28.0	14.0	5.0	2.3	Regular	-	-	-	-	-	Typical	-	-	-	-	Typical	-	-	-	-	-	-	Retain	
960	<i>Acacia disparrima</i>	Hickory Wattle	190		190	60	10.0	2.0	2.3	1.6	Regular	-	-	-	-	-	Typical	-	-	-	-	Typical	-	-	-	-	-	-	Retain	
961	<i>Eucalyptus siderophloia</i>	Grey Ironbark	340		340	107	18.0	5.0	4.1	2.1	Regular	-	-	-	-	-	Typical	-	-	-	-	Typical	-	-	-	-	-	-	Retain	
962	<i>Corymbia trachyphloia</i>	Brown Bloodwood	240		240	75	14.0	2.0	2.9	1.8	Regular	-	-	-	-	-	Typical	-	-	-	-	Typical	-	-	-	-	-	-	Retain	
963	<i>Corymbia citriodora</i>	Spotted Gum	420		420	132	30.0	14.0	5.0	2.3	Regular	-	-	-	-	-	Typical	-	-	-	-	Typical	-	-	-	-	-	-	Retain	
964	<i>Acacia disparrima</i>	Hickory Wattle	150		150	47	14.0	4.0	2.0	1.5	Regular	-	-	-	-	-	Typical	-	-	-	-	Typical	-	-	-	-	-	-	Retain	
965	<i>Eucalyptus carnea</i>	Broad-leaved White Mahogany	460		460	145	24.0	12.0	5.5	2.4	Regular	-	-	-	-	-	Typical	-	-	-	-	Typical	-	-	-	-	-	-	Retain	
966	<i>Acacia disparrima</i>	Hickory Wattle	180		180	57	12.0	3.0	2.2	1.6	Regular	-	-	-	-	-	Typical	-	-	-	-	Typical	-	-	-	-	-	-	Retain	
967	<i>Acacia disparrima</i>	Hickory Wattle	290		290	91	14.0	4.0	3.5	2.0	Regular	-	-	-	-	-	Typical	-	-	-	-	Typical	-	-	-	-	-	-	Retain	
968	<i>Eucalyptus crebra</i>	Grey Ironbark	120		120	38	8.0	1.0	2.0	1.4	Regular	-	-	-	-	-	Typical	-	-	-	-	Typical	-	-	-	-	-	-	Retain	
969	<i>Lophostemon confertus</i>	Brush Box	250		250	79	15.0	5.0	3.0	1.8	Regular	-	-	-	-	-	Typical	-	-	-	-	Typical	-	-	-	-	-	-	Retain	
970	<i>Melaleuca leucadendra</i>	Weeping Paperbark	380	370	530	167	14.0	8.0	6.4	2.5	Regular	-	-	-	-	-	Typical	-	-	-	-	Typical	-	-	-	-	-	-	Retain	
971	<i>Melaleuca quinquenervia</i>	Broad-leaf Paperbark	710		710	223	15.0	11.0	8.5	2.9	Regular	-	-	-	-	-	Typical	-	-	-	-	Typical	-	-	-	-	-	-	Retain	
972	<i>Melaleuca viminalis</i>	Weeping Bottlebrush	240		240	75	11.0	6.0	2.9	1.8	Regular	-	-	-	-	-	Typical	-	-	-	-	Typical	-	-	-	-	-	-	Retain	
973	<i>Acacia leiocalyx</i>	Early-flowering Black Wattle	250		250	79	10.0	6.0	3.0	1.8	Regular	-	-	-	-	-	Typical	-	-	Trunk Dmg.	-	Typical	-	-	-	-	-	-	Retain	
974	<i>Acacia leiocalyx</i>	Early-flowering Black Wattle	210		210	66	7.0	6.0	2.5	1.7	Regular	-	-	-	-	-	Typical	-	-	-	-	Typical	-	-	-	-	-	-	Subject_remediation	
975	<i>Eucalyptus melanophloia</i>	Silver-leaved Ironbark	290		290	91	14.0	7.0	3.5	2.0	Regular	-	-	-	-	-	Typical	-	-	-	-	Typical	-	-	-	-	-	-	Subject_remediation	
976	<i>Corymbia intermedia</i>	Pink Bloodwood	210		210	66	8.0	5.0	2.5	1.7	Regular	-	-	-	-	-	Typical	-	-	-	-	Typical	-	-	-	-	-	-	Subject_remediation	
977	<i>Corymbia citriodora</i>	Spotted Gum	600		600	188	21.0	12.0	7.2	2.7	Regular	-	-	-	-	-	Typical	-	-	-	-	Typical	-	-	-	-	-	-	Remove	
978	<i>Eucalyptus carnea</i>	Broad-leaved White Mahogany	270	170	319	100	10.0	6.0	3.8	2.0	Regular	-	-	-	Epicormic	-	Typical	-	-	-	-	Typical	-	-	-	-	-	-	Remove	
979	<i>Acacia leiocalyx</i>	Early-flowering Black Wattle	160		160	50	7.0	4.0	2.0	1.5	Regular	-	-	-	-	-	Typical	-	-	-	-	Typical	-	-	-	-	-	-	Remove	
980	<i>Acacia leiocalyx</i>	Early-flowering Black Wattle	200	200	283	89	11.0	6.0	3.4	1.9	Regular	-	-	-	-	-	Typical	-	-	-	-	Typical	-	-	-	-	-	-	Subject_remediation	
981	<i>Eucalyptus tereticornis</i>	Forest Red Gum	350		350	110	24.0	10.0	4.2	2.1	Regular	-	-	-	-	-	Typical	-	-	Trunk Dmg.	-	Typical	-	-	-	-	-	-	Remove	
982	<i>Lophostemon confertus</i>	Brush Box	160		160	50	11.0	4.0	2.0	1.5	Regular	-	-	-	-	-	Typical	-	-	-	-	Typical	-	-	-	-	-	-	Remove	
983	<i>Corymbia citriodora</i>	Spotted Gum	120		120	38	10.0	4.0	2.0	1.4	Regular	-	-	-	-	-	Typical	-	-	-	-	Typical	-	-	-	-	-	-	Remove	
984	<i>Allocasuarina littoralis</i>	Black She-oak	240		240	75	8.0	5.0	2.9	1.8	Regular	-	-	-	-	-	Typical	-	-	-	-	Typical	-	-	-	-	-	-	Remove	
985	<i>Eucalyptus tereticornis</i>	Forest Red Gum	300		300	94	21.0	9.0	3.6	2.0	Regular	-	-	-	-	-	Typical	-	-	-	-	Typical	-	-	-	-	-	-	Remove	
986	<i>Allocasuarina littoralis</i>	Black She-oak	150	130	198	62	8.0	4.0	2.4	1.7	Regular	-	-	-	-	-	Typical	-	-	-	-	Typical	-	-	-	-	-	-	Remove	
987	<i>Eucalyptus tereticornis</i>	Forest Red Gum	200		200	63	18.0	7.0	2.4	1.7	Regular	-	-	-	-	-	Typical	-	-	-	-	Typical	-	-	-	-	-	-	Remove	
988	<i>Eucalyptus tereticornis</i>	Forest Red Gum	330		330	104	17.0	8.0	4.0	2.1	Regular	-	-	-	-	-	Typical	-	-	-	-	Typical	-	-	-	-	-	-	Remove	
989	<i>Acacia leiocalyx</i>	Early-flowering Black Wattle	160	130, 130	244	77	8.0	4.0	2.9	1.8	Regular	-	-	-	-	-	Typical	-	-	-	-	Typical	-	-	-	-	-	-	Remove	
990	<i>Eucalyptus tereticornis</i>	Forest Red Gum	290		290	91	20.0	8.0	3.5	2.0	Regular	-	-	-	-	-	Typical	-	-	-	-	Typical	-	-	-	-	-	-	Remove	
991	<i>Eucalyptus tereticornis</i>	Forest Red Gum	130		130	41	12.0	3.0	2.0	1.4	Regular	-	-	-	-	-	Typical	-	-	-	-	Typical	-	-	-	-	-	-	Remove	
992	<i>Acacia leiocalyx</i>	Early-flowering Black Wattle	110		110	35	6.0	3.0	2.0	1.3	Regular	-	-	-	-	-	Typical	-	-	-	-	Typical	-	-	-	-	-	-	Remove	
993	<i>Acacia leiocalyx</i>	Early-flowering Black Wattle	120		120	38	3.0	2.0	2.0	1.4	Regular	-	-	-	-	-	Typical	-	-	-	-	Typical	-	-	-	-	-	-	Remove	
994	<i>Eucalyptus tereticornis</i>	Forest Red Gum	150		150	47	13.0	3.0	2.0	1.5	Regular	-	-	-	-	-	Typical	-	-	-	-	Typical	-	-	-	-	-	-	Remove	
995	<i>Eucalyptus tereticornis</i>	Forest Red Gum	210	170	270	85	19.0	7.0	3.2	1.9	Regular	-	-	-	-	-	Typical	-	-	-	-	Typical	-	-	-	-	-	-	Remove	
996	<i>Allocasuarina littoralis</i>	Black She-oak	100	100, 100	173	54	5.0	4.0	2.1	1.6	Regular	-	-	-	-	-	Typical	-	-	-	-	Typical	-	-	-	-	-	-	Remove	

Specimen Details											Canopy Condition Details						Trunk Condition Details					Fauna Details and Habitat Value								
Tree ID	Botanical Name	Common Name	Trunk DBH (mm)	Additional Trunks DBH (mm)	Total DBH (mm) [AS 4970-2009]	Trunk Circumference (cm) [AS 4970-2009]	Height (m)	Spread (m)	Tree Protection Zone (m)	Structural Root Zone (m)	Canopy Form	Spreading	Thinning	Die-Back	Epicormic Growth	Lopped	Canopy Health	Leaning	Vines	Trunk Damage	Fire Damage	Trunk Health	Scats	Scratches	Hollows	Nest	Termite Nest	Habitat Value	Retention	Additional Notes
997	<i>Eucalyptus tereticornis</i>	Forest Red Gum	130		130	41	11.0	3.0	2.0	1.4	Regular	-	-	-	-	-	Typical	-	-	-	-	Typical	-	-	-	-	-	-	Subject_remediation	
998	<i>Eucalyptus tereticornis</i>	Forest Red Gum	180		180	57	17.0	6.0	2.2	1.6	Regular	-	-	-	-	-	Typical	-	-	-	-	Typical	-	-	-	-	-	-	Subject_remediation	
999	<i>Eucalyptus tereticornis</i>	Forest Red Gum	200		200	63	18.0	5.0	2.4	1.7	Regular	-	-	-	-	-	Typical	-	-	-	-	Typical	-	-	-	-	-	-	Remove	
1000	<i>Eucalyptus moluccana</i>	Gum-topped Box	250	200, 200, 180	418	131	19.0	8.0	5.0	2.3	Regular	-	-	-	-	-	Typical	-	-	-	-	Typical	-	-	-	-	-	-	Remove	
1001	<i>Acacia disparrima</i>	Hickory Wattle	300		300	94	11.0	7.0	3.6	2.0	Regular	-	-	-	-	-	Typical	-	-	-	-	Typical	-	-	-	-	-	-	Retain	
1002	<i>Acacia disparrima</i>	Hickory Wattle	290		290	91	13.0	8.0	3.5	2.0	Regular	-	-	-	-	-	Typical	-	-	-	-	Typical	-	-	-	-	-	-	Retain	
1003	<i>Acacia disparrima</i>	Hickory Wattle	280	250	375	118	13.0	8.0	4.5	2.2	Regular	-	-	-	-	-	Typical	-	-	-	-	Typical	-	-	-	-	-	-	Retain	