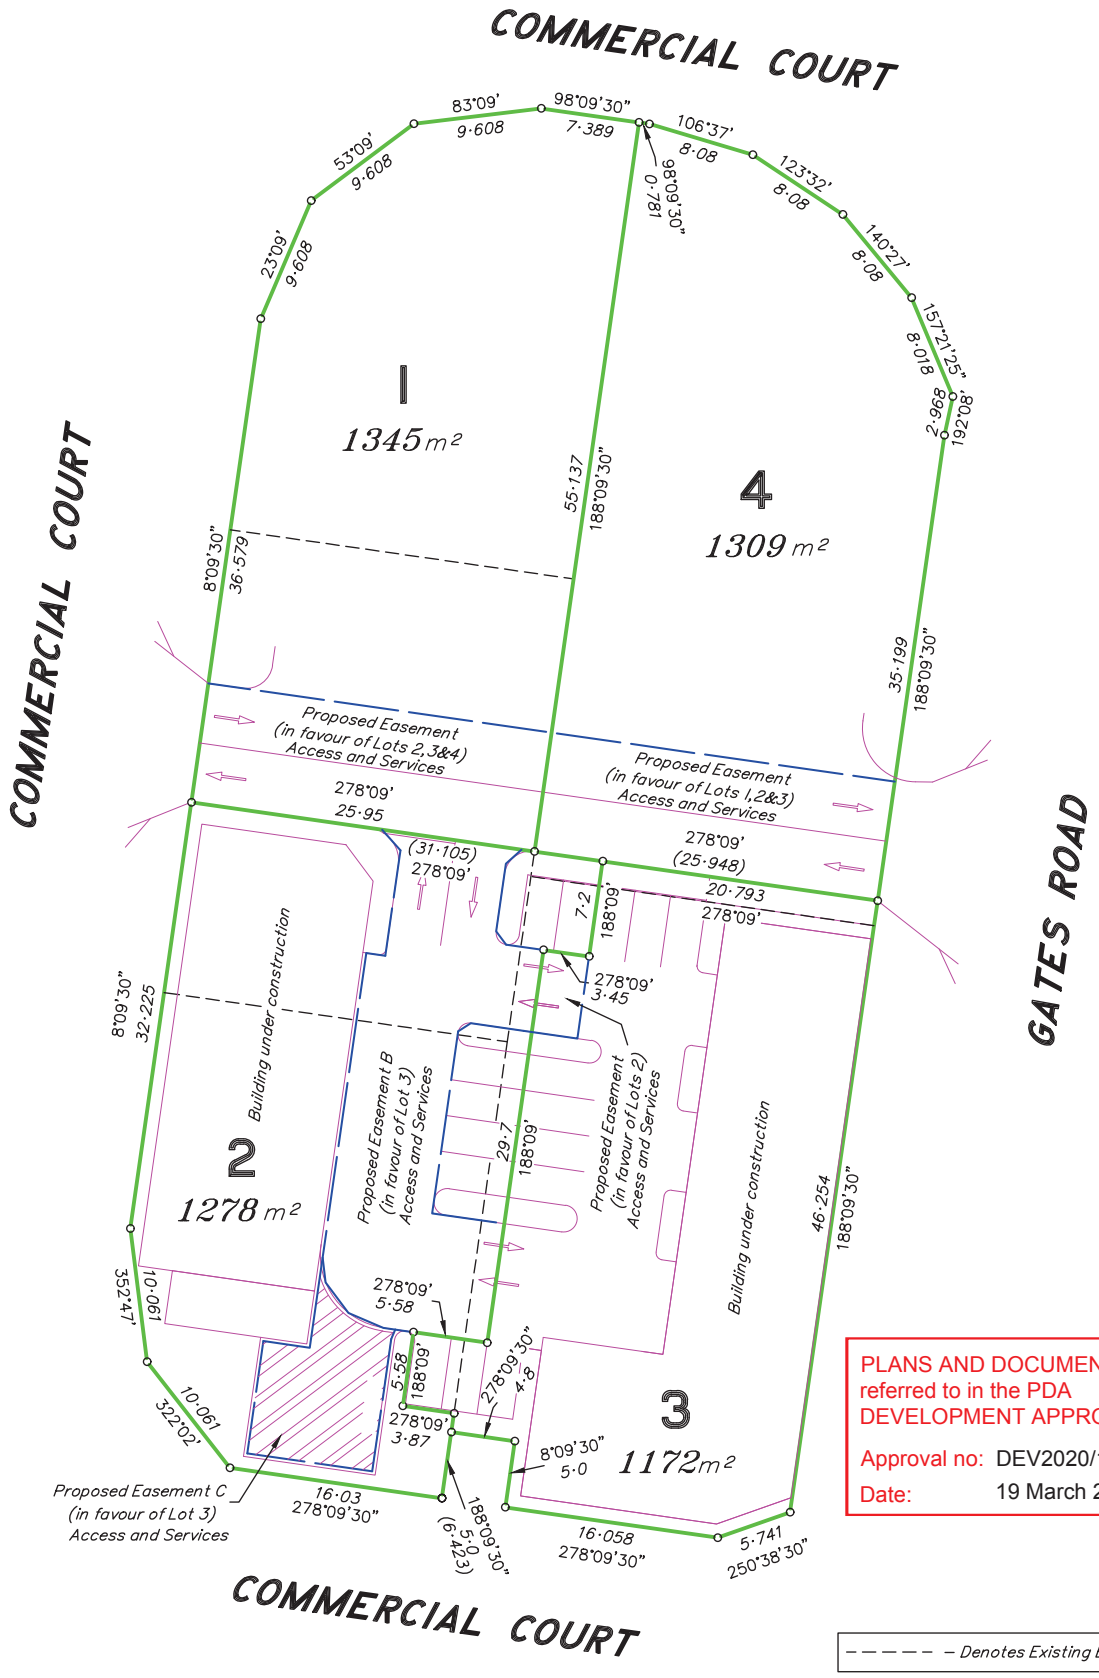

PLANS AND DOCUMENTS referred to in the PDA DEVELOPMENT APPROVAL

Approval no: DEV2020/1149

Date: 19 March 2021

Queensland Government

– – – – – – Denotes Existing Boundary

– Areas & dimensions are subject to Survey, construction & approval

Scale 1:400 – Lengths are in Metres.

10 0 10 20 30 40 50

0 50 mm 100 mm 150 mm

Client: EVANS LONG

PROPOSED BOUNDARY REALIGNMENT

Commercial Court, Flagstone

Lot 25012–25016 on SP303119

Local Government: LOGAN C.C Locality: FLAGSTONE

Plan No: 8873 PROP B

Scale: 1:400@A3

Prepared By: JP

Date: 2/2/2021

Skyline Surveyors
Suite 11C
Brightwater Corporate Centre
69 Attenuata Drive
MOUNTAIN CREEK QLD 4557
PHONE 07 5493 4877
E: corey@skysurv.com.au
W: www.skysurv.com.au

N