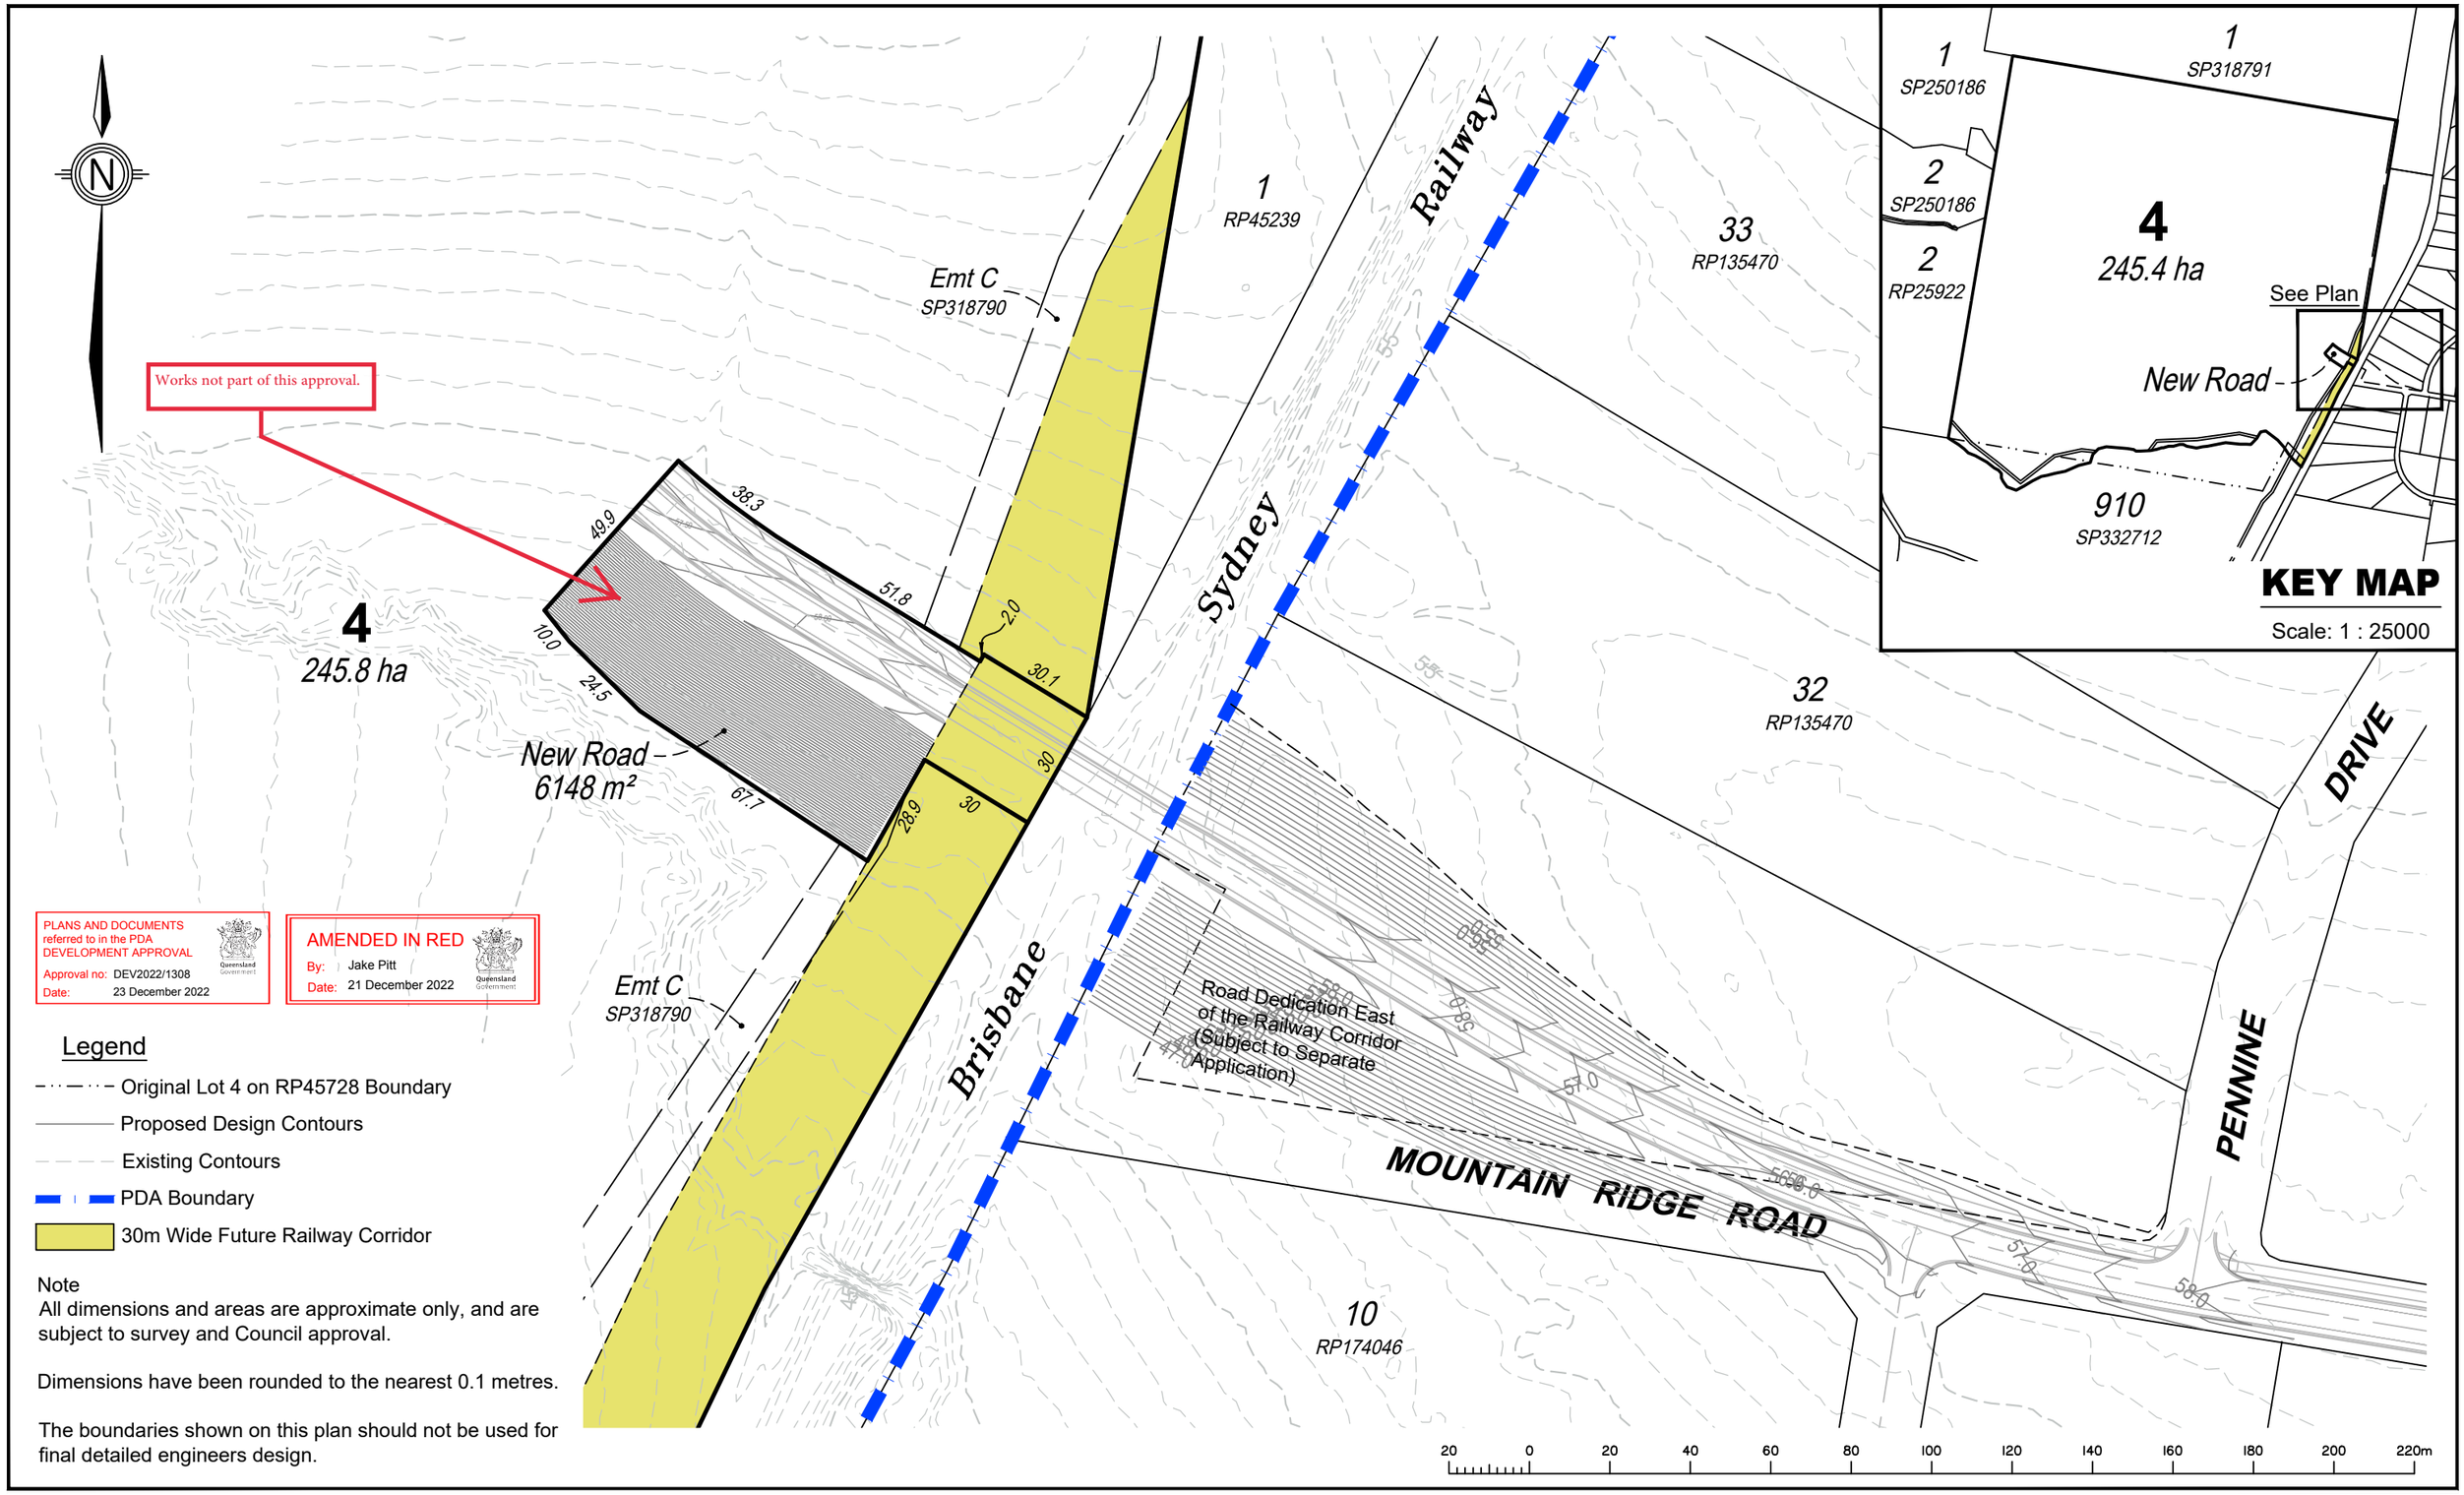

PLANS AND DOCUMENTS referred to in the PDA DEVELOPMENT APPROVAL
Approval no: DEV2022/1308
Date: 23 December 2022

AMENDED IN RED
By: Jake Pitt
Date: 21 December 2022

Legend

- Original Lot 4 on RP45728 Boundary
- Proposed Design Contours
- Existing Contours
- PDA Boundary
- 30m Wide Future Railway Corridor

Note
All dimensions and areas are approximate only, and are subject to survey and Council approval.

Dimensions have been rounded to the nearest 0.1 metres.

The boundaries shown on this plan should not be used for final detailed engineers design.

Level Datum		Date	12 DECEMBER 2022
Origin		Comp By	TJE
		DWG Name	151113-15
		Local Authority	LOGAN CITY
Scale 1:1500	Sheet A3	Locality	NEW BEITH
		Job Reference	151113-2

CLIENT
FRASERS PROPERTY AUSTRALIA

PROPOSED MOUNTAIN RIDGE ROAD EXTENSION WITHIN PDA

PROJECT
LOT 4 NEW BEITH

Plan Ref **151113-15** Rev **D**

© COPYRIGHT PROTECTS THIS PLAN
Unauthorised reproduction or amendment not permitted. Please contact the author.

RPS Australia East Pty Ltd
ACN 140 292 762
ABN 44 140 292 762
Level 4 HQ South
520 Wickham Street
PO Box 1559
Fortitude Valley QLD 4006
T +61 7 3539 9500
F +61 7 3539 9501
W rpsgroup.com