


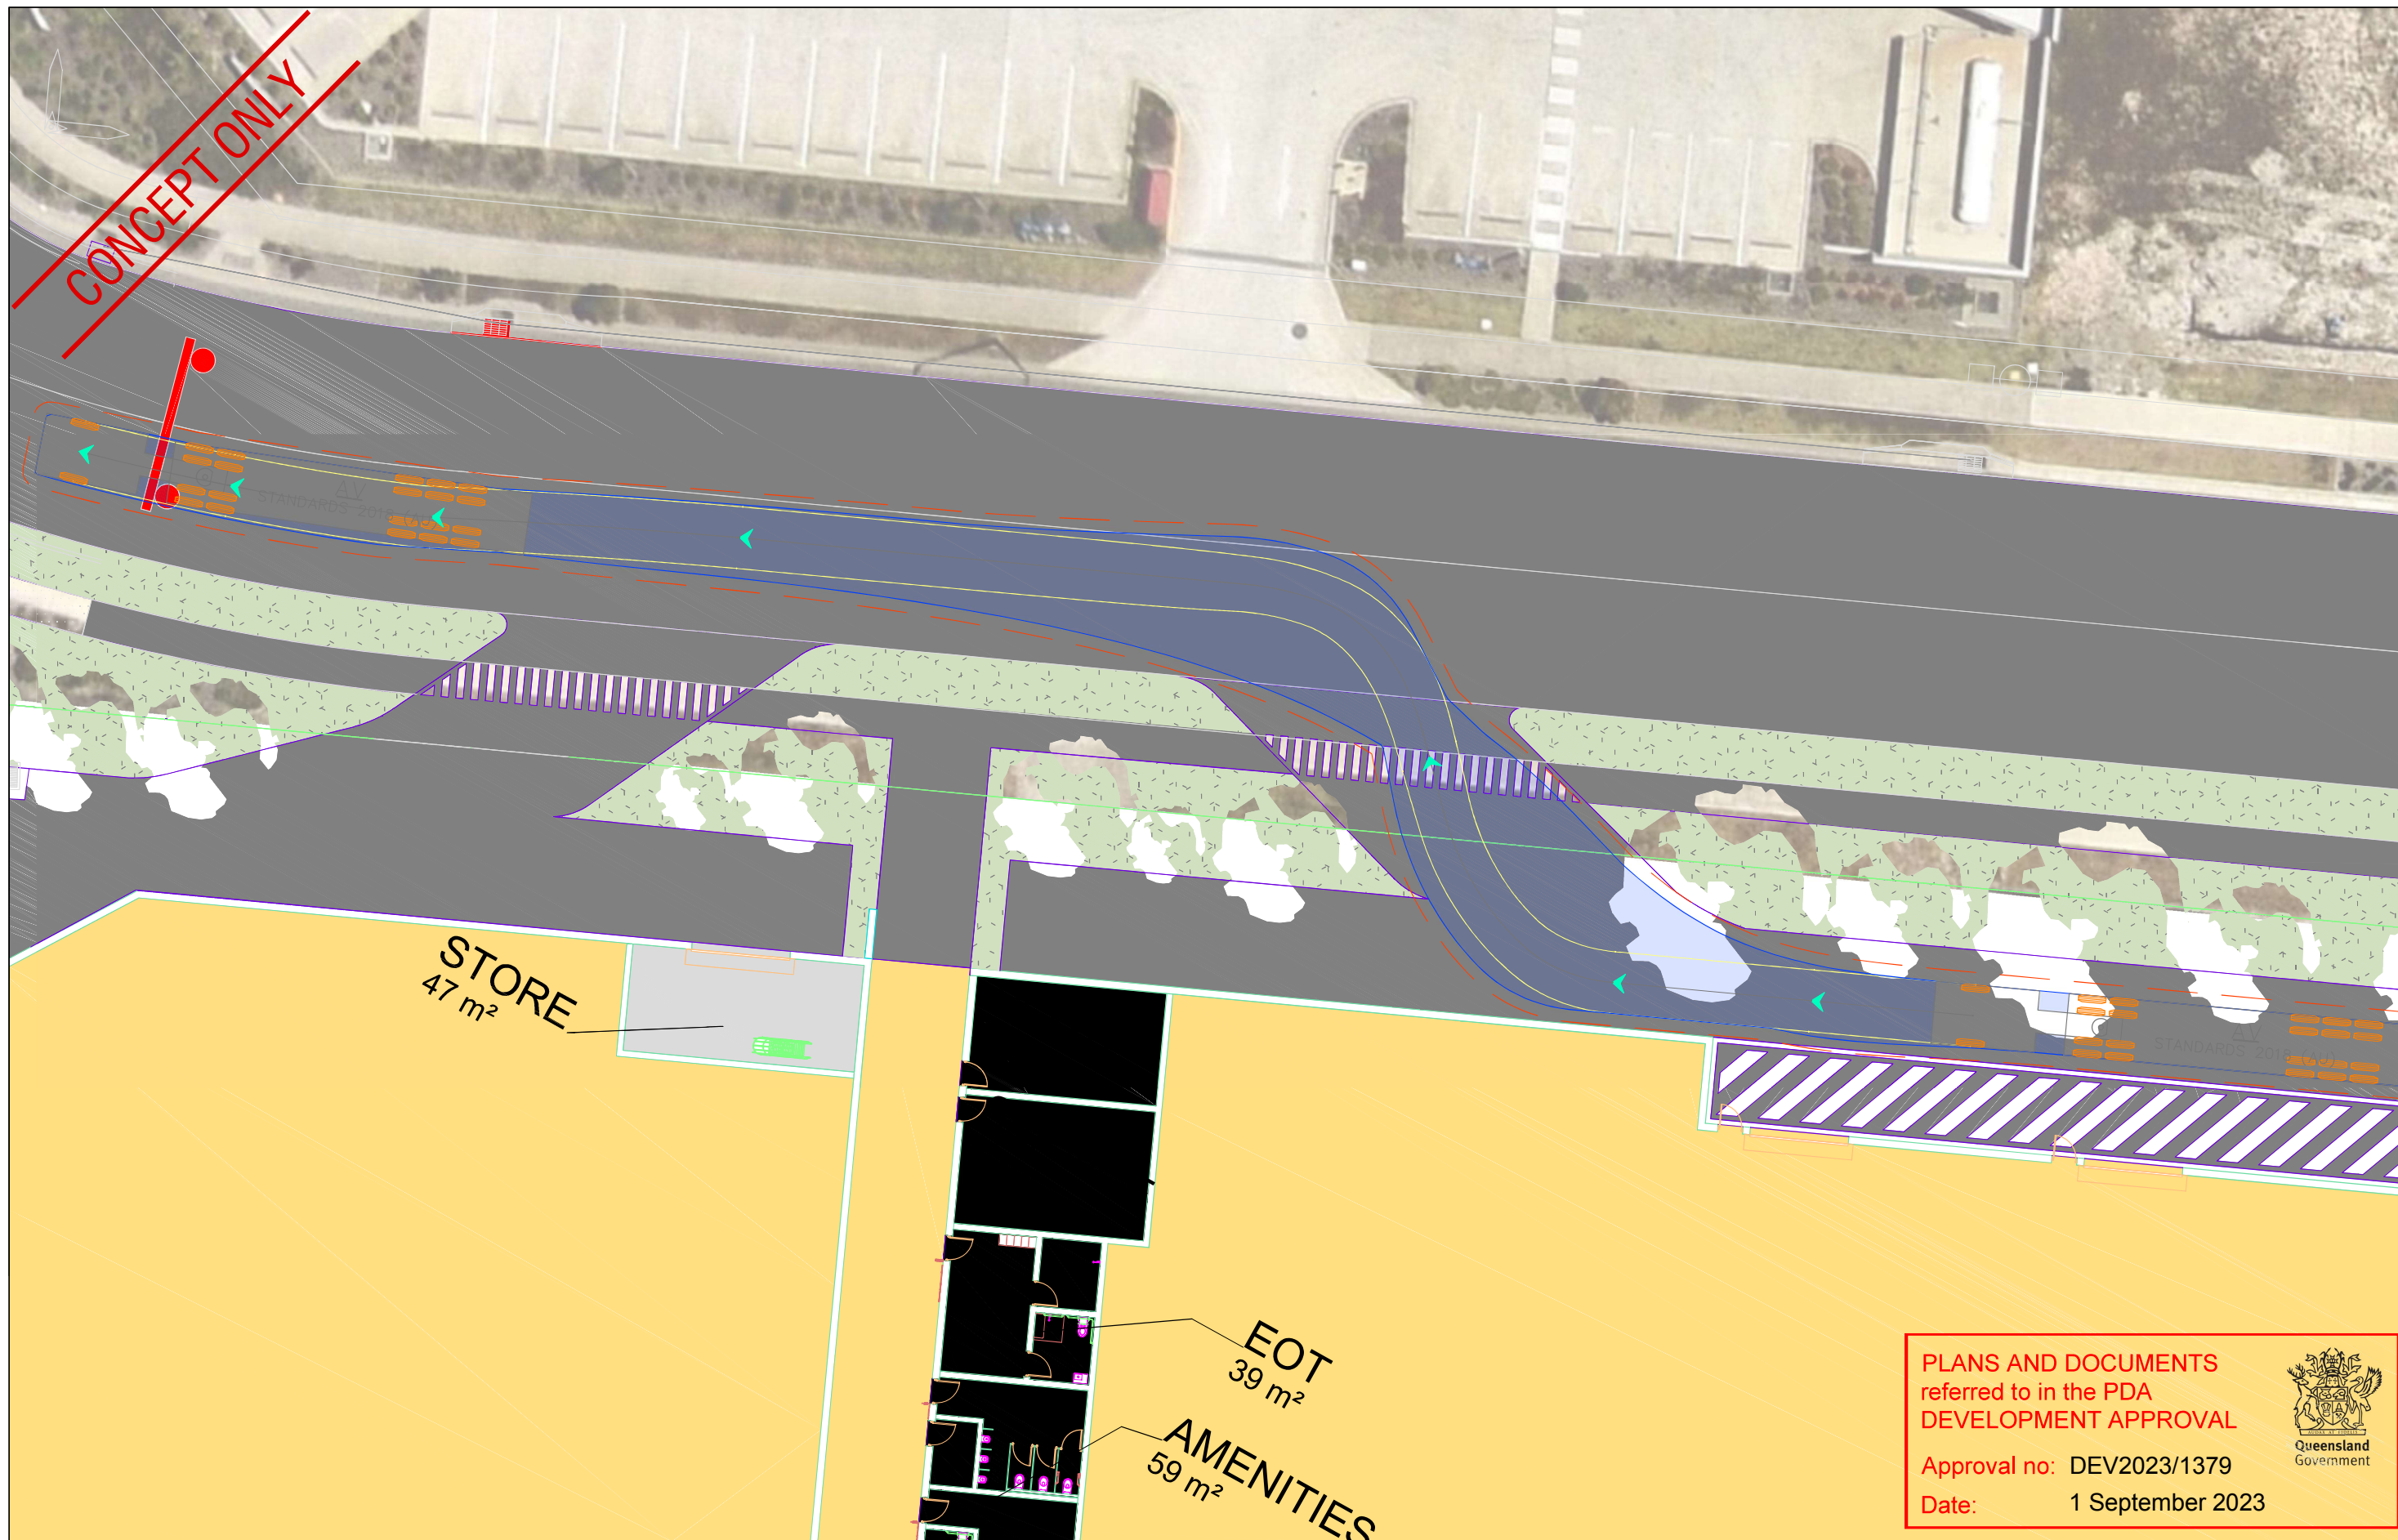


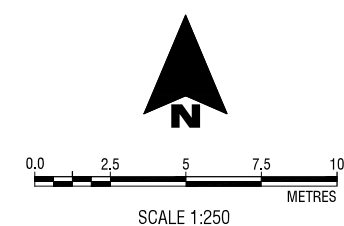


SWEPT PATH LEGEND

- Vehicle Path
- Vehicle Body
- Body Clearance
- Front Wheels

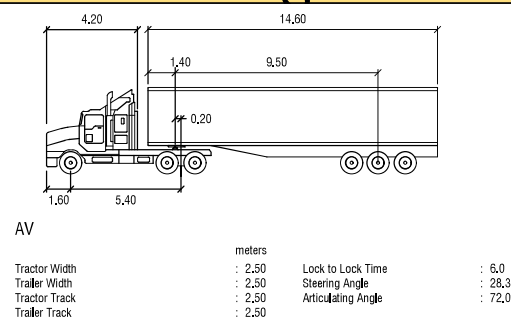

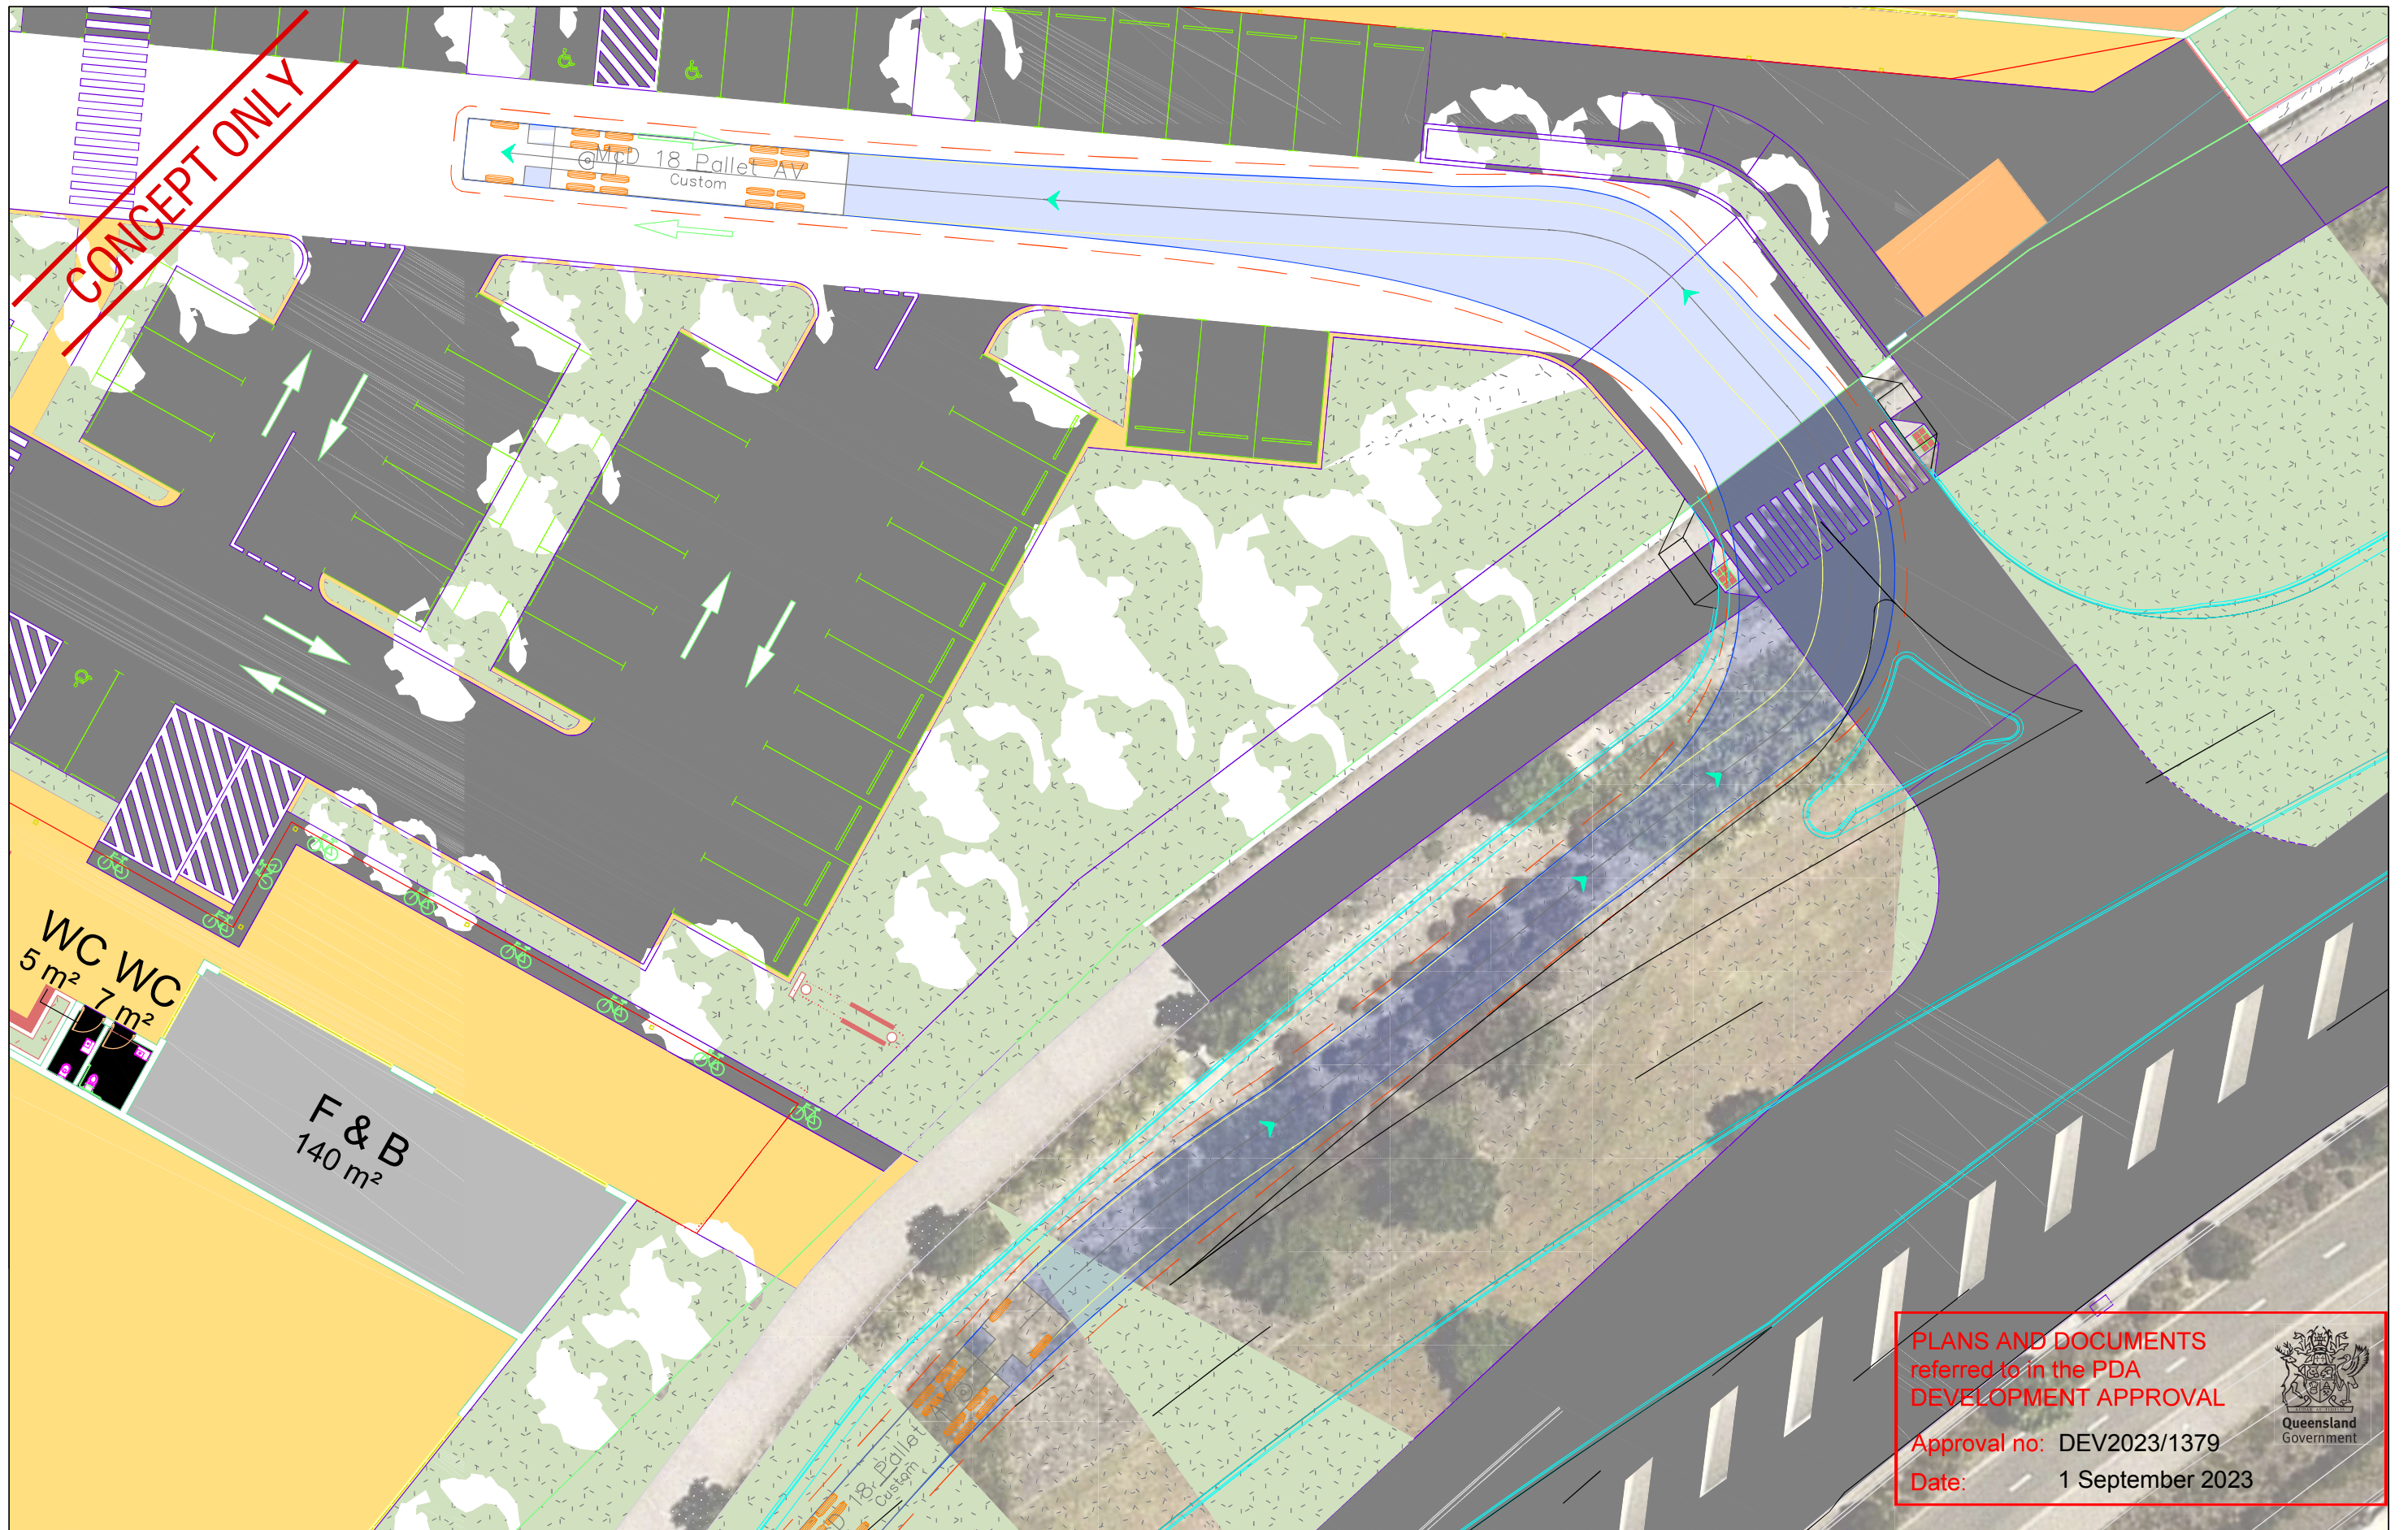

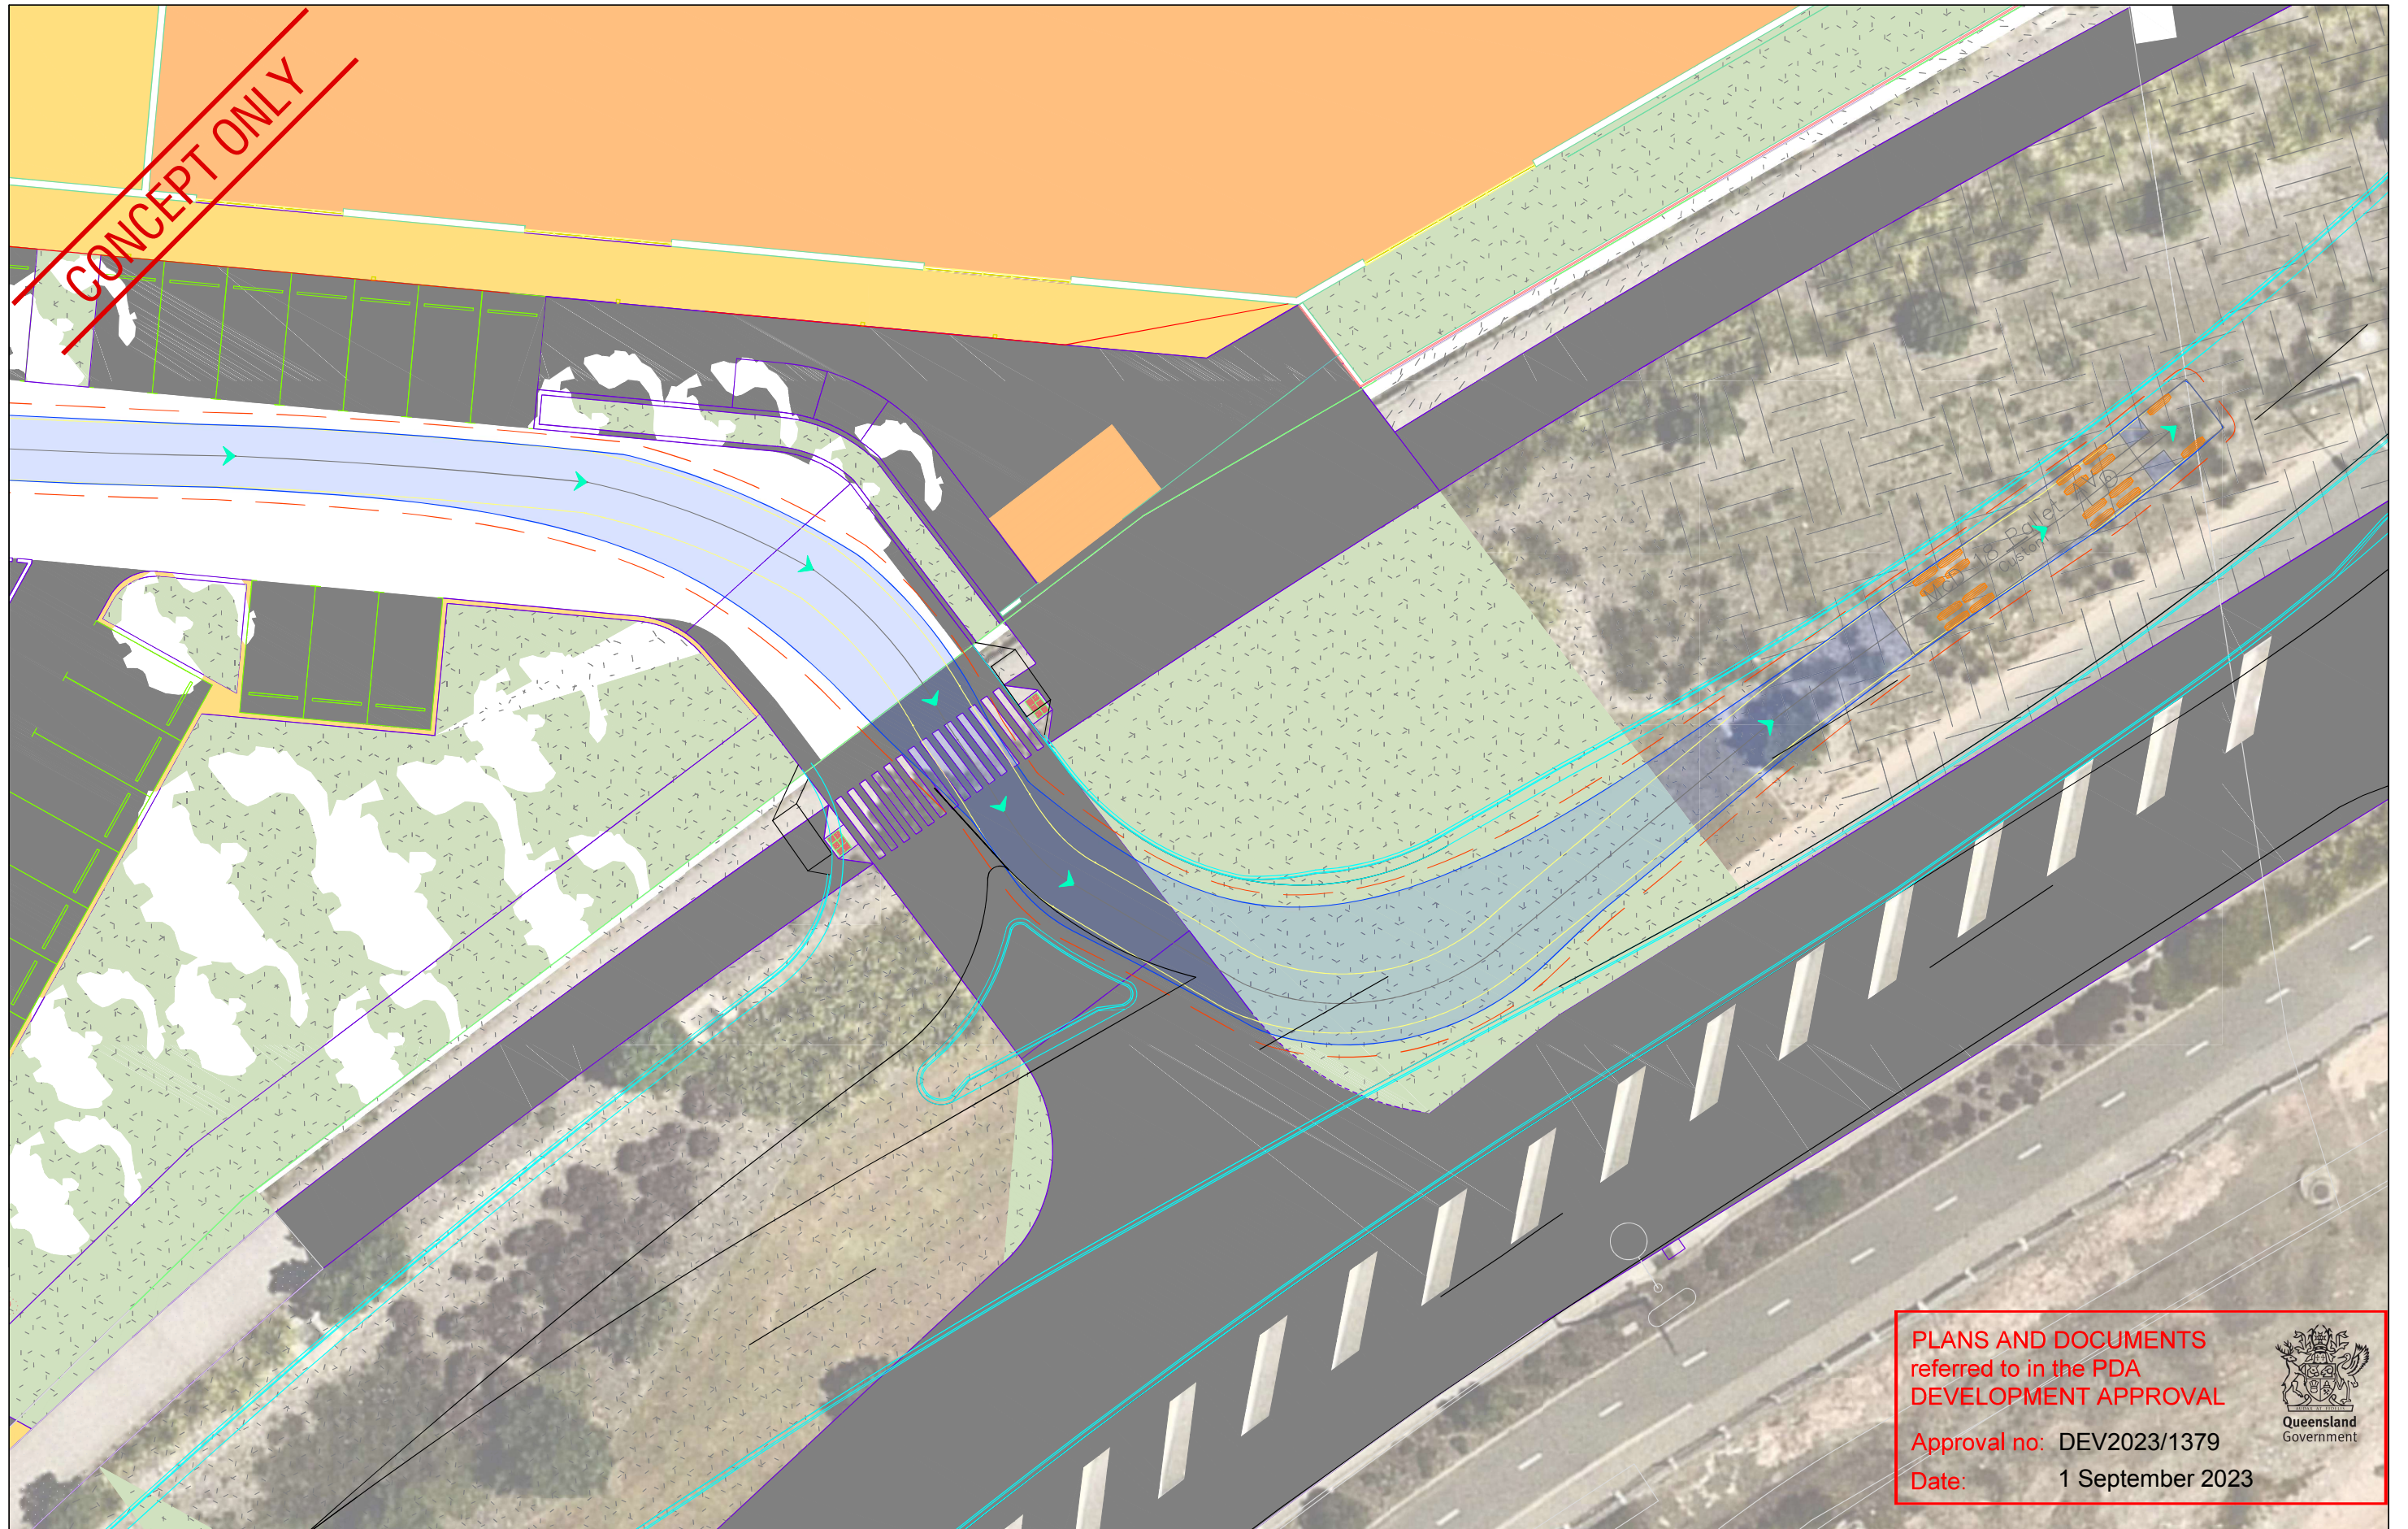

PLANS AND DOCUMENTS
referred to in the PDA
DEVELOPMENT APPROVAL

Approval no: DEV2023/1379
Date: 1 September 2023




SLR  L16 175 EAGLE STREET
BRISBANE CITY 4000
AUSTRALIA
T: 61 7 3858 4800
www.slrconsulting.com

The content contained within this document may be based
on third party data.
SLR Consulting Australia Pty Ltd does not guarantee the
accuracy of any such information.

Project No: 620.31228
Date: 30/06/2023
Drawn by: BR
Scale: AS SHOWN
Sheet Size: A3
Projection: -


SWEPT PATH LEGEND

- Vehicle Path
- Vehicle Body
- Body Clearance
- Front Wheels

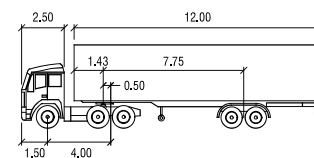

McD 18 Pallet AV

Tractor Width	: 2.50	Lock to Lock Time	: 6.0
Trailer Width	: 2.50	Steering Angle	: 23.0
Tractor Track	: 2.50	Articulating Angle	: 72.0
Trailer Track	: 2.50		

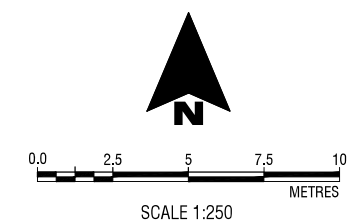



Stockland Developments

Aura Bulky Goods

Aura Blvd Egress
McDonalds 18P Swept Path


FIGURE SK04

CONCEPT ONLY

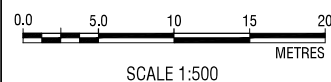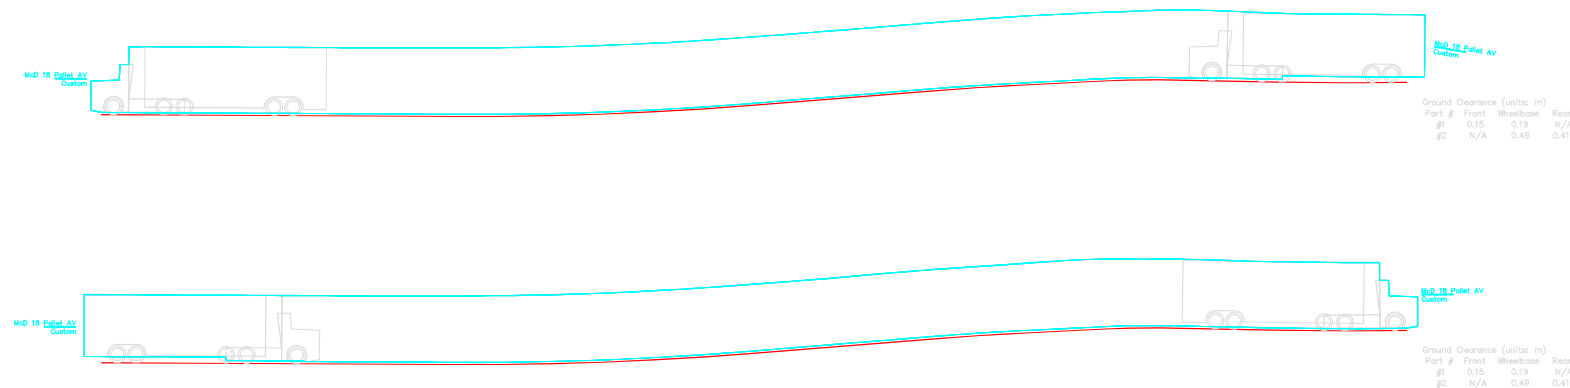

PLANS AND DOCUMENTS referred to in the PDA DEVELOPMENT APPROVAL

Approval no: DEV2023/1379
Date: 1 September 2023

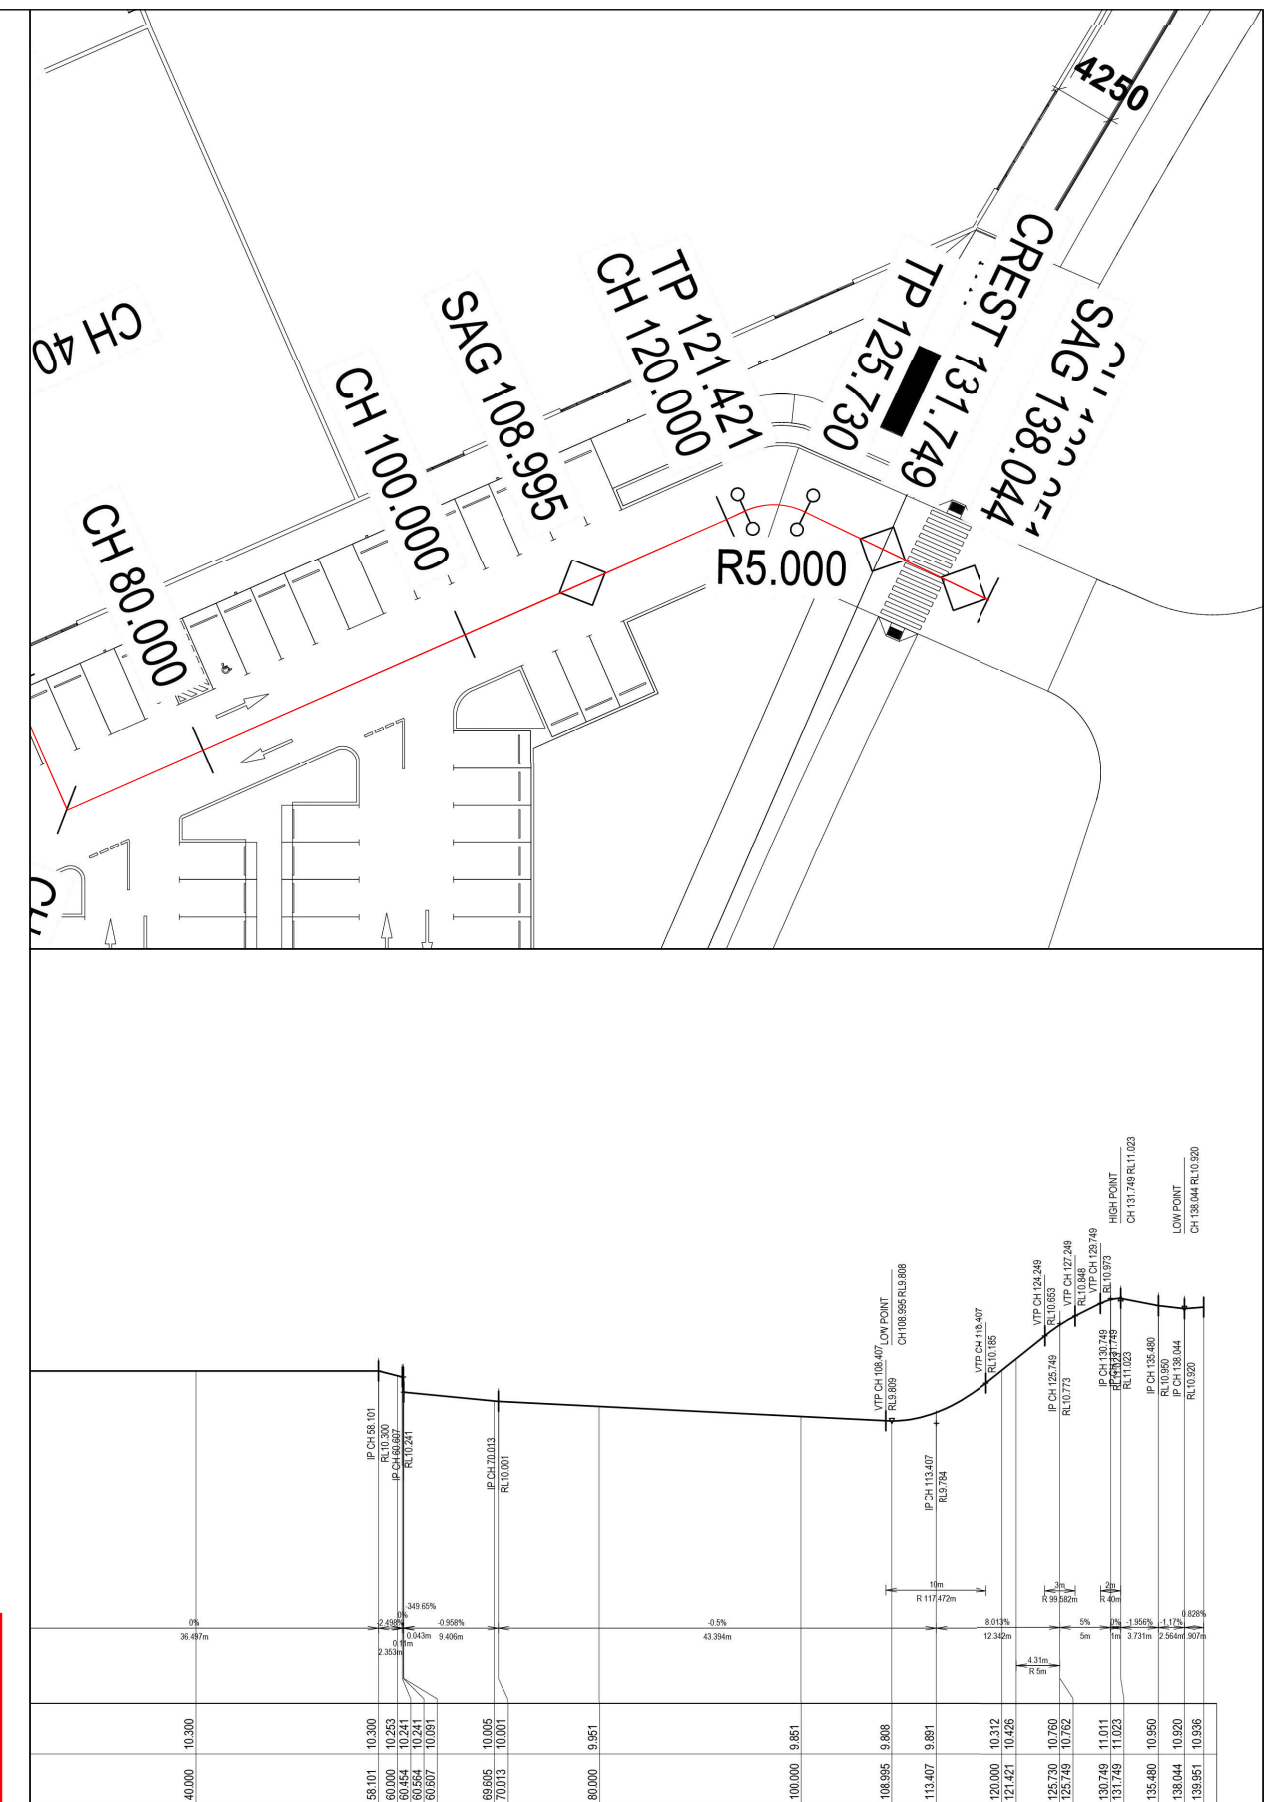

*The content contained within this document may be based on third party data.
SLR Consulting Australia Pty Ltd does not guarantee the accuracy of any such information.*

Project No: 620.31228

Date: 07/07/2023

Drawn by: BR


Scale: AS SHOWN

Sheet Size: A3

Projection: _____

SWEPT PATH LEGEND

 Vehicle Path
 Vehicle Body
 Body Clearance
 Front Wheels

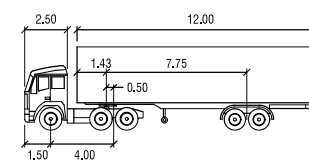

McD 18 Pallet AV

	meters		
Tractor Width	: 2.50	Lock to Lock Time	: 6.0
Trailer Width	: 2.50	Steering Angle	: 23.0
Tractor Track	: 2.50	Articulating Angle	: 72.0
Trailer Track	: 2.50		



Stockland Developments

Aura Bulky Goods

**Aura Blvd Grade Check
McDonalds 18P Swept Path**



FIGURE SK05

CONCEPT ONLY

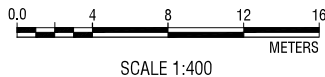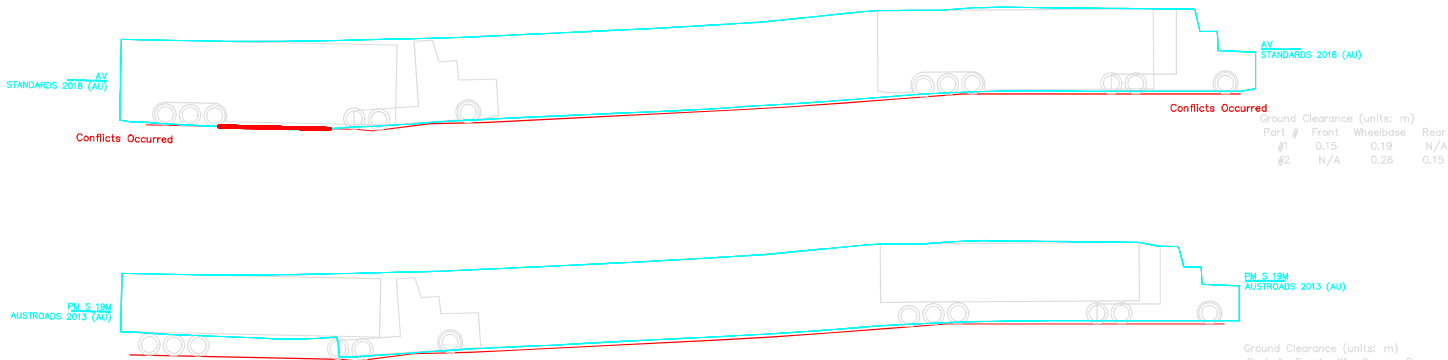

PLANS AND DOCUMENTS
referred to in the PDA
DEVELOPMENT APPROVAL

Approval no: DEV2023/1379
Date: 1 September 2023

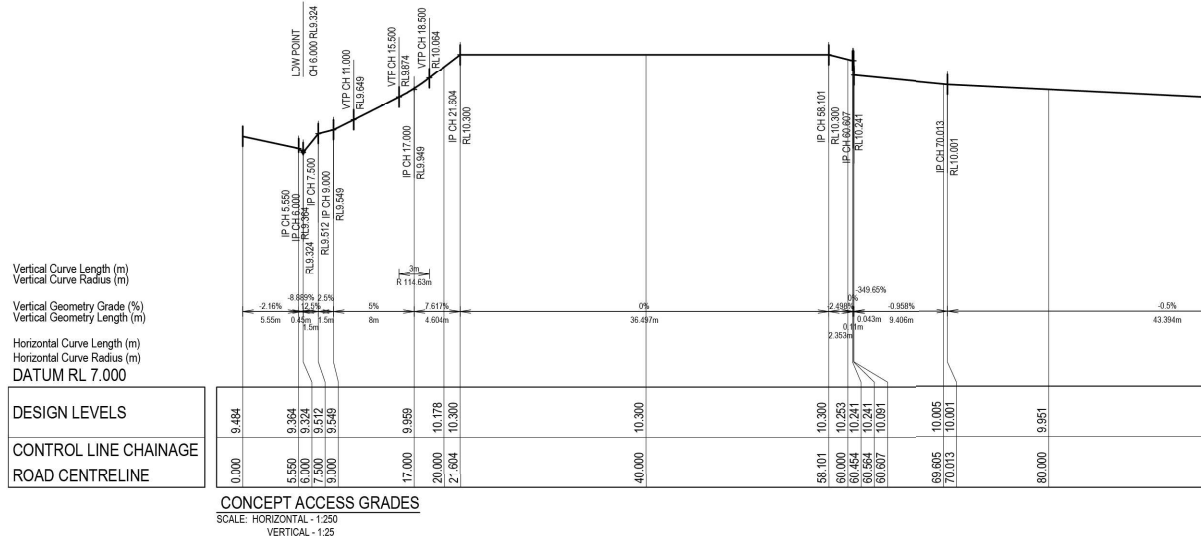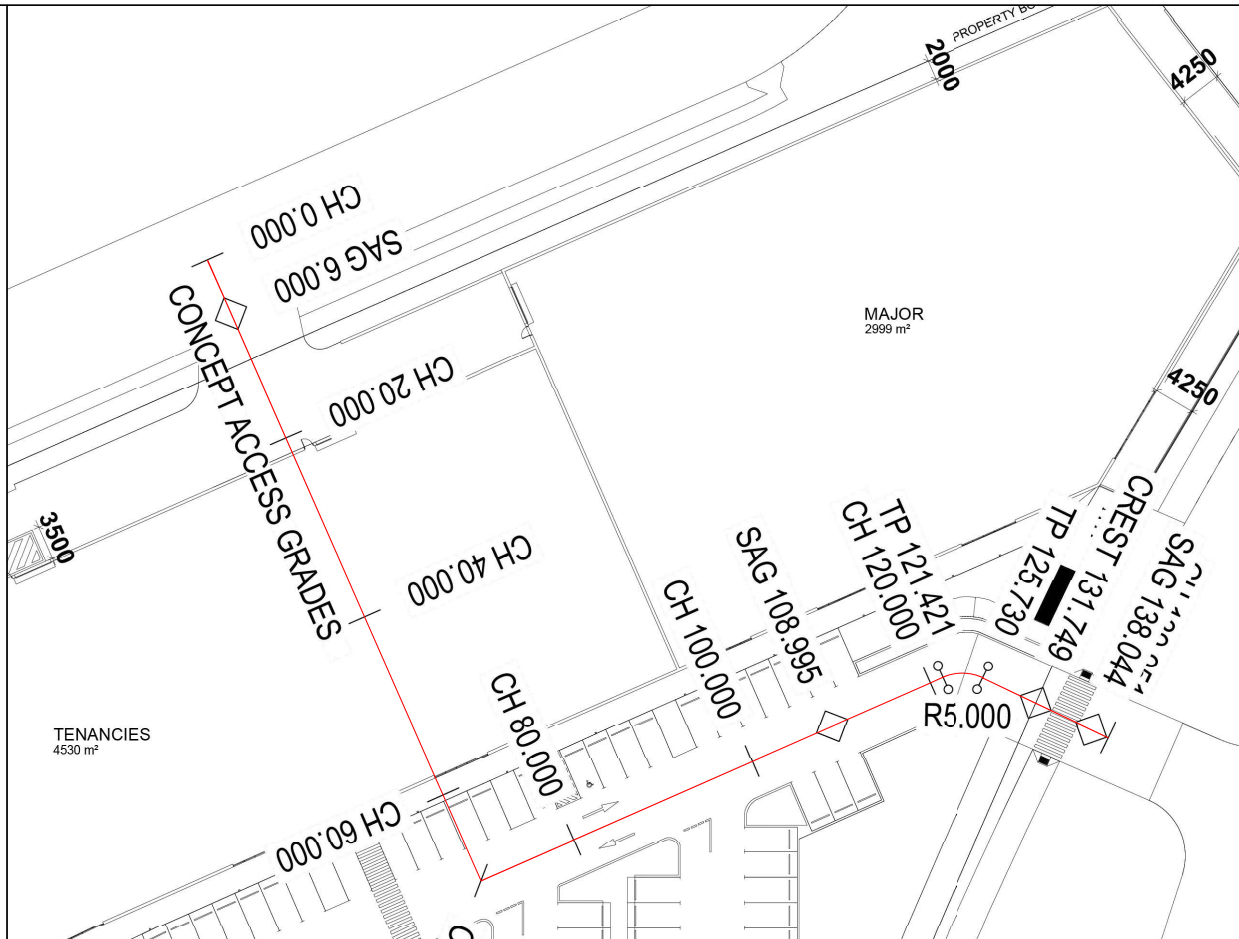

*The content contained within this document may be based on third party data.
SLR Consulting Australia Pty Ltd does not guarantee the accuracy of any such information.*

Project No: 620.31228

Date: 07/07/2023



Drawn by: BR

Scale: AS SHOWN

Sheet Size: A3


Projection:

SWEPT PATH LEGEND

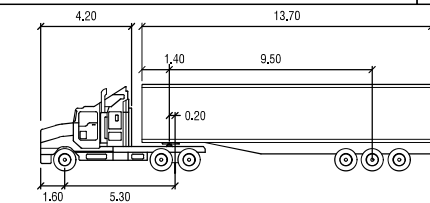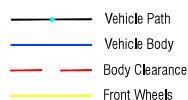

PM S 19M

	meters	
Tractor Width	: 2.50	Lock to Lock Time
Trailer Width	: 2.50	Steering Angle
Tractor Track	: 2.50	Articulating Angle
Trailer Track	: 2.50	

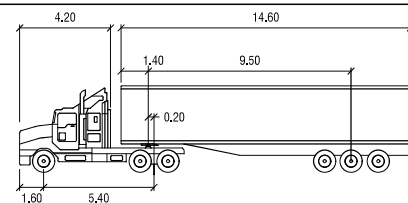

AV

	meters		
Tractor Width	: 2,50	Lock to Lock Time	: 6,0
Trailer Width	: 2,50	Steering Angle	: 28,3
Tractor Track	: 2,50	Articulating Angle	: 72,0
Trailer Track	: 2,50		

Stockland Developments

Aura Bulky Goods

Edison Cr Grade Check 20m AV Swept Path

FIGURE SK06