

AMENDED IN RED

By: Michael Fallon
Date: 18 June 2024




PLANS AND DOCUMENTS
referred to in the PDA
DEVELOPMENT APPROVAL

Approval no: DEV2015/645/22
Date: 18 June 2024



Any tree located outside of the land
subject of this approval is not
approved to be cleared via this VMP.

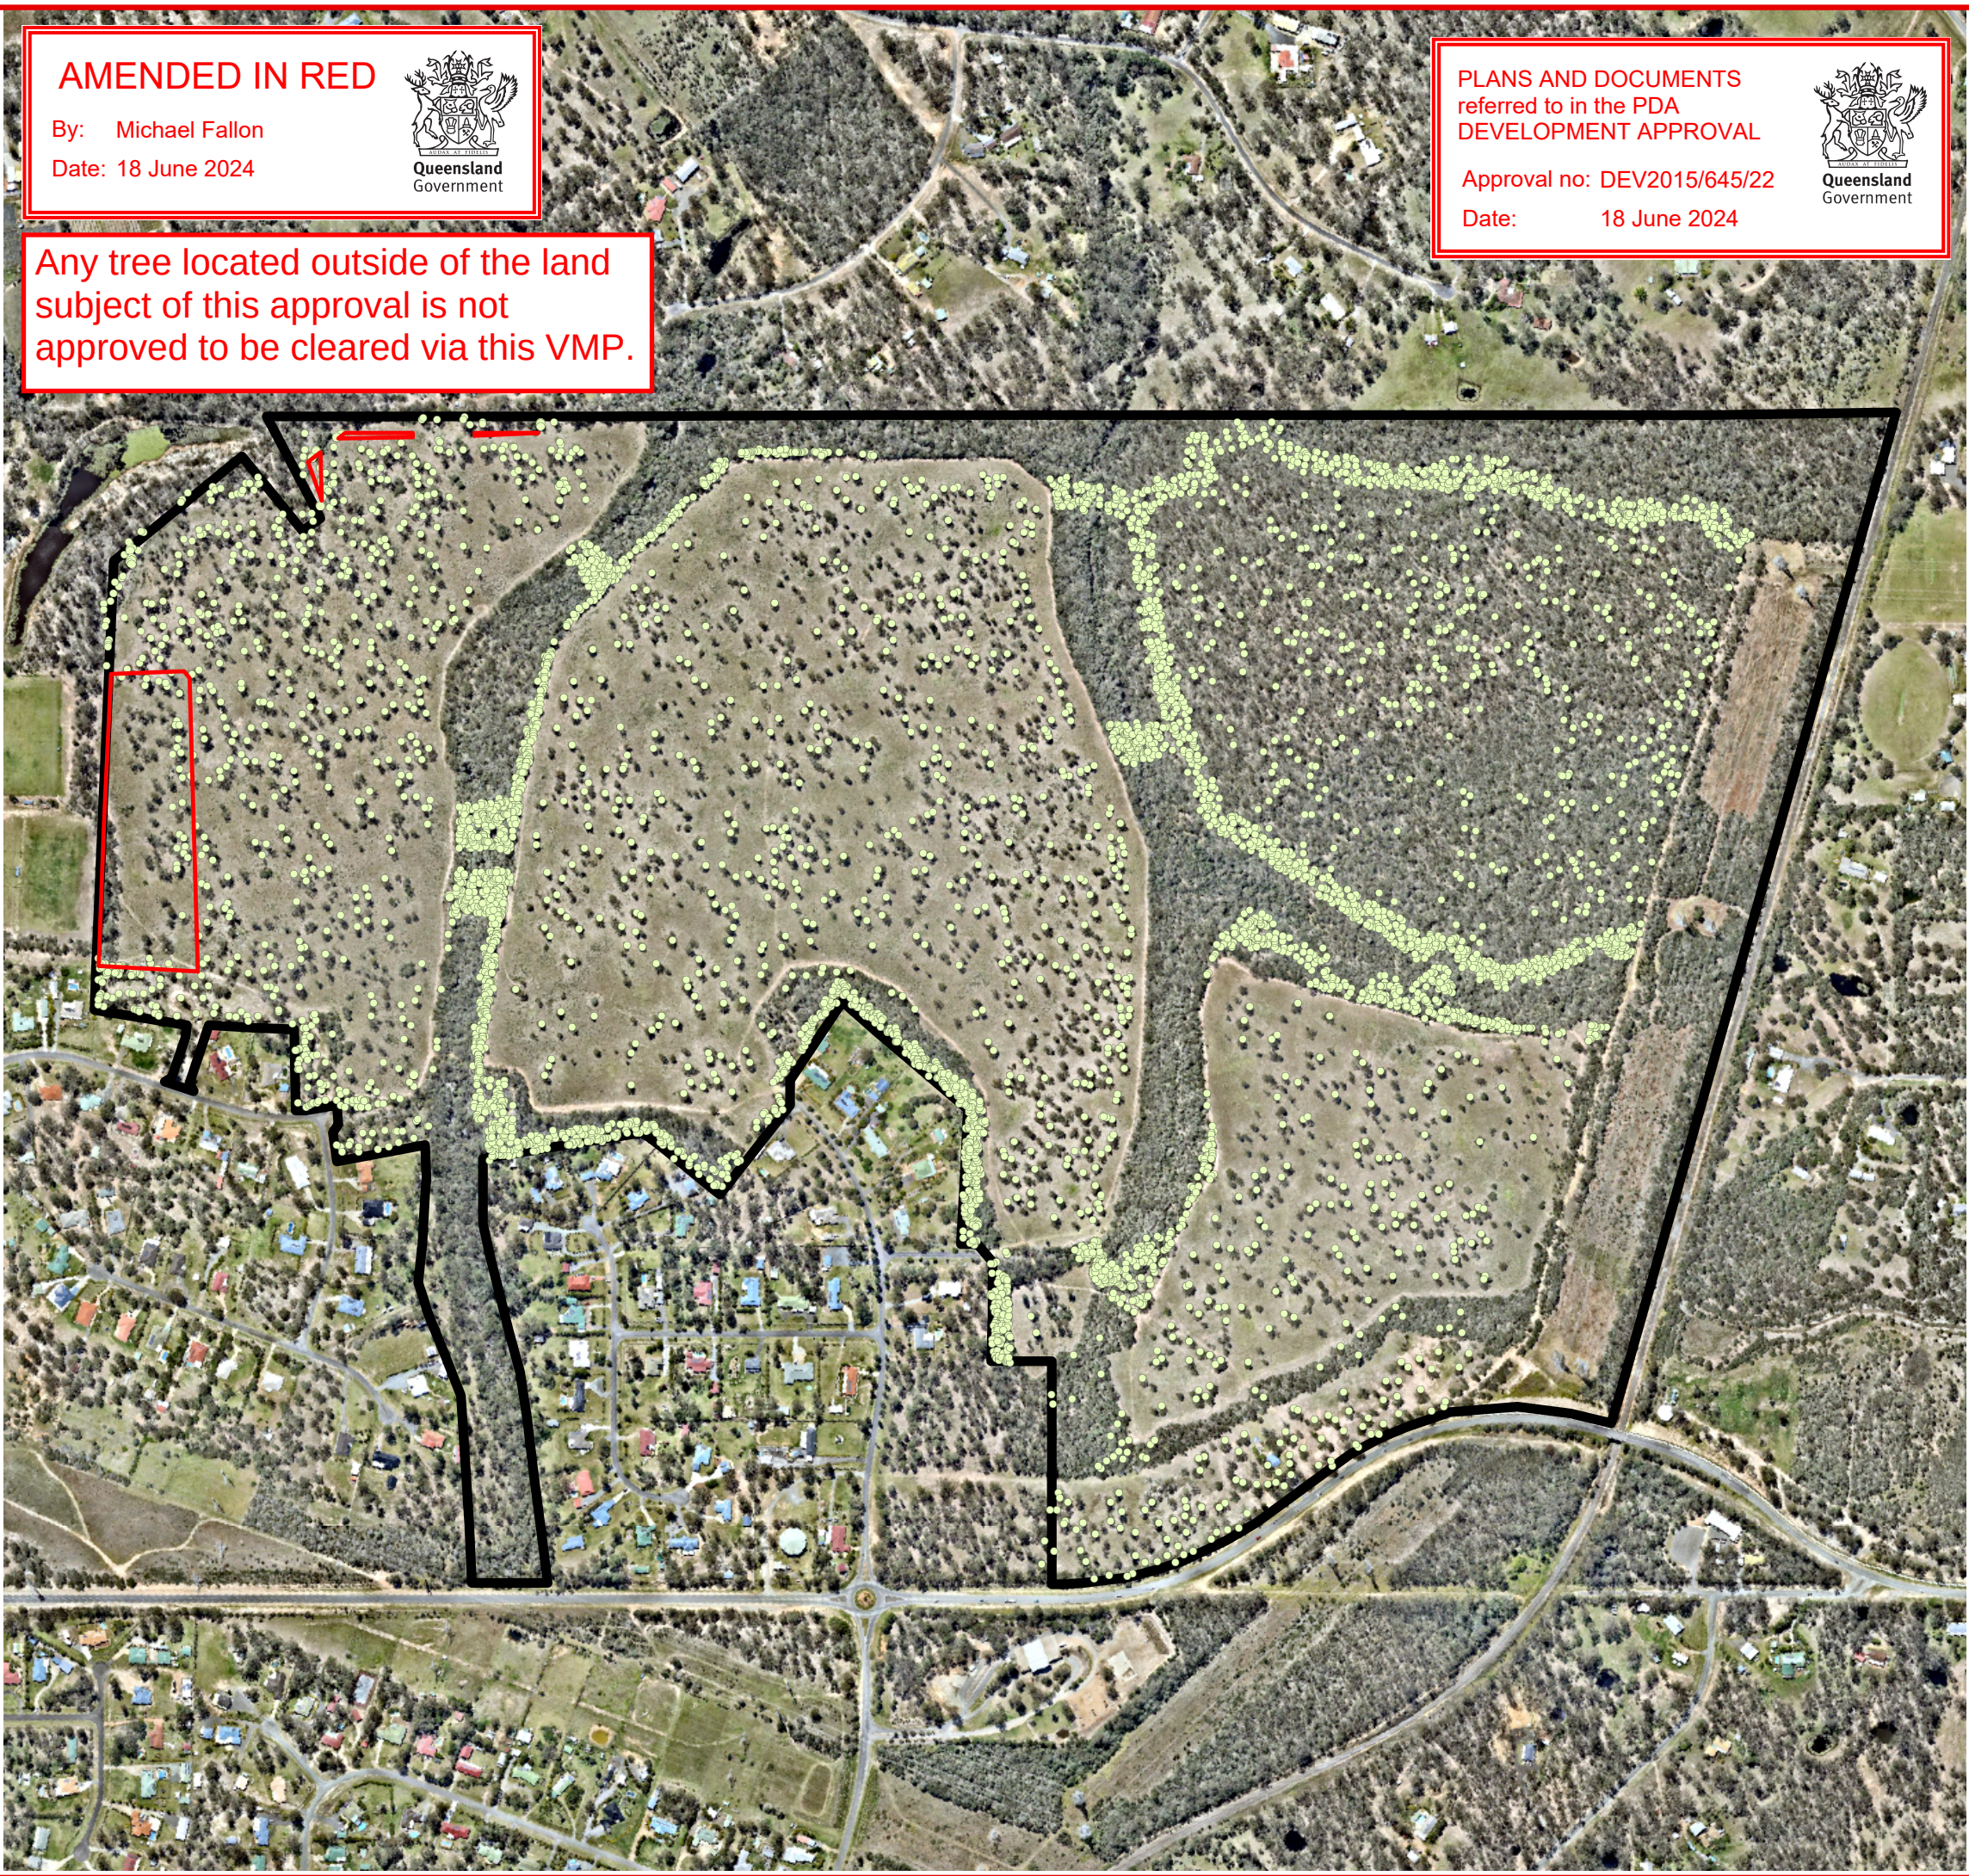

Vegetation Clearing & Fauna Management Plan

April 2024

Covella

CHANGE APPLICATION
Stage 12-16 Vegetation Clearing

Pub Lane, Greenbank
Lot 9968 on SP163061

Economic Development Queensland/
Logan City Council

by Villa Green Pty Ltd

CONTENTS
8540 E 02 ROL VCFMP B -- Vegetation Clearing Notes
8540 E 03 ROL VCFMP B -- Fauna Management Notes
8540 E 04 ROL VCFMP B -- Key Plan
8540 E 05-13 ROL VCFMP B -- Detail Sheet
8540 E 14 ROL VCFMP B -- Clearing Direction

Attachment 1 -- Koala Habitat Offset Contribution
Calculation Plan
Attachment 2 -- Tree Schedule

Key Site Contact

Saunders Havill Group
Kathryn Tibbles
Phone: (07) 3251 9444
Email: kathryntibbles@saundershavill.com



Vegetation Clearing and Fauna Management Plan

Vegetation Clearing - Notes

INTRODUCTION

The *Environmental Management Division* of the **Saunders Havill Group** was engaged by **Villa Green Pty Ltd** to prepare a *Vegetation Clearing & Fauna Management Plan (VCFMP)* for the balance land ROL area of the Covella project. The Covella project is situated in **Economic Development Queensland (EDQ)**'s *Greater Flagstone Priority Development Area*.

The purpose of this *VCFMP* is to seek a change of approval for vegetation clearing in Operational works approval (DEV2015/645) within the Covella project. The area, sections of Stages 12-16 was not approved under the current vegetation clearing approval of DEV2015/645. This *VCFMP* will provide management details for the removal of vegetation and protection of fauna and will be in compliance with the principals for vegetation clearing as approved under the DEV2015/645 package.

This *VCFMP* has been produced by overlaying existing site data with proposed works to determine impacts and disturbance:

- 1. GPS tree plot of native trees
- 2. Development Layout - the extent of development (roads/lots) (**RPS Group Pty Ltd**)

Numerous vegetation surveys were carried out during October 2015 and more recently in July and October 2017 to cover the entire development area.

This *VCFMP* will provide the interim approval for removal of trees within the balance land ROL area. Some additional clearing is likely to be required for aspects of the project not yet resolved such as detailed earthworks, infrastructure, bush fire management and final internal parklands. In these locations which occur primarily around the periphery of the core development zone additional tree clearing will need to be clarified with detailed engineering approvals.

CLEARING PHASES AND PROCESS

The following stages are required for clearing to be undertaken on this property and a copy of this *VCFMP* must be present with the clearing contractor on-site:


PHASE 1 - Tree Protection Fencing to be installed prior to the commencement of any clearing works on the site. Tree protection fencing is to be located at or beyond 12 x diameter at breast height (DBH) unless approved by an appointed Arborist around trees

designated for retention or as per the locations shown in this drawing package (refer Fencing Note).


PHASE 2 - Pre-start Meeting (if required by EDQ)
Fencing shall be in place at the time of the official pre-start meeting for inspection by the environmental coordinator.

PHASE 3 - Fauna Inspections and Management
Undertake necessary fauna management requirements prior to clearing works – *Refer Fauna Management Specifications on Sheet 3.*

PHASE 4 - Undertake Clearing
Undertake removal of vegetation once approved for removal by qualified fauna spotter. Clearing will occur in the direction outlined in this *VCFMP* and managed by the appointed Arborist and fauna spotter to allow all fauna unimpeded movement away from works areas (refer *Sheet 4* for further details). The contractor is to follow any tree felling directions of third parties and stockpile selected material on-site for re-use following completion of contract.

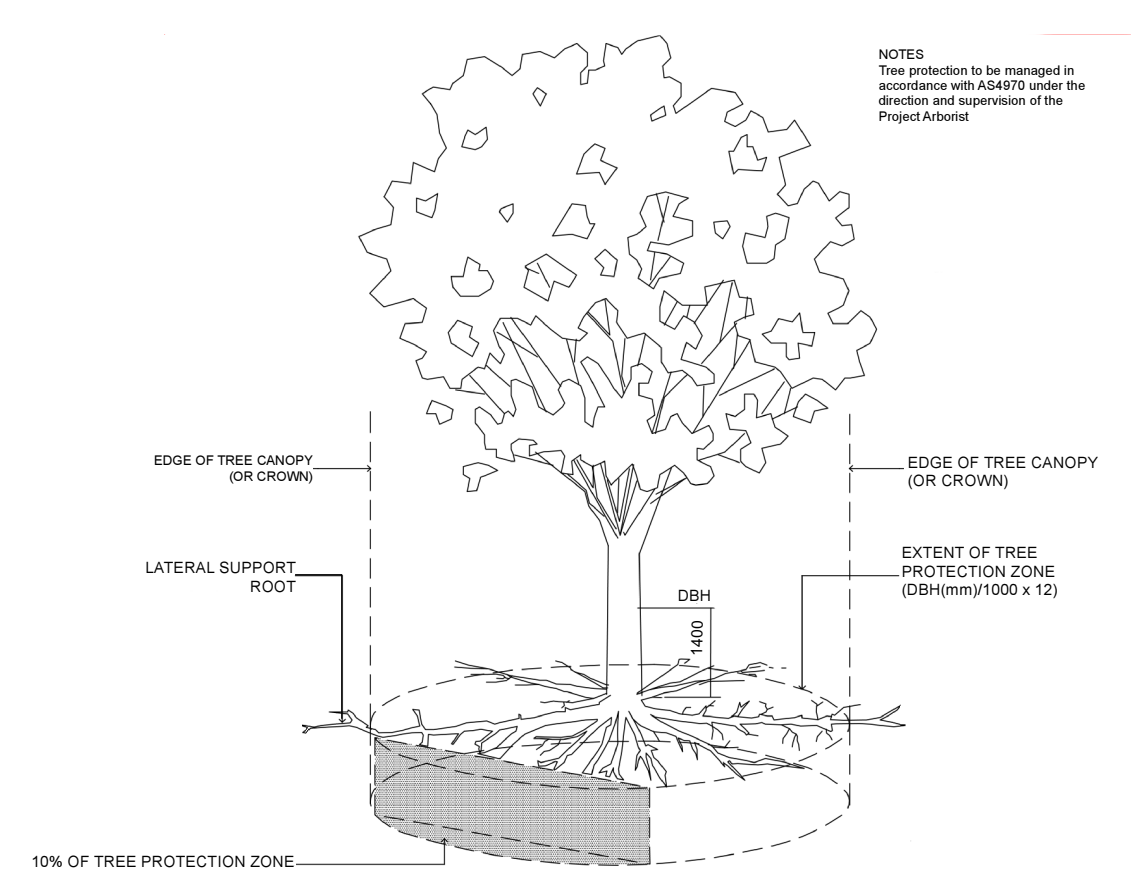

Tree Protection Fencing Detail

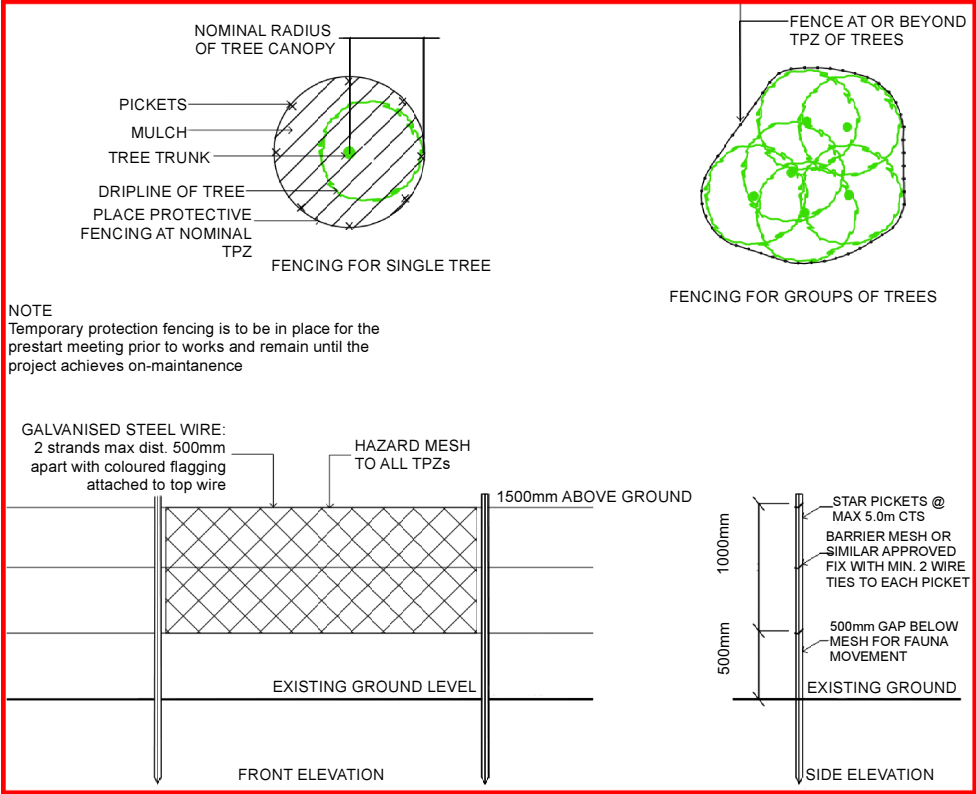

DISCLAIMER:
THESE PLANS HAVE BEEN PREPARED FOR THE EXCLUSIVE USE OF THE CLIENT. SAUNDERS HAVILL GROUP CANNOT ACCEPT RESPONSIBILITY FOR ANY USE OF OR RELIANCE UPON THE CONTENTS OF THESE DRAWING BY ANY THIRD PARTY.
CONFIRM ALL DIMENSIONS ON SITE PRIOR TO CONSTRUCTION AND DO NOT SCALE FROM THE DRAWINGS. ALL DIMENSIONS ARE IN MILLIMETRES. ANY DISCREPANCIES SHOULD BE CLARIFIED IN WRITING WITH SAUNDERS HAVILL GROUP PRIOR TO THE COMMENCEMENT OF WORK.
PRIOR TO ANY DEMOLITION, EXCAVATION OR CONSTRUCTION ON SITE, THE RELEVANT AUTHORITY SHOULD BE CONTACTED FOR FURTHER UNDERGROUND SERVICES AND DERIVED LOCATIONS OF ALL SERVICES.

REFERENCES:
PDA Decision Notice - Approval (DEV2015/645)

AMENDMENTS:			
Issue	Date	Description	Checked
B	24/04/2024	Stages 12-16 Update	KT

CLIENT:
Greenfields Development Company
PROJECT:
Covella, Greenbank (CHANGE APPLICATION Stages 12-16)

environmental management			
PLAN OF: Vegetation Clearing & Fauna Management Plan			
DATE: 24/04/2024	CHECKED: KT		
CLIENT REF: 8540	DRAWN: TC		
DRAWING No.: 8540 E 02 ROL VCFMP B			

Vegetation Clearing and Fauna Management Plan

Fauna Management - Notes

INTRODUCTION

The Fauna Management specification on this *VCFMP* is designed to protect native animals and control and manage impacts during clearing activities required for the balance land ROL of the Covella project, Greenbank. The fauna management specifications and principles incorporated in this *VCFMP* applies generically to all native animals and focuses on avoiding conflicts and incorporating measures to minimize disturbance. Compliance with this section of the *VCFMP* plan is compulsory and incorporates the use of expert consultants including a Fauna Spotter (holding a valid Wildlife Rehabilitation Permit issued by the **Department of Environment and Heritage Protection**).

FAUNA IMPACTS

Clearing of vegetation provides an obvious source of impact to existing habitat and animal safety. More specifically the existing vegetation provides habitat, movement and protection opportunities for some fauna through both regrowth and canopy trees. These opportunities are to be altered during and post clearing works.

CLEARING IMPACTS

- Direct removal of site vegetation
- Loss of habitat
- Noise, vibration and dust
- Erosion and sedimentation
- Threats associated with open cuts etc. and fauna entrapment

Fauna Management Schedule

1.0 PRE CLEARING				
Ref:	Management Item	Responsibility	Timing	Reporting
1.1	TEMPORARY FENCING Prior to the commencement of works and to be the site Environmental Coordinator AS 4970-2009 Temporary Protection Fencing shall be installed along the perimeter of the works extents, and around the 'Tree Protection Zone' of any other tree that is designated for retention. - Fencing shall be fauna friendly - No clearing, stockpiling, site access, earthworks, storage, etc. is to occur within the temporary protection fencing. - Only approved weed management works to occur within the temporary protection fencing - Fencing to be reinstated immediately if damaged or knocked down, any damage to retained trees to be immediately reported to Project Arborist. - Fencing to remain until the completion of civil works.	SITE SUPERVISOR	Prior to the commencement of construction	Environmental Site Coordinator
1.2	CONTRACTOR EDUCATION & AWARENESS All site contractors and subcontractors will be made aware of their responsibilities to protect native fauna. The Fauna Management notes on this VCFMP is provided as a working document to assist on-site management and protection of native animals. This generally will form part of education and training on a broader work place health and safety but as a minimum will include: - Copy of VCFMP kept on-site (Site Office). - General education and awareness notification of contractors and sub-contractors involved in activities potentially impacting native animals as part of site induction – contractors must know the location of the VCFMP, key phone numbers and who to report to if they breach the VCFMP. - A list of relevant contact phone numbers as listed on these drawings is kept in a visible and accessible location in the site office	SITE SUPERVISOR / THE PROPONENT	Prior to the commencement of construction and as part of the site induction for new staff and sub-contractors	SITE SUPERVISOR
2.0 VEGETATION CLEARING				
2.1	SPOTTER / RELOCATOR Immediately prior to the commencement of clearing of native vegetation a daily visual inspection of the area must be carried out by the fauna spotter-catcher. Furthermore, the fauna spotter-catcher is to be present on site during all clearing operations to supervise and direct clearing works, and to respond to any situations that may arise in relation to fauna. In the event of an animal being located, an area of 5m radius should be established around the tree excluding machinery from the area until the animal has relocated (usually overnight). If an animal requires relocating this must be undertaken by a suitable qualified fauna expert recognized by the Department of Environment & Heritage . For some fauna a permit will be required. If vegetation is left stockpiled overnight, the Fauna Spotter-Catcher must inspect the vegetation prior to chipping or removal from site. Any native fauna orphaned or injured by the development process must be reported to the Department of Environment & Heritage (1300 130 372) or RSPCA (1300 264 625). The Site Supervisor is responsible for the safe management of site fauna and implementation of these specific fauna requirements SPECIFIC KOALA MANAGEMENT NOTES A Koala Spotter is a person who holds a tertiary qualification in Biology or Zoology, or who is demonstrably experienced in the identification and location of Koalas in their natural habitat. For example, a koala keeper employed by a licensed Wildlife exhibitor (i.e. a zoo) may be capable of demonstrating competence in locating Koala's. Prior to the commencement and during felling operations, it is the responsibility of the Koala spotter to be present at the site of felling operations identify any tree at the site within which a Koala is present, as well as any tree that has a crown which is intermeshed or overlapping with such a tree; and advise the person who is authorised to conduct the felling operation, or that persons' representative, of the precise location of each such tree Management Item. CLEARING PATTERN / FAUNA FLUSHING Clearing occurs once fauna spotter-catcher gives sign off the site is clear of significant native species. The clearing direction under the supervision of the fauna spotter will flush any fauna towards the retention areas onsite (refer <i>sheet 9</i>). At the completion of operational works, and prior to the sealing of survey plans for the relevant stage, the Fauna Spotter-Catcher must provide certification to Environmental Coordinator that all works were undertaken in accordance with these fauna management requirements.	SITE SUPERVISOR	Prior to the commencement of construction	Inspected by EDQ or the Environmental Site Coordinator



DISCLAIMER:

THESE PLANS HAVE BEEN PREPARED FOR THE EXCLUSIVE USE OF THE CLIENT. SAUNDERS HAVILL GROUP CANNOT ACCEPT RESPONSIBILITY FOR ANY USE OF OR RELIANCE UPON THE CONTENTS OF THESE DRAWINGS BY ANY THIRD PARTY.

CONFIRM ALL DIMENSIONS ON SITE PRIOR TO CONSTRUCTION AND DO NOT SCALE FROM THE DRAWINGS. ALL DIMENSIONS ARE IN MILLIMETRES. ANY DISCREPANCIES SHOULD BE CLARIFIED IN WRITING WITH SAUNDERS HAVILL GROUP PRIOR TO THE COMMENCEMENT OF WORK.

PRIOR TO ANY DEMOLITION, EXCAVATION OR CONSTRUCTION ON SITE, THE RELEVANT AUTHORITY SHOULD BE CONTACTED FOR FURTHER UNDER-GROUND SERVICES AND DERIVED LOCATIONS OF ALL SERVICES.

REFERENCES:

PDA Decision Notice - Approval
(DEV2015/645)

AMENDMENTS:

Issue	Date	Description	Checked
B	24/04/2024	Stages 12-16 Update	KT

CLIENT:

Greenfields Development Company


PROJECT:

Covella, Greenbank
(CHANGE APPLICATION
Stages 12-16)

PLAN OF:

Vegetation Clearing & Fauna
Management Plan

DATE: 24/04/2024	CHECKED: KT
CLIENT REF: 8540	DRAWN: TC
DRAWING No.: 8540 E 03 ROL VCFMP B	

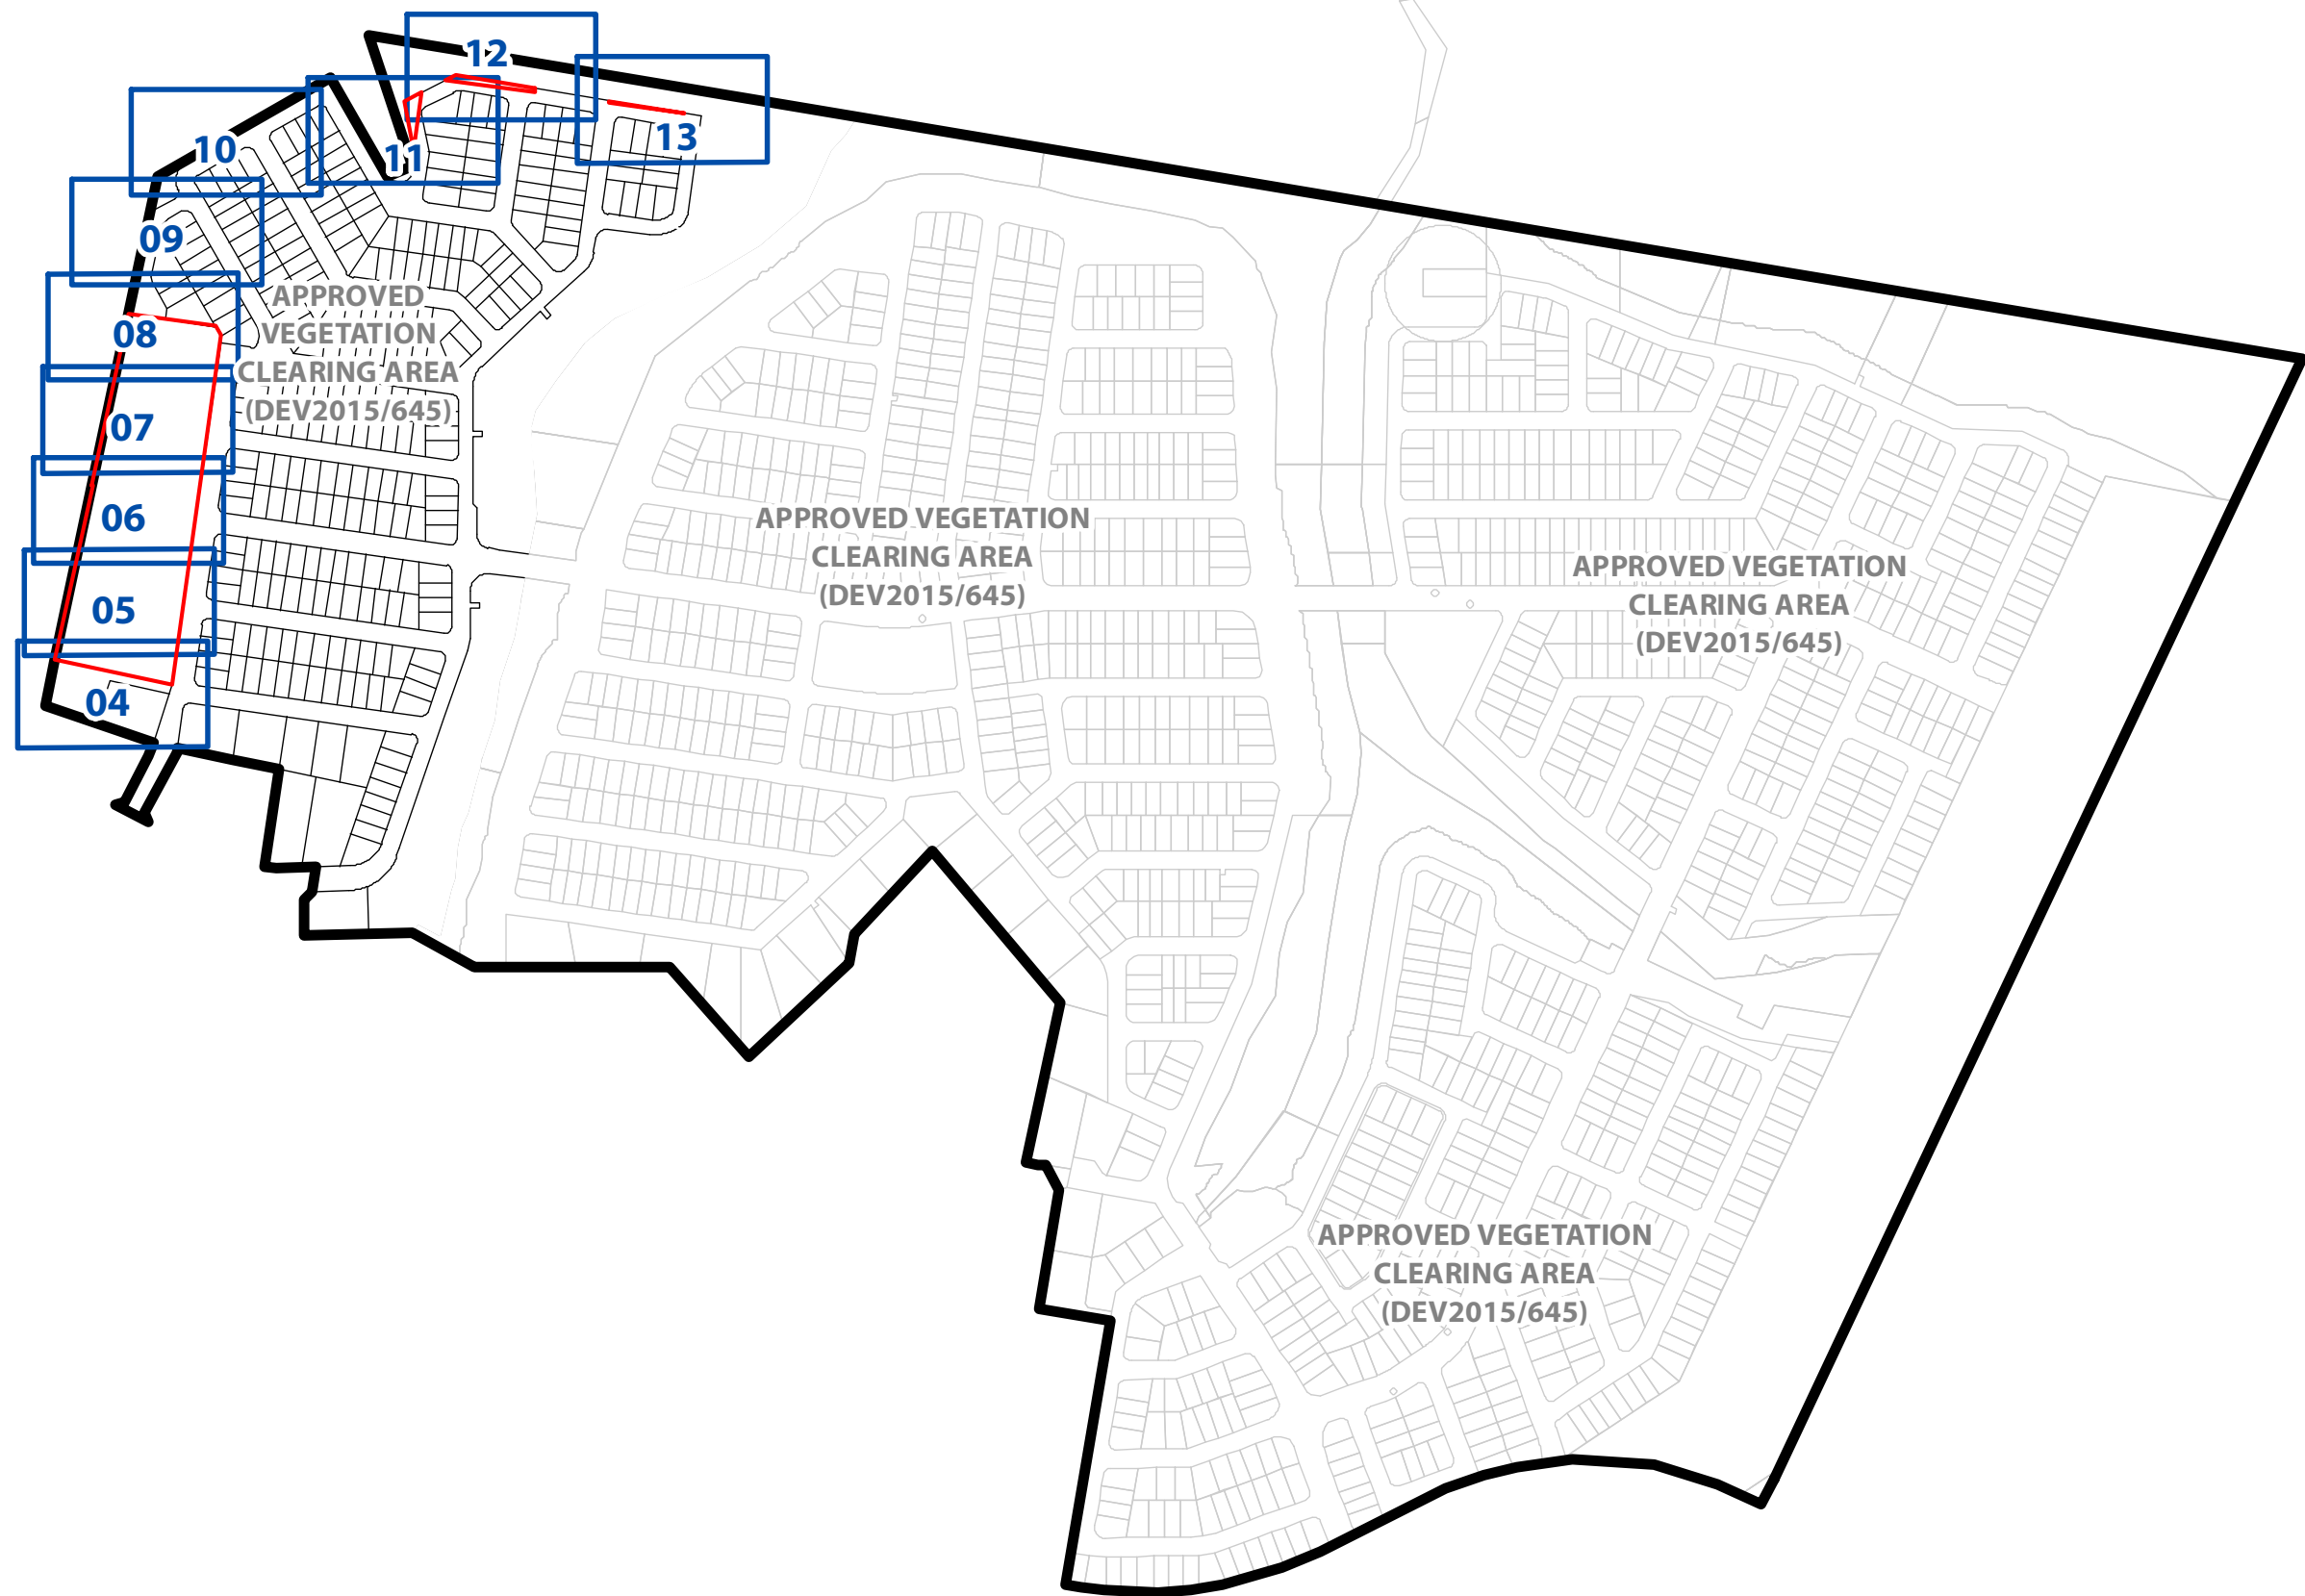

- Legend**
- Project site boundary
 - ROL layout design change
 - Additional vegetation clearing area required for Stages 12-16 as part of DEV2015/645 change application

Vegetation Clearing & Fauna Management Plan - Key Plan



DISCLAIMER:

THESE PLANS HAVE BEEN PREPARED FOR THE EXCLUSIVE USE OF THE CLIENT. SAUNDERS HAVILL GROUP CANNOT ACCEPT RESPONSIBILITY FOR ANY USE OF OR RELIANCE UPON THE CONTENTS OF THESE DRAWINGS BY ANY THIRD PARTY.

CONFIRM ALL DIMENSIONS ON SITE PRIOR TO CONSTRUCTION AND DO NOT SCALE FROM THE DRAWINGS. ALL DIMENSIONS ARE IN METRES. ANY DISCREPANCIES SHOULD BE CLARIFIED IN WRITING WITH SAUNDERS HAVILL GROUP PRIOR TO THE COMMENCEMENT OF WORK.

PRIOR TO ANY DEMOLITION, EXCAVATION OR CONSTRUCTION ON SITE, THE RELEVANT AUTHORITY SHOULD BE CONTACTED FOR FURTHER UNDERGROUND SERVICES AND DETAIL LOCATIONS OF ALL SERVICES.

REFERENCES:

Engineering drawings (Egis 2024)



AMENDMENTS:			
Issue	Date	Description	Checked
8	24/04/2024	Stages 12-16 Update	KT




1:6,250 @ A3

CLIENT:
Greenfields Development Company

PROJECT:
Covella, Greenbank
(CHANGE APPLICATION
Stages 12-16)

environmental management

PLAN OF: Vegetation Clearing & Fauna Management Plan			
DATE:	24/04/2024	CHECKED:	AD
JOB REF:	8540	DRAWN:	TC
DRAWING No.:	8540 E 04 ROL VCFMP B		

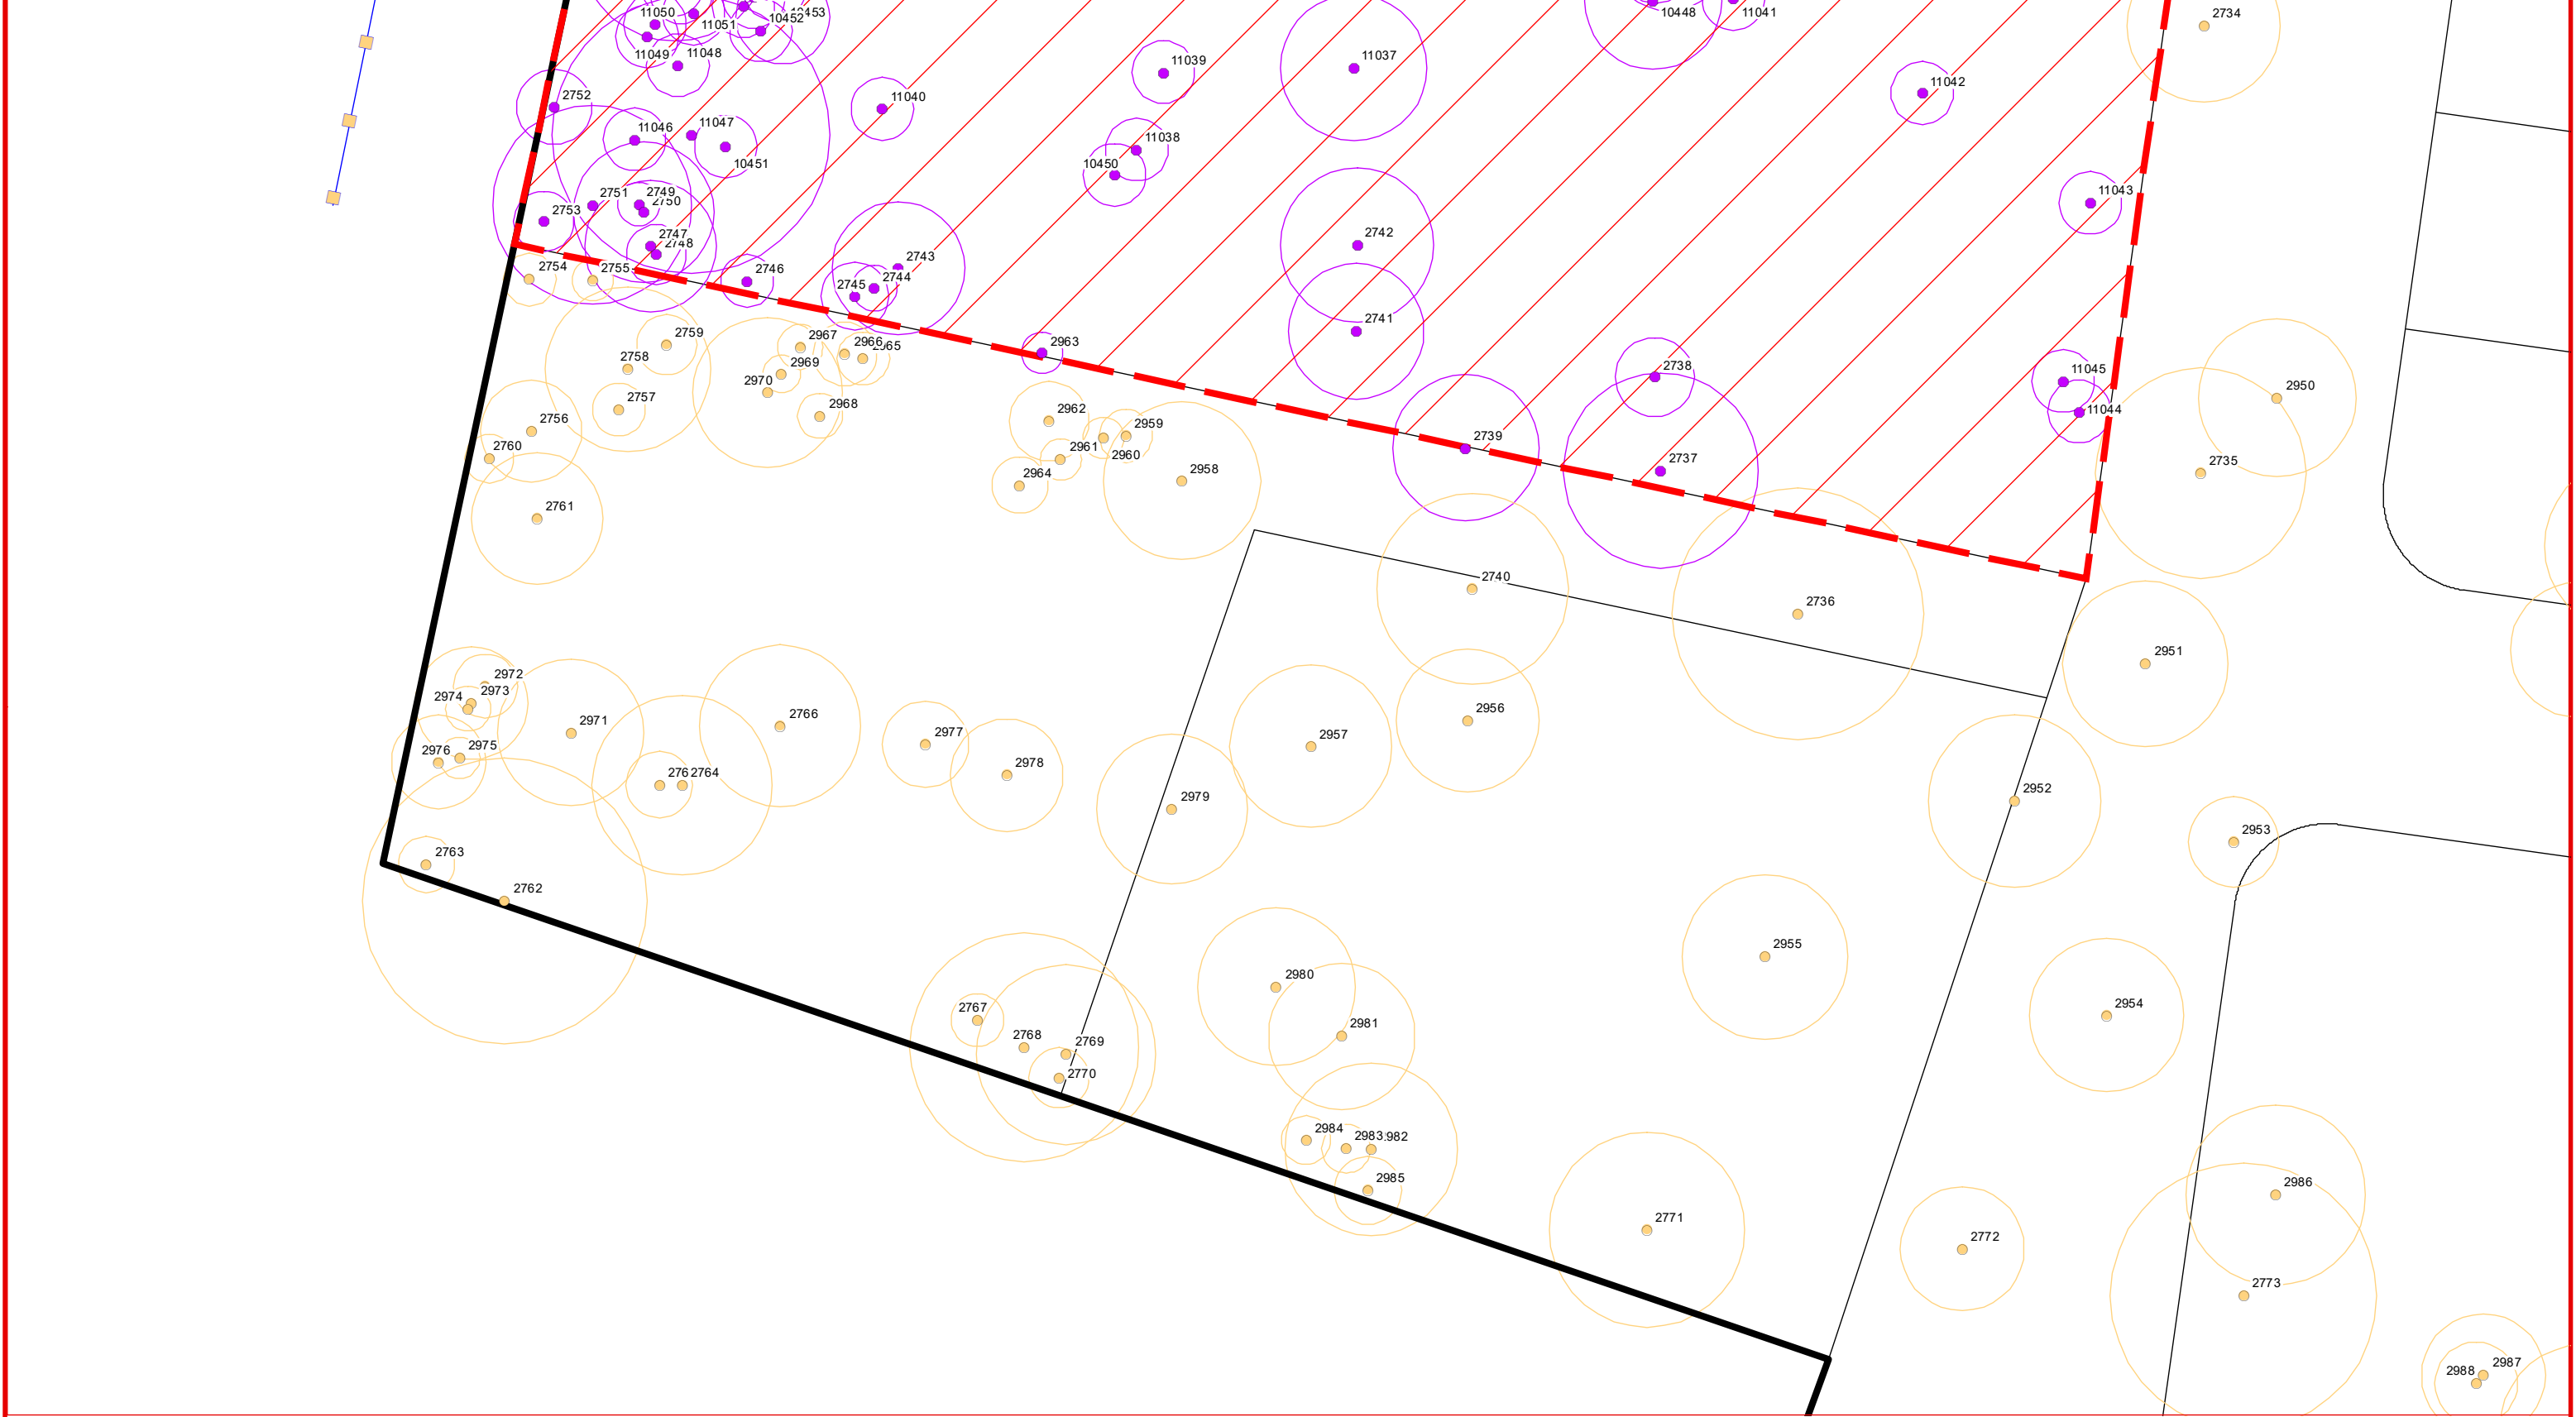

Legend

Tree to retain

Tree approved for removal in vegetation clearing application - DEV2015/645 or EDQ endorsed Riparian works VMPs

Tree to remove subject to final engineering approval (not approved in this VCFMP)

Additional vegetation clearing area required for Stages 12-16 as part of DEV2015/645 change application

ROL design layout changes

Infrastructure Works - Tree protection fencing to be fauna friendly design & subject to minor changes by Arborist and civil engineer

Bushfire Management - Tree protection fencing to be fauna friendly design & subject to minor changes by bushfire consultant

Vegetation Clearing & Fauna Management Plan - Detail sheet 05

DISCLAIMER:

THESE PLANS HAVE BEEN PREPARED FOR THE EXCLUSIVE USE OF THE CLIENT. SAUNDERS HAVILL GROUP CANNOT ACCEPT RESPONSIBILITY FOR ANY USE OF OR RELIANCE UPON THE CONTENTS OF THESE DRAWINGS BY ANY THIRD PARTY.

CONFIRM ALL DIMENSIONS ON SITE PRIOR TO CONSTRUCTION AND DO NOT SCALE FROM THE DRAWINGS. ALL DIMENSIONS ARE IN MILLIMETRES. ANY DISCREPANCIES SHOULD BE CLARIFIED IN WRITING WITH SAUNDERS HAVILL GROUP PRIOR TO THE COMMENCEMENT OF WORK.

PRIOR TO ANY DEMOLITION, ERECTION OR CONSTRUCTION ON SITE, THE RELEVANT AUTHORITY SHOULD BE CONTACTED FOR FURTHER UNDERGROUND SERVICES AND DETAIL LOCATIONS OF ALL SERVICES.

REFERENCES:

Engineering drawings (Egis 2024)

0

10

20

30

m

1:400

@ A3

AMENDMENTS:

Issue	Date	Description	Checked
8	24/04/2024	Stages 12-16 Update	KT

CLIENT:

Greenfields Development Company

PROJECT:


Covella, Greenbank (CHANGE APPLICATION Stages 12-16)

environmental management

PLAN OF:

Vegetation Clearing & Fauna Management Plan

DATE: 24/04/2024	CHECKED: KT
JOB REF: 8540	DRAWN: TC
DRAWING No.: 8540 E 05 ROL VCFMP B	

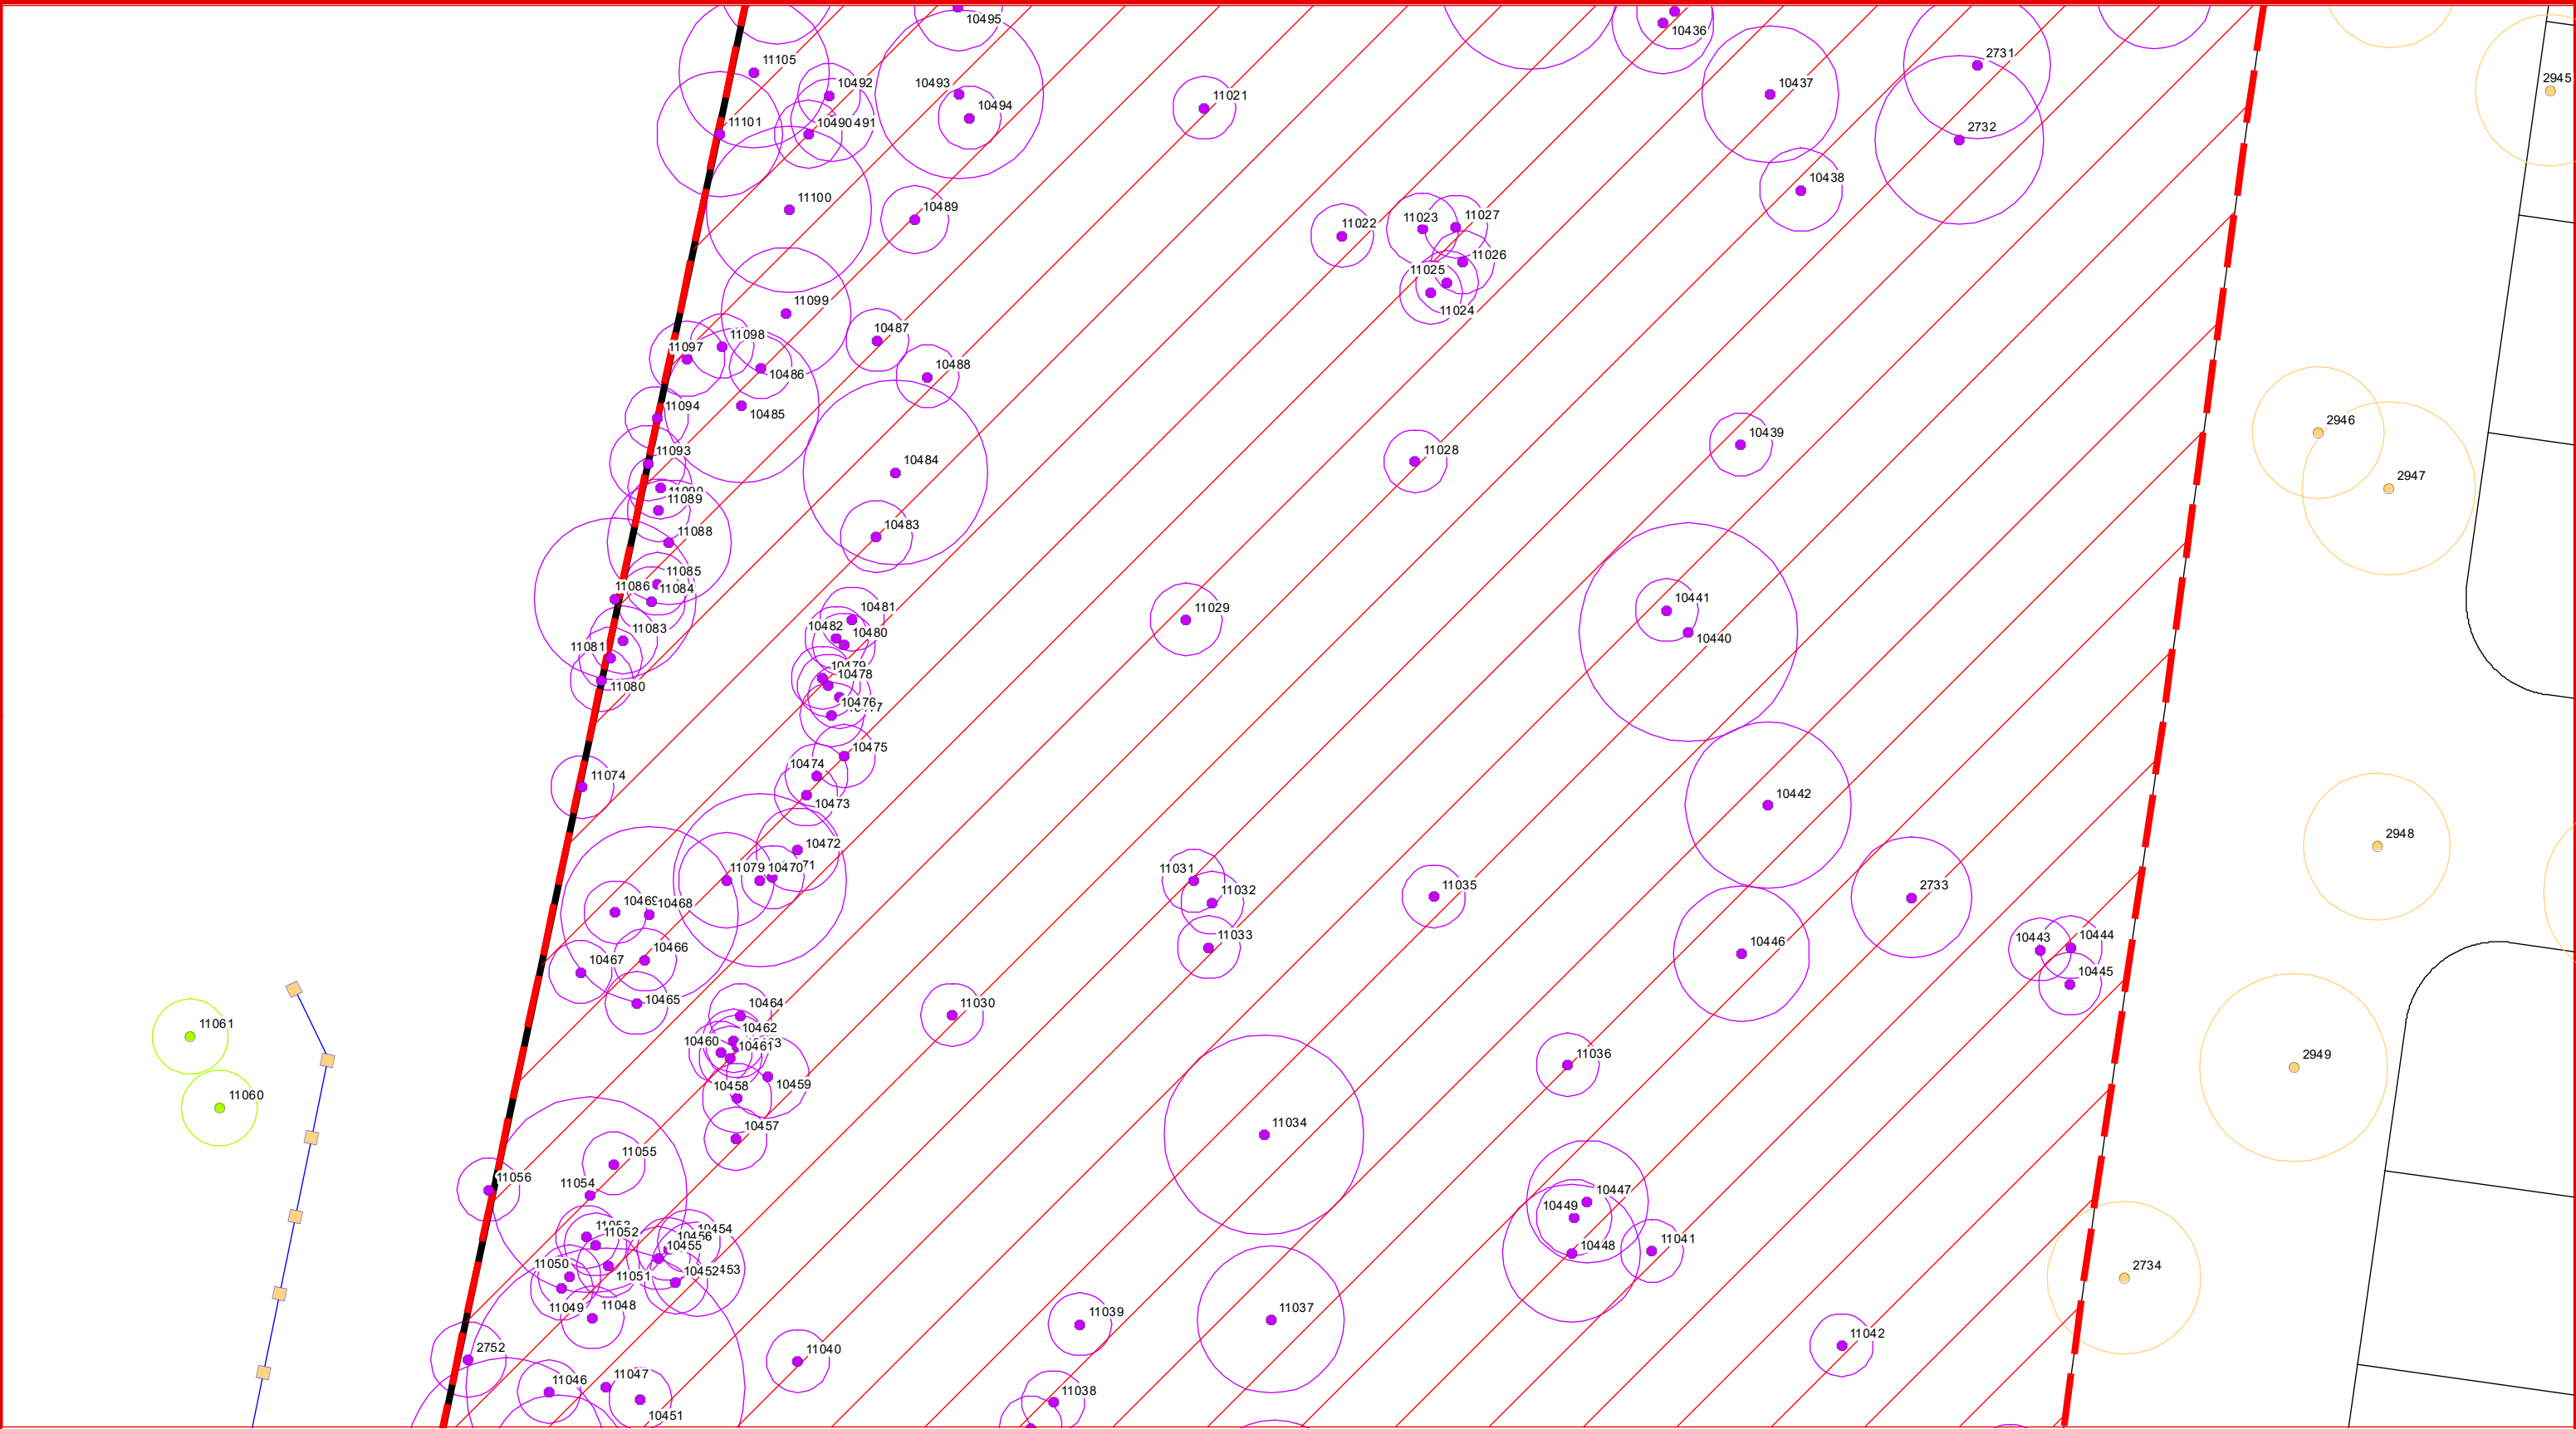

Legend

Tree to retain

Additional tree to remove

Tree approved for removal in vegetation clearing application - DEV2015/645 or EDQ endorsed Riparian works VMPs

Tree to remove subject to final engineering approval (not approved in this VCFMP)


Additional vegetation clearing area required for Stages 12-16 as part of DEV2015/645 change application

ROL design layout changes

Infrastructure Works - Tree protection fencing to be fauna friendly design & subject to minor changes by Arborist and civil engineer

Bushfire Management - Tree protection fencing to be fauna friendly design & subject to minor changes by bushfire consultant

Vegetation Clearing & Fauna Management Plan - Detail sheet 06

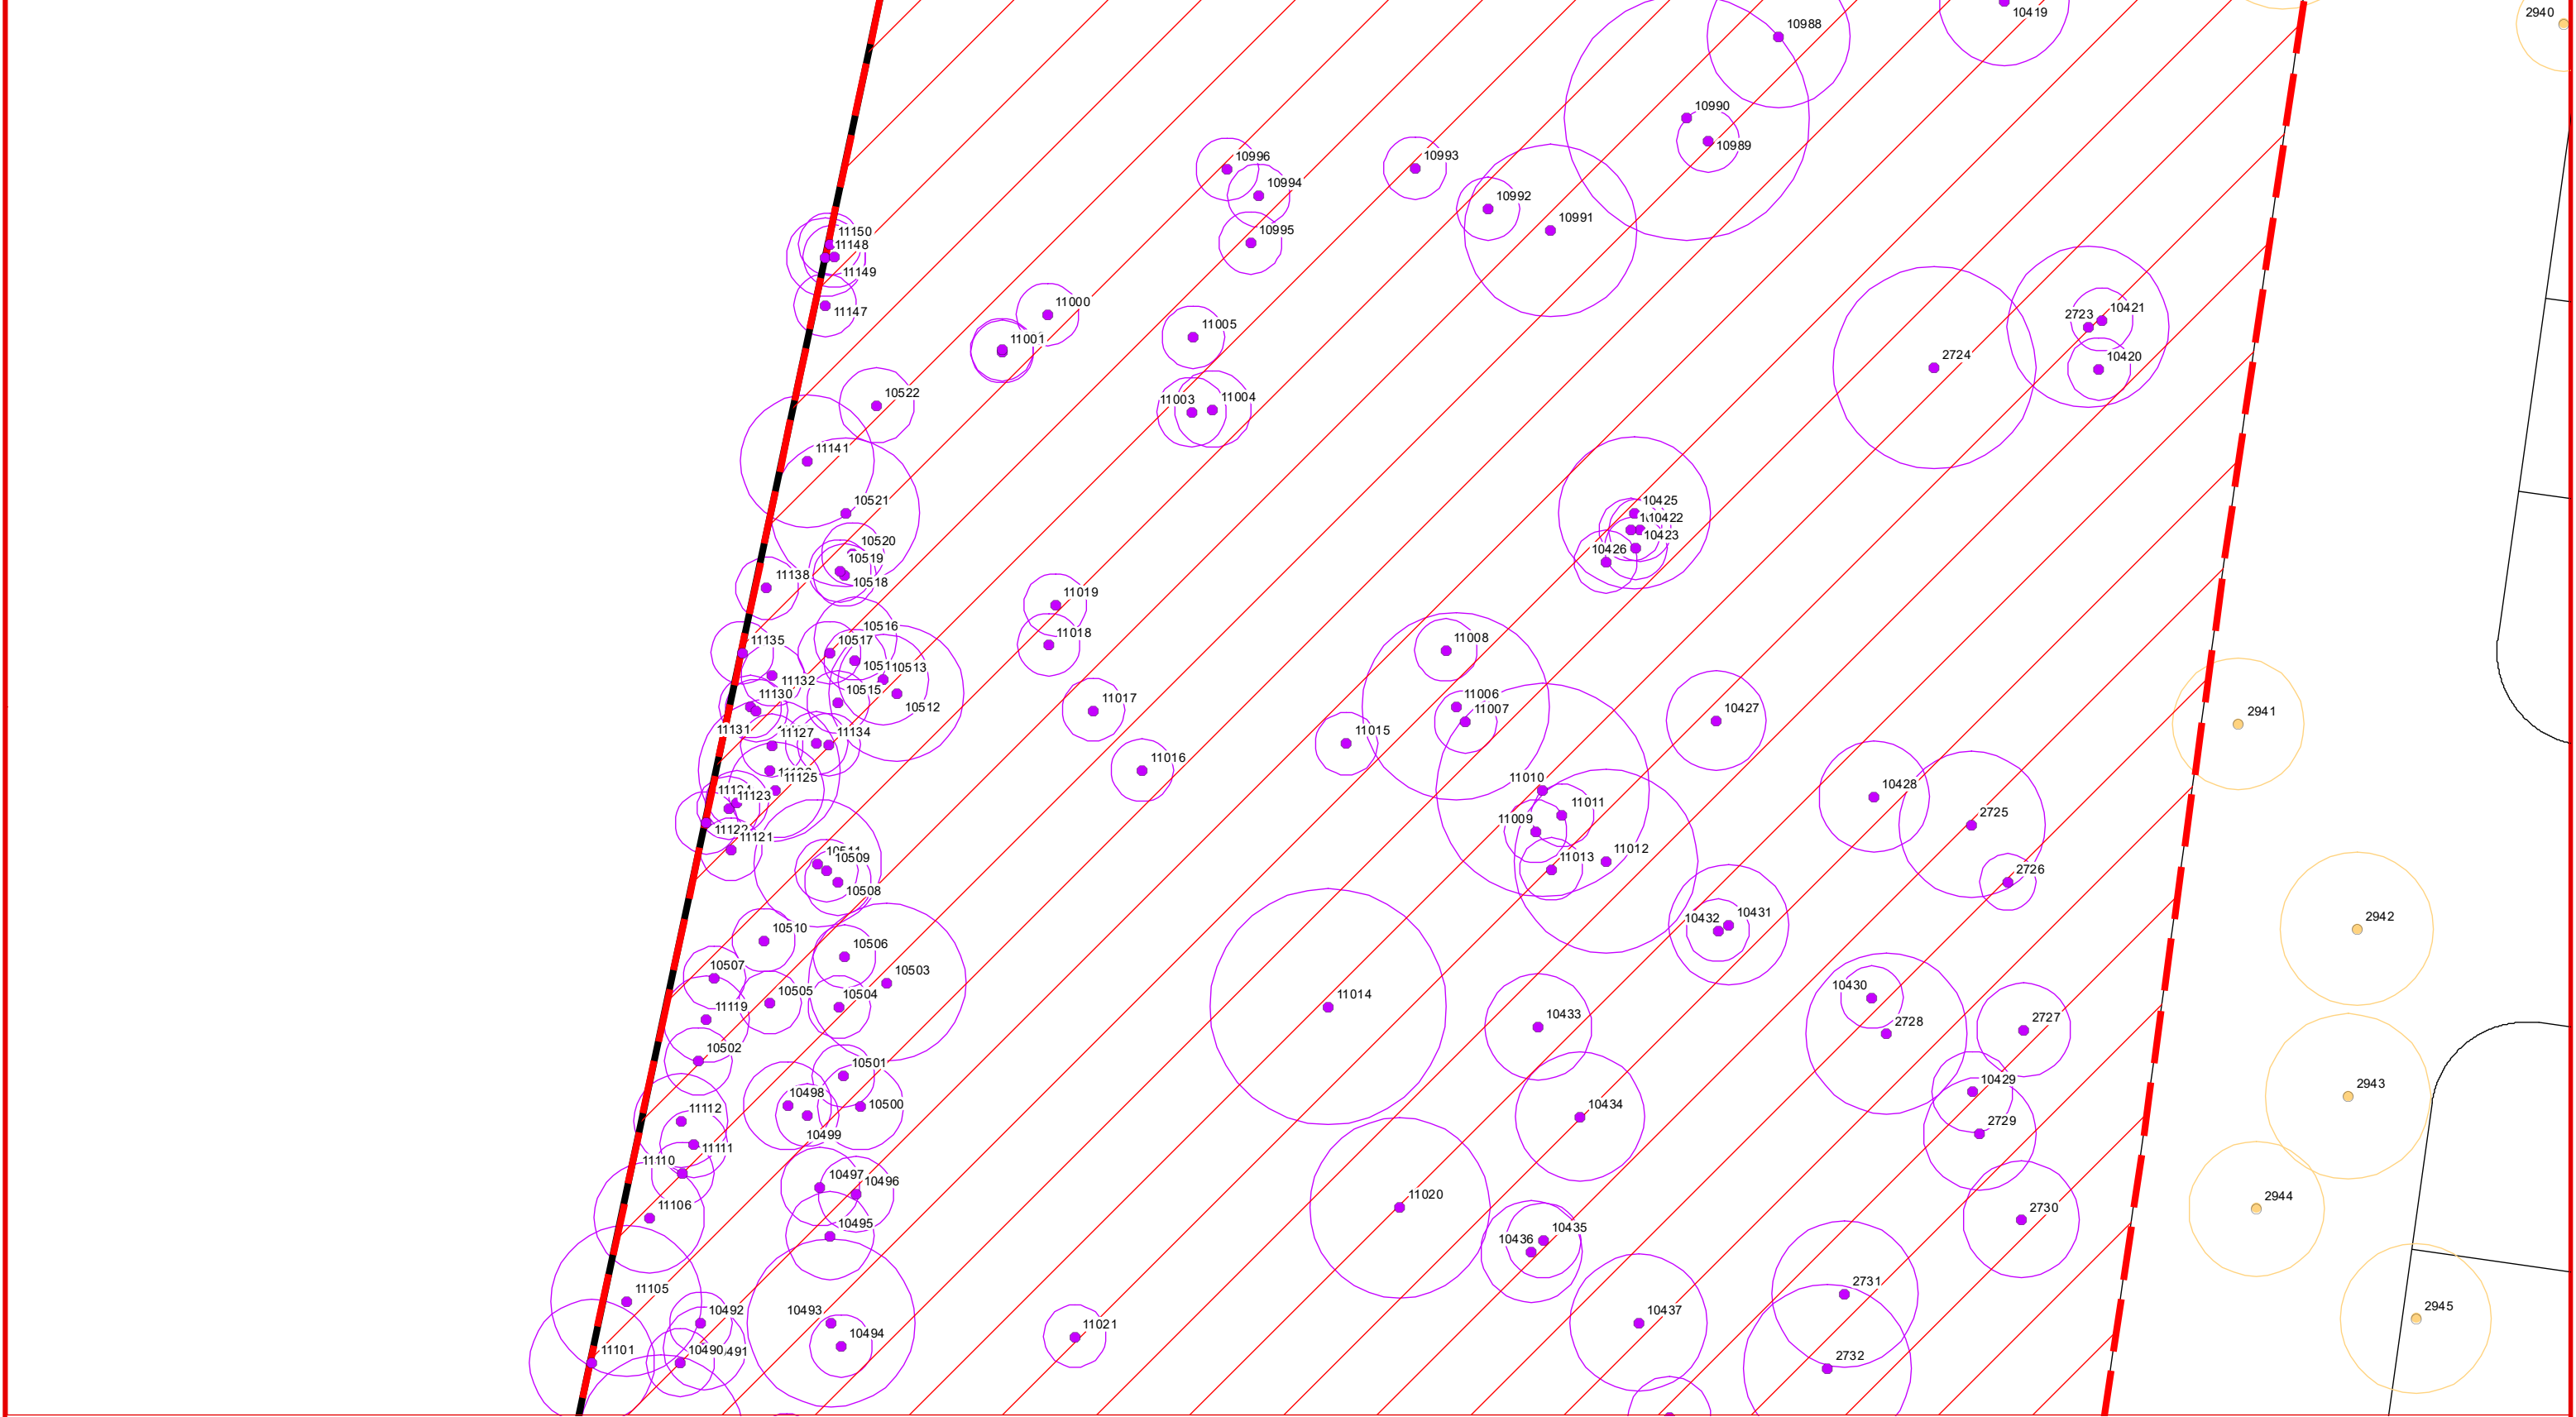

Legend

 Tree to retain

 Additional tree to remove

 Tree approved for removal in vegetation clearing application - DEV2015/645 or EDQ endorsed Riparian works VMPs

 Tree to remove subject to final engineering approval (not approved in this VCFMP)

 Additional vegetation clearing area required for Stages 12-16 as part of DEV2015/645 change application

 ROL design layout changes

 Infrastructure Works - Tree protection fencing to be fauna friendly design & subject to minor changes by Arborist and civil engineer

 Bushfire Management - Tree protection fencing to be fauna friendly design & subject to minor changes by bushfire consultant

Vegetation Clearing & Fauna Management Plan - Detail sheet O7





DISCLAIMER:

THESE PLANS HAVE BEEN PREPARED FOR THE EXCLUSIVE USE OF THE CLIENT. SAUNDERS HAVILL GROUP CANNOT ACCEPT RESPONSIBILITY FOR ANY USE OF OR RELIANCE UPON THE CONTENTS OF THESE DRAWINGS BY ANY THIRD PARTY.

CONFIRM ALL DIMENSIONS ON SITE. PRIOR TO CONSTRUCTION AND DO NOT SCALE FROM THE DRAWINGS. ALL DIMENSIONS ARE IN MILLIMETRES. ANY DISCREPANCIES SHOULD BE CLARIFIED IN WRITING WITH SAUNDERS HAVILL GROUP PRIOR TO THE COMMENCEMENT OF WORK.

PRIOR TO ANY DEMOLITION, ERECTION OR CONSTRUCTION ON SITE, THE RELEVANT AUTHORITY SHOULD BE CONTACTED FOR FURTHER UNDERGROUND SERVICES AND DETAIL LOCATIONS OF ALL SERVICES.

REFERENCES:

Engineering drawings (Egis 2024)



0102030m

1:400 @ A3

AMENDMENTS:

Issue	Date	Description	Checked
8	24/04/2024	Stages 12-16 Update	KT

CLIENT:

Greenfields Development Company

PROJECT:


Covella, Greenbank (CHANGE APPLICATION Stages 12-16)

environmental management

PLAN OF:

Vegetation Clearing & Fauna Management Plan

DATE: 24/04/2024	CHECKED: KT
JOB REF: 8540	DRAWN: TC
DRAWING No.: 8540 E 07 ROL VCFMP B	

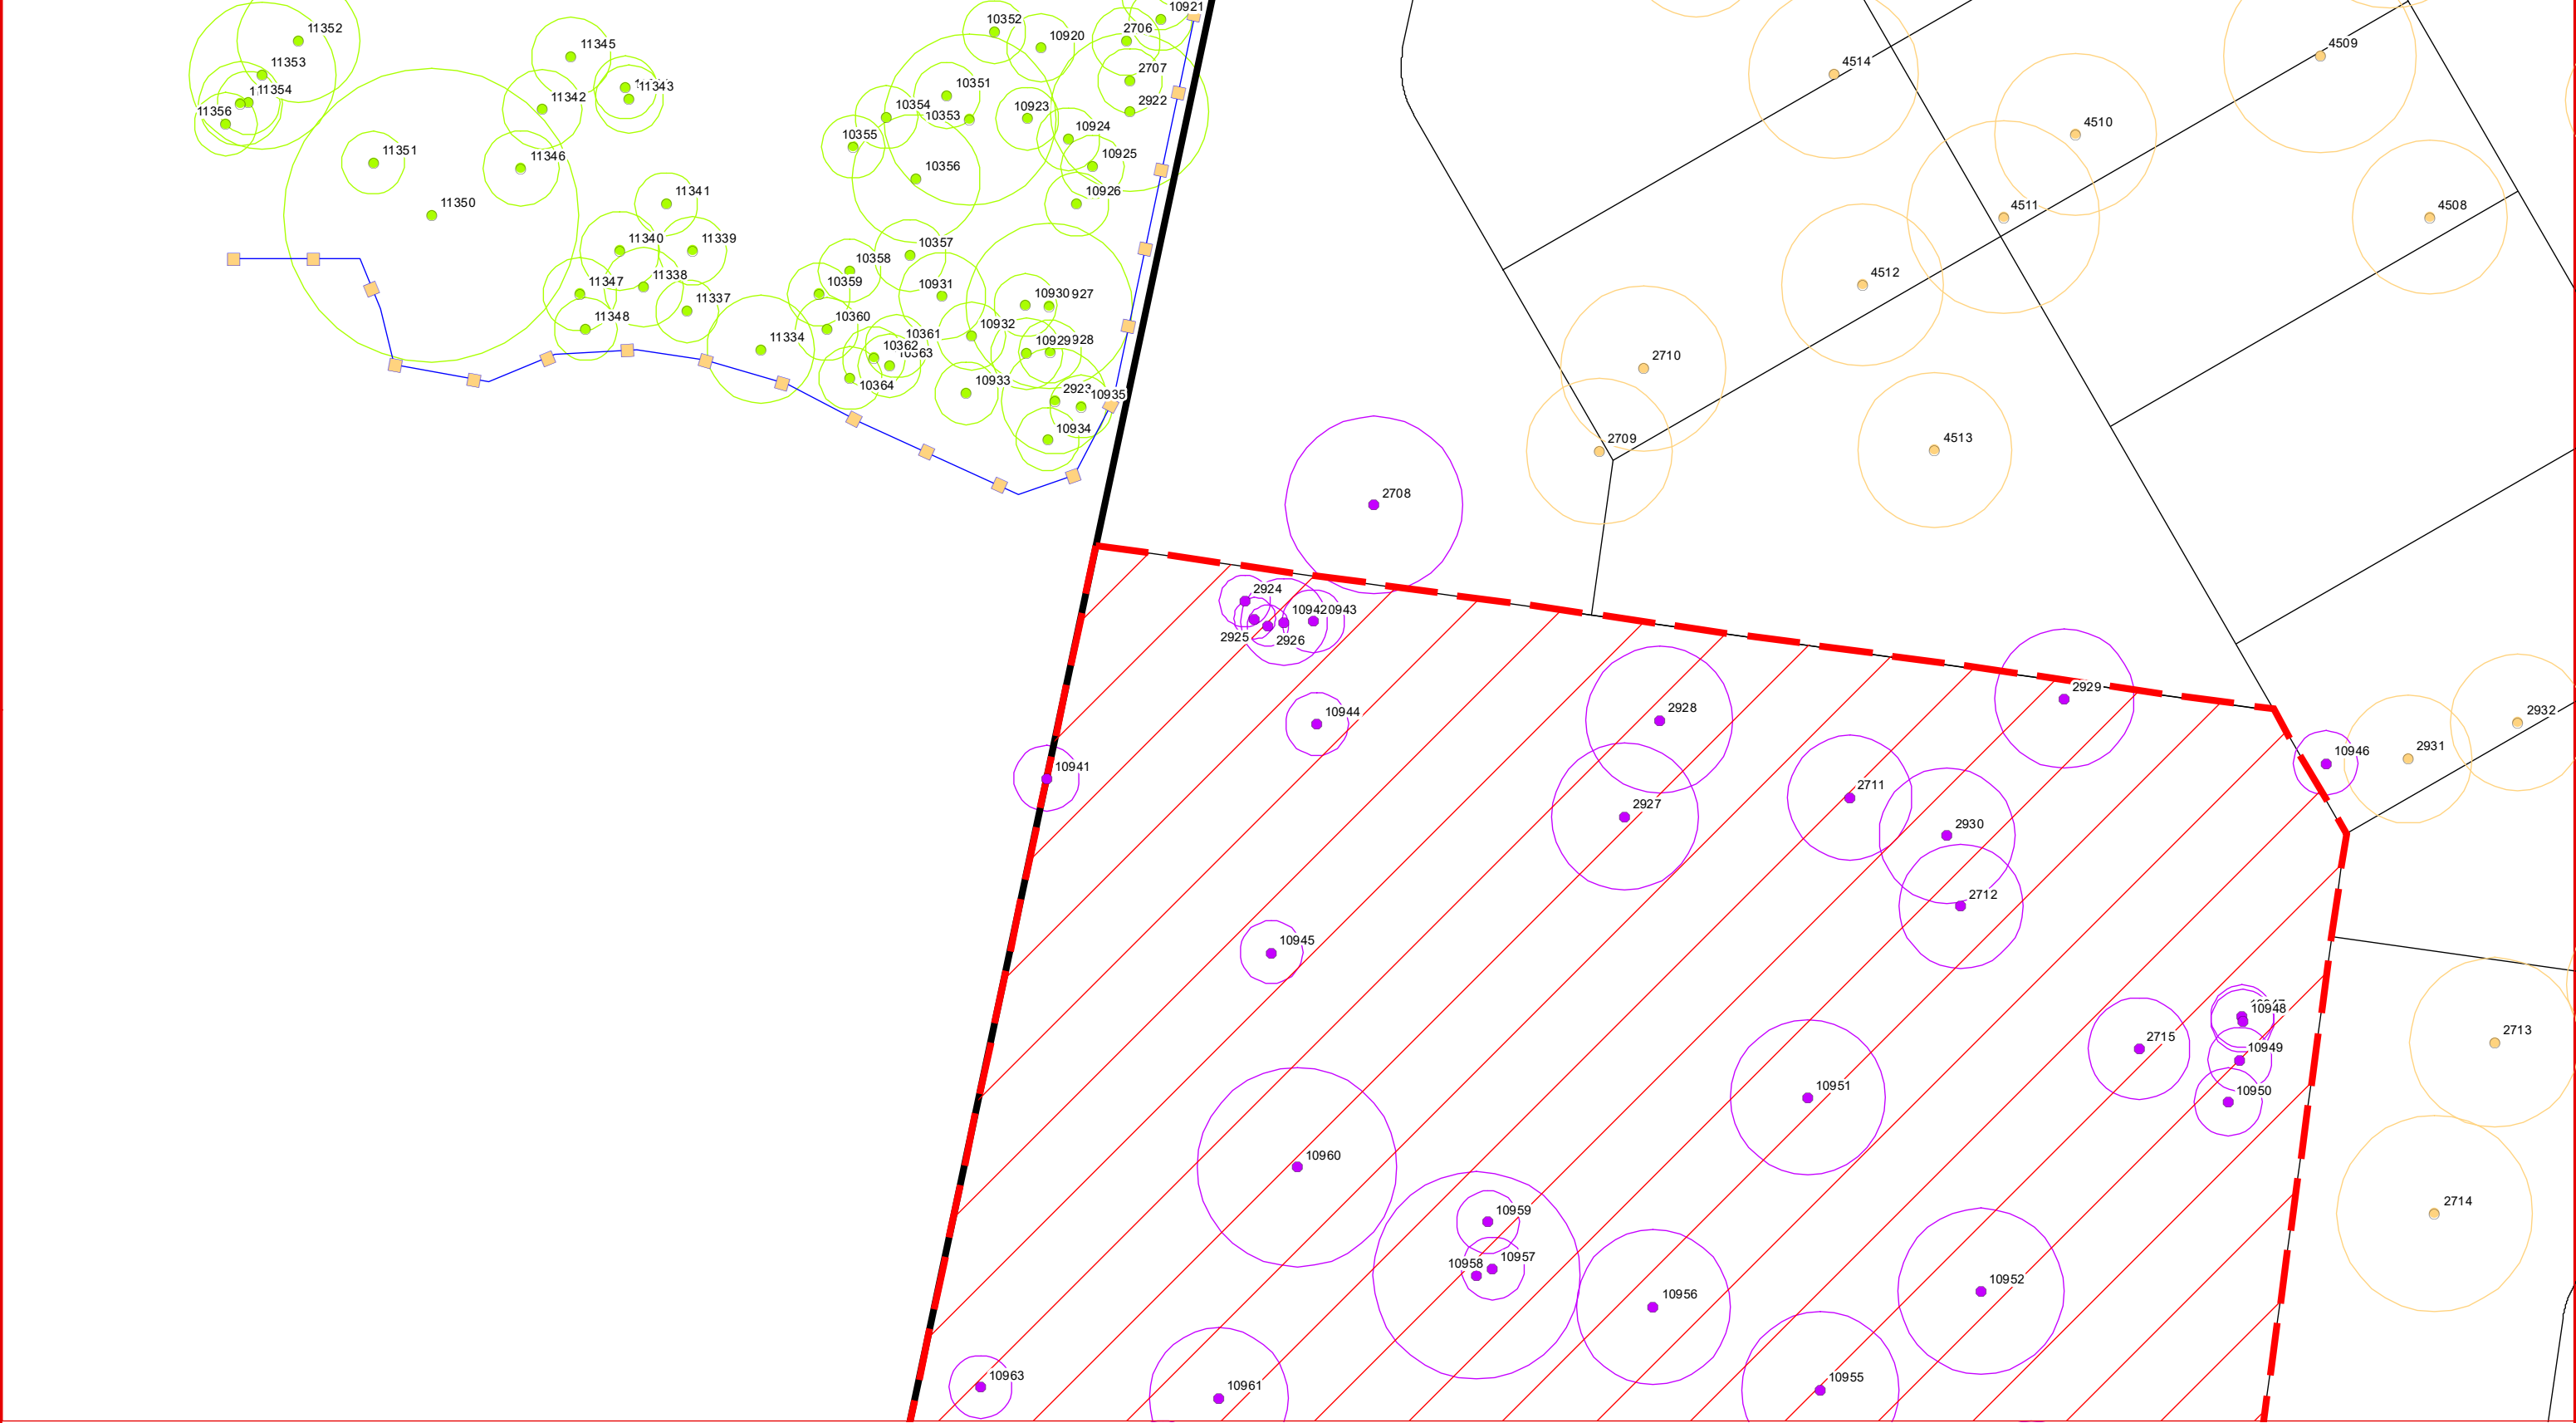

Tree to retain

Additional tree to remove

Tree approved for removal in vegetation clearing application - DEV2015/645 or EDQ endorsed Riparian works VMPs

Tree to remove subject to final engineering approval (not approved in this VCFMP)

Additional vegetation clearing area required for Stages 12-16 as part of DEV2015/645 change application

Infrastructure Works - Tree protection fencing to be fauna friendly design & subject to minor changes by Arborist and civil engineer

Bushfire Management - Tree protection fencing to be fauna friendly design & subject to minor changes by bushfire consultant

ROL design layout changes

Vegetation Clearing & Fauna Management Plan - Detail sheet 09

DISCLAIMER:

THESE PLANS HAVE BEEN PREPARED FOR THE EXCLUSIVE USE OF THE CLIENT. SAUNDERS HAVILL GROUP CANNOT ACCEPT RESPONSIBILITY FOR ANY USE OF OR RELIANCE UPON THE CONTENTS OF THESE DRAWINGS BY ANY THIRD PARTY.

CONFIRM ALL DIMENSIONS ON SITE PRIOR TO CONSTRUCTION AND DO NOT SCALE FROM THE DRAWINGS. ALL DIMENSIONS ARE IN MILLIMETRES. ANY DISCREPANCIES SHOULD BE CLARIFIED IN WRITING WITH SAUNDERS HAVILL GROUP PRIOR TO THE COMMENCEMENT OF WORK.

PRIOR TO ANY DEMOLITION, ERECTION OR CONSTRUCTION ON SITE, THE RELEVANT AUTHORITY SHOULD BE CONTACTED FOR FURTHER UNDERGROUND SERVICES AND DETAIL LOCATIONS OF ALL SERVICES.

REFERENCES:

Engineering drawings (Egis 2024)

0102030m

1:400 @ A3

AMENDMENTS:

Issue	Date	Description	Checked
8	24/04/2024	Stages 12-16 Update	KT

CLIENT:

Greenfields Development Company

PROJECT:

Covella, Greenbank (CHANGE APPLICATION Stages 12-16)

environmental management


PLAN OF:


Vegetation Clearing & Fauna Management Plan

DATE:	24/04/2024	CHECKED:	KT
JOB REF:	8540	DRAWN:	TC
DRAWING No.:	8540 E 09 ROL VCFMP B		

	Tree to retain		Tree approved for removal in vegetation clearing application - DEV2015/645 or EDQ endorsed Riparian works VMPs		Additional vegetation clearing area required for Stages 12-16 as part of DEV2015/645 change application		Infrastructure Works - Tree protection fencing to be fauna friendly design & subject to minor changes by Arborist and civil engineer		Bushfire Management - Tree protection fencing to be fauna friendly design & subject to minor changes by bushfire consultant
	Additional tree to remove		Tree to remove subject to final engineering approval (not approved in this VCFMP)		ROL design layout changes				

Tree to remove subject to final engineering approval (not approved in this VCFMP)

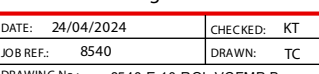

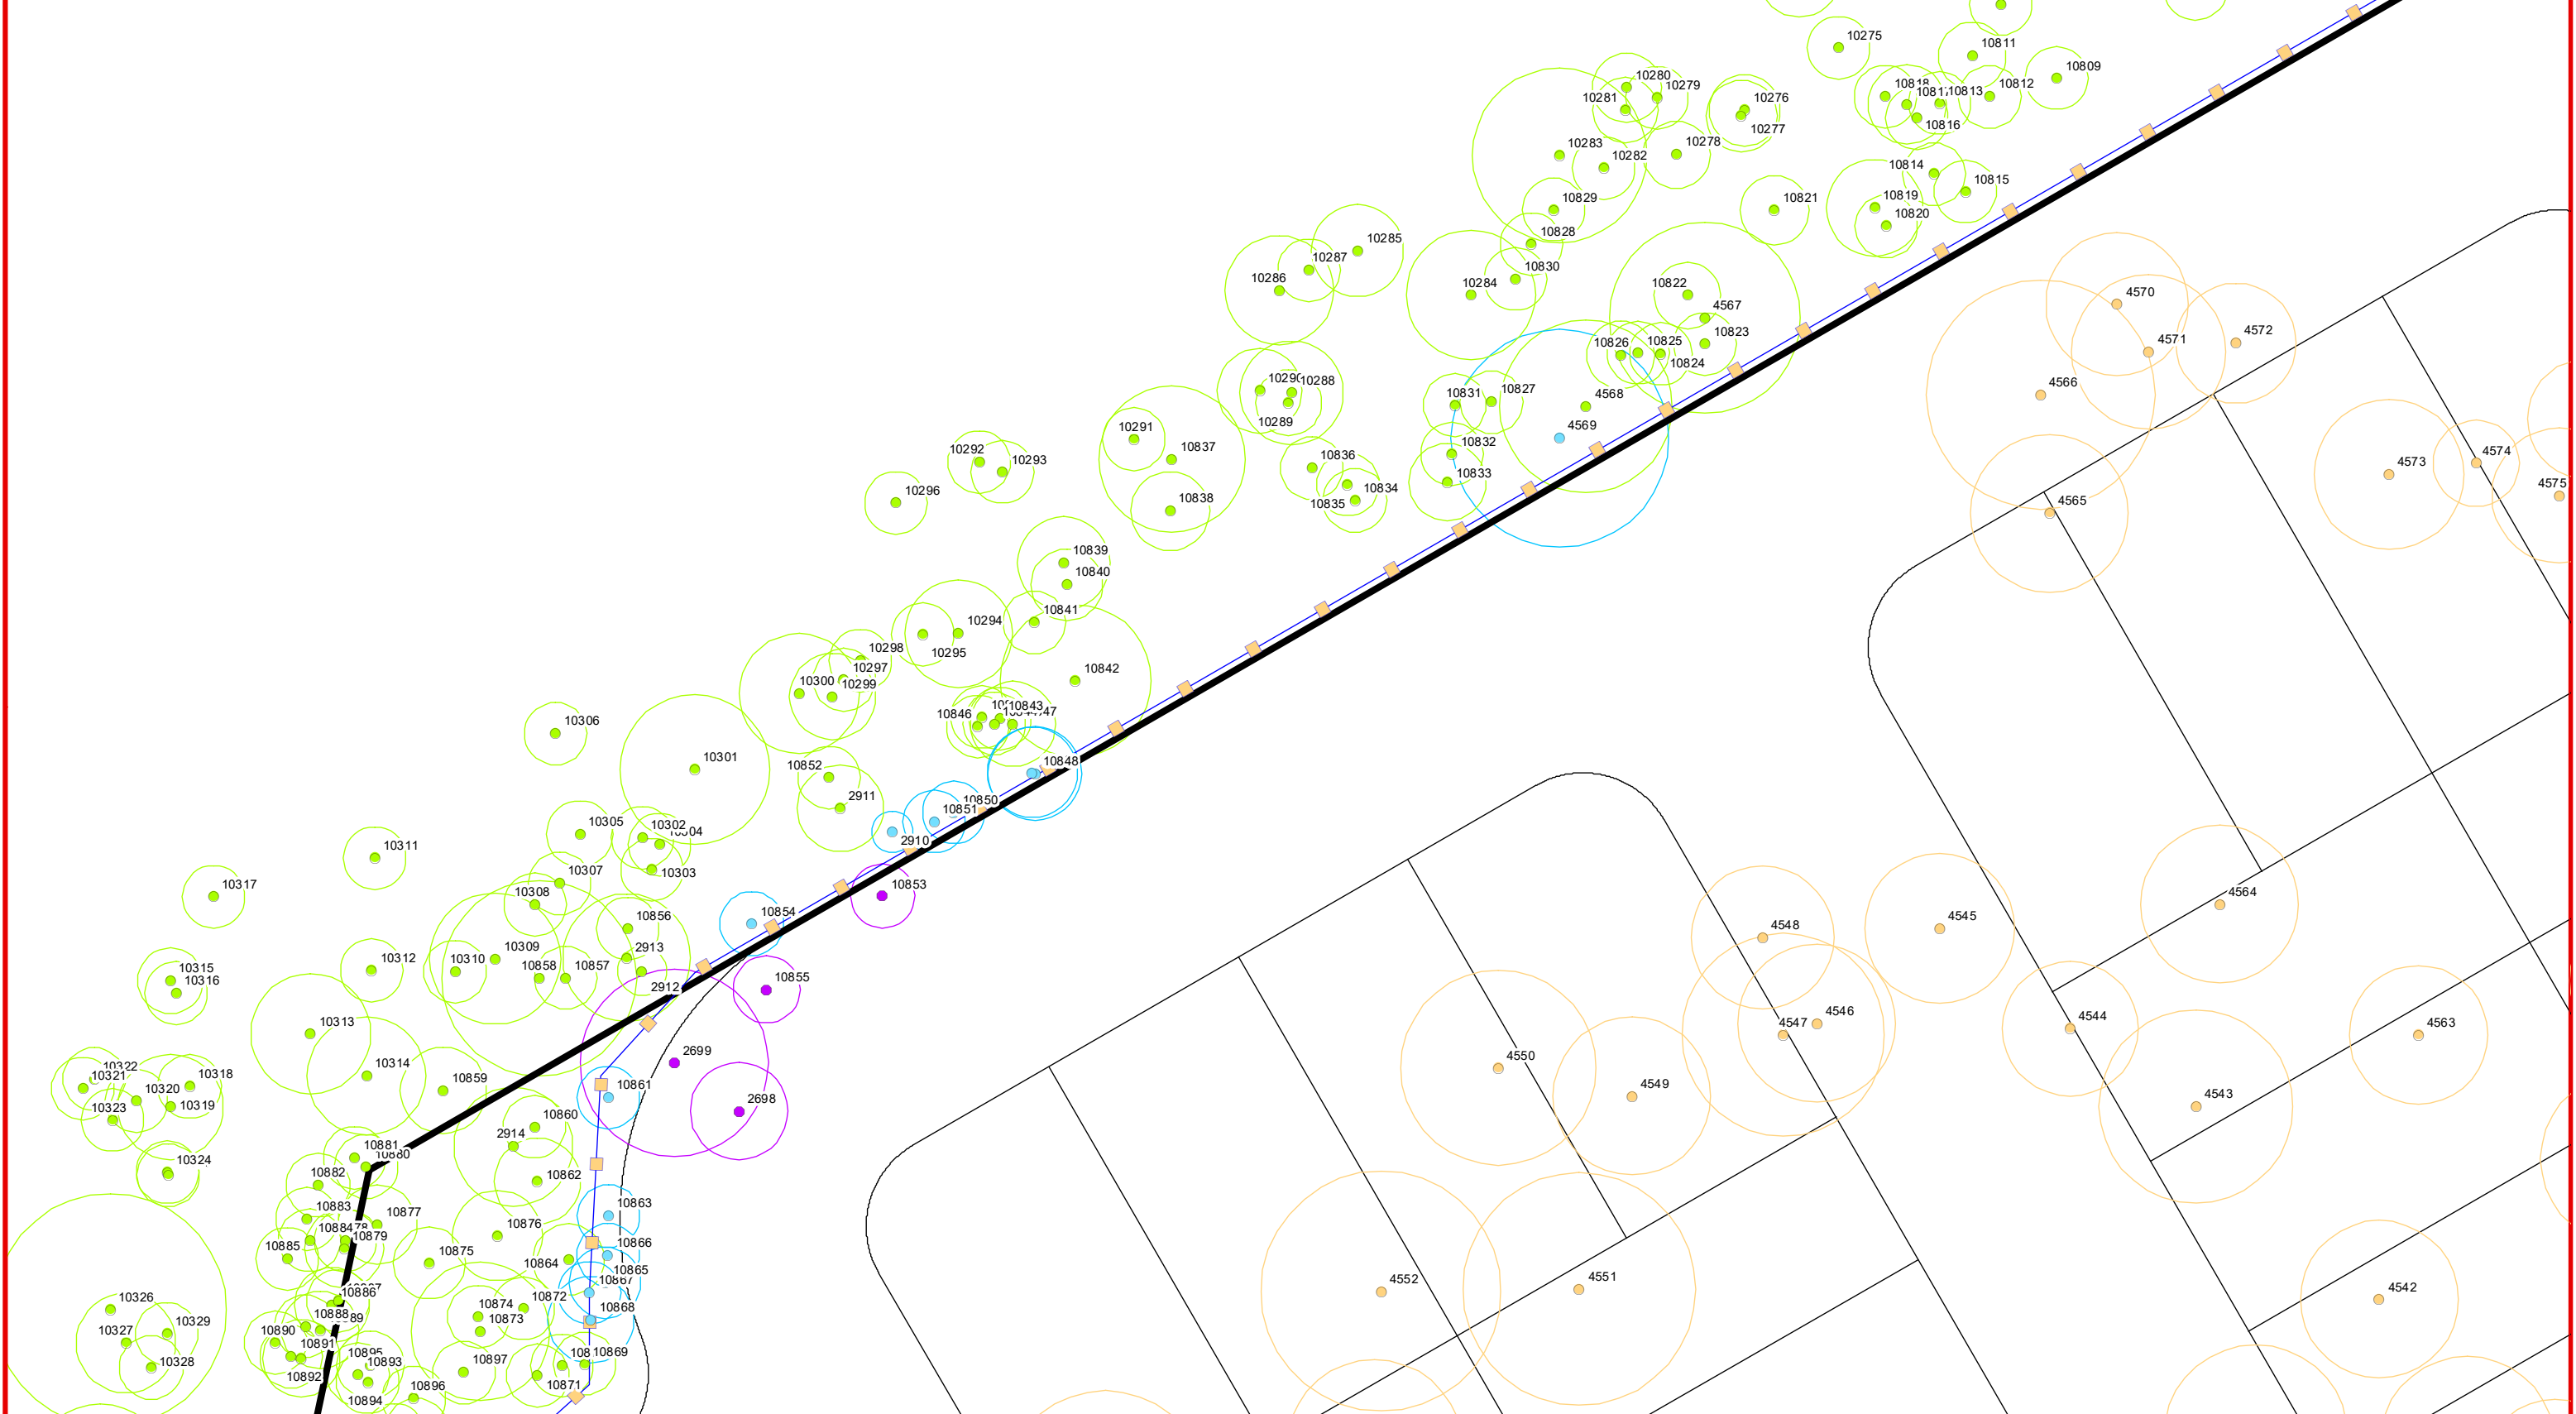

Legend

Tree to retain

Additional tree to remove

Tree approved for removal in vegetation clearing application - DEV2015/645 or EDQ endorsed Riparian works VMPs

Tree to remove subject to final engineering approval (not approved in this VCFMP)

Additional vegetation clearing area required for Stages 12-16 as part of DEV2015/645 change application

ROL design layout changes

Infrastructure Works - Tree protection fencing to be fauna friendly design & subject to minor changes by Arborist and civil engineer

Bushfire Management - Tree protection fencing to be fauna friendly design & subject to minor changes by bushfire consultant

saunders havill group

COVELLA

Hi Neighbour

DISCLAIMER:

THESE PLANS HAVE BEEN PREPARED FOR THE EXCLUSIVE USE OF THE CLIENT. SAUNDERS HAVILL GROUP CANNOT ACCEPT RESPONSIBILITY FOR ANY USE OF OR RELIANCE UPON THE CONTENTS OF THESE DRAWINGS BY ANY THIRD PARTY.

CONFIRM ALL DIMENSIONS ON SITE PRIOR TO CONSTRUCTION AND DO NOT SCALE FROM THE DRAWINGS. ALL DIMENSIONS ARE IN MILLIMETRES. ANY DISCREPANCIES SHOULD BE CLARIFIED IN WRITING WITH SAUNDERS HAVILL GROUP PRIOR TO THE COMMENCEMENT OF WORK.

PRIOR TO ANY DEMOLITION, ERECTION OR CONSTRUCTION ON SITE, THE RELEVANT AUTHORITY SHOULD BE CONTACTED FOR FURTHER UNDERGROUND SERVICES AND DETAIL LOCATIONS OF ALL SERVICES.

REFERENCES:

Engineering drawings (Egis 2024)

0102030

m

1:400 @ A3

AMENDMENTS:

Issue	Date	Description	Checked
8	24/04/2024	Stages 12-16 Update	KT

CLIENT:

Greenfields Development Company

PROJECT:

Covella, Greenbank
(CHANGE APPLICATION
Stages 12-16)


environmental management

PLAN OF:

Vegetation Clearing & Fauna Management Plan

DATE: 24/04/2024	CHECKED: KT
JOB REF: 8540	DRAWN: TC
DRAWING No.: 8540 E 11 ROL VCFMP B	

Vegetation Clearing & Fauna Management Plan - Detail sheet II

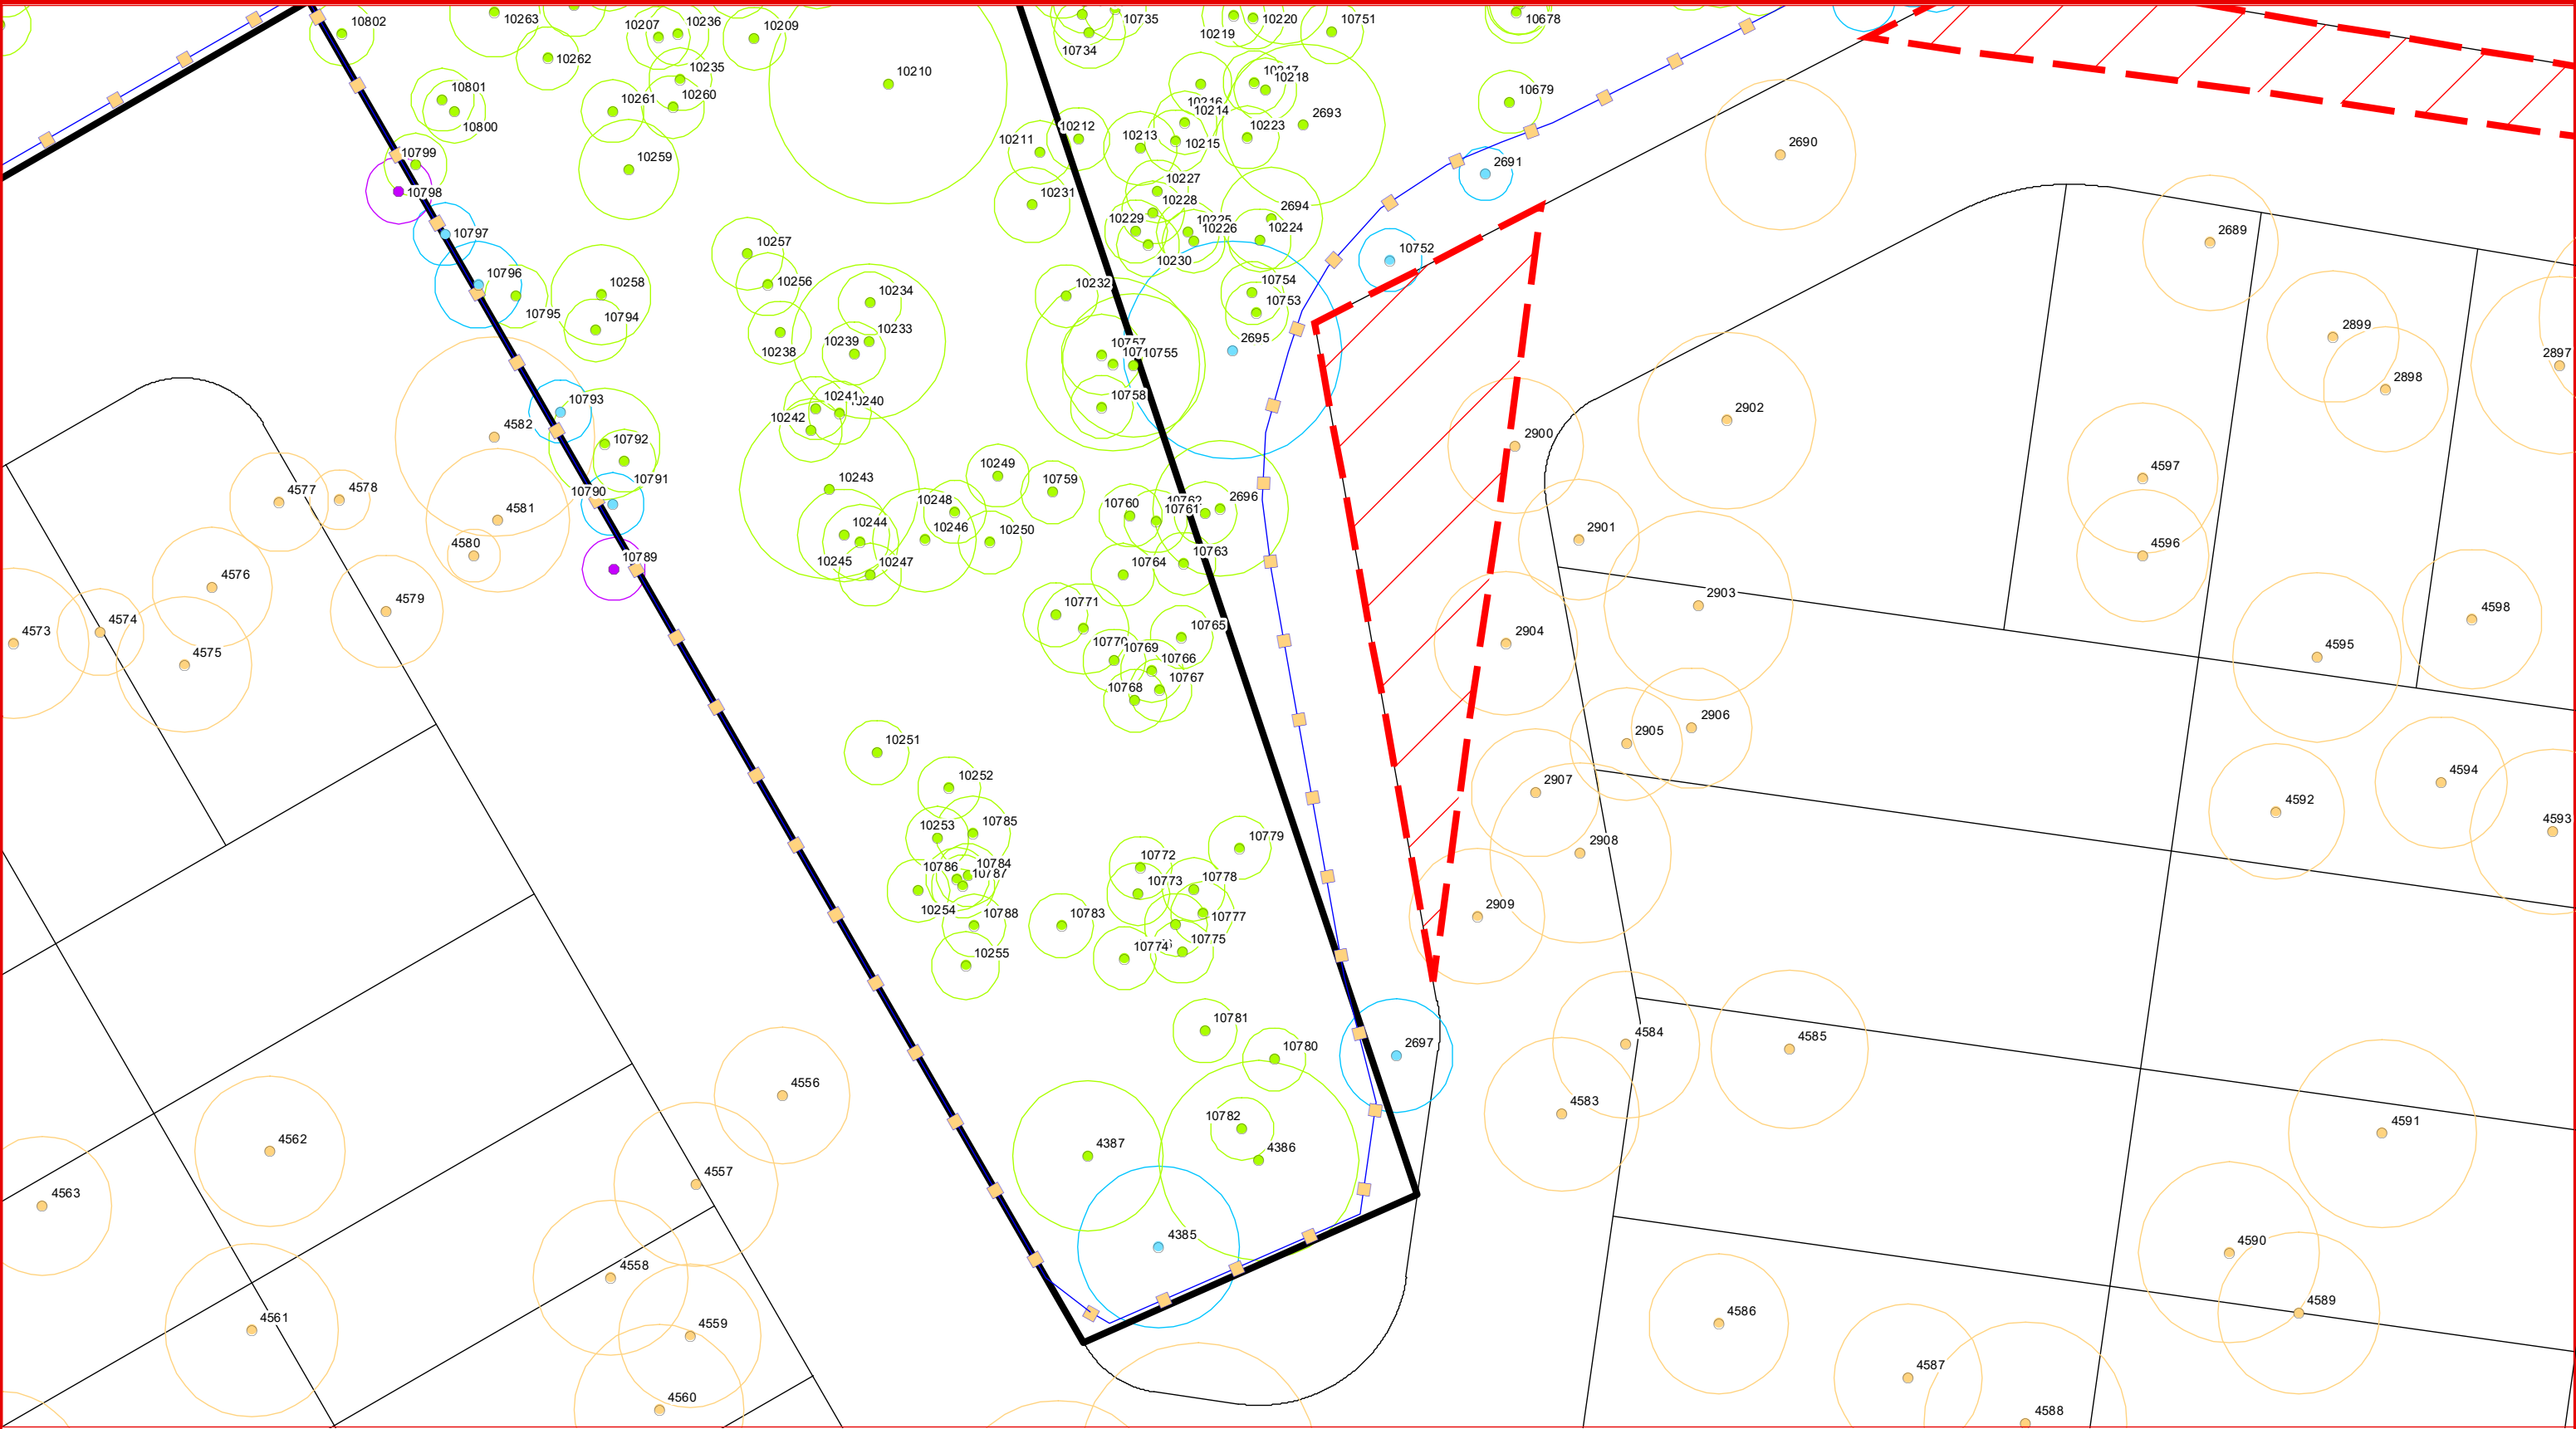

Legend

 Tree to retain

 Tree approved for removal in vegetation clearing application - DEV2015/645 or EDQ endorsed Riparian works VMPs

 Additional tree to remove

 Tree to remove subject to final engineering approval (not approved in this VCFMP)


 Additional vegetation clearing area required for Stages 12-16 as part of DEV2015/645 change application

 ROL design layout changes

 Infrastructure Works - Tree protection fencing to be fauna friendly design & subject to minor changes by Arborist and civil engineer

 Bushfire Management - Tree protection fencing to be fauna friendly design & subject to minor changes by bushfire consultant

Vegetation Clearing & Fauna Management Plan - Detail sheet I2

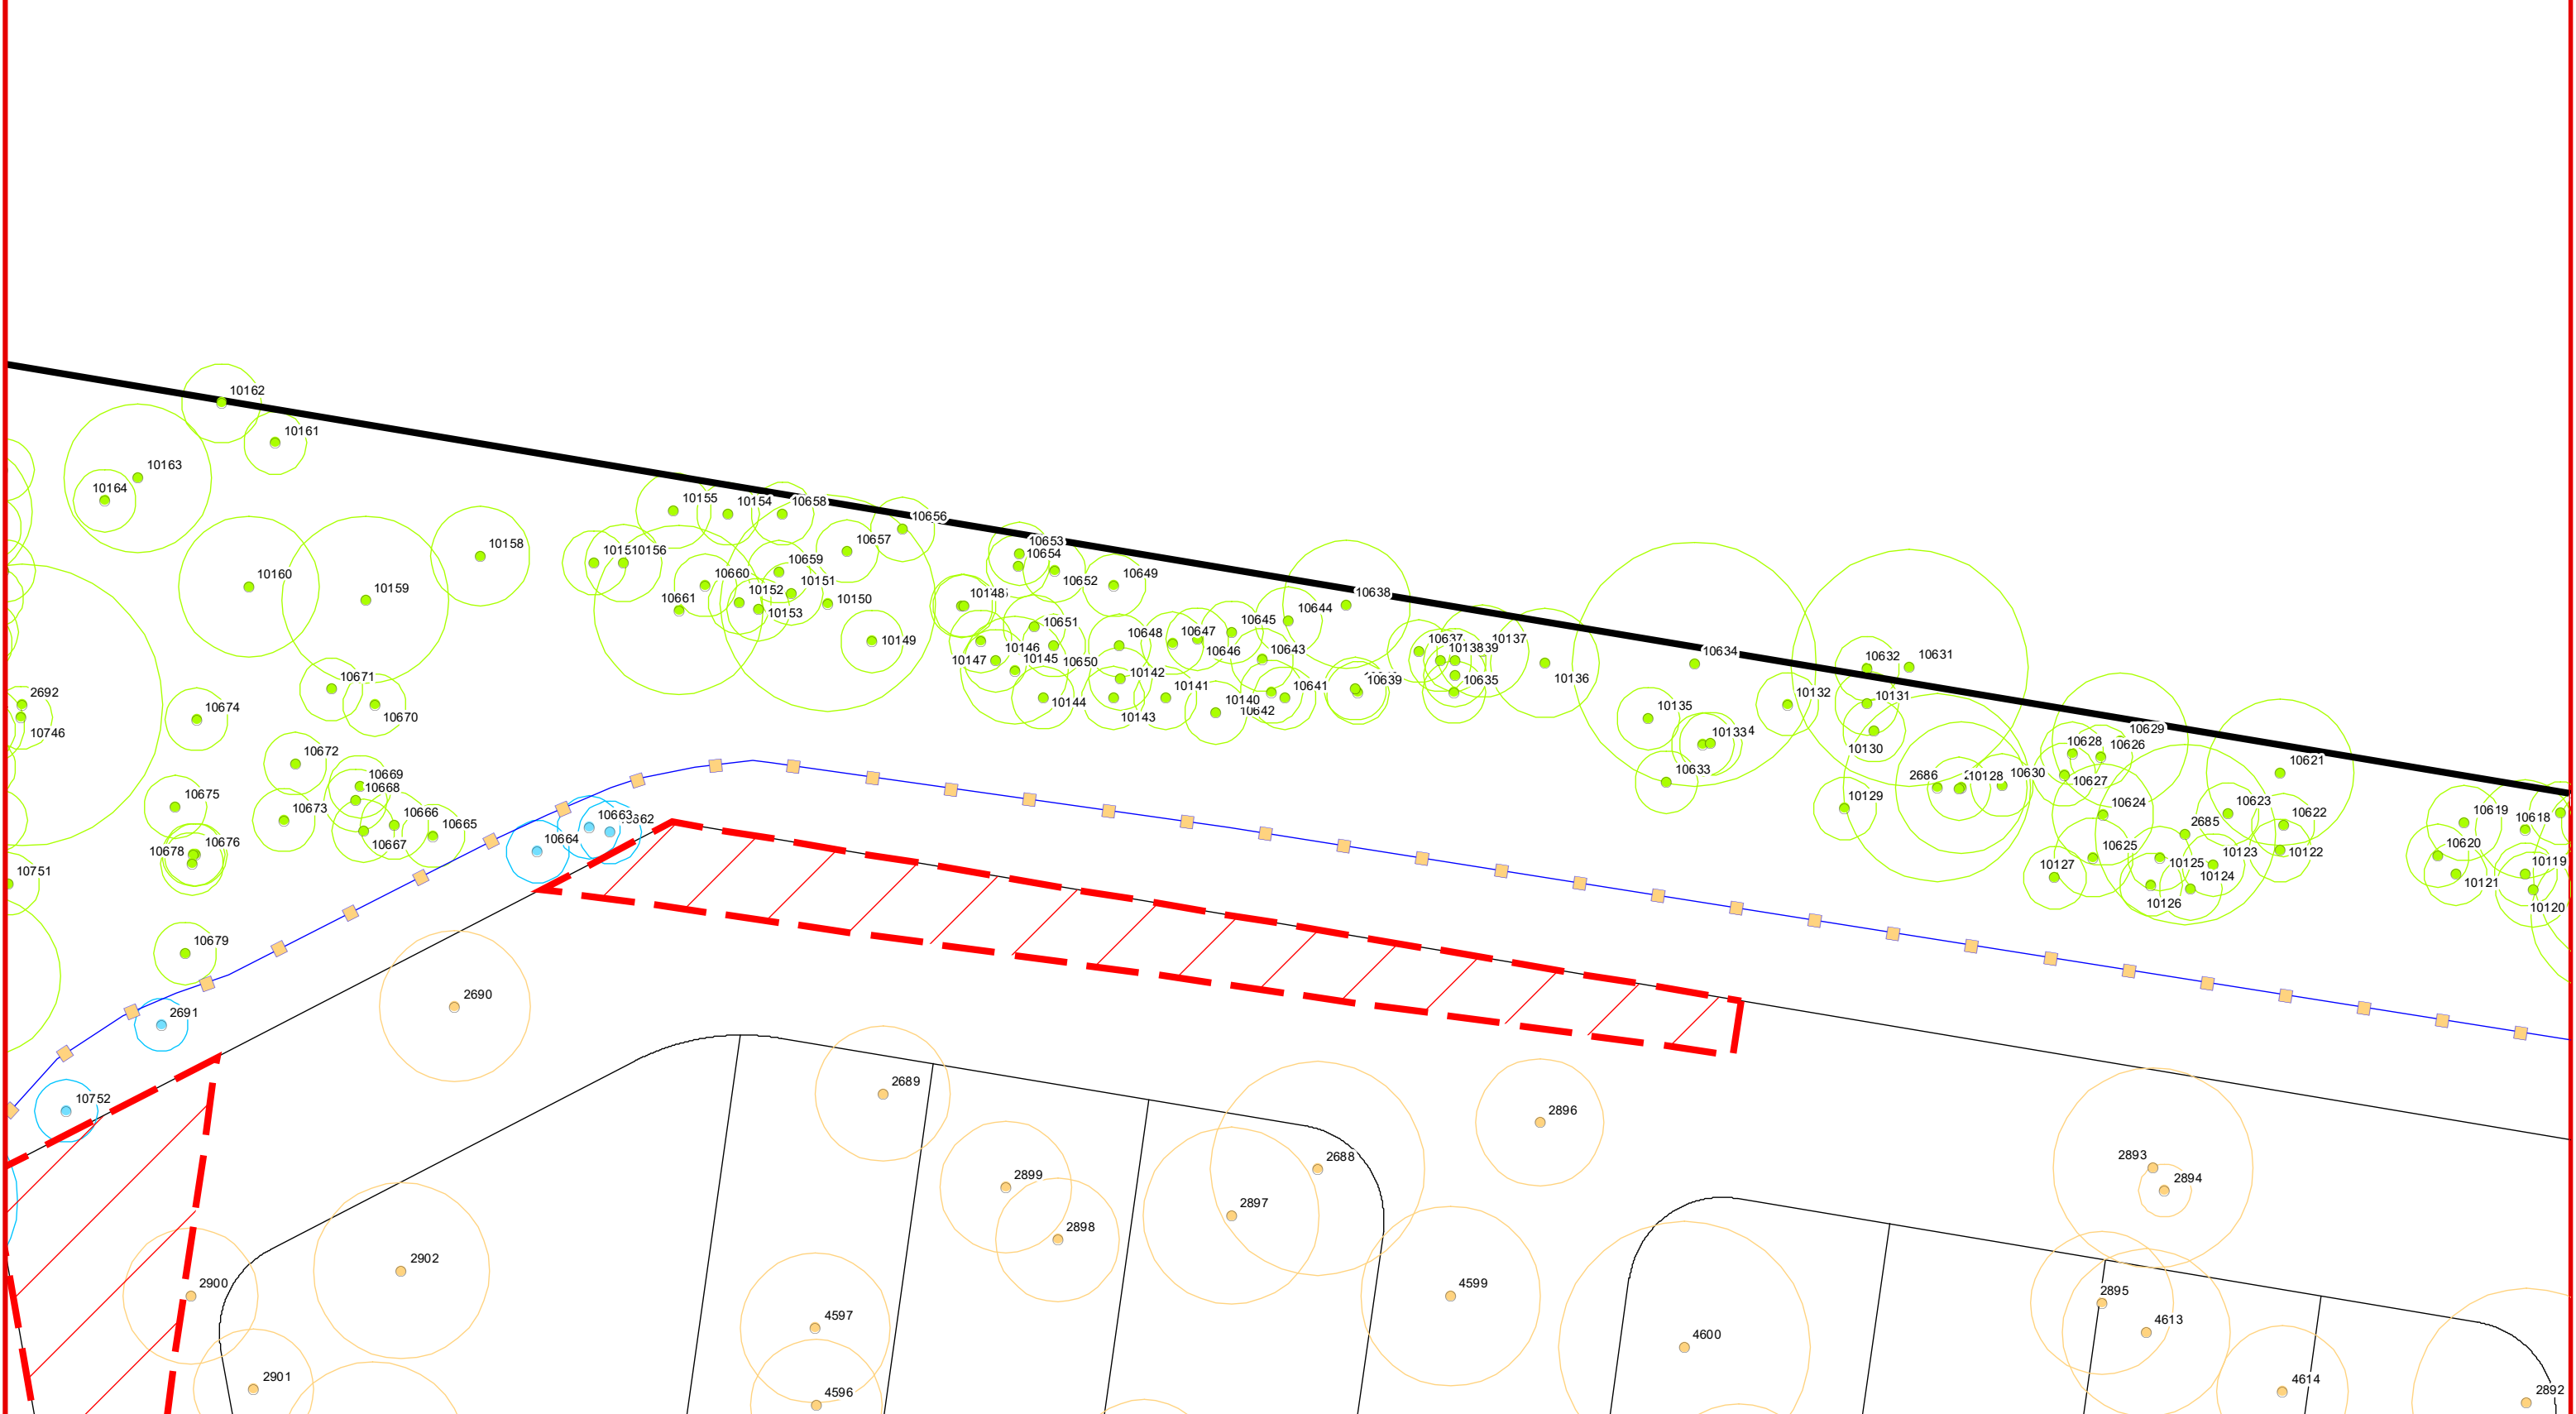

Legend

Tree to retain

Additional tree to remove

Tree approved for removal in vegetation clearing application - DEV2015/645 or EDQ endorsed Riparian works VMPs

Tree to remove subject to final engineering approval (not approved in this VCFMP)


Additional vegetation clearing area required for Stages 12-16 as part of DEV2015/645 change application

ROL design layout changes

Infrastructure Works - Tree protection fencing to be fauna friendly design & subject to minor changes by Arborist and civil engineer

Bushfire Management - Tree protection fencing to be fauna friendly design & subject to minor changes by bushfire consultant

Vegetation Clearing & Fauna Management Plan - Detail sheet I3

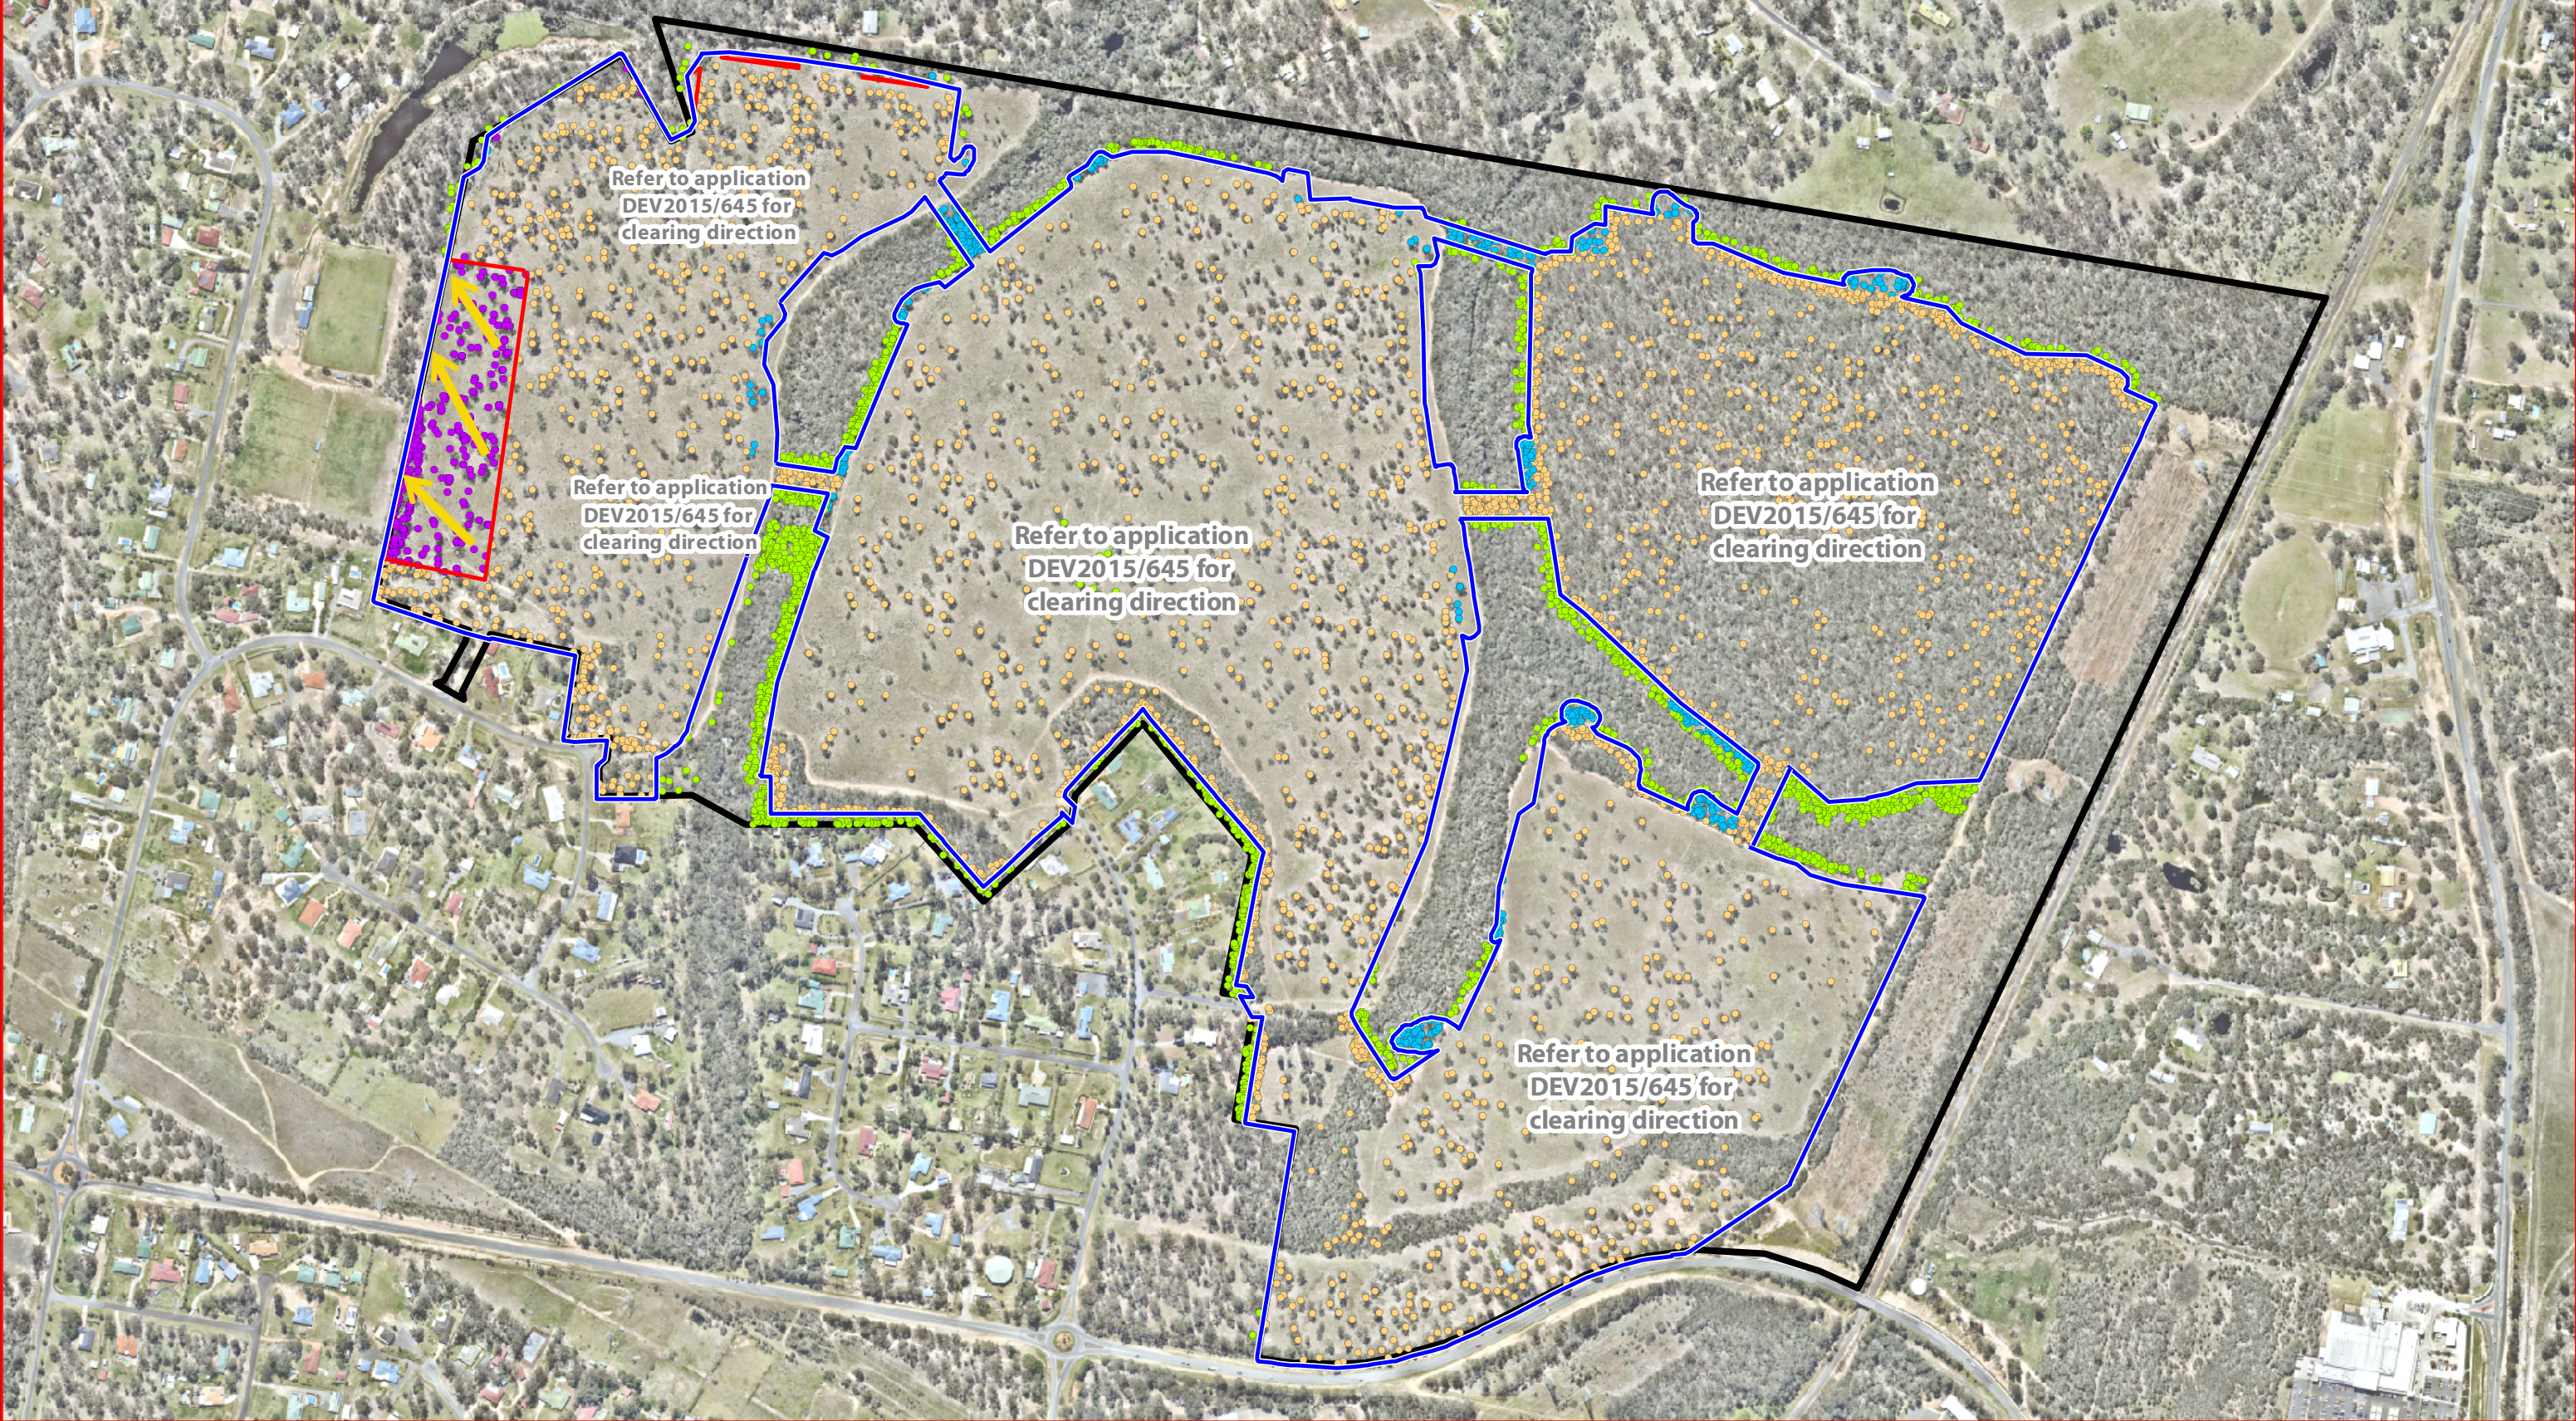

Legend

● Tree to retain

● Additional tree to remove

Tree approved for removal in vegetation clearing application - DEV2015/645 or EDQ endorsed Riparian works VMPs

● Tree to remove subject to final engineering approval (not approved in this VCFMP)

Additional vegetation clearing area required for Stages 12-16 as part of DEV2015/645 change application

Tree protection fencing - to be fauna friendly design & subject to minor changes by Arborist and civil engineer

→ Clearing direction

Vegetation Clearing & Fauna Management Plan - Clearing Direction

DISCLAIMER:

THESE PLANS HAVE BEEN PREPARED FOR THE EXCLUSIVE USE OF THE CLIENT SAUNDERS HAVILL GROUP. THE CLIENT ACCEPTS RESPONSIBILITY FOR ANY USE OF OR RELIANCE UPON THE CONTENTS OF THESE DRAWINGS BY ANY THIRD PARTY.

CONFIRM ALL DIMENSIONS ON SITE PRIOR TO CONSTRUCTION AND DO NOT SCALE FROM THE DRAWINGS. ALL DIMENSIONS ARE IN MILLIMETRES. ANY DISCREPANCIES SHOULD BE CLARIFIED IN WRITING WITH SAUNDERS HAVILL GROUP PRIOR TO THE COMMENCEMENT OF WORK.

PRIOR TO ANY DEMOLITION, CLEARING OR CONSTRUCTION ON SITE, THE RELEVANT AUTHORITY SHOULD BE CONTACTED FOR FURTHER UNDERGROUND SERVICES AND DETAIL LOCATIONS OF ALL SERVICES.

REFERENCES:

Engineering drawings (Egis 2024)

0100200300400m

1:6,250 @ A3

AMENDMENTS:			
Issue	Date	Description	Checked
8	24/04/2024	Stages 12-16 Update	KT

CLIENT:

Greenfields Development Company

PROJECT:

Covella, Greenbank
(CHANGE APPLICATION
Stages 12-16)

environmental management

PLAN OF:
Vegetation Clearing & Fauna Management Plan

DATE: 24/04/2024	CHECKED: KT
JOB REF: 8540	DRAWN: TC
DRAWING No.: 8540 E 14 ROL VCFMP B	

Specimen Details										Canopy Condition Details						Trunk Condition Details					Fauna Details and Habitat Value						Retention	
Tree ID	Botanical Name	Common Name	Trunk DBH (mm)	Additional Trunks DBH (mm)	Total DBH (mm) [AS 4970-2009]	Height (m)	Spread (m)	Tree Protection Zone (m)	Structural Root Zone (m)	Canopy Form	Spreading	Thinning	Die-Back	Epicormic Growth	Lopped	Canopy Health	Leaning	Vines	Trunk Damage	Fire Damage	Trunk Health	Scats	Scratches	Hollows	Nest	Termite Nest		Habitat Value
2677	<i>Eucalyptus siderophloia</i>	Grey Ironbark	430		430	16	6	5.2	2.3	Regular	-	-	-	-	-	Typical	-	-	Trunk Dmg.	-	Poor	-	-	-	-	-	-	Retain
2678	<i>Eucalyptus seeana</i>	Narrow-leaved Red Gum	600		600	16	7	7.2	2.7	Regular	-	-	-	-	-	Typical	Minor	-	-	-	-	Typical	-	-	-	-	-	Retain
2679	<i>Lophostemon suaveolens</i>	Swamp Box	230		230	8	3	2.8	1.8	Regular	-	-	-	-	-	Typical	-	-	-	-	Typical	-	-	-	-	-	-	ROL Approved to remove
2680	<i>Corymbia citriodora</i>	Spotted Gum	640		640	27	10	7.7	2.7	Regular	-	-	-	-	-	Typical	-	-	-	-	Typical	-	-	-	-	-	-	Retain
2681	<i>Eucalyptus siderophloia</i>	Grey Ironbark	380		380	20	7	4.6	2.2	Regular	-	-	-	-	-	Typical	-	-	-	-	Typical	-	-	-	-	-	-	Retain
2682	<i>Eucalyptus siderophloia</i>	Grey Ironbark	530		530	20	8	6.4	2.5	Regular	-	-	-	-	-	Typical	-	-	-	-	Typical	-	-	-	-	-	-	Retain
2683	<i>Corymbia citriodora</i>	Spotted Gum	550		550	25	10	6.6	2.6	Regular	-	-	-	-	-	Typical	-	-	-	-	Typical	-	-	-	-	-	-	Retain
2684	<i>Eucalyptus siderophloia</i>	Grey Ironbark	400		400	24	12	4.8	2.3	One-sided	-	-	-	-	-	Typical	-	-	-	-	Typical	-	-	-	-	-	-	Retain
2685	<i>Eucalyptus tereticornis</i>	Forest Red Gum	480		480	20	8	5.8	2.4	Regular	-	-	-	-	-	Typical	-	-	-	-	Typical	-	-	-	-	-	-	Retain
2686	<i>Eucalyptus siderophloia</i>	Grey Ironbark	500		500	21	9	6.0	2.5	Regular	-	-	-	-	-	Typical	-	Native	-	-	Typical	-	-	-	-	-	-	Retain
2687	<i>Angophora leiocarpa</i>	Smooth-barked Apple	350		350	18	6	4.2	2.1	Irregular	-	-	-	-	-	Typical	-	-	-	-	Typical	-	-	-	-	-	-	Retain
2688	<i>Eucalyptus siderophloia</i>	Grey Ironbark	570		570	23	6	6.8	2.6	Regular	-	-	-	-	-	Typical	-	-	-	-	Typical	-	-	-	-	-	-	ROL Approved to remove
2689	<i>Eucalyptus siderophloia</i>	Grey Ironbark	360		360	14	5	4.3	2.2	One-sided	-	Thinning	-	Epicormic	-	Typical	-	-	-	-	Typical	-	-	-	-	-	-	ROL Approved to remove
2690	<i>Eucalyptus carnea</i>	Broad-leaved White Mahoga	400		400	16	7	4.8	2.3	Regular	-	-	-	-	-	Typical	-	-	-	-	Typical	-	-	-	-	-	-	ROL Approved to remove
2691	<i>Acacia leiocalyx</i>	Early Flowering Black Wattle	110	90	142	6	3	1.7	1.5	Regular	-	-	-	-	-	Typical	-	-	-	-	Typical	-	-	-	-	-	-	Engineering - not part of this VMP
2692	<i>Eucalyptus carnea</i>	Broad-leaved White Mahoga	750		750	16	9	9.0	2.9	Regular	-	Thinning	Die-back	-	-	Poor	-	-	-	-	Typical	-	-	-	-	-	-	Retain
2693	<i>Eucalyptus siderophloia</i>	Grey Ironbark	430		430	22	8	5.2	2.3	Regular	-	-	-	-	-	Typical	-	-	-	-	Typical	-	-	-	-	-	-	Retain
2694	<i>Corymbia citriodora</i>	Spotted Gum	270		270	20	6	3.2	1.9	Regular	-	-	-	-	-	Typical	-	-	-	-	Typical	-	-	-	-	-	-	Retain
2695	<i>Eucalyptus siderophloia</i>	Grey Ironbark	580		580	23	10	7.0	2.6	Regular	-	-	-	-	-	Typical	-	-	-	-	Typical	-	-	-	-	Termites	-	Engineering - not part of this VMP
2696	<i>Corymbia citriodora</i>	Spotted Gum	360		360	22	8	4.3	2.2	Regular	-	-	-	-	-	Typical	-	-	-	-	Typical	-	-	-	-	-	-	Retain
2697	<i>Eucalyptus siderophloia</i>	Grey Ironbark	300		300	18	5	3.6	2.0	Regular	-	-	-	-	-	Typical	-	-	Trunk Dmg.	-	Typical	-	-	-	-	-	-	Engineering - not part of this VMP
2698	<i>Corymbia citriodora</i>	Spotted Gum	260		260	19	5	3.1	1.9	Regular	-	-	-	-	-	Typical	-	-	-	-	Typical	-	-	-	-	-	-	Engineering - not part of this VMP
2699	<i>Eucalyptus siderophloia</i>	Grey Ironbark	500		500	20	8	6.0	2.5	Regular	-	-	-	-	-	Typical	-	-	-	-	Typical	-	-	-	-	-	-	Engineering - not part of this VMP
2700	<i>Eucalyptus siderophloia</i>	Grey Ironbark	130		130	6	2	1.6	1.4	Regular	-	-	-	-	-	Typical	-	-	-	-	Typical	-	-	-	-	-	-	Retain
2701	<i>Eucalyptus fibrosa</i>	Broad-leaved Red Ironbark	360		360	20	5	4.3	2.2	Regular	-	Thinning	-	-	-	Typical	-	-	-	-	Typical	-	-	-	-	-	-	Engineering - not part of this VMP
2702	<i>Eucalyptus fibrosa</i>	Broad-leaved Red Ironbark	400		400	18	6	4.8	2.3	Regular	-	-	-	-	-	Typical	-	-	-	-	Typical	-	-	-	-	-	-	Retain - neighbouring
2703	<i>Eucalyptus fibrosa</i>	Broad-leaved Red Ironbark	500		500	19	8	6.0	2.5	Regular	-	-	-	-	-	Typical	-	-	-	-	Typical	-	-	-	-	-	-	Retain - neighbouring
2704	<i>Eucalyptus fibrosa</i>	Broad-leaved Red Ironbark	480		480	20	10	5.8	2.4	Regular	-	-	-	-	-	Typical	-	-	-	-	Typical	-	-	-	-	-	-	Retain - neighbouring
2705	<i>Corymbia citriodora</i>	Spotted Gum	170	100	197	16	3	2.4	1.7	Regular	-	-	-	-	-	Typical	-	-	-	-	Typical	-	-	-	-	-	-	Retain - neighbouring
2706	<i>Eucalyptus fibrosa</i>	Broad-leaved Red Ironbark	180		180	14	5	2.2	1.6	Regular	-	-	-	-	-	Typical	-	-	-	-	Typical	-	-	-	-	-	-	Retain - neighbouring
2707	<i>Angophora leiocarpa</i>	Smooth-barked Apple	170		170	16	5	2.0	1.6	Regular	-	-	-	-	-	Typical	-	-	-	-	Typical	-	-	-	-	-	-	Retain - neighbouring
2708	<i>Eucalyptus fibrosa</i>	Broad-leaved Red Ironbark	470		470	18	10	5.6	2.4	Regular	-	-	-	-	-	Typical	-	-	-	-	Typical	-	-	-	-	-	-	ROL - additional tree to remove
2709	<i>Eucalyptus fibrosa</i>	Broad-leaved Red Ironbark	280	270	389	19	10	4.7	2.2	Regular	-	-	-	-	-	Typical	-	-	-	-	Typical	-	-	-	-	-	-	ROL Approved to remove
2710	<i>Eucalyptus fibrosa</i>	Broad-leaved Red Ironbark	440		440	17	5	5.3	2.3	Regular	-	Thinning	-	Epicormic	-	Typical	-	-	-	-	Typical	-	-	-	-	-	-	ROL Approved to remove
2711	<i>Corymbia citriodora</i>	Spotted Gum	330		330	17	7	4.0	2.1	Regular	-	-	-	-	-	Typical	-	-	-	-	Typical	-	-	-	-	-	-	ROL - additional tree to remove
2712	<i>Eucalyptus siderophloia</i>	Grey Ironbark	330		330	17	7	4.0	2.1	Regular	-	-	-	-	-	Typical	-	-	-	-	Typical	-	-	-	-	-	-	ROL - additional tree to remove
2713	<i>Eucalyptus siderophloia</i>	Grey Ironbark	450		450	18	5	5.4	2.4	Regular	-	-	-	-	-	Typical	-	-	-	-	Typical	-	-	-	-	-	-	ROL Approved to remove
2714	<i>Eucalyptus fibrosa</i>	Broad-leaved Red Ironbark	520		520	22	9	6.2	2.5	Regular	-	-	-	-	-	Typical	-	-	-	-	Typical	-	-	-	-	-	-	ROL Approved to remove
2715	<i>Acacia leiocalyx</i>	Early Flowering Black Wattle	270		270	6	3	3.2	1.9	Regular	-	-	-	-	-	Typical	-	-	-	-	Typical	-	-	-	-	-	-	ROL - additional tree to remove
2716	<i>Corymbia citriodora</i>	Spotted Gum	330		330	18	5	4.0	2.1	Regular	-	-	-	-	-	Typical	-	-	-	-	Typical	-	-	-	-	-	-	ROL - additional tree to remove

Specimen Details										Canopy Condition Details						Trunk Condition Details					Fauna Details and Habitat Value							
Tree ID	Botanical Name	Common Name	Trunk DBH (mm)	Additional Trunks DBH (mm)	Total DBH (mm) [AS 4970-2009]	Height (m)	Spread (m)	Tree Protection Zone (m)	Structural Root Zone (m)	Canopy Form	Spreading	Thinning	Die-Back	Epicormic Growth	Lopped	Canopy Health	Leaning	Vines	Trunk Damage	Fire Damage	Trunk Health	Scats	Scratches	Hollows	Nest	Termite Nest	Habitat Value	Retention
2717	<i>Eucalyptus carnea</i>	Broad-leaved White Mahoga	270	260	375	17	6	4.5	2.2	Regular	-	-	-	-	-	Typical	-	-	-	-	Typical	-	-	-	-	-	-	ROL - additional tree to remove
2718	<i>Eucalyptus siderophloia</i>	Grey Ironbark	370		370	20	9	4.4	2.2	Regular	-	-	-	-	-	Typical	-	-	-	-	Typical	-	-	-	-	-	-	ROL - additional tree to remove
2719	<i>Eucalyptus siderophloia</i>	Grey Ironbark	360		360	22	9	4.3	2.2	Regular	-	-	-	-	-	Typical	-	-	-	-	Typical	-	-	-	-	-	-	ROL - additional tree to remove
2720	<i>Eucalyptus siderophloia</i>	Grey Ironbark	420		420	20	8	5.0	2.3	Regular	-	-	-	-	-	Typical	-	-	-	-	Typical	-	-	-	-	-	-	ROL - additional tree to remove
2721	<i>Eucalyptus carnea</i>	Broad-leaved White Mahoga	270	270 270 150	491	15	5	5.9	2.5	Regular	-	-	-	-	-	Typical	-	-	-	-	Typical	-	-	-	-	-	-	ROL - additional tree to remove
2722	<i>Eucalyptus siderophloia</i>	Grey Ironbark	370		370	19	7	4.4	2.2	Regular	-	-	-	-	-	Typical	-	-	-	-	Typical	-	-	-	-	-	-	ROL - additional tree to remove
2723	<i>Eucalyptus siderophloia</i>	Grey Ironbark	430		430	24	9	5.2	2.3	Regular	-	-	-	-	-	Typical	-	-	-	-	Typical	-	-	-	-	-	-	ROL - additional tree to remove
2724	<i>Eucalyptus siderophloia</i>	Grey Ironbark	540		540	22	9	6.5	2.5	Regular	-	-	-	-	-	Typical	-	-	-	-	Typical	-	-	-	-	-	-	ROL - additional tree to remove
2725	<i>Eucalyptus tereticornis</i>	Forest Red Gum	390		390	20	9	4.7	2.2	Regular	-	-	-	-	-	Typical	-	-	-	-	Typical	-	-	-	-	-	-	ROL - additional tree to remove
2726	<i>Lophostemon suaveolens</i>	Swamp Box	150		150	8	3	1.8	1.5	Regular	-	-	-	-	-	Typical	-	-	-	-	Typical	-	-	-	-	-	-	ROL - additional tree to remove
2727	<i>Corymbia citriodora</i>	Spotted Gum	250		250	17	5	3.0	1.9	Regular	-	-	-	-	-	Typical	-	-	-	-	Typical	-	-	-	Small	-	-	ROL - additional tree to remove
2728	<i>Eucalyptus siderophloia</i>	Grey Ironbark	430		430	22	9	5.2	2.3	Regular	-	-	-	-	-	Typical	-	-	-	-	Typical	-	-	-	-	-	-	ROL - additional tree to remove
2729	<i>Eucalyptus siderophloia</i>	Grey Ironbark	300		300	18	8	3.6	2.0	Regular	-	-	-	-	-	Typical	-	-	-	-	Typical	-	-	-	-	-	-	ROL - additional tree to remove
2730	<i>Eucalyptus carnea</i>	Broad-leaved White Mahoga	310		310	16	5	3.7	2.0	Regular	-	-	-	-	-	Typical	-	-	-	-	Typical	-	-	-	-	-	-	ROL - additional tree to remove
2731	<i>Corymbia citriodora</i>	Spotted Gum	340	190	389	19	7	4.7	2.2	Regular	-	-	-	-	-	Typical	-	-	-	-	Typical	-	-	-	-	-	-	ROL - additional tree to remove
2732	<i>Eucalyptus carnea</i>	Broad-leaved White Mahoga	340	290	447	18	10	5.4	2.4	Regular	-	-	-	-	-	Typical	-	-	-	-	Typical	-	-	-	-	-	-	ROL - additional tree to remove
2733	<i>Angophora leiocarpa</i>	Smooth-barked Apple	320		320	17	6	3.8	2.0	Regular	-	-	-	-	-	Typical	-	-	-	-	Typical	-	-	-	-	-	-	ROL - additional tree to remove
2734	<i>Lophostemon suaveolens</i>	Swamp Box	370	170	407	15	5	4.9	2.3	Regular	-	-	-	-	-	Typical	-	-	-	-	Typical	-	-	-	-	-	-	ROL Approved to remove
2735	<i>Eucalyptus siderophloia</i>	Grey Ironbark	560		560	25	12	6.7	2.6	One-sided	-	-	-	-	-	Typical	Major	-	-	-	Typical	-	-	-	-	-	-	ROL Approved to remove
2736	<i>Corymbia intermedia</i>	Pink Bloodwood	670		670	25	9	8.0	2.8	Regular	-	-	-	-	-	Typical	-	-	-	-	Typical	-	-	Small	-	-	-	ROL Approved to remove
2737	<i>Eucalyptus siderophloia</i>	Grey Ironbark	520		520	22	12	6.2	2.5	Regular	-	-	-	-	-	Typical	-	-	-	-	Typical	-	-	-	-	-	-	ROL - additional tree to remove
2738	<i>Lophostemon suaveolens</i>	Swamp Box	210		210	12	3	2.5	1.7	Regular	-	-	-	-	-	Typical	-	-	-	-	Typical	-	-	-	-	-	-	ROL - additional tree to remove
2739	<i>Eucalyptus microcorys</i>	Tallowwood	390		390	18	8	4.7	2.2	Regular	-	-	-	-	-	Typical	-	-	-	-	Typical	-	-	-	-	-	-	ROL - additional tree to remove
2740	<i>Eucalyptus siderophloia</i>	Grey Ironbark	510		510	22	12	6.1	2.5	Regular	-	-	-	-	-	Typical	-	-	-	-	Typical	-	-	-	-	-	-	ROL Approved to remove
2741	<i>Eucalyptus carnea</i>	Broad-leaved White Mahoga	360		360	18	5	4.3	2.2	Regular	-	Thinning	Die-back	-	-	Poor	-	-	-	-	Typical	-	-	-	-	-	-	ROL - additional tree to remove
2742	<i>Eucalyptus carnea</i>	Broad-leaved White Mahoga	410		410	17	6	4.9	2.3	Regular	-	-	-	-	-	Typical	-	-	Trunk Dmg.	-	Typical	-	-	-	-	-	-	ROL - additional tree to remove
2743	<i>Eucalyptus carnea</i>	Broad-leaved White Mahoga	310	170	354	16	5	4.3	2.1	Regular	-	-	-	-	-	Typical	-	-	-	-	Typical	-	-	-	-	-	-	ROL - additional tree to remove
2744	<i>Alphitonia excelsa</i>	Soap Tree	120		120	8	3	1.4	1.4	Regular	-	-	-	-	-	Typical	-	-	-	-	Typical	-	-	-	-	-	-	ROL - additional tree to remove
2745	<i>Eucalyptus siderophloia</i>	Grey Ironbark	180		180	17	4	2.2	1.6	Regular	-	-	-	-	-	Typical	-	-	-	-	Typical	-	-	-	-	-	-	ROL - additional tree to remove
2746	<i>Eucalyptus siderophloia</i>	Grey Ironbark	140		140	15	4	1.7	1.5	Regular	-	-	-	-	-	Typical	-	-	-	-	Typical	-	-	-	-	-	-	ROL - additional tree to remove
2747	<i>Eucalyptus siderophloia</i>	Grey Ironbark	350		350	17	5	4.2	2.1	One-sided	-	Thinning	Die-back	-	-	Poor	-	-	-	-	Typical	-	-	-	-	Termites	-	ROL - additional tree to remove
2748	<i>Eucalyptus siderophloia</i>	Grey Ironbark	160		160	12	3	1.9	1.5	Regular	-	-	-	-	-	Typical	-	-	-	-	Typical	-	-	-	-	-	-	ROL - additional tree to remove
2749	<i>Eucalyptus siderophloia</i>	Grey Ironbark	115		115	12	2	1.4	1.3	Regular	-	-	-	-	-	Typical	-	-	-	-	Typical	-	-	-	-	-	-	ROL - additional tree to remove
2750	<i>Corymbia citriodora</i>	Spotted Gum	230	240 170	373	17	5	4.5	2.2	Regular	-	-	-	-	-	Typical	-	-	-	-	Typical	-	-	-	-	-	-	ROL - additional tree to remove
2751	<i>Eucalyptus siderophloia</i>	Grey Ironbark	530		530	22	12	6.4	2.5	Regular	-	-	-	-	-	Typical	-	-	-	-	Typical	-	-	-	-	-	-	ROL - additional tree to remove
2752	<i>Acacia leiocalyx</i>	Early Flowering Black Wattle	200		200	7	4	2.4	1.7	Regular	-	-	-	-	-	Typical	Major	-	-	-	Typical	-	-	-	-	-	-	ROL - additional tree to remove
2753	<i>Eucalyptus siderophloia</i>	Grey Ironbark	160		160	10	3	1.9	1.5	Regular	-	-	-	-	-	Typical	-	-	-	-	Typical	-	-	-	-	-	-	ROL - additional tree to remove
2754	<i>Eucalyptus siderophloia</i>	Grey Ironbark	140		140	12	3	1.7	1.5	Regular	-	Thinning	-	-	-	Typical	-	-	-	-	Typical	-	-	-	-	-	-	ROL Approved to remove
2755	<i>Acacia fimbriata</i>	Fringed Wattle	110		110	10	3	1.3	1.3	Regular	-	-	-	-	-	Typical	-	-	-	-	Typical	-	-	-	-	-	-	ROL Approved to remove
2756	<i>Corymbia intermedia</i>	Pink Bloodwood	270		270	16	6	3.2	1.9	Regular	-	-	-	-	-	Typical	-	-	-	-	Typical	-	-	-	-	-	-	ROL Approved to remove
2757	<i>Alphitonia excelsa</i>	Soap Tree	140		140	8	3	1.7	1.5	Regular	-	Thinning	-	-	-	Poor	-	-	-	-	Typical	-	-	-	-	-	-	ROL Approved to remove
2758	<i>Corymbia intermedia</i>	Pink Bloodwood	440		440	18	8	5.3	2.3	Regular	-	-	-	-	-	Typical	-	-	-	-	Typical	-	-	-	-	-	-	ROL Approved to remove
2759	<i>Eucalyptus siderophloia</i>	Grey Ironbark	160		160	14	4	1.9	1.5	Regular	-	-	-	-	-	Typical	-	-	-	-	Typical	-	-	-	-	-	-	ROL Approved to remove
2760	<i>Corymbia citriodora</i>	Spotted Gum	130		130	11	3	1.6	1.4	Regular	-	-	-	-	-	Typical	-	-	-	-	Typical	-	-	-	-	-	-	ROL Approved to remove
2761	<i>Eucalyptus acmenoides</i>	White Mahogany	350		350	16	5	4.2	2.1	Regular	-	-	-	-	-	Typical	-	-	-	-	Typical	-	-	-	-	-	-	ROL Approved to remove
2762	<i>Corymbia citriodora</i>	Spotted Gum	760		760	26	14	9.1	3.0	Regular	-	-	-	-	-	Typical	-	-	-	-	Typical	-	-	-	-	-	-	ROL Approved to remove

Specimen Details										Canopy Condition Details						Trunk Condition Details					Fauna Details and Habitat Value							
Tree ID	Botanical Name	Common Name	Trunk DBH (mm)	Additional Trunks DBH (mm)	Total DBH (mm) [AS 4970-2009]	Height (m)	Spread (m)	Tree Protection Zone (m)	Structural Root Zone (m)	Canopy Form	Spreading	Thinning	Die-Back	Epicormic Growth	Lopped	Canopy Health	Leaning	Vines	Trunk Damage	Fire Damage	Trunk Health	Scats	Scratches	Hollows	Nest	Termite Nest	Habitat Value	Retention
2763	<i>Corymbia citriodora</i>	Spotted Gum	150		150	12	3	1.8	1.5	Regular	-	-	-	-	-	Typical	-	-	-	-	Typical	-	-	-	-	-	-	ROL Approved to remove
2764	<i>Eucalyptus acmenoides</i>	White Mahogany	480		480	22	12	5.8	2.4	Regular	-	-	-	-	-	Typical	-	-	-	-	Typical	-	-	-	-	-	-	ROL Approved to remove
2765	<i>Eucalyptus acmenoides</i>	White Mahogany	120	130	177	9	3	2.1	1.6	Regular	-	-	-	-	-	Typical	-	-	-	-	Typical	-	-	-	-	-	-	ROL Approved to remove
2766	<i>Eucalyptus siderophloia</i>	Grey Ironbark	430		430	21	8	5.2	2.3	Regular	-	-	-	-	-	Typical	-	-	-	-	Typical	-	-	-	-	-	-	ROL Approved to remove
2767	<i>Acacia leiocalyx</i>	Early Flowering Black Wattle	140		140	8	4	1.7	1.5	Regular	-	-	-	-	-	Typical	-	-	-	-	Typical	-	-	-	-	-	-	ROL Approved to remove
2768	<i>Eucalyptus siderophloia</i>	Grey Ironbark	610		610	23	12	7.3	2.7	Regular	-	-	-	-	-	Typical	-	Native	-	-	Typical	-	-	-	-	-	-	ROL Approved to remove
2769	<i>Eucalyptus major</i>	Grey Gum	380	290	478	20	10	5.7	2.4	Regular	-	-	-	-	-	Typical	-	-	-	-	Typical	-	-	-	-	-	-	ROL Approved to remove
2770	<i>Acacia concurrens</i>	Black Wattle	160		160	5	3	1.9	1.5	Regular	-	-	-	-	-	Typical	-	-	-	-	Typical	-	-	-	-	-	-	ROL Approved to remove
2771	<i>Eucalyptus siderophloia</i>	Grey Ironbark	520		520	24	8	6.2	2.5	One-sided	-	-	-	-	-	Typical	-	-	-	-	Typical	-	-	-	-	-	-	ROL Approved to remove
2772	<i>Eucalyptus siderophloia</i>	Grey Ironbark	330		330	16	6	4.0	2.1	Regular	-	-	-	Epicormic	opped	Typical	-	-	-	-	Typical	-	-	-	-	-	-	ROL Approved to remove
2773	<i>Eucalyptus tereticornis</i>	Forest Red Gum	710		710	19	9	8.5	2.9	Regular	-	-	-	-	-	Typical	-	-	-	-	Typical	-	-	-	-	-	-	ROL Approved to remove
2879	<i>Eucalyptus siderophloia</i>	Grey Ironbark	350		350	17	6	4.2	2.1	Regular	-	-	Die-back	-	-	Typical	-	-	-	-	Typical	-	-	-	-	-	-	Engineering - not part of this VMP
2880	<i>Eucalyptus siderophloia</i>	Grey Ironbark	320		320	20	7	3.8	2.0	Regular	-	-	-	-	-	Typical	-	-	-	-	Typical	-	-	-	-	-	-	Engineering - not part of this VMP
2881	<i>Eucalyptus siderophloia</i>	Grey Ironbark	330		330	20	8	4.0	2.1	Regular	-	-	-	-	-	Typical	-	-	-	-	Typical	-	-	-	-	-	-	Retain
2882	<i>Eucalyptus crebra</i>	Narrow-leaved Ironbark	230		230	15	4	2.8	1.8	Regular	-	-	Die-back	Epicormic	-	Typical	-	-	-	-	Typical	-	-	-	-	-	-	ROL Approved to remove
2883	<i>Eucalyptus siderophloia</i>	Grey Ironbark	270		270	16	4	3.2	1.9	Regular	-	Thinning	Die-back	-	-	Poor	-	-	-	-	Typical	-	-	-	-	-	-	ROL Approved to remove
2884	<i>Eucalyptus seeana</i>	Narrow-leaved Red Gum	410	240 210	519	11	5	6.2	2.5	Regular	-	-	-	-	-	Typical	-	-	-	-	Typical	-	-	-	-	-	-	ROL Approved to remove
2885	<i>Eucalyptus siderophloia</i>	Grey Ironbark	410		410	17	6	4.9	2.3	Regular	-	-	-	-	-	Typical	-	-	-	-	Typical	-	-	-	-	-	-	ROL Approved to remove
2886	<i>Eucalyptus seeana</i>	Narrow-leaved Red Gum	230	320 110	409	12	6	4.9	2.3	Regular	-	-	Die-back	-	-	Typical	-	-	-	-	Typical	-	-	-	-	-	-	Engineering - not part of this VMP
2887	<i>Eucalyptus siderophloia</i>	Grey Ironbark	460		460	21	10	5.5	2.4	Regular	-	-	-	-	-	Typical	-	-	-	-	Typical	-	-	-	-	-	-	ROL Approved to remove
2888	<i>Acacia concurrens</i>	Black Wattle	130	140	191	6	6	2.3	1.6	Regular	-	-	-	-	-	Typical	-	-	-	-	Typical	-	-	-	-	-	-	ROL Approved to remove
2889	<i>Eucalyptus siderophloia</i>	Grey Ironbark	340		340	18	7	4.1	2.1	Regular	-	-	-	-	-	Typical	-	-	-	-	Typical	-	-	-	-	-	-	ROL Approved to remove
2890	<i>Eucalyptus siderophloia</i>	Grey Ironbark	310		310	18	8	3.7	2.0	Regular	-	-	-	-	-	Typical	-	-	Trunk Dmg.	-	Typical	-	-	-	-	-	-	ROL Approved to remove
2891	<i>Eucalyptus siderophloia</i>	Grey Ironbark	510		510	16	9	6.1	2.5	Regular	-	-	Die-back	-	-	Typical	-	-	-	-	Typical	-	-	-	-	-	-	ROL Approved to remove
2892	<i>Eucalyptus siderophloia</i>	Grey Ironbark	610		610	20	9	7.3	2.7	Regular	-	-	-	-	-	Typical	-	-	-	-	Typical	-	-	-	-	Termites	-	ROL Approved to remove
2893	<i>Eucalyptus siderophloia</i>	Grey Ironbark	300	440	533	19	8	6.4	2.5	Regular	-	-	-	-	-	Typical	-	-	-	-	Typical	-	-	-	-	-	-	ROL Approved to remove
2894	<i>Allocasuarina littoralis</i>	Black She-oak	140		140	6	4	1.7	1.5	Regular	-	-	-	-	-	Typical	-	-	-	-	Typical	-	-	-	-	-	-	ROL Approved to remove
2895	<i>Eucalyptus siderophloia</i>	Grey Ironbark	380		380	12	5	4.6	2.2	Regular	-	-	Die-back	-	-	Typical	-	-	-	-	Typical	-	-	-	-	-	-	ROL Approved to remove
2896	<i>Eucalyptus siderophloia</i>	Grey Ironbark	340		340	16	7	4.1	2.1	Regular	-	-	Die-back	-	opped	Typical	-	Native	-	-	Typical	-	-	-	-	-	-	ROL Approved to remove
2897	<i>Eucalyptus siderophloia</i>	Grey Ironbark	470		470	20	10	5.6	2.4	Regular	-	-	-	-	-	Typical	-	-	-	-	Typical	-	-	-	-	-	-	ROL Approved to remove
2898	<i>Eucalyptus siderophloia</i>	Grey Ironbark	330		330	20	7	4.0	2.1	Regular	-	Thinning	Die-back	-	-	Typical	-	-	-	-	Typical	-	-	-	-	-	-	ROL Approved to remove
2899	<i>Eucalyptus siderophloia</i>	Grey Ironbark	350		350	20	7	4.2	2.1	Regular	-	-	-	-	-	Typical	-	-	-	-	Typical	-	-	-	-	-	-	ROL Approved to remove
2900	<i>Eucalyptus siderophloia</i>	Grey Ironbark	360		360	18	8	4.3	2.2	Regular	-	-	Die-back	-	-	Typical	-	-	-	-	Typical	-	-	-	-	-	-	ROL Approved to remove
2901	<i>Eucalyptus siderophloia</i>	Grey Ironbark	320		320	21	6	3.8	2.0	Regular	-	-	-	-	-	Typical	-	-	-	-	Typical	-	-	-	-	-	-	ROL Approved to remove
2902	<i>Eucalyptus siderophloia</i>	Grey Ironbark	470		470	9	3	5.6	2.4	Regular	-	-	Die-back	-	opped	Poor	-	-	-	-	Typical	-	-	-	-	-	-	ROL Approved to remove
2903	<i>Eucalyptus siderophloia</i>	Grey Ironbark	500		500	22	9	6.0	2.5	Regular	-	-	-	-	-	Typical	-	-	-	-	Typical	-	-	-	-	-	-	ROL Approved to remove
2904	<i>Eucalyptus siderophloia</i>	Grey Ironbark	380		380	22	6	4.6	2.2	Regular	-	-	Die-back	-	-	Typical	-	-	-	-	Typical	-	-	-	-	-	-	ROL Approved to remove
2905	<i>Eucalyptus siderophloia</i>	Grey Ironbark	300		300	16	7	3.6	2.0	Regular	-	-	-	-	-	Typical	-	-	-	-	Typical	-	-	-	-	-	-	ROL Approved to remove
2906	<i>Eucalyptus siderophloia</i>	Grey Ironbark	320		320	20	7	3.8	2.0	Regular	-	-	Die-back	-	-	Typical	-	-	-	-	Typical	-	-	-	-	-	-	ROL Approved to remove
2907	<i>Eucalyptus siderophloia</i>	Grey Ironbark	340		340	21	7	4.1	2.1	Regular	-	-	-	Epicormic	-	Typical	-	-	-	-	Typical	-	-	-	-	-	-	ROL Approved to remove
2908	<i>Eucalyptus siderophloia</i>	Grey Ironbark	480		480	21	10	5.8	2.4	Regular	-	-	-	-	-	Typical	-	-	-	-	Typical	-	-	-	-	Termites	-	ROL Approved to remove
2909	<i>Eucalyptus siderophloia</i>	Grey Ironbark	360		360	22	7	4.3	2.2	Regular	-	-	Die-back	-	-	Typical	-	-	-	-	Typical	-	-	-	-	-	-	ROL Approved to remove
2910	<i>Corymbia citriodora</i>	Spotted Gum	110		110	10	2	1.3	1.3	Regular	-	-	-	-	-	Typical	-	-	-	-	Typical	-	-	-	-	-	-	Engineering - not part of this VMP
2911	<i>Eucalyptus siderophloia</i>	Grey Ironbark	230		230	14	4	2.8	1.8	Regular	-	-	-	-	-	Typical	-	-	-	-	Typical	-	-	-	-	-	-	Retain - neighbouring
2912	<i>Eucalyptus siderophloia</i>	Grey Ironbark	130		130	9	2	1.6	1.4	Regular	-	-	-	-	-	Typical	-	-	-	-	Typical	-	-	-	-	-	-	Retain - neighbouring
2913	<i>Eucalyptus siderophloia</i>	Grey Ironbark	340		340	22	10	4.1	2.1	Regular	-	-	-	-	-	Typical	-	-	-	-	Typical	-	-	-	-	-	-	Retain - neighbouring

Specimen Details										Canopy Condition Details						Trunk Condition Details					Fauna Details and Habitat Value							
Tree ID	Botanical Name	Common Name	Trunk DBH (mm)	Additional Trunks DBH (mm)	Total DBH (mm) [AS 4970-2009]	Height (m)	Spread (m)	Tree Protection Zone (m)	Structural Root Zone (m)	Canopy Form	Spreading	Thinning	Die-Back	Epicormic Growth	Lopped	Canopy Health	Leaning	Vines	Trunk Damage	Fire Damage	Trunk Health	Scats	Scratches	Hollows	Nest	Termite Nest	Habitat Value	Retention
2914	<i>Eucalyptus fibrosa</i>	Broad-leaved Red Ironbark	160	250 110	317	12	5	3.8	2.0	Regular	-	-	-	-	-	Typical	-	-	-	-	Typical	-	-	-	-	-	-	Retain
2915	<i>Eucalyptus fibrosa</i>	Broad-leaved Red Ironbark	270		270	15	5	3.2	1.9	Regular	-	-	-	-	-	Typical	-	-	-	-	Typical	-	-	-	-	-	-	Retain
2916	<i>Eucalyptus fibrosa</i>	Broad-leaved Red Ironbark	370		370	19	8	4.4	2.2	Regular	-	-	-	-	-	Typical	-	-	-	-	Typical	-	-	-	-	-	-	Retain
2917	<i>Eucalyptus fibrosa</i>	Broad-leaved Red Ironbark	420		420	20	7	5.0	2.3	Regular	-	-	-	-	-	Typical	-	-	-	-	Typical	-	-	-	-	-	-	Engineering - not part of this VMP
2918	<i>Eucalyptus fibrosa</i>	Broad-leaved Red Ironbark	100		100	5	2	1.2	1.3	Regular	-	-	-	-	-	Typical	-	-	-	-	Typical	-	-	-	-	-	-	Engineering - not part of this VMP
2919	<i>Eucalyptus fibrosa</i>	Broad-leaved Red Ironbark	280		280	20	9	3.4	1.9	Regular	-	-	-	-	-	Typical	-	-	-	-	Typical	-	-	-	-	-	-	Retain - neighbouring
2920	<i>Eucalyptus fibrosa</i>	Broad-leaved Red Ironbark	270		270	15	7	3.2	1.9	Regular	-	-	-	-	-	Typical	-	-	-	-	Typical	-	-	-	-	-	-	Retain - neighbouring
2921	<i>Corymbia citriodora</i>	Spotted Gum	100	110	149	7	2	1.8	1.5	Regular	-	-	-	-	-	Typical	-	-	-	-	Typical	-	-	-	-	-	-	ROL Approved to remove
2922	<i>Eucalyptus fibrosa</i>	Broad-leaved Red Ironbark	420		420	20	7	5.0	2.3	Regular	-	-	-	-	-	Typical	-	-	-	-	Typical	-	-	-	-	-	-	Retain - neighbouring
2923	<i>Eucalyptus fibrosa</i>	Broad-leaved Red Ironbark	280		280	12	7	3.4	1.9	Regular	-	-	Die-back	-	-	Typical	-	-	-	-	Typical	-	-	-	-	-	-	Retain - neighbouring
2924	<i>Acacia leiocalyx</i>	Early Flowering Black Wattle	110	80	136	6	4	1.6	1.4	Regular	-	-	-	-	-	Typical	-	-	-	-	Typical	-	-	-	-	-	-	ROL - additional tree to remove
2925	<i>Acacia leiocalyx</i>	Early Flowering Black Wattle	110		110	6	3	1.3	1.3	Regular	-	-	-	-	-	Typical	-	-	-	-	Typical	-	-	-	-	-	-	ROL - additional tree to remove
2926	<i>Eucalyptus fibrosa</i>	Broad-leaved Red Ironbark	110		110	6	2	1.3	1.3	Regular	-	-	-	-	-	Typical	-	-	-	-	Typical	-	-	-	-	-	-	ROL - additional tree to remove
2927	<i>Eucalyptus fibrosa</i>	Broad-leaved Red Ironbark	390		390	12	8	4.7	2.2	One-sided	-	-	-	-	-	Typical	-	-	-	-	Typical	-	-	-	-	-	-	ROL - additional tree to remove
2928	<i>Eucalyptus fibrosa</i>	Broad-leaved Red Ironbark	390		390	18	6	4.7	2.2	Regular	-	-	-	-	-	Typical	-	-	-	-	Typical	-	-	-	-	-	-	ROL - additional tree to remove
2929	<i>Eucalyptus fibrosa</i>	Broad-leaved Red Ironbark	370		370	20	8	4.4	2.2	Regular	-	-	-	-	-	Typical	-	-	-	-	Typical	-	-	-	-	-	-	ROL - additional tree to remove
2930	<i>Eucalyptus fibrosa</i>	Broad-leaved Red Ironbark	360		360	20	8	4.3	2.2	Regular	-	-	-	-	-	Typical	-	-	-	-	Typical	-	-	-	-	-	-	ROL - additional tree to remove
2931	<i>Eucalyptus fibrosa</i>	Broad-leaved Red Ironbark	340		340	16	8	4.1	2.1	Regular	-	-	-	-	-	Typical	-	-	-	-	Typical	-	-	-	-	-	-	ROL Approved to remove
2932	<i>Eucalyptus fibrosa</i>	Broad-leaved Red Ironbark	360		360	16	6	4.3	2.2	Regular	-	-	-	-	-	Typical	-	-	-	-	Typical	-	-	-	-	-	-	ROL Approved to remove
2933	<i>Eucalyptus fibrosa</i>	Broad-leaved Red Ironbark	410		410	18	6	4.9	2.3	Regular	-	-	Die-back	-	-	Typical	-	-	-	-	Typical	-	-	-	-	Termites	-	ROL Approved to remove
2934	<i>Allocasuarina littoralis</i>	Black She-oak	100		100	5	2	1.2	1.3	Regular	-	-	-	-	-	Typical	-	-	-	-	Typical	-	-	-	-	-	-	ROL Approved to remove
2935	<i>Eucalyptus fibrosa</i>	Broad-leaved Red Ironbark	690		690	18	9	8.3	2.8	Regular	-	-	-	-	-	Typical	-	-	-	-	Typical	-	-	-	-	-	-	ROL Approved to remove
2936	<i>Eucalyptus fibrosa</i>	Broad-leaved Red Ironbark	210		210	9	4	2.5	1.7	Regular	-	-	-	-	-	Typical	-	-	-	-	Typical	-	-	-	-	-	-	ROL Approved to remove
2937	<i>Eucalyptus siderophloia</i>	Grey Ironbark	290		290	16	6	3.5	2.0	Regular	-	-	-	-	-	Typical	-	-	-	-	Typical	-	-	-	-	-	-	ROL - additional tree to remove
2938	<i>Eucalyptus siderophloia</i>	Grey Ironbark	400		400	17	6	4.8	2.3	Regular	-	-	-	-	-	Typical	-	-	-	-	Typical	-	-	-	-	-	-	ROL - additional tree to remove
2939	<i>Eucalyptus siderophloia</i>	Grey Ironbark	440		440	16	7	5.3	2.3	Regular	-	-	Die-back	-	-	Typical	-	-	-	-	Typical	-	-	-	-	-	-	ROL Approved to remove
2940	<i>Eucalyptus siderophloia</i>	Grey Ironbark	250		250	11	3	3.0	1.9	Regular	-	-	-	-	-	Typical	-	-	-	-	Typical	-	-	-	-	-	-	ROL Approved to remove
2941	<i>Eucalyptus siderophloia</i>	Grey Ironbark	350		350	15	8	4.2	2.1	Regular	-	-	-	-	-	Typical	-	-	-	-	Typical	-	-	-	-	-	-	ROL Approved to remove
2942	<i>Eucalyptus siderophloia</i>	Grey Ironbark	410		410	21	8	4.9	2.3	Regular	-	-	-	-	-	Typical	-	-	-	-	Typical	-	-	-	-	-	-	ROL Approved to remove
2943	<i>Eucalyptus siderophloia</i>	Grey Ironbark	440		440	22	10	5.3	2.3	Regular	-	-	Die-back	-	-	Typical	-	-	-	-	Typical	-	-	-	-	-	-	ROL Approved to remove
2944	DEAD/STAG		360		360	6	1	4.3	2.2	Regular	-	-	-	-	-	Typical	-	-	-	-	Typical	-	-	-	-	-	-	ROL Approved to remove
2945	<i>Eucalyptus siderophloia</i>	Grey Ironbark	400		400	18	7	4.8	2.3	Regular	-	-	-	-	-	Typical	-	-	-	-	Typical	-	-	-	-	-	-	ROL Approved to remove
2946	<i>Eucalyptus siderophloia</i>	Grey Ironbark	350		350	14	6	4.2	2.1	Regular	-	-	-	-	-	Typical	-	-	-	-	Typical	-	-	-	-	-	-	ROL Approved to remove
2947	<i>Eucalyptus siderophloia</i>	Grey Ironbark	460		460	17	10	5.5	2.4	Regular	-	-	-	-	-	Typical	-	-	-	-	Typical	-	-	-	-	-	-	ROL Approved to remove
2948	<i>Eucalyptus siderophloia</i>	Grey Ironbark	390		390	16	7	4.7	2.2	Regular	-	Thinning	-	-	-	Typical	-	-	-	-	Typical	-	-	-	-	-	-	ROL Approved to remove
2949	<i>Eucalyptus siderophloia</i>	Grey Ironbark	500		500	16	9	6.0	2.5	Regular	-	-	-	-	-	Typical	-	-	-	-	Typical	-	-	-	-	-	-	ROL Approved to remove
2950	<i>Eucalyptus siderophloia</i>	Grey Ironbark	420		420	25	7	5.0	2.3	Regular	-	Thinning	Die-back	-	-	Typical	-	-	-	-	Typical	-	-	-	-	-	-	ROL Approved to remove
2951	<i>Eucalyptus siderophloia</i>	Grey Ironbark	440		440	17	8	5.3	2.3	Regular	-	-	-	-	-	Typical	-	-	-	-	Typical	-	-	-	-	-	-	ROL Approved to remove
2952	<i>Eucalyptus siderophloia</i>	Grey Ironbark	460		460	17	10	5.5	2.4	Regular	-	-	-	-	-	Typical	-	-	-	-	Typical	-	-	-	-	-	-	ROL Approved to remove
2953	<i>Lophostemon suaveolens</i>	Swamp Box	240		240	11	3	2.9	1.8	Regular	-	-	-	-	-	Typical	-	-	-	-	Typical	-	-	-	-	-	-	ROL Approved to remove
2954	<i>Eucalyptus carnea</i>	Broad-leaved White Mahoga	410		410	12	7	4.9	2.3	Regular	-	-	Die-back	-	-	Typical	-	-	-	-	Typical	-	-	-	-	-	-	ROL Approved to remove
2955	<i>Eucalyptus siderophloia</i>	Grey Ironbark	440		440	20	6	5.3	2.3	Regular	-	-	-	-	-	Typical	-	-	-	-	Typical	-	-	-	-	-	-	ROL Approved to remove
2956	<i>Eucalyptus siderophloia</i>	Grey Ironbark	380		380	23	6	4.6	2.2	Regular	-	-	-	-	-	Typical	-	-	-	-	Typical	-	-	-	-	-	-	ROL Approved to remove
2957	<i>Eucalyptus carnea</i>	Broad-leaved White Mahoga	310	300	431	12	7	5.2	2.3	Regular	-	-	-	-	-	Typical	-	-	-	-	Typical	-	-	-	-	-	-	ROL Approved to remove
2958	<i>Eucalyptus siderophloia</i>	Grey Ironbark	420		420	23	7	5.0	2.3	Regular	-	-	-	-	-	Typical	-	-	-	-	Typical	-	-	-	-	Termites	-	ROL Approved to remove
2959	<i>Eucalyptus carnea</i>	Broad-leaved White Mahoga	100	100	141	5	2	1.7	1.5	Regular	-	-	-	-	-	Typical	-	-	-	-	Typical	-	-	-	-	-	-	ROL Approved to remove

Specimen Details										Canopy Condition Details						Trunk Condition Details					Fauna Details and Habitat Value							
Tree ID	Botanical Name	Common Name	Trunk DBH (mm)	Additional Trunks DBH (mm)	Total DBH (mm) [AS 4970-2009]	Height (m)	Spread (m)	Tree Protection Zone (m)	Structural Root Zone (m)	Canopy Form	Spreading	Thinning	Die-Back	Epicormic Growth	Lopped	Canopy Health	Leaning	Vines	Trunk Damage	Fire Damage	Trunk Health	Scats	Scratches	Hollows	Nest	Termite Nest	Habitat Value	Retention
2960	<i>Acacia concurrens</i>	Black Wattle	110		110	6	2	1.3	1.3	Regular	-	-	-	-	-	Typical	-	-	-	-	Typical	-	-	-	-	-	-	ROL Approved to remove
2961	<i>Eucalyptus siderophloia</i>	Grey Ironbark	110		110	5	2	1.3	1.3	Regular	-	-	-	-	-	Typical	-	-	-	-	Typical	-	-	-	-	-	-	ROL Approved to remove
2962	<i>Eucalyptus carnea</i>	Broad-leaved White Mahoga	110	80 120 110	212	7	2	2.5	1.7	Regular	-	-	-	-	-	Typical	-	-	-	-	Typical	-	-	-	-	-	-	ROL Approved to remove
2963	<i>Eucalyptus siderophloia</i>	Grey Ironbark	110		110	5	1	1.3	1.3	Regular	-	-	-	-	-	Typical	-	-	-	-	Typical	-	-	-	-	-	-	ROL - additional tree to remove
2964	<i>Eucalyptus carnea</i>	Broad-leaved White Mahoga	150		150	7	2	1.8	1.5	Regular	-	-	-	-	-	Typical	-	-	-	-	Typical	-	-	-	-	-	-	ROL Approved to remove
2965	<i>Eucalyptus carnea</i>	Broad-leaved White Mahoga	140		140	9	2	1.7	1.5	Regular	-	-	-	-	-	Typical	-	-	-	-	Typical	-	-	-	-	-	-	ROL Approved to remove
2966	<i>Eucalyptus siderophloia</i>	Grey Ironbark	170		170	11	2	2.0	1.6	Regular	-	-	-	-	-	Typical	-	-	-	-	Typical	-	-	-	-	-	-	ROL Approved to remove
2967	<i>Eucalyptus carnea</i>	Broad-leaved White Mahoga	120		120	8	1	1.4	1.4	Regular	-	-	-	-	-	Typical	-	-	-	-	Typical	-	-	-	-	-	-	ROL Approved to remove
2968	<i>Angophora leiocarpa</i>	Smooth-barked Apple	120		120	10	2	1.4	1.4	Regular	-	-	-	-	-	Typical	-	-	-	-	Typical	-	-	-	-	-	-	ROL Approved to remove
2969	<i>Eucalyptus siderophloia</i>	Grey Ironbark	100		100	9	2	1.2	1.3	Regular	-	-	-	-	-	Typical	-	-	-	-	Typical	-	-	-	-	-	-	ROL Approved to remove
2970	<i>Eucalyptus acmenoides</i>	White Mahogany	120	330 190	399	10	7	4.8	2.3	Regular	-	-	-	-	-	Typical	-	-	-	-	Typical	-	-	-	-	-	-	ROL Approved to remove
2971	<i>Corymbia citriodora</i>	Spotted Gum	390		390	22	10	4.7	2.2	Regular	-	-	-	-	-	Typical	-	-	-	-	Typical	-	-	-	-	-	-	ROL Approved to remove
2972	<i>Corymbia citriodora</i>	Spotted Gum	170		170	10	3	2.0	1.6	Regular	-	-	-	-	-	Typical	-	-	-	-	Typical	-	-	-	-	-	-	ROL Approved to remove
2973	<i>Eucalyptus acmenoides</i>	White Mahogany	300		300	16	4	3.6	2.0	Regular	-	Thinning	Die-back	-	-	Typical	-	-	-	-	Typical	-	-	-	-	-	-	ROL Approved to remove
2974	<i>Eucalyptus acmenoides</i>	White Mahogany	120		120	7	1	1.4	1.4	Regular	-	-	-	-	-	Typical	-	-	-	-	Typical	-	-	-	-	-	-	ROL Approved to remove
2975	<i>Eucalyptus acmenoides</i>	White Mahogany	110		110	7	2	1.3	1.3	Regular	-	-	-	-	-	Typical	-	-	-	-	Typical	-	-	-	-	-	-	ROL Approved to remove
2976	<i>Eucalyptus acmenoides</i>	White Mahogany	250		250	16	4	3.0	1.9	Regular	-	-	-	-	-	Typical	-	-	-	-	Typical	-	-	-	-	-	-	ROL Approved to remove
2977	<i>Corymbia citriodora</i>	Spotted Gum	230		230	17	7	2.8	1.8	Regular	-	Thinning	Die-back	-	-	Typical	-	-	-	-	Typical	-	-	-	-	-	-	ROL Approved to remove
2978	<i>Corymbia citriodora</i>	Spotted Gum	300		300	18	7	3.6	2.0	Regular	-	-	-	-	-	Typical	-	-	-	-	Typical	-	-	-	-	-	-	ROL Approved to remove
2979	<i>Eucalyptus siderophloia</i>	Grey Ironbark	400		400	16	8	4.8	2.3	Regular	-	-	-	-	-	Typical	-	-	-	-	Typical	-	-	-	-	-	-	ROL Approved to remove
2980	<i>Eucalyptus siderophloia</i>	Grey Ironbark	420		420	19	7	5.0	2.3	Regular	-	-	-	-	-	Typical	-	-	-	-	Typical	-	-	-	-	-	-	ROL Approved to remove
2981	<i>Corymbia citriodora</i>	Spotted Gum	390		390	16	8	4.7	2.2	Regular	-	-	-	-	-	Typical	-	-	-	-	Typical	-	Old	-	-	-	-	ROL Approved to remove
2982	<i>Eucalyptus siderophloia</i>	Grey Ironbark	460		460	23	12	5.5	2.4	Regular	-	-	-	-	-	Typical	-	-	-	-	Typical	-	-	-	-	-	-	ROL Approved to remove
2983	<i>Corymbia citriodora</i>	Spotted Gum	130		130	10	3	1.6	1.4	Regular	-	-	-	-	-	Typical	-	-	-	-	Typical	-	-	-	-	-	-	ROL Approved to remove
2984	<i>Acacia concurrens</i>	Black Wattle	130		130	5	2	1.6	1.4	Regular	-	-	-	-	-	Typical	-	-	-	-	Typical	-	-	-	-	-	-	ROL Approved to remove
2985	<i>Acacia leiocalyx</i>	Early Flowering Black Wattle	180		180	6	3	2.2	1.6	Regular	-	-	-	-	-	Typical	-	-	-	-	Typical	-	-	-	-	-	-	ROL Approved to remove
2986	<i>Eucalyptus siderophloia</i>	Grey Ironbark	480		480	18	12	5.8	2.4	Regular	-	-	-	-	-	Typical	-	-	-	-	Typical	-	-	-	-	-	-	ROL Approved to remove
2987	<i>Eucalyptus seeana</i>	Narrow-leaved Red Gum	330		330	14	7	4.0	2.1	Regular	-	-	-	-	-	Typical	-	-	-	-	Typical	-	-	-	-	-	-	ROL Approved to remove
2988	<i>Acacia leiocalyx</i>	Early Flowering Black Wattle	190	110	220	5	4	2.6	1.8	Regular	-	-	-	-	-	Typical	-	-	-	-	Typical	-	-	-	-	-	-	ROL Approved to remove
4385	<i>Eucalyptus siderophloia</i>	Grey Ironbark	430		430	22	10	5.2	2.3	Regular	-	-	-	-	-	Typical	-	-	-	-	Typical	-	-	-	-	-	-	Engineering - not part of this VMP
4386	<i>Eucalyptus siderophloia</i>	Grey Ironbark	530		530	21	8	6.4	2.5	Regular	-	Thinning	Die-back	-	-	Poor	-	-	-	-	Typical	-	-	-	-	-	-	Retain - neighbouring
4387	<i>Corymbia citriodora</i>	Spotted Gum	400		400	20	10	4.8	2.3	Regular	-	-	-	-	-	Typical	-	-	Trunk Dmg.	-	Typical	-	-	-	-	-	-	Retain - neighbouring
4414	<i>Eucalyptus siderophloia</i>	Grey Ironbark	470		470	23	9	5.6	2.4	Regular	-	-	-	-	-	Typical	-	-	-	-	Typical	-	-	-	-	-	-	ROL Approved to remove
4415	<i>Eucalyptus crebra</i>	Narrow-leaved Ironbark	350		350	23	7	4.2	2.1	Regular	-	-	-	-	-	Typical	-	-	-	-	Typical	-	-	-	-	-	-	ROL Approved to remove
4507	<i>Eucalyptus fibrosa</i>	Broad-leaved Red Ironbark	360		360	18	7	4.3	2.2	Regular	-	-	-	-	-	Typical	-	-	-	-	Typical	-	-	-	-	-	-	ROL Approved to remove
4508	<i>Eucalyptus fibrosa</i>	Broad-leaved Red Ironbark	410		410	20	5	4.9	2.3	Regular	-	-	-	-	-	Typical	-	-	-	-	Typical	-	-	-	-	-	-	ROL Approved to remove
4509	<i>Eucalyptus fibrosa</i>	Broad-leaved Red Ironbark	430	280	513	21	8	6.2	2.5	Regular	-	-	-	-	-	Typical	-	-	-	-	Typical	-	-	-	-	-	-	ROL Approved to remove
4510	<i>Eucalyptus fibrosa</i>	Broad-leaved Red Ironbark	430		430	24	6	5.2	2.3	Regular	-	-	-	-	-	Typical	-	-	-	-	Typical	-	-	-	-	-	-	ROL Approved to remove
4511	<i>Eucalyptus fibrosa</i>	Broad-leaved Red Ironbark	510		510	22	8	6.1	2.5	Regular	-	-	-	-	-	Typical	-	-	-	-	Typical	-	-	-	-	-	-	ROL Approved to remove
4512	<i>Eucalyptus siderophloia</i>	Grey Ironbark	430		430	24	9	5.2	2.3	Regular	-	-	-	-	-	Typical	-	-	-	-	Typical	-	-	-	-	-	-	ROL Approved to remove
4513	<i>Eucalyptus fibrosa</i>	Broad-leaved Red Ironbark	410		410	17	6	4.9	2.3	Regular	-	-	-	-	-	Typical	-	-	-	-	Typical	-	-	-	-	-	-	ROL Approved to remove
4514	<i>Eucalyptus fibrosa</i>	Broad-leaved Red Ironbark	450		450	21	7	5.4	2.4	Regular	-	-	-	-	-	Typical	-	-	-	-	Typical	-	-	-	-	-	-	ROL Approved to remove
4515	<i>Eucalyptus fibrosa</i>	Broad-leaved Red Ironbark	350		350	18	5	4.2	2.1	Regular	-	-	-	-	-	Typical	-	-	-	-	Typical	-	-	-	-	-	-	ROL Approved to remove
4516	<i>Eucalyptus siderophloia</i>	Grey Ironbark	520		520	28	9	6.2	2.5	Regular	-	-	-	-	-	Typical	-	-	-	-	Typical	-	-	-	-	-	-	ROL Approved to remove
4517	<i>Eucalyptus fibrosa</i>	Broad-leaved Red Ironbark	350		350	23	7	4.2	2.1	Regular	-	-	-	-	-	Typical	-	-	-	-	Typical	-	-	-	-	-	-	ROL Approved to remove
4518	<i>Eucalyptus fibrosa</i>	Broad-leaved Red Ironbark	620		620	32	9	7.4	2.7	Regular	-	-	-	-	-	Typical	-	-	Trunk Dmg.	-	Typical	-	-	-	-	-	-	ROL Approved to remove

Specimen Details										Canopy Condition Details						Trunk Condition Details					Fauna Details and Habitat Value							
Tree ID	Botanical Name	Common Name	Trunk DBH (mm)	Additional Trunks DBH (mm)	Total DBH (mm) [AS 4970-2009]	Height (m)	Spread (m)	Tree Protection Zone (m)	Structural Root Zone (m)	Canopy Form	Spreading	Thinning	Die-Back	Epicormic Growth	Lopped	Canopy Health	Leaning	Vines	Trunk Damage	Fire Damage	Trunk Health	Scats	Scratches	Hollows	Nest	Termite Nest	Habitat Value	Retention
4519	<i>Eucalyptus fibrosa</i>	Broad-leaved Red Ironbark	360		360	22	7	4.3	2.2	Regular	-	-	-	-	-	Typical	-	-	-	-	Typical	-	-	-	-	-	-	ROL Approved to remove
4520	<i>Eucalyptus siderophloia</i>	Grey Ironbark	520		520	25	9	6.2	2.5	Regular	-	-	-	-	-	Typical	-	-	-	-	Typical	-	-	-	-	-	-	ROL Approved to remove
4521	<i>Eucalyptus fibrosa</i>	Broad-leaved Red Ironbark	370		370	21	6	4.4	2.2	Regular	-	-	-	-	-	Typical	-	-	-	-	Typical	-	-	-	-	-	-	ROL Approved to remove
4522	<i>Eucalyptus fibrosa</i>	Broad-leaved Red Ironbark	500		500	29	11	6.0	2.5	Regular	-	-	-	-	-	Typical	-	-	-	-	Typical	-	-	-	-	-	-	ROL Approved to remove
4523	DEAD/STAG		510		510	28	9	6.1	2.5	Regular	-	-	-	-	-	Typical	-	-	-	-	Typical	-	-	-	-	-	-	ROL Approved to remove
4524	<i>Eucalyptus fibrosa</i>	Broad-leaved Red Ironbark	380		380	23	6	4.6	2.2	Regular	-	-	-	-	-	Typical	-	-	-	-	Typical	-	-	-	-	-	-	ROL Approved to remove
4525	<i>Eucalyptus fibrosa</i>	Broad-leaved Red Ironbark	430		430	25	7	5.2	2.3	Regular	-	-	Die-back	-	-	Typical	-	-	Trunk Dmg.	-	Typical	-	-	-	-	-	-	ROL Approved to remove
4526	<i>Eucalyptus fibrosa</i>	Broad-leaved Red Ironbark	500		500	29	9	6.0	2.5	Regular	-	-	-	-	-	Typical	-	-	-	-	Typical	-	-	-	-	Termites	-	ROL Approved to remove
4527	<i>Eucalyptus fibrosa</i>	Broad-leaved Red Ironbark	520	310	605	28	12	7.3	2.7	Regular	-	-	-	-	-	Typical	-	-	-	-	Typical	-	-	-	Small	-	-	ROL Approved to remove
4536	<i>Eucalyptus fibrosa</i>	Broad-leaved Red Ironbark	560		560	28	14	6.7	2.6	Regular	-	-	-	-	-	Typical	-	-	-	-	Typical	-	-	-	-	-	-	ROL Approved to remove
4542	<i>Corymbia citriodora</i>	Spotted Gum	420		420	26	9	5.0	2.3	Regular	-	-	-	-	-	Typical	-	-	Trunk Dmg.	-	Typical	-	-	-	-	-	-	ROL Approved to remove
4543	<i>Eucalyptus fibrosa</i>	Broad-leaved Red Ironbark	360	370	516	23	9	6.2	2.5	Regular	-	-	-	-	-	Typical	-	-	-	-	Typical	-	-	-	-	-	-	ROL Approved to remove
4544	<i>Eucalyptus siderophloia</i>	Grey Ironbark	360		360	22	8	4.3	2.2	Regular	-	Thinning	Die-back	Epicormic	-	Poor	-	-	-	-	Typical	-	-	-	-	-	-	ROL Approved to remove
4545	<i>Eucalyptus siderophloia</i>	Grey Ironbark	400		400	23	8	4.8	2.3	Regular	-	-	-	-	-	Typical	-	-	-	-	Typical	-	-	-	-	-	-	ROL Approved to remove
4546	<i>Eucalyptus fibrosa</i>	Broad-leaved Red Ironbark	420		420	22	8	5.0	2.3	Regular	-	-	-	-	-	Typical	-	-	-	-	Typical	-	-	-	-	-	-	ROL Approved to remove
4547	<i>Eucalyptus siderophloia</i>	Grey Ironbark	540		540	27	9	6.5	2.5	Regular	-	Thinning	Die-back	Epicormic	-	Poor	-	-	-	-	Typical	-	-	-	-	Termites	-	ROL Approved to remove
4548	<i>Eucalyptus siderophloia</i>	Grey Ironbark	380		380	26	11	4.6	2.2	Regular	-	-	-	-	-	Typical	-	-	-	-	Typical	-	-	-	-	-	-	ROL Approved to remove
4549	<i>Eucalyptus siderophloia</i>	Grey Ironbark	420		420	25	9	5.0	2.3	Regular	-	-	-	-	-	Typical	-	-	Trunk Dmg.	-	Typical	-	-	-	-	-	-	ROL Approved to remove
4550	<i>Eucalyptus fibrosa</i>	Broad-leaved Red Ironbark	520		520	24	9	6.2	2.5	Regular	-	-	-	-	-	Typical	-	-	-	-	Typical	-	-	-	-	-	-	ROL Approved to remove
4551	<i>Eucalyptus siderophloia</i>	Grey Ironbark	620		620	32	11	7.4	2.7	Regular	-	-	-	-	-	Typical	-	-	Trunk Dmg.	-	Typical	-	-	-	-	-	-	ROL Approved to remove
4552	<i>Eucalyptus siderophloia</i>	Grey Ironbark	640		640	27	8	7.7	2.7	Regular	-	-	-	-	-	Typical	-	-	Trunk Dmg.	-	Typical	-	-	-	-	-	-	ROL Approved to remove
4553	<i>Eucalyptus fibrosa</i>	Broad-leaved Red Ironbark	470		470	26	8	5.6	2.4	Regular	-	-	-	-	-	Typical	-	-	-	-	Typical	-	-	-	-	-	-	ROL Approved to remove
4554	<i>Eucalyptus siderophloia</i>	Grey Ironbark	590		590	28	12	7.1	2.7	Regular	-	Thinning	Die-back	-	-	Typical	-	-	-	-	Typical	-	-	-	-	-	-	ROL Approved to remove
4555	<i>Eucalyptus fibrosa</i>	Broad-leaved Red Ironbark	540		540	28	12	6.5	2.5	Regular	-	-	-	-	-	Typical	-	-	-	-	Typical	-	-	-	-	-	-	ROL Approved to remove
4556	<i>Corymbia citriodora</i>	Spotted Gum	360		360	19	9	4.3	2.2	Regular	-	-	-	-	-	Typical	-	-	-	-	Typical	-	-	-	-	-	-	ROL Approved to remove
4557	<i>Corymbia citriodora</i>	Spotted Gum	390	190	434	19	8	5.2	2.3	Regular	-	-	-	-	-	Typical	-	-	-	-	Typical	-	-	-	-	-	-	ROL Approved to remove
4558	<i>Corymbia citriodora</i>	Spotted Gum	410		410	20	9	4.9	2.3	Regular	-	-	-	-	-	Typical	-	-	-	-	Typical	-	-	-	-	-	-	ROL Approved to remove
4559	<i>Corymbia citriodora</i>	Spotted Gum	380		380	21	7	4.6	2.2	Regular	-	-	-	-	-	Typical	-	-	-	-	Typical	-	-	-	-	-	-	ROL Approved to remove
4560	<i>Eucalyptus siderophloia</i>	Grey Ironbark	450		450	22	7	5.4	2.4	Regular	-	-	-	-	-	Typical	-	-	-	-	Typical	-	-	-	-	-	-	ROL Approved to remove
4561	<i>Corymbia citriodora</i>	Spotted Gum	420	190	461	21	9	5.5	2.4	Regular	-	-	-	-	-	Typical	-	-	-	-	Typical	-	-	-	-	-	-	ROL Approved to remove
4562	<i>Eucalyptus fibrosa</i>	Broad-leaved Red Ironbark	400		400	17	6	4.8	2.3	Regular	-	-	-	-	-	Typical	-	-	-	-	Typical	-	-	-	-	-	-	ROL Approved to remove
4563	<i>Corymbia citriodora</i>	Spotted Gum	370		370	19	7	4.4	2.2	Regular	-	-	-	-	-	Typical	-	-	-	-	Typical	-	-	-	-	-	-	ROL Approved to remove
4564	<i>Eucalyptus siderophloia</i>	Grey Ironbark	420		420	18	6	5.0	2.3	Regular	-	-	-	-	-	Typical	-	-	-	-	Typical	-	-	-	-	-	-	ROL Approved to remove
4565	<i>Eucalyptus siderophloia</i>	Grey Ironbark	420		420	20	7	5.0	2.3	Regular	-	-	-	-	-	Typical	-	-	-	-	Typical	-	-	-	-	-	-	ROL Approved to remove
4566	<i>Eucalyptus siderophloia</i>	Grey Ironbark	610		610	24	11	7.3	2.7	Regular	-	-	-	-	-	Typical	-	-	-	-	Typical	-	-	-	-	Termites	-	ROL Approved to remove
4567	<i>Corymbia citriodora</i>	Spotted Gum	510		510	18	8	6.1	2.5	Regular	-	-	-	-	-	Typical	-	-	-	-	Typical	-	-	-	-	-	-	Retain - neighbouring
4568	<i>Eucalyptus siderophloia</i>	Grey Ironbark	460		460	18	8	5.5	2.4	Regular	-	-	-	-	-	Typical	-	-	-	-	Typical	-	-	-	-	-	-	Retain - neighbouring
4569	<i>Eucalyptus siderophloia</i>	Grey Ironbark	580		580	23	9	7.0	2.6	Regular	-	-	-	-	-	Typical	-	-	-	-	Typical	-	-	-	-	-	-	Engineering - not part of this VMP
4570	<i>Eucalyptus siderophloia</i>	Grey Ironbark	380		380	17	8	4.6	2.2	Regular	-	-	-	-	-	Typical	-	-	-	-	Typical	-	-	-	-	-	-	ROL Approved to remove
4571	<i>Eucalyptus siderophloia</i>	Grey Ironbark	410		410	18	8	4.9	2.3	Regular	-	Thinning	Die-back	-	-	Typical	-	-	-	-	Typical	-	-	-	-	-	-	ROL Approved to remove
4572	<i>Eucalyptus siderophloia</i>	Grey Ironbark	320		320	18	7	3.8	2.0	Regular	-	-	-	-	-	Typical	-	-	-	-	Typical	-	-	-	-	-	-	ROL Approved to remove
4573	<i>Corymbia citriodora</i>	Spotted Gum	400		400	18	7	4.8	2.3	Regular	-	-	-	-	-	Typical	-	-	-	-	Typical	-	-	-	-	-	-	ROL Approved to remove
4574	<i>Corymbia citriodora</i>	Spotted Gum	230		230	15	4	2.8	1.8	Regular	-	-	-	-	-	Typical	-	-	-	-	Typical	-	-	-	-	-	-	ROL Approved to remove
4575	<i>Eucalyptus siderophloia</i>	Grey Ironbark	360		360	17	6	4.3	2.2	Regular	-	-	-	-	-	Typical	-	-	-	-	Typical	-	-	-	-	Termites	-	ROL Approved to remove
4576	<i>Eucalyptus carnea</i>	Broad-leaved White Mahoga	200	190, 160	319	9	4	3.8	2.0	Regular	-	-	-	-	-	Typical	-	-	-	-	Typical	-	-	-	-	-	-	ROL Approved to remove
4577	<i>Corymbia citriodora</i>	Spotted Gum	190	180	262	11	3	3.1	1.9	Regular	-	-	-	-	-	Typical	-	-	-	-	Typical	-	-	-	-	-	-	ROL Approved to remove

Specimen Details										Canopy Condition Details						Trunk Condition Details					Fauna Details and Habitat Value							
Tree ID	Botanical Name	Common Name	Trunk DBH (mm)	Additional Trunks DBH (mm)	Total DBH (mm) [AS 4970-2009]	Height (m)	Spread (m)	Tree Protection Zone (m)	Structural Root Zone (m)	Canopy Form	Spreading	Thinning	Die-Back	Epicormic Growth	Lopped	Canopy Health	Leaning	Vines	Trunk Damage	Fire Damage	Trunk Health	Scats	Scratches	Hollows	Nest	Termite Nest	Habitat Value	Retention
4578	<i>Corymbia citriodora</i>	Spotted Gum	160		160	11	3	1.9	1.5	Regular	-	-	-	-	-	Typical	-	-	-	-	Typical	-	-	-	-	-	-	ROL Approved to remove
4579	<i>Corymbia intermedia</i>	Pink Bloodwood	230	190	298	12	4	3.6	2.0	Regular	-	-	-	-	-	Typical	-	-	-	-	Typical	-	-	-	-	-	-	ROL Approved to remove
4580	<i>Corymbia citriodora</i>	Spotted Gum	140		140	11	2	1.7	1.5	Regular	-	-	-	-	-	Typical	-	-	-	-	Typical	-	-	-	-	-	-	ROL Approved to remove
4581	<i>Eucalyptus siderophloia</i>	Grey Ironbark	380		380	16	5	4.6	2.2	Regular	-	-	-	-	-	Typical	-	-	-	-	Typical	-	-	-	-	-	-	ROL Approved to remove
4582	<i>Eucalyptus siderophloia</i>	Grey Ironbark	530		530	22	9	6.4	2.5	Regular	-	-	-	-	-	Typical	-	-	-	-	Typical	-	-	-	-	-	-	ROL Approved to remove
4583	<i>Eucalyptus siderophloia</i>	Grey Ironbark	410		410	26	7	4.9	2.3	Regular	-	-	-	-	-	Typical	-	-	-	-	Typical	-	-	-	-	-	-	ROL Approved to remove
4584	<i>Corymbia citriodora</i>	Spotted Gum	390		390	20	8	4.7	2.2	Regular	-	-	-	-	-	Typical	-	-	-	-	Typical	-	-	-	-	-	-	ROL Approved to remove
4585	<i>Corymbia citriodora</i>	Spotted Gum	420		420	21	8	5.0	2.3	Regular	-	-	-	-	-	Typical	-	-	-	-	Typical	-	-	-	-	-	-	ROL Approved to remove
4586	<i>Corymbia citriodora</i>	Spotted Gum	370		370	21	8	4.4	2.2	Regular	-	-	-	-	-	Typical	-	-	-	-	Typical	-	-	-	-	-	-	ROL Approved to remove
4587	<i>Corymbia citriodora</i>	Spotted Gum	360	160	394	19	8	4.7	2.2	Regular	-	-	-	-	-	Typical	-	-	-	-	Typical	-	-	-	-	-	-	ROL Approved to remove
4588	<i>Eucalyptus siderophloia</i>	Grey Ironbark	540		540	23	9	6.5	2.5	Regular	-	-	-	-	-	Typical	-	-	-	-	Typical	-	-	-	-	-	-	ROL Approved to remove
4589	<i>Eucalyptus siderophloia</i>	Grey Ironbark	430		430	19	9	5.2	2.3	Regular	-	-	-	-	-	Typical	-	-	-	-	Typical	-	-	-	-	-	-	ROL Approved to remove
4590	<i>Eucalyptus siderophloia</i>	Grey Ironbark	480		480	22	8	5.8	2.4	Regular	-	-	-	-	-	Typical	-	-	-	-	Typical	-	-	-	-	-	-	ROL Approved to remove
4591	<i>Eucalyptus siderophloia</i>	Grey Ironbark	500		500	22	8	6.0	2.5	Regular	-	-	-	-	-	Typical	-	-	-	-	Typical	-	-	-	-	-	-	ROL Approved to remove
4592	<i>Eucalyptus carnea</i>	Broad-leaved White Mahoga	360		360	18	6	4.3	2.2	Regular	-	-	-	-	-	Typical	-	-	-	-	Typical	-	-	-	-	Termites	-	ROL Approved to remove
4593	<i>Eucalyptus siderophloia</i>	Grey Ironbark	440		440	19	7	5.3	2.3	Regular	-	-	-	-	-	Typical	-	-	-	-	Typical	-	-	-	-	-	-	ROL Approved to remove
4594	<i>Eucalyptus siderophloia</i>	Grey Ironbark	350		350	18	6	4.2	2.1	Regular	-	Thinning	Die-back	Epicormic	-	Typical	-	-	-	-	Typical	-	-	-	-	-	-	ROL Approved to remove
4595	<i>Eucalyptus siderophloia</i>	Grey Ironbark	450		450	22	7	5.4	2.4	Regular	-	-	-	-	-	Typical	-	-	-	-	Typical	-	-	-	-	-	-	ROL Approved to remove
4596	<i>Eucalyptus tereticornis</i>	Forest Red Gum	350		350	17	5	4.2	2.1	Regular	-	-	-	-	-	Typical	-	-	-	-	Typical	-	-	-	-	-	-	ROL Approved to remove
4597	<i>Eucalyptus siderophloia</i>	Grey Ironbark	400		400	18	6	4.8	2.3	Regular	-	Thinning	Die-back	Epicormic	-	Poor	-	-	-	-	Typical	-	-	-	-	-	-	ROL Approved to remove
4598	<i>Eucalyptus siderophloia</i>	Grey Ironbark	370		370	17	6	4.4	2.2	Regular	-	-	-	-	-	Typical	-	-	Trunk Dmg.	-	Typical	-	-	-	-	-	-	ROL Approved to remove
4599	<i>Eucalyptus siderophloia</i>	Grey Ironbark	480		480	23	7	5.8	2.4	Regular	-	-	-	-	-	Typical	-	-	-	-	Typical	-	-	-	-	-	-	ROL Approved to remove
4600	<i>Eucalyptus siderophloia</i>	Grey Ironbark	670		670	19	8	8.0	2.8	Regular	-	-	Die-back	-	Oppressed	Typical	-	-	-	-	Typical	-	-	-	-	-	-	ROL Approved to remove
4613	<i>Eucalyptus siderophloia</i>	Grey Ironbark	400	200	447	21	7	5.4	2.4	Regular	-	-	-	-	-	Typical	-	-	-	-	Typical	-	-	-	-	-	-	ROL Approved to remove
4614	<i>Corymbia intermedia</i>	Pink Bloodwood	350		350	17	7	4.2	2.1	Regular	-	-	-	-	-	Typical	-	-	-	-	Typical	-	-	-	-	-	-	ROL Approved to remove
4615	<i>Eucalyptus siderophloia</i>	Grey Ironbark	430		430	28	12	5.2	2.3	Regular	-	-	-	-	-	Typical	-	-	-	-	Typical	-	-	-	-	-	-	ROL Approved to remove
4616	<i>Eucalyptus siderophloia</i>	Grey Ironbark	480		480	21	11	5.8	2.4	Regular	-	-	-	-	-	Typical	-	-	-	-	Typical	-	-	-	-	Termites	-	ROL Approved to remove
4617	<i>Eucalyptus siderophloia</i>	Grey Ironbark	400		400	22	6	4.8	2.3	Regular	-	-	-	-	-	Typical	-	-	-	-	Typical	-	-	-	-	-	-	ROL Approved to remove
4618	<i>Eucalyptus siderophloia</i>	Grey Ironbark	410		410	24	8	4.9	2.3	Regular	-	-	-	-	-	Typical	-	-	-	-	Typical	-	-	-	-	-	-	ROL Approved to remove
4619	<i>Eucalyptus siderophloia</i>	Grey Ironbark	350		350	17	6	4.2	2.1	Regular	-	-	-	-	-	Typical	-	-	-	-	Typical	-	-	-	-	-	-	ROL Approved to remove
4620	<i>Eucalyptus siderophloia</i>	Grey Ironbark	510		510	26	11	6.1	2.5	Regular	-	-	-	-	-	Typical	-	-	-	-	Typical	-	-	-	-	-	-	ROL Approved to remove
10090	<i>Angophora leiocarpa</i>	Smooth-barked Apple	190	190, 200	335	16	9	4.0	2.1	Regular	-	-	-	-	-	Typical	-	-	-	-	Typical	-	-	-	-	-	-	Retain
10091	<i>Angophora leiocarpa</i>	Smooth-barked Apple	450	225	503	16	9	6.0	2.5	Regular	-	-	-	-	-	Typical	-	-	-	-	Typical	-	-	-	-	-	-	Retain
10092	<i>Alphitonia excelsa</i>	Soap Tree	115	80	140	12	6	2.0	1.4	Regular	-	-	Die-back	-	-	Typical	-	-	-	-	Typical	-	-	-	-	-	-	Retain
10093	<i>Alphitonia excelsa</i>	Soap Tree	115		115	13	6	2.0	1.3	Regular	-	-	-	-	-	Typical	-	-	-	-	Typical	-	-	-	-	-	-	Retain
10094	<i>Allocasuarina littoralis</i>	Black She-oak	135	125	184	12	6	2.2	1.6	Regular	-	-	-	-	-	Typical	-	-	-	-	Typical	-	-	-	-	-	-	Retain
10095	<i>Eucalyptus acmenoides</i>	White Mahogany	180		180	13	5	2.2	1.6	Regular	-	-	Die-back	-	-	Typical	-	Native	-	-	Typical	-	-	-	-	-	-	Retain
10096	<i>Allocasuarina littoralis</i>	Black She-oak	115		115	9	3	2.0	1.3	Regular	-	-	-	-	-	Typical	-	Native	-	-	Typical	-	-	-	-	-	-	Retain
10097	<i>Allocasuarina littoralis</i>	Black She-oak	145		145	10	5	2.0	1.5	Regular	-	-	-	-	-	Typical	-	-	-	-	Typical	-	-	-	-	-	-	Retain
10098	<i>Allocasuarina littoralis</i>	Black She-oak	205		205	14	7	2.5	1.7	Regular	-	-	-	-	-	Typical	-	-	-	-	Typical	-	-	-	-	-	-	Retain
10099	<i>Allocasuarina littoralis</i>	Black She-oak	170		170	14	7	2.0	1.6	Regular	-	-	-	-	-	Typical	-	-	-	-	Typical	-	-	-	-	-	-	Retain
10100	<i>Allocasuarina littoralis</i>	Black She-oak	120		120	12	6	2.0	1.4	Regular	-	-	-	-	-	Typical	-	-	-	-	Typical	-	-	-	-	-	-	Retain
10101	<i>Allocasuarina littoralis</i>	Black She-oak	120		120	13	6	2.0	1.4	Regular	-	-	-	-	-	Typical	-	-	-	-	Typical	-	-	-	-	-	-	Retain
10102	<i>Acacia disparrima</i>	Hickory Wattle	125		125	13	6	2.0	1.4	Regular	-	-	-	-	-	Typical	-	-	-	-	Typical	-	-	-	-	-	-	Retain
10103	<i>Lophostemon suaveolens</i>	Swamp Box	110		110	9	4	2.0	1.3	Regular	-	-	-	-	-	Typical	-	-	-	-	Typical	-	-	-	-	-	-	Retain
10104	<i>Alphitonia excelsa</i>	Soap Tree	100		100	5	3	2.0	1.3	Regular	-	-	-	-	-	Typical	-	-	-	-	Typical	-	-	-	-	-	-	Engineering - not part of this VMP

Specimen Details										Canopy Condition Details						Trunk Condition Details					Fauna Details and Habitat Value							
Tree ID	Botanical Name	Common Name	Trunk DBH (mm)	Additional Trunks DBH (mm)	Total DBH (mm) [AS 4970-2009]	Height (m)	Spread (m)	Tree Protection Zone (m)	Structural Root Zone (m)	Canopy Form	Spreading	Thinning	Die-Back	Epicormic Growth	Lopped	Canopy Health	Leaning	Vines	Trunk Damage	Fire Damage	Trunk Health	Scats	Scratches	Hollows	Nest	Termite Nest	Habitat Value	Retention
10105	<i>Allocasuarina littoralis</i>	Black She-oak	300		300	13	7	3.6	2.0	Regular	-	-	-	-	-	Typical	-	-	-	-	Typical	-	-	-	-		-	Retain
10106	<i>Eucalyptus siderophloia</i>	Northern Grey Ironbark	520		520	22	14	6.2	2.5	Regular	-	-	Die-back	-	-	Typical	-	Native	-	-	Typical	-	-	-	-		-	Retain
10107	<i>Angophora leiocarpa</i>	Smooth-barked Apple	455		455	23	15	5.5	2.4	Regular	-	-	Die-back	-	-	Typical	-	-	-	-	Typical	-	-	-	-		-	Retain
10108	<i>Corymbia citriodora</i>	Spotted Gum	525		525	21	15	6.3	2.5	Regular	-	-	Die-back	-	-	Typical	-	-	-	-	Typical	-	-	-	-		-	Retain
10109	<i>Acacia disparrima</i>	Hickory Wattle	230		230	10	9	2.8	1.8	Regular	-	-	-	-	-	Typical	-	Introduce	-	-	Typical	-	-	-	-		-	Retain
10110	<i>Alphitonia excelsa</i>	Soap Tree	100		100	7	2	2.0	1.3	Regular	-	-	-	-	-	Typical	-	-	-	-	Typical	-	-	-	-		-	Retain
10111	<i>Corymbia citriodora</i>	Spotted Gum	235		235	22	13	2.8	1.8	Regular	-	-	-	-	-	Typical	-	-	-	-	Typical	-	-	-	-		-	Retain
10112	<i>Corymbia citriodora</i>	Spotted Gum	225		225	19	11	2.7	1.8	Regular	-	-	Die-back	-	-	Typical	-	-	-	-	Typical	-	-	-	-		-	Retain
10113	<i>Corymbia citriodora</i>	Spotted Gum	235		235	18	10	2.8	1.8	Regular	-	-	Die-back	-	-	Typical	-	-	-	-	Typical	-	-	-	-		-	Retain
10114	<i>Corymbia citriodora</i>	Spotted Gum	135		135	13	6	2.0	1.4	Regular	-	-	-	-	-	Typical	-	-	-	-	Typical	-	-	-	-		-	Retain
10115	<i>Eucalyptus siderophloia</i>	Northern Grey Ironbark	315		315	18	13	3.8	2.0	Regular	-	-	Die-back	-	-	Typical	-	-	-	-	Typical	-	-	-	-		-	Retain
10116	<i>Acacia concurrens</i>	Black Wattle	165		165	10	5	2.0	1.6	Regular	-	-	-	-	-	Typical	-	-	-	-	Typical	-	-	-	-		-	Retain
10117	<i>Acacia concurrens</i>	Black Wattle	130		130	10	5	2.0	1.4	Regular	-	-	-	-	-	Typical	-	-	-	-	Typical	-	-	-	-		-	Retain
10118	<i>Corymbia citriodora</i>	Spotted Gum	120		120	14	7	2.0	1.4	Regular	-	Thinning	-	-	-	Typical	-	-	-	-	Typical	-	-	-	-		-	Retain
10119	<i>Corymbia citriodora</i>	Spotted Gum	100		100	15	7	2.0	1.3	Regular	-	-	-	-	-	Typical	-	-	-	-	Typical	-	-	-	-		-	Retain
10120	<i>Acacia disparrima</i>	Hickory Wattle	200		200	10	5	2.4	1.7	Regular	-	-	Die-back	-	-	Poor	-	-	-	-	Typical	-	-	-	-		-	Retain
10121	<i>Corymbia citriodora</i>	Spotted Gum	100		100	13	5	2.0	1.3	Regular	-	-	Die-back	-	-	Typical	-	-	-	-	Typical	-	-	-	-		-	Retain
10122	<i>Acacia concurrens</i>	Black Wattle	100		100	9	4	2.0	1.3	Regular	-	-	-	-	-	Typical	-	-	-	-	Typical	-	-	-	-		-	Retain
10123	<i>Acacia concurrens</i>	Black Wattle	100		100	8	4	2.0	1.3	Regular	-	-	Die-back	-	-	Typical	-	-	-	-	Typical	-	-	-	-		-	Retain
10124	<i>Acacia disparrima</i>	Hickory Wattle	165		165	9	5	2.0	1.6	Regular	-	-	-	-	-	Typical	-	-	-	-	Typical	-	-	-	-		-	Retain
10125	<i>Corymbia citriodora</i>	Spotted Gum	170		170	16	9	2.0	1.6	Regular	-	-	-	-	-	Typical	-	-	-	-	Typical	-	-	-	-		-	Retain
10126	<i>Alphitonia excelsa</i>	Soap Tree	125		125	8	4	2.0	1.4	Regular	-	-	-	-	-	Typical	-	-	-	-	Typical	-	-	-	-		-	Retain
10127	<i>Allocasuarina littoralis</i>	Black She-oak	110		110	9	4	2.0	1.3	Regular	-	-	-	-	-	Typical	-	-	-	-	Typical	-	-	-	-		-	Retain
10128	<i>Acacia disparrima</i>	Hickory Wattle	125		125	13	5	2.0	1.4	Regular	-	-	Die-back	-	-	Poor	-	Native	-	-	Typical	-	-	-	-		-	Retain
10129	<i>Acacia concurrens</i>	Black Wattle	115		115	9	4	2.0	1.3	Regular	-	-	-	-	-	Typical	-	-	-	-	Typical	-	-	-	-		-	Retain
10130	<i>Allocasuarina littoralis</i>	Black She-oak	145		145	9	5	2.0	1.5	Regular	-	-	Die-back	-	-	Poor	-	-	-	-	Typical	-	-	-	-		-	Retain
10131	<i>Allocasuarina littoralis</i>	Black She-oak	170		170	9	5	2.0	1.6	Regular	-	-	Die-back	-	-	Poor	-	-	-	-	Typical	-	-	-	-		-	Retain
10132	<i>Allocasuarina littoralis</i>	Black She-oak	100		100	8	4	2.0	1.3	Regular	-	-	-	-	-	Typical	-	-	-	-	Typical	-	-	-	-		-	Retain
10133	<i>Allocasuarina littoralis</i>	Black She-oak	120		120	10	5	2.0	1.4	Regular	-	-	-	-	-	Typical	-	-	-	-	Typical	-	-	-	-		-	Retain
10134	<i>Allocasuarina littoralis</i>	Black She-oak	105		105	8	3	2.0	1.3	Regular	-	-	-	-	-	Typical	Minor	-	-	-	Typical	-	-	-	-		-	Retain
10135	<i>Acacia disparrima</i>	Hickory Wattle	165		165	8	6	2.0	1.6	Regular	-	-	Die-back	-	-	Poor	-	-	Trunk Dmg.	-	Typical	-	-	-	-		-	Retain
10136	<i>Corymbia intermedia</i>	Pink Bloodwood	290		290	22	14	3.5	2.0	Regular	-	-	Die-back	-	-	Typical	-	-	-	-	Typical	-	-	-	-		-	Retain
10137	<i>Corymbia intermedia</i>	Pink Bloodwood	245		245	19	10	2.9	1.8	Regular	-	-	-	-	-	Typical	-	-	-	-	Typical	-	-	-	-		-	Retain
10138	<i>Allocasuarina littoralis</i>	Black She-oak	150		150	12	7	2.0	1.5	Regular	-	-	-	-	-	Typical	-	-	-	-	Typical	-	-	-	-		-	Retain
10139	<i>Acacia concurrens</i>	Black Wattle	115		115	14	4	2.0	1.3	Regular	-	-	Die-back	-	-	Typical	-	-	-	-	Typical	-	-	-	-		-	Retain
10140	<i>Allocasuarina littoralis</i>	Black She-oak	120		120	8	4	2.0	1.4	Regular	-	-	-	-	-	Typical	-	-	-	-	Typical	-	-	-	-		-	Retain
10141	<i>Allocasuarina littoralis</i>	Black She-oak	100		100	9	3	2.0	1.3	Regular	-	-	-	-	-	Typical	-	-	-	-	Typical	-	-	-	-		-	Retain
10142	<i>Allocasuarina littoralis</i>	Black She-oak	100		100	9	3	2.0	1.3	Regular	-	-	-	-	-	Typical	-	-	-	-	Typical	-	-	-	-		-	Retain
10143	<i>Allocasuarina littoralis</i>	Black She-oak	105		105	9	3	2.0	1.3	Regular	-	-	-	-	-	Typical	-	-	-	-	Typical	-	-	-	-		-	Retain
10144	<i>Allocasuarina littoralis</i>	Black She-oak	145		145	10	3	2.0	1.5	Regular	-	-	-	-	-	Typical	-	-	-	-	Typical	-	-	-	-		-	Retain
10145	<i>Lophostemon suaveolens</i>	Swamp Box	285		285	17	8	3.4	2.0	Regular	-	-	Die-back	-	-	Typical	-	-	-	-	Typical	-	-	-	-		-	Retain
10146	<i>Allocasuarina littoralis</i>	Black She-oak	100		100	9	2	2.0	1.3	Regular	-	-	-	-	-	Typical	-	-	-	-	Typical	-	-	-	-		-	Retain
10147	<i>Allocasuarina littoralis</i>	Black She-oak	125		125	9	3	2.0	1.4	Regular	-	-	-	-	-	Typical	-	-	-	-	Typical	-	-	-	-		-	Retain
10148	<i>Allocasuarina littoralis</i>	Black She-oak	130		130	10	4	2.0	1.4	Regular	-	-	-	-	-	Typical	-	-	-	-	Typical	-	-	-	-		-	Retain
10149	<i>Allocasuarina littoralis</i>	Black She-oak	100		100	9	4	2.0	1.3	Regular	-	-	-	-	-	Typical	-	-	-	-	Typical	-	-	-	-		-	Retain
10150	<i>Corymbia intermedia</i>	Pink Bloodwood	575		575	20	15	6.9	2.6	Regular	-	-	Die-back	-	-	Typical	-	-	-	-	Typical	-	-	-	-		-	Retain

Specimen Details										Canopy Condition Details						Trunk Condition Details					Fauna Details and Habitat Value							
Tree ID	Botanical Name	Common Name	Trunk DBH (mm)	Additional Trunks DBH (mm)	Total DBH (mm) [AS 4970-2009]	Height (m)	Spread (m)	Tree Protection Zone (m)	Structural Root Zone (m)	Canopy Form	Spreading	Thinning	Die-Back	Epicormic Growth	Lopped	Canopy Health	Leaning	Vines	Trunk Damage	Fire Damage	Trunk Health	Scats	Scratches	Hollows	Nest	Termite Nest	Habitat Value	Retention
10151	<i>Allocasuarina littoralis</i>	Black She-oak	145		145	12	5	2.0	1.5	Regular	-	-	-	-	-	Typical	-	-	-	-	Typical	-	-	-	-		-	Retain
10152	<i>Allocasuarina littoralis</i>	Black She-oak	110		110	13	7	2.0	1.3	Regular	-	-	-	-	-	Typical	-	-	-	-	Typical	-	-	-	-		-	Retain
10153	<i>Allocasuarina littoralis</i>	Black She-oak	110		110	11	5	2.0	1.3	One-sided	-	-	-	-	-	Typical	-	-	-	-	Typical	-	-	-	-		-	Retain
10154	<i>Allocasuarina littoralis</i>	Black She-oak	110		110	12	5	2.0	1.3	Regular	-	-	-	-	-	Typical	-	-	-	-	Typical	-	-	-	-		-	Retain
10155	<i>Allocasuarina littoralis</i>	Black She-oak	200		200	14	7	2.4	1.7	Regular	-	-	-	-	-	Typical	-	-	-	-	Typical	-	-	-	-		-	Retain
10156	<i>Allocasuarina littoralis</i>	Black She-oak	205		205	14	7	2.5	1.7	Regular	-	-	Die-back	-	-	Typical	-	-	-	-	Typical	-	-	-	-		-	Retain
10157	<i>Corymbia intermedia</i>	Pink Bloodwood	170		170	15	7	2.0	1.6	Regular	-	-	-	-	-	Typical	-	-	-	-	Typical	-	-	-	-		-	Retain
10158	<i>Corymbia intermedia</i>	Pink Bloodwood	265		265	15	9	3.2	1.9	Regular	-	-	Die-back	-	-	Typical	-	-	-	-	Typical	-	-	-	-		-	Retain
10159	<i>Eucalyptus acmenoides</i>	White Mahogany	445		445	17	14	5.3	2.4	Regular	-	Thinning	Die-back	-	-	Typical	-	-	Trunk Dmg.	-	Typical	-	-	-	-		-	Retain
10160	<i>Eucalyptus acmenoides</i>	White Mahogany	375		375	16	12	4.5	2.2	Regular	-	-	Die-back	-	-	Typical	-	-	Trunk Dmg.	-	Typical	-	-	-	-		-	Retain
10161	<i>Allocasuarina littoralis</i>	Black She-oak	100		100	7	3	2.0	1.3	Regular	-	-	-	-	-	Typical	-	-	-	-	Typical	-	-	-	-		-	Retain
10162	<i>Corymbia intermedia</i>	Pink Bloodwood	170	125	211	14	7	2.5	1.7	Regular	-	-	-	-	-	Typical	-	-	-	-	Typical	-	-	-	-		-	Retain
10163	<i>Eucalyptus acmenoides</i>	White Mahogany	395		395	18	14	4.7	2.2	Regular	-	-	Die-back	-	-	Typical	-	-	Trunk Dmg.	-	Typical	-	-	-	-		-	Retain
10164	<i>Allocasuarina littoralis</i>	Black She-oak	100		100	13	6	2.0	1.3	Regular	-	-	-	-	-	Typical	-	-	-	-	Typical	-	-	-	-		-	Retain
10207	<i>Eucalyptus acmenoides</i>	White Mahogany	155		155	9	5	2.0	1.5	Regular	-	-	Die-back	-	-	Typical	-	-	-	-	Typical	-	-	-	-		-	Retain - neighbouring
10209	<i>Corymbia citriodora</i>	Spotted Gum	110		110	10	3	2.0	1.3	Regular	-	-	Die-back	-	-	Typical	-	-	-	-	Typical	-	-	-	-		-	Retain - neighbouring
10210	<i>Eucalyptus siderophloia</i>	Northern Grey Ironbark	475	420	634	18	14	7.6	2.7	Regular	-	-	Die-back	-	-	Typical	-	-	-	-	Typical	-	-	-	-		-	Retain - neighbouring
10211	<i>Corymbia intermedia</i>	Pink Bloodwood	110		110	10	3	2.0	1.3	Regular	-	-	Die-back	Epicormic	-	Typical	-	-	-	-	Typical	-	-	-	-		-	Retain - neighbouring
10212	<i>Corymbia intermedia</i>	Pink Bloodwood	110		110	9	3	2.0	1.3	Regular	-	-	-	-	-	Typical	-	-	-	-	Typical	-	-	-	-		-	Retain
10213	<i>Eucalyptus acmenoides</i>	White Mahogany	140	135	194	14	6	2.3	1.7	Regular	-	-	-	-	-	Typical	-	-	-	-	Typical	-	-	-	-		-	Retain
10214	<i>Eucalyptus acmenoides</i>	White Mahogany	125		125	13	4	2.0	1.4	Regular	-	-	-	-	-	Typical	-	-	-	-	Typical	-	-	-	-		-	Retain
10215	<i>Corymbia citriodora</i>	Spotted Gum	155		155	15	7	2.0	1.5	Regular	-	-	Die-back	-	-	Typical	-	-	-	-	Typical	-	-	-	-		-	Retain
10216	<i>Corymbia citriodora</i>	Spotted Gum	120		120	14	4	2.0	1.4	Regular	-	-	Die-back	-	-	Typical	-	-	-	-	Typical	-	-	-	-		-	Retain
10217	<i>Corymbia citriodora</i>	Spotted Gum	120		120	15	2	2.0	1.4	Regular	-	Thinning	-	-	-	Typical	-	-	-	-	Typical	-	-	-	-		-	Retain
10218	<i>Corymbia citriodora</i>	Spotted Gum	120		120	15	5	2.0	1.4	Regular	-	-	-	-	-	Typical	-	-	-	-	Typical	-	-	-	-		-	Retain
10219	<i>Eucalyptus acmenoides</i>	White Mahogany	135		135	14	6	2.0	1.4	Regular	-	-	-	-	-	Typical	-	-	-	-	Typical	-	-	-	-		-	Retain
10220	<i>Eucalyptus acmenoides</i>	White Mahogany	120	70	139	13	6	2.0	1.4	Regular	-	-	-	-	-	Typical	-	Introduce	-	-	Typical	-	-	-	-		-	Retain
10223	<i>Allocasuarina littoralis</i>	Black She-oak	145		145	10	5	2.0	1.5	Regular	-	-	-	-	-	Typical	-	-	-	-	Typical	-	-	-	-		-	Retain
10224	<i>Eucalyptus acmenoides</i>	White Mahogany	100		100	8	3	2.0	1.3	Regular	-	-	-	-	-	Typical	-	-	-	-	Typical	-	-	-	-		-	Retain
10225	<i>Eucalyptus acmenoides</i>	White Mahogany	130		130	12	4	2.0	1.4	Regular	-	-	Die-back	Epicormic	-	Typical	-	-	-	-	Typical	-	-	-	-		-	Retain
10226	<i>Eucalyptus moluccana</i>	Gum-topped Box	140		140	16	8	2.0	1.4	Regular	-	-	-	-	-	Typical	-	-	-	-	Typical	-	-	-	-		-	Retain
10227	<i>Eucalyptus siderophloia</i>	Northern Grey Ironbark	125		125	14	6	2.0	1.4	Regular	-	-	Die-back	-	-	Typical	-	-	-	-	Typical	-	-	-	-		-	Retain
10228	<i>Corymbia citriodora</i>	Spotted Gum	135		135	15	7	2.0	1.4	Regular	-	-	Die-back	-	-	Typical	-	-	-	-	Typical	-	-	-	-		-	Retain
10229	<i>Eucalyptus moluccana</i>	Gum-topped Box	100		100	14	3	2.0	1.3	Regular	-	-	-	-	-	Typical	-	-	-	-	Typical	-	-	-	-		-	Retain
10230	<i>Eucalyptus siderophloia</i>	Northern Grey Ironbark	100		100	13	4	2.0	1.3	Regular	-	-	-	-	-	Typical	-	-	-	-	Typical	-	-	-	-		-	Retain
10231	<i>Corymbia citriodora</i>	Spotted Gum	200		200	16	9	2.4	1.7	Regular	-	-	Die-back	-	-	Typical	-	-	-	-	Typical	-	-	-	-		-	Retain - neighbouring
10232	<i>Corymbia citriodora</i>	Spotted Gum	125		125	15	4	2.0	1.4	Regular	-	-	Die-back	Epicormic	-	Typical	-	-	-	-	Typical	-	-	-	-		-	Retain - neighbouring
10233	<i>Eucalyptus siderophloia</i>	Northern Grey Ironbark	410		410	21	15	4.9	2.3	Regular	-	-	Die-back	-	-	Typical	-	-	-	-	Typical	-	-	-	-		-	Retain - neighbouring
10234	<i>Acacia concurrens</i>	Black Wattle	145		145	8.0	3.0	2.0	1.5	Regular	-	-	-	-	-	Poor	-	-	-	-	Typical	-	-	-	-		-	Retain - neighbouring
10235	<i>Eucalyptus acmenoides</i>	White Mahogany	110		110	9.0	2.0	2.0	1.3	Regular	-	Thinning	-	-	-	Typical	-	-	-	-	Typical	-	-	-	-		-	Retain - neighbouring
10236	<i>Eucalyptus acmenoides</i>	White Mahogany	100		100	9.0	1.0	2.0	1.3	Regular	-	Thinning	-	Epicormic	-	Typical	-	-	-	-	Typical	-	-	-	-		-	Retain - neighbouring
10238	<i>Corymbia citriodora</i>	Spotted Gum	140		140	14.0	7.0	2.0	1.4	Regular	-	-	Die-back	-	-	Typical	-	-	-	-	Typical	-	-	-	-		-	Retain - neighbouring
10239	<i>Corymbia citriodora</i>	Spotted Gum	155		155	15.0	8.0	2.0	1.5	Regular	-	-	-	-	-	Typical	-	-	-	-	Typical	-	-	-	-		-	Retain - neighbouring
10240	<i>Allocasuarina littoralis</i>	Black She-oak	100		100	9.0	4.0	2.0	1.3	Regular	-	-	-	-	-	Typical	-	-	-	-	Typical	-	-	-	-		-	Retain - neighbouring
10241	<i>Allocasuarina littoralis</i>	Black She-oak	110		110	9	4	2.0	1.3	Regular	-	-	-	-	-	Typical	-	-	-	-	Typical	-	-	-	-		-	Retain - neighbouring
10242	<i>Acacia salicina</i>	Sally Wattle	100		100	8	4	2.0	1.3	Regular	-	-	Die-back	-	-	Typical	-	-	-	-	Typical	-	-	-	-		-	Retain - neighbouring

Specimen Details										Canopy Condition Details						Trunk Condition Details					Fauna Details and Habitat Value							
Tree ID	Botanical Name	Common Name	Trunk DBH (mm)	Additional Trunks DBH (mm)	Total DBH (mm) [AS 4970-2009]	Height (m)	Spread (m)	Tree Protection Zone (m)	Structural Root Zone (m)	Canopy Form	Spreading	Thinning	Die-Back	Epicormic Growth	Lopped	Canopy Health	Leaning	Vines	Trunk Damage	Fire Damage	Trunk Health	Scats	Scratches	Hollows	Nest	Termite Nest	Habitat Value	Retention
10243	<i>Eucalyptus siderophloia</i>	Northern Grey Ironbark	475		475	20	16	5.7	2.4	Regular	-	-	Die-back	-	-	Typical	-	-	Trunk Dmg.	-	Typical	-	-	-	-		-	Retain - neighbouring
10244	<i>Eucalyptus siderophloia</i>	Northern Grey Ironbark	245		245	17	13	2.9	1.8	Regular	-	-	Die-back	-	-	Typical	-	-	-	-	Typical	-	-	-	-		-	Retain - neighbouring
10245	<i>Corymbia citriodora</i>	Spotted Gum	165	115	201	15	10	2.4	1.7	Regular	-	-	Die-back	-	-	Typical	-	-	-	-	Typical	-	-	-	-		-	Retain - neighbouring
10246	<i>Eucalyptus siderophloia</i>	Northern Grey Ironbark	275		275	17	12	3.3	1.9	Regular	-	-	Die-back	Epicormic	-	Typical	-	-	-	-	Typical	-	-	-	-		-	Retain - neighbouring
10247	<i>Acacia disparrima</i>	Hickory Wattle	120		120	9	4	2.0	1.4	Regular	-	-	-	-	-	Typical	-	-	-	-	Typical	-	-	-	-		-	Retain - neighbouring
10248	<i>Acacia disparrima</i>	Hickory Wattle	145		145	12.0	6.0	2.0	1.5	Regular	-	-	-	-	-	Typical	-	-	-	-	Typical	-	-	-	-		-	Retain - neighbouring
10249	<i>Allocasuarina littoralis</i>	Black She-oak	110		110	9.0	3.0	2.0	1.3	Regular	-	-	-	-	-	Typical	-	-	-	-	Typical	-	-	-	-		-	Retain - neighbouring
10250	<i>Eucalyptus acmenoides</i>	White Mahogany	130		130	9	3.0	2.0	1.4	Regular	-	-	Die-back	Epicormic	-	Typical	-	-	-	-	Typical	-	-	-	-		-	Retain - neighbouring
10251	<i>Acacia disparrima</i>	Hickory Wattle	170		170	10	5	2.0	1.6	Regular	-	-	Die-back	-	-	Poor	-	-	-	-	Typical	-	-	-	-		-	Retain - neighbouring
10252	<i>Acacia disparrima</i>	Hickory Wattle	130		130	10	5	2.0	1.4	Regular	-	-	-	-	-	Poor	-	-	-	-	Typical	-	-	-	-		-	Retain - neighbouring
10253	<i>Lophostemon suaveolens</i>	Swamp Box	110	70	130	10	4	2.0	1.4	Regular	-	-	-	-	-	Typical	-	-	-	-	Typical	-	-	-	-		-	Retain - neighbouring
10254	<i>Corymbia citriodora</i>	Spotted Gum	135		135	13	3	2.0	1.4	Regular	-	-	-	-	-	Typical	Minor	-	-	-	Typical	-	-	-	-		-	Retain - neighbouring
10255	<i>Acacia disparrima</i>	Hickory Wattle	180		180	11	6	2.2	1.6	Regular	-	-	-	-	-	Poor	-	-	-	-	Typical	-	-	-	-		-	Retain - neighbouring
10256	<i>Eucalyptus acmenoides</i>	White Mahogany	125	100	160	11	5	2.0	1.5	Regular	-	Thinning	Die-back	-	-	Typical	-	-	-	-	Typical	-	-	-	-		-	Retain - neighbouring
10257	<i>Eucalyptus acmenoides</i>	White Mahogany	110	110, 110	191	11	5	2.3	1.6	Regular	-	-	-	-	-	Typical	-	-	-	-	Typical	-	-	-	-		-	Retain - neighbouring
10258	<i>Corymbia citriodora</i>	Spotted Gum	265		265	16	10	3.2	1.9	Regular	-	-	Die-back	-	-	Typical	-	-	-	-	Typical	-	-	-	-		-	Retain - neighbouring
10259	<i>Corymbia citriodora</i>	Spotted Gum	265		265	17	10	3.2	1.9	Regular	-	-	-	-	-	Typical	-	-	-	-	Typical	-	-	-	-		-	Retain - neighbouring
10260	<i>Eucalyptus acmenoides</i>	White Mahogany	135		135	12	6	2.0	1.4	Regular	-	-	Die-back	-	-	Typical	-	Native	-	-	Typical	-	-	-	-		-	Retain - neighbouring
10261	<i>Eucalyptus acmenoides</i>	White Mahogany	115		115	11	5	2.0	1.3	Regular	-	-	-	-	-	Typical	-	-	-	-	Typical	-	-	-	-		-	Retain - neighbouring
10262	<i>Eucalyptus acmenoides</i>	White Mahogany	125		125	13	5	2.0	1.4	Regular	-	-	-	-	-	Typical	-	-	-	-	Typical	-	-	-	-		-	Retain - neighbouring
10263	<i>Corymbia citriodora</i>	Spotted Gum	240		240	16	9	2.9	1.8	Regular	-	-	Die-back	-	-	Typical	-	-	-	-	Typical	-	-	-	-		-	Retain - neighbouring
10264	<i>Eucalyptus siderophloia</i>	Northern Grey Ironbark	100		100	11	2.0	2.0	1.3	Regular	-	-	Die-back	-	-	Poor	-	-	-	-	Typical	-	-	-	-		-	Retain - neighbouring
10275	<i>Corymbia citriodora</i>	Spotted Gum	110		110	11	3.0	2.0	1.3	Regular	-	-	-	-	-	Typical	-	-	Trunk Dmg.	-	Typical	-	-	-	-		-	Retain - neighbouring
10276	<i>Corymbia citriodora</i>	Spotted Gum	190		190	16	8.0	2.3	1.6	Regular	-	-	Die-back	-	-	Typical	-	-	-	-	Typical	-	-	-	-		-	Retain - neighbouring
10277	<i>Corymbia citriodora</i>	Spotted Gum	190		190	16	10	2.3	1.6	Regular	-	-	-	-	-	Typical	-	-	-	-	Typical	-	-	-	-		-	Retain - neighbouring
10278	<i>Eucalyptus acmenoides</i>	White Mahogany	110	100, 100	179	9	5.0	2.1	1.6	Regular	-	-	-	-	-	Typical	-	-	-	-	Typical	-	-	-	-		-	Retain - neighbouring
10279	<i>Corymbia citriodora</i>	Spotted Gum	130		130	10	6.0	2.0	1.4	Regular	-	-	-	-	-	Typical	-	-	-	-	Typical	-	-	-	-		-	Retain - neighbouring
10280	<i>Corymbia citriodora</i>	Spotted Gum	155	100	184	14	7.0	2.2	1.6	Regular	-	-	-	-	-	Typical	-	-	-	-	Typical	-	-	-	-		-	Retain - neighbouring
10281	<i>Corymbia citriodora</i>	Spotted Gum	125	120	173	14	5.0	2.1	1.6	Regular	-	-	-	-	-	Typical	-	-	Trunk Dmg.	-	Typical	-	-	-	-		-	Retain - neighbouring
10282	<i>Angophora leiocarpa</i>	Smooth-barked Apple	130		130	15	8	2.0	1.4	Regular	-	-	-	-	-	Typical	-	-	-	-	Typical	-	-	-	-		-	Retain - neighbouring
10283	<i>Eucalyptus siderophloia</i>	Northern Grey Ironbark	465		465	18	12	5.6	2.4	Regular	-	-	Die-back	-	-	Typical	-	-	-	-	Typical	-	-	-	-		-	Retain - neighbouring
10284	<i>Corymbia citriodora</i>	Spotted Gum	305	160	344	18	14	4.1	2.1	Regular	-	-	Die-back	-	-	Typical	-	-	-	-	Typical	-	-	-	-		-	Retain - neighbouring
10285	<i>Eucalyptus siderophloia</i>	Northern Grey Ironbark	245		245	17	11	2.9	1.8	One-sided	-	-	Die-back	-	-	Typical	-	-	-	-	Typical	-	-	-	-		-	Retain - neighbouring
10286	<i>Eucalyptus siderophloia</i>	Northern Grey Ironbark	290		290	20	14	3.5	2.0	Regular	-	-	Die-back	-	-	Typical	-	-	-	-	Typical	-	-	-	-		-	Retain - neighbouring
10287	<i>Corymbia citriodora</i>	Spotted Gum	100		100	15	4.0	2.0	1.3	Regular	-	-	Die-back	Epicormic	-	Typical	-	-	-	-	Typical	-	-	-	-		-	Retain - neighbouring
10288	<i>Eucalyptus siderophloia</i>	Northern Grey Ironbark	275		275	19	###	3.3	1.9	Regular	-	-	Die-back	-	-	Typical	-	-	-	-	Typical	-	-	-	-		-	Retain - neighbouring
10289	<i>Eucalyptus siderophloia</i>	Northern Grey Ironbark	175		175	17	9.0	2.1	1.6	Regular	-	-	-	-	-	Typical	-	-	-	-	Typical	-	-	-	-		-	Retain - neighbouring
10290	<i>Eucalyptus siderophloia</i>	Northern Grey Ironbark	225		225	17	13	2.7	1.8	Regular	-	-	Die-back	-	-	Typical	-	-	-	-	Typical	-	-	-	-		-	Retain - neighbouring
10291	<i>Eucalyptus acmenoides</i>	White Mahogany	115		115	9	4	2.0	1.3	Regular	-	-	-	-	-	Typical	-	-	-	-	Typical	-	-	-	-		-	Retain - neighbouring
10292	<i>Acacia disparrima</i>	Hickory Wattle	120		120	9	3	2.0	1.4	Regular	-	Thinning	Die-back	-	-	Typical	-	-	-	-	Typical	-	-	-	-		-	Retain - neighbouring
10293	<i>Eucalyptus acmenoides</i>	White Mahogany	120	100	156	10	5	2.0	1.5	Regular	-	-	Die-back	Epicormic	-	Typical	-	-	-	-	Typical	-	-	-	-		-	Retain - neighbouring
10294	<i>Corymbia citriodora</i>	Spotted Gum	245	150	287	17	8	3.4	2.0	Regular	-	-	-	-	-	Typical	-	-	-	-	Typical	-	-	-	-		-	Retain - neighbouring
10295	<i>Corymbia citriodora</i>	Spotted Gum	130		130	14	5	2.0	1.4	Regular	-	-	-	-	-	Typical	-	-	-	-	Typical	-	-	-	-		-	Retain - neighbouring
10296	<i>Eucalyptus acmenoides</i>	White Mahogany	115		115	12	5	2.0	1.3	Regular	-	-	Die-back	-	-	Typical	-	-	-	-	Typical	-	-	-	-		-	Retain - neighbouring
10297	<i>Eucalyptus tereticornis</i>	Forest Red Gum	145		145	13	6	2.0	1.5	Regular	-	-	-	-	-	Typical	-	-	-	-	Typical	-	-	-	-		-	Retain - neighbouring
10298	<i>Eucalyptus tereticornis</i>	Forest Red Gum	110		110	13	6	2.0	1.3	Regular	-	-	-	-	-	Typical	-	-	-	-	Typical	-	-	-	-		-	Retain - neighbouring

Specimen Details										Canopy Condition Details						Trunk Condition Details					Fauna Details and Habitat Value						Retention	
Tree ID	Botanical Name	Common Name	Trunk DBH (mm)	Additional Trunks DBH (mm)	Total DBH (mm) [AS 4970-2009]	Height (m)	Spread (m)	Tree Protection Zone (m)	Structural Root Zone (m)	Canopy Form	Spreading	Thinning	Die-Back	Epicormic Growth	Lopped	Canopy Health	Leaning	Vines	Trunk Damage	Fire Damage	Trunk Health	Scats	Scratches	Hollows	Nest	Termite Nest		Habitat Value
10299	<i>Corymbia citriodora</i>	Spotted Gum	145	140, 110	230	15	8.0	2.8	1.8	Regular	-	-	-	-	-	Typical	-	-	-	-	Typical	-	-	-	-		-	Retain - neighbouring
10300	<i>Eucalyptus siderophloia</i>	Northern Grey Ironbark	320		320	17	7.0	3.8	2.1	Regular	-	Thinning	Die-back	Epicormic	-	Typical	-	-	Trunk Dmg.	-	Poor	-	-	-	-		-	Retain - neighbouring
10301	<i>Eucalyptus fibrosa</i>	Broad-leaved Red Ironbark	400		400	20	14	4.8	2.3	Regular	-	-	-	-	-	Typical	-	-	-	-	Typical	-	-	-	-		-	Retain - neighbouring
10302	<i>Eucalyptus fibrosa</i>	Broad-leaved Red Ironbark	150		150	14	6	2.0	1.5	Regular	-	-	Die-back	-	-	Typical	-	-	-	-	Typical	-	-	-	-		-	Retain - neighbouring
10303	<i>Eucalyptus acmenoides</i>	White Mahogany	110	110	156	14	6.0	2.0	1.5	Regular	-	-	-	-	-	Typical	-	-	-	-	Typical	-	-	-	-		-	Retain - neighbouring
10304	<i>Eucalyptus fibrosa</i>	Broad-leaved Red Ironbark	135		135	14	6.0	2.0	1.4	Regular	-	-	-	-	-	Typical	-	-	-	-	Typical	-	-	-	-		-	Retain - neighbouring
10305	<i>Eucalyptus acmenoides</i>	White Mahogany	130	120	177	11	7	2.1	1.6	Regular	-	-	Die-back	-	-	Typical	-	-	-	-	Typical	-	-	-	-		-	Retain - neighbouring
10306	<i>Corymbia citriodora</i>	Spotted Gum	160		160	16	8.0	2.0	1.5	Regular	-	-	-	-	-	Typical	-	-	-	-	Typical	-	-	-	-		-	Retain - neighbouring
10307	<i>Eucalyptus fibrosa</i>	Broad-leaved Red Ironbark	100		100	10	3.0	2.0	1.3	Regular	-	-	-	-	-	Typical	-	-	-	-	Typical	-	-	-	-		-	Retain - neighbouring
10308	<i>Eucalyptus fibrosa</i>	Broad-leaved Red Ironbark	145		145	12	4.0	2.0	1.5	Regular	-	-	Die-back	Epicormic	-	Typical	-	-	-	-	Typical	-	-	-	-		-	Retain - neighbouring
10309	<i>Eucalyptus fibrosa</i>	Broad-leaved Red Ironbark	350		350	18	###	4.2	2.1	Regular	-	-	-	-	-	Typical	-	-	-	-	Typical	-	-	-	-		-	Retain - neighbouring
10310	<i>Eucalyptus fibrosa</i>	Broad-leaved Red Ironbark	115		115	15	6.0	2.0	1.3	Regular	-	-	-	-	-	Typical	-	-	-	-	Typical	-	-	-	-		-	Retain - neighbouring
10311	<i>Corymbia citriodora</i>	Spotted Gum	120		120	14	4.0	2.0	1.4	Regular	-	Thinning	-	-	-	Typical	-	-	-	-	Typical	-	-	-	-		-	Retain - neighbouring
10312	<i>Corymbia citriodora</i>	Spotted Gum	110		110	14	5.0	2.0	1.3	Regular	-	-	-	-	-	Typical	-	-	-	-	Typical	-	-	-	-		-	Retain - neighbouring
10313	<i>Eucalyptus siderophloia</i>	Northern Grey Ironbark	320		320	16	8.0	3.8	2.1	Regular	-	-	Die-back	-	-	Typical	-	-	-	-	Typical	-	-	-	-		-	Retain - neighbouring
10314	<i>Eucalyptus fibrosa</i>	Broad-leaved Red Ironbark	315		315	17	###	3.8	2.0	Regular	-	-	-	-	-	Typical	-	-	-	-	Typical	-	-	-	-		-	Retain - neighbouring
10315	<i>Eucalyptus fibrosa</i>	Broad-leaved Red Ironbark	175		175	14	6.0	2.1	1.6	Regular	-	-	Die-back	-	-	Typical	-	-	-	-	Typical	-	-	-	-		-	Retain - neighbouring
10316	<i>Corymbia citriodora</i>	Spotted Gum	115		115	13	4.0	2.0	1.3	Regular	-	Thinning	Die-back	Epicormic	-	Typical	-	-	-	-	Typical	-	-	-	-		-	Retain - neighbouring
10317	<i>Eucalyptus fibrosa</i>	Broad-leaved Red Ironbark	100		100	9	2.0	2.0	1.3	Regular	-	-	-	-	-	Typical	-	-	-	-	Typical	-	-	-	-		-	Retain - neighbouring
10318	<i>Eucalyptus acmenoides</i>	White Mahogany	125	115	170	12	6.0	2.0	1.6	Regular	-	-	Die-back	Epicormic	-	Typical	-	-	-	-	Typical	-	-	-	-		-	Retain - neighbouring
10319	<i>Corymbia citriodora</i>	Spotted Gum	280		280	16	8.0	3.4	1.9	Regular	-	-	Die-back	-	-	Typical	Minor	-	-	-	Typical	-	-	-	-		-	Retain - neighbouring
10320	<i>Eucalyptus fibrosa</i>	Broad-leaved Red Ironbark	120		120	14	4.0	2.0	1.4	Regular	-	-	Die-back	Epicormic	-	Typical	-	-	-	-	Typical	-	-	-	-		-	Retain - neighbouring
10321	<i>Eucalyptus siderophloia</i>	Northern Grey Ironbark	115		115	13	3.0	2.0	1.3	Regular	-	-	Die-back	Epicormic	-	Typical	-	-	-	-	Typical	-	-	-	-		-	Retain - neighbouring
10322	<i>Corymbia citriodora</i>	Spotted Gum	155		155	16	6	2.0	1.5	Regular	-	-	-	-	-	Typical	-	-	-	-	Typical	-	-	-	-		-	Retain - neighbouring
10323	<i>Eucalyptus fibrosa</i>	Broad-leaved Red Ironbark	130		130	13	5.0	2.0	1.4	Regular	-	-	-	Epicormic	-	Typical	-	-	-	-	Typical	-	-	-	-		-	Retain - neighbouring
10324	<i>Corymbia citriodora</i>	Spotted Gum	120		120	14	6.0	2.0	1.4	Regular	-	-	-	-	-	Typical	-	-	-	-	Typical	-	-	-	-		-	Retain - neighbouring
10325	<i>Corymbia intermedia</i>	Pink Bloodwood	100	70, 60	136	11	3.0	2.0	1.4	Regular	-	-	-	Epicormic	-	Typical	-	-	-	-	Typical	-	-	-	-		-	Retain - neighbouring
10326	<i>Eucalyptus fibrosa</i>	Broad-leaved Red Ironbark	585	170, 120	621	21	###	7.5	2.7	Regular	-	-	-	-	-	Typical	-	-	Trunk Dmg.	-	Typical	-	-	-	-		-	Retain - neighbouring
10327	<i>Eucalyptus siderophloia</i>	Northern Grey Ironbark	265		265	18	###	3.2	1.9	Regular	-	-	Die-back	-	-	Typical	-	-	-	-	Typical	-	-	-	-		-	Retain - neighbouring
10328	<i>Eucalyptus fibrosa</i>	Broad-leaved Red Ironbark	170		170	16	8.0	2.0	1.6	Regular	-	-	-	-	-	Typical	-	-	-	-	Typical	-	-	-	-		-	Retain - neighbouring
10329	<i>Corymbia citriodora</i>	Spotted Gum	125		125	16	7.0	2.0	1.4	One-sided	-	-	-	-	-	Typical	-	-	-	-	Typical	-	-	-	-		-	Retain - neighbouring
10330	<i>Corymbia citriodora</i>	Spotted Gum	110		110	15	8.0	2.0	1.3	Regular	-	-	-	-	-	Typical	-	-	-	-	Typical	-	-	-	-		-	Retain - neighbouring
10331	<i>Eucalyptus siderophloia</i>	Northern Grey Ironbark	365		365	21	###	4.4	2.2	Regular	-	-	-	-	-	Typical	-	-	-	-	Typical	-	-	-	-		-	Retain - neighbouring
10332	<i>Eucalyptus fibrosa</i>	Broad-leaved Red Ironbark	100		100	9	3.0	2.0	1.3	Regular	-	-	-	-	-	Typical	-	-	-	-	Typical	-	-	-	-		-	Retain - neighbouring
10333	<i>Eucalyptus fibrosa</i>	Broad-leaved Red Ironbark	110		110	9	3.0	2.0	1.3	Regular	-	-	-	-	-	Typical	-	-	-	-	Typical	-	-	-	-		-	Retain - neighbouring
10334	<i>Eucalyptus siderophloia</i>	Northern Grey Ironbark	365		365	20	###	4.4	2.2	Regular	-	-	Die-back	-	-	Typical	-	-	-	-	Typical	-	-	-	-		-	Retain - neighbouring
10335	<i>Lophostemon suaveolens</i>	Swamp Box	100		100	9	2	2.0	1.3	Regular	-	-	-	-	-	Typical	-	-	-	-	Typical	-	-	-	-		-	Retain - neighbouring
10336	<i>Corymbia citriodora</i>	Spotted Gum	120		120	15	7.0	2.0	1.4	Regular	-	-	-	-	-	Typical	-	-	-	-	Typical	-	-	-	-		-	Retain
10337	<i>Corymbia citriodora</i>	Spotted Gum	100		100	13	5	2.0	1.3	Regular	-	-	-	-	-	Typical	-	-	-	-	Typical	-	-	-	-		-	Retain
10338	<i>Eucalyptus moluccana</i>	Gum-topped Box	135		135	15	8.0	2.0	1.4	Regular	-	-	-	-	-	Typical	-	-	-	-	Typical	-	-	-	-		-	Retain - neighbouring
10339	<i>Eucalyptus acmenoides</i>	White Mahogany	115		115	13	5	2.0	1.3	Regular	-	-	-	-	-	Typical	-	-	-	-	Typical	-	-	-	-		-	Retain - neighbouring
10340	<i>Eucalyptus siderophloia</i>	Northern Grey Ironbark	325		325	18	###	3.9	2.1	Regular	-	-	-	-	-	Typical	-	-	-	-	Typical	-	-	-	-		-	Retain - neighbouring
10341	<i>Eucalyptus fibrosa</i>	Broad-leaved Red Ironbark	110	100	149	11	4	2.0	1.5	Regular	-	-	-	-	-	Typical	-	-	-	-	Typical	-	-	-	-		-	Retain - neighbouring
10342	<i>Eucalyptus fibrosa</i>	Broad-leaved Red Ironbark	135		135	14	6.0	2.0	1.4	Regular	-	-	-	-	-	Typical	-	-	-	-	Typical	-	-	-	-		-	Retain - neighbouring
10343	<i>Eucalyptus fibrosa</i>	Broad-leaved Red Ironbark	165	70	179	14	6	2.2	1.6	Regular	-	-	Die-back	-	-	Typical	-	-	-	-	Typical	-	-	-	-		-	Retain - neighbouring
10344	<i>Eucalyptus fibrosa</i>	Broad-leaved Red Ironbark	235	320	397	20	###	4.8	2.2	Regular	-	-	Die-back	-	-	Typical	-	-	-	-	Typical	-	-	-	-		-	Retain - neighbouring

Specimen Details										Canopy Condition Details						Trunk Condition Details					Fauna Details and Habitat Value							
Tree ID	Botanical Name	Common Name	Trunk DBH (mm)	Additional Trunks DBH (mm)	Total DBH (mm) [AS 4970-2009]	Height (m)	Spread (m)	Tree Protection Zone (m)	Structural Root Zone (m)	Canopy Form	Spreading	Thinning	Die-Back	Epicormic Growth	Lopped	Canopy Health	Leaning	Vines	Trunk Damage	Fire Damage	Trunk Health	Scats	Scratches	Hollows	Nest	Termite Nest	Habitat Value	Retention
10345	<i>Eucalyptus fibrosa</i>	Broad-leaved Red Ironbark	265		265	18	13	3.2	1.9	Regular	-	-	Die-back	-	-	Typical	-	-	-	-	Typical	-	-	-	-		-	Retain - neighbouring
10346	<i>Lophostemon suaveolens</i>	Swamp Box	100		100	11	5.0	2.0	1.3	Regular	-	-	-	-	-	Typical	-	-	-	-	Typical	-	-	-	-		-	Retain - neighbouring
10347	<i>Lophostemon suaveolens</i>	Swamp Box	100		100	8	3	2.0	1.3	Regular	-	-	-	-	-	Typical	-	-	-	-	Typical	-	-	-	-		-	Retain - neighbouring
10348	<i>Eucalyptus fibrosa</i>	Broad-leaved Red Ironbark	335		335	19	14	4.0	2.1	Regular	-	-	Die-back	-	-	Typical	-	-	-	-	Typical	-	-	-	-		-	Retain - neighbouring
10349	<i>Eucalyptus moluccana</i>	Gum-topped Box	145		145	14	7	2.0	1.5	Regular	-	-	-	-	-	Typical	-	-	-	-	Typical	-	-	-	-		-	Retain - neighbouring
10350	<i>Eucalyptus fibrosa</i>	Broad-leaved Red Ironbark	335		335	18	15	4.0	2.1	Regular	-	-	Die-back	-	-	Typical	-	-	-	-	Typical	-	-	-	-		-	Retain - neighbouring
10351	<i>Corymbia citriodora</i>	Spotted Gum	175		175	17	9	2.1	1.6	Regular	-	-	-	-	-	Typical	-	-	-	-	Typical	-	-	-	-		-	Retain - neighbouring
10352	<i>Corymbia citriodora</i>	Spotted Gum	130		130	15	7	2.0	1.4	Regular	-	-	-	-	-	Typical	-	-	-	-	Typical	-	-	-	-		-	Retain - neighbouring
10353	<i>Eucalyptus siderophloia</i>	Northern Grey Ironbark	455		455	20	14	5.5	2.4	Regular	-	-	-	-	-	Typical	-	-	Trunk Dmg.	-	Typical	-	-	-	-		-	Retain - neighbouring
10354	<i>Eucalyptus moluccana</i>	Gum-topped Box	110		110	14	7	2.0	1.3	Regular	-	-	-	-	-	Typical	-	-	-	-	Typical	-	-	-	-		-	Retain - neighbouring
10355	<i>Eucalyptus moluccana</i>	Gum-topped Box	100		100	15	7	2.0	1.3	Regular	-	-	-	-	-	Typical	-	-	-	-	Typical	-	-	-	-		-	Retain - neighbouring
10356	<i>Eucalyptus siderophloia</i>	Northern Grey Ironbark	340		340	17	11	4.1	2.1	Regular	-	-	Die-back	-	-	Typical	-	-	-	-	Typical	-	-	-	-		-	Retain - neighbouring
10357	<i>Eucalyptus siderophloia</i>	Northern Grey Ironbark	190		190	16	7	2.3	1.6	Regular	-	-	Die-back	Epicormic	-	Typical	-	-	-	-	Typical	-	-	-	-		-	Retain - neighbouring
10358	<i>Corymbia citriodora</i>	Spotted Gum	105	60	121	14	2	2.0	1.4	Regular	-	Thinning	-	-	-	Typical	-	-	-	-	Typical	-	-	-	-		-	Retain - neighbouring
10359	<i>Corymbia citriodora</i>	Spotted Gum	140		140	16	6	2.0	1.4	Regular	-	-	-	-	-	Typical	-	-	-	-	Typical	-	-	-	-		-	Retain - neighbouring
10360	<i>Corymbia citriodora</i>	Spotted Gum	110		110	16	6	2.0	1.3	Regular	-	-	-	-	-	Typical	-	-	-	-	Typical	-	-	-	-		-	Retain - neighbouring
10361	<i>Corymbia citriodora</i>	Spotted Gum	135	75	154	16	7	2.0	1.5	Regular	-	-	-	-	-	Typical	-	-	-	-	Typical	-	-	-	-		-	Retain - neighbouring
10362	<i>Corymbia citriodora</i>	Spotted Gum	125	90	154	14	6	2.0	1.5	Regular	-	-	-	-	-	Typical	-	-	-	-	Typical	-	-	-	-		-	Retain - neighbouring
10363	<i>Eucalyptus fibrosa</i>	Broad-leaved Red Ironbark	125		125	13	6	2.0	1.4	Regular	-	-	-	-	-	Typical	-	-	-	-	Typical	-	-	-	-		-	Retain - neighbouring
10364	<i>Eucalyptus fibrosa</i>	Broad-leaved Red Ironbark	130		130	11	5	2.0	1.4	Regular	-	-	-	-	-	Typical	Minor	-	-	-	Typical	-	-	-	-		-	Retain - neighbouring
10419	<i>Eucalyptus acmenoides</i>	White Mahogany	345		345	16	13	4.1	2.1	Regular	-	Thinning	Die-back	Epicormic	-	Poor	-	-	-	-	Typical	-	-	-	-		-	ROL - additional tree to remove
10420	<i>Acacia disparrima</i>	Hickory Wattle	125		125	9	4	2	1.4	Regular	-	-	-	-	-	Typical	-	-	-	-	Typical	-	-	-	-		-	ROL - additional tree to remove
10421	<i>Eucalyptus acmenoides</i>	White Mahogany	115		115	9	4	2	1.3	Regular	-	-	-	-	-	Typical	-	-	-	-	Typical	-	-	-	-		-	ROL - additional tree to remove
10422	<i>Eucalyptus siderophloia</i>	Northern Grey Ironbark	100		100	9	3	2	1.3	Regular	-	-	-	-	-	Typical	-	-	-	-	Typical	-	-	-	-		-	ROL - additional tree to remove
10423	<i>Eucalyptus siderophloia</i>	Northern Grey Ironbark	100	90, 80	157	8	2	2	1.5	Regular	-	-	-	-	-	Typical	-	-	-	-	Typical	-	-	-	-		-	ROL - additional tree to remove
10424	<i>Acacia disparrima</i>	Hickory Wattle	125		125	5	3	2	1.4	Regular	-	-	-	-	-	Poor	-	-	-	-	Typical	-	-	-	-		-	ROL - additional tree to remove
10425	<i>Eucalyptus acmenoides</i>	White Mahogany	330	235	405	16	9	4.9	2.3	Regular	-	-	-	-	-	Typical	-	Native	-	-	Typical	-	-	-	-		-	ROL - additional tree to remove
10426	<i>Eucalyptus siderophloia</i>	Northern Grey Ironbark	100		100	6	1	2	1.3	Regular	-	-	Die-back	-	-	Typical	-	-	-	-	Typical	-	-	-	-		-	ROL - additional tree to remove
10427	<i>Corymbia citriodora</i>	Spotted Gum	245	100	265	17	11	3.2	1.9	Regular	-	-	-	-	-	Typical	-	-	-	-	Typical	-	-	-	-		-	ROL - additional tree to remove
10428	<i>Corymbia citriodora</i>	Spotted Gum	295		295	17	14	3.5	2	Regular	-	-	-	-	-	Typical	-	-	-	-	Typical	-	-	-	-		-	ROL - additional tree to remove
10429	<i>Acacia disparrima</i>	Hickory Wattle	215		215	9	6	2.6	1.7	Regular	-	-	-	-	-	Typical	Minor	-	-	-	Typical	-	-	-	-		-	ROL - additional tree to remove
10430	<i>Corymbia intermedia</i>	Pink Bloodwood	100	60	117	10	2	2	1.3	Regular	-	-	-	-	-	Typical	-	-	-	-	Typical	-	-	-	-		-	ROL - additional tree to remove
10431	<i>Eucalyptus siderophloia</i>	Northern Grey Ironbark	320		320	19	13	3.8	2.1	Regular	-	Thinning	Die-back	-	-	Poor	-	-	-	-	Typical	-	-	-	-		-	ROL - additional tree to remove
10432	<i>Corymbia citriodora</i>	Spotted Gum	100		100	13	6	2	1.3	Regular	-	-	Die-back	-	-	Typical	-	-	-	-	Typical	-	-	-	-		-	ROL - additional tree to remove
10433	<i>Corymbia citriodora</i>	Spotted Gum	215	185	284	17	13	3.4	1.9	Regular	-	-	Die-back	-	-	Typical	-	-	-	-	Typical	-	-	-	-		-	ROL - additional tree to remove
10434	<i>Eucalyptus acmenoides</i>	White Mahogany	310	90, 115	343	16	12	4.1	2.1	Regular	-	-	-	-	-	Typical	-	-	-	-	Typical	-	-	-	-		-	ROL - additional tree to remove
10435	<i>Corymbia intermedia</i>	Pink Bloodwood	200		200	15	9	2.4	1.7	Regular	-	-	Die-back	-	-	Typical	-	-	-	-	Typical	-	-	-	-		-	ROL - additional tree to remove
10436	<i>Eucalyptus siderophloia</i>	Northern Grey Ironbark	270		270	17	10	3.2	1.9	Regular	-	-	Die-back	-	-	Typical	-	-	-	-	Typical	-	-	-	-		-	ROL - additional tree to remove
10437	<i>Eucalyptus siderophloia</i>	Northern Grey Ironbark	365		365	20	15	4.4	2.2	Regular	-	-	Die-back	-	-	Typical	-	-	-	-	Typical	-	-	-	-		-	ROL - additional tree to remove
10438	<i>Eucalyptus siderophloia</i>	Northern Grey Ironbark	220		220	19	9	2.6	1.8	Regular	-	-	Die-back	-	-	Typical	-	-	-	-	Typical	-	-	-	-		-	ROL - additional tree to remove
10439	<i>Acacia disparrima</i>	Hickory Wattle	100		100	7	3	2.0	1.3	Regular	-	-	-	-	-	Typical	-	-	-	-	Typical	-	-	-	-		-	ROL - additional tree to remove
10440	<i>Eucalyptus seeana</i>	Narrow-leaved Red Gum	580		580	18	14	7.0	2.6	Regular	-	-	-	-	-	Typical	-	-	-	-	Typical	-	-	-	-		-	ROL - additional tree to remove
10441	<i>Eucalyptus siderophloia</i>	Northern Grey Ironbark	105		105	8	2	2.0	1.3	Regular	-	-	-	-	-	Typical	-	-	-	-	Typical	-	-	-	-		-	ROL - additional tree to remove
10442	<i>Angophora leiocarpa</i>	Smooth-barked Apple	345	275	441	18	14	5.3	2.3	Regular	-	-	-	-	-	Typical	-	-	-	-	Typical	-	-	-	-		-	ROL - additional tree to remove
10443	<i>Lophostemon suaveolens</i>	Swamp Box	115		115	9	3	2	1.3	Regular	-	-	-	-	-	Typical	-	-	-	-	Typical	-	-	-	-		-	ROL - additional tree to remove
10444	<i>Eucalyptus siderophloia</i>	Northern Grey Ironbark	110		110	8	2	2.0	1.3	Regular	-	-	-	-	-	Typical	-	-	-	-	Typical	-	-	-	-		-	ROL - additional tree to remove

Specimen Details										Canopy Condition Details						Trunk Condition Details					Fauna Details and Habitat Value						Retention	
Tree ID	Botanical Name	Common Name	Trunk DBH (mm)	Additional Trunks DBH (mm)	Total DBH (mm) [AS 4970-2009]	Height (m)	Spread (m)	Tree Protection Zone (m)	Structural Root Zone (m)	Canopy Form	Spreading	Thinning	Die-Back	Epicormic Growth	Lopped	Canopy Health	Leaning	Vines	Trunk Damage	Fire Damage	Trunk Health	Scats	Scratches	Hollows	Nest	Termite Nest		Habitat Value
10445	Acacia concurrens	Black Wattle	160		160	8	3	2.0	1.5	Regular	-	-	-	-	-	Typical	-	-	-	-	Typical	-	-	-	-		-	ROL - additional tree to remove
10446	Eucalyptus acmenoides	White Mahogany	360		360	17	14	4.3	2.2	Regular	-	-	Die-back	-	-	Typical	-	-	Trunk Dmg.	-	Typical	-	-	-	-		-	ROL - additional tree to remove
10447	Eucalyptus siderophloia	Northern Grey Ironbark	325		325	20	14	3.9	2.1	Regular	-	-	-	-	-	Typical	-	-	-	-	Typical	-	-	-	-		-	ROL - additional tree to remove
10448	Eucalyptus siderophloia	Northern Grey Ironbark	365		365	23	16	4.4	2.2	Regular	-	-	Die-back	-	-	Typical	-	-	-	-	Typical	-	-	-	-		-	ROL - additional tree to remove
10449	Acacia disparrima	Hickory Wattle	200		200	10	7	2.4	1.7	Regular	-	-	-	-	-	Typical	-	-	-	-	Typical	-	-	-	-		-	ROL - additional tree to remove
10450	Eucalyptus acmenoides	White Mahogany	110		110	9	2	2.0	1.3	Regular	-	-	-	-	-	Typical	-	-	-	-	Typical	-	-	-	-		-	ROL - additional tree to remove
10451	Eucalyptus acmenoides	White Mahogany	140		140	6	3	2.0	1.4	Regular	-	-	-	-	-	Typical	-	-	-	-	Typical	-	-	-	-		-	ROL - additional tree to remove
10452	Eucalyptus acmenoides	White Mahogany	160		160	10	4	2.0	1.5	Regular	-	-	Die-back	-	-	Typical	-	-	-	-	Typical	-	-	-	-		-	ROL - additional tree to remove
10453	Corymbia citriodora	Spotted Gum	250		250	18	7	3.0	1.8	Regular	-	-	-	-	-	Typical	-	-	-	-	Typical	-	-	-	-		-	ROL - additional tree to remove
10454	Eucalyptus acmenoides	White Mahogany	150		150	10	4	2.0	1.5	Regular	-	-	-	-	-	Typical	-	-	-	-	Typical	-	-	-	-		-	ROL - additional tree to remove
10455	Eucalyptus acmenoides	White Mahogany	100		100	8	3	2.0	1.3	Regular	-	-	-	-	-	Typical	-	-	-	-	Typical	-	-	-	-		-	ROL - additional tree to remove
10456	Eucalyptus acmenoides	White Mahogany	100		100	6	3	2.0	1.3	Regular	-	-	-	-	-	Typical	-	-	-	-	Typical	-	-	-	-		-	ROL - additional tree to remove
10457	Alphitonia excelsa	Soap Tree	110		110	5	2	2.0	1.3	Regular	-	-	-	-	-	Typical	-	-	-	-	Typical	-	-	-	-		-	ROL - additional tree to remove
10458	Eucalyptus acmenoides	White Mahogany	130	130	184	10	4	2.2	1.6	Regular	-	-	-	-	-	Typical	-	-	-	-	Typical	-	-	-	-		-	ROL - additional tree to remove
10459	Corymbia citriodora	Spotted Gum	190	110	220	16	4	2.6	1.8	Regular	-	-	-	-	-	Typical	-	-	-	-	Typical	-	-	-	-		-	ROL - additional tree to remove
10460	Eucalyptus acmenoides	White Mahogany	110		110	6	3	2.0	1.3	Regular	-	-	-	-	-	Typical	-	-	-	-	Typical	-	-	-	-		-	ROL - additional tree to remove
10461	Eucalyptus acmenoides	White Mahogany	130		130	8	2	2.0	1.4	Regular	-	-	-	-	-	Typical	-	-	-	-	Typical	-	-	-	-		-	ROL - additional tree to remove
10462	Eucalyptus acmenoides	White Mahogany	150		150	8	3	2.0	1.5	Regular	-	-	-	-	-	Typical	-	-	-	-	Typical	-	-	-	-		-	ROL - additional tree to remove
10463	Alphitonia excelsa	Soap Tree	130		130	7	2	2.0	1.4	Regular	-	-	-	-	-	Typical	-	-	-	-	Typical	-	-	-	-		-	ROL - additional tree to remove
10464	Eucalyptus acmenoides	White Mahogany	140		140	7	2	2.0	1.4	Regular	-	-	Die-back	Epicormic	-	Typical	-	-	-	-	Typical	-	-	-	-		-	ROL - additional tree to remove
10465	Eucalyptus crebra	Narrow-leaved Ironbark	140		140	8	3	2.0	1.4	Regular	-	-	-	-	-	Typical	Minor	-	-	-	Typical	-	-	-	-		-	ROL - additional tree to remove
10466	Eucalyptus crebra	Narrow-leaved Ironbark	130		130	6	2	2	1.4	Regular	-	-	-	-	-	Typical	-	-	-	-	Typical	-	-	-	-		-	ROL - additional tree to remove
10467	Corymbia intermedia	Pink Bloodwood	160		160	16	5	2.0	1.5	Regular	-	-	-	-	-	Typical	-	-	-	-	Typical	-	-	-	-		-	ROL - additional tree to remove
10468	Eucalyptus crebra	Narrow-leaved Ironbark	470		470	22	12	5.6	2.4	Regular	-	-	-	-	-	Typical	-	-	-	-	Typical	-	-	-	-		-	ROL - additional tree to remove
10469	Lophostemon suaveolens	Swamp Box	100		100	5	2	2	1.3	Regular	-	Thinning	-	-	-	Poor	-	-	-	-	Typical	-	-	-	-		-	ROL - additional tree to remove
10470	Eucalyptus crebra	Narrow-leaved Ironbark	460		460	22	10	5.5	2.4	Regular	-	-	-	-	-	Typical	-	-	-	-	Typical	-	-	-	-		-	ROL - additional tree to remove
10471	Eucalyptus acmenoides	White Mahogany	110		110	7	3	2	1.3	Regular	-	-	-	-	-	Typical	Minor	-	-	-	Typical	-	-	-	-		-	ROL - additional tree to remove
10472	Eucalyptus seeana	Narrow-leaved Red Gum	180	130	222	5	4	2.7	1.8	Regular	-	-	-	-	-	Typical	Major	-	-	-	Typical	-	-	-	-		-	ROL - additional tree to remove
10473	Alphitonia excelsa	Soap Tree	100		100	6	3	2	1.3	Regular	-	-	-	-	-	Typical	-	-	-	-	Typical	-	-	-	-		-	ROL - additional tree to remove
10474	Corymbia citriodora	Spotted Gum	100	70	122	8	2	2	1.4	Regular	-	-	-	-	-	Typical	-	-	-	-	Typical	-	-	-	-		-	ROL - additional tree to remove
10475	Eucalyptus acmenoides	White Mahogany	100		100	6	3	2	1.3	Regular	-	-	-	-	-	Typical	-	-	-	-	Typical	-	-	-	-		-	ROL - additional tree to remove
10476	Eucalyptus acmenoides	White Mahogany	170		170	12	4	2	1.6	Regular	-	-	-	-	-	Typical	-	-	-	-	Typical	-	-	-	-		-	ROL - additional tree to remove
10477	Eucalyptus acmenoides	White Mahogany	130		130	6	3	2	1.4	Regular	-	-	-	-	-	Typical	-	-	-	-	Typical	-	-	-	-		-	ROL - additional tree to remove
10478	Corymbia intermedia	Pink Bloodwood	120		120	8	3	2	1.4	Regular	-	-	-	-	-	Typical	-	-	-	-	Typical	-	-	-	-		-	ROL - additional tree to remove
10479	Eucalyptus crebra	Narrow-leaved Ironbark	150		150	12	3	2	1.5	Regular	-	-	-	-	-	Typical	-	-	-	-	Typical	-	-	-	-		-	ROL - additional tree to remove
10480	Eucalyptus acmenoides	White Mahogany	110		110	7	2	2	1.3	Regular	-	-	-	-	-	Typical	-	-	-	-	Typical	-	-	-	-		-	ROL - additional tree to remove
10481	Eucalyptus crebra	Narrow-leaved Ironbark	170		170	10	4	2	1.6	Regular	-	-	-	-	-	Typical	-	-	-	-	Typical	-	-	-	-		-	ROL - additional tree to remove
10482	Corymbia citriodora	Spotted Gum	150		150	14	4	2	1.5	Regular	-	-	-	-	-	Typical	-	-	-	-	Typical	-	-	-	-		-	ROL - additional tree to remove
10483	Eucalyptus seeana	Narrow-leaved Red Gum	190		190	14	5	2.3	1.6	Regular	-	-	-	-	-	Typical	-	-	-	-	Typical	-	-	-	-		-	ROL - additional tree to remove
10484	Eucalyptus crebra	Narrow-leaved Ironbark	490		490	20	10	5.9	2.5	Regular	-	-	Die-back	-	-	Typical	-	-	-	-	Typical	-	-	-	-		-	ROL - additional tree to remove
10485	Corymbia citriodora	Spotted Gum	410		410	24	12	4.9	2.3	Regular	-	-	-	-	-	Typical	-	-	-	-	Typical	-	-	-	-		-	ROL - additional tree to remove
10486	Eucalyptus crebra	Narrow-leaved Ironbark	120		120	12	3	2	1.4	Regular	-	-	-	-	-	Typical	-	-	-	-	Typical	-	-	-	-		-	ROL - additional tree to remove
10487	Acacia concurrens	Black Wattle	100		100	4	3	2	1.3	Regular	-	-	-	-	-	Typical	-	-	-	-	Typical	-	-	-	-		-	ROL - additional tree to remove
10488	Corymbia citriodora	Spotted Gum	120		120	8	3	2	1.4	Regular	-	-	-	-	-	Typical	-	-	-	-	Typical	-	-	-	-		-	ROL - additional tree to remove
10489	Eucalyptus crebra	Narrow-leaved Ironbark	180		180	10	4	2.2	1.6	Regular	-	-	-	-	-	Typical	-	-	-	-	Typical	-	-	-	-		-	ROL - additional tree to remove
10490	Eucalyptus moluccana	Gum-topped Box	180		180	16	6	2.2	1.6	Regular	-	-	-	-	-	Typical	-	-	-	-	Typical	-	-	-	-		-	ROL - additional tree to remove

Specimen Details										Canopy Condition Details						Trunk Condition Details					Fauna Details and Habitat Value							
Tree ID	Botanical Name	Common Name	Trunk DBH (mm)	Additional Trunks DBH (mm)	Total DBH (mm) [AS 4970-2009]	Height (m)	Spread (m)	Tree Protection Zone (m)	Structural Root Zone (m)	Canopy Form	Spreading	Thinning	Die-Back	Epicormic Growth	Lopped	Canopy Health	Leaning	Vines	Trunk Damage	Fire Damage	Trunk Health	Scats	Scratches	Hollows	Nest	Termite Nest	Habitat Value	Retention
10491	Eucalyptus moluccana	Gum-topped Box	220		220	18	6	2.6	1.8	Regular	-	-	-	-	-	Typical	-	-	-	-	Typical	-	-	-	-		-	ROL - additional tree to remove
10492	Eucalyptus moluccana	Gum-topped Box	110		110	14	3	2	1.3	Regular	-	-	-	-	-	Typical	-	-	-	-	Typical	-	-	-	-		-	ROL - additional tree to remove
10493	Eucalyptus crebra	Narrow-leaved Ironbark	400	200	447	24	12	5.4	2.4	Regular	-	-	-	-	-	Typical	-	-	Trunk Dmg.	-	Typical	-	-	-	-		-	ROL - additional tree to remove
10494	Eucalyptus moluccana	Gum-topped Box	140		140	10	3	2	1.4	Regular	-	-	-	-	-	Typical	-	-	-	-	Typical	-	-	-	-		-	ROL - additional tree to remove
10495	Eucalyptus moluccana	Gum-topped Box	200	120	233	16	5	2.8	1.8	Regular	-	-	-	-	-	Typical	-	-	-	-	Typical	-	-	-	-		-	ROL - additional tree to remove
10496	Corymbia citriodora	Spotted Gum	180	90	201	18	7	2.4	1.7	Regular	-	-	-	-	-	Typical	-	-	-	-	Typical	-	-	-	-		-	ROL - additional tree to remove
10497	Eucalyptus moluccana	Gum-topped Box	210		210	18	6	2.5	1.7	Regular	-	-	-	-	-	Typical	-	-	-	-	Typical	-	-	-	-		-	ROL - additional tree to remove
10498	Corymbia citriodora	Spotted Gum	180	150	234	22	10	2.8	1.8	Regular	-	-	Die-back	-	-	Typical	-	-	-	-	Typical	-	-	-	-		-	ROL - additional tree to remove
10499	Eucalyptus acmenoides	White Mahogany	120		120	6	2	2	1.4	Regular	-	-	-	-	-	Typical	-	-	-	-	Typical	-	-	-	-		-	ROL - additional tree to remove
10500	Eucalyptus moluccana	Gum-topped Box	230		230	18	6	2.8	1.8	Regular	-	-	-	-	-	Typical	-	-	-	-	Typical	-	-	-	-		-	ROL - additional tree to remove
10501	Eucalyptus acmenoides	White Mahogany	110		110	6	3	2	1.3	Regular	-	-	-	-	-	Typical	Minor	-	-	-	Typical	-	-	-	-		-	ROL - additional tree to remove
10502	Eucalyptus moluccana	Gum-topped Box	180		180	18	7	2.2	1.6	Regular	-	-	-	-	-	Typical	-	-	-	-	Typical	-	-	-	-		-	ROL - additional tree to remove
10503	Eucalyptus crebra	Narrow-leaved Ironbark	420		420	20	10	5	2.3	Regular	-	-	Die-back	-	-	Typical	-	-	-	-	Typical	-	-	-	-		-	ROL - additional tree to remove
10504	Eucalyptus acmenoides	White Mahogany	100		100	6	2	2	1.3	Regular	-	-	-	-	-	Typical	-	-	-	-	Typical	-	-	-	-		-	ROL - additional tree to remove
10505	Eucalyptus crebra	Narrow-leaved Ironbark	110		110	12	3	2	1.3	Regular	-	-	-	-	-	Typical	-	-	-	-	Typical	-	-	-	-		-	ROL - additional tree to remove
10506	Eucalyptus moluccana	Gum-topped Box	150		150	12	5	2.0	1.5	Regular	-	-	-	-	-	Typical	-	-	-	-	Typical	-	-	-	-		-	ROL - additional tree to remove
10507	Eucalyptus acmenoides	White Mahogany	130		130	10	2	2.0	1.4	Regular	-	-	-	-	-	Typical	-	-	-	-	Typical	-	-	-	-		-	ROL - additional tree to remove
10508	Corymbia citriodora	Spotted Gum	140	110	178	16	5	2.1	1.6	Regular	-	-	-	-	-	Typical	-	-	-	-	Typical	-	-	-	-		-	ROL - additional tree to remove
10509	Corymbia citriodora	Spotted Gum	100		100	8	2	2.0	1.3	Regular	-	-	-	-	-	Typical	-	-	-	-	Typical	-	-	-	-		-	ROL - additional tree to remove
10510	Corymbia citriodora	Spotted Gum	110	90, 80, 40	168	16	4	2.0	1.6	Regular	-	-	-	-	-	Typical	-	-	-	-	Typical	-	-	-	-		-	ROL - additional tree to remove
10511	Corymbia citriodora	Spotted Gum	340		340	24	12	4.1	2.1	Regular	-	-	Die-back	-	-	Typical	-	-	-	-	Typical	-	-	-	-		-	ROL - additional tree to remove
10512	Eucalyptus acmenoides	White Mahogany	280	200, 110	361	18	8	4.3	2.2	Regular	-	-	-	-	-	Typical	-	-	-	-	Typical	-	-	-	-		-	ROL - additional tree to remove
10513	Corymbia citriodora	Spotted Gum	180	160	241	16	6	2.9	1.8	Regular	-	-	-	-	-	Typical	-	-	-	-	Typical	-	-	-	-		-	ROL - additional tree to remove
10514	Corymbia citriodora	Spotted Gum	120	110	163	14	4	2	1.5	Regular	-	-	-	-	-	Typical	-	-	-	-	Typical	-	-	-	-		-	ROL - additional tree to remove
10515	Eucalyptus moluccana	Gum-topped Box	110		110	10	3	2	1.3	Regular	-	-	-	-	-	Typical	-	-	-	-	Typical	-	-	-	-		-	ROL - additional tree to remove
10516	Corymbia citriodora	Spotted Gum	220		220	20	8	2.6	1.8	Regular	-	-	-	-	-	Typical	-	-	-	-	Typical	-	-	-	-		-	ROL - additional tree to remove
10517	Eucalyptus tereticornis	Forest Red Gum	150		150	18	6	2	1.5	One-sided	-	-	-	-	-	Typical	-	-	-	-	Typical	-	-	-	-		-	ROL - additional tree to remove
10518	Eucalyptus crebra	Narrow-leaved Ironbark	160		160	16	5	2	1.5	Regular	-	-	-	-	-	Typical	-	-	-	-	Typical	-	-	-	-		-	ROL - additional tree to remove
10519	Corymbia trachyphloia	Brown Bloodwood	100	90	135	5	4	2	1.4	Regular	-	-	-	-	-	Typical	-	-	-	-	Typical	-	-	-	-		-	ROL - additional tree to remove
10520	Eucalyptus crebra	Narrow-leaved Ironbark	120		120	8	3	2	1.4	Regular	-	-	-	-	-	Typical	-	-	-	-	Typical	-	-	-	-		-	ROL - additional tree to remove
10521	Eucalyptus moluccana	Gum-topped Box	330	220	397	24	14	4.8	2.2	Regular	-	-	-	-	-	Typical	-	-	-	-	Typical	-	-	-	-		-	ROL - additional tree to remove
10522	Eucalyptus moluccana	Gum-topped Box	200		200	8	3	2.4	1.7	Regular	-	-	-	-	-	Typical	-	-	-	-	Typical	-	-	-	-		-	ROL - additional tree to remove
10568	Allocasuarina littoralis	Black She-oak	120		120	6	4	2	1.4	Regular	-	-	-	-	-	Typical	-	-	-	-	Typical	-	-	-	-		-	Retain
10569	Alphitonia excelsa	Soap Tree	140		140	7	3	2	1.4	Regular	-	-	-	-	-	Typical	-	-	-	-	Typical	-	-	-	-		-	Retain
10570	Alphitonia excelsa	Soap Tree	150		150	5	3	2.0	1.5	Regular	-	-	-	-	-	Typical	-	-	-	-	Typical	-	-	-	-		-	Retain
10571	Alphitonia excelsa	Soap Tree	140		140	6	4	2.0	1.4	Regular	-	-	-	-	-	Typical	-	-	-	-	Typical	-	-	-	-		-	Retain
10572	Corymbia intermedia	Pink Bloodwood	100		100	6	1	2.0	1.3	Regular	-	-	-	-	-	Typical	-	-	-	-	Typical	-	-	-	-		-	Retain
10573	Eucalyptus acmenoides	White Mahogany	180		180	6	3	2.2	1.6	Regular	-	-	-	-	-	Typical	-	-	-	-	Typical	-	-	-	-		-	Retain
10574	Allocasuarina littoralis	Black She-oak	170		170	6	4	2	1.6	Regular	-	-	-	-	-	Typical	-	-	-	-	Typical	-	-	-	-		-	Retain
10575	Allocasuarina littoralis	Black She-oak	180		180	6	3	2.2	1.6	Regular	-	-	-	-	-	Typical	-	-	-	-	Typical	-	-	-	-		-	Retain
10576	Allocasuarina littoralis	Black She-oak	120		120	6	2	2	1.4	Regular	-	-	-	-	-	Typical	-	-	-	-	Typical	-	-	-	-		-	Retain
10577	Allocasuarina littoralis	Black She-oak	130		130	7	3	2	1.4	Regular	-	-	-	-	-	Typical	-	-	-	-	Typical	-	-	-	-		-	Retain
10578	Allocasuarina littoralis	Black She-oak	160	140	213	6	3	2.6	1.7	Regular	-	-	-	-	-	Typical	-	-	-	-	Typical	-	-	-	-		-	Retain
10579	Allocasuarina littoralis	Black She-oak	150		150	6	2	2	1.5	Regular	-	-	-	-	-	Typical	-	-	-	-	Typical	-	-	-	-		-	Retain
10580	Allocasuarina littoralis	Black She-oak	140		140	6	2	2	1.4	Regular	-	-	-	-	-	Typical	-	-	-	-	Typical	-	-	-	-		-	Retain
10581	Allocasuarina littoralis	Black She-oak	110		110	5	2	2.0	1.3	Regular	-	-	-	-	-	Typical	-	-	-	-	Typical	-	-	-	-		-	Retain

Specimen Details										Canopy Condition Details							Trunk Condition Details					Fauna Details and Habitat Value						Retention
Tree ID	Botanical Name	Common Name	Trunk DBH (mm)	Additional Trunks DBH (mm)	Total DBH (mm) [AS 4970-2009]	Height (m)	Spread (m)	Tree Protection Zone (m)	Structural Root Zone (m)	Canopy Form	Spreading	Thinning	Die-Back	Epicormic Growth	Lopped	Canopy Health	Leaning	Vines	Trunk Damage	Fire Damage	Trunk Health	Scats	Scratches	Hollows	Nest	Termite Nest	Habitat Value	
10582	<i>Alphitonia excelsa</i>	Soap Tree	110		110	4	2	2.0	1.3	Regular	-	-	-	-	-	Typical	-	-	-	-	Typical	-	-	-	-	-	-	Retain
10583	<i>Eucalyptus crebra</i>	Narrow-leaved Ironbark	200		200	7	3	2.4	1.7	Regular	-	-	-	-	-	Typical	-	-	-	-	Typical	-	-	-	-	-	-	Retain
10584	<i>Allocasuarina littoralis</i>	Black She-oak	200		200	6	3	2.4	1.7	Regular	-	-	-	-	-	Typical	-	-	-	-	Typical	-	-	-	-	-	-	Retain
10585	<i>Corymbia citriodora</i>	Spotted Gum	110		110	6	2	2	1.3	Regular	-	-	-	-	-	Typical	-	-	-	-	Typical	-	-	-	-	-	-	Retain
10586	<i>Allocasuarina littoralis</i>	Black She-oak	220		220	6	4	2.6	1.8	Regular	-	-	-	-	-	Typical	-	-	-	-	Typical	-	-	-	-	-	-	Retain
10587	<i>Allocasuarina littoralis</i>	Black She-oak	260		260	7	5	3.1	1.9	Regular	-	-	-	-	-	Typical	-	-	-	-	Typical	-	-	-	-	-	-	Retain
10588	<i>Allocasuarina littoralis</i>	Black She-oak	220		220	6	4	2.6	1.8	Regular	-	-	-	-	-	Typical	-	-	-	-	Typical	-	-	-	-	-	-	Retain
10589	<i>Allocasuarina littoralis</i>	Black She-oak	170		170	5	3	2.0	1.6	Regular	-	-	-	-	-	Typical	-	-	-	-	Typical	-	-	-	-	-	-	Retain
10590	<i>Allocasuarina littoralis</i>	Black She-oak	130		130	5	2	2	1.4	Regular	-	-	-	-	-	Typical	-	-	-	-	Typical	-	-	-	-	-	-	Retain
10591	<i>Alphitonia excelsa</i>	Soap Tree	120		120	5	2	2	1.4	Regular	-	-	-	-	-	Typical	-	-	-	-	Typical	-	-	-	-	-	-	Retain
10592	<i>Allocasuarina littoralis</i>	Black She-oak	160		160	6	3	2	1.5	Regular	-	-	-	-	-	Typical	-	-	-	-	Typical	-	-	-	-	-	-	Retain
10593	<i>Corymbia citriodora</i>	Spotted Gum	270		270	12	6	3.2	1.9	Regular	-	-	-	-	-	Typical	-	-	-	-	Typical	-	-	-	-	-	-	Retain
10594	<i>Allocasuarina littoralis</i>	Black She-oak	110		110	4	2	2.0	1.3	Regular	-	-	-	-	-	Typical	-	-	-	-	Typical	-	-	-	-	-	-	Retain
10595	<i>Eucalyptus crebra</i>	Narrow-leaved Ironbark	200		200	6	4	2.4	1.7	Regular	-	-	-	-	-	Typical	-	-	-	-	Typical	-	-	-	-	-	-	Retain
10596	<i>Alphitonia excelsa</i>	Soap Tree	130		130	6	3	2.0	1.4	Regular	-	-	-	-	-	Typical	-	-	-	-	Typical	-	-	-	-	-	-	Retain
10597	<i>Alphitonia excelsa</i>	Soap Tree	120		120	5	2	2.0	1.4	Regular	-	-	-	-	-	Typical	-	-	-	-	Typical	-	-	-	-	-	-	Retain
10598	<i>Allocasuarina littoralis</i>	Black She-oak	150		150	5	3	2.0	1.5	Regular	-	-	-	-	-	Typical	-	-	-	-	Typical	-	-	-	-	-	-	Retain
10599	<i>Acacia concurrens</i>	Black Wattle	140		140	5	3	2.0	1.4	One-sided	-	-	-	-	-	Typical	-	-	-	-	Typical	-	-	-	-	-	-	Retain
10600	<i>Alphitonia excelsa</i>	Soap Tree	110		110	3	1	2.0	1.3	Regular	-	-	-	-	-	Typical	-	-	-	-	Typical	-	-	-	-	-	-	Retain
10601	<i>Alphitonia excelsa</i>	Soap Tree	140		140	4	2	2.0	1.4	Regular	-	-	-	-	-	Typical	-	-	-	-	Typical	-	-	-	-	-	-	Retain
10602	<i>Acacia concurrens</i>	Black Wattle	120		120	4	2	2.0	1.4	Regular	-	-	-	-	-	Typical	-	-	-	-	Typical	-	-	-	-	-	-	Retain
10603	<i>Alphitonia excelsa</i>	Soap Tree	130		130	5	3	2	1.4	Regular	-	-	-	-	-	Typical	-	-	-	-	Typical	-	-	-	-	-	-	Retain
10604	<i>Allocasuarina littoralis</i>	Black She-oak	120		120	5	2	2.0	1.4	Regular	-	-	-	-	-	Typical	-	-	-	-	Typical	-	-	-	-	-	-	Retain
10605	<i>Alphitonia excelsa</i>	Soap Tree	170		170	5	3	2.0	1.6	Regular	-	-	-	-	-	Typical	-	-	-	-	Typical	-	-	-	-	-	-	Retain
10606	<i>Acacia concurrens</i>	Black Wattle	100		100	4	2	2.0	1.3	Regular	-	-	-	-	-	Typical	-	-	-	-	Typical	-	-	-	-	-	-	Retain
10607	<i>Corymbia citriodora</i>	Spotted Gum	270		270	11	5	3.2	1.9	Regular	-	-	-	-	-	Typical	-	-	-	-	Typical	-	-	-	-	-	-	Retain
10608	<i>Alphitonia excelsa</i>	Soap Tree	140		140	4	3	2.0	1.4	Regular	-	-	-	-	-	Typical	-	-	-	-	Typical	-	-	-	-	-	-	Retain
10609	<i>Corymbia citriodora</i>	Spotted Gum	100		100	5	2	2.0	1.3	Regular	-	-	-	-	-	Typical	-	-	-	-	Typical	-	-	-	-	-	-	Retain
10610	<i>Alphitonia excelsa</i>	Soap Tree	140		140	4	3	2	1.4	Regular	-	-	-	-	-	Typical	-	-	-	-	Typical	-	-	-	-	-	-	Retain
10611	<i>Acacia concurrens</i>	Black Wattle	200		200	6	5	2.4	1.7	Regular	-	-	-	-	-	Typical	-	-	-	-	Typical	-	-	-	-	-	-	Retain
10612	<i>Eucalyptus crebra</i>	Narrow-leaved Ironbark	110		110	4	2	2.0	1.3	Regular	-	-	-	-	-	Typical	-	-	-	-	Typical	-	-	-	-	-	-	Retain
10613	<i>Alphitonia excelsa</i>	Soap Tree	150		150	5	4	2	1.5	Regular	-	-	-	-	-	Typical	-	-	-	-	Typical	-	-	-	-	-	-	Retain
10614	<i>Corymbia citriodora</i>	Spotted Gum	160		160	7	3	2.0	1.5	Regular	-	-	-	-	-	Typical	-	-	-	-	Typical	-	-	-	-	-	-	Retain
10615	<i>Corymbia citriodora</i>	Spotted Gum	200		200	9	5	2.4	1.7	Regular	-	-	-	-	-	Typical	-	-	-	-	Typical	-	-	-	-	-	-	Retain
10616	<i>Corymbia citriodora</i>	Spotted Gum	120		120	7	2	2.0	1.4	Regular	-	-	-	-	-	Typical	-	-	-	-	Typical	-	-	-	-	-	-	Retain
10617	<i>Alphitonia excelsa</i>	Soap Tree	140		140	5	3	2.0	1.4	Regular	-	-	-	-	-	Typical	-	-	-	-	Typical	-	-	-	-	-	-	Retain
10618	<i>Angophora leiocarpa</i>	Smooth-barked Apple	220	140	261	12	5	3.1	1.9	Regular	-	-	-	-	-	Typical	-	-	-	-	Typical	-	-	-	-	-	-	Retain
10619	<i>Alphitonia excelsa</i>	Soap Tree	200		200	5	3	2.4	1.7	Regular	-	-	-	-	-	Typical	-	-	-	-	Typical	-	-	-	-	-	-	Retain
10620	<i>Acacia leiocalyx</i>	Early-flowering Black Wattle	120		120	5	2	2.0	1.4	Regular	-	-	-	-	-	Typical	-	-	-	-	Typical	-	-	-	-	-	-	Retain
10621	<i>Angophora leiocarpa</i>	Smooth-barked Apple	310	240	392	15	8	4.7	2.2	Regular	-	-	-	-	-	Typical	-	-	-	-	Typical	-	-	-	-	-	-	Retain
10622	<i>Alphitonia excelsa</i>	Soap Tree	100		100	6	2	2	1.3	Regular	-	-	-	-	-	Typical	-	-	-	-	Typical	-	-	-	-	-	-	Retain
10623	<i>Allocasuarina littoralis</i>	Black She-oak	140		140	5	2	2	1.4	Regular	-	-	-	-	-	Typical	-	-	-	-	Typical	-	-	-	-	-	-	Retain
10624	<i>Corymbia intermedia</i>	Pink Bloodwood	270		270	10	5	3.2	1.9	Regular	-	-	-	-	-	Typical	-	-	-	-	Typical	-	-	-	-	-	-	Retain
10625	<i>Corymbia citriodora</i>	Spotted Gum	210		210	10	4	2.5	1.7	Regular	-	-	-	-	-	Typical	-	-	-	-	Typical	-	-	-	-	-	-	Retain
10626	<i>Allocasuarina littoralis</i>	Black She-oak	150		150	5	2	2.0	1.5	Regular	-	-	-	-	-	Typical	-	-	-	-	Typical	-	-	-	-	-	-	Retain
10627	<i>Allocasuarina littoralis</i>	Black She-oak	100		100	5	2	2.0	1.3	Regular	-	-	-	-	-	Typical	-	-	-	-	Typical	-	-	-	-	-	-	Retain

Specimen Details										Canopy Condition Details						Trunk Condition Details					Fauna Details and Habitat Value							
Tree ID	Botanical Name	Common Name	Trunk DBH (mm)	Additional Trunks DBH (mm)	Total DBH (mm) [AS 4970-2009]	Height (m)	Spread (m)	Tree Protection Zone (m)	Structural Root Zone (m)	Canopy Form	Spreading	Thinning	Die-Back	Epicormic Growth	Lopped	Canopy Health	Leaning	Vines	Trunk Damage	Fire Damage	Trunk Health	Scats	Scratches	Hollows	Nest	Termite Nest	Habitat Value	Retention
10628	<i>Allocasuarina littoralis</i>	Black She-oak	130		130	4	2	2.0	1.4	Regular	-	-	-	-	-	Typical	-	-	-	-	Typical	-	-	-	-		-	Retain
10629	<i>Eucalyptus seeana</i>	Narrow-leaved Red Gum	360		360	16	9	4.3	2.2	Regular	-	-	-	-	-	Typical	-	-	-	-	Typical	-	-	-	-		-	Retain
10630		42	110		110	3	2	2.0	1.3	Regular	-	-	-	-	-	Typical	-	Native	-	-	Typical	-	-	-	-		-	Retain
10631	<i>Eucalyptus seeana</i>	Narrow-leaved Red Gum	630		630	19	12	7.6	2.7	Regular	-	-	-	-	-	Typical	-	-	-	-	Typical	-	-	-	-		-	Retain
10632	<i>Acacia leiocalyx</i>	Early-flowering Black Wattle	170		170	7	5	2	1.6	Regular	-	-	-	-	-	Typical	-	-	-	-	Typical	-	-	-	-		-	Retain
10633	<i>Eucalyptus crebra</i>	Narrow-leaved Ironbark	150		150	7	4	2	1.5	Regular	-	-	-	-	-	Typical	-	-	-	-	Typical	-	-	-	-		-	Retain
10634	<i>Eucalyptus seeana</i>	Narrow-leaved Red Gum	650		650	18	10	7.8	2.8	Regular	-	-	-	-	-	Typical	-	-	-	-	Typical	-	-	-	-		-	Retain
10635	<i>Allocasuarina littoralis</i>	Black She-oak	130		130	4	2	2.0	1.4	Regular	-	-	-	-	-	Typical	-	-	-	-	Typical	-	-	-	-		-	Retain
10636	<i>Allocasuarina littoralis</i>	Black She-oak	110		110	3	2	2.0	1.3	Regular	-	-	-	-	-	Typical	-	-	-	-	Typical	-	-	-	-		-	Retain
10637	<i>Allocasuarina littoralis</i>	Black She-oak	110		110	5	2	2.0	1.3	Regular	-	-	-	-	-	Typical	-	-	-	-	Typical	-	-	-	-		-	Retain
10638	<i>Allocasuarina littoralis</i>	Black She-oak	340		340	9	6	4.1	2.1	Regular	-	-	-	-	-	Typical	-	-	-	-	Typical	-	-	-	-		-	Retain
10639	<i>Allocasuarina littoralis</i>	Black She-oak	110		110	4	2	2	1.3	Regular	-	-	-	-	-	Typical	-	-	-	-	Typical	-	-	-	-		-	Retain
10640	<i>Allocasuarina littoralis</i>	Black She-oak	120		120	5	2	2.0	1.4	Regular	-	-	-	-	-	Typical	-	-	-	-	Typical	-	-	-	-		-	Retain
10641	<i>Allocasuarina littoralis</i>	Black She-oak	100		100	4	2	2.0	1.3	Regular	-	-	-	-	-	Typical	-	-	-	-	Typical	-	-	-	-		-	Retain
10642	<i>Allocasuarina littoralis</i>	Black She-oak	100	100	141	5	2	2	1.5	Regular	-	-	-	-	-	Typical	-	-	-	-	Typical	-	-	-	-		-	Retain
10643	<i>Allocasuarina littoralis</i>	Black She-oak	110		110	5	2	2	1.3	Regular	-	-	-	-	-	Typical	-	-	-	-	Typical	-	-	-	-		-	Retain
10644	<i>Allocasuarina littoralis</i>	Black She-oak	180		180	5	3	2.2	1.6	Regular	-	-	-	-	-	Typical	-	-	-	-	Typical	-	-	-	-		-	Retain
10645	<i>Allocasuarina littoralis</i>	Black She-oak	120		120	5	2	2	1.4	Regular	-	-	-	-	-	Typical	-	-	-	-	Typical	-	-	-	-		-	Retain
10646	<i>Allocasuarina littoralis</i>	Black She-oak	100		100	5	2	2	1.3	Regular	-	-	-	-	-	Typical	-	-	-	-	Typical	-	-	-	-		-	Retain
10647	<i>Allocasuarina littoralis</i>	Black She-oak	100		100	5	2	2.0	1.3	Regular	-	-	-	-	-	Typical	-	-	-	-	Typical	-	-	-	-		-	Retain
10648	<i>Allocasuarina littoralis</i>	Black She-oak	120		120	5	2	2.0	1.4	Regular	-	-	-	-	-	Typical	-	-	-	-	Typical	-	-	-	-		-	Retain
10649	<i>Allocasuarina littoralis</i>	Black She-oak	140		140	4	2	2.0	1.4	Regular	-	-	-	-	-	Typical	-	-	-	-	Typical	-	-	-	-		-	Retain
10650	<i>Allocasuarina littoralis</i>	Black She-oak	110		110	4	2	2	1.3	Regular	-	-	-	-	-	Typical	-	-	-	-	Typical	-	-	-	-		-	Retain
10651	<i>Acacia concurrens</i>	Black Wattle	130		130	6	2	2.0	1.4	Regular	-	-	-	-	-	Typical	-	-	-	-	Typical	-	-	-	-		-	Retain
10652	<i>Allocasuarina littoralis</i>	Black She-oak	100		100	4	2	2.0	1.3	Regular	-	-	-	-	-	Typical	-	-	-	-	Typical	-	-	-	-		-	Retain
10653	<i>Alphitonia excelsa</i>	Soap Tree	150		150	5	2	2.0	1.5	Regular	-	-	-	-	-	Typical	-	-	-	-	Typical	-	-	-	-		-	Retain
10654	<i>Corymbia intermedia</i>	Pink Bloodwood	150		150	4	1	2.0	1.5	Regular	-	-	-	-	-	Typical	-	-	-	-	Typical	-	-	-	-		-	Retain
10655	<i>Allocasuarina littoralis</i>	Black She-oak	130		130	6	2	2.0	1.4	Regular	-	-	-	-	-	Typical	-	-	-	-	Typical	-	-	-	-		-	Retain
10656	<i>Allocasuarina littoralis</i>	Black She-oak	170		170	5	3	2.0	1.6	Regular	-	-	-	-	-	Typical	-	-	-	-	Typical	-	-	-	-		-	Retain
10657	<i>Allocasuarina littoralis</i>	Black She-oak	150		150	5	3	2.0	1.5	Regular	-	-	-	-	-	Typical	-	-	-	-	Typical	-	-	-	-		-	Retain
10658	<i>Allocasuarina littoralis</i>	Black She-oak	120		120	6	3	2.0	1.4	Regular	-	-	-	-	-	Typical	-	-	-	-	Typical	-	-	-	-		-	Retain
10659	<i>Allocasuarina littoralis</i>	Black She-oak	130		130	5	2	2.0	1.4	Regular	-	-	-	-	-	Typical	-	-	-	-	Typical	-	-	-	-		-	Retain
10660	<i>Alphitonia excelsa</i>	Soap Tree	100		100	5	2	2.0	1.3	Regular	-	-	-	-	-	Typical	-	-	-	-	Typical	-	-	-	-		-	Retain
10661	<i>Eucalyptus acmenoides</i>	White Mahogany	450		450	15	8	5.4	2.4	Regular	-	-	Die-back	-	-	Typical	-	-	-	-	Typical	-	-	-	-		-	Retain
10662	<i>Corymbia citriodora</i>	Spotted Gum	100		100	4	1	2.0	1.3	Regular	-	-	-	-	-	Typical	-	-	-	-	Typical	-	-	-	-		-	Engineering - not part of this VMP
10663	<i>Corymbia citriodora</i>	Spotted Gum	100		100	4	1	2.0	1.3	Regular	-	-	-	-	-	Typical	-	-	-	-	Typical	-	-	-	-		-	Engineering - not part of this VMP
10664	<i>Lophostemon suaveolens</i>	Swamp Box	110		110	4	2	2.0	1.3	Regular	-	-	-	-	-	Typical	-	-	-	-	Typical	-	-	-	-		-	Engineering - not part of this VMP
10665	<i>Allocasuarina littoralis</i>	Black She-oak	150		150	4	2	2.0	1.5	Regular	-	-	-	-	-	Typical	-	-	-	-	Typical	-	-	-	-		-	Retain
10666	<i>Acacia concurrens</i>	Black Wattle	180		180	5	4	2.2	1.6	Regular	-	-	-	-	-	Typical	-	-	-	-	Typical	-	-	-	-		-	Retain
10667	<i>Allocasuarina littoralis</i>	Black She-oak	130		130	4	2	2.0	1.4	Regular	-	-	-	-	-	Typical	-	-	-	-	Typical	-	-	-	-		-	Retain
10668	<i>Allocasuarina littoralis</i>	Black She-oak	130		130	4	2	2.0	1.4	Regular	-	-	-	-	-	Typical	-	-	-	-	Typical	-	-	-	-		-	Retain
10669	<i>Lophostemon suaveolens</i>	Swamp Box	120		120	4	2	2.0	1.4	Regular	-	-	-	-	-	Typical	-	-	-	-	Typical	-	-	-	-		-	Retain
10670	<i>Allocasuarina littoralis</i>	Black She-oak	130		130	4	2	2.0	1.4	Regular	-	-	-	-	-	Typical	-	-	-	-	Typical	-	-	-	-		-	Retain
10671	<i>Allocasuarina littoralis</i>	Black She-oak	150		150	4	3	2.0	1.5	Regular	-	-	-	-	-	Typical	-	-	-	-	Typical	-	-	-	-		-	Retain
10672	<i>Allocasuarina littoralis</i>	Black She-oak	110		110	4	2	2.0	1.3	Regular	-	-	-	-	-	Typical	-	-	-	-	Typical	-	-	-	-		-	Retain
10673	<i>Corymbia intermedia</i>	Pink Bloodwood	120		120	5	1	2.0	1.4	Regular	-	-	-	-	-	Typical	-	-	-	-	Typical	-	-	-	-		-	Retain

Specimen Details										Canopy Condition Details						Trunk Condition Details					Fauna Details and Habitat Value							
Tree ID	Botanical Name	Common Name	Trunk DBH (mm)	Additional Trunks DBH (mm)	Total DBH (mm) [AS 4970-2009]	Height (m)	Spread (m)	Tree Protection Zone (m)	Structural Root Zone (m)	Canopy Form	Spreading	Thinning	Die-Back	Epicormic Growth	Lopped	Canopy Health	Leaning	Vines	Trunk Damage	Fire Damage	Trunk Health	Scats	Scratches	Hollows	Nest	Termite Nest		
10674	<i>Corymbia citriodora</i>	Spotted Gum	110		110	4	1	2.0	1.3	Regular	-	-	-	-	-	Typical	-	-	-	-	Typical	-	-	-	-		-	Retain
10675	<i>Corymbia citriodora</i>	Spotted Gum	100		100	5	1	2.0	1.3	Regular	-	-	-	-	-	Typical	-	-	-	-	Typical	-	-	-	-		-	Retain
10676	<i>Eucalyptus acmenoides</i>	White Mahogany	130		130	4	2	2.0	1.4	Regular	-	-	-	-	-	Typical	-	-	-	-	Typical	-	-	-	-		-	Retain
10677	<i>Eucalyptus acmenoides</i>	White Mahogany	120		120	3	1	2.0	1.4	Regular	-	-	-	-	-	Typical	-	-	-	-	Typical	-	-	-	-		-	Retain
10678	<i>Acacia concurrens</i>	Black Wattle	140		140	5	2	2.0	1.4	Regular	-	Thinning	Die-back	-	-	Poor	-	-	-	-	Typical	-	-	-	-		-	Retain
10679	<i>Corymbia intermedia</i>	Pink Bloodwood	140		140	5	2	2.0	1.4	Regular	-	-	-	-	-	Typical	-	-	-	-	Typical	-	-	-	-		-	Retain
10733	<i>Lophostemon suaveolens</i>	Swamp Box	110		110	5	2	2.0	1.3	Regular	-	-	-	-	-	Typical	-	-	-	-	Typical	-	-	-	-		-	Retain
10734	<i>Corymbia citriodora</i>	Spotted Gum	190		190	11	4	2.3	1.6	Regular	-	-	-	-	-	Typical	-	-	-	-	Typical	-	-	-	-		-	Retain
10735	<i>Lophostemon suaveolens</i>	Swamp Box	110		110	4	2	2.0	1.3	Regular	-	-	-	-	-	Typical	-	-	-	-	Typical	-	-	-	-		-	Retain
10746	<i>Corymbia citriodora</i>	Spotted Gum	140		140	8	4	2.0	1.4	One-sided	-	Thinning	-	-	-	Typical	-	-	-	-	Typical	-	-	-	-		-	Retain
10751	<i>Eucalyptus tereticornis</i>	Forest Red Gum	150		150	7	3	2.0	1.5	Regular	-	-	-	-	-	Typical	-	-	-	-	Typical	-	-	-	-		-	Retain
10752	<i>Corymbia citriodora</i>	Spotted Gum	100		100	5	1	2.0	1.3	Regular	-	-	-	-	-	Typical	-	-	-	-	Typical	-	-	-	-		-	Engineering - not part of this VMP
10753	<i>Corymbia citriodora</i>	Spotted Gum	130		130	7	8	2.0	1.4	Regular	-	-	-	-	-	Typical	-	-	-	-	Typical	-	-	-	-		-	Retain
10754	<i>Corymbia citriodora</i>	Spotted Gum	110		110	6	2	2.0	1.3	Regular	-	-	-	-	-	Typical	-	-	-	-	Typical	-	-	-	-		-	Retain
10755	<i>Eucalyptus crebra</i>	Narrow-leaved Ironbark	380		380	17	10	4.6	2.2	Regular	-	-	-	-	-	Typical	-	-	-	-	Typical	-	-	-	-		-	Retain
10756	<i>Eucalyptus crebra</i>	Narrow-leaved Ironbark	460		460	19	13	5.5	2.4	Regular	-	-	-	-	-	Typical	-	-	-	-	Typical	-	-	-	-		-	Retain - neighbouring
10757	<i>Corymbia citriodora</i>	Spotted Gum	170	130	214	9	4	2.6	1.7	Regular	-	-	-	-	-	Typical	-	-	-	-	Typical	-	-	-	-		-	Retain - neighbouring
10758	<i>Corymbia citriodora</i>	Spotted Gum	120		120	5	2	2	1.4	Regular	-	-	-	-	-	Typical	-	-	-	-	Typical	-	-	-	-		-	Retain - neighbouring
10759	<i>Corymbia citriodora</i>	Spotted Gum	140		140	6	2	2	1.4	Regular	-	-	-	-	-	Typical	-	-	-	-	Typical	-	-	-	-		-	Retain - neighbouring
10760	<i>Corymbia citriodora</i>	Spotted Gum	100		100	5	3	2	1.3	Regular	-	-	-	-	-	Typical	-	-	-	-	Typical	-	-	-	-		-	Retain - neighbouring
10761	<i>Corymbia citriodora</i>	Spotted Gum	140		140	7	2	2	1.4	Regular	-	-	-	-	-	Typical	-	-	-	-	Typical	-	-	-	-		-	Retain - neighbouring
10762	<i>Corymbia citriodora</i>	Spotted Gum	110		110	5	2	2	1.3	Regular	-	-	-	-	-	Typical	-	-	-	-	Typical	-	-	-	-		-	Retain
10763	<i>Eucalyptus moluccana</i>	Gum-topped Box	140		140	5	2	2	1.4	Regular	-	-	-	-	-	Typical	-	-	-	-	Typical	-	-	-	-		-	Retain - neighbouring
10764	<i>Allocasuarina littoralis</i>	Black She-oak	100		100	4	3	2	1.3	Regular	-	-	-	-	-	Typical	-	-	-	-	Typical	-	-	-	-		-	Retain - neighbouring
10765	<i>Corymbia intermedia</i>	Pink Bloodwood	100	100	141	4	2	2	1.5	Regular	-	-	-	-	-	Typical	-	-	-	-	Typical	-	-	-	-		-	Retain - neighbouring
10766	<i>Eucalyptus acmenoides</i>	White Mahogany	110	80	136	4	2	2	1.4	Regular	-	-	-	-	-	Typical	-	-	-	-	Typical	-	-	-	-		-	Retain - neighbouring
10767	<i>Corymbia citriodora</i>	Spotted Gum	110		110	5	1	2	1.3	Regular	-	-	-	-	-	Typical	-	-	-	-	Typical	-	-	-	-		-	Retain - neighbouring
10768	<i>Corymbia citriodora</i>	Spotted Gum	110		110	5	2	2	1.3	Regular	-	-	-	-	-	Typical	-	-	-	-	Typical	-	-	-	-		-	Retain - neighbouring
10769	<i>Corymbia citriodora</i>	Spotted Gum	120		120	6	2	2	1.4	Regular	-	-	-	-	-	Typical	-	-	-	-	Typical	-	-	-	-		-	Retain - neighbouring
10770	<i>Eucalyptus moluccana</i>	Gum-topped Box	240		240	9	5	2.9	1.8	Regular	-	-	-	-	-	Typical	-	-	-	-	Typical	-	-	-	-		-	Retain - neighbouring
10771	<i>Eucalyptus acmenoides</i>	White Mahogany	170		170	5	3	2	1.6	Regular	-	-	-	-	-	Typical	-	-	-	-	Typical	-	-	-	-		-	Retain - neighbouring
10772	<i>Eucalyptus moluccana</i>	Gum-topped Box	110		110	4	1	2	1.3	Regular	-	-	-	-	-	Typical	-	-	-	-	Typical	-	-	-	-		-	Retain - neighbouring
10773	<i>Acacia concurrens</i>	Black Wattle	140		140	5	2	2.0	1.4	Regular	-	-	-	-	-	Typical	-	-	-	-	Typical	-	-	-	-		-	Retain - neighbouring
10774	<i>Corymbia citriodora</i>	Spotted Gum	130		130	6	3	2.0	1.4	Regular	-	-	-	-	-	Typical	-	-	-	-	Typical	-	-	-	-		-	Retain - neighbouring
10775	<i>Eucalyptus crebra</i>	Narrow-leaved Ironbark	120		120	5	2	2.0	1.4	Regular	-	-	-	-	-	Typical	-	-	-	-	Typical	-	-	-	-		-	Retain - neighbouring
10776	<i>Eucalyptus crebra</i>	Narrow-leaved Ironbark	110		110	4	1	2.0	1.3	Regular	-	-	-	-	-	Typical	-	-	-	-	Typical	-	-	-	-		-	Retain - neighbouring
10777	<i>Eucalyptus crebra</i>	Narrow-leaved Ironbark	140		140	5	2	2.0	1.4	Regular	-	-	-	-	-	Typical	-	-	-	-	Typical	-	-	-	-		-	Retain - neighbouring
10778	<i>Corymbia citriodora</i>	Spotted Gum	100		100	4	2	2.0	1.3	Regular	-	-	-	-	-	Typical	-	-	-	-	Typical	-	-	-	-		-	Retain - neighbouring
10779	<i>Corymbia citriodora</i>	Spotted Gum	110	110	156	5	2	2.0	1.5	Regular	-	-	-	-	-	Typical	-	-	-	-	Typical	-	-	-	-		-	Retain - neighbouring
10780	<i>Corymbia citriodora</i>	Spotted Gum	100		100	4	1	2.0	1.3	Regular	-	-	-	-	-	Typical	-	-	-	-	Typical	-	-	-	-		-	Retain - neighbouring
10781	<i>Acacia dispartima</i>	Hickory Wattle	170		170	5	3	2.0	1.6	Regular	-	-	-	-	-	Typical	-	-	-	-	Typical	-	-	-	-		-	Retain - neighbouring
10782	<i>Acacia concurrens</i>	Black Wattle	140		140	4	2	2.0	1.4	Regular	-	-	-	-	-	Typical	-	-	-	-	Typical	-	-	-	-		-	Retain - neighbouring
10783	<i>Corymbia citriodora</i>	Spotted Gum	170		170	8	2	2.0	1.6	Regular	-	-	-	-	-	Typical	-	-	-	-	Typical	-	-	-	-		-	Retain - neighbouring
10784	<i>Acacia concurrens</i>	Black Wattle	160		160	6	3	2.0	1.5	Regular	-	-	-	-	-	Typical	-	-	-	-	Typical	-	-	-	-		-	Retain - neighbouring
10785	<i>Corymbia intermedia</i>	Pink Bloodwood	150	130	198	6	2	2.4	1.7	Regular	-	-	-	-	-	Typical	-	-	-	-	Typical	-	-	-	-		-	Retain - neighbouring
10786	<i>Eucalyptus crebra</i>	Narrow-leaved Ironbark	130		130	5	3	2.0	1.4	Regular	-	-	-	-	-	Typical	-	-	-	-	Typical	-	-	-	-		-	Retain - neighbouring

Specimen Details										Canopy Condition Details						Trunk Condition Details					Fauna Details and Habitat Value							
Tree ID	Botanical Name	Common Name	Trunk DBH (mm)	Additional Trunks DBH (mm)	Total DBH (mm) [AS 4970-2009]	Height (m)	Spread (m)	Tree Protection Zone (m)	Structural Root Zone (m)	Canopy Form	Spreading	Thinning	Die-Back	Epicormic Growth	Lopped	Canopy Health	Leaning	Vines	Trunk Damage	Fire Damage	Trunk Health	Scats	Scratches	Hollows	Nest	Termite Nest	Habitat Value	Retention
10787	<i>Acacia concurrens</i>	Black Wattle	130		130	5	2	2.0	1.4	Regular	-	-	-	-	-	Typical	-	-	-	-	Typical	-	-	-	-		-	Retain - neighbouring
10788	<i>Lophostemon suaveolens</i>	Swamp Box	130		130	4	1	2.0	1.4	Regular	-	-	-	-	-	Typical	-	-	-	-	Typical	-	-	-	-		-	Retain - neighbouring
10789	<i>Corymbia citriodora</i>	Spotted Gum	100		100	5	1	2.0	1.3	Regular	-	-	-	-	-	Typical	-	-	-	-	Typical	-	-	-	-		-	Engineering - not part of this VMP
10790	<i>Acacia concurrens</i>	Black Wattle	110		110	4	2	2.0	1.3	Regular	-	-	-	-	-	Typical	-	-	-	-	Typical	-	-	-	-		-	Engineering - not part of this VMP
10791	<i>Corymbia citriodora</i>	Spotted Gum	100		100	6	1	2.0	1.3	Regular	-	-	-	-	-	Typical	-	-	-	-	Typical	-	-	-	-		-	Retain - neighbouring
10792	<i>Acacia concurrens</i>	Black Wattle	180	160, 140, 100	296	6	4	3.6	2.0	Regular	-	-	-	-	-	Typical	-	-	-	-	Typical	-	-	-	-		-	Retain - neighbouring
10793	<i>Acacia leiocalyx</i>	Early-flowering Black Wattle	160		160	5	3	2.0	1.5	Regular	-	-	-	-	-	Typical	-	-	-	-	Typical	-	-	-	-		-	Engineering - not part of this VMP
10794	<i>Acacia leiocalyx</i>	Early-flowering Black Wattle	120		120	5	2	2.0	1.4	Regular	-	-	-	-	-	Typical	-	-	-	-	Typical	-	-	-	-		-	Retain - neighbouring
10795	<i>Corymbia citriodora</i>	Spotted Gum	140		140	7	2	2.0	1.4	Regular	-	-	-	-	-	Typical	-	-	-	-	Typical	-	-	-	-		-	Retain - neighbouring
10796	<i>Corymbia citriodora</i>	Spotted Gum	230		230	9	5	2.8	1.8	Regular	-	-	-	-	-	Typical	-	-	-	-	Typical	-	-	-	-		-	Engineering - not part of this VMP
10797	<i>Corymbia citriodora</i>	Spotted Gum	150		150	8	3	2.0	1.5	Regular	-	-	-	-	-	Typical	-	-	-	-	Typical	-	-	-	-		-	Engineering - not part of this VMP
10798	<i>Corymbia citriodora</i>	Spotted Gum	100	90, 80, 80	176	5	2	2.1	1.6	Regular	-	-	-	-	-	Typical	-	-	-	-	Typical	-	-	-	-		-	Engineering - not part of this VMP
10799	<i>Eucalyptus acmenoides</i>	White Mahogany	130	80	153	5	3	2.0	1.5	Regular	-	-	-	-	-	Typical	-	-	-	-	Typical	-	-	-	-		-	Retain - neighbouring
10800	<i>Corymbia citriodora</i>	Spotted Gum	160		160	7	3	2.0	1.5	Regular	-	-	-	-	-	Typical	-	-	-	-	Typical	-	-	-	-		-	Retain - neighbouring
10801	<i>Corymbia citriodora</i>	Spotted Gum	130		130	7	2	2.0	1.4	Regular	-	-	-	-	-	Typical	-	-	-	-	Typical	-	-	-	-		-	Retain - neighbouring
10802	<i>Corymbia citriodora</i>	Spotted Gum	170		170	9	4	2.0	1.6	Regular	-	-	-	-	-	Typical	-	-	-	-	Typical	-	-	-	-		-	Retain - neighbouring
10809	<i>Alphitonia excelsa</i>	Soap Tree	110		110	5	2	2.0	1.3	Regular	-	-	-	-	-	Typical	-	-	-	-	Typical	-	-	-	-		-	Retain - neighbouring
10810	<i>Eucalyptus crebra</i>	Narrow-leaved Ironbark	120		120	5	2	2.0	1.4	Regular	-	-	-	-	-	Typical	-	-	-	-	Typical	-	-	-	-		-	Retain - neighbouring
10811	<i>Corymbia citriodora</i>	Spotted Gum	180		180	6	3	2.2	1.6	Regular	-	-	-	-	-	Typical	-	-	-	-	Typical	-	-	-	-		-	Retain - neighbouring
10812	<i>Allocasuarina littoralis</i>	Black She-oak	110		110	5	2	2.0	1.3	Regular	-	-	-	-	-	Typical	-	-	-	-	Typical	-	-	-	-		-	Retain - neighbouring
10813	<i>Eucalyptus crebra</i>	Narrow-leaved Ironbark	100		100	5	1	2.0	1.3	Regular	-	-	-	-	-	Typical	-	-	-	-	Typical	-	-	-	-		-	Retain - neighbouring
10814	<i>Eucalyptus crebra</i>	Narrow-leaved Ironbark	130		130	6	2	2.0	1.4	Regular	-	-	-	-	-	Typical	-	-	-	-	Typical	-	-	-	-		-	Retain - neighbouring
10815	<i>Eucalyptus crebra</i>	Narrow-leaved Ironbark	160		160	4	2	2.0	1.5	Regular	-	-	-	-	-	Typical	-	-	-	-	Typical	-	-	-	-		-	Retain - neighbouring
10816	<i>Eucalyptus tereticornis</i>	Forest Red Gum	150		150	6	2	2.0	1.5	Regular	-	-	-	-	-	Typical	-	-	-	-	Typical	-	-	-	-		-	Retain - neighbouring
10817	<i>Corymbia citriodora</i>	Spotted Gum	210		210	8	3	2.5	1.7	Regular	-	-	-	-	-	Typical	-	-	-	-	Typical	-	-	-	-		-	Retain - neighbouring
10818	<i>Eucalyptus crebra</i>	Narrow-leaved Ironbark	120		120	5	2	2.0	1.4	Regular	-	-	-	-	-	Typical	-	-	-	-	Typical	-	-	-	-		-	Retain - neighbouring
10819	<i>Eucalyptus acmenoides</i>	White Mahogany	180	140, 120	258	5	3	3.1	1.9	Regular	-	-	-	-	-	Typical	-	-	-	-	Typical	-	-	-	-		-	Retain - neighbouring
10820	<i>Corymbia citriodora</i>	Spotted Gum	130		130	7	1	2.0	1.4	Regular	-	-	-	-	-	Typical	-	-	-	-	Typical	-	-	-	-		-	Retain - neighbouring
10821	<i>Eucalyptus acmenoides</i>	White Mahogany	160	90	184	5	4	2.2	1.6	Regular	-	-	-	-	-	Typical	-	-	-	-	Typical	-	-	-	-		-	Retain - neighbouring
10822	<i>Eucalyptus acmenoides</i>	White Mahogany	130	120	177	6	3	2.1	1.6	Regular	-	-	-	-	-	Typical	-	-	-	-	Typical	-	-	-	-		-	Retain - neighbouring
10823	<i>Eucalyptus crebra</i>	Narrow-leaved Ironbark	110		110	5	2	2.0	1.3	Regular	-	-	-	-	-	Typical	-	-	-	-	Typical	-	-	-	-		-	Retain - neighbouring
10824	<i>Corymbia citriodora</i>	Spotted Gum	110		110	6	1	2.0	1.3	Regular	-	-	-	-	-	Typical	-	-	-	-	Typical	-	-	-	-		-	Retain - neighbouring
10825	<i>Corymbia citriodora</i>	Spotted Gum	120		120	6	2	2.0	1.4	Regular	-	-	-	-	-	Typical	-	-	-	-	Typical	-	-	-	-		-	Retain - neighbouring
10826	<i>Corymbia citriodora</i>	Spotted Gum	180		180	8	4	2.2	1.6	Regular	-	-	-	-	-	Typical	-	-	-	-	Typical	-	-	-	-		-	Retain - neighbouring
10827	<i>Eucalyptus moluccana</i>	Gum-topped Box	110		110	5	2	2.0	1.3	Regular	-	-	-	-	-	Typical	-	-	-	-	Typical	-	-	-	-		-	Retain - neighbouring
10828	<i>Eucalyptus acmenoides</i>	White Mahogany	160		160	5	3	2.0	1.5	Regular	-	-	-	-	-	Typical	-	-	-	-	Typical	-	-	-	-		-	Retain - neighbouring
10829	<i>Eucalyptus acmenoides</i>	White Mahogany	150		150	6	3	2.0	1.5	Regular	-	-	-	-	-	Typical	-	-	-	-	Typical	-	-	-	-		-	Retain - neighbouring
10830	<i>Acacia leiocalyx</i>	Early-flowering Black Wattle	110		110	4	2	2.0	1.3	Regular	-	-	-	-	-	Typical	-	-	-	-	Typical	-	-	-	-		-	Retain - neighbouring
10831	<i>Eucalyptus acmenoides</i>	White Mahogany	120	70	139	5	2	2.0	1.4	Regular	-	-	-	-	-	Typical	-	-	-	-	Typical	-	-	-	-		-	Retain - neighbouring
10832	<i>Acacia concurrens</i>	Black Wattle	130		130	3	3	2.0	1.4	Regular	-	-	-	-	-	Typical	-	-	-	-	Typical	-	-	-	-		-	Retain - neighbouring
10833	<i>Corymbia citriodora</i>	Spotted Gum	180	100	206	10	4	2.5	1.7	Regular	-	-	-	-	-	Typical	-	-	-	-	Typical	-	-	-	-		-	Retain - neighbouring
10834	<i>Corymbia citriodora</i>	Spotted Gum	170		170	8	3	2.0	1.6	Regular	-	-	-	-	-	Typical	-	-	-	-	Typical	-	-	-	-		-	Retain - neighbouring
10835	<i>Acacia disparrima</i>	Hickory Wattle	100		100	3	2	2.0	1.3	Regular	-	-	-	-	-	Typical	-	-	-	-	Typical	-	-	-	-		-	Retain - neighbouring
10836	<i>Acacia disparrima</i>	Hickory Wattle	100		100	3	2	2.0	1.3	Regular	-	-	-	-	-	Typical	-	-	-	-	Typical	-	-	-	-		-	Retain - neighbouring
10837	<i>Eucalyptus fibrosa</i>	Broad-leaved Red Ironbark	390		390	16	9	4.7	2.2	Regular	-	-	-	-	-	Typical	-	-	-	-	Typical	-	-	-	-		-	Retain - neighbouring
10838	<i>Eucalyptus acmenoides</i>	White Mahogany	210		210	8	5	2.5	1.7	Regular	-	-	-	-	-	Typical	-	-	-	-	Typical	-	-	-	-		-	Retain - neighbouring

Specimen Details										Canopy Condition Details						Trunk Condition Details					Fauna Details and Habitat Value							
Tree ID	Botanical Name	Common Name	Trunk DBH (mm)	Additional Trunks DBH (mm)	Total DBH (mm) [AS 4970-2009]	Height (m)	Spread (m)	Tree Protection Zone (m)	Structural Root Zone (m)	Canopy Form	Spreading	Thinning	Die-Back	Epicormic Growth	Lopped	Canopy Health	Leaning	Vines	Trunk Damage	Fire Damage	Trunk Health	Scats	Scratches	Hollows	Nest	Termite Nest	Habitat Value	Retention
10839	<i>Eucalyptus acmenoides</i>	White Mahogany	180	170	248	8	4	3.0	1.8	Regular	-	-	-	-	-	Typical	-	-	-	-	Typical	-	-	-	-		-	Retain - neighbouring
10840	<i>Corymbia citriodora</i>	Spotted Gum	140	130	191	7	3	2.3	1.7	Regular	-	-	-	-	-	Typical	-	-	-	-	Typical	-	-	-	-		-	Retain - neighbouring
10841	<i>Corymbia citriodora</i>	Spotted Gum	130		130	7	2	2.0	1.4	Regular	-	-	-	-	-	Typical	-	-	-	-	Typical	-	-	-	-		-	Retain - neighbouring
10842	<i>Eucalyptus crebra</i>	Narrow-leaved Ironbark	380	140	405	23	14	4.9	2.3	Regular	-	-	-	-	-	Typical	-	-	-	-	Typical	-	-	-	-		-	Retain - neighbouring
10843	<i>Acacia disparrima</i>	Hickory Wattle	100		100	5	2	2.0	1.3	Regular	-	-	-	-	-	Typical	-	-	-	-	Typical	-	-	-	-		-	Retain - neighbouring
10844	<i>Acacia disparrima</i>	Hickory Wattle	100		100	5	2	2.0	1.3	Regular	-	-	-	-	-	Typical	-	-	-	-	Typical	-	-	-	-		-	Retain - neighbouring
10845	<i>Acacia disparrima</i>	Hickory Wattle	110		110	5	2	2.0	1.3	Regular	-	-	-	-	-	Typical	-	-	-	-	Typical	-	-	-	-		-	Retain - neighbouring
10846	<i>Acacia disparrima</i>	Hickory Wattle	100		100	5	2	2.0	1.3	Regular	-	-	-	-	-	Typical	-	-	-	-	Typical	-	-	-	-		-	Retain - neighbouring
10847	<i>Corymbia citriodora</i>	Spotted Gum	170	150	227	7	2	2.7	1.8	Regular	-	-	-	-	-	Typical	-	-	-	-	Typical	-	-	-	-		-	Retain - neighbouring
10848	<i>Corymbia citriodora</i>	Spotted Gum	250		250	11	5	3.0	1.8	Regular	-	-	-	-	-	Typical	Minor	-	-	-	Typical	-	-	-	-		-	Engineering - not part of this VMP
10849	<i>Eucalyptus crebra</i>	Narrow-leaved Ironbark	240		240	13	5	2.9	1.8	Regular	-	-	-	-	-	Typical	-	-	-	-	Typical	-	-	-	-		-	Engineering - not part of this VMP
10850	<i>Acacia disparrima</i>	Hickory Wattle	150		150	5	2	2.0	1.5	Regular	-	-	-	-	-	Typical	-	-	-	-	Typical	-	-	-	-		-	Engineering - not part of this VMP
10851	<i>Eucalyptus acmenoides</i>	White Mahogany	150		150	6	2	2.0	1.5	Regular	-	-	-	-	-	Typical	-	-	-	-	Typical	-	-	-	-		-	Engineering - not part of this VMP
10852	<i>Eucalyptus acmenoides</i>	White Mahogany	110	100	149	5	1	2.0	1.5	Regular	-	-	-	-	-	Typical	-	-	-	-	Typical	-	-	-	-		-	Retain - neighbouring
10853	<i>Corymbia citriodora</i>	Spotted Gum	170		170	6	2	2.0	1.6	Regular	-	-	-	-	-	Typical	-	-	-	-	Typical	-	-	-	-		-	Engineering - not part of this VMP
10854	<i>Eucalyptus fibrosa</i>	Broad-leaved Red Ironbark	170		170	6	3	2.0	1.6	Regular	-	-	-	-	-	Typical	-	-	-	-	Typical	-	-	-	-		-	Engineering - not part of this VMP
10855	<i>Acacia disparrima</i>	Hickory Wattle	110	100, 100	179	4	2	2.1	1.6	Regular	-	-	-	-	-	Typical	-	-	-	-	Typical	-	-	-	-		-	Engineering - not part of this VMP
10856	<i>Corymbia citriodora</i>	Spotted Gum	130		130	6	1	2.0	1.4	Regular	-	-	-	-	-	Typical	-	-	-	-	Typical	-	-	-	-		-	Retain - neighbouring
10857	<i>Eucalyptus fibrosa</i>	Broad-leaved Red Ironbark	130		130	6	2	2.0	1.4	Regular	-	-	-	-	-	Typical	-	-	-	-	Typical	-	-	-	-		-	Retain - neighbouring
10858	<i>Eucalyptus crebra</i>	Narrow-leaved Ironbark	520		520	22	13	6.2	2.5	Regular	-	-	-	-	-	Typical	-	-	-	-	Typical	-	-	-	-		-	Retain - neighbouring
10859	<i>Corymbia citriodora</i>	Spotted Gum	230		230	12	5	2.8	1.8	Regular	-	-	-	-	-	Typical	-	-	-	-	Typical	-	-	-	-		-	Retain - neighbouring
10860	<i>Eucalyptus fibrosa</i>	Broad-leaved Red Ironbark	150		150	5	1	2.0	1.5	Regular	-	-	-	-	-	Typical	-	-	-	-	Typical	-	-	-	-		-	Retain
10861	<i>Eucalyptus fibrosa</i>	Broad-leaved Red Ironbark	110		110	4	2	2.0	1.3	Regular	-	-	-	-	-	Typical	-	-	-	-	Typical	-	-	-	-		-	Engineering - not part of this VMP
10862	<i>Eucalyptus fibrosa</i>	Broad-leaved Red Ironbark	230		230	9	4	2.8	1.8	Regular	-	-	-	-	-	Typical	-	-	-	-	Typical	-	-	-	-		-	Retain
10863	<i>Eucalyptus fibrosa</i>	Broad-leaved Red Ironbark	120		120	6	1	2.0	1.4	Regular	-	-	-	-	-	Typical	-	-	-	-	Typical	-	-	-	-		-	Engineering - not part of this VMP
10864	<i>Eucalyptus fibrosa</i>	Broad-leaved Red Ironbark	190		190	7	3	2.3	1.6	Regular	-	-	-	-	-	Typical	-	-	-	-	Typical	-	-	-	-		-	Retain
10865	<i>Eucalyptus fibrosa</i>	Broad-leaved Red Ironbark	190		190	7	2	2.3	1.6	Regular	-	-	-	-	-	Typical	-	-	-	-	Typical	-	-	-	-		-	Engineering - not part of this VMP
10866	<i>Eucalyptus crebra</i>	Narrow-leaved Ironbark	160		160	6	2	2.0	1.5	Regular	-	-	-	-	-	Typical	-	-	-	-	Typical	-	-	-	-		-	Engineering - not part of this VMP
10867	<i>Eucalyptus moluccana</i>	Gum-topped Box	140		140	7	2	2.0	1.4	Regular	-	-	-	-	-	Typical	-	-	-	-	Typical	-	-	-	-		-	Engineering - not part of this VMP
10868	<i>Eucalyptus fibrosa</i>	Broad-leaved Red Ironbark	230		230	7	3	2.8	1.8	Regular	-	-	-	-	-	Typical	-	-	-	-	Typical	-	-	-	-		-	Engineering - not part of this VMP
10869	<i>Eucalyptus fibrosa</i>	Broad-leaved Red Ironbark	110		110	4	2	2.0	1.3	Regular	-	-	-	-	-	Typical	-	-	-	-	Typical	-	-	-	-		-	Retain
10870	<i>Eucalyptus fibrosa</i>	Broad-leaved Red Ironbark	160		160	7	2	2.0	1.5	Regular	-	-	-	-	-	Typical	-	-	-	-	Typical	-	-	-	-		-	Retain
10871	<i>Eucalyptus crebra</i>	Narrow-leaved Ironbark	150		150	6	3	2.0	1.5	Regular	-	-	-	-	-	Typical	-	-	-	-	Typical	-	-	-	-		-	Retain
10872	<i>Corymbia citriodora</i>	Spotted Gum	150		150	8	3	2.0	1.5	Regular	-	-	-	-	-	Typical	-	-	-	-	Typical	-	-	-	-		-	Retain
10873	<i>Eucalyptus fibrosa</i>	Broad-leaved Red Ironbark	280	240	369	11	5	4.4	2.2	Regular	-	-	-	-	-	Typical	-	-	-	-	Typical	-	-	-	-		-	Retain
10874	<i>Eucalyptus fibrosa</i>	Broad-leaved Red Ironbark	100		100	5	2	2.0	1.3	Regular	-	-	-	-	-	Typical	-	-	-	-	Typical	-	-	-	-		-	Retain
10875	<i>Eucalyptus fibrosa</i>	Broad-leaved Red Ironbark	140	130	191	6	3	2.3	1.7	Regular	-	-	-	-	-	Typical	-	-	-	-	Typical	-	-	-	-		-	Retain
10876	<i>Eucalyptus acmenoides</i>	White Mahogany	140	140, 110, 80	240	6	3	2.9	1.8	Regular	-	-	-	-	-	Typical	-	-	-	-	Typical	-	-	-	-		-	Retain
10877	<i>Eucalyptus fibrosa</i>	Broad-leaved Red Ironbark	140	120, 100	210	5	3	2.5	1.7	Regular	-	-	-	-	-	Typical	-	-	-	-	Typical	-	-	-	-		-	Retain
10878	<i>Eucalyptus fibrosa</i>	Broad-leaved Red Ironbark	110		110	6	1	2.0	1.3	Regular	-	-	-	-	-	Typical	-	-	-	-	Typical	-	-	-	-		-	Retain - neighbouring
10879	<i>Eucalyptus fibrosa</i>	Broad-leaved Red Ironbark	190	90	210	7	2	2.5	1.7	Regular	-	-	-	-	-	Typical	-	-	-	-	Typical	-	-	-	-		-	Retain - neighbouring
10880	<i>Eucalyptus fibrosa</i>	Broad-leaved Red Ironbark	170		170	7	2	2.0	1.6	Regular	-	-	-	-	-	Typical	-	-	-	-	Typical	-	-	-	-		-	Retain - neighbouring
10881	<i>Corymbia citriodora</i>	Spotted Gum	110		110	6	2	2.0	1.3	Regular	-	-	-	-	-	Typical	-	-	-	-	Typical	-	-	-	-		-	Retain - neighbouring
10882	<i>Corymbia citriodora</i>	Spotted Gum	170		170	8	2	2.0	1.6	Regular	-	-	-	-	-	Typical	-	-	-	-	Typical	-	-	-	-		-	Retain - neighbouring
10883	<i>Eucalyptus crebra</i>	Narrow-leaved Ironbark	100		100	6	1	2.0	1.3	Regular	-	-	-	-	-	Typical	-	-	-	-	Typical	-	-	-	-		-	Retain - neighbouring
10884	<i>Eucalyptus fibrosa</i>	Broad-leaved Red Ironbark	150		150	7	2	2.0	1.5	Regular	-	-	-	-	-	Typical	-	-	-	-	Typical	-	-	-	-		-	Retain - neighbouring

Specimen Details										Canopy Condition Details						Trunk Condition Details					Fauna Details and Habitat Value							
Tree ID	Botanical Name	Common Name	Trunk DBH (mm)	Additional Trunks DBH (mm)	Total DBH (mm) [AS 4970-2009]	Height (m)	Spread (m)	Tree Protection Zone (m)	Structural Root Zone (m)	Canopy Form	Spreading	Thinning	Die-Back	Epicormic Growth	Lopped	Canopy Health	Leaning	Vines	Trunk Damage	Fire Damage	Trunk Health	Scats	Scratches	Hollows	Nest	Termite Nest	Habitat Value	Retention
10885	<i>Corymbia citriodora</i>	Spotted Gum	110		110	6	2	2.0	1.3	Regular	-	-	-	-	-	Typical	-	-	-	-	Typical	-	-	-	-		-	Retain - neighbouring
10886	<i>Corymbia citriodora</i>	Spotted Gum	200		200	11	4	2.4	1.7	Regular	-	-	-	-	-	Typical	-	-	-	-	Typical	-	-	-	-		-	Retain
10887	<i>Corymbia citriodora</i>	Spotted Gum	120		120	7	2	2.0	1.4	Regular	-	-	-	-	-	Typical	-	-	-	-	Typical	-	-	-	-		-	Retain - neighbouring
10888	<i>Corymbia citriodora</i>	Spotted Gum	130		130	7	2	2.0	1.4	Regular	-	-	-	-	-	Typical	-	-	-	-	Typical	-	-	-	-		-	Retain - neighbouring
10889	<i>Eucalyptus fibrosa</i>	Broad-leaved Red Ironbark	150	140	205	7	3	2.5	1.7	Regular	-	-	-	-	-	Typical	-	-	-	-	Typical	-	-	-	-		-	Retain - neighbouring
10890	<i>Corymbia citriodora</i>	Spotted Gum	100		100	5	1	2.0	1.3	Regular	-	-	-	-	-	Typical	-	-	-	-	Typical	-	-	-	-		-	Retain - neighbouring
10891	<i>Eucalyptus fibrosa</i>	Broad-leaved Red Ironbark	160		160	6	2	2.0	1.5	Regular	-	-	-	-	-	Typical	-	-	-	-	Typical	-	-	-	-		-	Retain - neighbouring
10892	<i>Eucalyptus fibrosa</i>	Broad-leaved Red Ironbark	150	140	205	6	2	2.5	1.7	Regular	-	-	-	-	-	Typical	-	-	-	-	Typical	-	-	-	-		-	Retain - neighbouring
10893	<i>Eucalyptus fibrosa</i>	Broad-leaved Red Ironbark	130	100	164	6	2	2.0	1.5	Regular	-	-	-	-	-	Typical	-	-	-	-	Typical	-	-	-	-		-	Retain
10894	<i>Angophora leiocarpa</i>	Smooth-barked Apple	130		130	9	2	2.0	1.4	Regular	-	-	-	-	-	Typical	-	-	-	-	Typical	-	-	-	-		-	Retain
10895	<i>Eucalyptus fibrosa</i>	Broad-leaved Red Ironbark	180		180	8	3	2.2	1.6	Regular	-	-	-	-	-	Typical	-	-	-	-	Typical	-	-	-	-		-	Retain
10896	<i>Eucalyptus fibrosa</i>	Broad-leaved Red Ironbark	170		170	8	2	2.0	1.6	Regular	-	-	-	-	-	Typical	-	-	-	-	Typical	-	-	-	-		-	Retain
10897	<i>Eucalyptus fibrosa</i>	Broad-leaved Red Ironbark	100		100	5	1	2.0	1.3	Regular	-	-	-	-	-	Typical	-	-	-	-	Typical	-	-	-	-		-	Retain
10898	<i>Eucalyptus fibrosa</i>	Broad-leaved Red Ironbark	160		160	6	3	2.0	1.5	Regular	-	-	-	-	-	Typical	-	-	-	-	Typical	-	-	-	-		-	Retain
10899	<i>Eucalyptus moluccana</i>	Gum-topped Box	100		100	6	2	2.0	1.3	Regular	-	-	-	-	-	Typical	-	-	-	-	Typical	-	-	-	-		-	Retain
10900	<i>Eucalyptus moluccana</i>	Gum-topped Box	130		130	7	3	2.0	1.4	Regular	-	-	-	-	-	Typical	-	-	-	-	Typical	-	-	-	-		-	Retain
10901	<i>Angophora leiocarpa</i>	Smooth-barked Apple	130		130	8	4	2.0	1.4	Regular	-	-	-	-	-	Typical	-	-	-	-	Typical	-	-	-	-		-	Retain
10902	<i>Eucalyptus moluccana</i>	Gum-topped Box	120		120	5	2	2.0	1.4	Regular	-	-	-	-	-	Typical	-	-	-	-	Typical	-	-	-	-		-	Retain
10903	<i>Eucalyptus fibrosa</i>	Broad-leaved Red Ironbark	140	120, 60	194	6	2	2.3	1.7	Regular	-	-	-	-	-	Typical	-	-	-	-	Typical	-	-	-	-		-	Engineering - not part of this VMP
10904	<i>Eucalyptus fibrosa</i>	Broad-leaved Red Ironbark	150		150	6	2	2.0	1.5	Regular	-	-	-	-	-	Typical	-	-	-	-	Typical	-	-	-	-		-	Retain - neighbouring
10905	<i>Eucalyptus fibrosa</i>	Broad-leaved Red Ironbark	140		140	7	2	2.0	1.4	Regular	-	-	-	-	-	Typical	-	-	-	-	Typical	-	-	-	-		-	Retain - neighbouring
10906	<i>Eucalyptus fibrosa</i>	Broad-leaved Red Ironbark	190		190	6	3	2.3	1.6	Regular	-	-	-	-	-	Typical	-	-	-	-	Typical	-	-	-	-		-	Retain - neighbouring
10907	<i>Eucalyptus acmenoides</i>	White Mahogany	100	60	117	5	2	2.0	1.3	Regular	-	-	-	-	-	Typical	-	-	-	-	Typical	-	-	-	-		-	Retain - neighbouring
10908	<i>Eucalyptus fibrosa</i>	Broad-leaved Red Ironbark	200		200	6	2	2.4	1.7	Regular	-	-	-	-	-	Typical	-	-	-	-	Typical	-	-	-	-		-	Retain - neighbouring
10909	<i>Eucalyptus fibrosa</i>	Broad-leaved Red Ironbark	100		100	5	1	2.0	1.3	Regular	-	-	-	-	-	Typical	-	-	-	-	Typical	-	-	-	-		-	Retain - neighbouring
10910	<i>Eucalyptus moluccana</i>	Gum-topped Box	130		130	7	2	2.0	1.4	Regular	-	-	-	-	-	Typical	-	-	-	-	Typical	-	-	-	-		-	Retain - neighbouring
10911	<i>Eucalyptus fibrosa</i>	Broad-leaved Red Ironbark	440		440	18	13	5.3	2.3	Regular	-	-	-	-	-	Typical	-	-	-	-	Typical	-	-	-	-		-	Retain - neighbouring
10912	<i>Eucalyptus fibrosa</i>	Broad-leaved Red Ironbark	120		120	4	1	2.0	1.4	Regular	-	-	-	-	-	Typical	-	-	-	-	Typical	-	-	-	-		-	Retain - neighbouring
10913	<i>Eucalyptus fibrosa</i>	Broad-leaved Red Ironbark	110		110	4	1	2.0	1.3	Regular	-	-	-	-	-	Typical	-	-	-	-	Typical	-	-	-	-		-	Retain - neighbouring
10914	<i>Eucalyptus fibrosa</i>	Broad-leaved Red Ironbark	420		420	19	12	5.0	2.3	Regular	-	-	-	-	-	Typical	-	-	-	-	Typical	-	-	-	-		-	Retain - neighbouring
10915	<i>Corymbia citriodora</i>	Spotted Gum	110		110	6	1	2.0	1.3	Regular	-	-	-	-	-	Typical	-	-	-	-	Typical	-	-	-	-		-	Retain - neighbouring
10916	<i>Eucalyptus fibrosa</i>	Broad-leaved Red Ironbark	110		110	4	1	2.0	1.3	Regular	-	-	-	-	-	Typical	-	-	-	-	Typical	-	-	-	-		-	Retain - neighbouring
10917	<i>Eucalyptus fibrosa</i>	Broad-leaved Red Ironbark	120		120	5	2	2.0	1.4	Regular	-	-	-	-	-	Typical	-	-	-	-	Typical	-	-	-	-		-	Retain - neighbouring
10918	<i>Eucalyptus fibrosa</i>	Broad-leaved Red Ironbark	100		100	4	1	2.0	1.3	Regular	-	-	-	-	-	Typical	-	-	-	-	Typical	-	-	-	-		-	Retain - neighbouring
10919	<i>Eucalyptus moluccana</i>	Gum-topped Box	400		400	16	9	4.8	2.3	Regular	-	-	-	-	-	Typical	-	-	-	-	Typical	-	-	-	-		-	Retain - neighbouring
10920	<i>Eucalyptus moluccana</i>	Gum-topped Box	180		180	8	3	2.2	1.6	Regular	-	-	-	-	-	Typical	-	-	-	-	Typical	-	-	-	-		-	Retain - neighbouring
10921	<i>Eucalyptus fibrosa</i>	Broad-leaved Red Ironbark	130		130	5	2	2.0	1.4	Regular	-	-	-	-	-	Typical	-	-	-	-	Typical	-	-	-	-		-	Retain - neighbouring
10922	<i>Eucalyptus moluccana</i>	Gum-topped Box	100		100	5	2	2.0	1.3	Regular	-	-	-	-	-	Typical	-	-	-	-	Typical	-	-	-	-		-	Retain - neighbouring
10923	<i>Corymbia citriodora</i>	Spotted Gum	100		100	6	1	2.0	1.3	Regular	-	-	-	-	-	Typical	-	-	-	-	Typical	-	-	-	-		-	Retain - neighbouring
10924	<i>Corymbia citriodora</i>	Spotted Gum	110		110	5	2	2.0	1.3	Regular	-	-	-	-	-	Typical	-	-	-	-	Typical	-	-	-	-		-	Retain - neighbouring
10925	<i>Eucalyptus moluccana</i>	Gum-topped Box	140		140	6	3	2.0	1.4	Regular	-	-	-	-	-	Typical	-	-	-	-	Typical	-	-	-	-		-	Retain - neighbouring
10926	<i>Eucalyptus moluccana</i>	Gum-topped Box	170		170	7	3	2.0	1.6	Regular	-	-	-	-	-	Typical	-	-	-	-	Typical	-	-	-	-		-	Retain - neighbouring
10927	<i>Corymbia citriodora</i>	Spotted Gum	440		440	16	9	5.3	2.3	Regular	-	-	-	-	-	Typical	-	-	-	-	Typical	-	-	-	-		-	Retain - neighbouring
10928	<i>Corymbia citriodora</i>	Spotted Gum	120		120	7	2	2.0	1.4	Regular	-	-	-	-	-	Typical	-	-	-	-	Typical	-	-	-	-		-	Retain - neighbouring
10929	<i>Corymbia citriodora</i>	Spotted Gum	190		190	9	3	2.3	1.6	Regular	-	-	-	-	-	Typical	-	-	-	-	Typical	-	-	-	-		-	Retain - neighbouring
10930	<i>Eucalyptus moluccana</i>	Gum-topped Box	120		120	8	2	2.0	1.4	Regular	-	-	-	-	-	Typical	-	-	-	-	Typical	-	-	-	-		-	Retain - neighbouring

Specimen Details										Canopy Condition Details						Trunk Condition Details					Fauna Details and Habitat Value							
Tree ID	Botanical Name	Common Name	Trunk DBH (mm)	Additional Trunks DBH (mm)	Total DBH (mm) [AS 4970-2009]	Height (m)	Spread (m)	Tree Protection Zone (m)	Structural Root Zone (m)	Canopy Form	Spreading	Thinning	Die-Back	Epicormic Growth	Lopped	Canopy Health	Leaning	Vines	Trunk Damage	Fire Damage	Trunk Health	Scats	Scratches	Hollows	Nest	Termite Nest	Habitat Value	Retention
10931	<i>Eucalyptus fibrosa</i>	Broad-leaved Red Ironbark	230		230	9	4	2.8	1.8	Regular	-	-	-	-	-	Typical	-	-	-	-	Typical	-	-	-	-		-	Retain - neighbouring
10932	<i>Eucalyptus fibrosa</i>	Broad-leaved Red Ironbark	180		180	8	2	2.2	1.6	Regular	-	-	-	-	-	Typical	-	-	-	-	Typical	-	-	-	-		-	Retain - neighbouring
10933	<i>Corymbia citriodora</i>	Spotted Gum	110		110	6	2	2.0	1.3	Regular	-	-	-	-	-	Typical	-	-	-	-	Typical	-	-	-	-		-	Retain - neighbouring
10934	<i>Corymbia citriodora</i>	Spotted Gum	150		150	8	3	2.0	1.5	Regular	-	-	-	-	-	Typical	-	-	-	-	Typical	-	-	-	-		-	Retain - neighbouring
10935	<i>Corymbia citriodora</i>	Spotted Gum	110		110	7	2	2.0	1.3	Regular	-	-	-	-	-	Typical	-	-	-	-	Typical	-	-	-	-		-	Retain - neighbouring
10941	<i>Corymbia citriodora</i>	Spotted Gum	110	100, 90	174	5	2	2.1	1.6	Regular	-	-	-	-	-	Typical	-	-	-	-	Typical	-	-	-	-		-	ROL - additional tree to remove
10942	<i>Eucalyptus fibrosa</i>	Broad-leaved Red Ironbark	230		230	7	3	2.8	1.8	Regular	-	-	-	-	-	Typical	-	Introduce	-	-	Typical	-	-	-	-		-	ROL - additional tree to remove
10943	<i>Eucalyptus fibrosa</i>	Broad-leaved Red Ironbark	100		100	4	2	2.0	1.3	Regular	-	-	-	-	-	Typical	-	-	-	-	Typical	-	-	-	-		-	ROL - additional tree to remove
10944	<i>Eucalyptus fibrosa</i>	Broad-leaved Red Ironbark	120		120	6	2	2.0	1.4	Regular	-	-	-	-	-	Typical	-	-	-	-	Typical	-	-	-	-		-	ROL - additional tree to remove
10945	<i>Eucalyptus fibrosa</i>	Broad-leaved Red Ironbark	120		120	5	2	2.0	1.4	Regular	-	-	-	-	-	Typical	-	-	-	-	Typical	-	-	-	-		-	ROL - additional tree to remove
10946	<i>Angophora leiocarpa</i>	Smooth-barked Apple	130	110	170	4	2	2.0	1.6	Regular	-	-	-	-	-	Typical	-	-	-	-	Typical	-	-	-	-		-	ROL - additional tree to remove
10947	<i>Eucalyptus crebra</i>	Narrow-leaved Ironbark	140		140	6	2	2.0	1.4	Regular	-	-	-	-	-	Typical	-	-	-	-	Typical	-	-	-	-		-	ROL - additional tree to remove
10948	<i>Eucalyptus crebra</i>	Narrow-leaved Ironbark	130		130	6	2	2.0	1.4	Regular	-	-	-	-	-	Typical	-	-	-	-	Typical	-	-	-	-		-	ROL - additional tree to remove
10949	<i>Eucalyptus crebra</i>	Narrow-leaved Ironbark	170		170	6	1	2.0	1.6	Regular	-	-	-	-	-	Typical	-	-	-	-	Typical	-	-	-	-		-	ROL - additional tree to remove
10950	<i>Eucalyptus crebra</i>	Narrow-leaved Ironbark	180		180	6	2	2.2	1.6	Regular	-	-	-	-	-	Typical	-	-	-	-	Typical	-	-	-	-		-	ROL - additional tree to remove
10951	<i>Eucalyptus crebra</i>	Narrow-leaved Ironbark	410		410	14	8	4.9	2.3	Regular	-	-	Die-back	-	-	Typical	-	-	-	-	Typical	-	-	-	-		-	ROL - additional tree to remove
10952	<i>Eucalyptus fibrosa</i>	Broad-leaved Red Ironbark	440		440	16	9	5.3	2.3	Regular	-	-	-	-	-	Typical	-	-	-	-	Typical	-	-	-	-		-	ROL - additional tree to remove
10953	<i>Eucalyptus crebra</i>	Narrow-leaved Ironbark	440		440	17	9	5.3	2.3	Regular	-	-	-	-	-	Typical	-	-	-	-	Typical	-	-	-	-		-	ROL - additional tree to remove
10954	DEAD/STAG		280		280	8	1	3.4	1.9	Regular	-	-	-	-	-	Typical	-	-	-	-	Typical	-	-	-	-		-	ROL - additional tree to remove
10955	<i>Eucalyptus acmenoides</i>	White Mahogany	260	240, 220	417	9	5	5.0	2.3	Regular	-	-	-	-	-	Typical	-	-	-	-	Typical	-	-	-	-		-	ROL - additional tree to remove
10956	<i>Eucalyptus acmenoides</i>	White Mahogany	260	230, 220	411	7	5	4.9	2.3	Regular	-	-	-	-	-	Typical	-	-	-	-	Typical	-	-	-	-		-	ROL - additional tree to remove
10957	<i>Corymbia citriodora</i>	Spotted Gum	100		100	4	2	2.0	1.3	Regular	-	-	-	-	-	Typical	-	-	-	-	Typical	-	-	-	-		-	ROL - additional tree to remove
10958	<i>Eucalyptus fibrosa</i>	Broad-leaved Red Ironbark	550		550	17	12	6.6	2.6	Regular	-	-	-	-	-	Typical	-	-	-	-	Typical	-	-	-	-		-	ROL - additional tree to remove
10959	<i>Acacia concurrens</i>	Black Wattle	100		100	4	3	2.0	1.3	Regular	-	-	-	-	-	Typical	-	-	-	-	Typical	-	-	-	-		-	ROL - additional tree to remove
10960	<i>Eucalyptus fibrosa</i>	Broad-leaved Red Ironbark	530		530	18	11	6.4	2.5	Regular	-	-	-	-	-	Typical	-	-	-	-	Typical	-	-	-	-		-	ROL - additional tree to remove
10961	<i>Eucalyptus moluccana</i>	Gum-topped Box	370		370	17	12	4.4	2.2	Regular	-	-	-	-	-	Typical	-	-	-	-	Typical	-	-	-	-		-	ROL - additional tree to remove
10962	<i>Corymbia citriodora</i>	Spotted Gum	100		100	6	1	2.0	1.3	Regular	-	-	-	-	-	Typical	-	-	-	-	Typical	-	-	-	-		-	ROL - additional tree to remove
10963	<i>Corymbia citriodora</i>	Spotted Gum	110		110	6	2	2.0	1.3	Regular	-	-	-	-	-	Typical	-	-	-	-	Typical	-	-	-	-		-	ROL - additional tree to remove
10965	<i>Angophora leiocarpa</i>	Smooth-barked Apple	110	100	149	4	2	2.0	1.5	Regular	-	-	-	-	-	Typical	-	-	-	-	Typical	-	-	-	-		-	ROL - additional tree to remove
10966	<i>Corymbia citriodora</i>	Spotted Gum	120	100	156	6	2	2.0	1.5	Regular	-	-	-	-	-	Typical	-	-	-	-	Typical	-	-	-	-		-	ROL - additional tree to remove
10967	<i>Acacia concurrens</i>	Black Wattle	110		110	5	2	2.0	1.3	Regular	-	-	-	-	-	Typical	-	-	-	-	Typical	-	-	-	-		-	ROL - additional tree to remove
10968	<i>Eucalyptus fibrosa</i>	Broad-leaved Red Ironbark	590		590	19	13	7.1	2.7	Regular	-	-	-	-	-	Typical	-	-	-	-	Typical	-	-	-	-		-	ROL - additional tree to remove
10969	<i>Eucalyptus fibrosa</i>	Broad-leaved Red Ironbark	440		440	20	14	5.3	2.3	Regular	-	-	-	-	-	Typical	-	-	-	-	Typical	-	-	-	-		-	ROL - additional tree to remove
10970	<i>Eucalyptus acmenoides</i>	White Mahogany	300		300	12	5	3.6	2.0	Regular	-	-	-	-	-	Typical	-	-	-	-	Typical	-	-	-	-		-	ROL - additional tree to remove
10971	<i>Eucalyptus moluccana</i>	Gum-topped Box	360		360	16	8	4.3	2.2	Regular	-	-	-	-	-	Typical	-	-	-	-	Typical	-	-	-	-		-	ROL - additional tree to remove
10972	<i>Acacia concurrens</i>	Black Wattle	120		120	4	2	2.0	1.4	Regular	-	-	-	-	-	Typical	-	-	-	-	Typical	-	-	-	-		-	ROL - additional tree to remove
10973	<i>Acacia concurrens</i>	Black Wattle	110		110	4	2	2.0	1.3	Regular	-	-	-	-	-	Typical	-	-	-	-	Typical	-	-	-	-		-	ROL - additional tree to remove
10974	<i>Eucalyptus acmenoides</i>	White Mahogany	340		340	15	7	4.1	2.1	Regular	-	-	-	-	-	Typical	-	-	-	-	Typical	-	-	-	-		-	ROL - additional tree to remove
10975	<i>Angophora leiocarpa</i>	Smooth-barked Apple	450		450	15	9	5.4	2.4	Regular	-	-	-	-	-	Typical	-	-	-	-	Typical	-	-	-	Small		-	ROL - additional tree to remove
10976	<i>Eucalyptus acmenoides</i>	White Mahogany	290	280	403	13	8	4.8	2.3	Regular	-	-	-	-	-	Typical	-	-	-	-	Typical	-	-	-	-		-	ROL - additional tree to remove
10977	<i>Eucalyptus acmenoides</i>	White Mahogany	310		310	12	6	3.7	2.0	Regular	-	-	-	-	-	Typical	-	Native	-	-	Typical	-	-	-	-		-	ROL - additional tree to remove
10978	<i>Eucalyptus crebra</i>	Narrow-leaved Ironbark	410		410	18	14	4.9	2.3	Regular	-	-	-	-	-	Typical	-	-	-	-	Typical	-	-	-	-		-	ROL - additional tree to remove
10979	<i>Eucalyptus acmenoides</i>	White Mahogany	120		120	5	1	2.0	1.4	Regular	-	-	-	-	-	Typical	-	-	-	-	Typical	-	-	-	-		-	ROL - additional tree to remove
10980	<i>Allocasuarina littoralis</i>	Black She-oak	150		150	6	2	2.0	1.5	Regular	-	-	-	-	-	Typical	-	-	-	-	Typical	-	-	-	-		-	ROL - additional tree to remove
10981	<i>Eucalyptus crebra</i>	Narrow-leaved Ironbark	110		110	4	2	2.0	1.3	Regular	-	-	-	-	-	Typical	-	-	-	-	Typical	-	-	-	-		-	ROL - additional tree to remove
10982	<i>Acacia disparrima</i>	Hickory Wattle	180		180	5	3	2.2	1.6	Regular	-	-	-	-	-	Typical	-	-	-	-	Typical	-	-	-	-		-	ROL - additional tree to remove

Specimen Details										Canopy Condition Details						Trunk Condition Details					Fauna Details and Habitat Value							
Tree ID	Botanical Name	Common Name	Trunk DBH (mm)	Additional Trunks DBH (mm)	Total DBH (mm) [AS 4970-2009]	Height (m)	Spread (m)	Tree Protection Zone (m)	Structural Root Zone (m)	Canopy Form	Spreading	Thinning	Die-Back	Epicormic Growth	Lopped	Canopy Health	Leaning	Vines	Trunk Damage	Fire Damage	Trunk Health	Scats	Scratches	Hollows	Nest	Termite Nest	Habitat Value	Retention
10983	Acacia concurrens	Black Wattle	100	100	141	4	3	2.0	1.5	Regular	-	-	-	-	-	Typical	-	-	-	-	Typical	-	-	-	-		-	ROL - additional tree to remove
10984	Eucalyptus acmenoides	White Mahogany	340		340	16	11	4.1	2.1	Regular	-	-	-	-	-	Typical	-	-	-	-	Typical	-	-	-	-		-	ROL - additional tree to remove
10985	Corymbia intermedia	Pink Bloodwood	230		230	9	5	2.8	1.8	Regular	-	-	-	-	-	Typical	-	-	-	-	Typical	-	-	-	-		-	ROL - additional tree to remove
10986	Eucalyptus acmenoides	White Mahogany	430		430	17	11	5.2	2.3	Regular	-	-	-	-	-	Typical	-	-	-	-	Typical	-	-	-	-		-	ROL - additional tree to remove
10987	Acacia concurrens	Black Wattle	110		110	4	2	2.0	1.3	Regular	-	-	-	-	-	Typical	-	-	-	-	Typical	-	-	-	-		-	ROL - additional tree to remove
10988	Eucalyptus acmenoides	White Mahogany	380		380	16	11	4.6	2.2	Regular	-	-	-	-	-	Typical	-	-	-	-	Typical	-	-	-	-		-	ROL - additional tree to remove
10989	Eucalyptus acmenoides	White Mahogany	130		130	4	2	2.0	1.4	Regular	-	-	-	-	-	Typical	-	-	-	-	Typical	-	-	-	-		-	ROL - additional tree to remove
10990	Eucalyptus seeana	Narrow-leaved Red Gum	360	350, 320, 270	654	15	9	7.8	2.8	Regular	-	-	-	-	-	Typical	-	-	-	-	Typical	-	-	-	-		-	ROL - additional tree to remove
10991	Eucalyptus crebra	Narrow-leaved Ironbark	460		460	18	11	5.5	2.4	Regular	-	-	-	-	-	Typical	-	-	-	-	Typical	-	-	-	-		-	ROL - additional tree to remove
10992	Acacia concurrens	Black Wattle	120		120	5	2	2.0	1.4	Regular	-	-	-	-	-	Typical	-	-	-	-	Typical	-	-	-	-		-	ROL - additional tree to remove
10993	Acacia concurrens	Black Wattle	120		120	5	2	2.0	1.4	Regular	-	-	-	-	-	Typical	-	-	-	-	Typical	-	-	-	-		-	ROL - additional tree to remove
10994	Eucalyptus crebra	Narrow-leaved Ironbark	120		120	5	1	2.0	1.4	Regular	-	-	-	-	-	Typical	-	-	-	-	Typical	-	-	-	-		-	ROL - additional tree to remove
10995	Eucalyptus crebra	Narrow-leaved Ironbark	130		130	5	2	2.0	1.4	Regular	-	-	-	-	-	Typical	-	-	-	-	Typical	-	-	-	-		-	ROL - additional tree to remove
10996	Eucalyptus crebra	Narrow-leaved Ironbark	100		100	5	2	2.0	1.3	Regular	-	-	-	-	-	Typical	-	-	-	-	Typical	-	-	-	-		-	ROL - additional tree to remove
10997	Eucalyptus moluccana	Gum-topped Box	120		120	5	2	2.0	1.4	Regular	-	-	-	-	-	Typical	-	-	-	-	Typical	-	-	-	-		-	ROL - additional tree to remove
10998	Eucalyptus moluccana	Gum-topped Box	110		110	5	2	2.0	1.3	Regular	-	-	-	-	-	Typical	-	-	-	-	Typical	-	-	-	-		-	ROL - additional tree to remove
10999	Eucalyptus crebra	Narrow-leaved Ironbark	120		120	5	2	2.0	1.4	Regular	-	-	-	-	-	Typical	-	-	-	-	Typical	-	-	-	-		-	ROL - additional tree to remove
11000	Angophora leiocarpa	Smooth-barked Apple	100		100	5	1	2.0	1.3	Regular	-	-	-	-	-	Typical	-	-	-	-	Typical	-	-	-	-		-	ROL - additional tree to remove
11001	Corymbia citriodora	Spotted Gum	120		120	6	2	2.0	1.4	Regular	-	-	-	-	-	Typical	-	-	-	-	Typical	-	-	-	-		-	ROL - additional tree to remove
11002	Corymbia citriodora	Spotted Gum	100		100	6	1	2.0	1.3	Regular	-	-	-	-	-	Typical	-	-	-	-	Typical	-	-	-	-		-	ROL - additional tree to remove
11003	Corymbia intermedia	Pink Bloodwood	110	110, 100	185	6	2	2.2	1.6	Regular	-	-	-	-	-	Typical	-	-	-	-	Typical	-	-	-	-		-	ROL - additional tree to remove
11004	Corymbia intermedia	Pink Bloodwood	150	140	205	6	2	2.5	1.7	Regular	-	-	-	-	-	Typical	-	-	-	-	Typical	-	-	-	-		-	ROL - additional tree to remove
11005	Eucalyptus crebra	Narrow-leaved Ironbark	120		120	5	1	2.0	1.4	Regular	-	-	-	-	-	Typical	-	-	-	-	Typical	-	-	-	-		-	ROL - additional tree to remove
11006	Eucalyptus crebra	Narrow-leaved Ironbark	500		500	18	13	6.0	2.5	Regular	-	-	-	-	-	Typical	-	-	-	-	Typical	-	-	-	-		-	ROL - additional tree to remove
11007	Acacia concurrens	Black Wattle	110		110	4	2	2.0	1.3	Regular	-	-	-	-	-	Typical	-	-	-	-	Typical	-	-	-	-		-	ROL - additional tree to remove
11008	Acacia concurrens	Black Wattle	110		110	5	2	2.0	1.3	Regular	-	-	-	-	-	Typical	-	-	-	-	Typical	-	-	-	-		-	ROL - additional tree to remove
11009	Acacia concurrens	Black Wattle	120		120	5	3	2.0	1.4	Regular	-	Thinning	Die-back	-	-	Poor	-	-	-	-	Typical	-	-	-	-		-	ROL - additional tree to remove
11010	Eucalyptus microcorys	Tallowwood	340	300, 270, 210	568	12	7	6.8	2.6	Regular	-	-	-	-	-	Typical	-	-	-	-	Typical	-	-	-	-		-	ROL - additional tree to remove
11011	Corymbia intermedia	Pink Bloodwood	100		100	5	2	2.0	1.3	Regular	-	-	-	-	-	Typical	-	-	-	-	Typical	-	-	-	-		-	ROL - additional tree to remove
11012	Eucalyptus crebra	Narrow-leaved Ironbark	490		490	19	14	5.9	2.5	Regular	-	Thinning	Die-back	-	-	Typical	-	-	-	-	Typical	-	-	-	-		-	ROL - additional tree to remove
11013	Allocasuarina littoralis	Black She-oak	130		130	4	2	2.0	1.4	Regular	-	-	-	-	-	Typical	-	-	-	-	Typical	-	-	-	-		-	ROL - additional tree to remove
11014	Eucalyptus crebra	Narrow-leaved Ironbark	630		630	21	16	7.6	2.7	Regular	-	-	-	-	-	Typical	-	-	-	-	Typical	-	-	-	-		-	ROL - additional tree to remove
11015	Acacia concurrens	Black Wattle	100		100	4	3	2.0	1.3	Regular	-	-	-	-	-	Typical	-	-	-	-	Typical	-	-	-	-		-	ROL - additional tree to remove
11016	Eucalyptus acmenoides	White Mahogany	100		100	5	1	2.0	1.3	Regular	-	-	-	-	-	Typical	-	-	-	-	Typical	-	-	-	-		-	ROL - additional tree to remove
11017	Eucalyptus crebra	Narrow-leaved Ironbark	100		100	4	2	2.0	1.3	Regular	-	-	-	-	-	Typical	-	-	-	-	Typical	-	-	-	-		-	ROL - additional tree to remove
11018	Corymbia citriodora	Spotted Gum	130		130	6	2	2.0	1.4	Regular	-	-	-	-	-	Typical	-	-	-	-	Typical	-	-	-	-		-	ROL - additional tree to remove
11019	Eucalyptus acmenoides	White Mahogany	100	90, 70	152	5	2	2.0	1.5	Regular	-	-	-	-	-	Typical	-	-	-	-	Typical	-	-	-	-		-	ROL - additional tree to remove
11020	Eucalyptus acmenoides	White Mahogany	280	250, 240, 180	481	11	7	5.8	2.4	Regular	-	-	-	-	-	Typical	-	-	-	-	Typical	-	-	-	-		-	ROL - additional tree to remove
11021	Corymbia citriodora	Spotted Gum	120		120	6	2	2.0	1.4	Regular	-	-	-	-	-	Typical	-	-	-	-	Typical	-	-	-	-		-	ROL - additional tree to remove
11022	Corymbia citriodora	Spotted Gum	100		100	6	1	2.0	1.3	Regular	-	-	-	-	-	Typical	-	-	-	-	Typical	-	-	-	-		-	ROL - additional tree to remove
11023	Acacia concurrens	Black Wattle	190		190	5	3	2.3	1.6	Regular	-	-	-	-	-	Typical	-	-	-	-	Typical	-	-	-	-		-	ROL - additional tree to remove
11024	Eucalyptus crebra	Narrow-leaved Ironbark	130		130	5	1	2.0	1.4	Regular	-	-	-	-	-	Typical	-	-	-	-	Typical	-	-	-	-		-	ROL - additional tree to remove
11025	Eucalyptus crebra	Narrow-leaved Ironbark	100		100	5	1	2.0	1.3	Regular	-	-	-	-	-	Typical	-	-	-	-	Typical	-	-	-	-		-	ROL - additional tree to remove
11026	Eucalyptus crebra	Narrow-leaved Ironbark	110		110	6	1	2.0	1.3	Regular	-	-	-	-	-	Typical	-	-	-	-	Typical	-	-	-	-		-	ROL - additional tree to remove
11027	Eucalyptus crebra	Narrow-leaved Ironbark	140		140	6	2	2.0	1.4	Regular	-	-	-	-	-	Typical	-	-	-	-	Typical	-	-	-	-		-	ROL - additional tree to remove
11028	Corymbia intermedia	Pink Bloodwood	130		130	6	2	2.0	1.4	Regular	-	-	-	-	-	Typical	-	-	-	-	Typical	-	-	-	-		-	ROL - additional tree to remove

Specimen Details										Canopy Condition Details						Trunk Condition Details					Fauna Details and Habitat Value							
Tree ID	Botanical Name	Common Name	Trunk DBH (mm)	Additional Trunks DBH (mm)	Total DBH (mm) [AS 4970-2009]	Height (m)	Spread (m)	Tree Protection Zone (m)	Structural Root Zone (m)	Canopy Form	Spreading	Thinning	Die-Back	Epicormic Growth	Lopped	Canopy Health	Leaning	Vines	Trunk Damage	Fire Damage	Trunk Health	Scats	Scratches	Hollows	Nest	Termite Nest	Habitat Value	Retention
11029	<i>Corymbia intermedia</i>	Pink Bloodwood	120	110, 100	191	4	2	2.3	1.7	Regular	-	-	-	-	-	Typical	-	-	-	-	Typical	-	-	-	-		-	ROL - additional tree to remove
11030	<i>Acacia concurrens</i>	Black Wattle	110		110	4	2	2.0	1.3	Regular	-	-	-	-	-	Typical	-	-	-	-	Typical	-	-	-	-		-	ROL - additional tree to remove
11031	<i>Lophostemon suaveolens</i>	Swamp Box	110		110	4	2	2.0	1.3	Regular	-	-	-	-	-	Typical	-	-	-	-	Typical	-	-	-	-		-	ROL - additional tree to remove
11032	<i>Lophostemon suaveolens</i>	Swamp Box	100		100	4	2	2.0	1.3	Regular	-	-	-	-	-	Typical	-	-	-	-	Typical	-	-	-	-		-	ROL - additional tree to remove
11033	<i>Eucalyptus crebra</i>	Narrow-leaved Ironbark	100		100	4	2	2.0	1.3	Regular	-	-	-	-	-	Typical	-	-	-	-	Typical	-	-	-	-		-	ROL - additional tree to remove
11034	<i>Eucalyptus acmenoides</i>	White Mahogany	530		530	16	12	6.4	2.5	Regular	-	-	-	-	-	Typical	-	-	-	-	Typical	-	-	-	-		-	ROL - additional tree to remove
11035	<i>Eucalyptus tereticornis</i>	Forest Red Gum	140		140	4	2	2.0	1.4	Regular	-	-	-	-	-	Typical	-	-	-	-	Typical	-	-	-	-		-	ROL - additional tree to remove
11036	<i>Acacia concurrens</i>	Black Wattle	110		110	5	3	2.0	1.3	Regular	-	-	-	-	-	Typical	-	-	-	-	Typical	-	-	-	-		-	ROL - additional tree to remove
11037	<i>Eucalyptus acmenoides</i>	White Mahogany	390		390	14	8	4.7	2.2	Regular	-	-	-	-	-	Typical	-	-	-	-	Typical	-	-	-	-		-	ROL - additional tree to remove
11038	<i>Eucalyptus acmenoides</i>	White Mahogany	120		120	4	2	2.0	1.4	Regular	-	-	-	-	-	Typical	-	-	-	-	Typical	-	-	-	-		-	ROL - additional tree to remove
11039	<i>Eucalyptus acmenoides</i>	White Mahogany	120		120	4	2	2.0	1.4	Regular	-	-	-	-	-	Typical	-	-	-	-	Typical	-	-	-	-		-	ROL - additional tree to remove
11040	<i>Eucalyptus crebra</i>	Narrow-leaved Ironbark	120		120	5	2	2.0	1.4	Regular	-	-	-	-	-	Typical	-	-	-	-	Typical	-	-	-	-		-	ROL - additional tree to remove
11041	<i>Acacia concurrens</i>	Black Wattle	130		130	5	3	2.0	1.4	Regular	-	-	-	-	-	Typical	-	-	-	-	Typical	-	-	-	-		-	ROL - additional tree to remove
11042	<i>Acacia concurrens</i>	Black Wattle	120		120	4	2	2.0	1.4	Regular	-	-	-	-	-	Typical	-	-	-	-	Typical	-	-	-	-		-	ROL - additional tree to remove
11043	<i>Lophostemon suaveolens</i>	Swamp Box	110		110	3	2	2.0	1.3	Regular	-	-	-	-	-	Typical	-	-	-	-	Typical	-	-	-	-		-	ROL - additional tree to remove
11044	<i>Corymbia intermedia</i>	Pink Bloodwood	140		140	4	2	2.0	1.4	Regular	-	-	-	-	-	Typical	-	-	-	-	Typical	-	-	-	-		-	ROL - additional tree to remove
11045	<i>Acacia concurrens</i>	Black Wattle	130		130	4	2	2.0	1.4	Regular	-	-	-	-	-	Typical	-	-	-	-	Typical	-	-	-	-		-	ROL - additional tree to remove
11046	<i>Eucalyptus crebra</i>	Narrow-leaved Ironbark	140		140	8	3	2.0	1.4	Regular	-	-	-	-	-	Typical	-	-	-	-	Typical	-	-	-	-		-	ROL - additional tree to remove
11047	DEAD/STAG		740		740	16	6	8.9	2.9	Regular	-	-	-	-	-	Typical	-	-	-	-	Typical	-	-	Yes	-		-	ROL - additional tree to remove
11048	<i>Acacia disparrima</i>	Hickory Wattle	120		120	6	2	2.0	1.4	Regular	-	-	-	-	-	Typical	-	-	-	-	Typical	-	-	-	-		-	ROL - additional tree to remove
11049	<i>Lophostemon suaveolens</i>	Swamp Box	110		110	4	2	2.0	1.3	Regular	-	-	-	-	-	Typical	Minor	-	-	-	Typical	-	-	-	-		-	ROL - additional tree to remove
11050	<i>Eucalyptus crebra</i>	Narrow-leaved Ironbark	150		150	8	3	2.0	1.5	Regular	-	-	-	-	-	Typical	-	-	-	-	Typical	-	-	-	-		-	ROL - additional tree to remove
11051	<i>Eucalyptus crebra</i>	Narrow-leaved Ironbark	140		140	7	3	2.0	1.4	Regular	-	-	-	-	-	Typical	-	-	-	-	Typical	-	-	-	-		-	ROL - additional tree to remove
11052	<i>Eucalyptus crebra</i>	Narrow-leaved Ironbark	160		160	7	4	2.0	1.5	Regular	-	-	-	-	-	Typical	-	-	-	-	Typical	-	-	-	-		-	ROL - additional tree to remove
11053	<i>Alphitonia excelsa</i>	Soap Tree	110		110	4	2	2.0	1.3	Regular	-	-	-	-	-	Typical	-	-	-	-	Typical	-	-	-	-		-	ROL - additional tree to remove
11054	<i>Eucalyptus crebra</i>	Narrow-leaved Ironbark	520		520	14	8	6.2	2.5	Regular	-	-	-	-	-	Typical	-	-	-	-	Typical	-	-	-	-		-	ROL - additional tree to remove
11055	<i>Alphitonia excelsa</i>	Soap Tree	110		110	4	2	2.0	1.3	Regular	-	-	-	-	-	Typical	-	-	-	-	Typical	-	-	-	-		-	ROL - additional tree to remove
11056	<i>Alphitonia excelsa</i>	Soap Tree	120		120	4	2	2.0	1.4	Regular	-	-	-	-	-	Typical	-	-	-	-	Typical	-	-	-	-		-	ROL - additional tree to remove
11060	<i>Eucalyptus crebra</i>	Narrow-leaved Ironbark	200		200	8	4	2.4	1.7	Regular	-	-	-	-	-	Typical	-	-	-	-	Typical	-	-	-	-		-	Retain - neighbouring
11061	<i>Eucalyptus crebra</i>	Narrow-leaved Ironbark	200		200	10	4	2.4	1.7	Regular	-	-	-	-	-	Typical	-	-	-	-	Typical	-	-	-	-		-	Retain - neighbouring
11074	<i>Eucalyptus acmenoides</i>	White Mahogany	140		140	5	3	2.0	1.4	Regular	-	-	-	-	-	Typical	-	-	-	-	Typical	-	-	-	-		-	ROL - additional tree to remove
11079	<i>Corymbia intermedia</i>	Pink Bloodwood	150	120, 140, 90	254	8	4	3.0	1.9	Regular	-	-	-	-	-	Typical	-	-	-	-	Typical	-	-	-	-		-	ROL - additional tree to remove
11080	<i>Eucalyptus acmenoides</i>	White Mahogany	120		120	7	2	2.0	1.4	Regular	-	-	-	-	-	Typical	Major	-	-	-	Typical	-	-	-	-		-	ROL - additional tree to remove
11081	<i>Eucalyptus moluccana</i>	Gum-topped Box	130		130	8	3	2.0	1.4	Regular	-	-	-	-	-	Typical	-	-	-	-	Typical	-	-	-	-		-	ROL - additional tree to remove
11083	<i>Eucalyptus crebra</i>	Narrow-leaved Ironbark	180		180	9	4	2.2	1.6	Regular	-	-	-	-	-	Typical	-	-	-	-	Typical	-	-	-	-		-	ROL - additional tree to remove
11084	<i>Eucalyptus crebra</i>	Narrow-leaved Ironbark	180		180	8	4	2.2	1.6	One-sided	-	-	-	-	-	Typical	-	-	-	-	Typical	-	-	-	-		-	ROL - additional tree to remove
11085	<i>Eucalyptus crebra</i>	Narrow-leaved Ironbark	140		140	7	2	2.0	1.4	Regular	-	-	-	-	-	Typical	-	-	-	-	Typical	-	-	-	-		-	ROL - additional tree to remove
11086	<i>Corymbia citriodora</i>	Spotted Gum	430		430	20	6	5.2	2.3	Regular	-	-	-	-	-	Typical	-	-	-	-	Typical	-	Old	-	-		-	ROL - additional tree to remove
11088	<i>Eucalyptus crebra</i>	Narrow-leaved Ironbark	330		330	18	6	4.0	2.1	Regular	-	-	-	Epicormic	-	Typical	-	-	-	-	Typical	-	-	-	-		-	ROL - additional tree to remove
11089	<i>Corymbia intermedia</i>	Pink Bloodwood	120		120	8	3	2.0	1.4	Regular	-	-	-	-	-	Typical	-	-	-	-	Typical	-	-	-	-		-	ROL - additional tree to remove
11090	<i>Corymbia intermedia</i>	Pink Bloodwood	150	80	170	7	2	2.0	1.6	One-sided	-	-	-	-	-	Typical	-	-	-	-	Typical	-	-	-	-		-	ROL - additional tree to remove
11093	<i>Corymbia citriodora</i>	Spotted Gum	200		200	12	4	2.4	1.7	Regular	-	-	-	-	-	Typical	-	-	-	-	Typical	-	-	-	-		-	ROL - additional tree to remove
11094	<i>Eucalyptus crebra</i>	Narrow-leaved Ironbark	110		110	4	2	2.0	1.3	Regular	-	-	-	-	-	Typical	-	-	-	-	Typical	-	-	-	-		-	ROL - additional tree to remove
11097	<i>Eucalyptus crebra</i>	Narrow-leaved Ironbark	200		200	12	3	2.4	1.7	Regular	-	-	-	-	-	Typical	-	-	-	-	Typical	-	-	-	-		-	ROL - additional tree to remove
11098	<i>Eucalyptus crebra</i>	Narrow-leaved Ironbark	170		170	10	3	2.0	1.6	One-sided	-	-	-	-	-	Typical	-	-	-	-	Typical	-	-	-	-		-	ROL - additional tree to remove
11099	<i>Eucalyptus crebra</i>	Narrow-leaved Ironbark	300	170	345	14	7	4.1	2.1	Regular	-	-	-	-	-	Typical	-	-	-	-	Typical	-	-	-	-		-	ROL - additional tree to remove

Specimen Details										Canopy Condition Details						Trunk Condition Details					Fauna Details and Habitat Value							
Tree ID	Botanical Name	Common Name	Trunk DBH (mm)	Additional Trunks DBH (mm)	Total DBH (mm) [AS 4970-2009]	Height (m)	Spread (m)	Tree Protection Zone (m)	Structural Root Zone (m)	Canopy Form	Spreading	Thinning	Die-Back	Epicormic Growth	Lopped	Canopy Health	Leaning	Vines	Trunk Damage	Fire Damage	Trunk Health	Scats	Scratches	Hollows	Nest	Termite Nest	Habitat Value	Retention
11100	<i>Eucalyptus crebra</i>	Narrow-leaved Ironbark	440		440	18	8	5.3	2.3	Regular	-	-	-	-	-	Typical	-	-	-	-	Typical	-	-	-	-		-	ROL - additional tree to remove
11101	<i>Corymbia citriodora</i>	Spotted Gum	250	220	333	12	4	4.0	2.1	One-sided	-	-	-	-	-	Typical	-	-	-	-	Typical	-	-	-	-		-	ROL - additional tree to remove
11105	<i>Eucalyptus crebra</i>	Narrow-leaved Ironbark	400		400	18	7	4.8	2.3	Regular	-	-	-	-	-	Typical	-	-	-	-	Typical	-	-	-	-		-	ROL - additional tree to remove
11106	<i>Corymbia citriodora</i>	Spotted Gum	230	160, 90	294	10	4	3.5	2.0	One-sided	-	-	-	-	-	Typical	-	-	-	-	Typical	-	-	-	-		-	ROL - additional tree to remove
11110	<i>Eucalyptus crebra</i>	Narrow-leaved Ironbark	120		120	5	1	2.0	1.4	Regular	-	-	-	-	-	Typical	-	-	-	-	Typical	-	-	-	-		-	ROL - additional tree to remove
11111	<i>Eucalyptus moluccana</i>	Gum-topped Box	180		180	10	4	2.2	1.6	Regular	-	-	-	-	-	Typical	-	-	-	-	Typical	-	-	-	-		-	ROL - additional tree to remove
11112	<i>Eucalyptus acmenoides</i>	White Mahogany	250		250	8	5	3.0	1.8	Regular	-	-	-	-	-	Typical	-	-	-	-	Typical	-	-	-	-		-	ROL - additional tree to remove
11119	<i>Eucalyptus tereticornis</i>	Forest Red Gum	230		230	14	6	2.8	1.8	Regular	-	-	-	-	-	Typical	-	-	-	-	Typical	-	-	-	-		-	ROL - additional tree to remove
11121	<i>Corymbia intermedia</i>	Pink Bloodwood	110		110	6	1	2.0	1.3	Regular	-	-	-	-	-	Typical	-	-	-	-	Typical	-	-	-	-		-	ROL - additional tree to remove
11122	<i>Eucalyptus crebra</i>	Narrow-leaved Ironbark	110		110	7	2	2.0	1.3	One-sided	-	-	-	-	-	Typical	-	-	-	-	Typical	-	-	-	-		-	ROL - additional tree to remove
11123	<i>Eucalyptus crebra</i>	Narrow-leaved Ironbark	160		160	7	3	2.0	1.5	Regular	-	-	-	-	-	Typical	-	-	-	-	Typical	-	-	-	-		-	ROL - additional tree to remove
11124	<i>Eucalyptus acmenoides</i>	White Mahogany	110		110	6	2	2.0	1.3	Regular	-	-	-	-	-	Typical	-	-	-	-	Typical	-	-	-	-		-	ROL - additional tree to remove
11125	<i>Eucalyptus fibrosa</i>	Broad-leaved Red Ironbark	220	130	256	12	5	3.1	1.9	Regular	-	-	-	-	-	Typical	-	-	-	-	Typical	-	-	-	-		-	ROL - additional tree to remove
11126	<i>Eucalyptus crebra</i>	Narrow-leaved Ironbark	380		380	12	6	4.6	2.2	Regular	-	-	-	-	-	Typical	-	-	-	-	Typical	-	-	-	-		-	ROL - additional tree to remove
11127	<i>Corymbia citriodora</i>	Spotted Gum	100	100, 80	162	7	2	2.0	1.5	Regular	-	-	-	-	-	Typical	-	-	-	-	Typical	-	-	-	-		-	ROL - additional tree to remove
11130	<i>Eucalyptus crebra</i>	Narrow-leaved Ironbark	140		140	8	3	2.0	1.4	Regular	-	-	-	-	-	Typical	-	-	-	-	Typical	-	-	-	-		-	ROL - additional tree to remove
11131	<i>Eucalyptus crebra</i>	Narrow-leaved Ironbark	100		100	5	1	2.0	1.3	Regular	-	-	-	-	-	Typical	-	-	-	-	Typical	-	-	-	-		-	ROL - additional tree to remove
11132	<i>Corymbia intermedia</i>	Pink Bloodwood	110		110	6	1	2.0	1.3	Regular	-	-	-	-	-	Typical	-	-	-	-	Typical	-	-	-	-		-	ROL - additional tree to remove
11133	<i>Eucalyptus tereticornis</i>	Forest Red Gum	130		130	8	2	2.0	1.4	Regular	-	-	-	-	-	Typical	-	-	-	-	Typical	-	-	-	-		-	ROL - additional tree to remove
11134	<i>Eucalyptus tereticornis</i>	Forest Red Gum	120		120	7	2	2.0	1.4	Regular	-	-	-	-	-	Typical	-	-	-	-	Typical	-	-	-	-		-	ROL - additional tree to remove
11135	<i>Eucalyptus acmenoides</i>	White Mahogany	150		150	6	2	2.0	1.5	Regular	-	-	-	-	-	Typical	-	-	-	-	Typical	-	-	-	-		-	ROL - additional tree to remove
11138	<i>Eucalyptus acmenoides</i>	White Mahogany	120		120	5	2	2.0	1.4	Regular	-	-	-	-	-	Typical	Minor	-	-	-	Typical	-	-	-	-		-	ROL - additional tree to remove
11141	<i>Corymbia citriodora</i>	Spotted Gum	260	180, 160	354	18	6	4.3	2.1	Regular	-	-	-	-	-	Typical	-	-	-	-	Typical	-	-	-	-		-	ROL - additional tree to remove
11147	<i>Eucalyptus crebra</i>	Narrow-leaved Ironbark	130		130	6	2	2.0	1.4	Regular	-	-	-	-	-	Typical	-	-	-	-	Typical	-	-	-	-		-	ROL - additional tree to remove
11148	<i>Corymbia citriodora</i>	Spotted Gum	210		210	18	5	2.5	1.7	Regular	-	-	-	-	-	Typical	-	-	-	-	Typical	-	-	-	-		-	ROL - additional tree to remove
11149	<i>Eucalyptus moluccana</i>	Gum-topped Box	130		130	8	2	2.0	1.4	Regular	-	-	-	-	-	Typical	-	-	-	-	Typical	-	-	-	-		-	ROL - additional tree to remove
11150	<i>Eucalyptus moluccana</i>	Gum-topped Box	120		120	7	2	2.0	1.4	Regular	-	-	-	-	-	Typical	-	-	-	-	Typical	-	-	-	-		-	ROL - additional tree to remove
11334	<i>Corymbia citriodora</i>	Spotted Gum	230	170	286	12	3	3.4	2.0	Regular	-	-	-	-	-	Typical	-	-	-	-	Typical	-	-	-	-		-	Retain - neighbouring
11337	<i>Lophostemon suaveolens</i>	Swamp Box	100	130	164	8	2	2.0	1.5	Regular	-	-	-	-	-	Typical	-	-	-	-	Typical	-	-	-	-		-	Retain - neighbouring
11338	<i>Corymbia citriodora</i>	Spotted Gum	210		210	12	2	2.5	1.7	Regular	-	-	-	-	-	Typical	-	-	-	-	Typical	-	-	-	-		-	Retain - neighbouring
11339	<i>Corymbia citriodora</i>	Spotted Gum	150	100	180	8	2	2.2	1.6	Regular	-	-	-	-	-	Typical	-	-	-	-	Typical	-	-	-	-		-	Retain - neighbouring
11340	<i>Eucalyptus moluccana</i>	Gum-topped Box	210		210	10	3	2.5	1.7	Regular	-	-	-	-	-	Typical	-	-	-	-	Typical	-	-	-	-		-	Retain - neighbouring
11341	<i>Corymbia citriodora</i>	Spotted Gum	100		100	8	2	2.0	1.3	Regular	-	-	-	-	-	Typical	-	-	-	-	Typical	-	-	-	-		-	Retain - neighbouring
11342	<i>Lophostemon suaveolens</i>	Swamp Box	210		210	15	3	2.5	1.7	Regular	-	-	-	-	-	Typical	-	-	-	-	Typical	-	-	-	-		-	Retain - neighbouring
11343	<i>Eucalyptus moluccana</i>	Gum-topped Box	180		180	12	3	2.2	1.6	Regular	-	-	-	-	-	Typical	-	-	-	-	Typical	-	-	-	-		-	Retain - neighbouring
11344	<i>Eucalyptus moluccana</i>	Gum-topped Box	160		160	7	2	2.0	1.5	Regular	-	-	-	-	-	Typical	-	-	-	-	Typical	-	-	-	-		-	Retain - neighbouring
11345	<i>Corymbia citriodora</i>	Spotted Gum	210		210	18	4	2.5	1.7	Regular	-	-	-	-	-	Typical	-	-	-	-	Typical	-	-	-	-		-	Retain - neighbouring
11346	<i>Eucalyptus moluccana</i>	Gum-topped Box	200		200	10	4	2.4	1.7	Regular	-	-	-	-	-	Typical	-	-	-	-	Typical	-	-	-	-		-	Retain - neighbouring
11347	<i>Corymbia citriodora</i>	Spotted Gum	140	100, 90	194	10	4	2.3	1.7	Regular	-	-	-	-	-	Typical	-	-	-	-	Typical	-	-	-	-		-	Retain - neighbouring
11348	<i>Lophostemon suaveolens</i>	Swamp Box	120		120	7	2	2.0	1.4	Regular	-	-	-	-	-	Typical	-	-	-	-	Typical	-	-	-	-		-	Retain - neighbouring
11350	<i>Eucalyptus siderophloia</i>	Northern Grey Ironbark	680	385	781	18	6	9.4	3.0	Regular	-	-	-	-	-	Typical	-	-	-	-	Typical	-	-	-	-		-	Retain - neighbouring
11351	<i>Allocasuarina littoralis</i>	Black She-oak	120		120	6	3	2.0	1.4	Regular	-	-	-	-	-	Typical	-	-	-	-	Typical	-	-	-	-		-	Retain - neighbouring
11352	<i>Lophostemon suaveolens</i>	Swamp Box	210	150, 200	326	12	5	3.9	2.1	Regular	-	-	-	-	-	Typical	-	-	-	-	Typical	-	-	-	-		-	Retain - neighbouring
11353	<i>Lophostemon suaveolens</i>	Swamp Box	390		390	12	4	4.7	2.2	Regular	-	-	-	-	-	Typical	-	-	-	-	Typical	-	-	-	-		-	Retain - neighbouring
11354	<i>Lophostemon suaveolens</i>	Swamp Box	160		160	10	3	2.0	1.5	Regular	-	-	-	-	-	Typical	-	-	-	-	Typical	-	-	-	-		-	Retain - neighbouring
11355	<i>Lophostemon suaveolens</i>	Swamp Box	180	130	222	12	4	2.7	1.8	Regular	-	-	-	-	-	Typical	-	-	-	-	Typical	-	-	-	-		-	Retain - neighbouring

Specimen Details										Canopy Condition Details							Trunk Condition Details					Fauna Details and Habitat Value							
Tree ID	Botanical Name	Common Name	Trunk DBH (mm)	Additional Trunks DBH (mm)	Total DBH (mm) [AS 4970-2009]	Height (m)	Spread (m)	Tree Protection Zone (m)	Structural Root Zone (m)	Canopy Form	Spreading	Thinning	Die-Back	Epicormic Growth	Lopped	Canopy Health	Leaning	Vines	Trunk Damage	Fire Damage	Trunk Health	Scats	Scratches	Hollows	Nest	Termite Nest	Habitat Value	Retention	
11356	<i>Corymbia citriodora</i>	Spotted Gum	160		160	8	2	2.0	1.5	Regular	-	-	-	-	-	Typical	-	-	-	-	Typical	-	-	-	-		-	Retain - neighbouring	