



NORTH TOWER TYPICAL LEVEL AREAS		
AREA TYPE	AREA	PERCENTAGE

APARTMENT	1062 m ²	76%
CIRCULATION	76 m ²	5%
LANDSCAPE	15 m ²	1%
POS	197 m ²	14%
SERVICES	44 m ²	3%
	1394 m ²	

3M CLEAR PRIVATE OPEN SPACE ZONE

PLANS AND DOCUMENTS referred to in the PDA DEVELOPMENT APPROVAL

Approval no: DEV2024/1573



Date: 11 April 2025



AREA TYPE	AREA	PERCENTAGE
SOUTH TOWER TYPICAL LEVEL AREAS		

APARTMENT	864 m²	74%
CIRCULATION	69 m²	6%
LANDSCAPE	15 m²	1%
POS	173 m²	15%
SERVICES	44 m²	4%

3M CLEAR PRIVATE OPEN SPACE ZONE

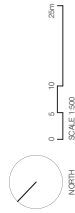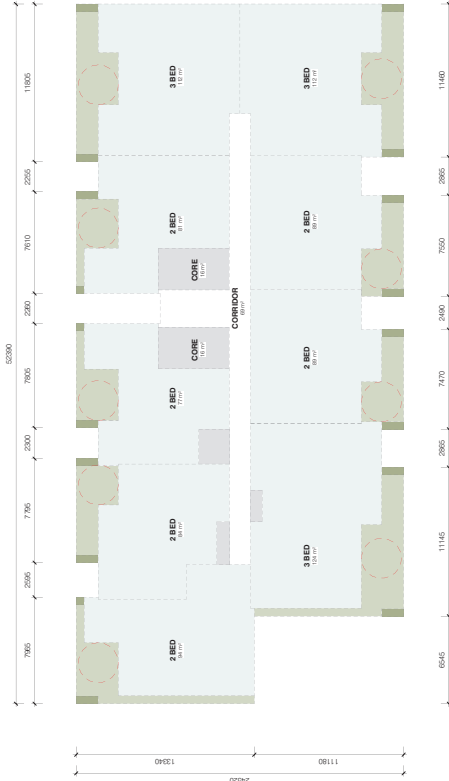

TOWN PLANNING

NOT FOR CONSTRUCTION

4

31 Rinders Lane

Melbourne VIC









Scale @ A1 1:200



PLANS AND DOCUMENTS
referred to in the PDA
DEVELOPMENT APPROVAL

Approval no: DEV2024/1573

Date: 11 April 2025

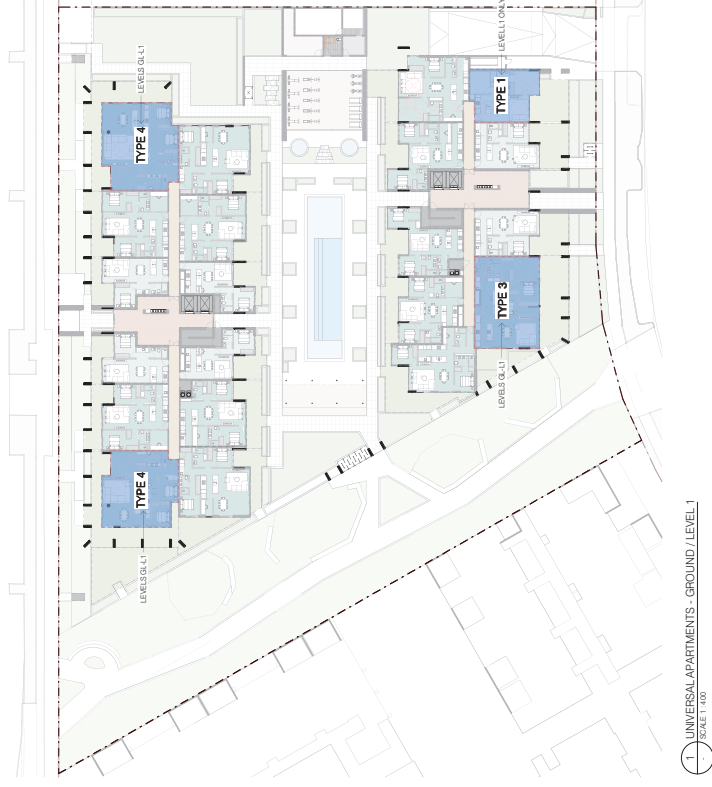

TOWN PLANNING ISSUE

NOT FOR CONSTRUCTION

Level 4
31 Flinders Lane
Melbourne VIC
3000 Australia

+61 3 9665 2300
meb@car.net.au

Project SITE 17 NORTHSHORE HAMILTON

Site 17 280 MacArthur Avenue, Hamilton, Queensland	UNIVERSAL ADAPTAMENTO CACHAIO
Site	


Date: 12/03/2025 Project No: 24047


Scale @ A1 As indicated TP1-040

Drawn By	MAYME	Chkd KW	Rev	TP2
----------	-------	---------	-----	-----

Date: 11 April 2025



GENERAL NOTES

 Based on Drawings Received:

NOT FOR CONSTRUCTION

22

© Carr Architecture ABN 47 099 963 206
© Carr Interiors ABN 56 126 212 575

GENERAL NOTES


BIKES	REQUIRED	PROVIDED
VISITOR	30	30
RESIDENT	124	125
TOTAL	154	155

Level 4
31 Flinders Lane
Melbourne VIC
3000 Australia

+61 3 9566 2200

mals@car.net.au

Project	SITE 17 NORTH-SHORE HAMILTON			
Title	BASEMENT 01			
Date	12/03/2025	Project No	24047	
Scale @ A1	1 : 200	Dwg No	TP1-100	
Drawn By	MMHE	Chkd	WR	TP2

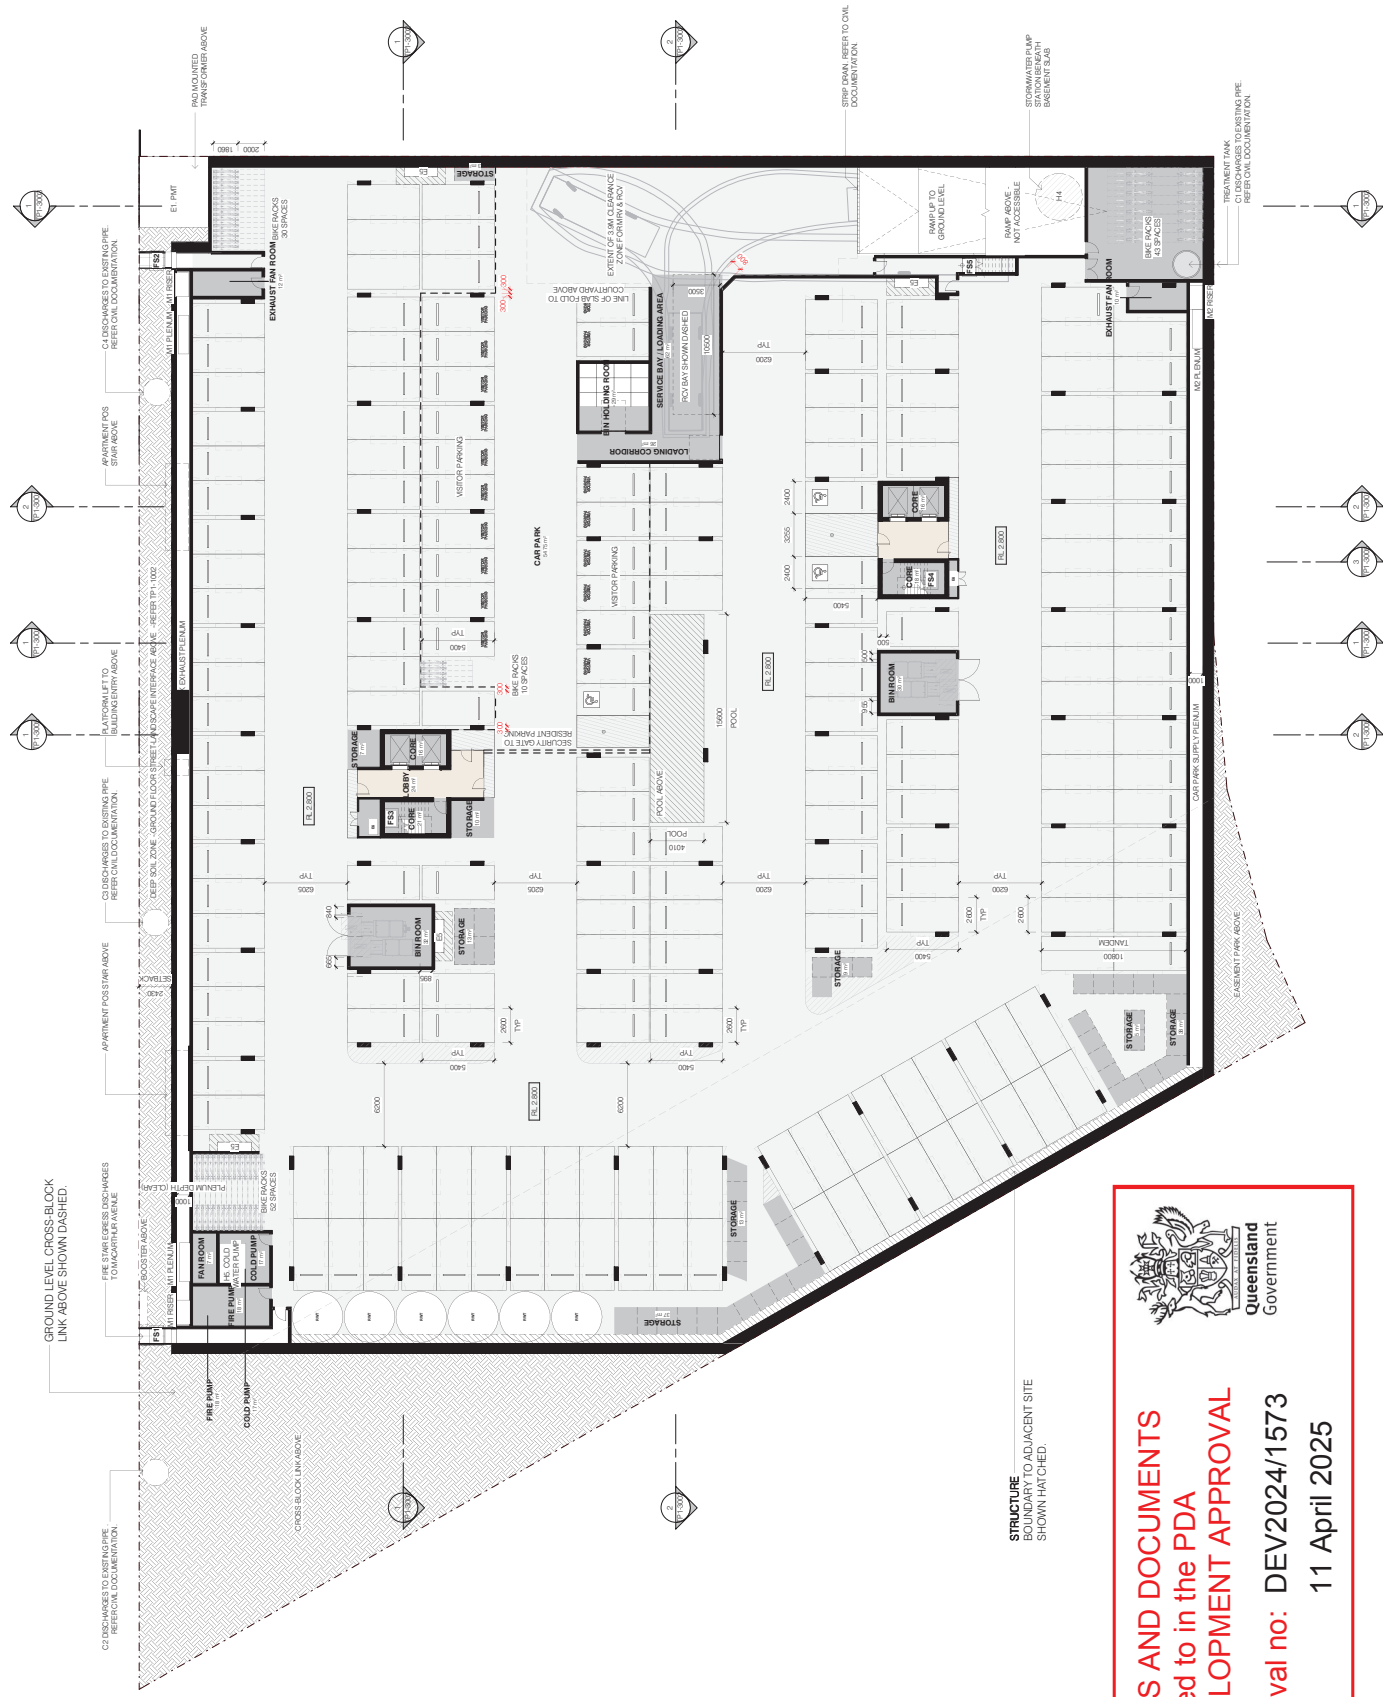

STRUCTURE
BOUNDARY TO ADJACENT SITE
SHOWN HATCHED.



PLANS AND DOCUMENTS referred to in the PDA DEVELOPMENT APPROVAL

Approval no: DEV2024/1573
Date: 11 April 2025

Scale: Check and verify all dimensions before construction. Dimensions shown are nominal. Figure dimensions and floor plate dimensions are shown. Any discrepancies and/or variations shall be the responsibility of the client. Any works commencing on site shall be subject to the return of stamped shop drawings.

© Carr Architecture ABN 47 009 863 335
© Carr Interiors ABN 56 136 212 575

GENERAL NOTES

MACARTHUR AVENUE



SITE 17

NORTH FLOOR PLATE AREA = 1384m²

SOUTH FLOOR PLATE AREA = 1164m²

TP2 12032025 DA AMENDMENT
TP1 04122024 DA ISSUE
Rev Date Chd Reason for issue
Based on Drawings Received



TOWN PLANNING ISSUE
NOT FOR CONSTRUCTION

Level 4
31 Project Lane
3000 Australia
+61 3 9666 2800
info@carr.arch.au
carr.arch.au

carr

Project	SITE 17 NORTHSHORE HAMILTON
Site	Site 17 280 Macarthur Avenue, Hamilton, Queensland
Title	LEVEL 04.04 (Typical)
Date	12/02/2025
Drawn By	MR JAMES H. 196
Rev	TP2
Scale @ A1	1:200
Page No	240/47
Doc No	TP1-1004



PLANS AND DOCUMENTS
referred to in the PDA
DEVELOPMENT APPROVAL

Approval no: DEV2024/1573

Date: 11 April 2025


© Carr Architects ABN 47 009 653 205

GENERAL NOTES

MACARTHUR AVENUE

SITE 17


KARAKUL ROAD



PLANS AND DOCUMENTS
referred to in the PDA
DEVELOPMENT APPROVAL

Approval no: DEV2024/1573
Date: 11 April 2025

TP2 12/03/2025 DA AMENDMENT
TP1 04/12/2024 DA ISSUE
Rev Date Chd Reason for issue
Based on Drawings Received

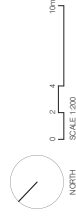

TOWN PLANNING ISSUE
NOT FOR CONSTRUCTION

Level 4
311 Pridmore Lane
3000 Australia
+61 3 9066 2000
info@carr.arch.au
carr.arch.au

Project SITE 17 NORTHSHORE HAMILTON
Site 17 280 MacArthur Avenue, Northshore, Queensland
Title LEVEL 07 (Roof Area)

Date 12/03/2025 Project No. 24047
Scale @ A1 1:200 Draw No. TP1-1006
Drawn By MS JAMES Rev TP2

Builders / Contractors shall verify all dimensions before any work commences. Dimensions shown are nominal. Figured dimensions shall take precedence over scaled dimensions. Any discrepancies to be made known to the Architects / Designers studio prior to any works commencing on site. All shop drawings shall be submitted for review and manufacture shall not commence prior to the return of stamped shop drawings.

© Carr Architecture AEN 47 099 963 206


LEGEND

REN-01 - RENDER FINISH

REN-02 - RENDER FINISH

SCR-01 - METAL SCREENS (TIMBER LOOK)

SCR-02 - WIRE MESH SCREEN (LANDSCAPE PLANTING)

SC-R-03 - ROOFTOP TRAILUS

SCR-04 - METAL BATTEN SCREEN PMT ENCLOSURE

9CR.05 - METAL SCREEN / ROOF PLANT

SCR-06 - METAL BATTEN SCREEN (DRIVEWAY ENTRY)

GL-01-CLEAR GLAZING

MAS-01 - TEXTURED MASONRY/ RENDER FINISH

1. VEROT, VENTILATION CHANGES.

NET-01 - METAL BALL STRADE



**Queensland
Government**

PLANS AND DOCUMENTS referred to in the PDA DEVELOPMENT APPROVAL

Approval no: DEV2024/1573

Date: 11 April 2025

TP2 12/03/2025	DA AMENDMENT
TP1 04/12/2024	DA ISSUE

[illegible]

Based on Drawings Received:



TOWN PLANNING ISSUE

Level 4
31 Flinders Lane

carri

+61 3 9686 2300

2




CONTENT

Project	SITE 17 NORTHSORE HAMILTON
---------	----------------------------


Site 17 260 Macarthur Avenue, Hamilton, QueenslandELEVATION - EAST + WEST

Date	12/03/2025	Project No	24047
------	------------	------------	-------

Scale @ A1	1 : 200	Dwg No	TP1-200
Drawn By:	M.B.M.E	Check	M.M
		Date:	TP2

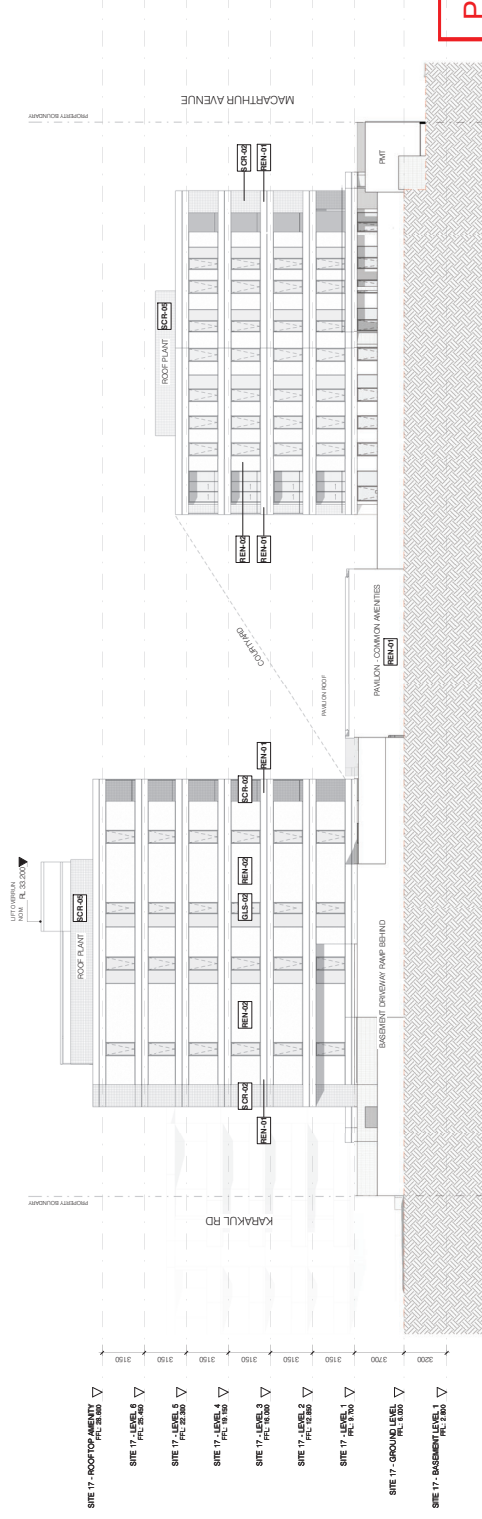

1 PROPOSED EAST ELEVATION
SK-1007 SCALE 1:200

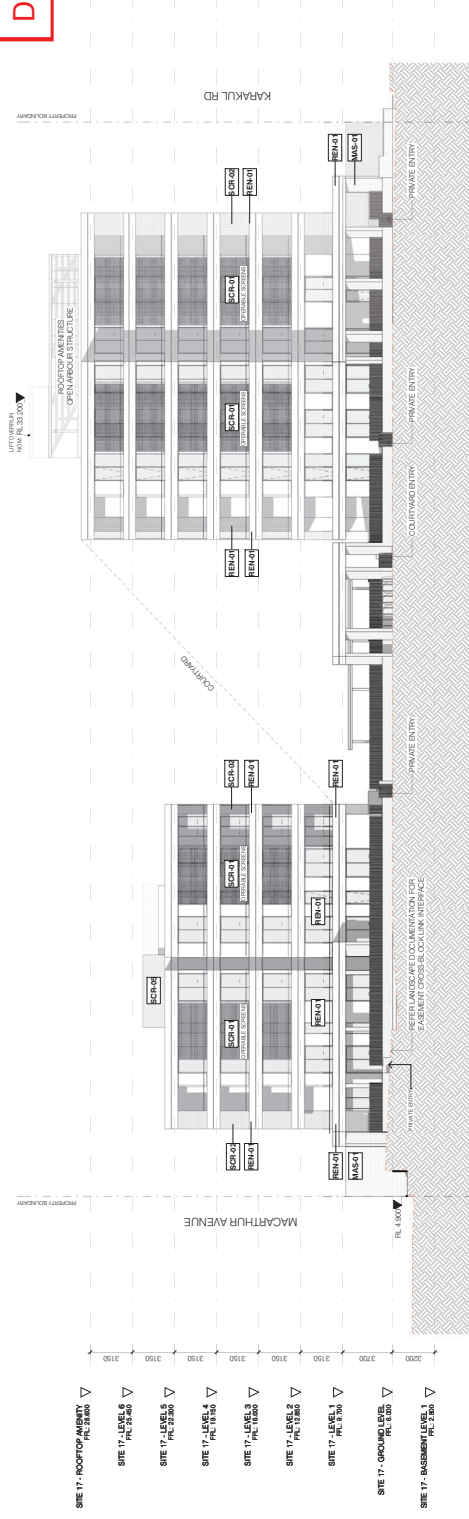

2 PROPOSED WEST ELEVATION
SK-1007 SCALE 1 : 200

GENERAL NOTES



Based on Drawings Received:



9
