



ROL5: PARKING ANALYSIS PLAN - PRECINCT 103 & 104

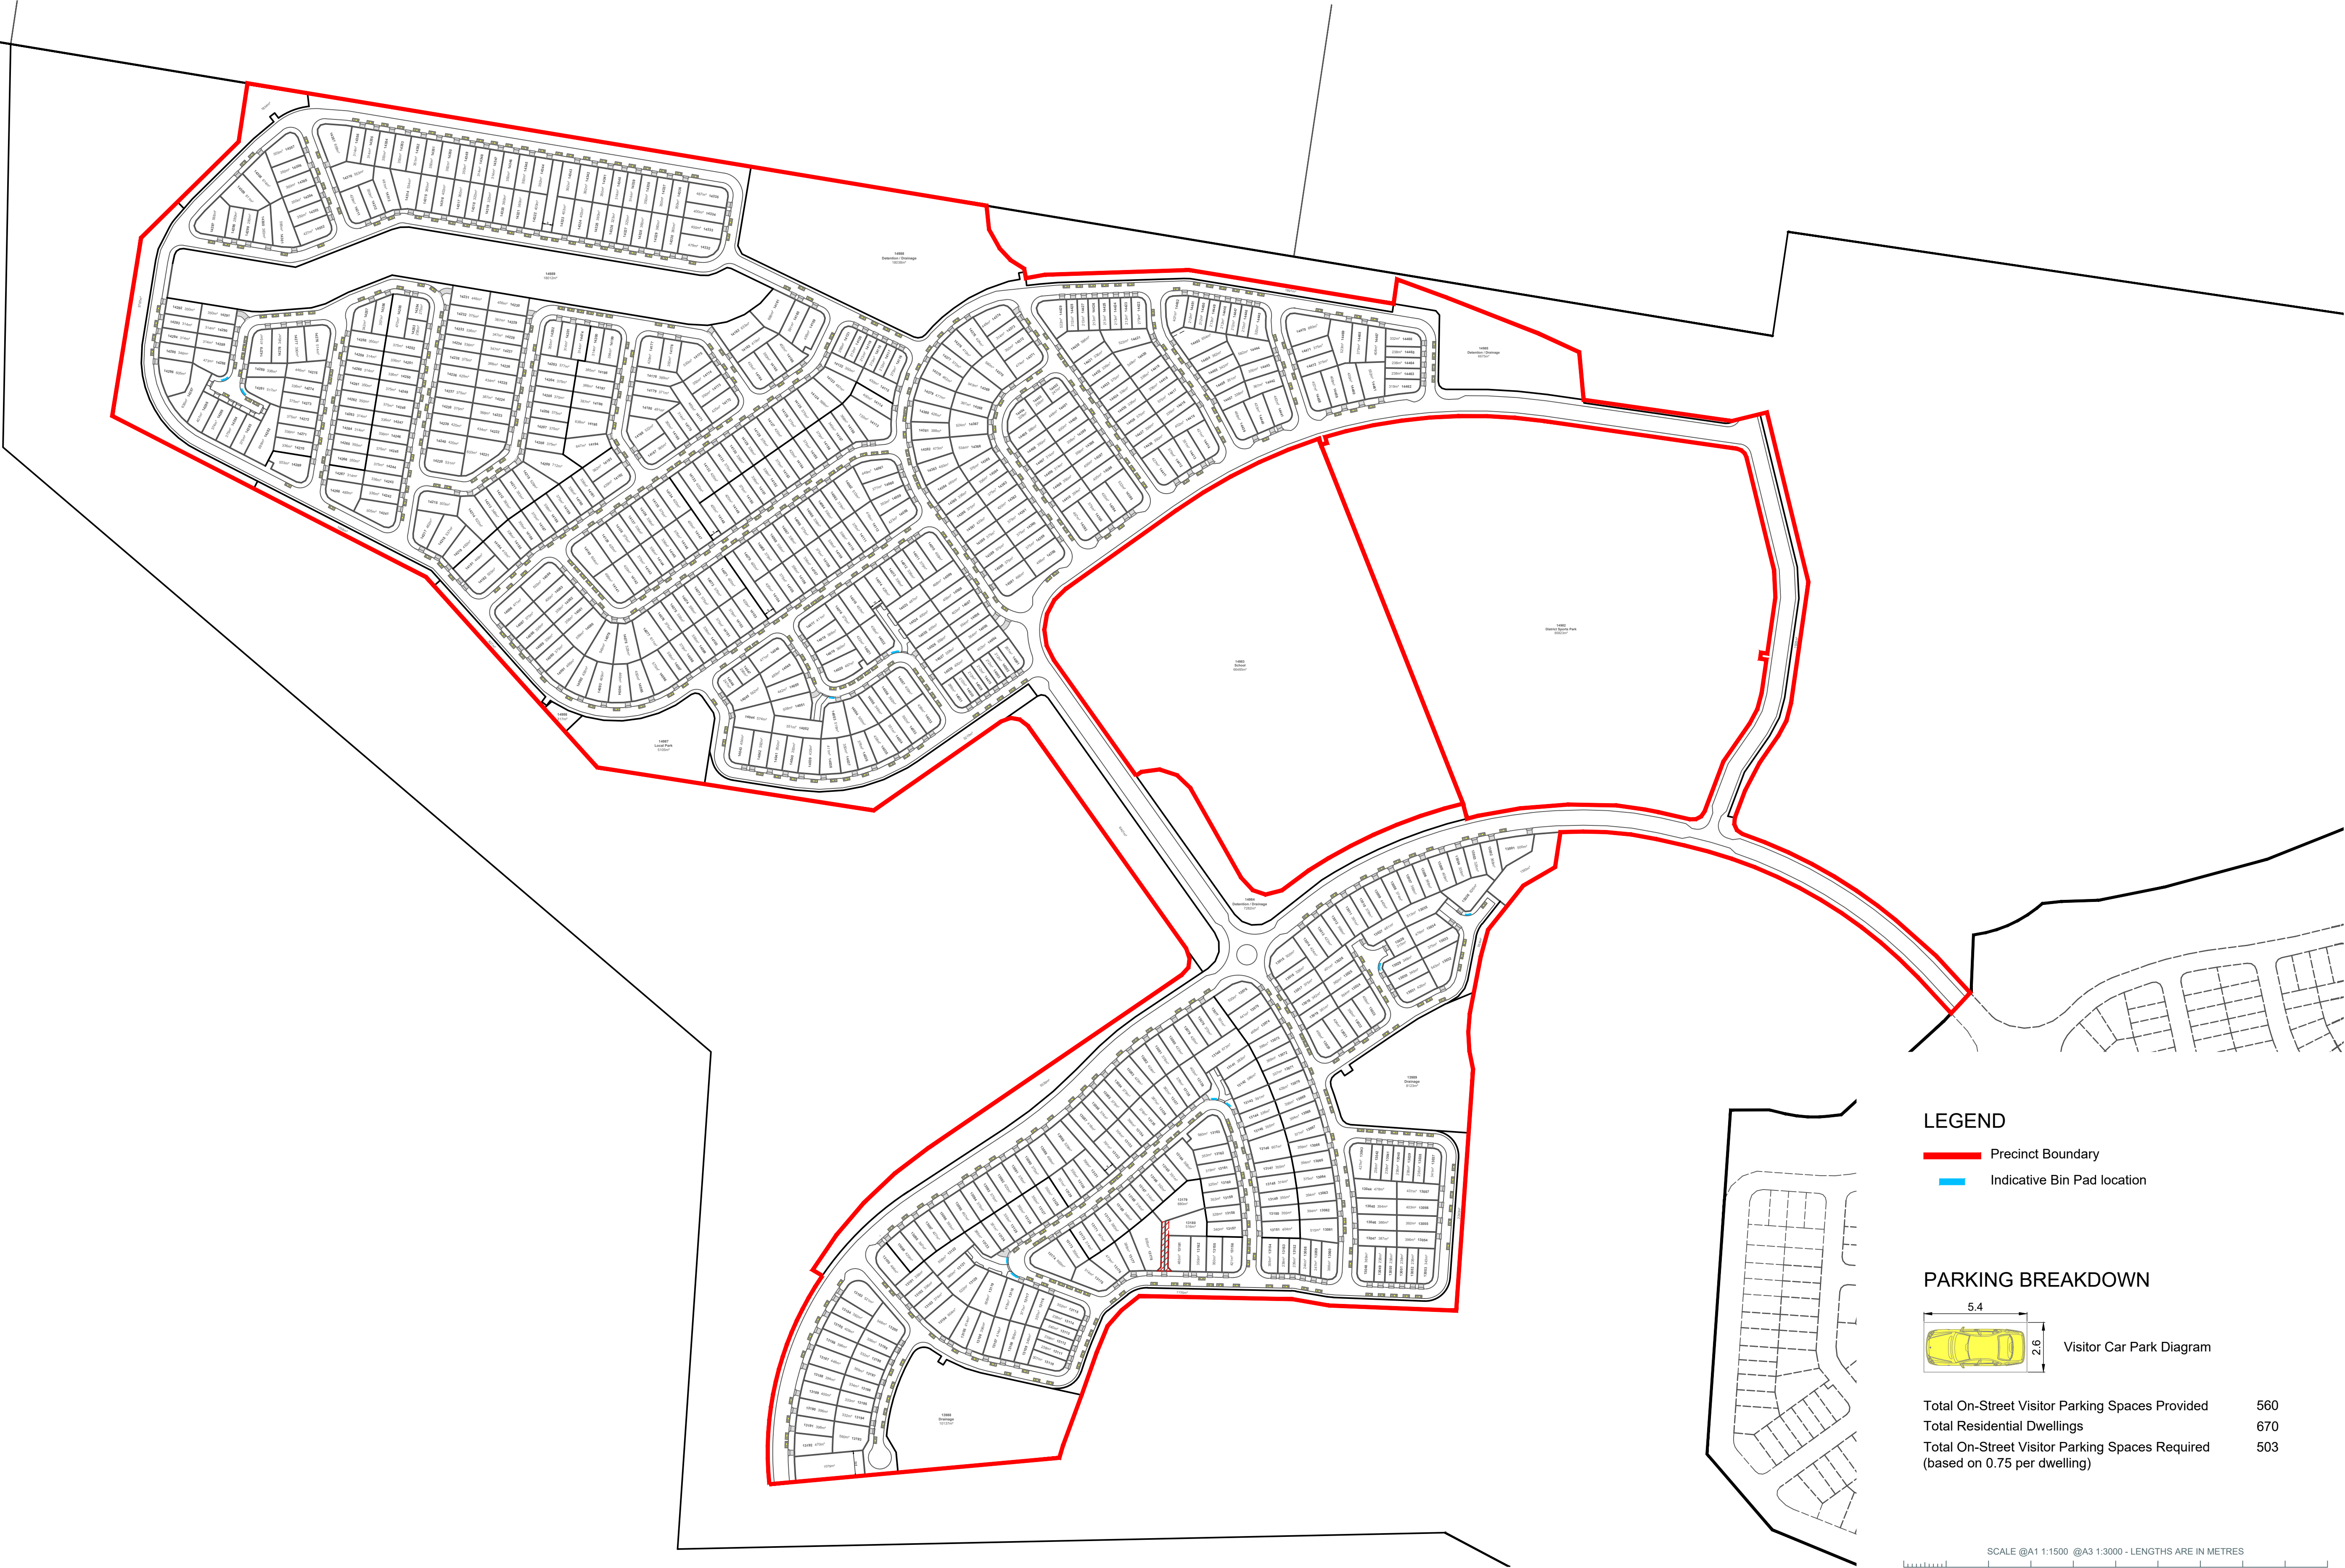

- LEGEND
- Precinct Boundary
 - Indicative Bin Pad location

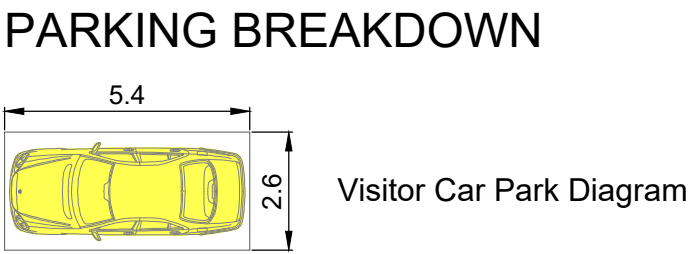

Total On-Street Visitor Parking Spaces Provided	560
Total Residential Dwellings	670
Total On-Street Visitor Parking Spaces Required (based on 0.75 per dwelling)	503

