


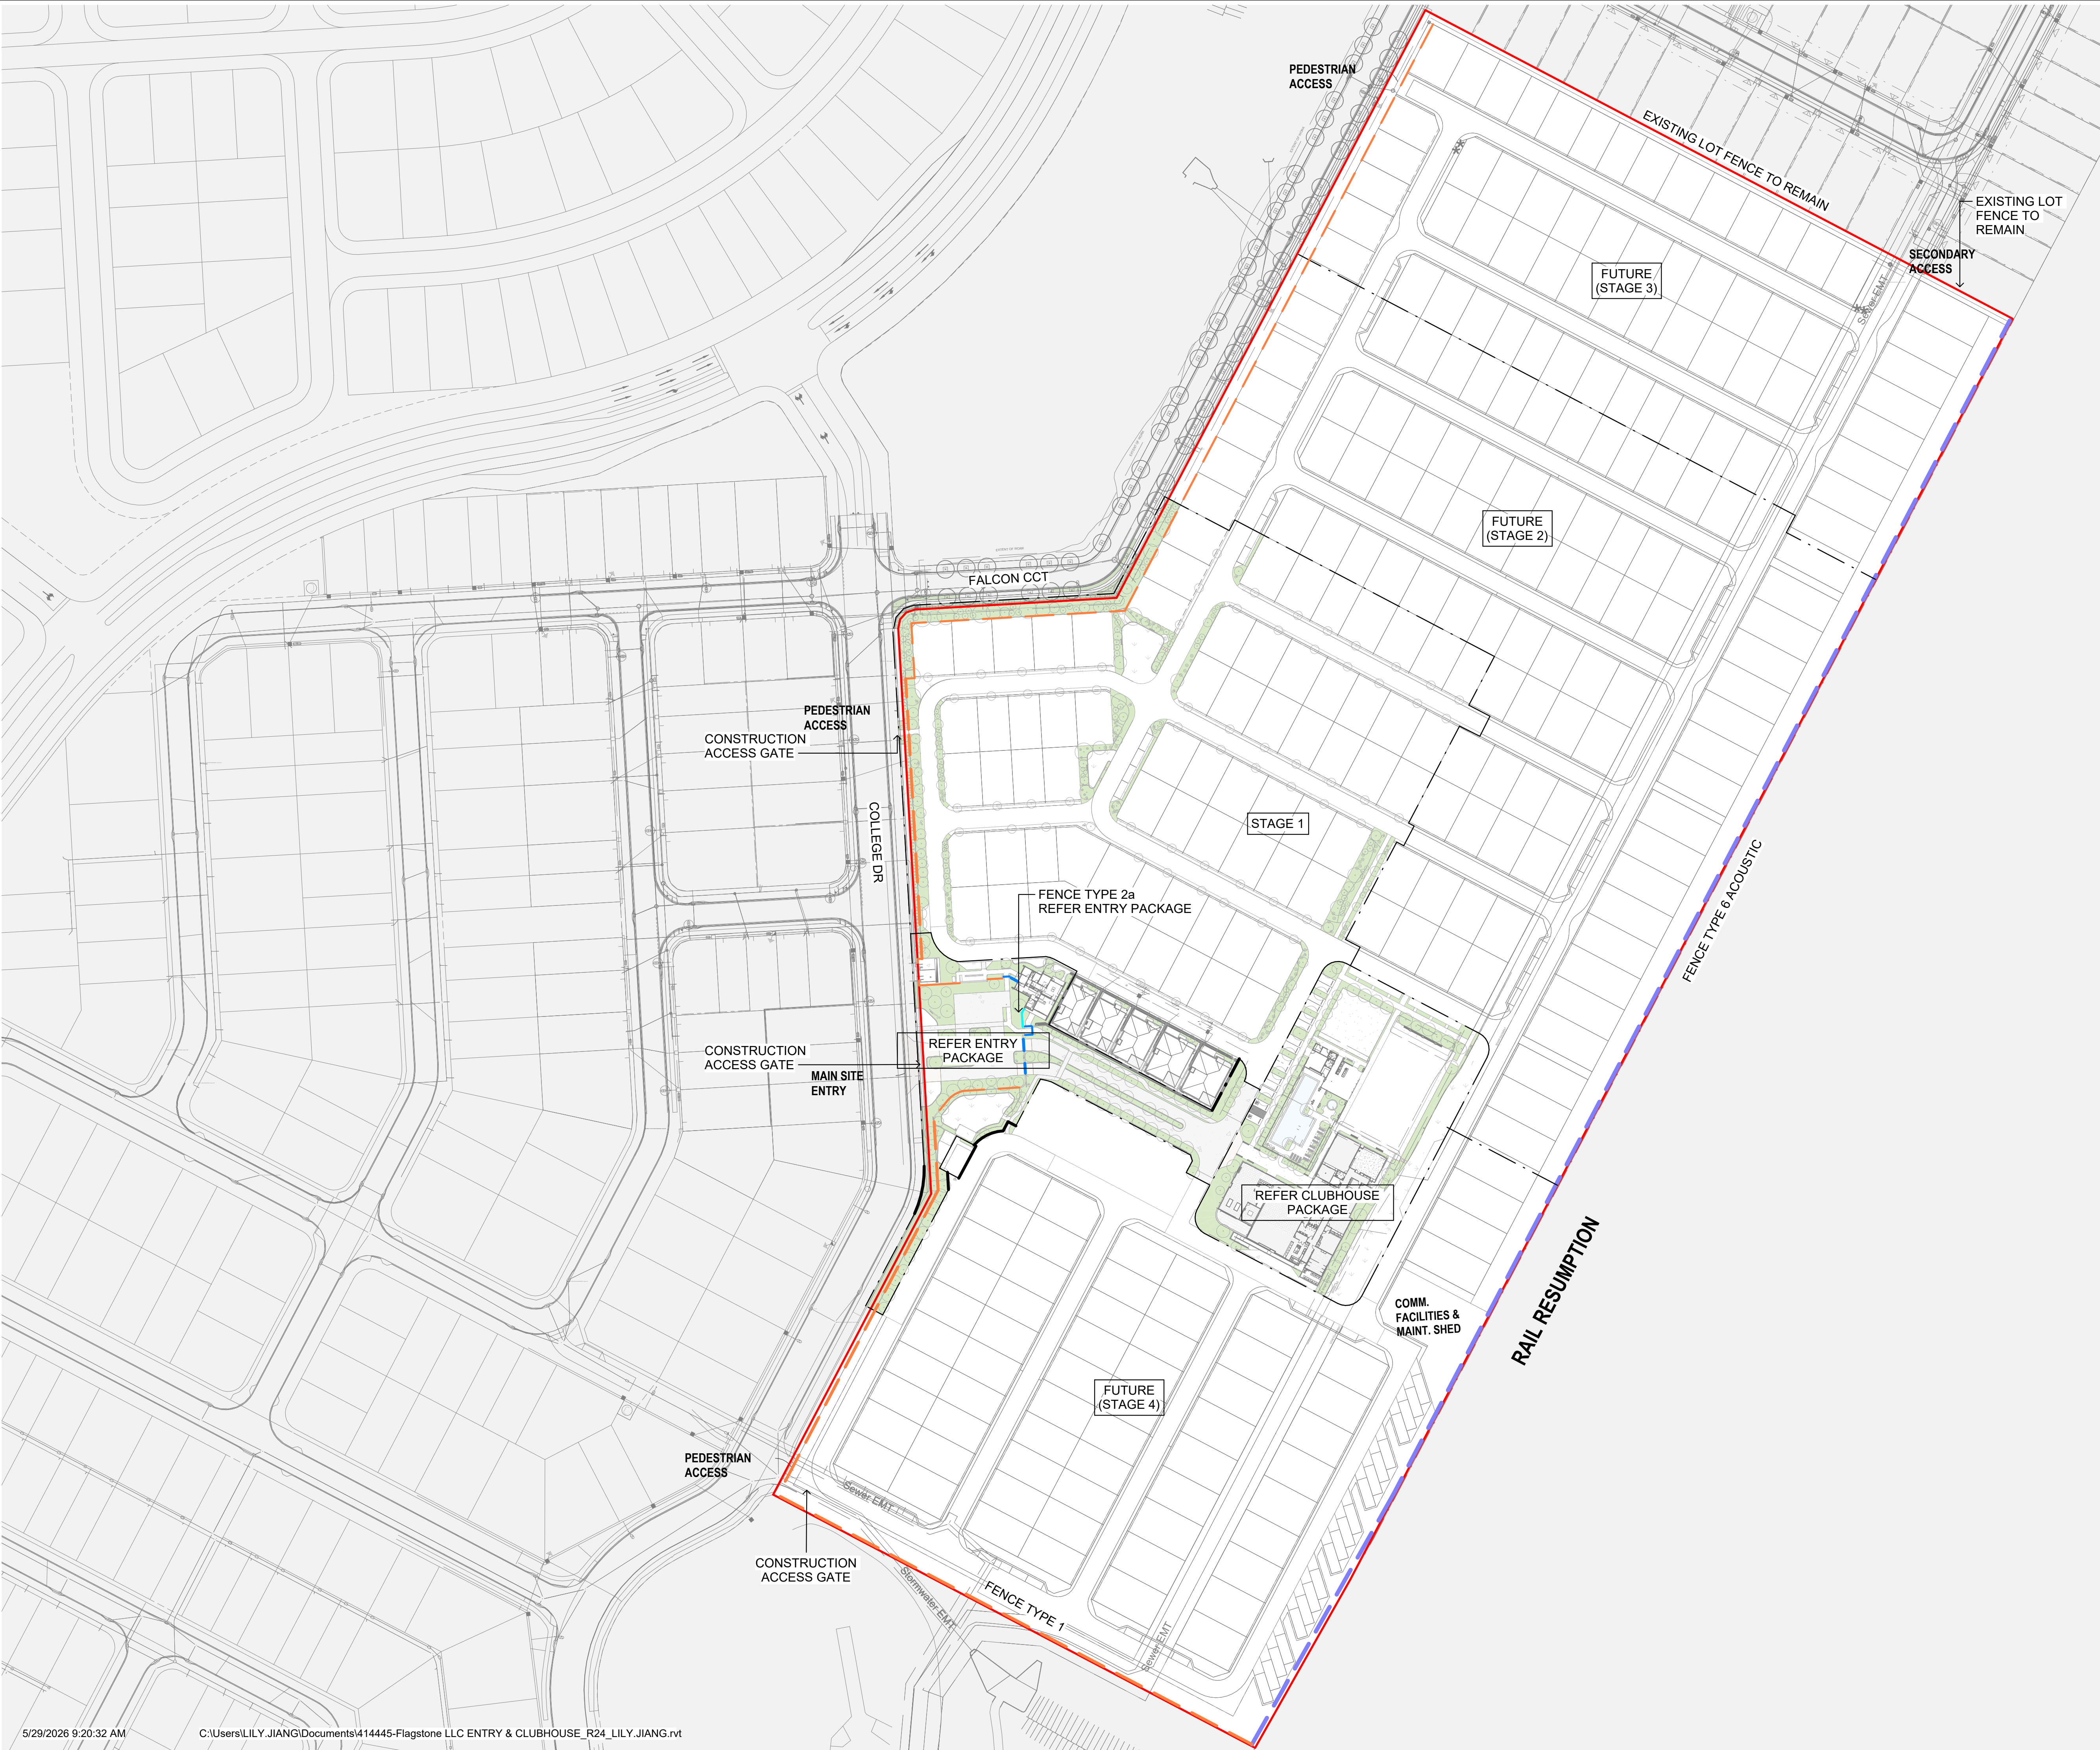

rev	description	date	drawn	QA
A	FOR INFORMATION	25/07/25	LJ	ST
B	FOR INFORMATION	06/08/25	LJ	ST
C	FOR INFORMATION	25/09/25	LJ	ST
D	FOR INFORMATION	14/05/26	SM	ST
E	FOR INFORMATION	15/05/26	LJ	ST
F	FOR COMPLIANCE	29/05/26	LJ	ST

- LEGEND**
- EXTENT OF WORKS
 - PROPERTY BOUNDARY
 - FENCE TYPE 1 - REFER MATERIAL & FINISHES
SPEAR TOP RIVERSAND MATT 1.8m HEIGHT
 - FENCE TYPE 2a - REFER MATERIAL & FINISHES
CUSTOM BATTEN WEATHERED STEEL 1.2m HEIGHT
 - FENCE TYPE 2b - REFER MATERIAL & FINISHES
CUSTOM BATTEN WEATHERED STEEL 1.8m HEIGHT
 - FENCE TYPE 6 - ACOUSTIC FENCE

PLANS AND DOCUMENTS referred to in the PDA DEVELOPMENT APPROVAL

Approval no: DEV-2026-FLA-4951

Date: 11 August 2026

A TETRA TECH COMPANY

RPS AAP Consulting Pty Ltd
ABN 97 117 883 173
Brisbane Office
Level 8, 31 Duncan St,
Fortitude Valley,
Queensland, 4006
T +61 7 3539 9500
W rpsgroup.com

client
Millbray

project name
Millbray LLC - Flagstone

project location

drawing title

FLAGSTONE - PERIMETER FENCING PLAN UPDATE (STAGES 1-3)

