


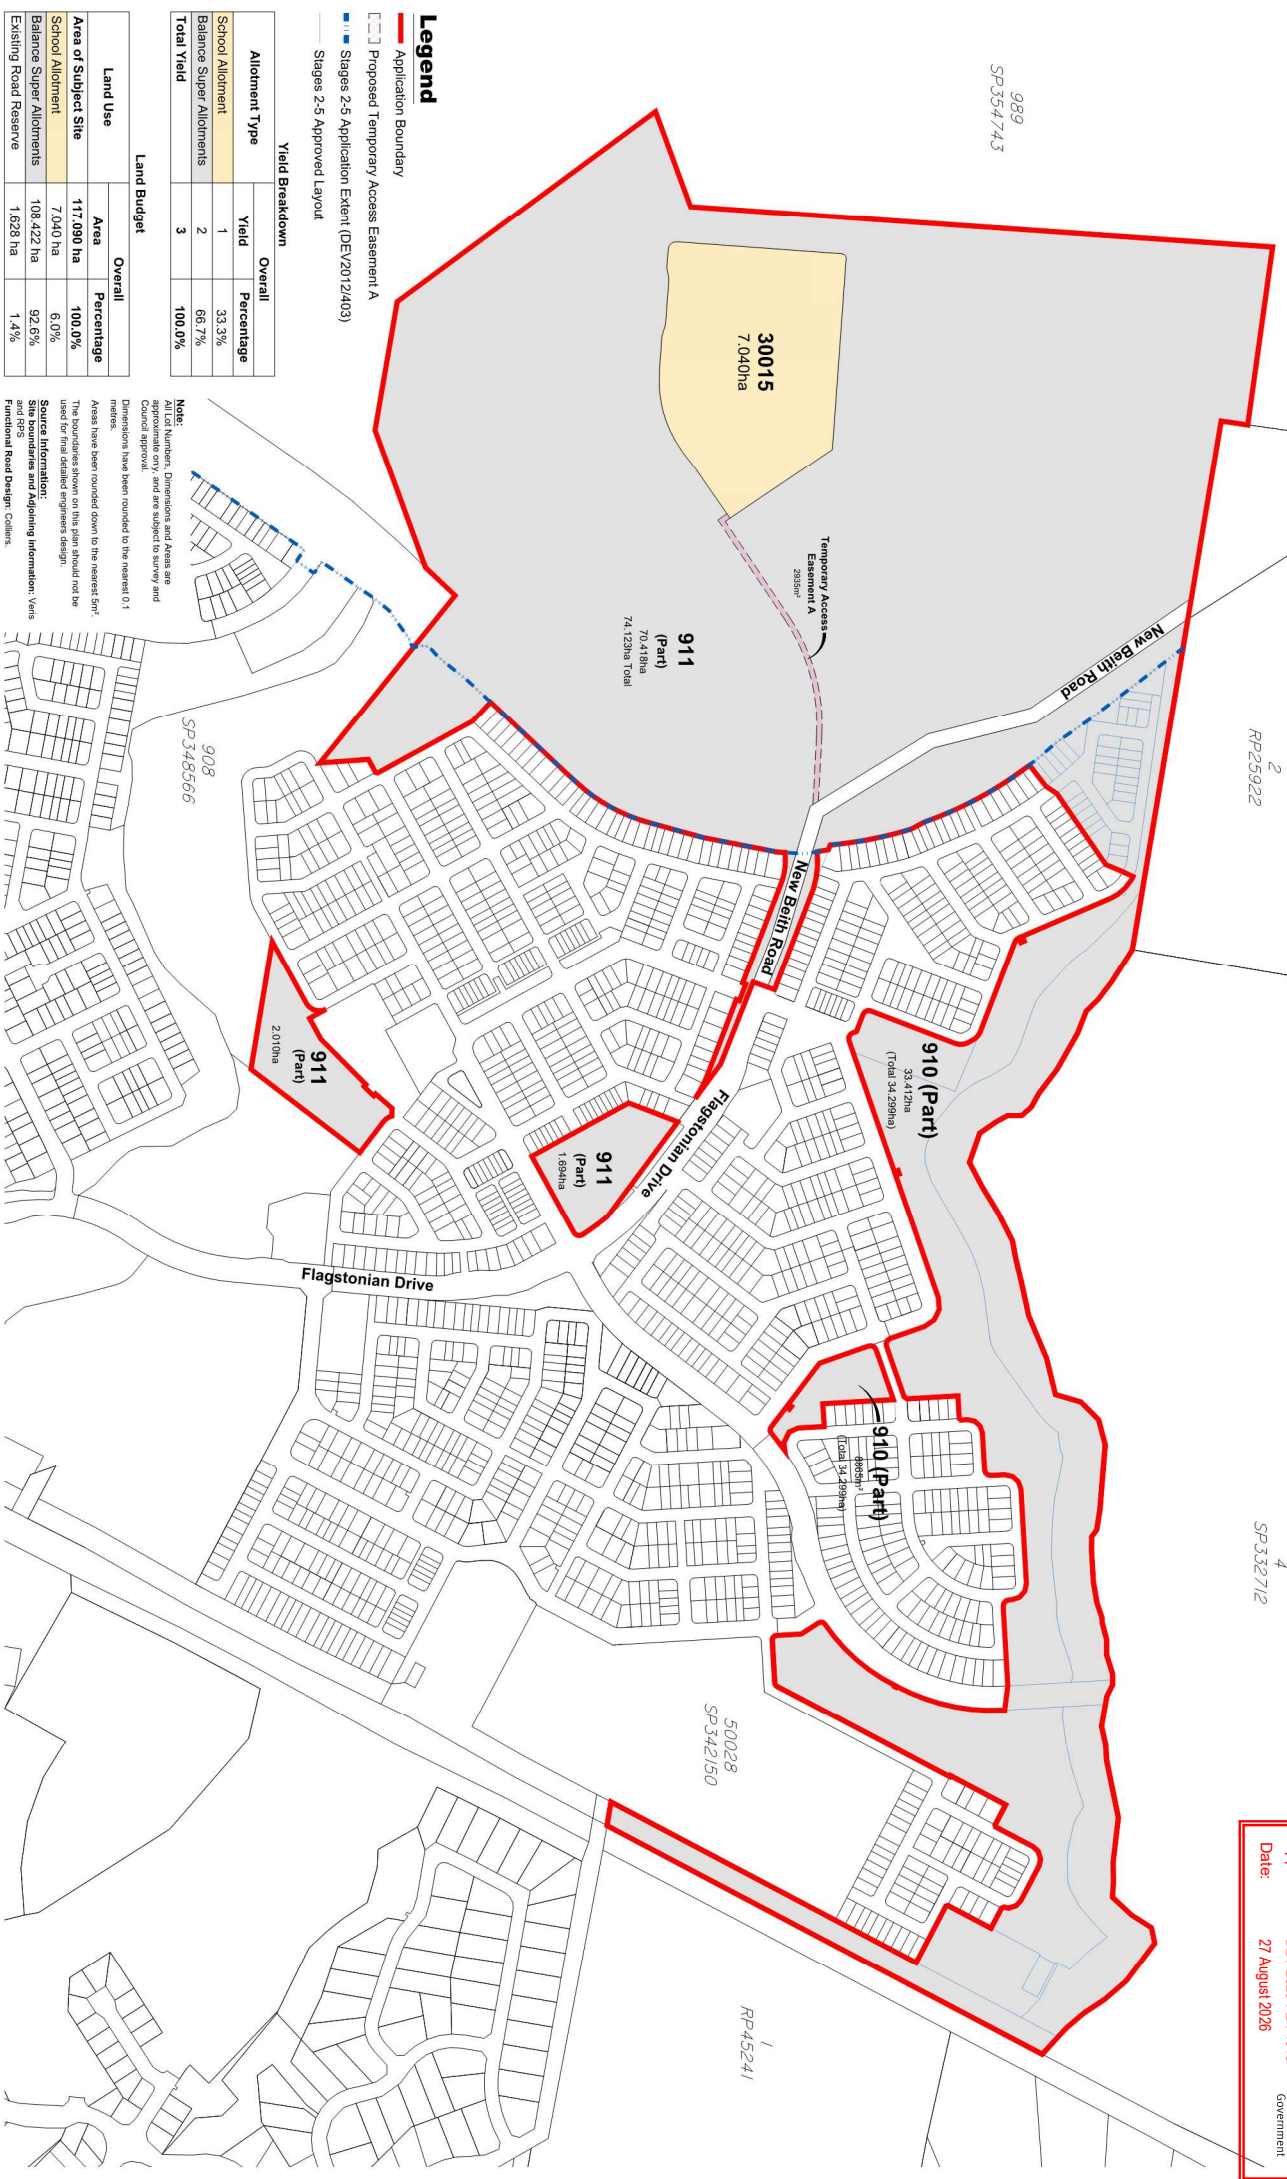

Legend

- Application Boundary
- Proposed Temporary Access Easement A
- Stages 2-5 Application Extent (DEV2012/403)
- Stages 2-5 Approved Layout

Yield Breakdown

Allocation Type	Yield	Percentage
School Allotment	1	33.3%
Balance Super Allotments	2	66.7%
Total Yield	3	100.0%

Land Budget

Land Use	Area	Percentage
Area of Subject Site	117,090 ha	100.0%
School Allotment	7,040 ha	6.0%
Balance Super Allotments	108,422 ha	92.6%
Existing Road Reserve	1,628 ha	1.4%

Note:
The boundaries shown on this plan should not be used for final detailed engineering design.
Source Information:
Site boundaries and adjoining information: Vets and RPS
Functional Road Design: Colliers.

