
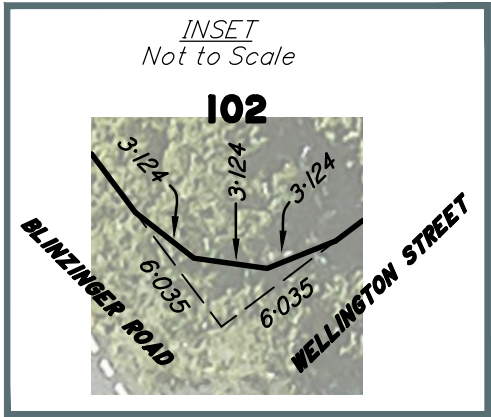


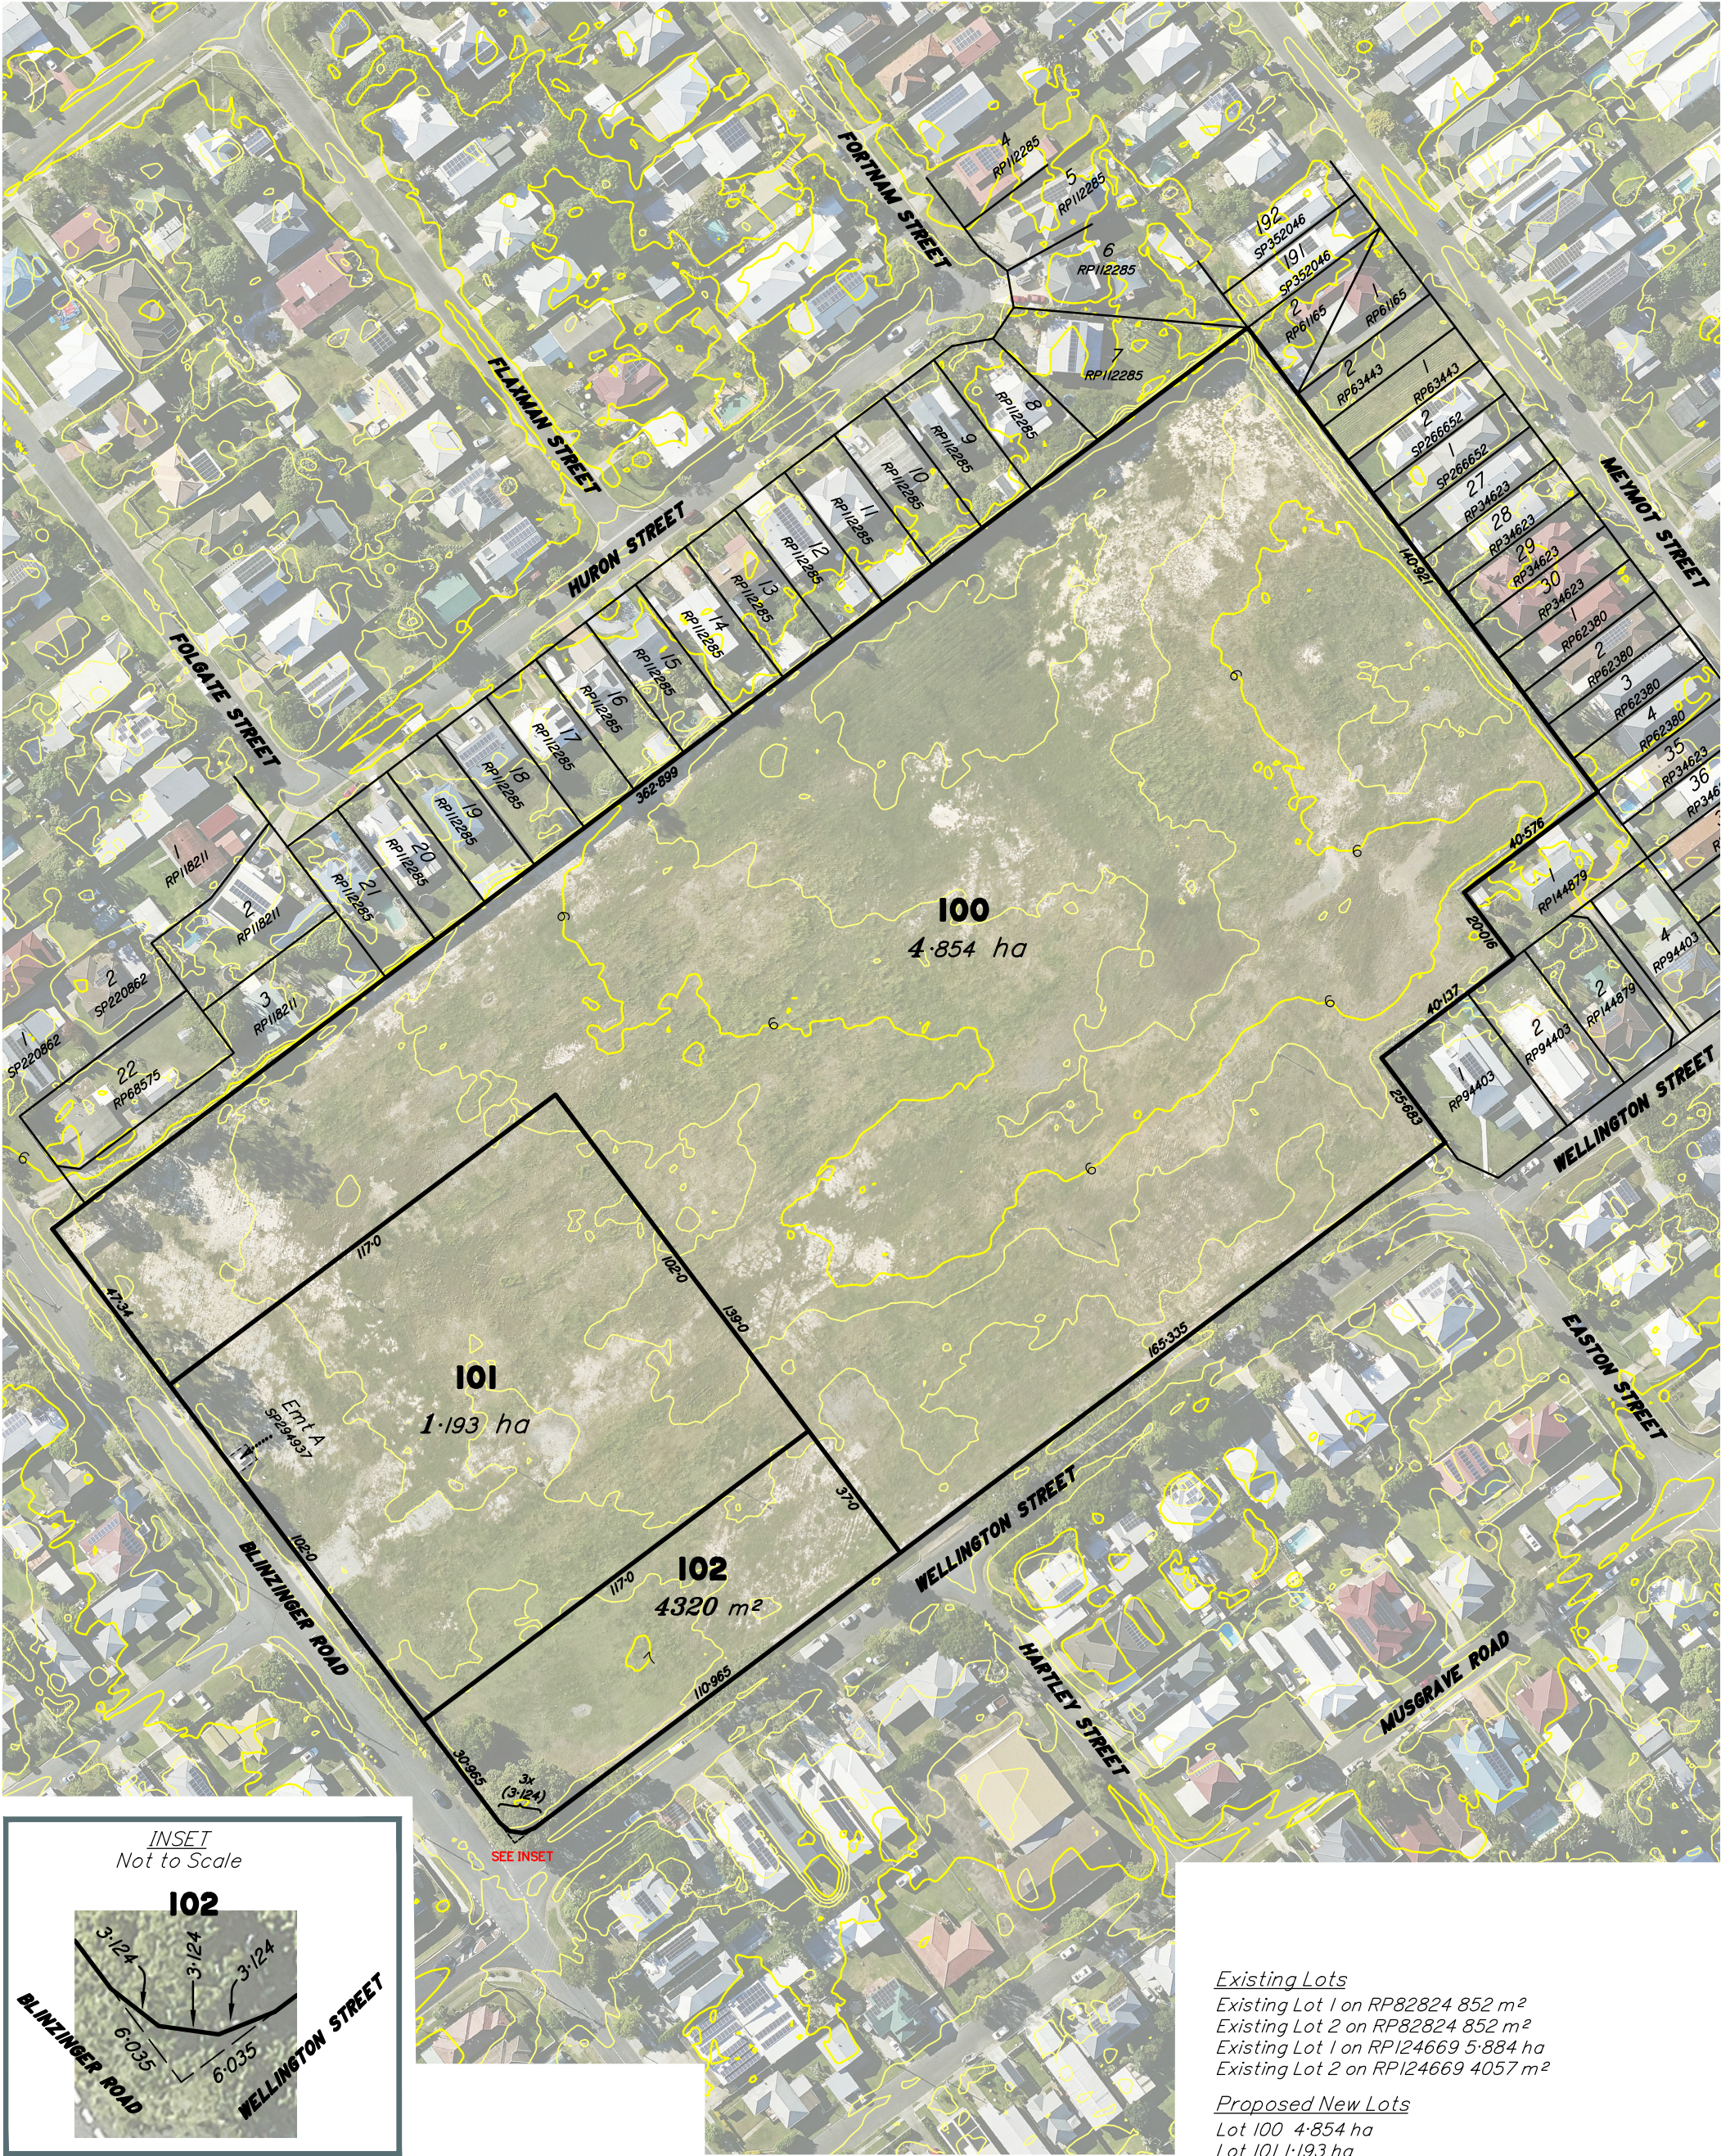

Existing Lots
Existing Lot 1 on RP82824 852 m²
Existing Lot 2 on RP82824 852 m²
Existing Lot 1 on RP124669 5.884 ha
Existing Lot 2 on RP124669 4057 m²

Proposed New Lots
Lot 100 4.854 ha
Lot 101 1.193 ha
Lot 102 4320 m²

Dimensions and area for Proposed Lot 100 are approximate only and subject to Identification survey IS344124 the final dimensions may differ slightly to this plan.

Lidar dreived from Elvis - Elevation and Depth - Foundation Spatial Data - Brisbane 2019 Project

PLANS AND DOCUMENTS referred to in the PDA DEVELOPMENT APPROVAL

Approval no: DEV-2026-BAN-5069

Date: 11 September 2026

LEVEL DATUM: Elvis Lidar Brisbane 2019 Project		ISSUES		CHECKED
NO.	DRAWN	DATE	DESCRIPTION	
A	MD	24/06/2026	ORIGINAL ISSUE	
B	MD	26/06/2026	DIMENSION UPDATE	
C	MD	29/07/2026	BOUNDARY UPDATE	SB
				SB