


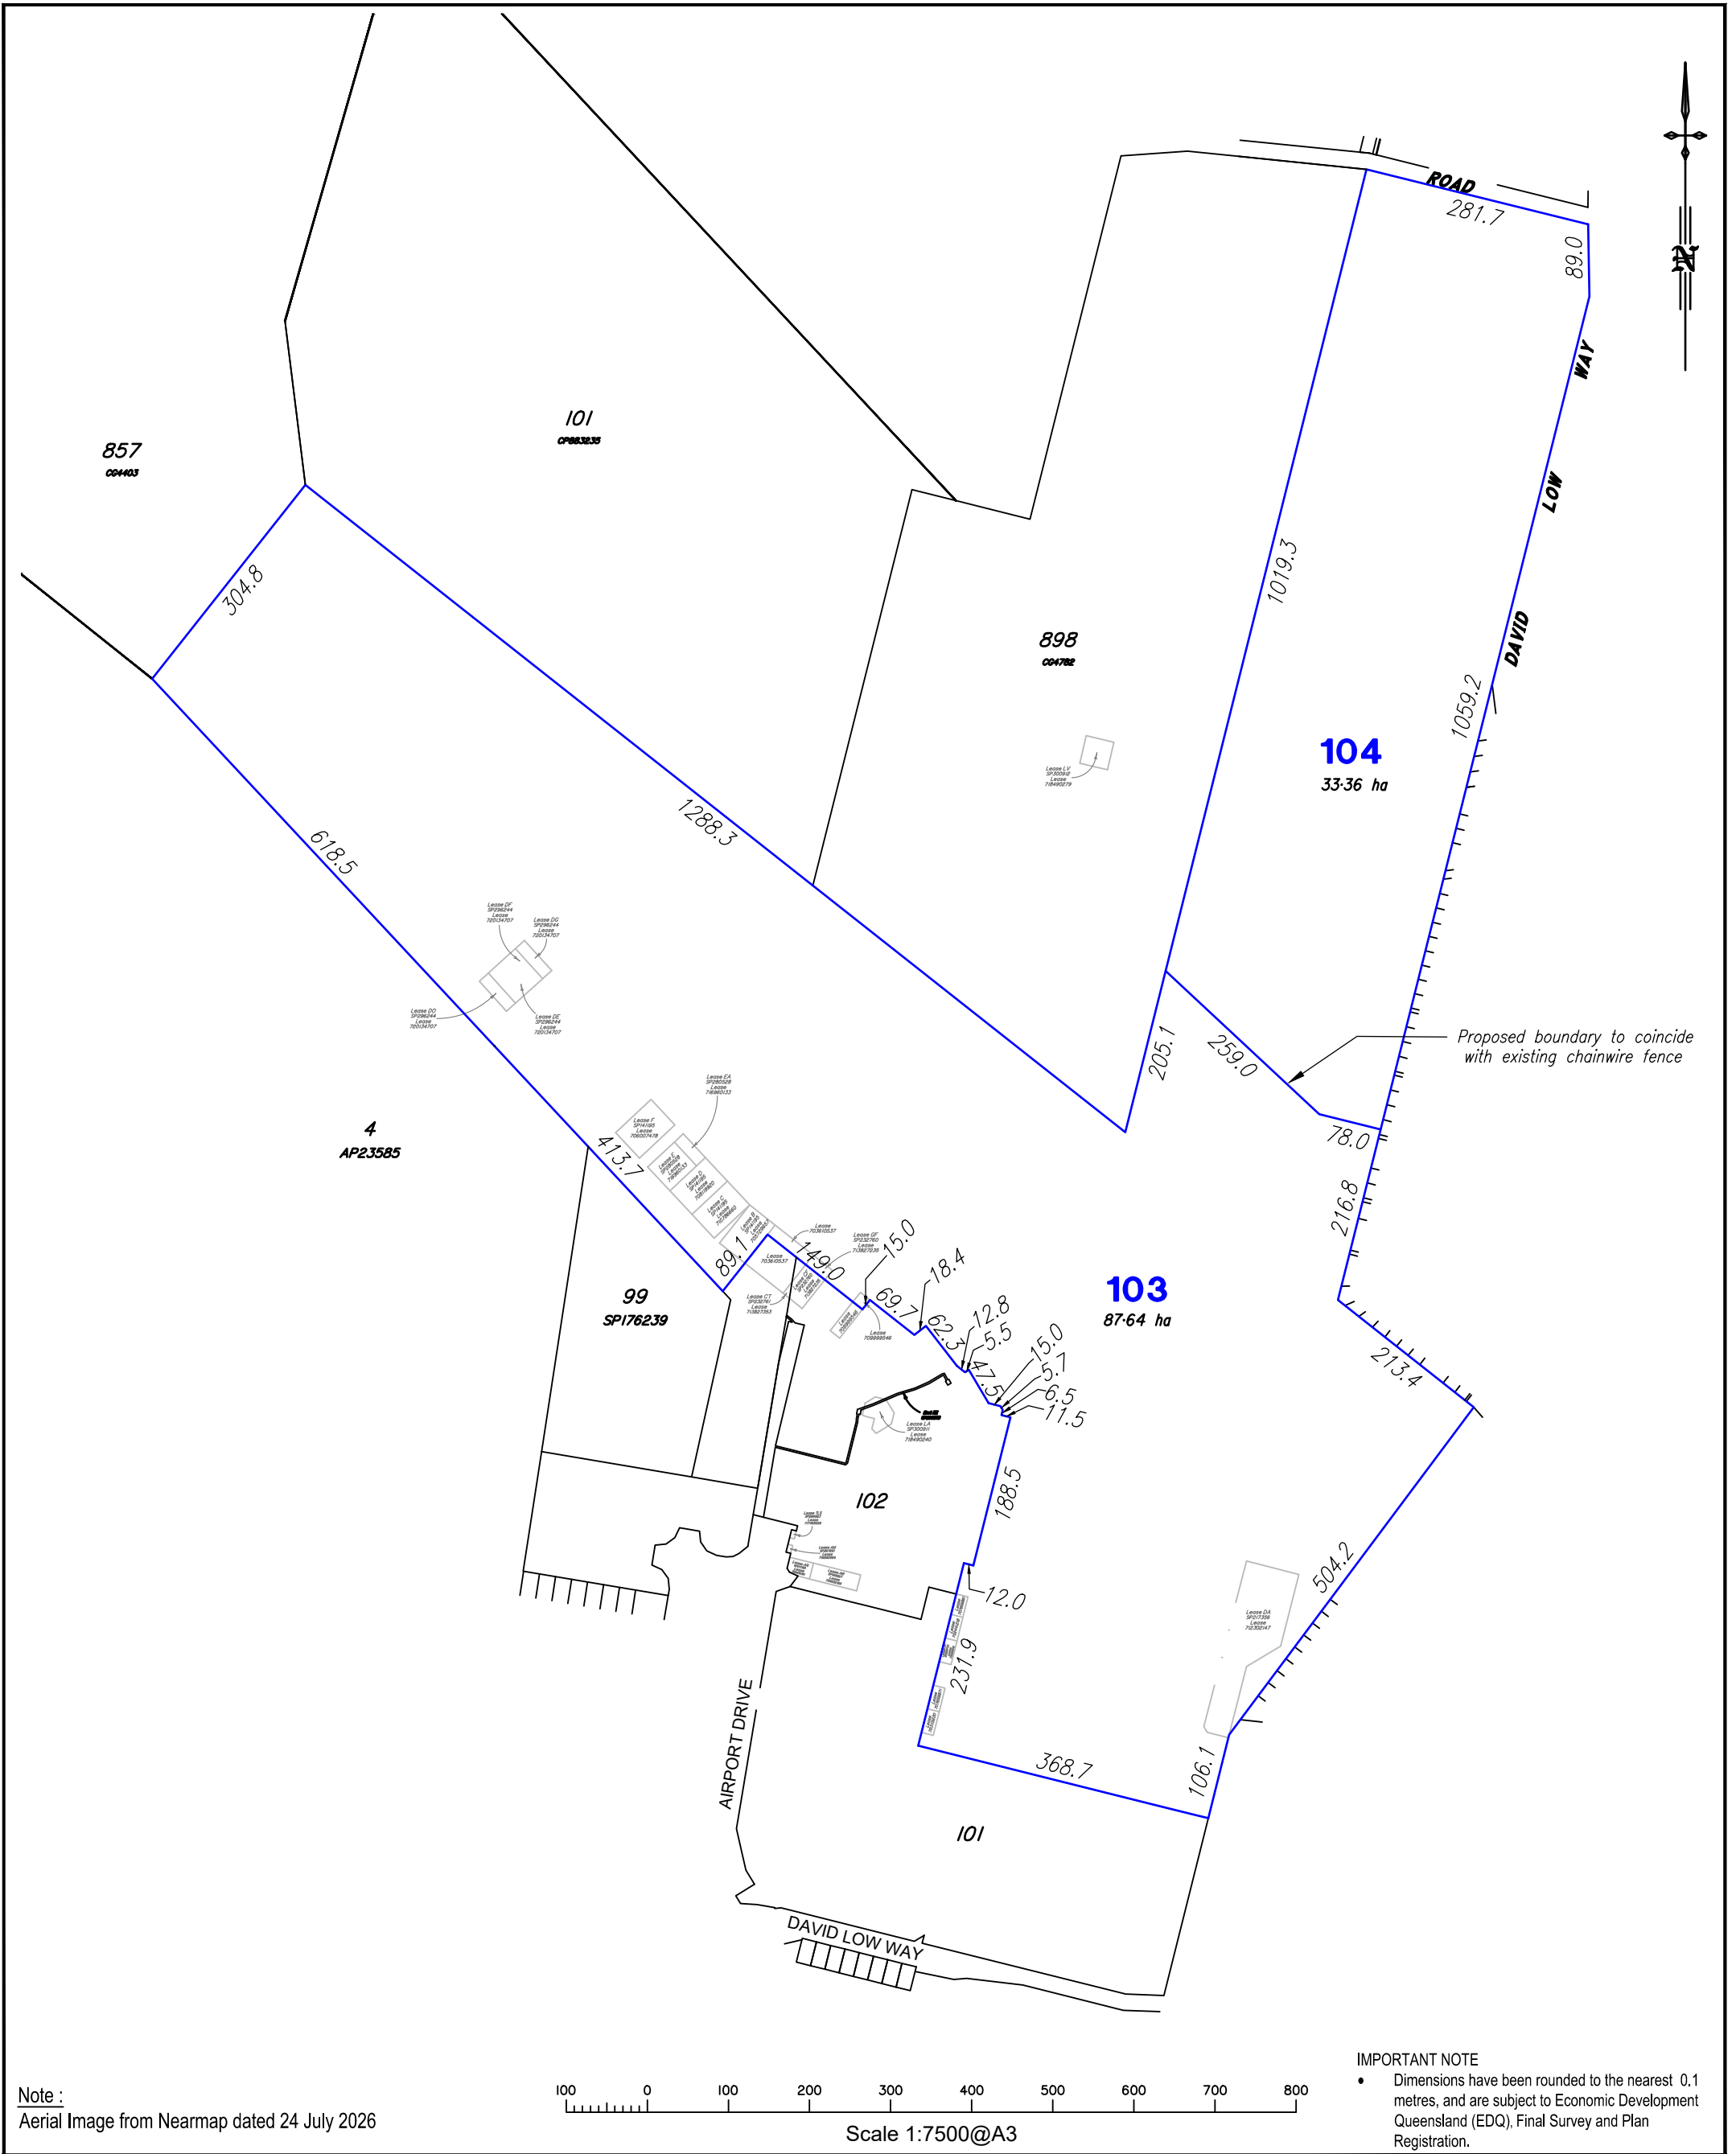

PROJECT Sunshine Coast Airport Airport North		CLIENT Sunshine Coast Airport	RPS A TETRA TECH COMPANY RPS AAP Consulting Pty. Ltd. ACN 117 883 173 ABN 97 117 883 173 1 Innovation Parkway, Birtinya, Qld, 4575 PO BOX 6149, Meridan Plains, Qld, 4551 T 07 5436 7888 F 07 5493 6630 W rpsgroup.com		
Job Ref. 444488	Date 20.08.2026	Proposed Lots 104 & 103 (Balance) Cancelling Proposed Lot 103 on SP336531 Currently Described as Lot 699 on SP296245			
Comp By. RCG	DWG Name. 444488-13A				
Checked By.	Locality Marcoola				
Local Authority SUNSHINE COAST COUNCIL			Scale 1:7500	Sheet Sheet 1 of 2	Plan Ref 444488-13A

