


SUNSHINE COAST AIRPORT

GATEWAY PRECINCT

Schematic design

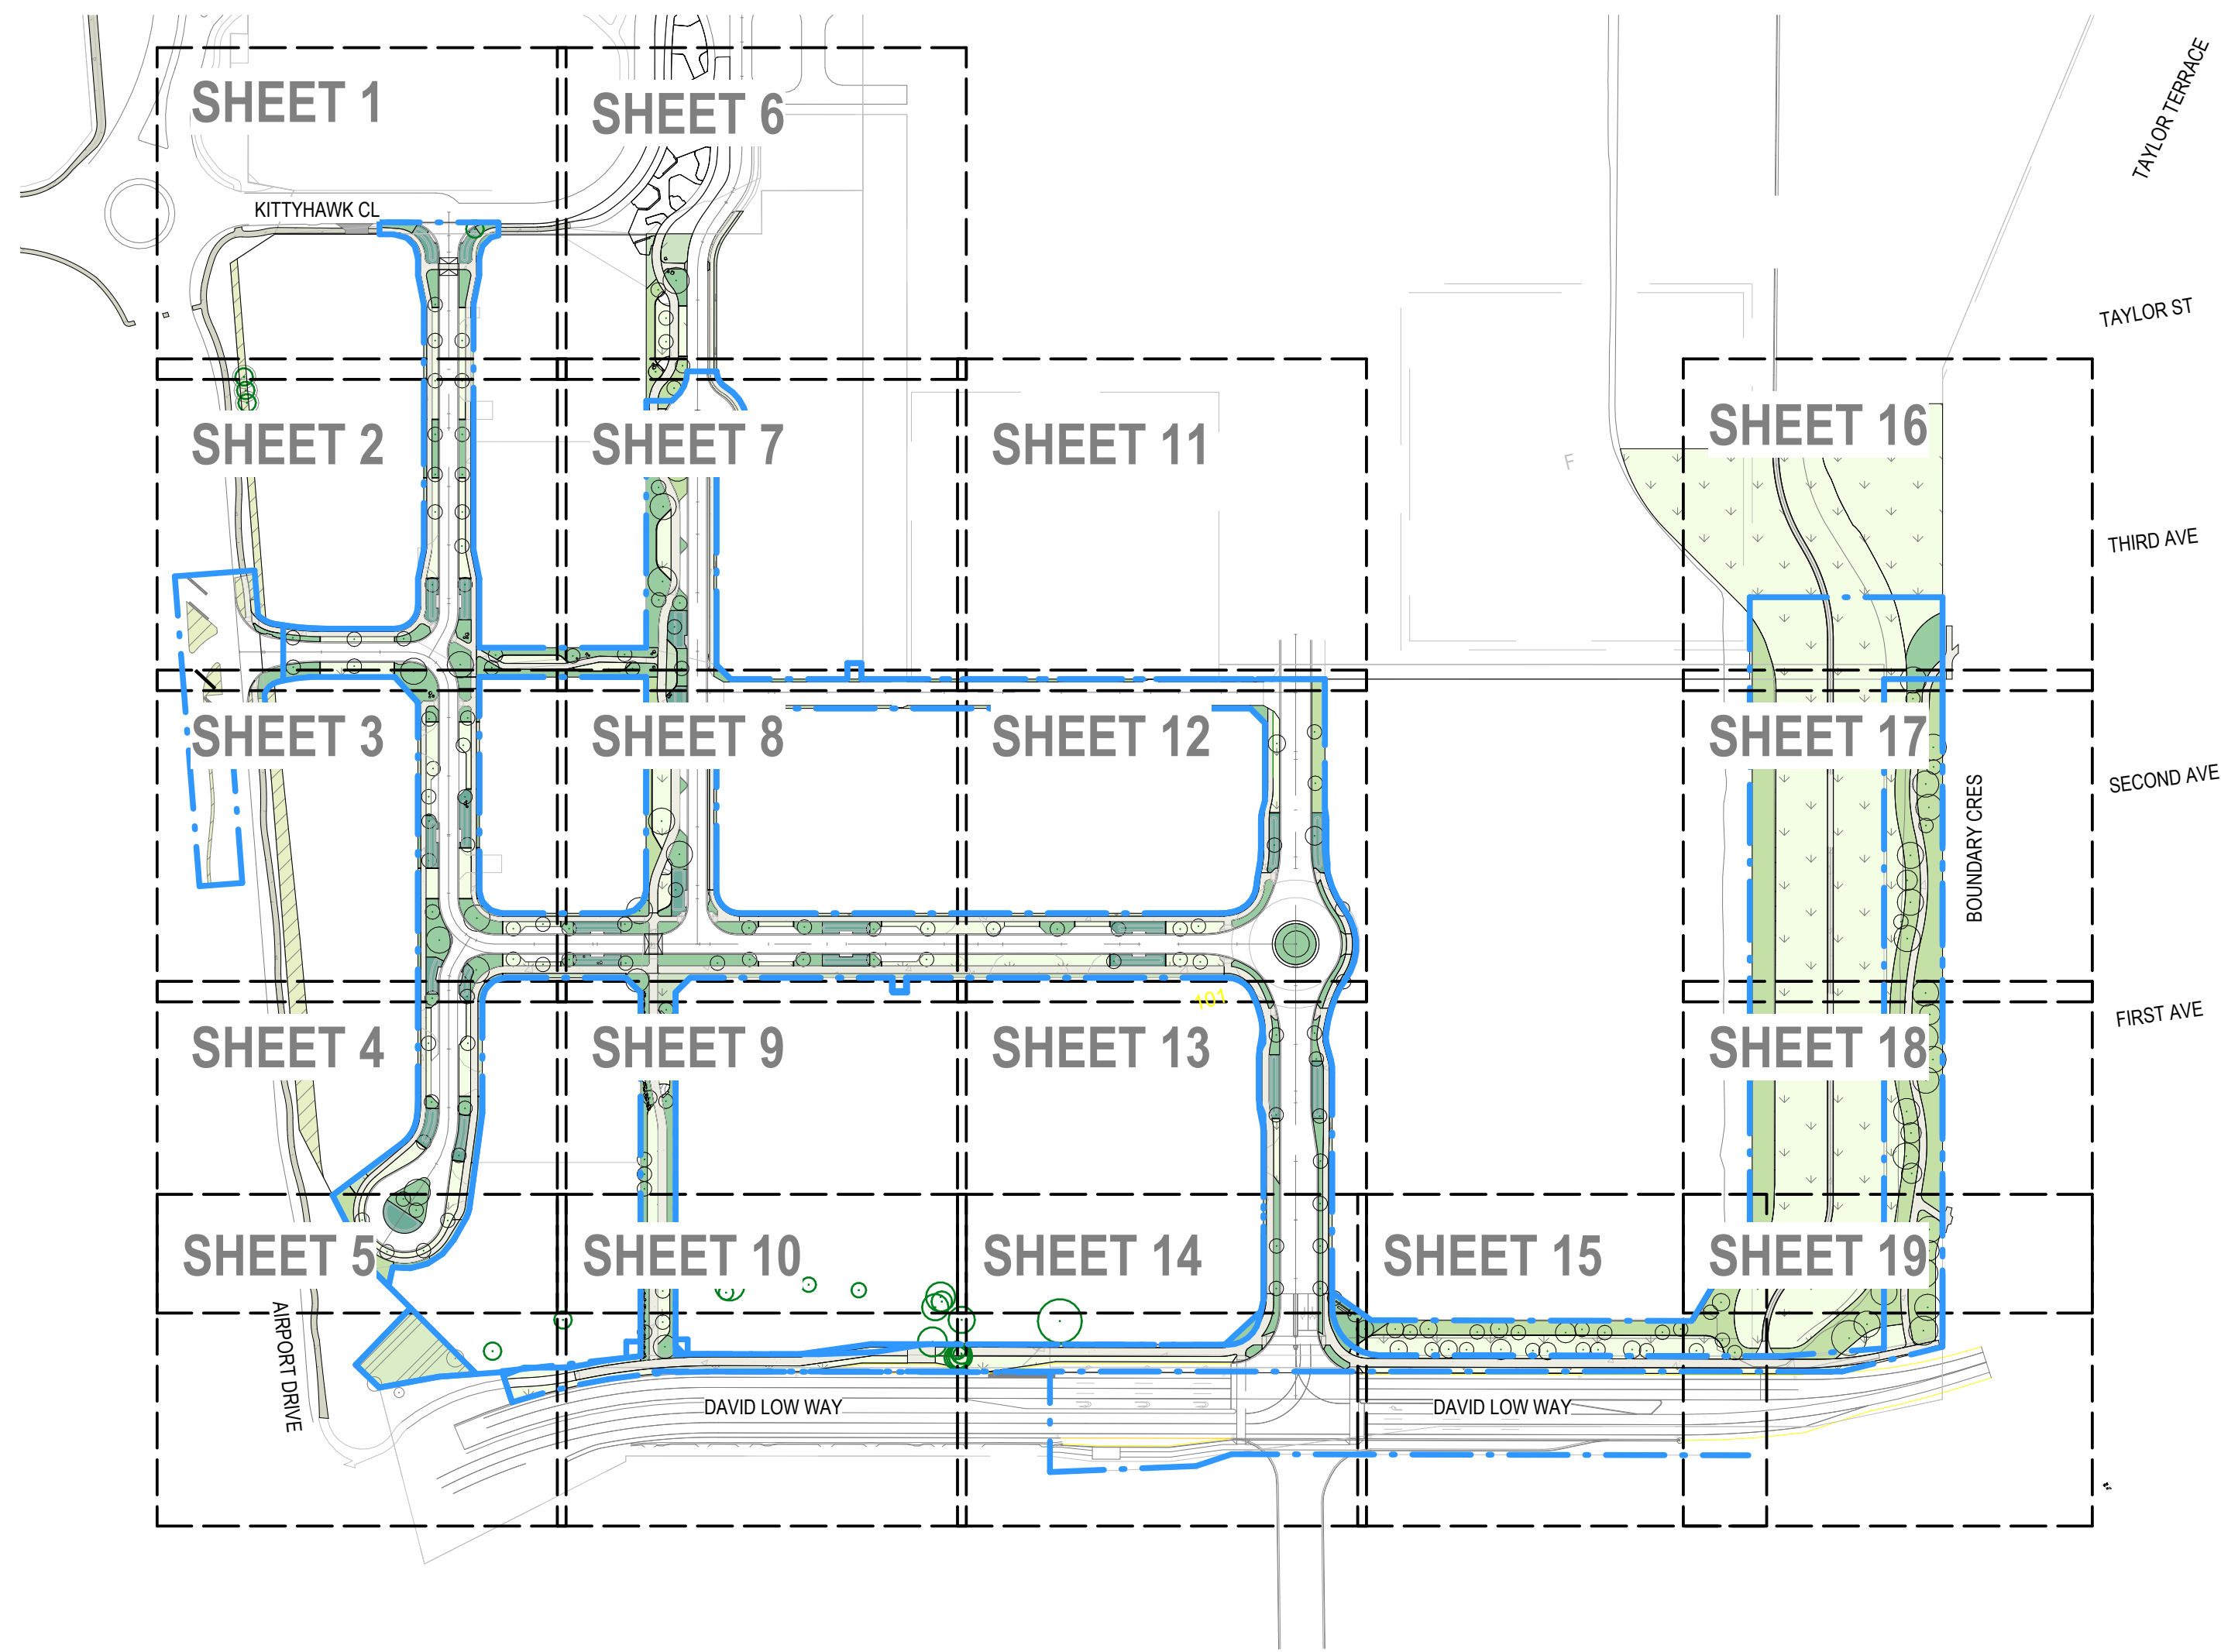

GENERAL NOTES

- 1.0 These drawings are schematic design only and are subject to change through design development.
- 2.0 These drawings must be read in conjunction with drawing package from the consultant team including all engineering drawings, architectural drawings and Arborist Specification.
- 3.0 Do not scale from these drawings - use figured dimensions.
- 4.0 SERVICES
Verify the 'as built' location of all existing services before excavation works are started.
Services shown are indicative only.
- 5.0 SURFACE LEVELS
Final surface levels to be verified on site. All adjacent surfaces are to be level and flush unless stated or documented otherwise.
- 6.0 FALLS
All pavement, planting & turf areas to be graded evenly, ponding is unacceptable.
- 7.0 MATERIALS & FINISHES
Refer Schedule Materials & Finishes in Specification for all elements contained within these drawings.
- 8.0 DESIGN FOR ACCESS AND MOBILITY
All external works to comply with AS 1428 Parts 1 & 4. Longitudinal grades no steeper than 1 in 20.1 and crossfall grades no steeper than 1 in 50.
- 9.0 PLANTING
Refer Planting Schedule.

DRAWING SCHEDULE - STREETSCAPE	
CS01	COVER SHEET
CS02	MATERIALS AND FINISHES
CS03	MATERIALS AND FINISHES
CS04	PLANT SCHEDULE
EW01	EXTERNAL WORKS
EW02	EXTERNAL WORKS
EW03	EXTERNAL WORKS
EW04	EXTERNAL WORKS
EW05	EXTERNAL WORKS
EW06	EXTERNAL WORKS
EW07	EXTERNAL WORKS
EW08	EXTERNAL WORKS
EW09	EXTERNAL WORKS
EW10	EXTERNAL WORKS
EW11	EXTERNAL WORKS
EW12	EXTERNAL WORKS
EW13	EXTERNAL WORKS
EW14	EXTERNAL WORKS
EW15	EXTERNAL WORKS
EW16	EXTERNAL WORKS
EW17	EXTERNAL WORKS
EW18	EXTERNAL WORKS
EW19	EXTERNAL WORKS
LD01	LANDSCAPE DETAILS
LD02	LANDSCAPE DETAILS
LD03	LANDSCAPE DETAILS - HARDSCAPE
LD04	LANDSCAPE DETAILS - SEATS

LEGEND

GENERAL

- EXTENT OF WORKS
- PROPERTY BOUNDARY
- INDICATIVE DRIVEWAY LOCATIONS
- WS WAYFINDING SIGNAGE
- AR ART OPPORTUNITIES
- ES ENTRY STATEMENT
- SN SEATING NODE

SOFTSCAPE

- TREE
Refer Planting schedule
- TREES TO BE RETAINED
Refer plan
- EXISTING TREE FOR REMOVAL
Refer plan
- PA1 - PLANTING
- PA2 - BIO BASIN & BATTER
- PA3 - EXISTING VEGETATION TO BE RETAINED
- PA4 - EXISTING VEGETATION TO BE RETAINED AND/OR MAKE GOOD
- PA5 - REVEGETATION
- TF1 - TURF
- TF2 - TEMPORARY TURF

PAVEMENT FINISHES

- PAVEMENT TYPE 1 - CONCRETE
- PAVEMENT TYPE 2 - ROAD THRESHHOLD (BY CIVIL)
- PAVEMENT TYPE 3 - FEATURE PAVEMENT

FURNITURE

- BLD1 - BOULDER
- S1 - SEAT NODE

EDGES

- CE - CONCRETE EDGE
- SE - SPADE EDGE

rev	description	date	drawn	QA
A	PRELIMINARY ISSUE	26/06/26	RPS	JB
B	SCHEMATIC DESIGN	07/08/26	RPS	ST

NOT FOR
CONSTRUCTION



A TETRA TECH COMPANY

RPS AAP Consulting Pty Ltd
ABN 97 117 883 173
Brisbane Office
Level 8, 31 Duncan St,
Fortitude Valley,
Queensland, 4006
T +61 7 3539 9500
W rpsgroup.com

client	SCA
project name	SUNSHINE COAST AIRPORT
project location	GATEWAY PRECINCT
drawing title	COVER SHEET

PLANTING SCHEDULE

rev	description	date	drawn	QA
A	PRELIMINARY ISSUE	26/06/26	RPS	JB
B	SCHEMATIC DESIGN	07/08/26	RPS	ST

NOT FOR
CONSTRUCTION

Streetscape Planting (PA1)	Bio Basin Planting (PA2):	Feature Planting (PA1)	PA5 Regen planting (PA5)
Street trees: CASUARINA equisetifolia CUPANIOPSIS anacardioides* PANDANUS tectorius* TRISTANIOPSIS laurina luscious** Shrubs: AUSTROMYRTUS dulcis BAECKEA virgata 'La Petite' MELASTOMA affine WESTRINGIA fruticosa Groundcovers CAREX appressa CASUARINA glauca CARPOBROTUS glaucescens CLERODENDRUM inerme FICINIA nodosa HELICHRYSUM ramosissimum JUNIPERUS conferta LIRIOPE evergreen giant LOMANDRA confertifolia 'Crackerjack' LOMANDRA hystrix LOMANDRA verday MYOPORUM ellipticum RHAGODIA spiniscens WESTRINGIA mundi WESTRINGIA low horizon SESUVIUM portulacastrum	Trees: CASUARINA equisetifolia CUPANIOPSIS anacardioides* WATERHOUSIA floribunda** LIVISTONIA decora Shrub: AUSTROMYRTUS dulcis BLECHNUM Indicum WESTRINGIA fruticosa PHYLLANTHUS multiflorus Groundcovers: CAREX appressa CARPOBROTUS glaucescens DIANELLA caerulea FICINIA nodosa GAHNIA siebertiana LIRIOPE evergreen giant LOMANDRA hystrix ISOLEPSIS inundata HYMENOSPORUM flavum SCAEVOLA laecada MYOPORUM ellipticum WESTRINGIA low horizon	Trees: PANDANUS tectorius* CYATHEA cooperi FICUS hilli** HYMENOSPORUM flavum LIVISTONIA decora Shrubs: AUSTROMYRTUS dulcis ADENANTHOS sericeus Wooly bush ALPINIA caerulea – Native Ginger BLECHNUM patersonii KALANCHOE orgyallis MACROZAMIA communis MELASTOMA affine PHYLLANTHUS multiflorus WESTRINGIA fruticosa XANTHORHOEA fulva Groundcovers: CASUARINA glauca CARPOBROTUS glaucescens CHRYSOCEPHALUM apiculatum CLERODENDRUM inerme DIANELLA caerulea DICHONDRA repens DOODIA aspera– under trees LIRIOPE evergreen giant JUNIPERUS conferta LOMANDRA confertifolia 'Crackerjack' LOMANDRA verday MICROSORUM diversifolium RHAGODIA spiniscens MYOPORUM parvifolium SENECIO serpens WESTRINGIA mundi VIOLA hederacea	Trees: ATALAYA hemiglauca ALLOCASUARINA torulosa ALPHITONIA excelsa CUPANIOPSIS anacardioides* HYMENOSPORUM flavum MELALEUCA quinquenervia ** Shrubs: AUSTROMYRTUS dulcis BLECHNUM Indicum BAECKEA frutescens ALPINIA caerulea – Native Ginger HAKEA adites MYOPORUM acuminatumpitio MELASTOMA affine WESTRINGIA fruticosa XANTHORHOEA fulva Groundcovers: CAREX appressa CASUARINA glauca CARPOBROTUS glauscens BLECHNUM patersonii DIANELLA caerulea ELEOCHARIS pallens FICINIA nodosa GAHNIA siebertiana HIBERTIA scandens* MICROSORUM diversifolium RHAGODIA spiniscens LOMANDRA confertifolia LOMANDRA hystrix DOODIA aspera – under trees SCAEVOLA laecada

*Do not plant in groups >5
**Single planting, small numbers and location specific

NOTE:
The contractor shall review the plant schedule to ensure that drawings and schedules concur. Where insufficient detail or discrepancies may exist on either the plans or the schedule, it is the contractors responsibility to resolve immediately with the Landscape Architect and prior to providing tender pricing, signed work contracts or commencement of works.



RPS
A TETRA TECH COMPANY

RPS AAP Consulting Pty Ltd
ABN 97 117 883 173

Brisbane Office
Level 8, 31 Duncan St,
Fortitude Valley,
Queensland, 4006
T +61 7 3539 9500
W rpsgroup.com

client

SCA

project name

SUNSHINE COAST AIRPORT

project location

GATEWAY PRECINCT

drawing title

PLANT SCHEDULE

scale

AU213 document no.
project no.
440898


drawing no.
CS04

issue
B

© Copyright protects this drawing. Unauthorised reproduction or amendment not permitted.
Refer to drawing CS-XXXX for further notes and disclaimers.

rev	description	date	drawn	QA
A	PRELIMINARY ISSUE	26/06/26	RPS	JB
B	SCHEMATIC DESIGN	07/08/26	RPS	ST

NOT FOR
CONSTRUCTION

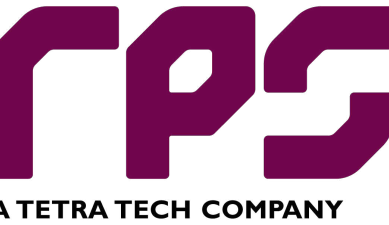

RPS AAP Consulting Pty
Ltd
ABN 97 117 883 173
Brisbane Office
Level 8, 31 Duncan St,
Fortitude Valley,
Queensland, 4006
T +61 7 3539 9500
W rpsgroup.com

ient

SCA

project name


SUNSHINE COAST AIRPORT

Project location

GATEWAY PRECINCT

Drawing title

EXTERNAL WORKS

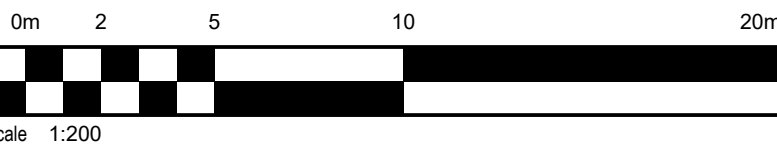


U213 document no.

440898 EW01

10



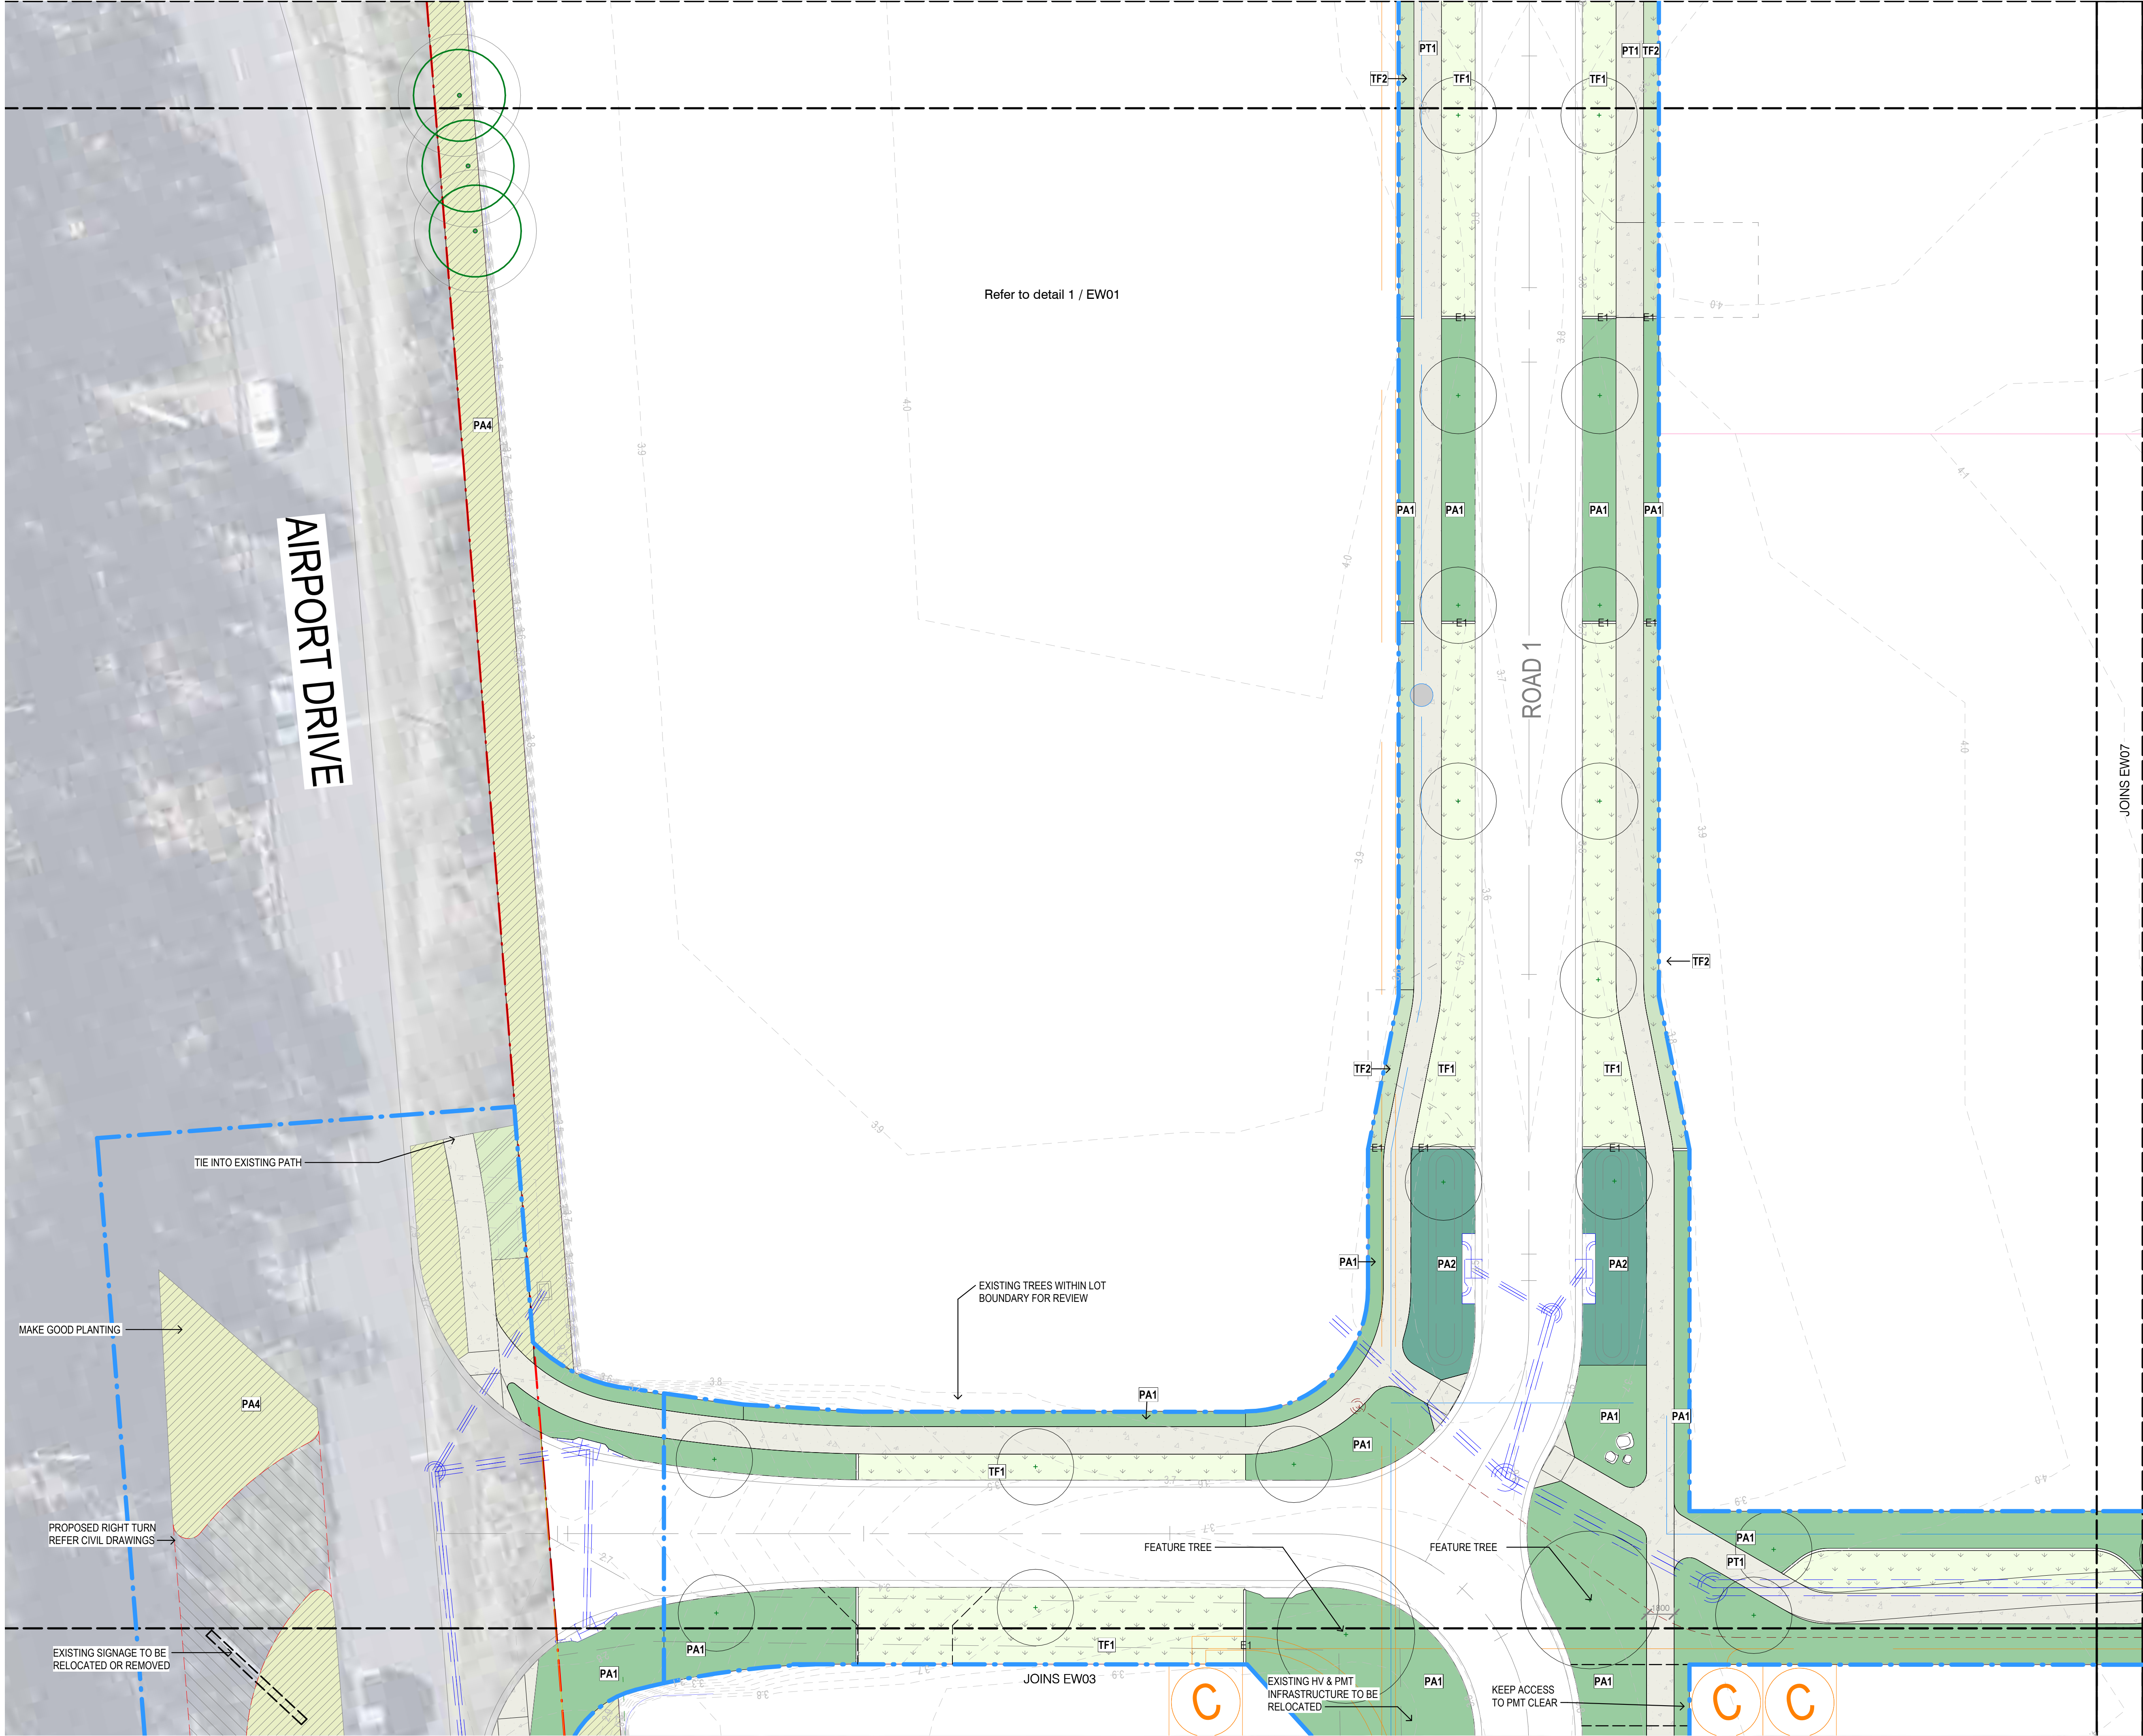

rev	description	date	drawn	QA
A	PRELIMINARY ISSUE	26/06/26	RPS	JB
B	SCHEMATIC DESIGN	07/08/26	RPS	ST

NOT FOR CONSTRUCTION



A TETRA TECH COMPANY

RPS AAP Consulting Pty Ltd
ABN 97 117 883 173
Brisbane Office
Level 8, 31 Duncan St,
Fortitude Valley,
Queensland, 4006
T +61 7 3539 9500
W rpsgroup.com


client
SCA

project name
SUNSHINE COAST AIRPORT

project location
GATEWAY PRECINCT

drawing title
EXTERNAL WORKS



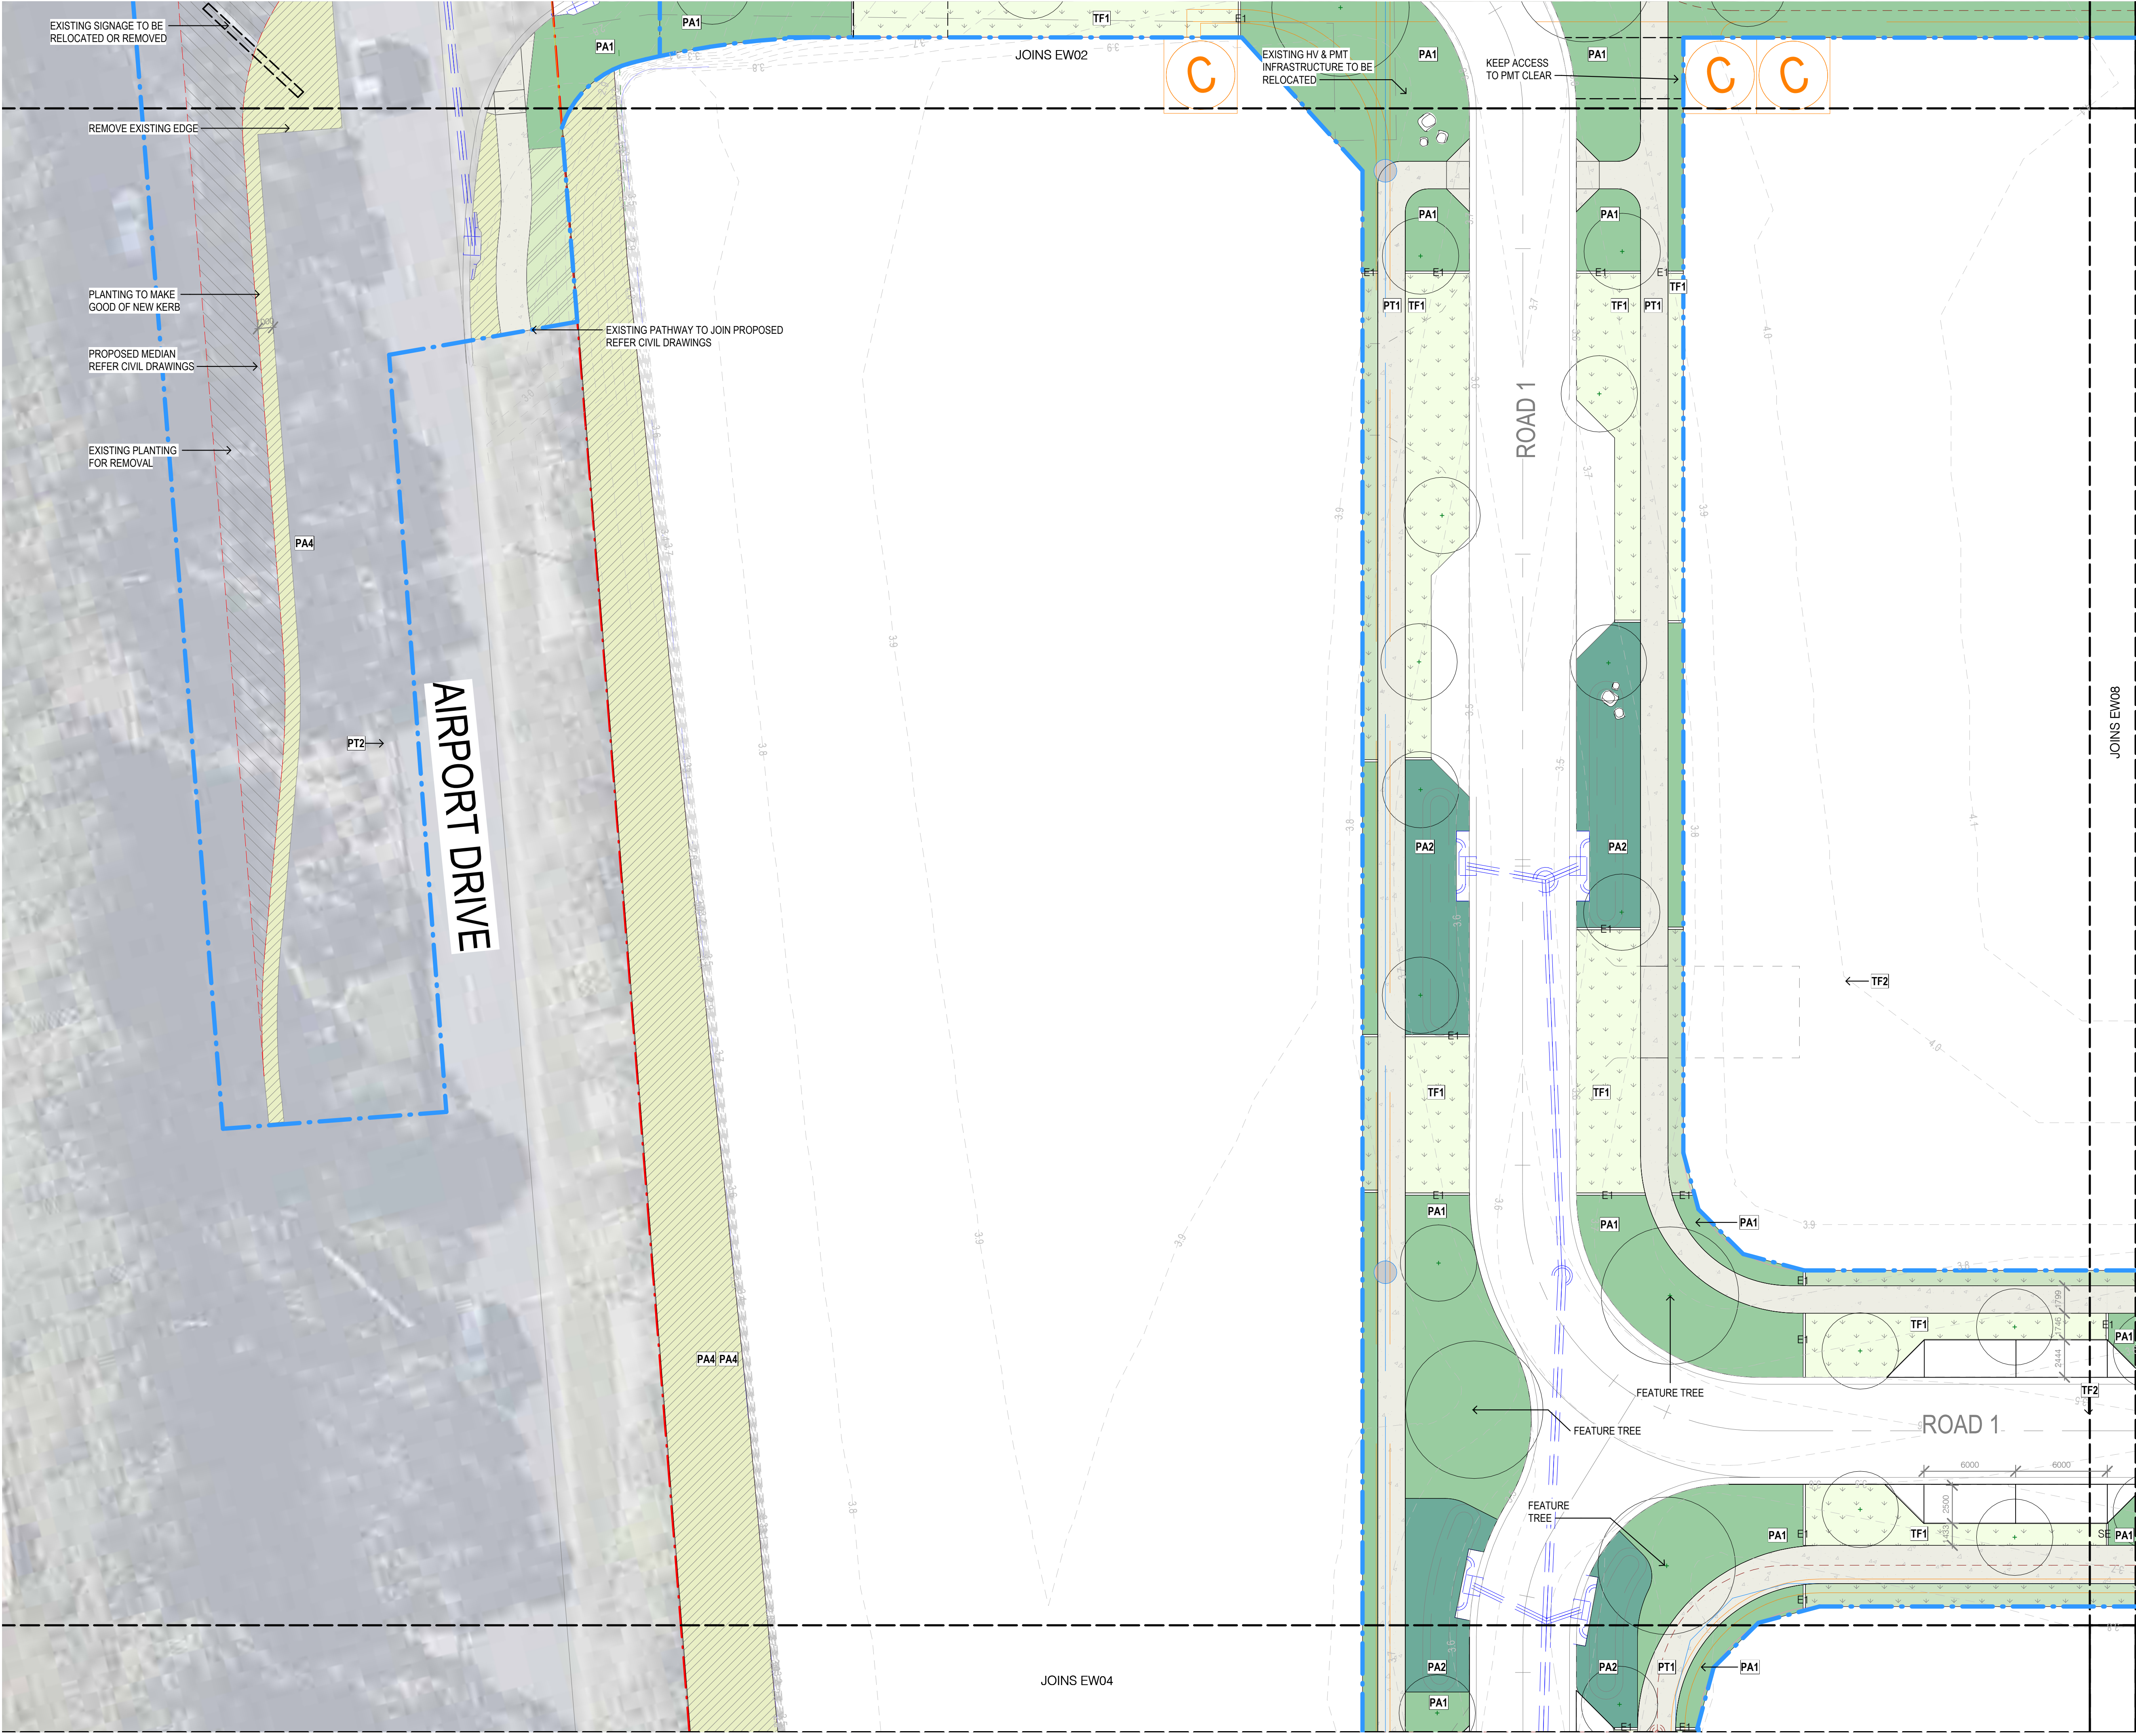

rev	description	date	drawn	QA
A	PRELIMINARY ISSUE	26/06/26	RPS	JB
B	SCHEMATIC DESIGN	07/08/26	RPS	ST

NOT FOR
CONSTRUCTION



A TETRA TECH COMPANY


RPS AAP Consulting Pty Ltd
ABN 97 117 883 173
Brisbane Office
Level 8, 31 Duncan St,
Fortitude Valley,
Queensland, 4006
T +61 7 3539 9500
W rpsgroup.com


client
SCA

project name
SUNSHINE COAST AIRPORT

project location
GATEWAY PRECINCT

drawing title
EXTERNAL WORKS

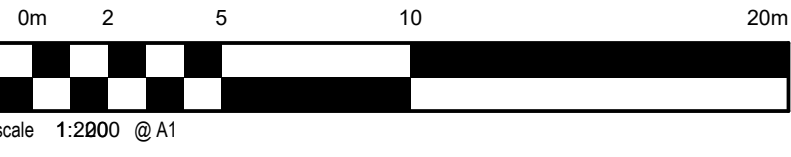

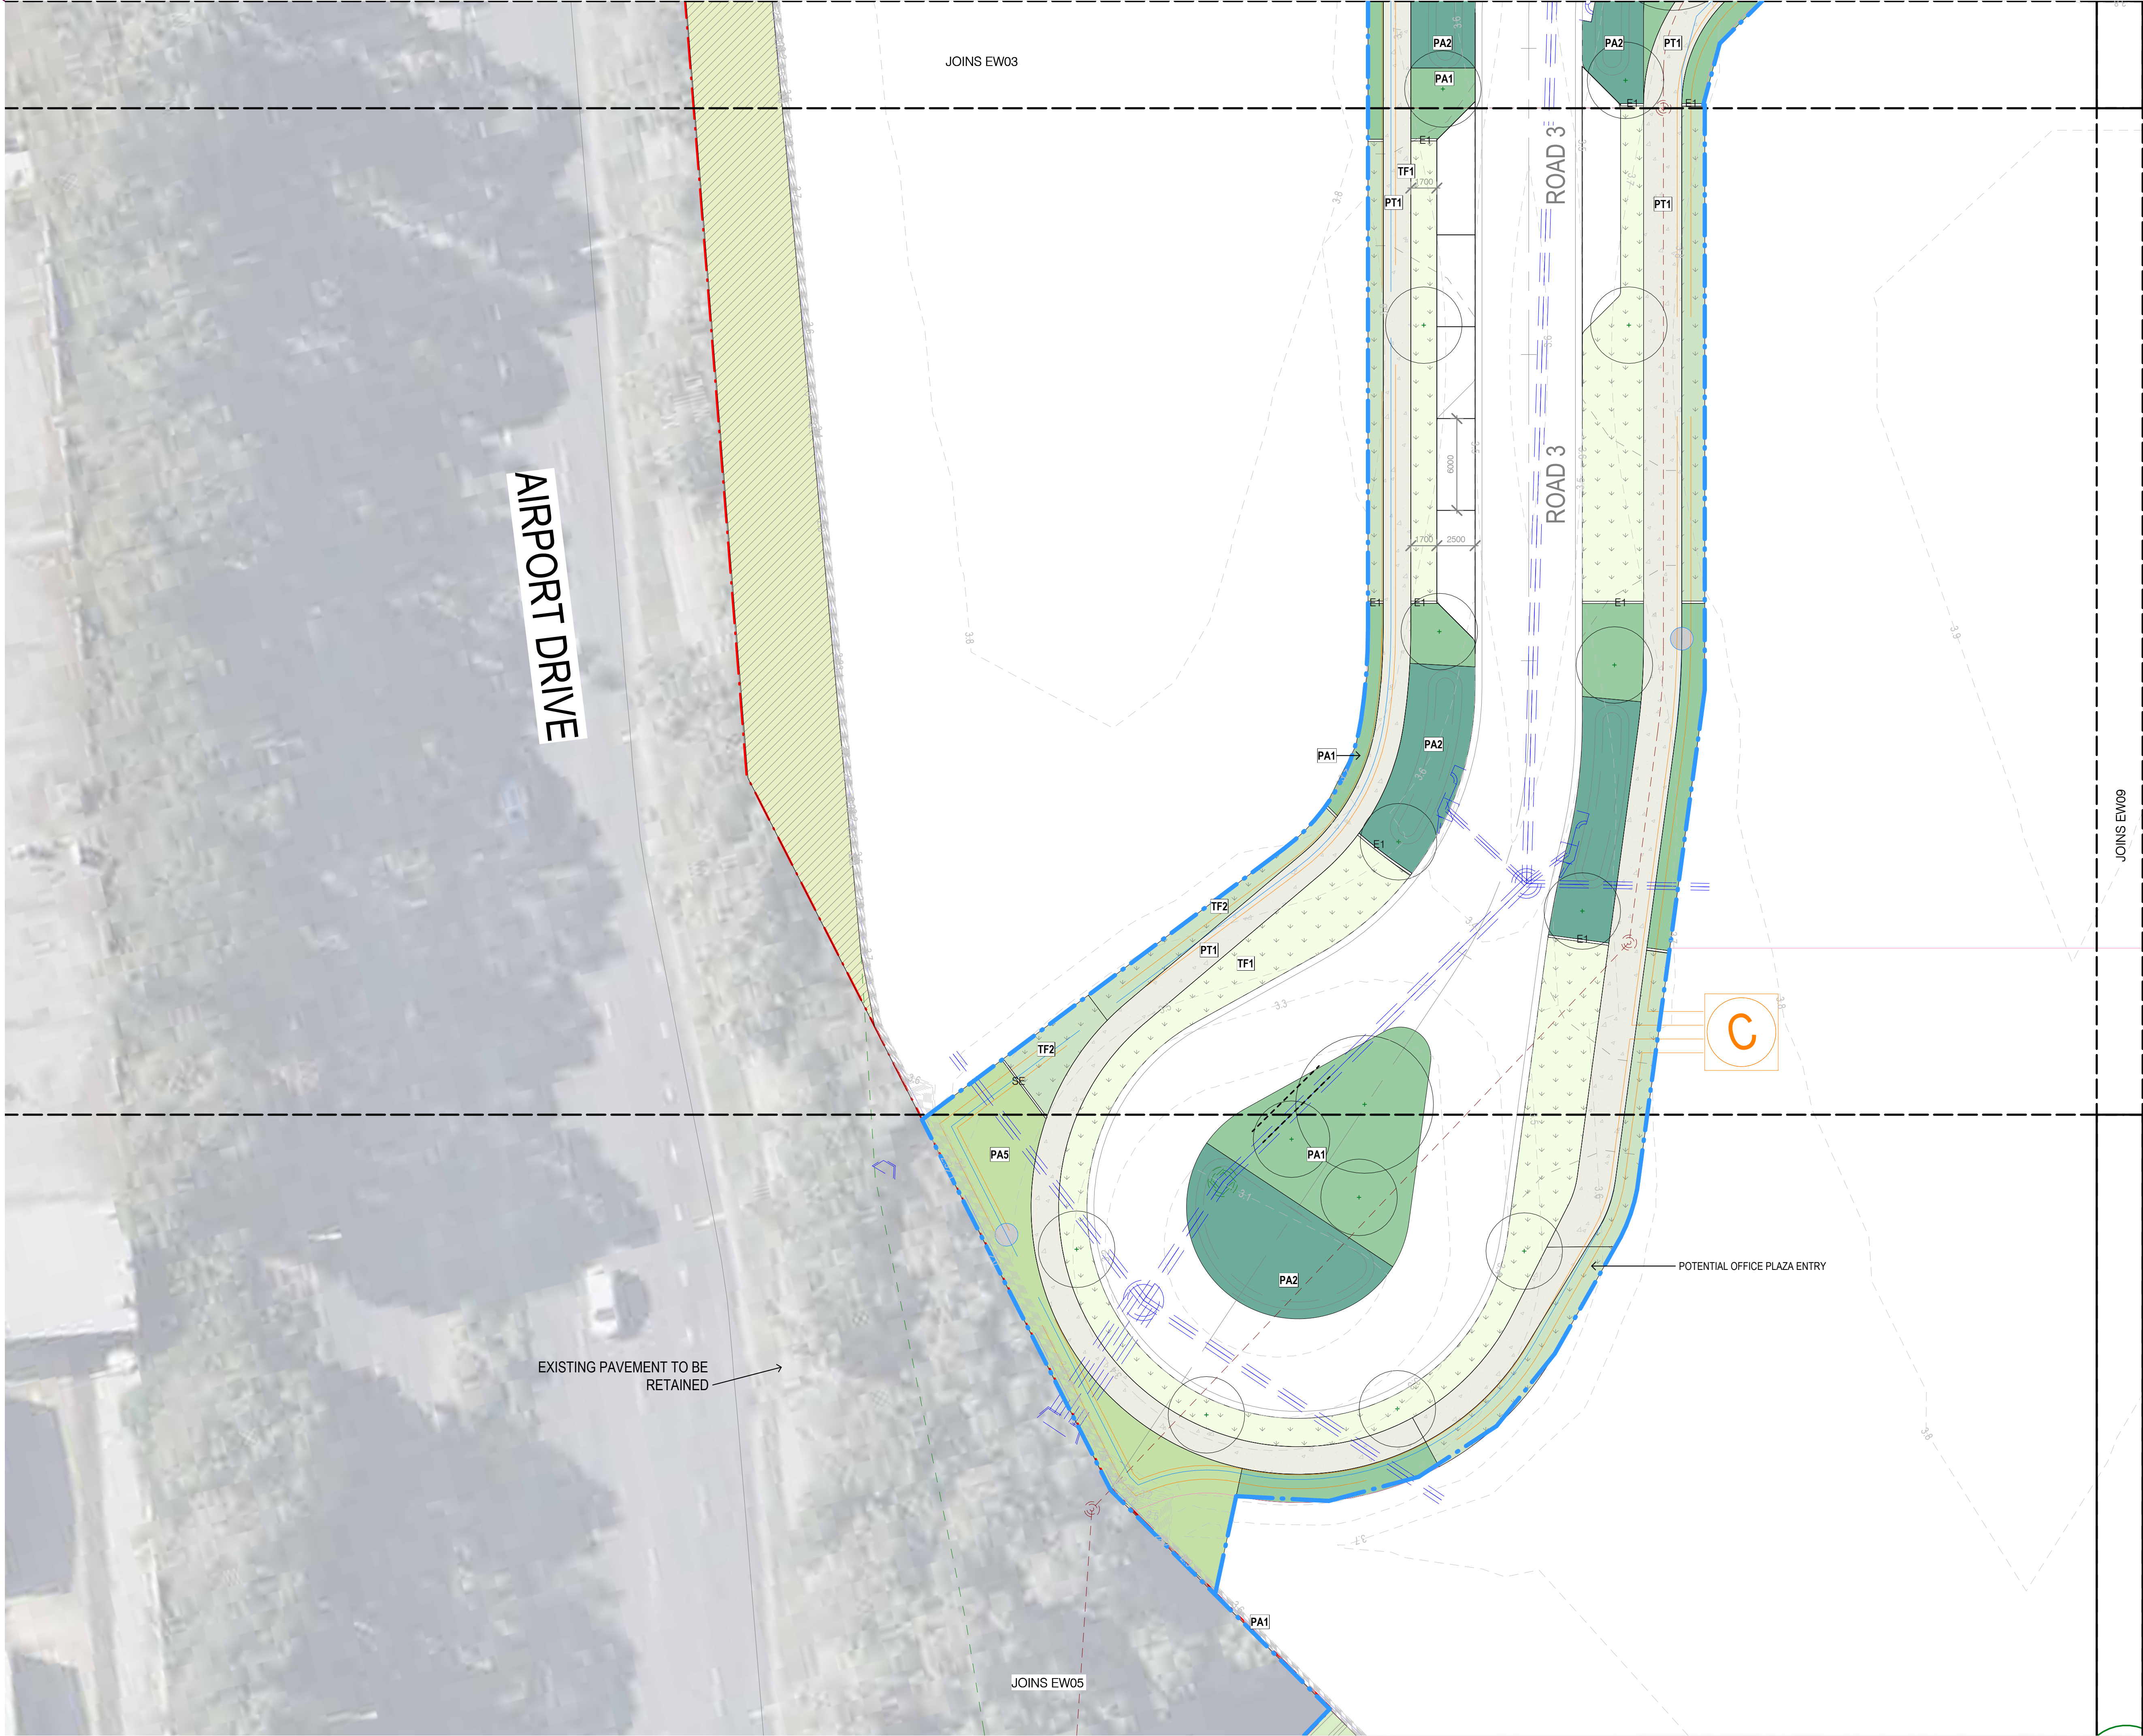

rev	description	date	drawn	QA
A	PRELIMINARY ISSUE	26/06/26	RPS	JB
B	SCHEMATIC DESIGN	07/08/26	RPS	ST

NOT FOR
CONSTRUCTION



A TETRA TECH COMPANY


RPS AAP Consulting Pty
Ltd
ABN 97 117 883 173
Brisbane Office
Level 8, 31 Duncan St,
Fortitude Valley,
Queensland, 4006
T +61 7 3539 9500
W rpsgroup.com

client
SCA

project name
SUNSHINE COAST AIRPORT

project location
GATEWAY PRECINCT

drawing title
EXTERNAL WORKS

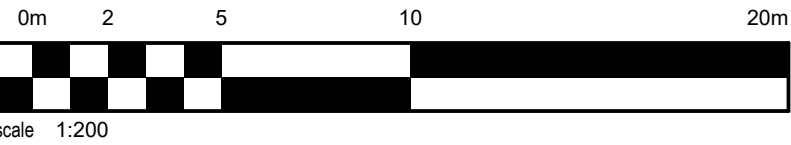



rev	description	date	drawn	QA
A	PRELIMINARY ISSUE	26/06/26	RPS	JB
B	SCHEMATIC DESIGN	07/08/26	RPS	ST

NOT FOR
CONSTRUCTION



RPS
A TETRA TECH COMPANY


RPS AAP Consulting Pty Ltd
ABN 97 117 883 173
Brisbane Office
Level 8, 31 Duncan St,
Fortitude Valley,
Queensland, 4006
T +61 7 3539 9500
W rpsgroup.com


client
SCA

project name
SUNSHINE COAST AIRPORT

project location
GATEWAY PRECINCT

drawing title
EXTERNAL WORKS

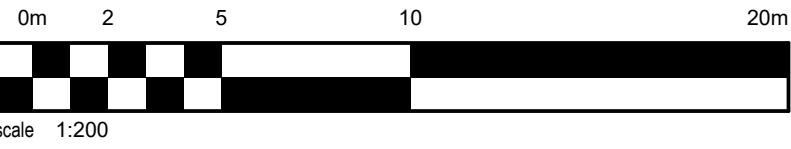

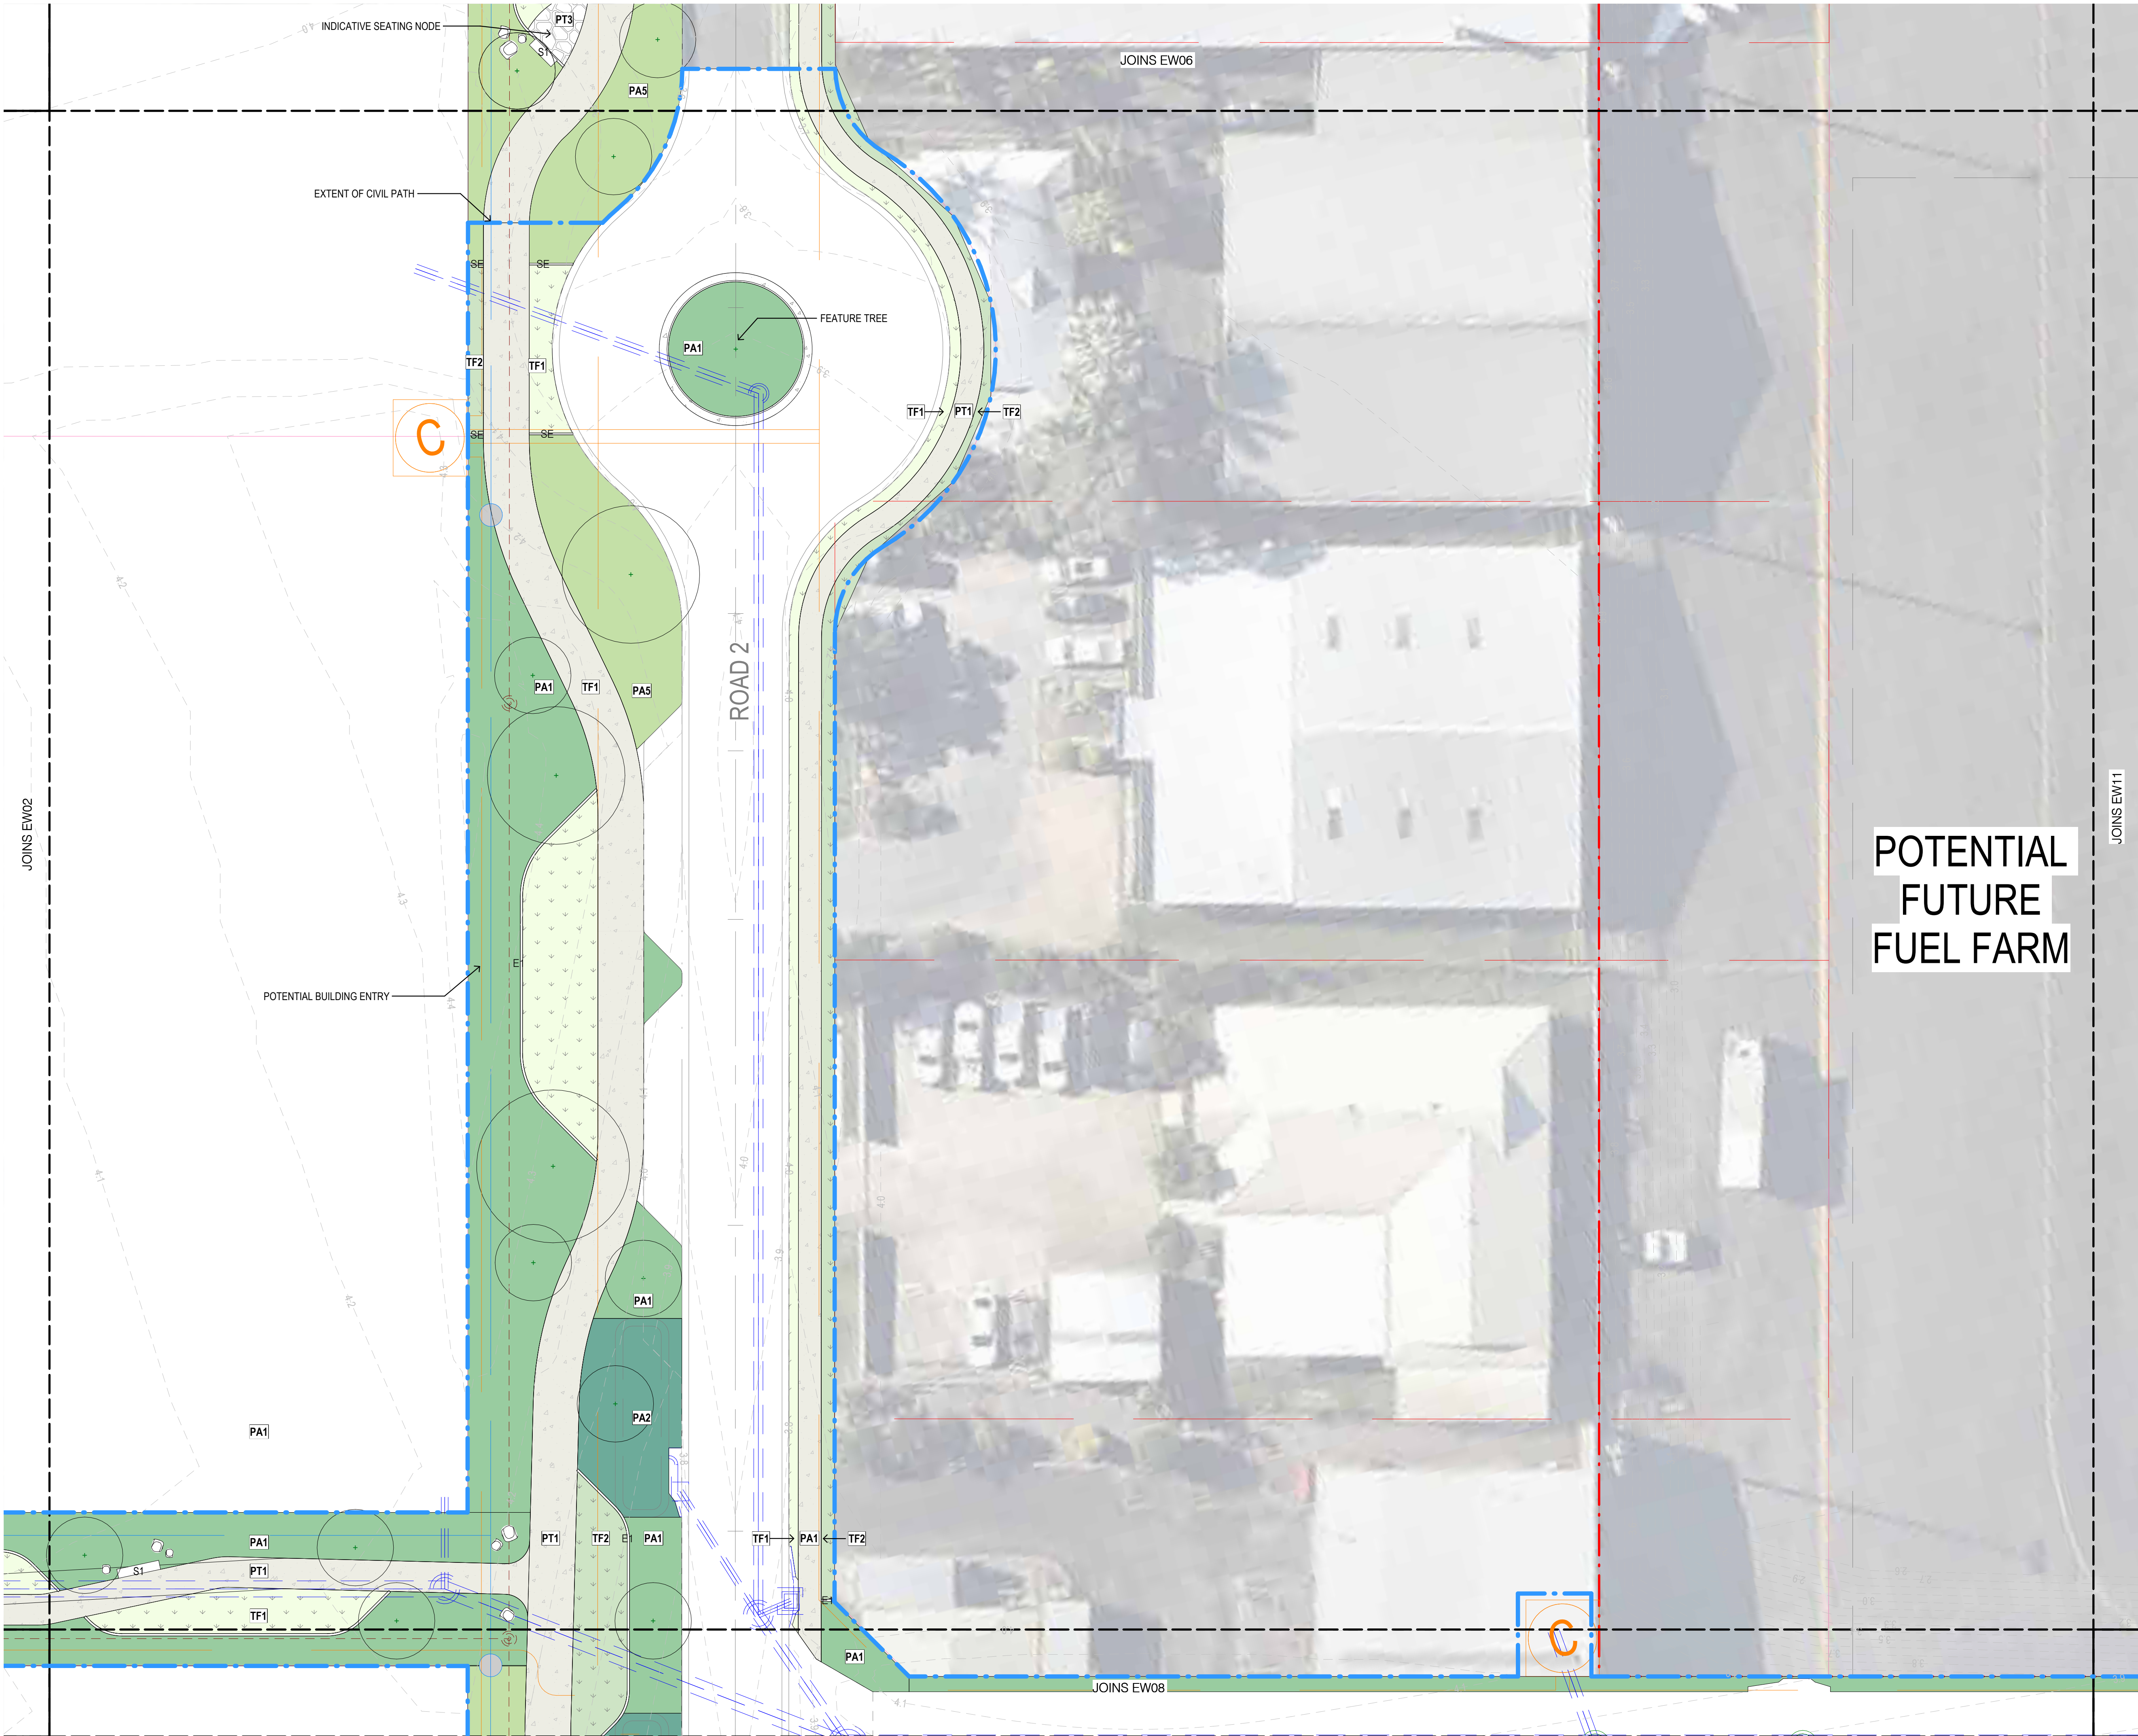

rev	description	date	drawn	QA
A	PRELIMINARY ISSUE	26/06/26	RPS	JB
B	SCHEMATIC DESIGN	07/08/26	RPS	ST

NOT FOR
CONSTRUCTION



A TETRA TECH COMPANY

RPS AAP Consulting Pty
Ltd
ABN 97 117 883 173
Brisbane Office
Level 8, 31 Duncan St,
Fortitude Valley,
Queensland, 4006
T +61 7 3539 9500
W rpsgroup.com

client

SCA

project name

SUNSHINE COAST AIRPORT


project location

GATEWAY PRECINCT

drawing title

EXTERNAL WORKS



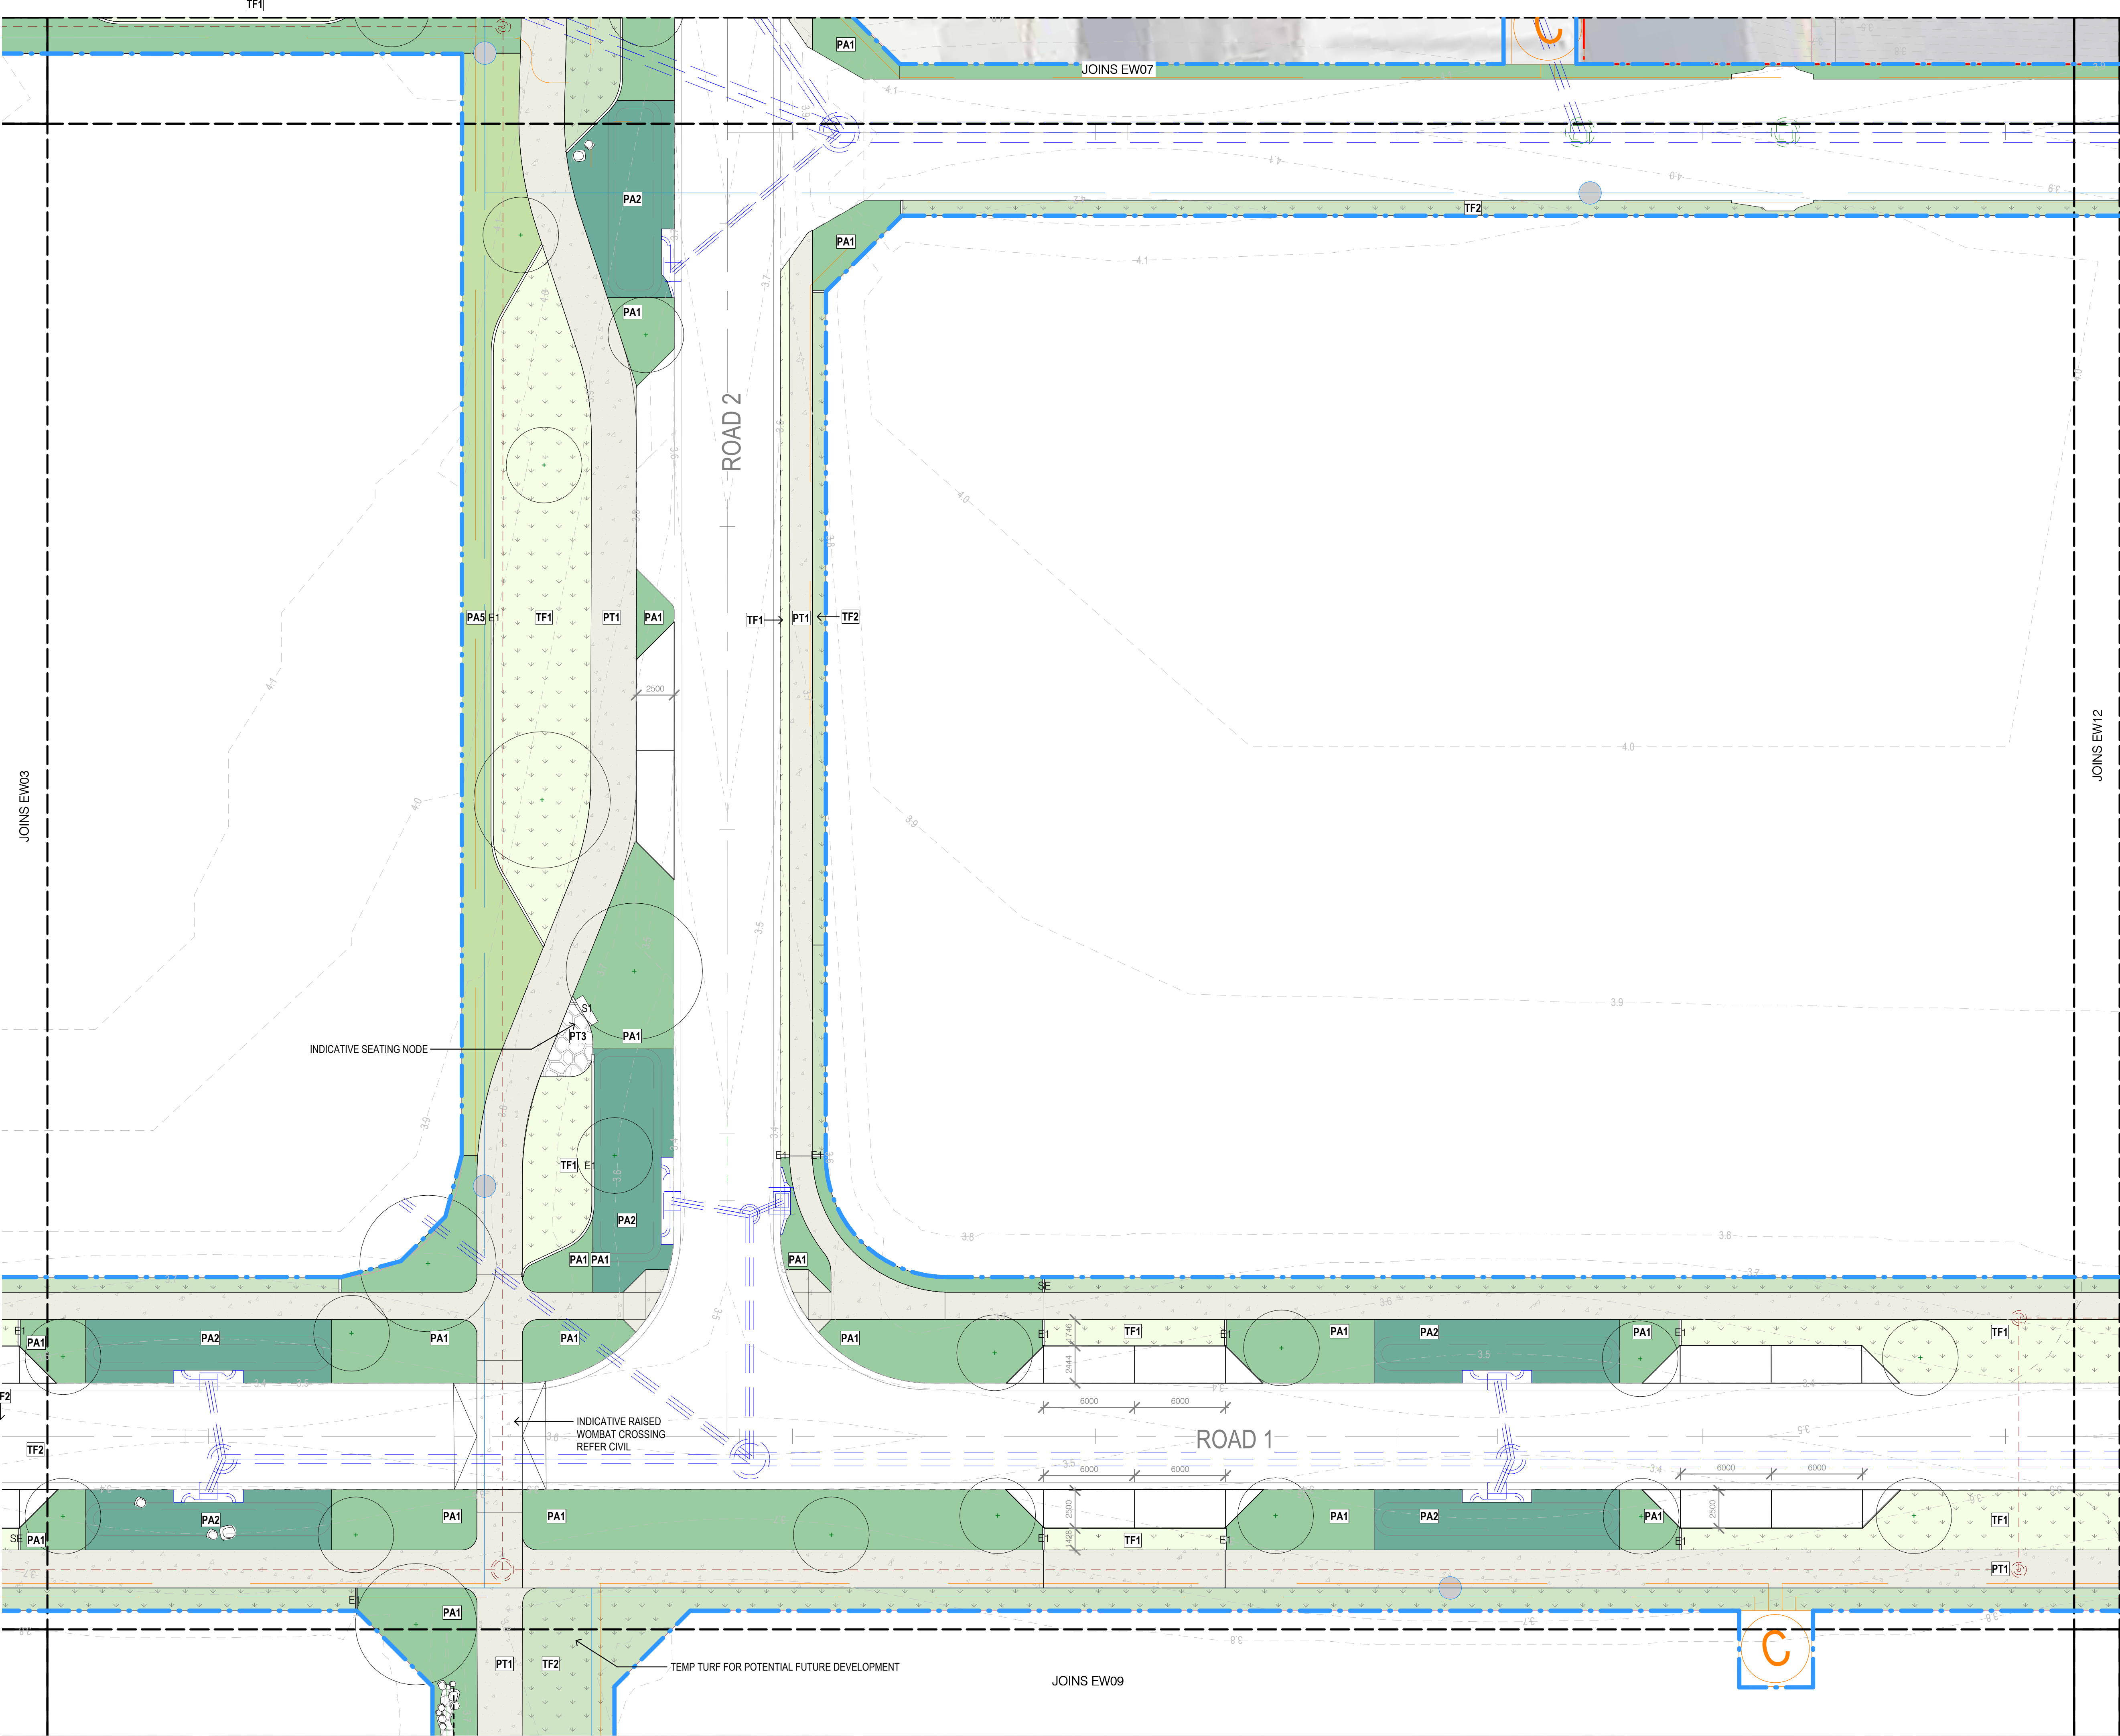

rev	description	date	drawn	QA
A	PRELIMINARY ISSUE	26/06/26	RPS	JB
B	SCHEMATIC DESIGN	07/08/26	RPS	ST

NOT FOR
CONSTRUCTION



RPS AAP Consulting Pty
Ltd
ABN 97 117 883 173
Brisbane Office
Level 8, 31 Duncan St,
Fortitude Valley,
Queensland, 4006
T +61 7 3539 9500
W rpsgroup.com


client
SCA

project name
SUNSHINE COAST AIRPORT

project location
GATEWAY PRECINCT

drawing title
EXTERNAL WORKS



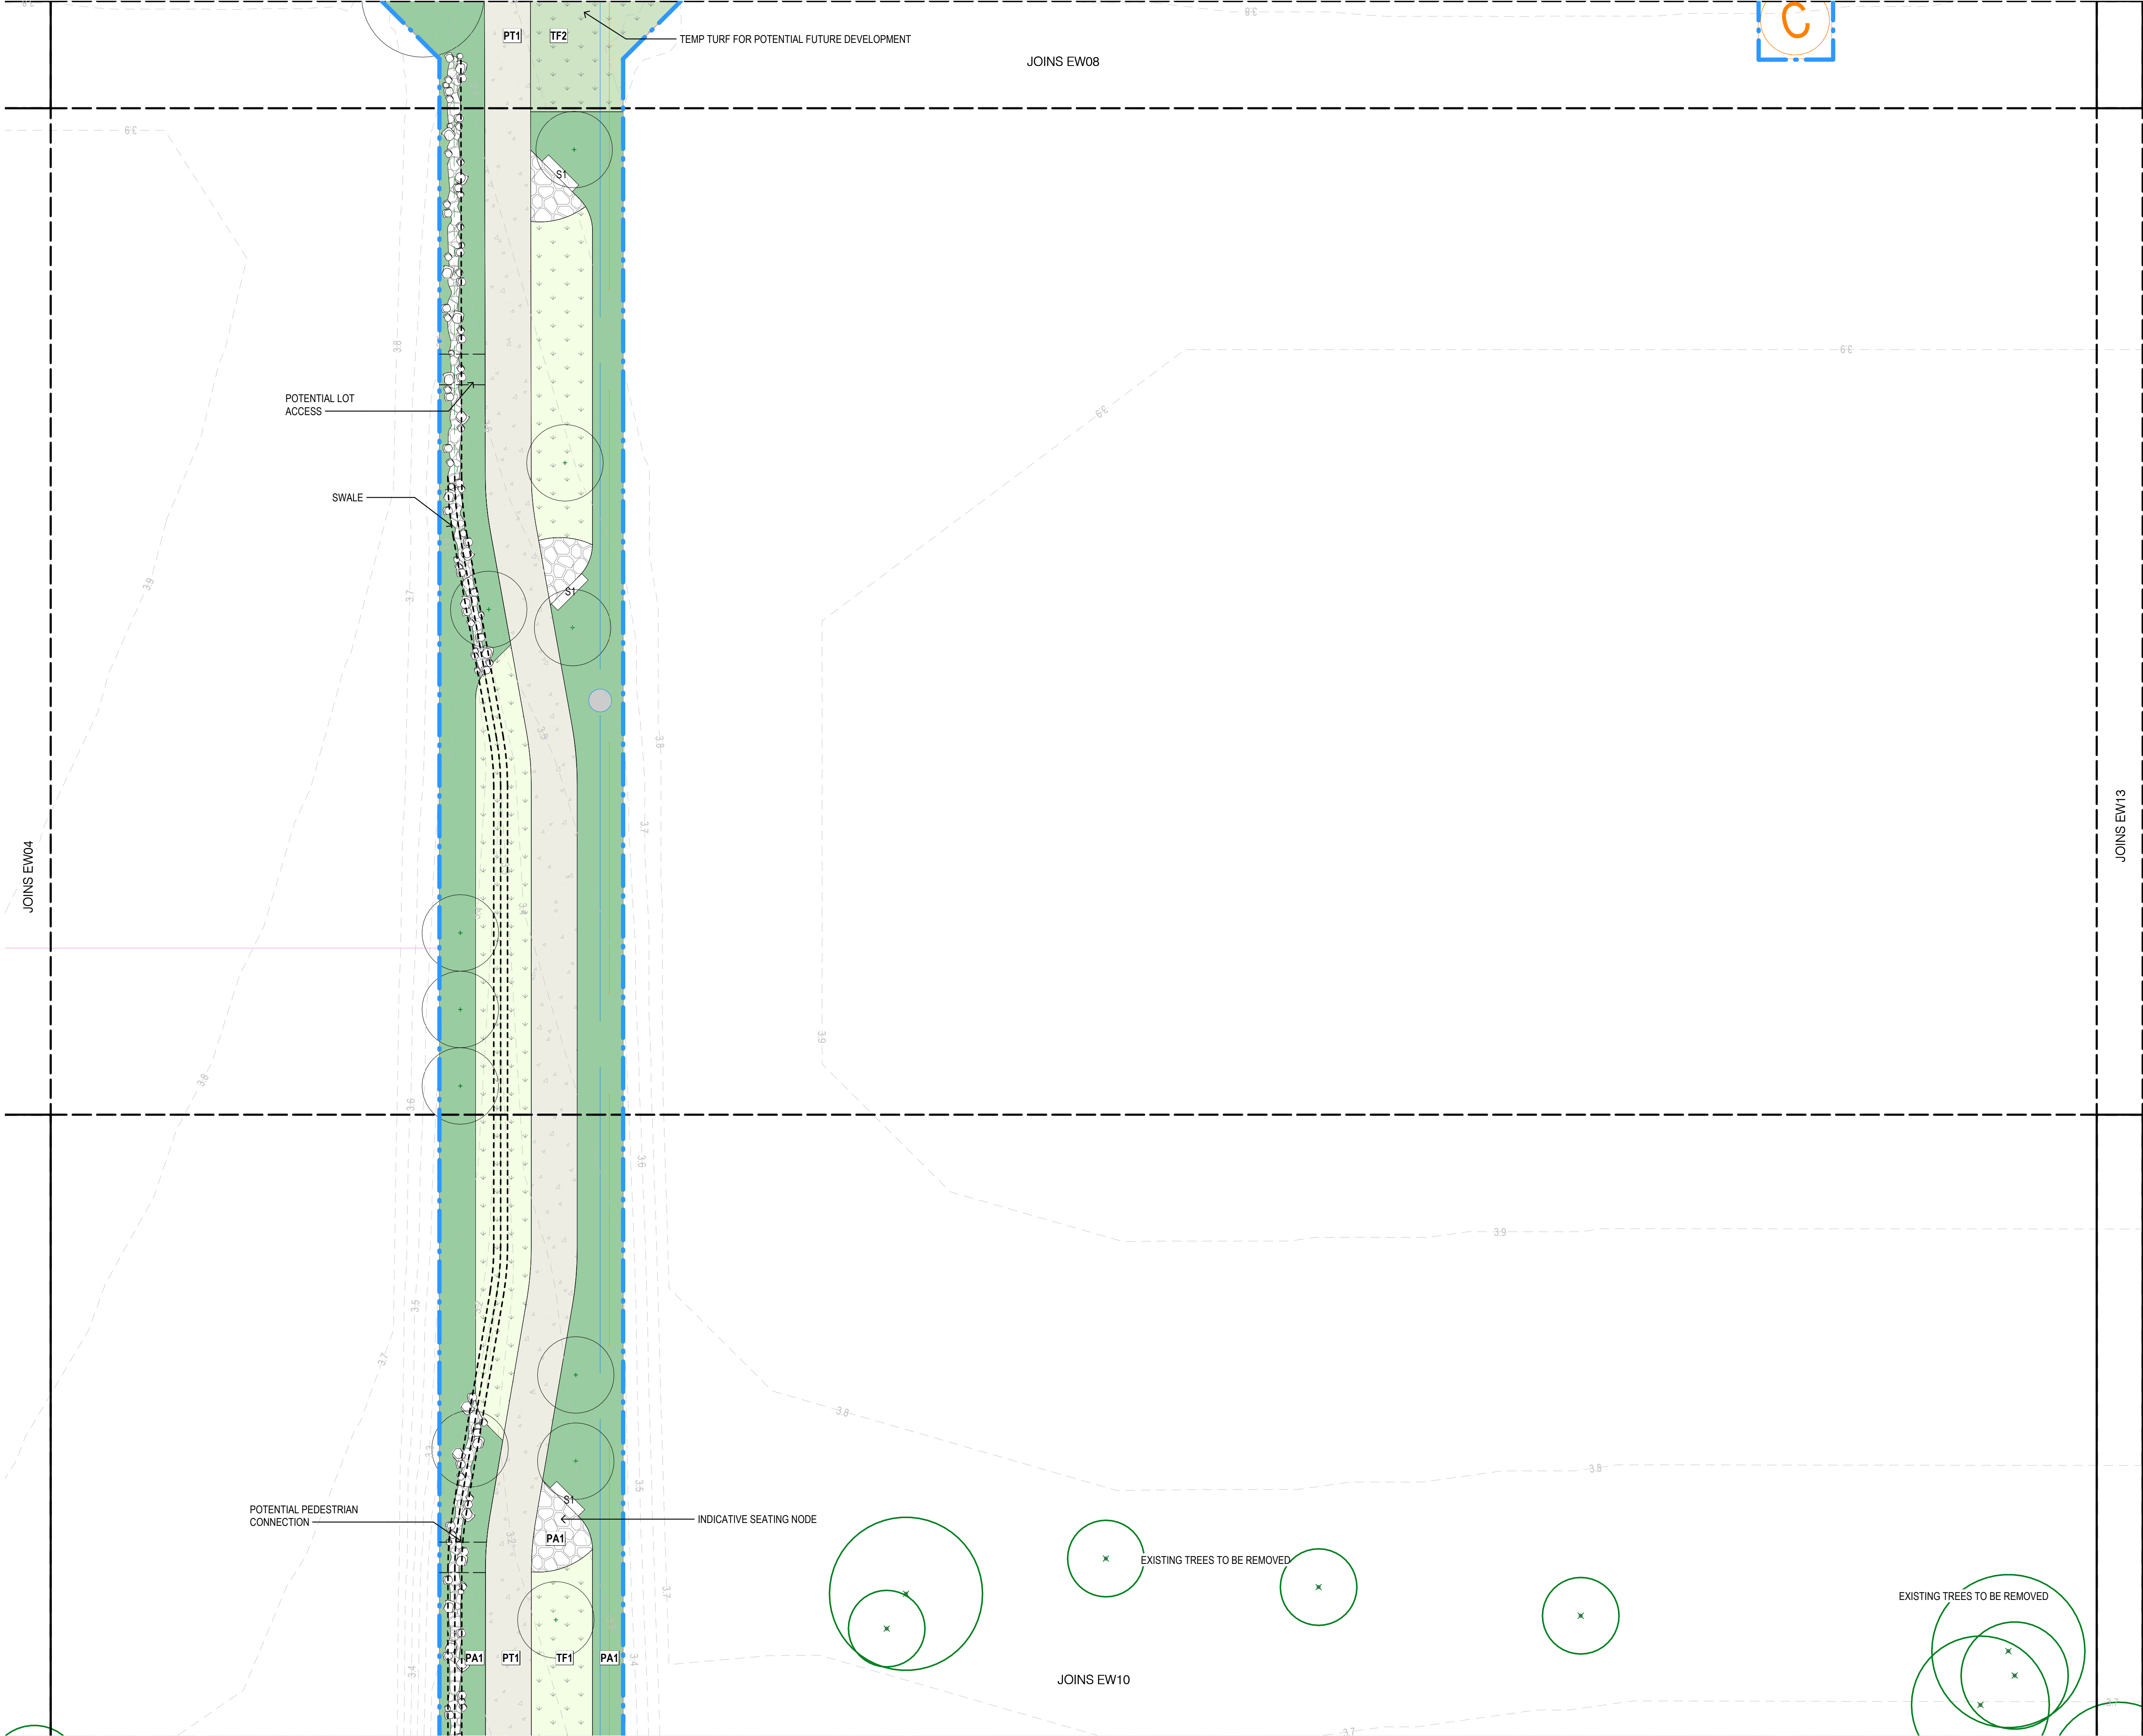

rev	description	date	drawn	QA
A	PRELIMINARY ISSUE	26/06/26	RPS	JB
B	SCHEMATIC DESIGN	07/08/26	RPS	ST

NOT FOR
CONSTRUCTION



A TETRA TECH COMPANY


RPS AAP Consulting Pty Ltd
ABN 97 117 883 173
Brisbane Office
Level 8, 31 Duncan St,
Fortitude Valley,
Queensland, 4006
T +61 7 3539 9500
W rpsgroup.com


client
SCA

project name
SUNSHINE COAST AIRPORT

project location
GATEWAY PRECINCT

drawing title
EXTERNAL WORKS

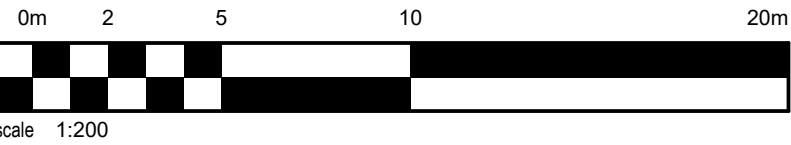

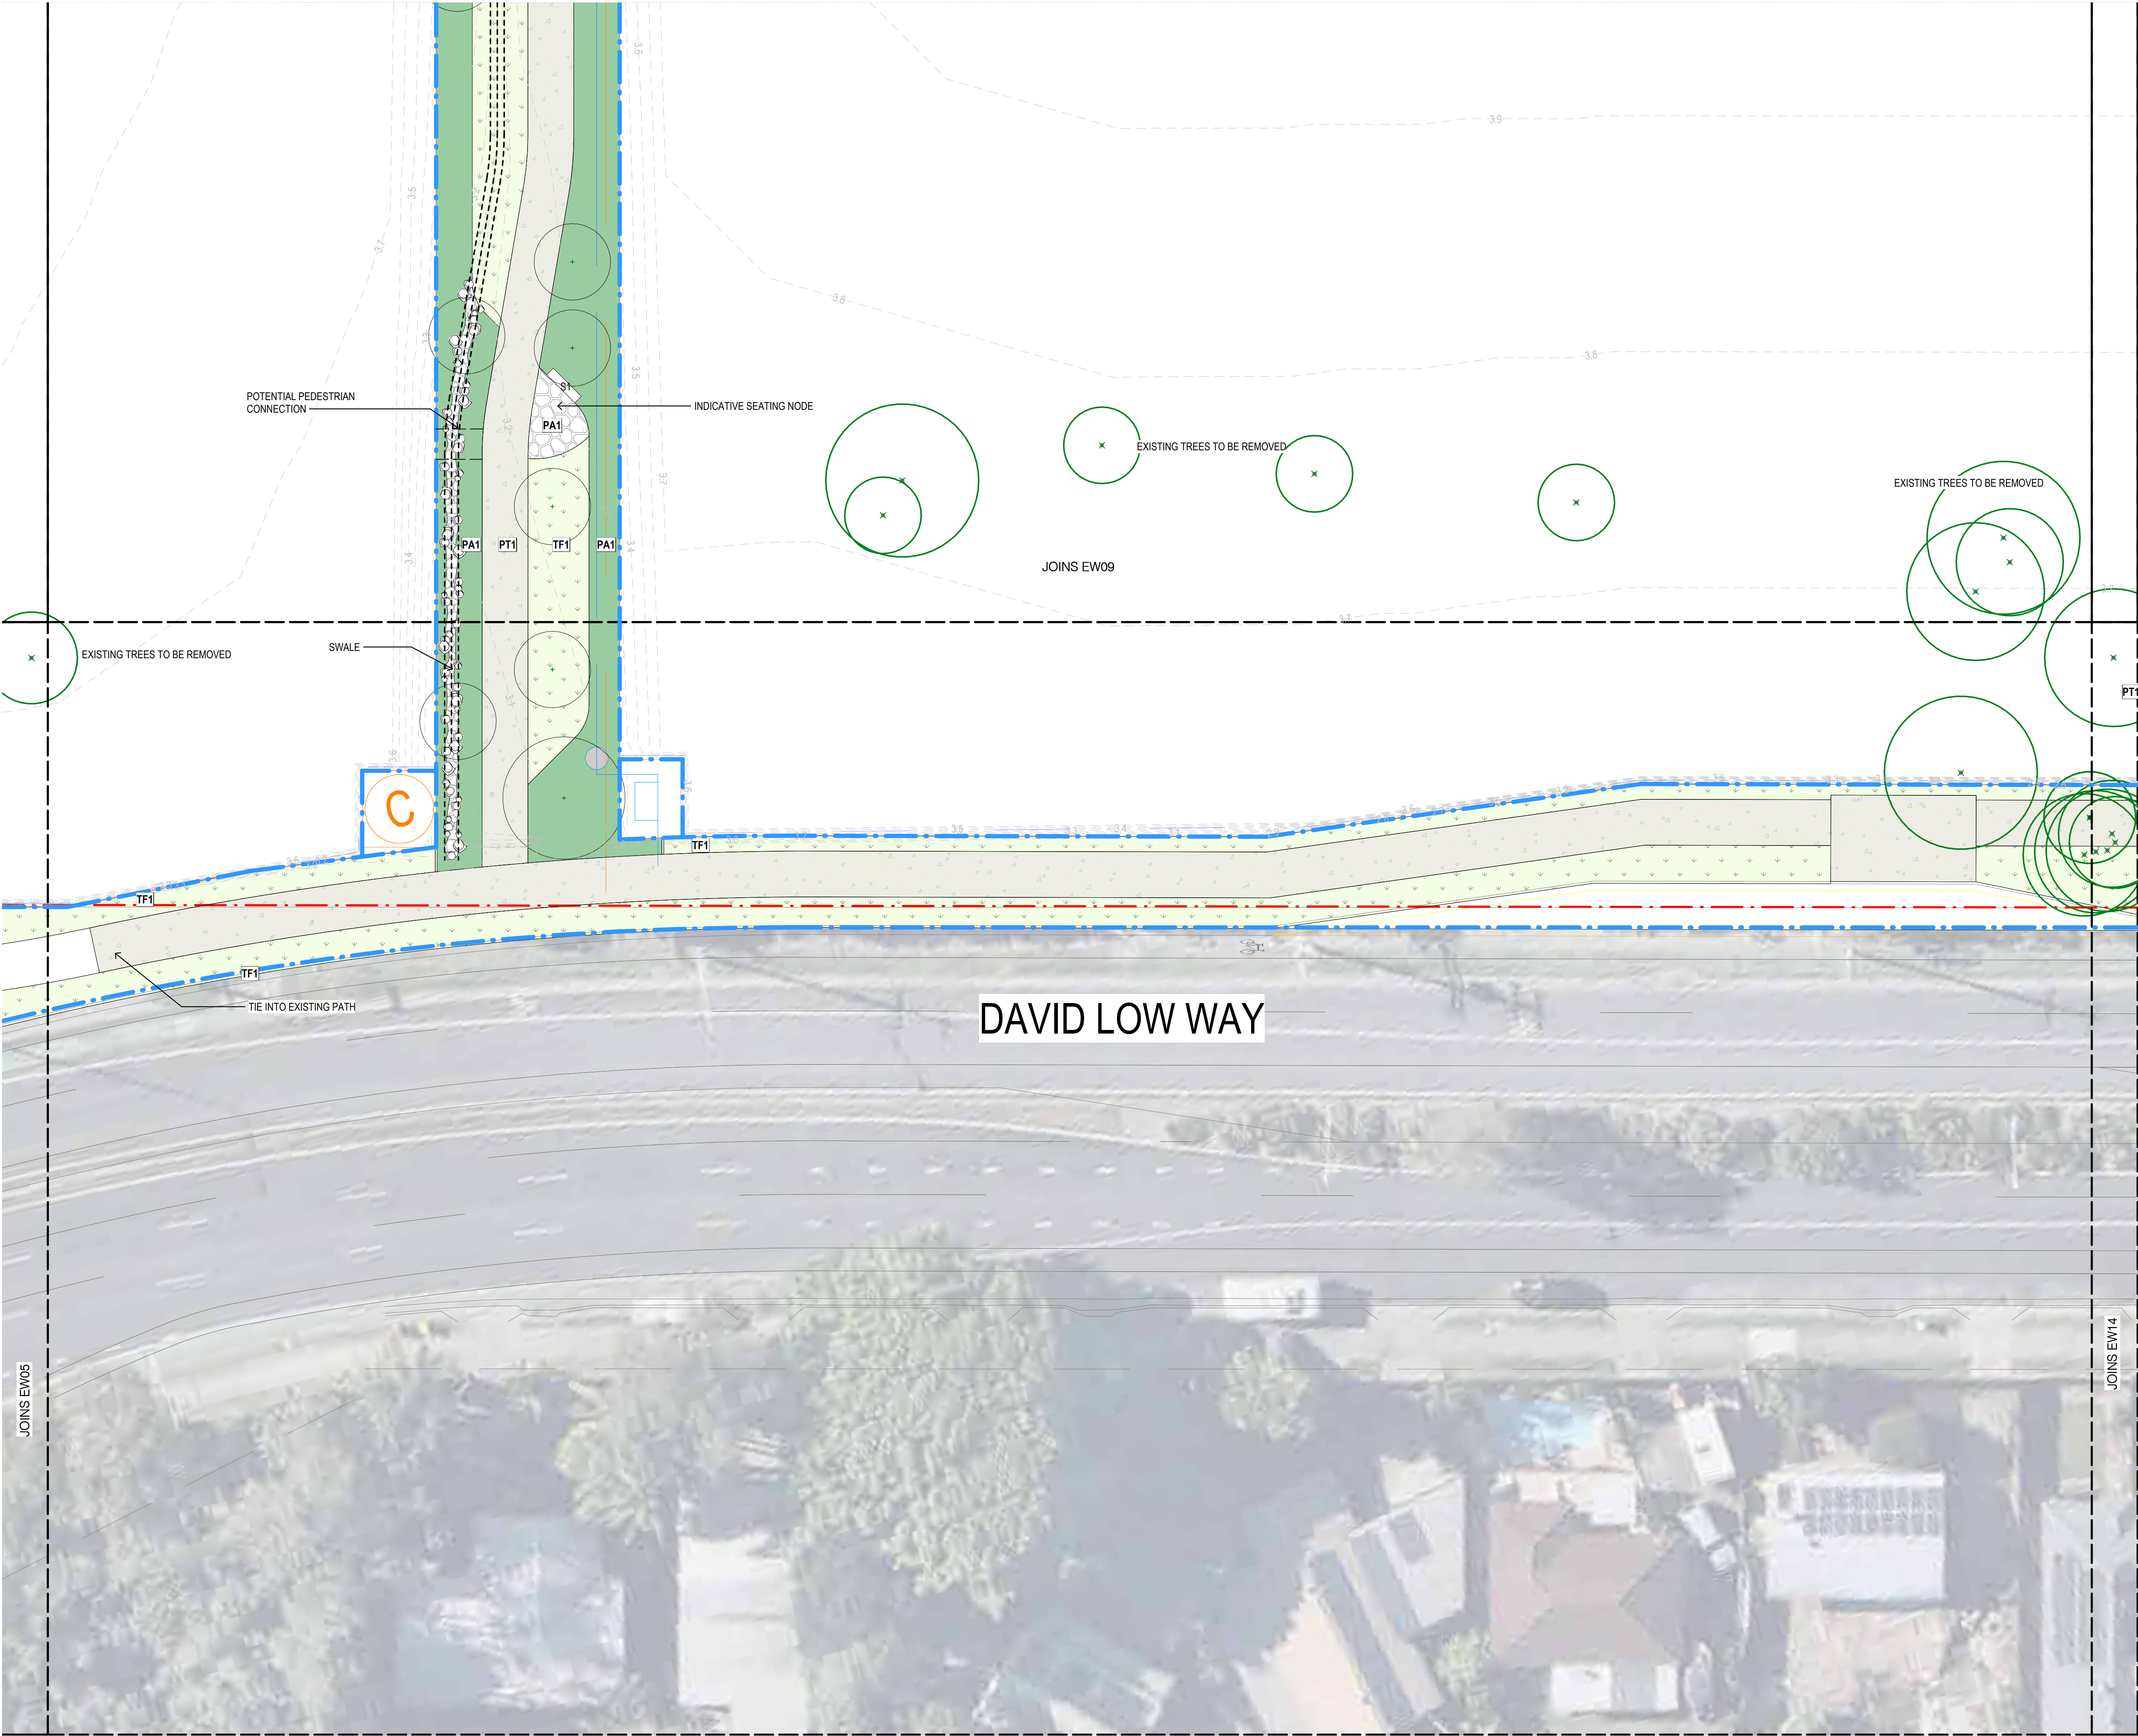

rev	description	date	drawn	QA
A	PRELIMINARY ISSUE	26/06/26	RPS	JB
B	SCHEMATIC DESIGN	07/08/26	RPS	ST


NOT FOR
CONSTRUCTION



A TETRA TECH COMPANY

RPS AAP Consulting Pty Ltd
ABN 97 117 883 173
Brisbane Office
Level 8, 31 Duncan St,
Fortitude Valley,
Queensland, 4006
T +61 7 3539 9500
W rpsgroup.com

client	SCA
project name	SUNSHINE COAST AIRPORT
project location	GATEWAY PRECINCT
drawing title	EXTERNAL WORKS

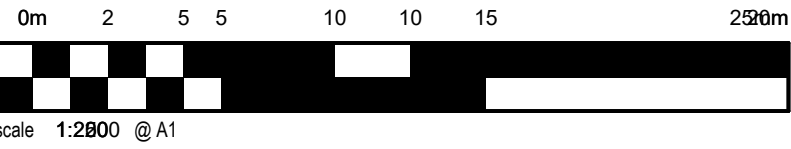

AU213 document no.
project no. 440898
drawing no. EW10

issue
B





JOINS EW07

POTENTIAL FUTURE FUEL FARM

JOINS EW12

PA1

PAS

rev	description	date	drawn	QA
A	PRELIMINARY ISSUE	26/06/26	RPS	JB
B	SCHEMATIC DESIGN	07/08/26	RPS	ST

NOT FOR
CONSTRUCTION



RPS AAP Consulting Pty
Ltd
ABN 97 117 883 173
Brisbane Office
Level 8, 31 Duncan St,
Fortitude Valley,
Queensland, 4006
T +61 7 3539 9500
W rpsgroup.com

client

SCA

project name

SUNSHINE COAST AIRPORT


project location

GATEWAY PRECINCT

drawing title

EXTERNAL WORKS



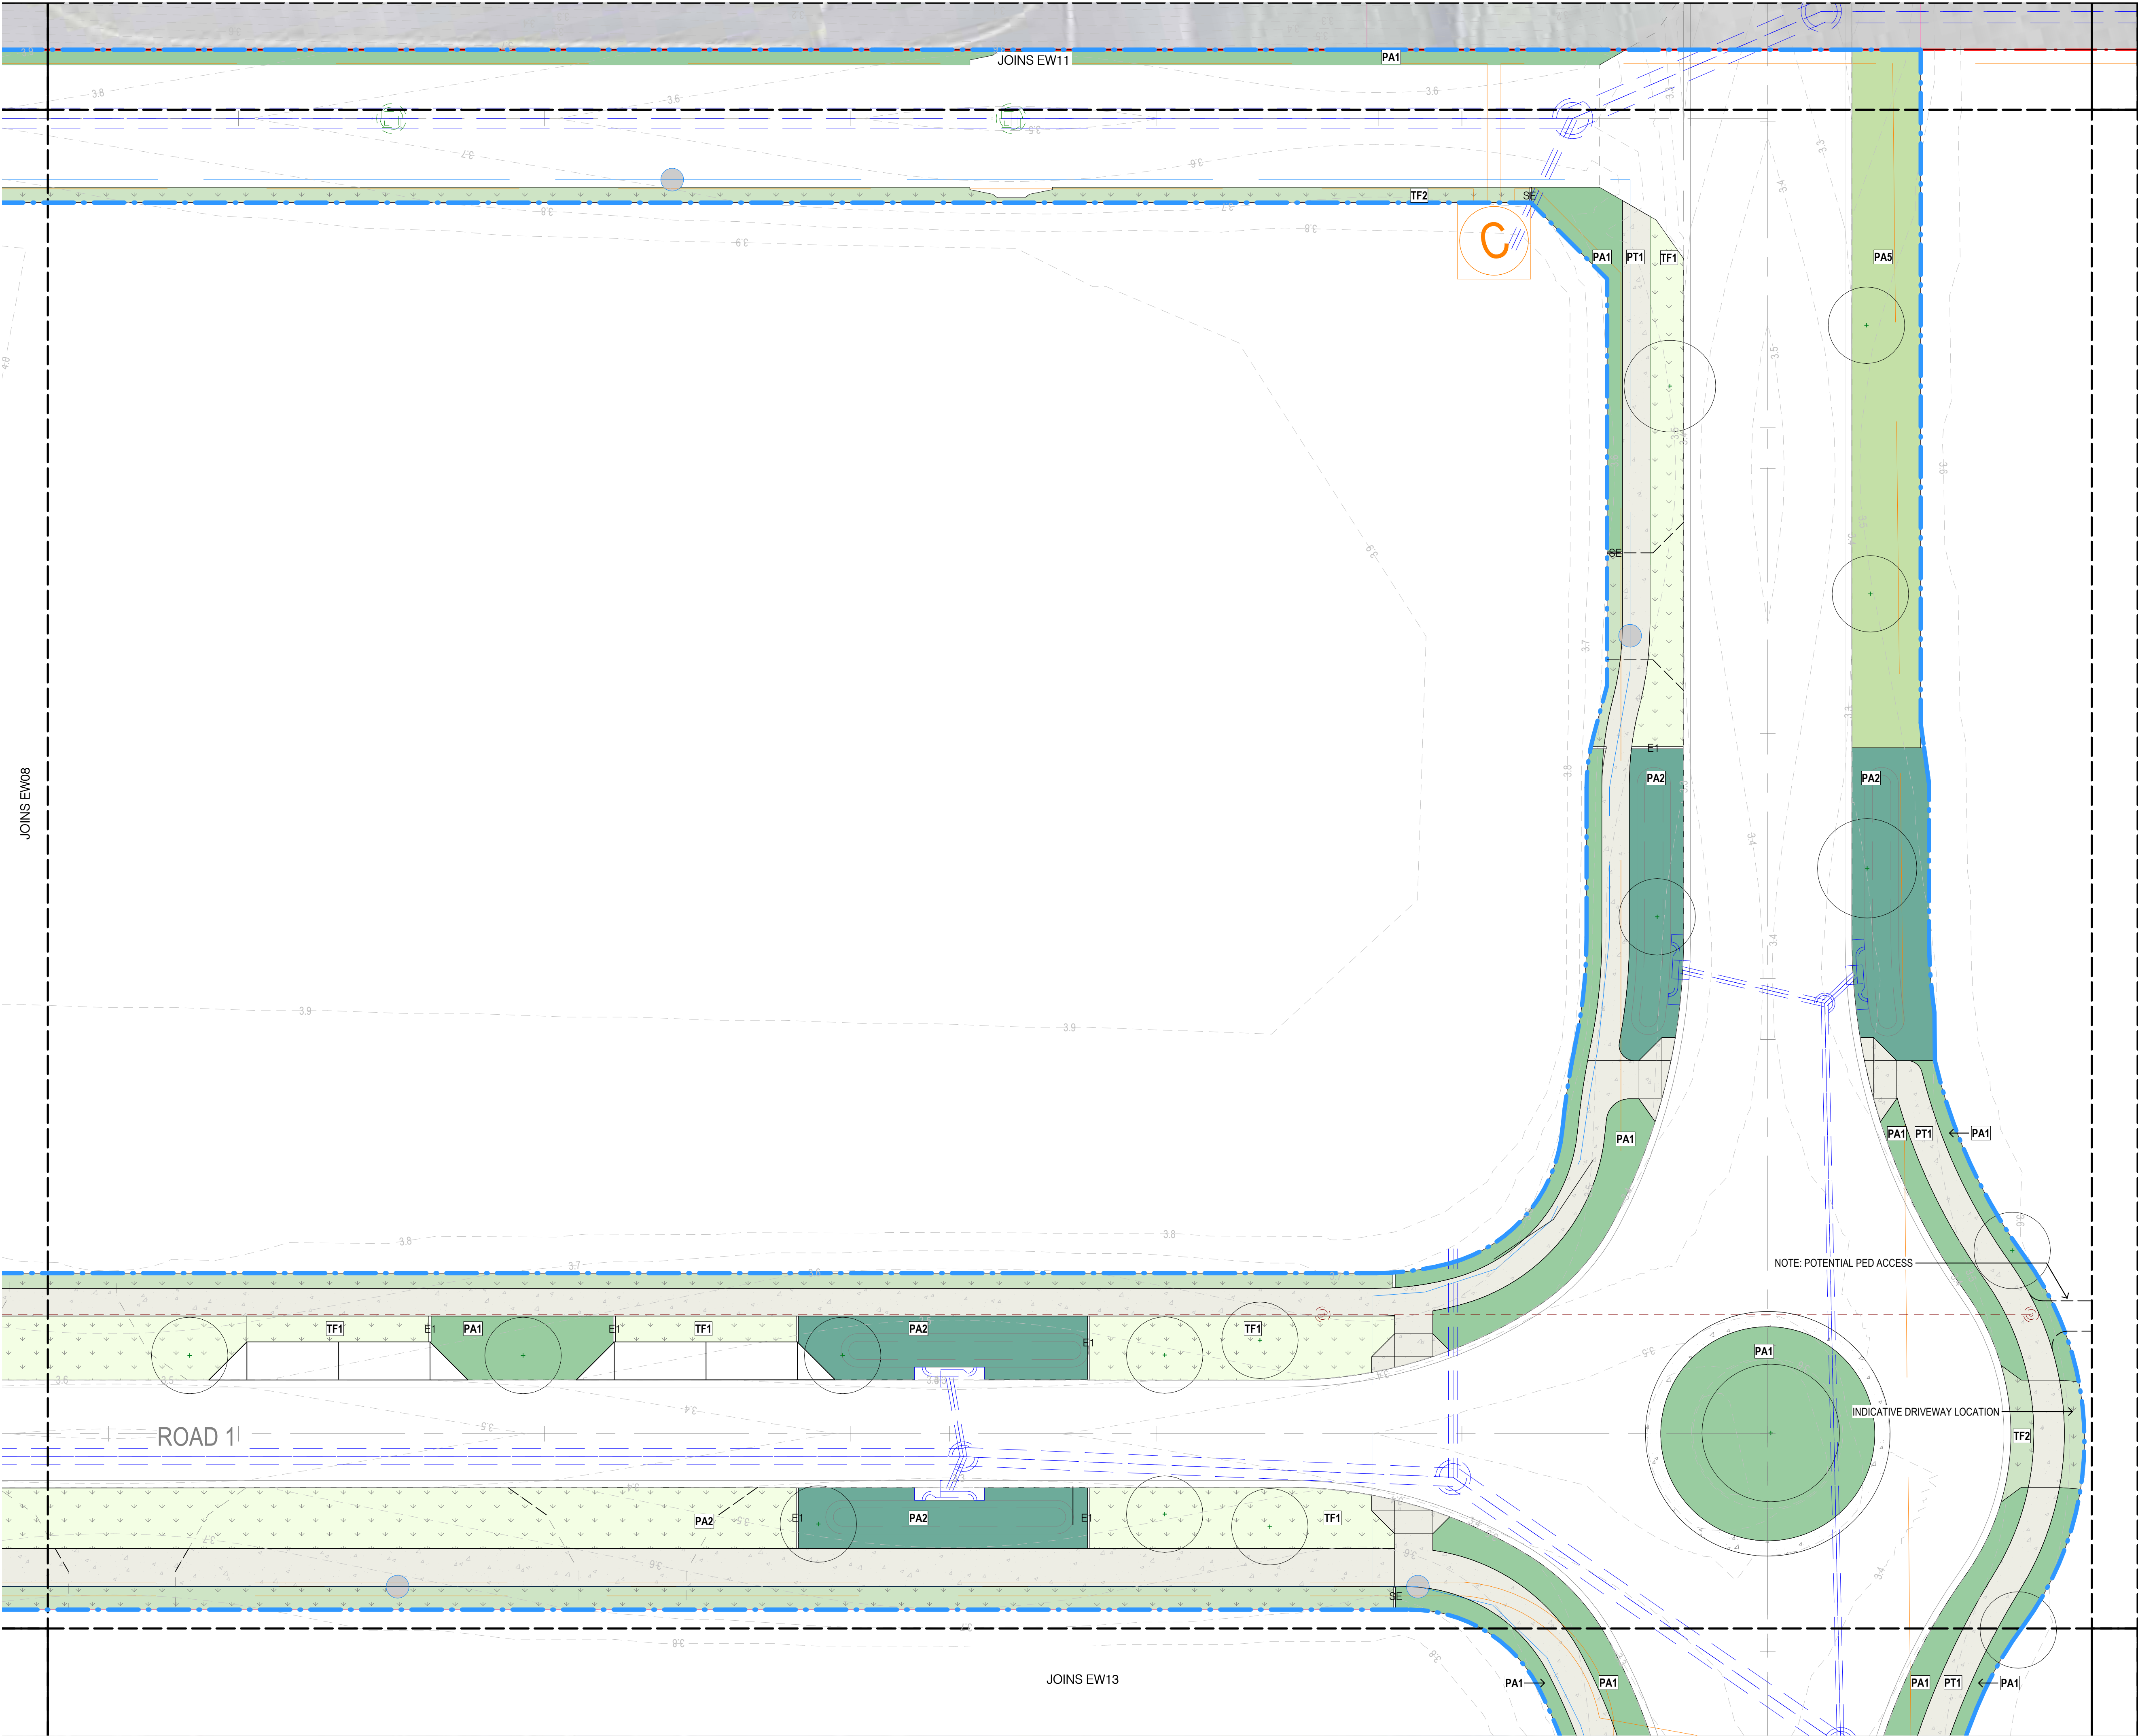

rev	description	date	drawn	QA
A	PRELIMINARY ISSUE	26/06/26	RPS	JB
B	SCHEMATIC DESIGN	07/08/26	RPS	ST

NOT FOR
CONSTRUCTION




RPS AAP Consulting Pty
Ltd
ABN 97 117 883 173
Brisbane Office
Level 8, 31 Duncan St,
Fortitude Valley,
Queensland, 4006
T +61 7 3539 9500
W rpsgroup.com

client
SCA
project name
SUNSHINE COAST AIRPORT
project location
GATEWAY PRECINCT
drawing title
EXTERNAL WORKS



AU213 document no.
project no.
440898
drawing no.
EW12
issue
B

© Copyright protects this drawing. Unauthorised reproduction or amendment not permitted.
Refer to drawing CS-XXXX for further notes and disclaimers.

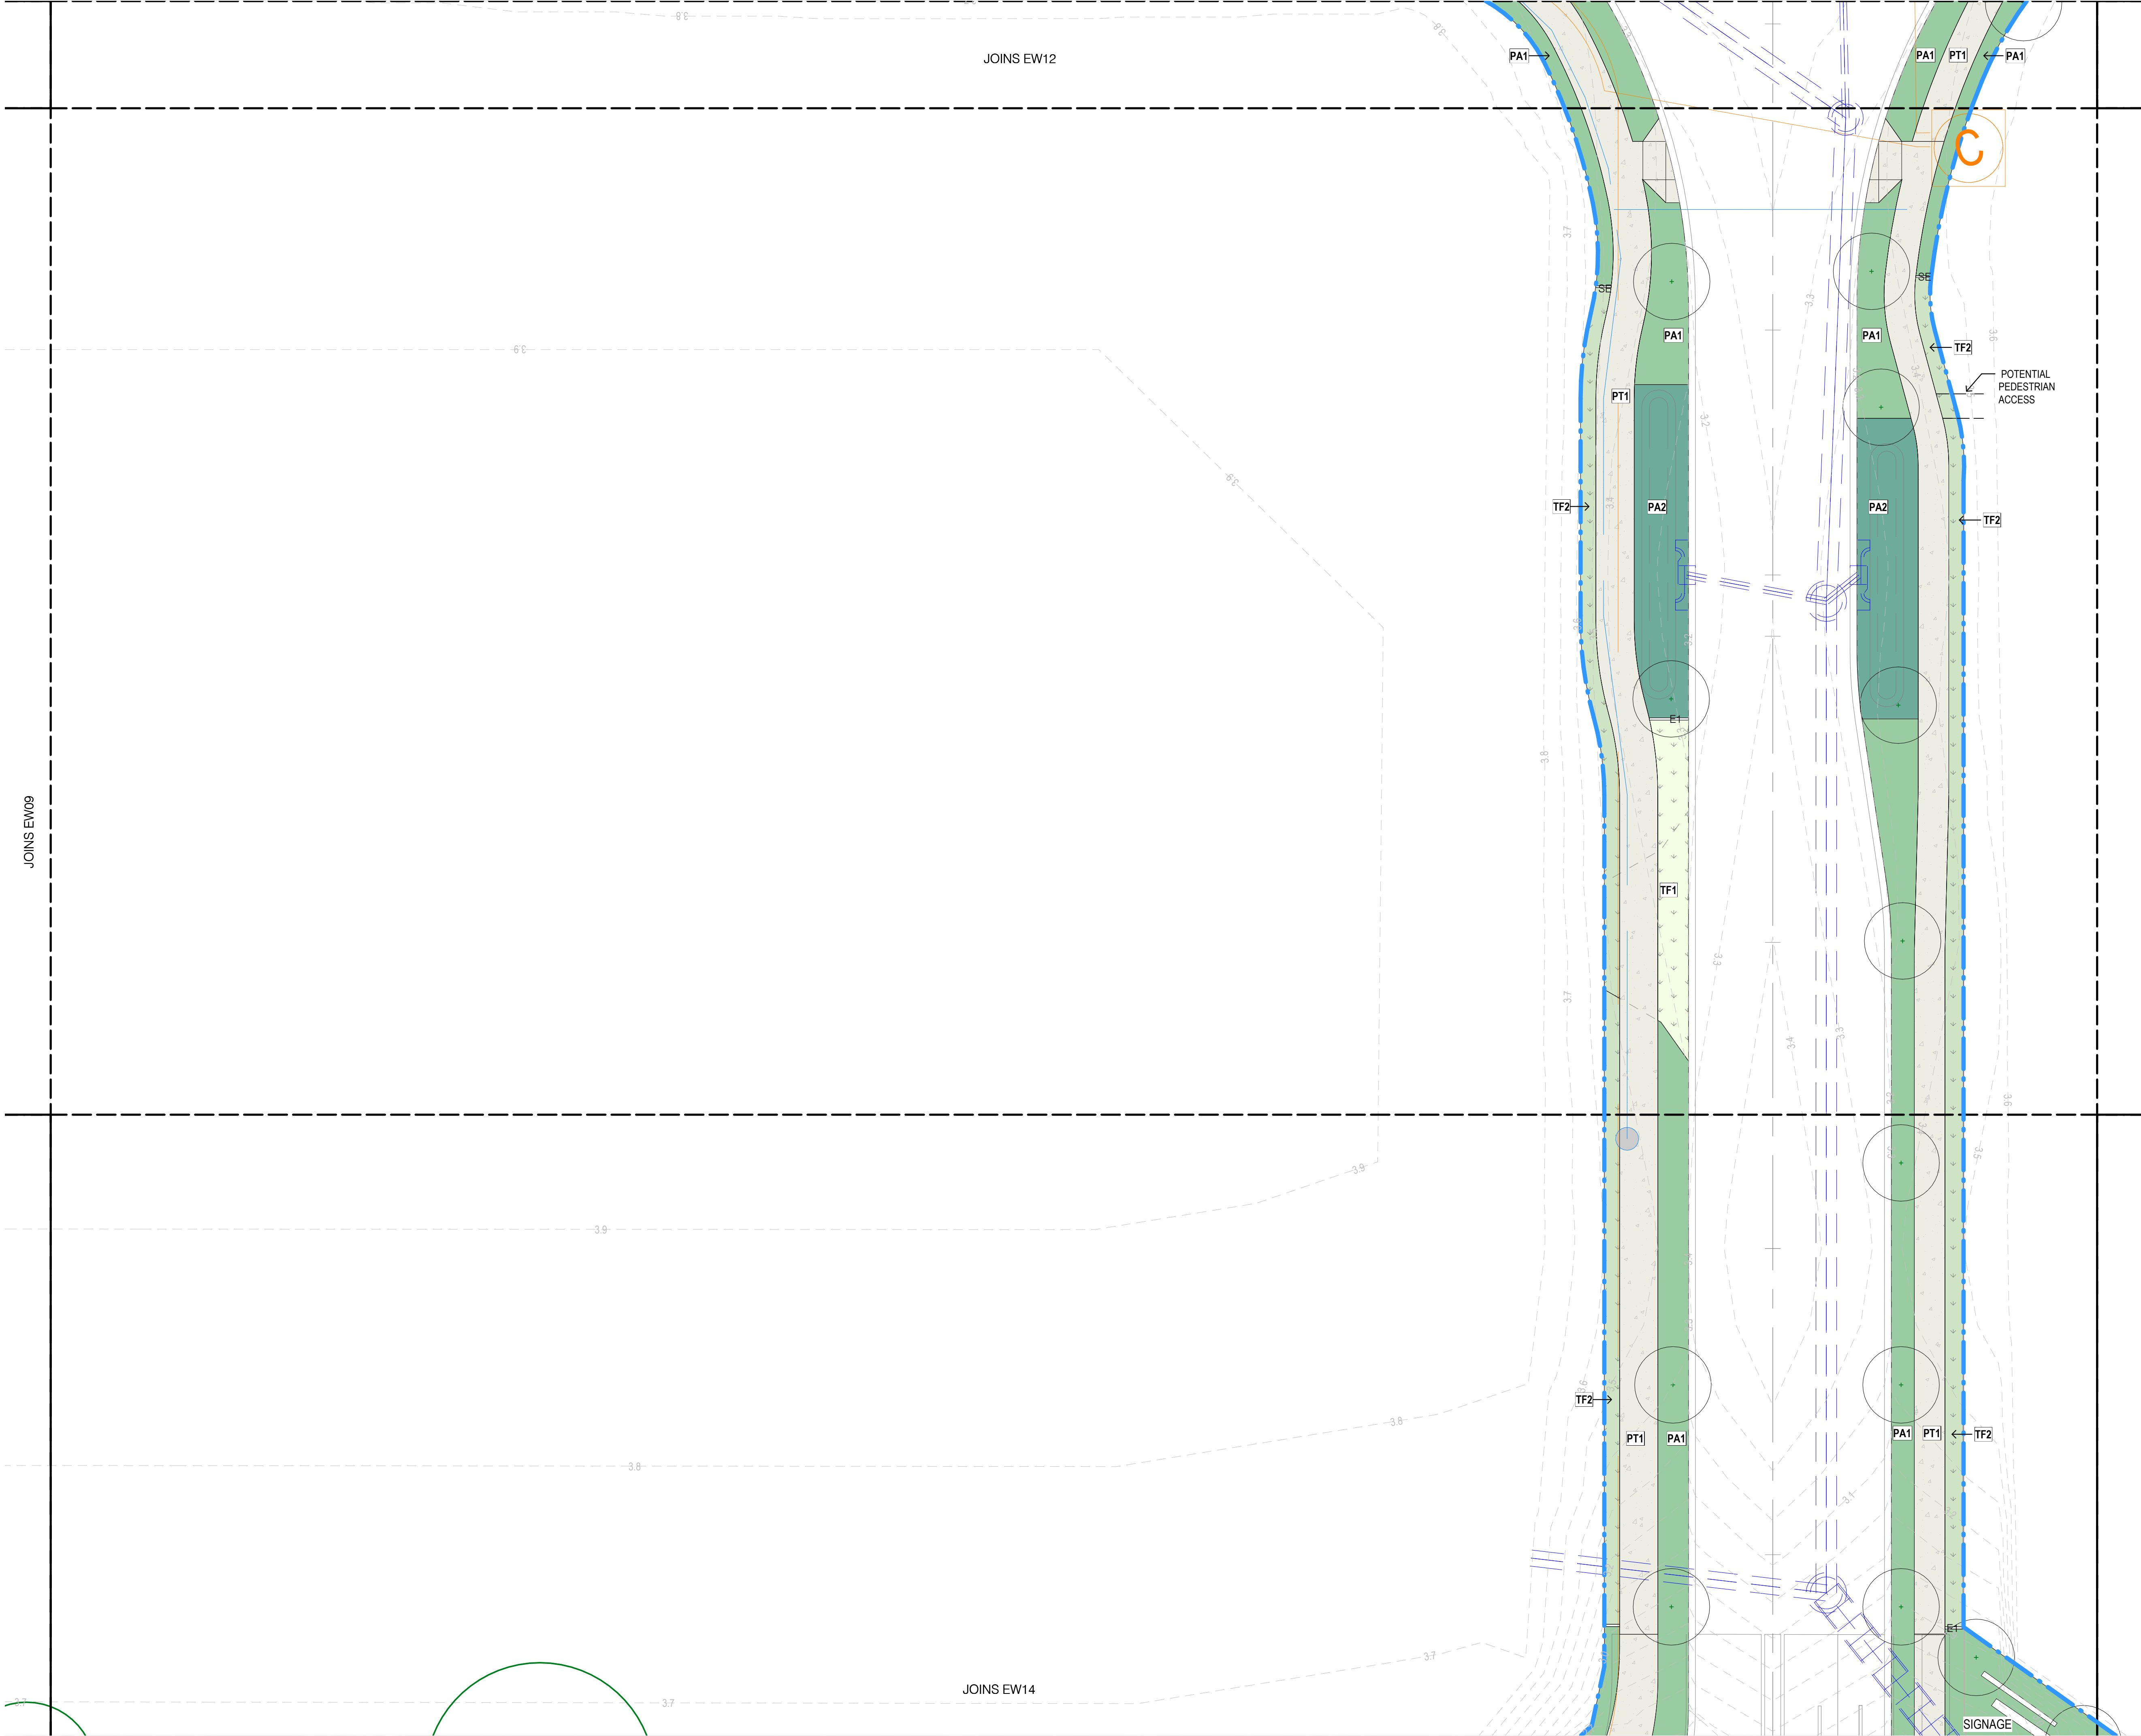

rev	description	date	drawn	QA
A	PRELIMINARY ISSUE	26/06/26	RPS	JB
B	SCHEMATIC DESIGN	07/08/26	RPS	ST

NOT FOR
CONSTRUCTION



A TETRA TECH COMPANY


RPS AAP Consulting Pty Ltd
ABN 97 117 883 173
Brisbane Office
Level 8, 31 Duncan St,
Fortitude Valley,
Queensland, 4006
T +61 7 3539 9500
W rpsgroup.com


client
SCA

project name
SUNSHINE COAST AIRPORT

project location
GATEWAY PRECINCT

drawing title
EXTERNAL WORKS

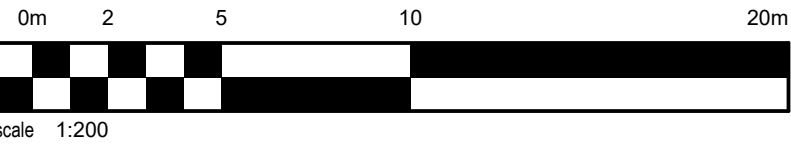

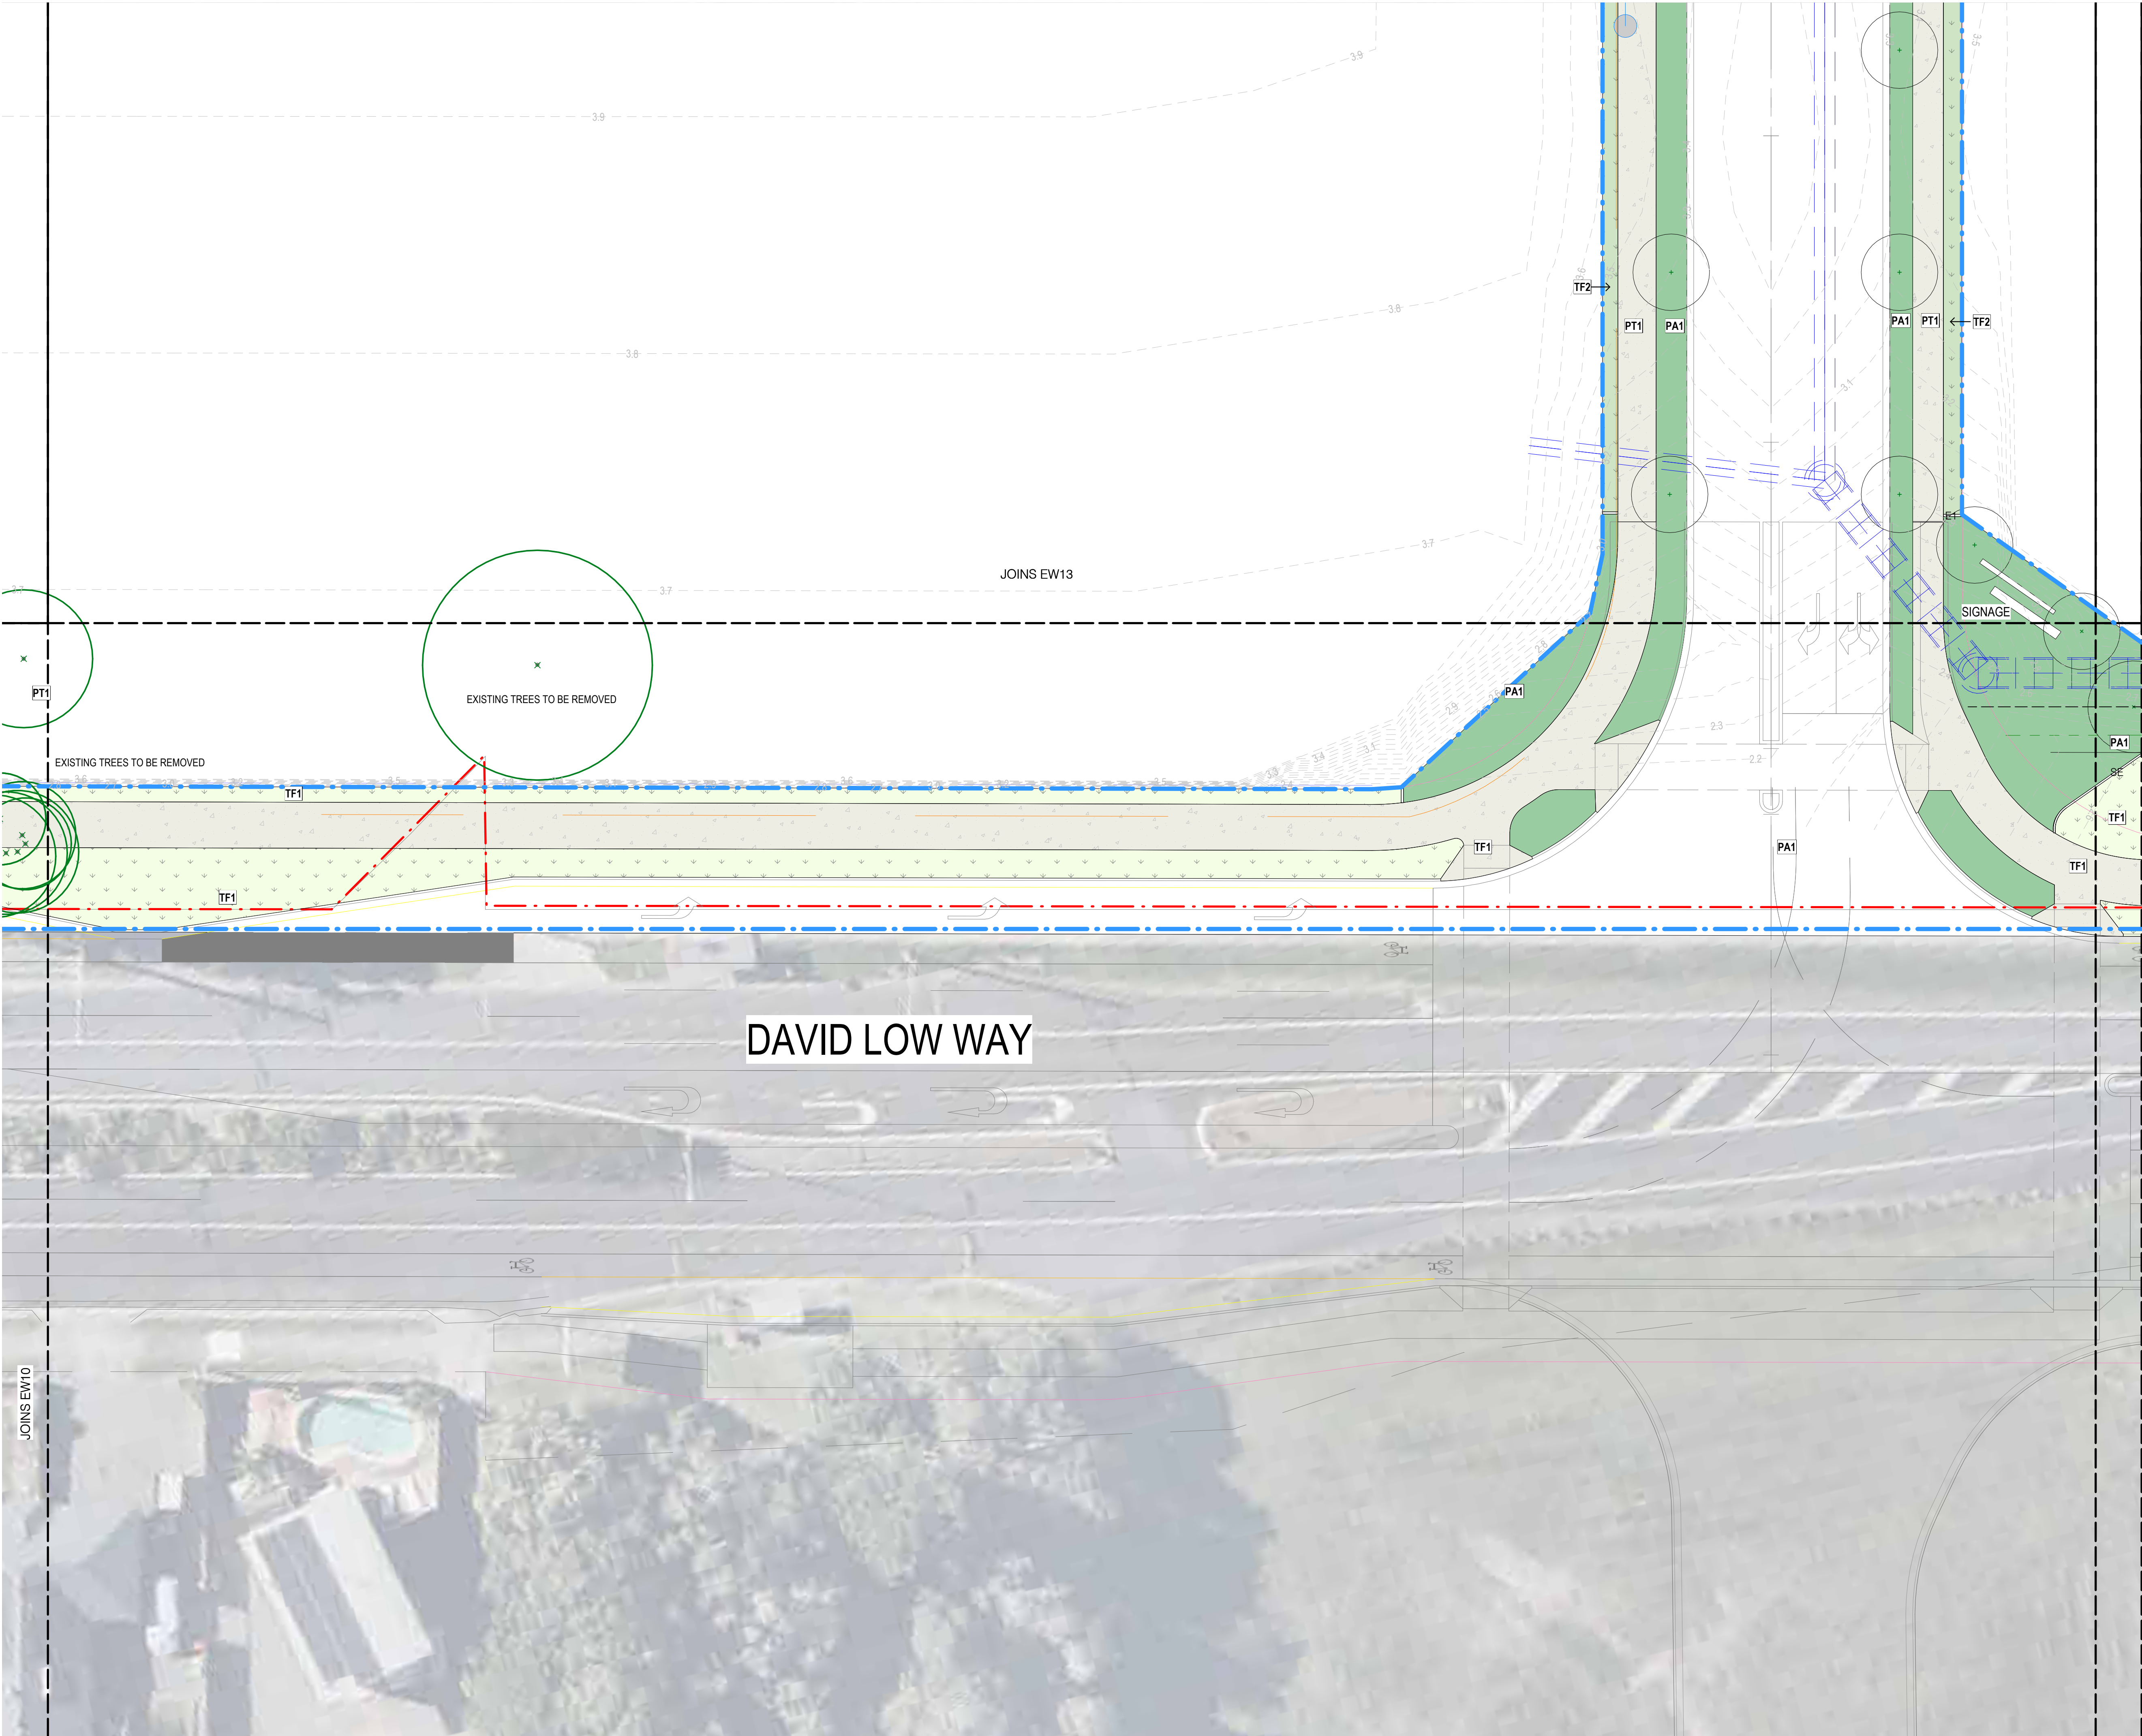

rev	description	date	drawn	QA
A	PRELIMINARY ISSUE	26/06/26	RPS	JB
B	SCHEMATIC DESIGN	07/08/26	RPS	ST


NOT FOR
CONSTRUCTION



A TETRA TECH COMPANY

RPS AAP Consulting Pty Ltd
ABN 97 117 883 173
Brisbane Office
Level 8, 31 Duncan St,
Fortitude Valley,
Queensland, 4006
T +61 7 3539 9500
W rpsgroup.com

client	SCA
project name	SUNSHINE COAST AIRPORT
project location	GATEWAY PRECINCT
drawing title	EXTERNAL WORKS

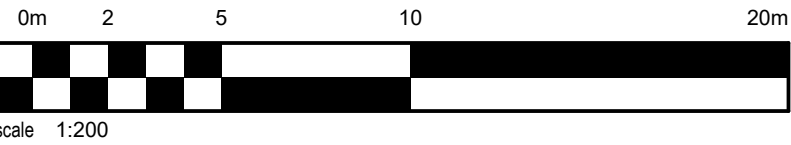

AU213 document no.
project no. 440898

drawing no. EW14

issue B





rev	description	date	drawn	QA
A	PRELIMINARY ISSUE	26/06/26	RPS	JB
B	SCHEMATIC DESIGN	07/08/26	RPS	ST

NOT FOR
CONSTRUCTION




RPS AAP Consulting Pty
Ltd
ABN 97 117 883 173
Brisbane Office
Level 8, 31 Duncan St,
Fortitude Valley,
Queensland, 4006
T +61 7 3539 9500
W rpsgroup.com

client
SCA

project name
SUNSHINE COAST AIRPORT

project location
GATEWAY PRECINCT

drawing title
EXTERNAL WORKS

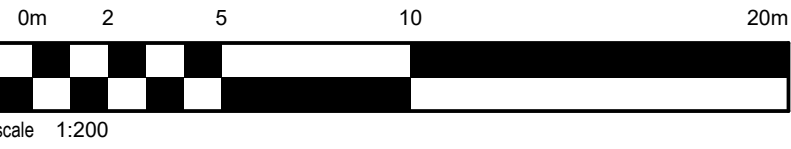

AU213 document no.
project no.
440898

drawing no.
EW15

issue
B

© Copyright protects this drawing. Unauthorised reproduction or amendment not permitted.
Refer to drawing CS-XXXX for further notes and disclaimers.



rev	description	date	drawn	QA
A	PRELIMINARY ISSUE	26/06/26	RPS	JB
B	SCHEMATIC DESIGN	07/08/26	RPS	ST

NOT FOR
CONSTRUCTION



A TETRA TECH COMPANY


RPS AAP Consulting Pty
Ltd
ABN 97 117 883 173
Brisbane Office
Level 6, 31 Duncan St,
Fortitude Valley,
Queensland, 4006
T +61 7 3539 9500
W rpsgroup.com

client
SCA

project name
SUNSHINE COAST AIRPORT

project location
GATEWAY PRECINCT

drawing title
EXTERNAL WORKS

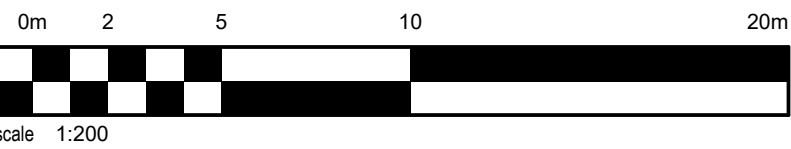



rev	description	date	drawn	QA
A	PRELIMINARY ISSUE	26/06/26	RPS	JB
B	SCHEMATIC DESIGN	07/08/26	RPS	ST

NOT FOR
CONSTRUCTION



A TETRA TECH COMPANY

RPS AAP Consulting Pty
Ltd
ABN 97 117 883 173
Brisbane Office
Level 6, 31 Duncan St,
Fortitude Valley,
Queensland, 4006
T +61 7 3539 9500
W rpsgroup.com

client
SCA

project name
SUNSHINE COAST AIRPORT

project location
GATEWAY PRECINCT

drawing title
EXTERNAL WORKS



AU213 document no.
project no.
440898

drawing no.
EW17

issue
B



rev	description	date	drawn	QA
A	PRELIMINARY ISSUE	26/06/26	RPS	JB
B	SCHEMATIC DESIGN	07/08/26	RPS	ST

NOT FOR
CONSTRUCTION



RPS AAP Consulting Pty
Ltd
ABN 97 117 883 173
Brisbane Office
Level 8, 31 Duncan St,
Fortitude Valley,
Queensland, 4006
T +61 7 3539 9500
W rpsgroup.com

client

SCA

project name

SUNSHINE COAST AIRPORT

project location

GATEWAY PRECINCT

drawing title

EXTERNAL WORKS



AU213 document no.


project no.

440898

© Copyright protects this drawing. Unauthorised reproduction or amendment not permitted.
Refer to drawing CS-XXXX for further notes and disclaimers.




Notes:
Topography to be formed with the lowest nominated horizon.
Overlaying horizons to be of uniform depth.

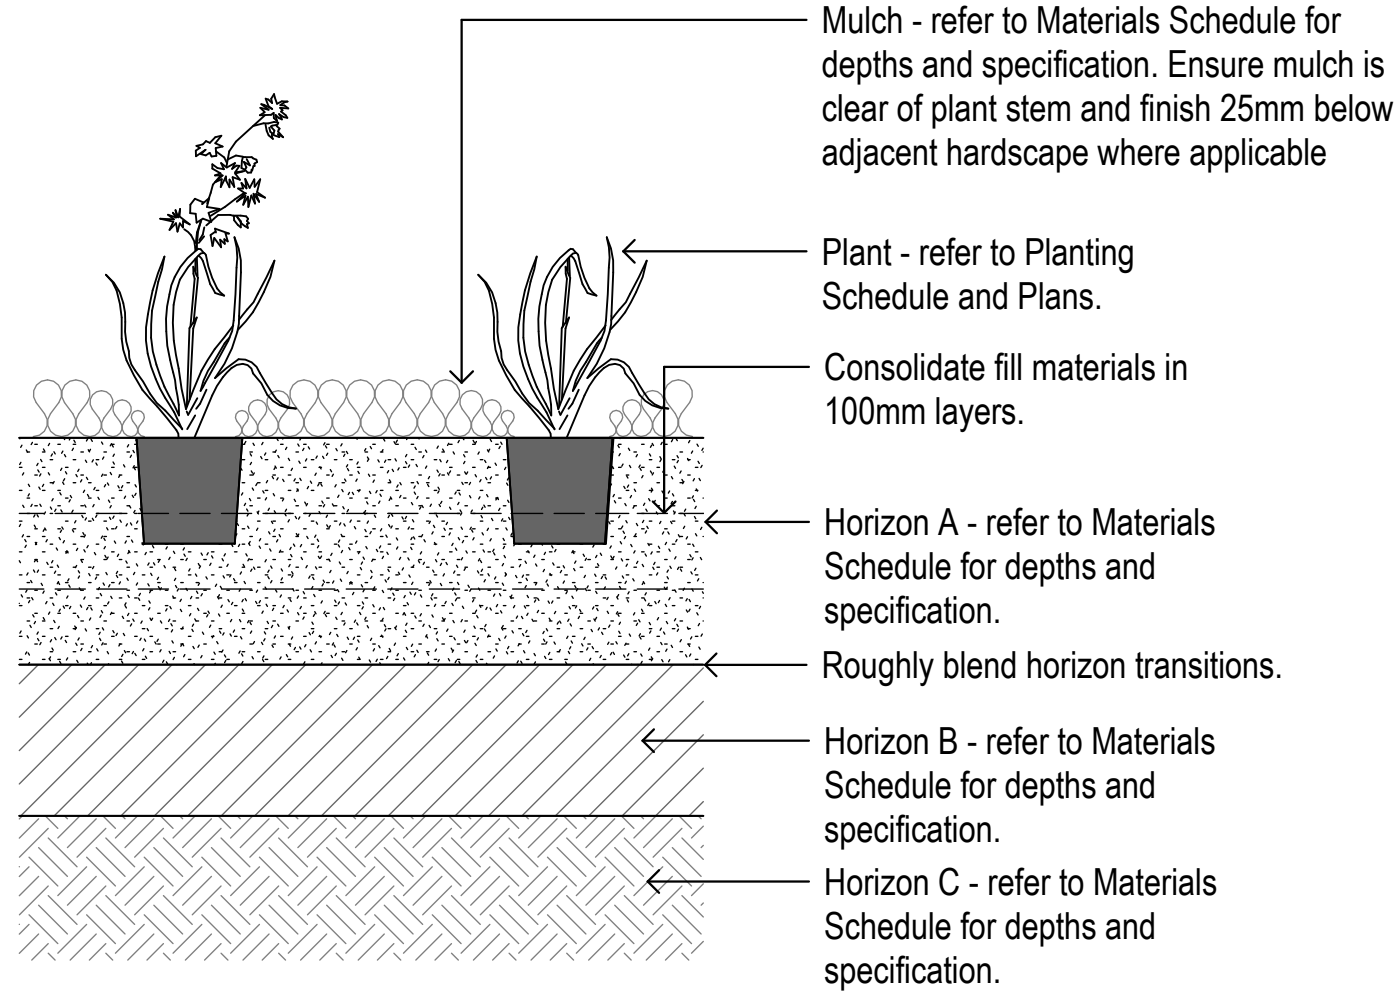

PA1 GF - TYPICAL PLANTING - PA1
SCALE - 1 : 10 @ A1

Notes:
Topography to be formed with the lowest nominated horizon. Overlaying horizons to be of uniform depth.

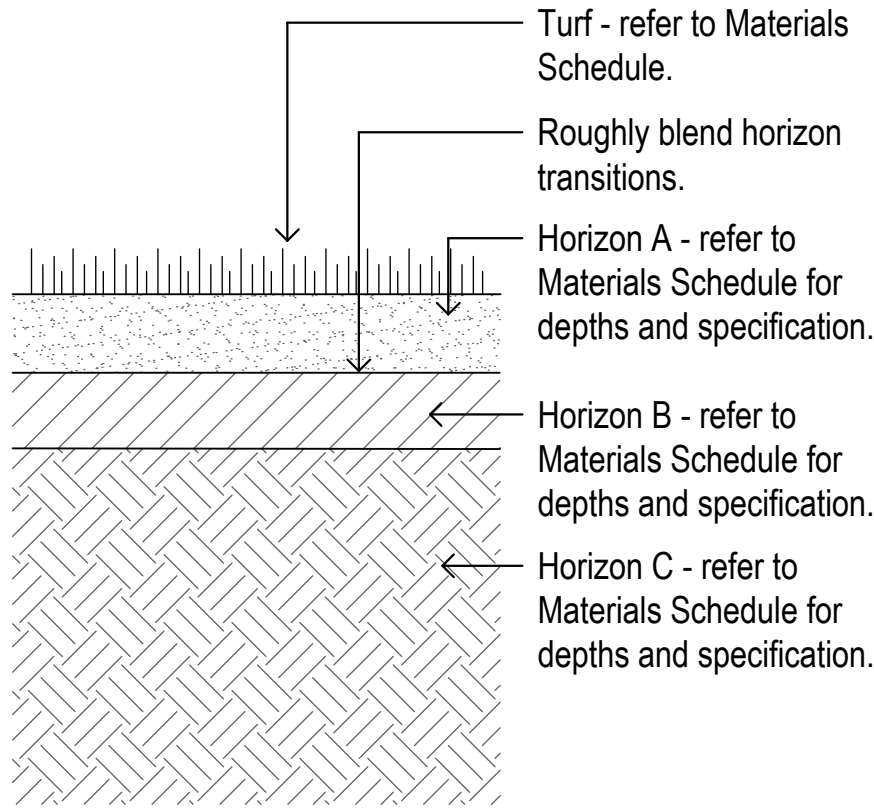


TF1 GF - TYPICAL TURF - TF1
SCALE - 1 : 10 @ A1

PLANTING AREA AS SPECIFIED
REFER PLAN

PLANTING AREA AS SPECIFIED
REFER PLAN


Note:
Verify location of services prior to excavation of tree hole. Refer plan for extent of root barrier (if required)

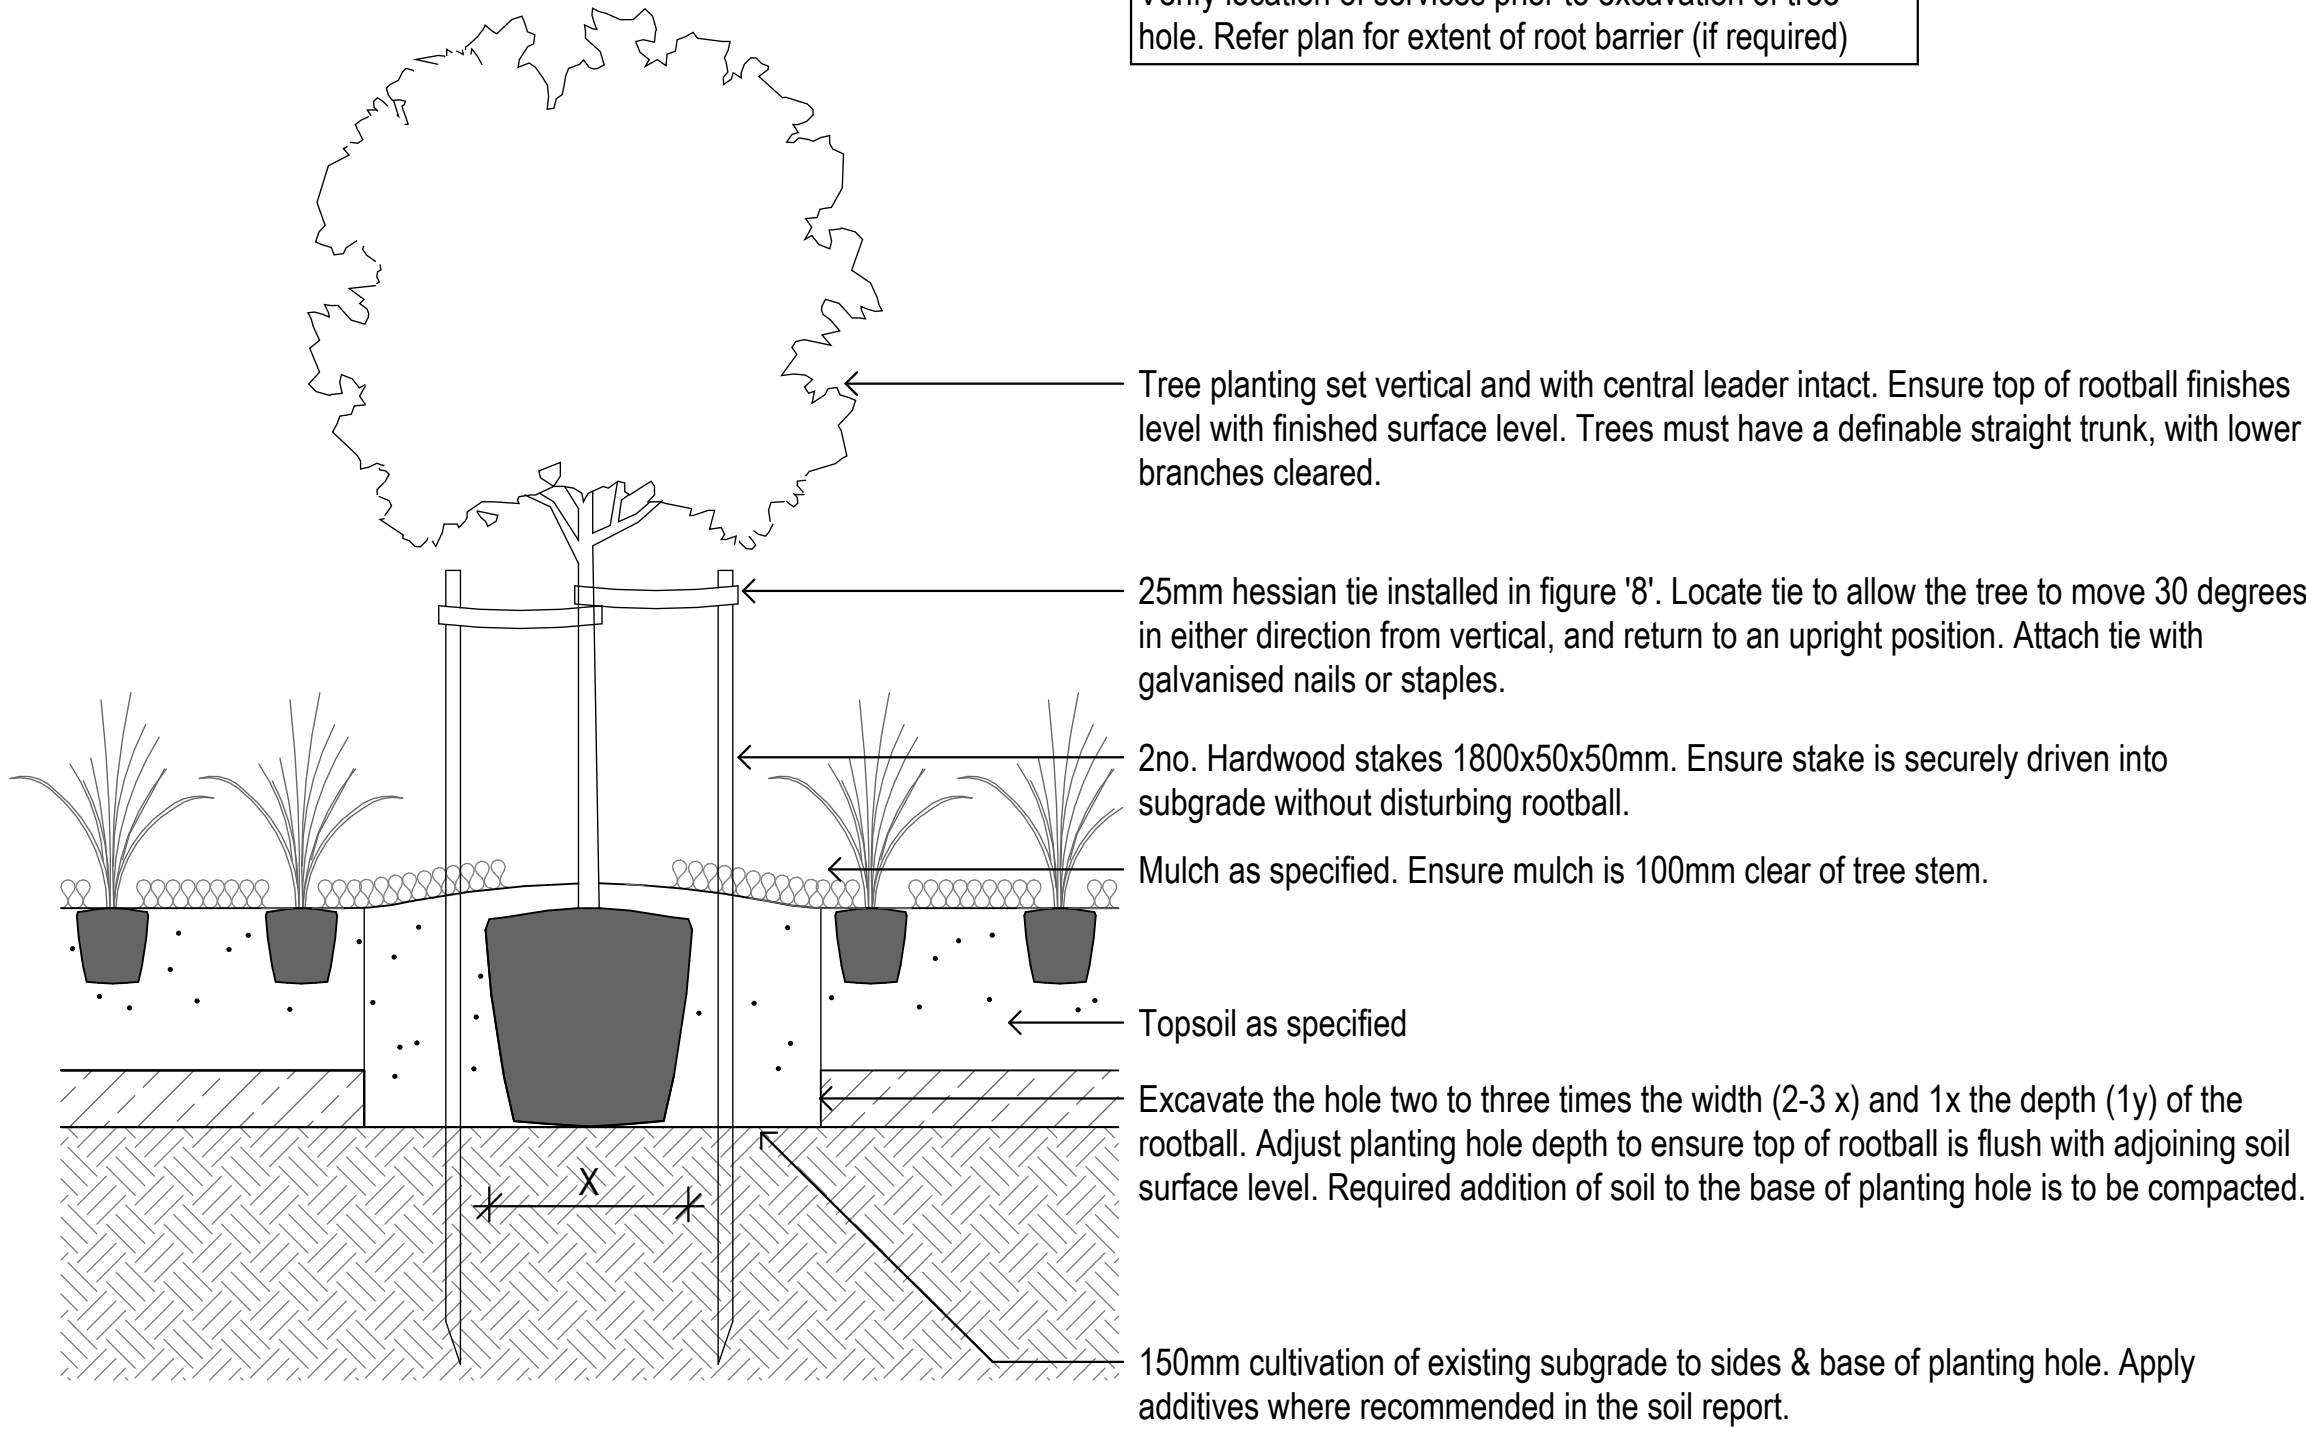

1 TYPICAL TREE PLANTING IN PLANTING AREA
SCALE - 1 : 20 @ A1

Note:
Verify location of services prior to excavation of tree hole. Refer plan for extent of root barrier (if required)

1200mm DIAMETER ROUND MULCH COLLAR

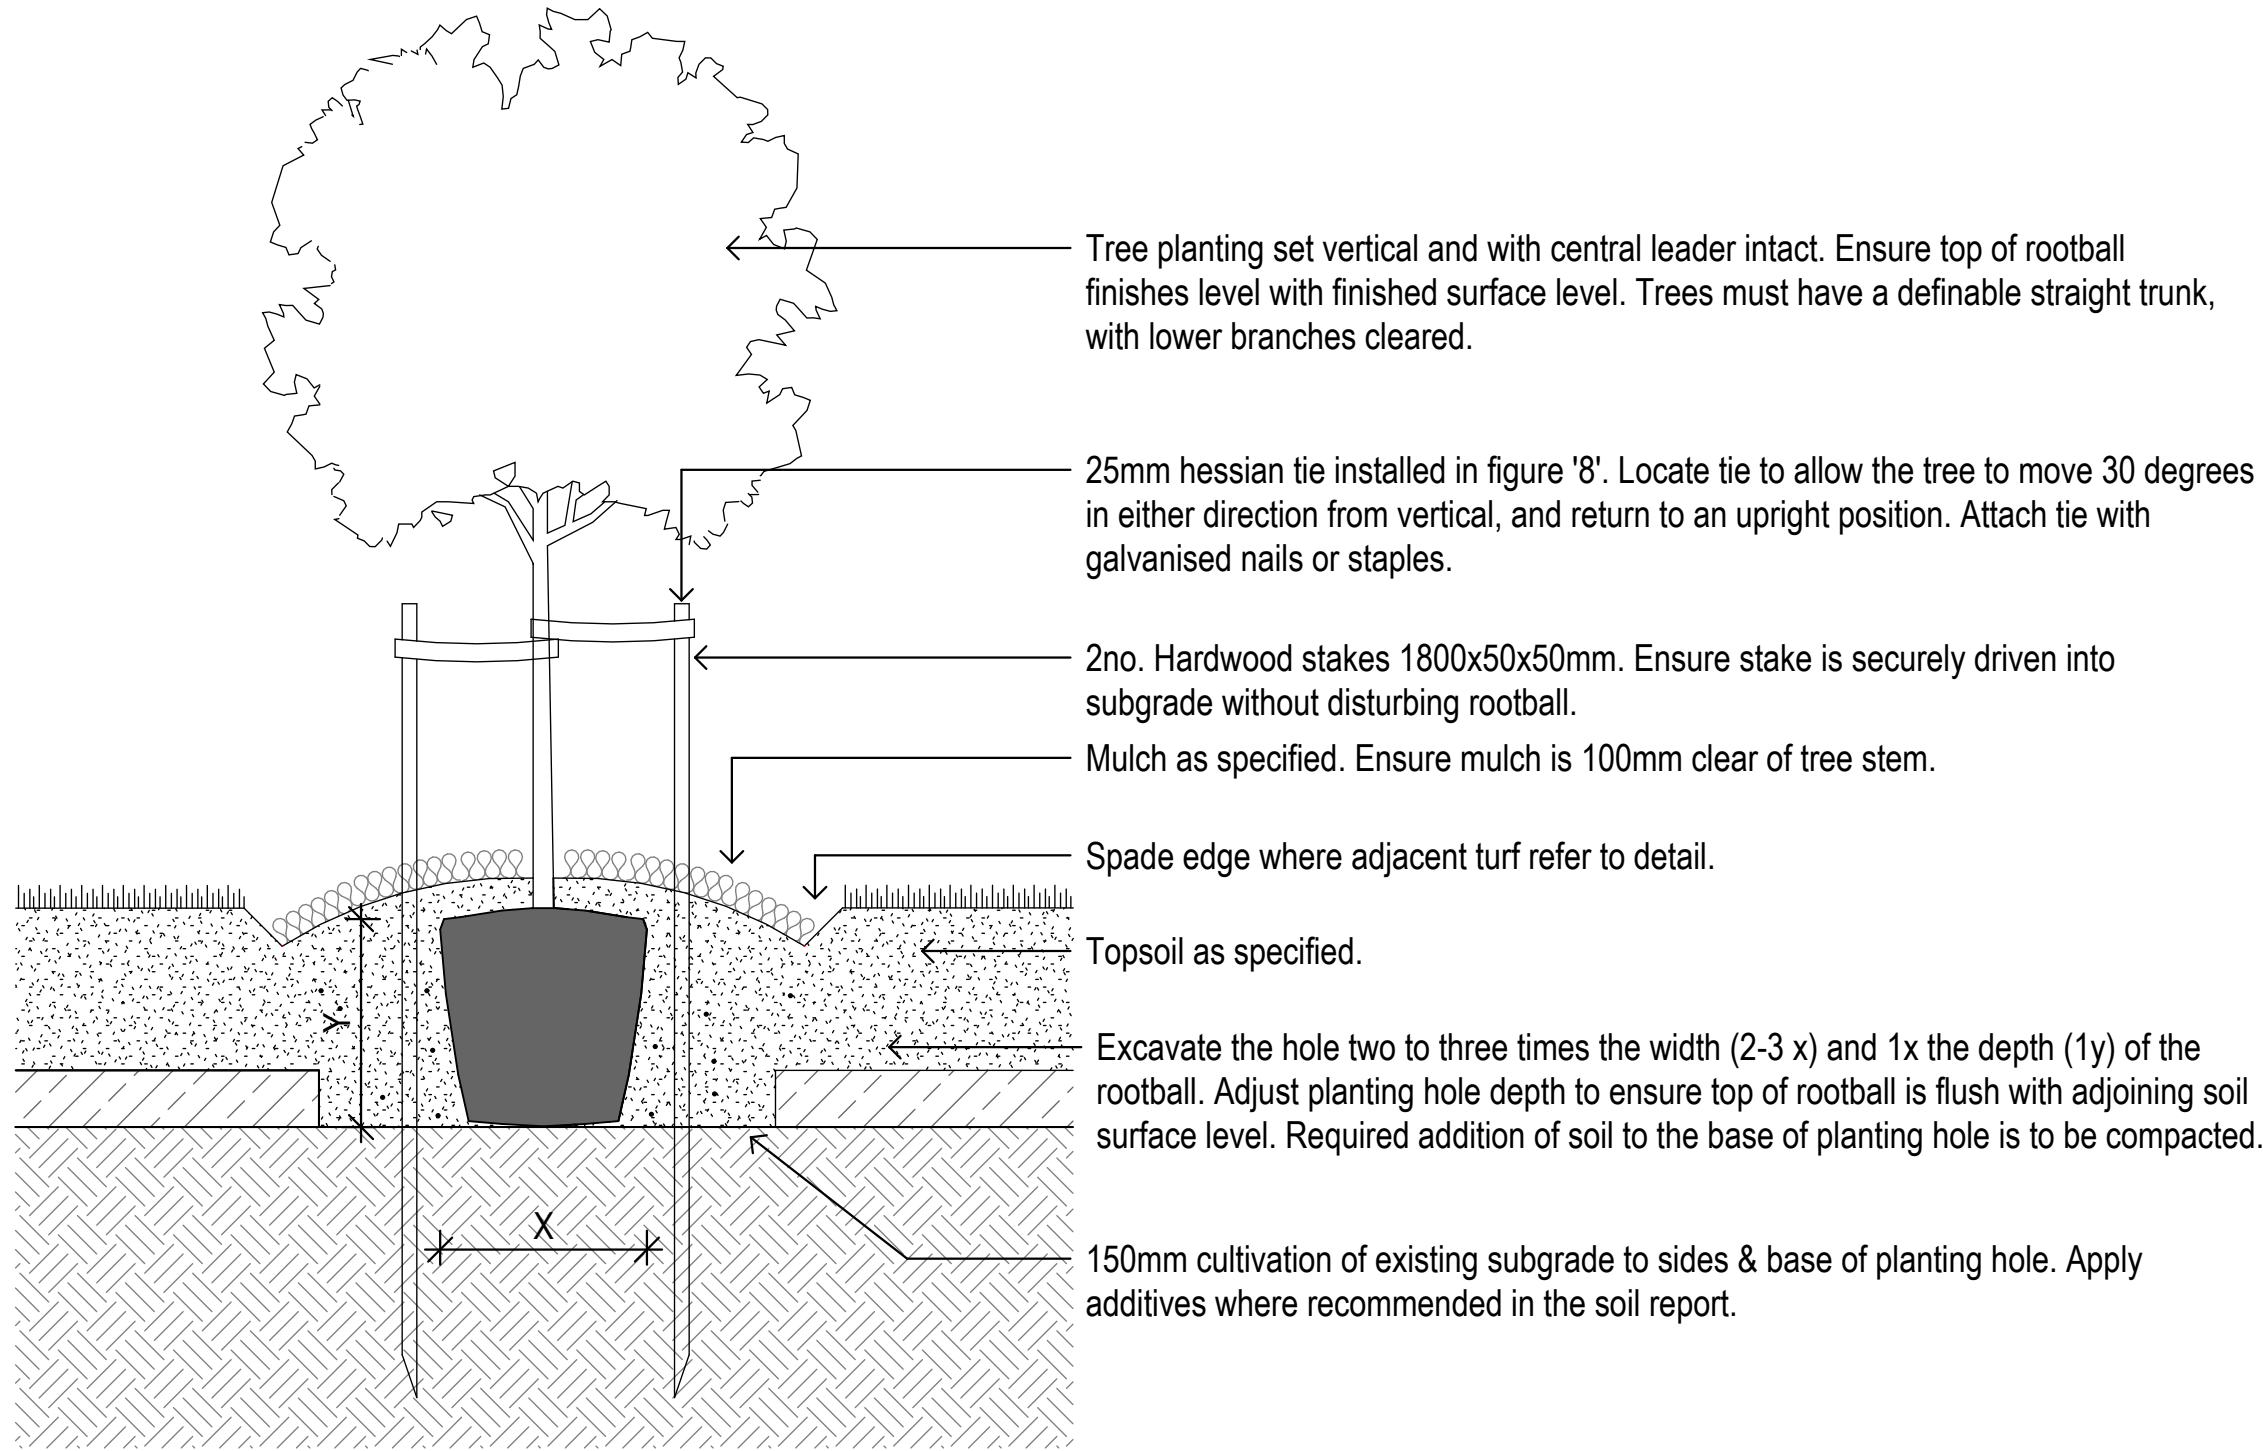

2 TYPICAL TREE PLANTING IN TURF AREA
SCALE - 1 : 20 @ A1

rev	description	date	drawn	QA

NOT FOR
CONSTRUCTION

rps
A TETRA TECH COMPANY

RPS AAP Consulting Pty Ltd
ABN 97 117 883 173
Brisbane Office
Level 8, 31 Duncan St,
Fortitude Valley,
Queensland, 4006
T +61 7 3539 9500
W rpsgroup.com

client
SCA

project name
SUNSHINE COAST AIRPORT

project location
GATEWAY PRECINCT

drawing title
LANDSCAPE DETAILS

As shown




scale

AU213 document no.
project no.
440898

drawing no.
LD01



issue

© Copyright protects this drawing. Unauthorised reproduction or amendment not permitted.
Refer to drawing CS-XXXX for further notes and disclaimers.

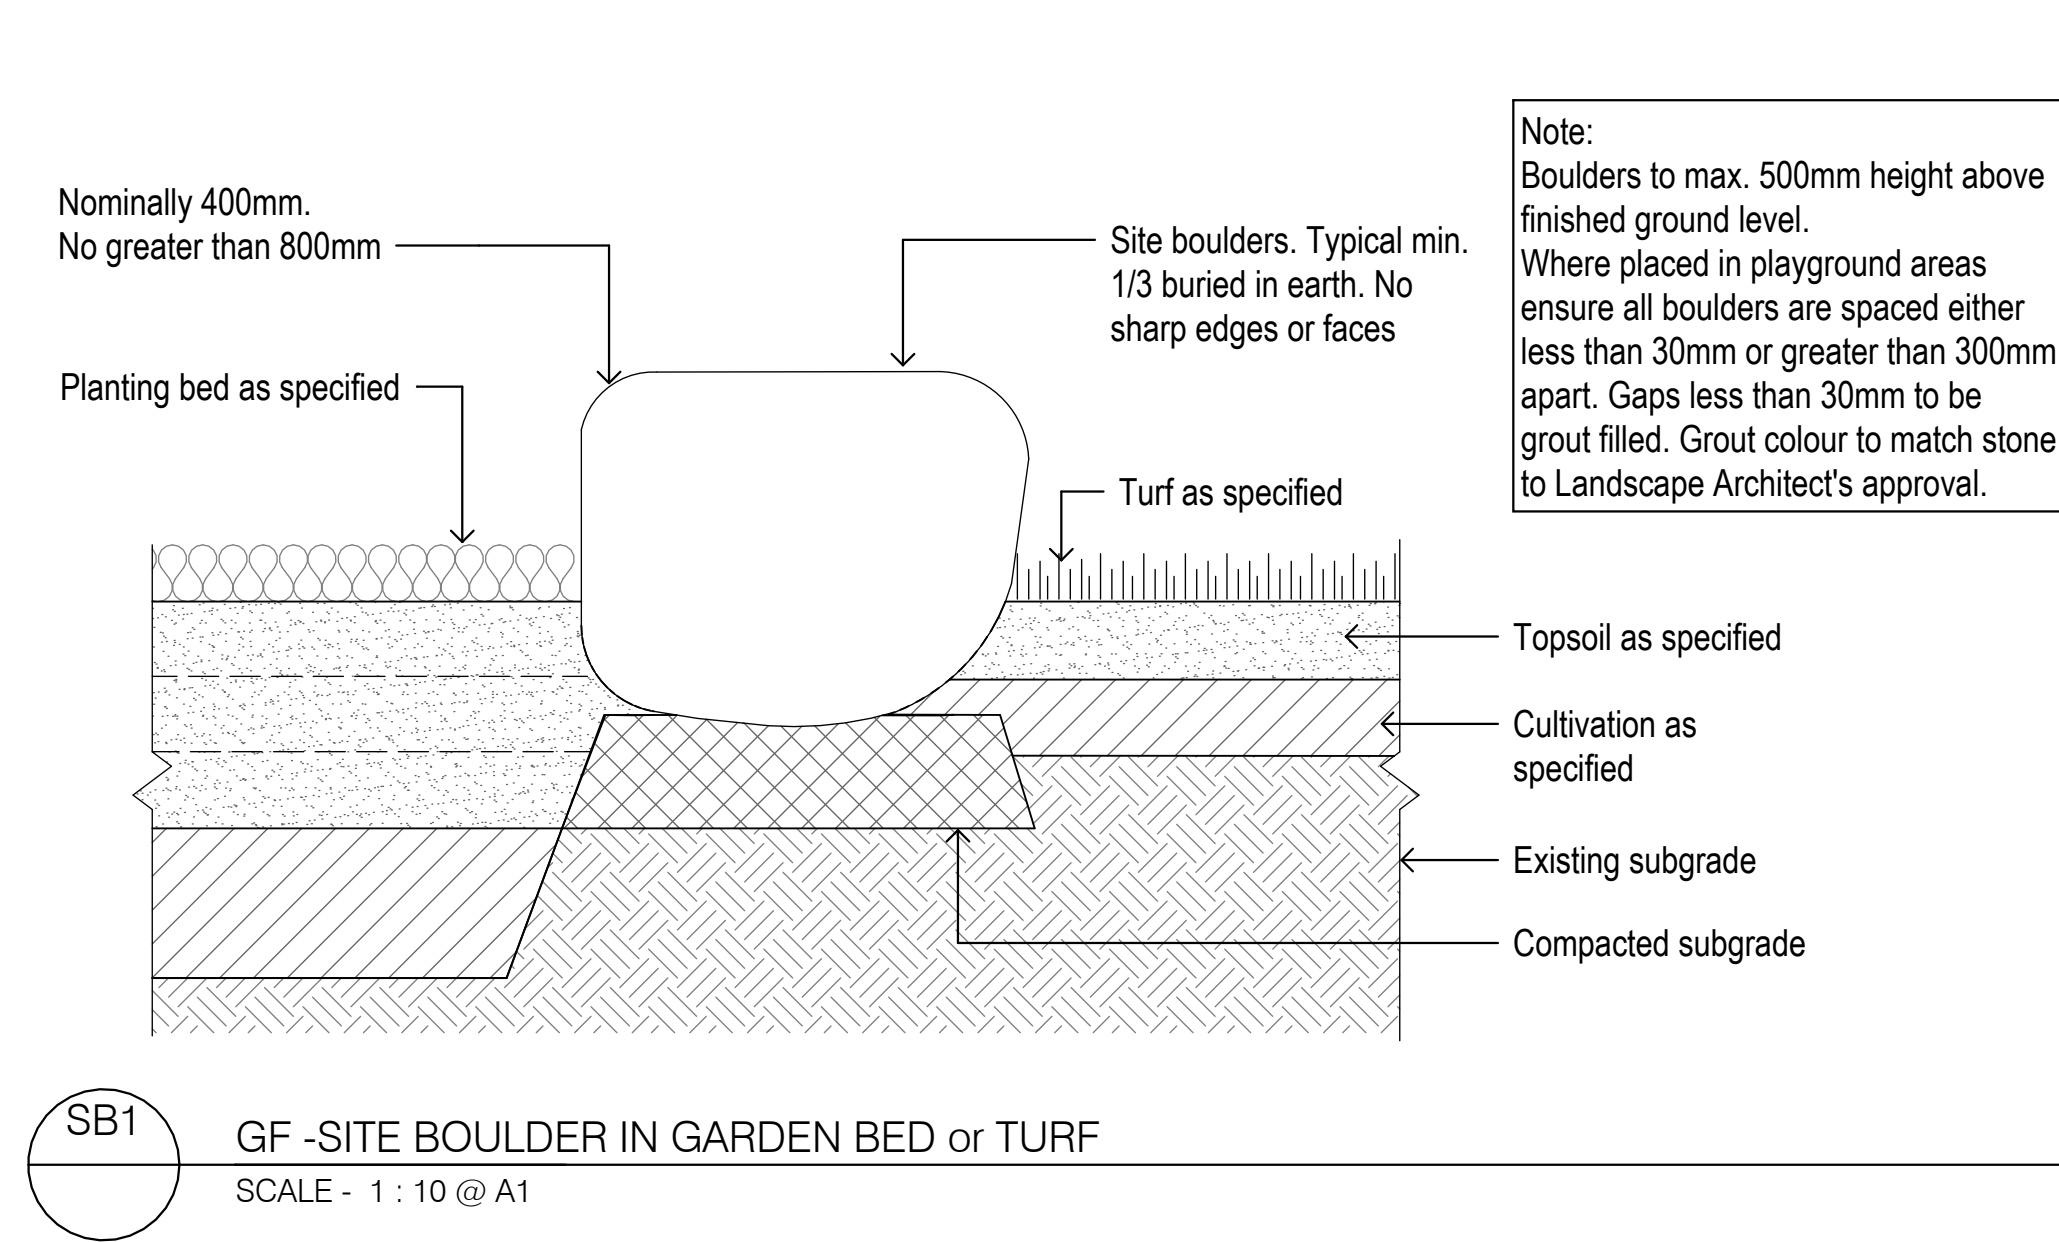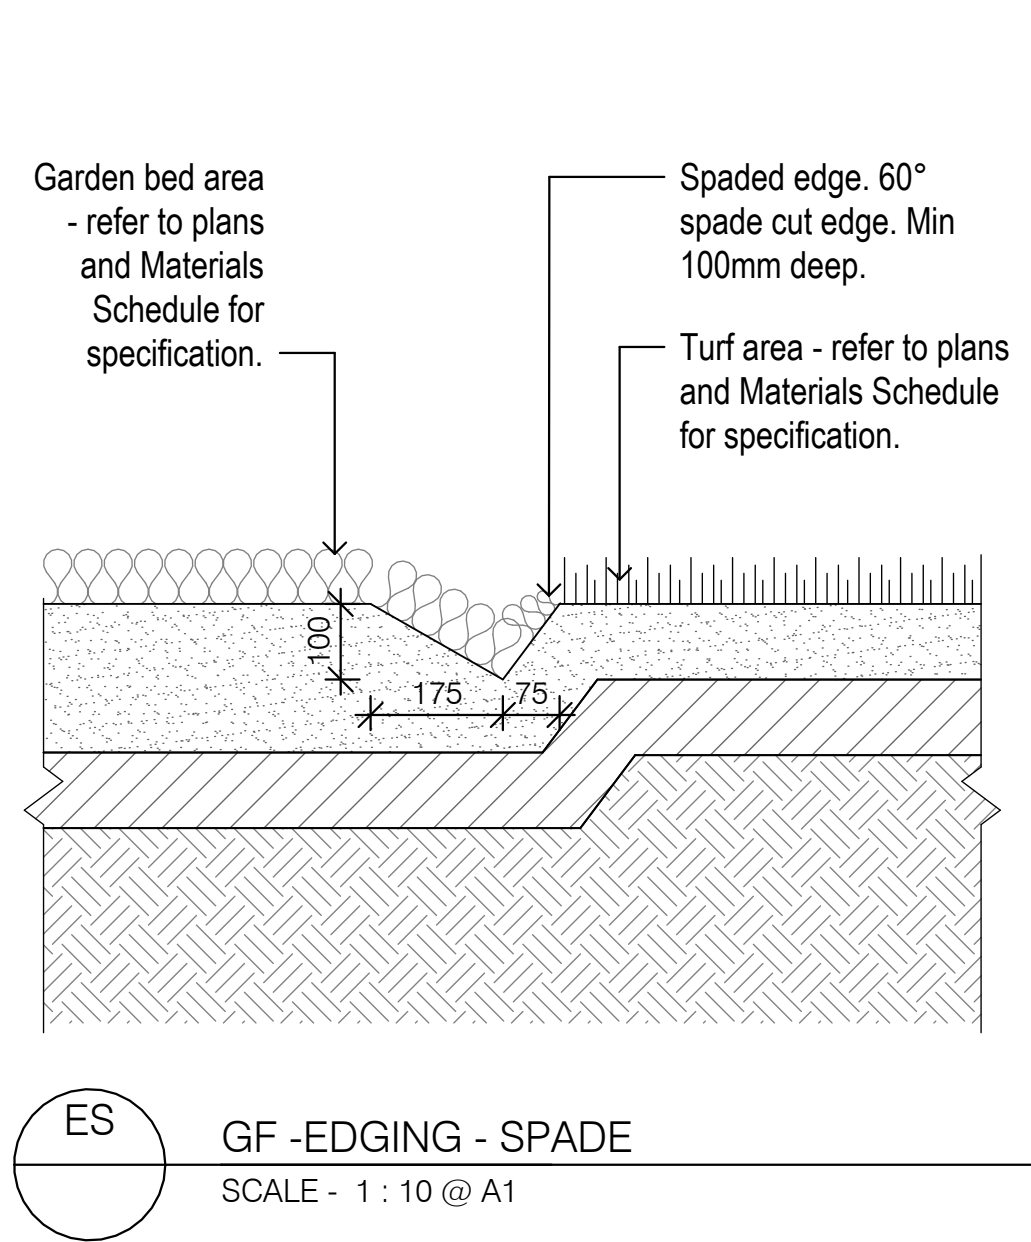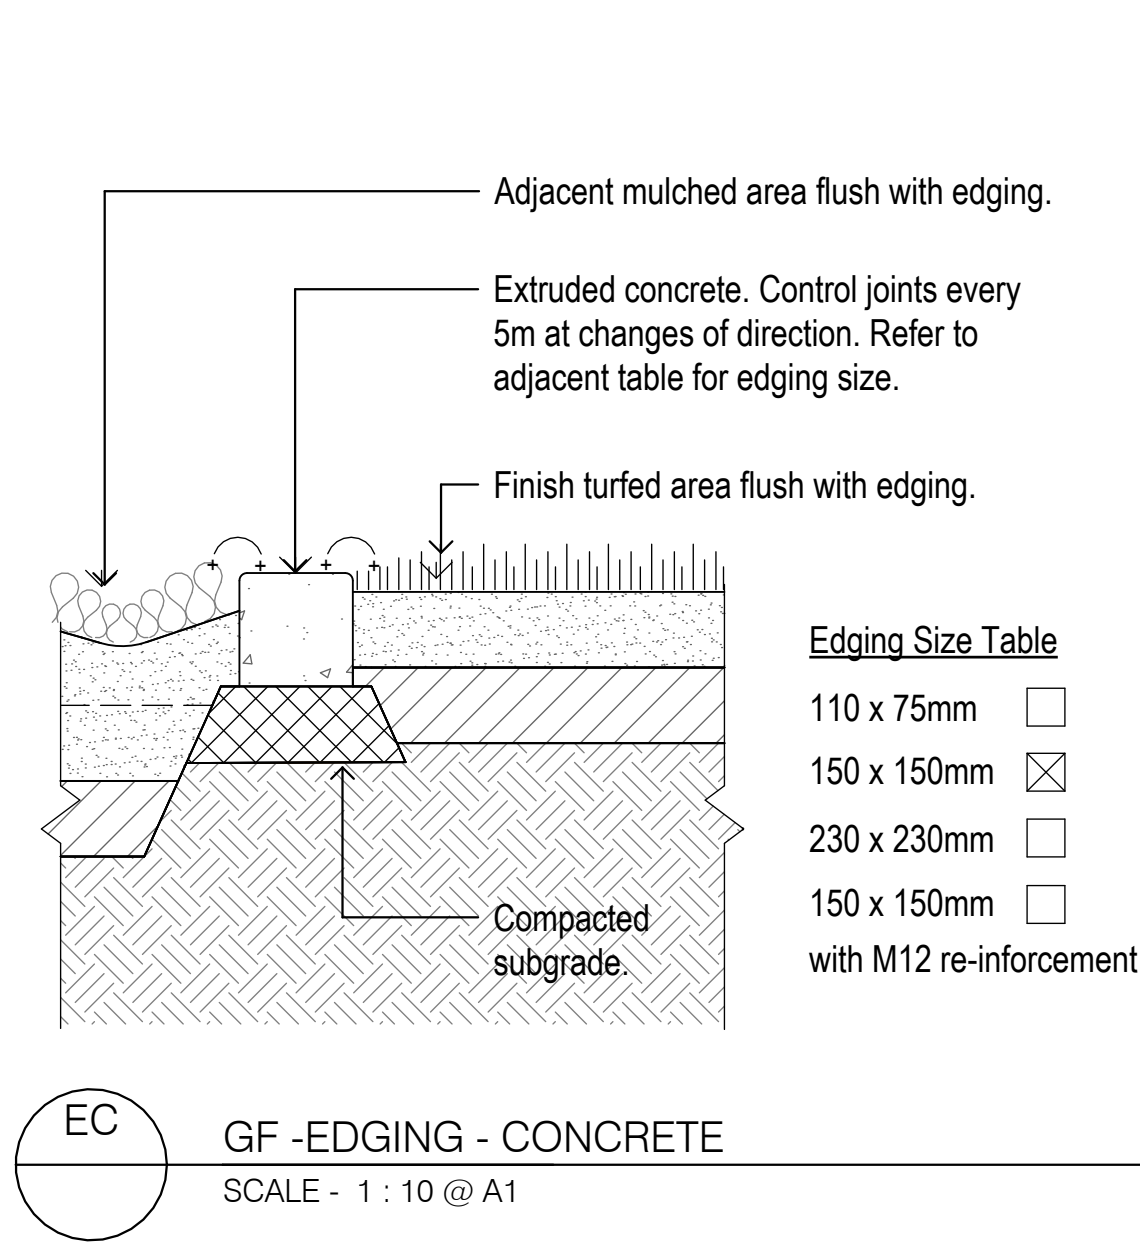

rev	description	date	drawn	QA

NOT FOR CONSTRUCTION

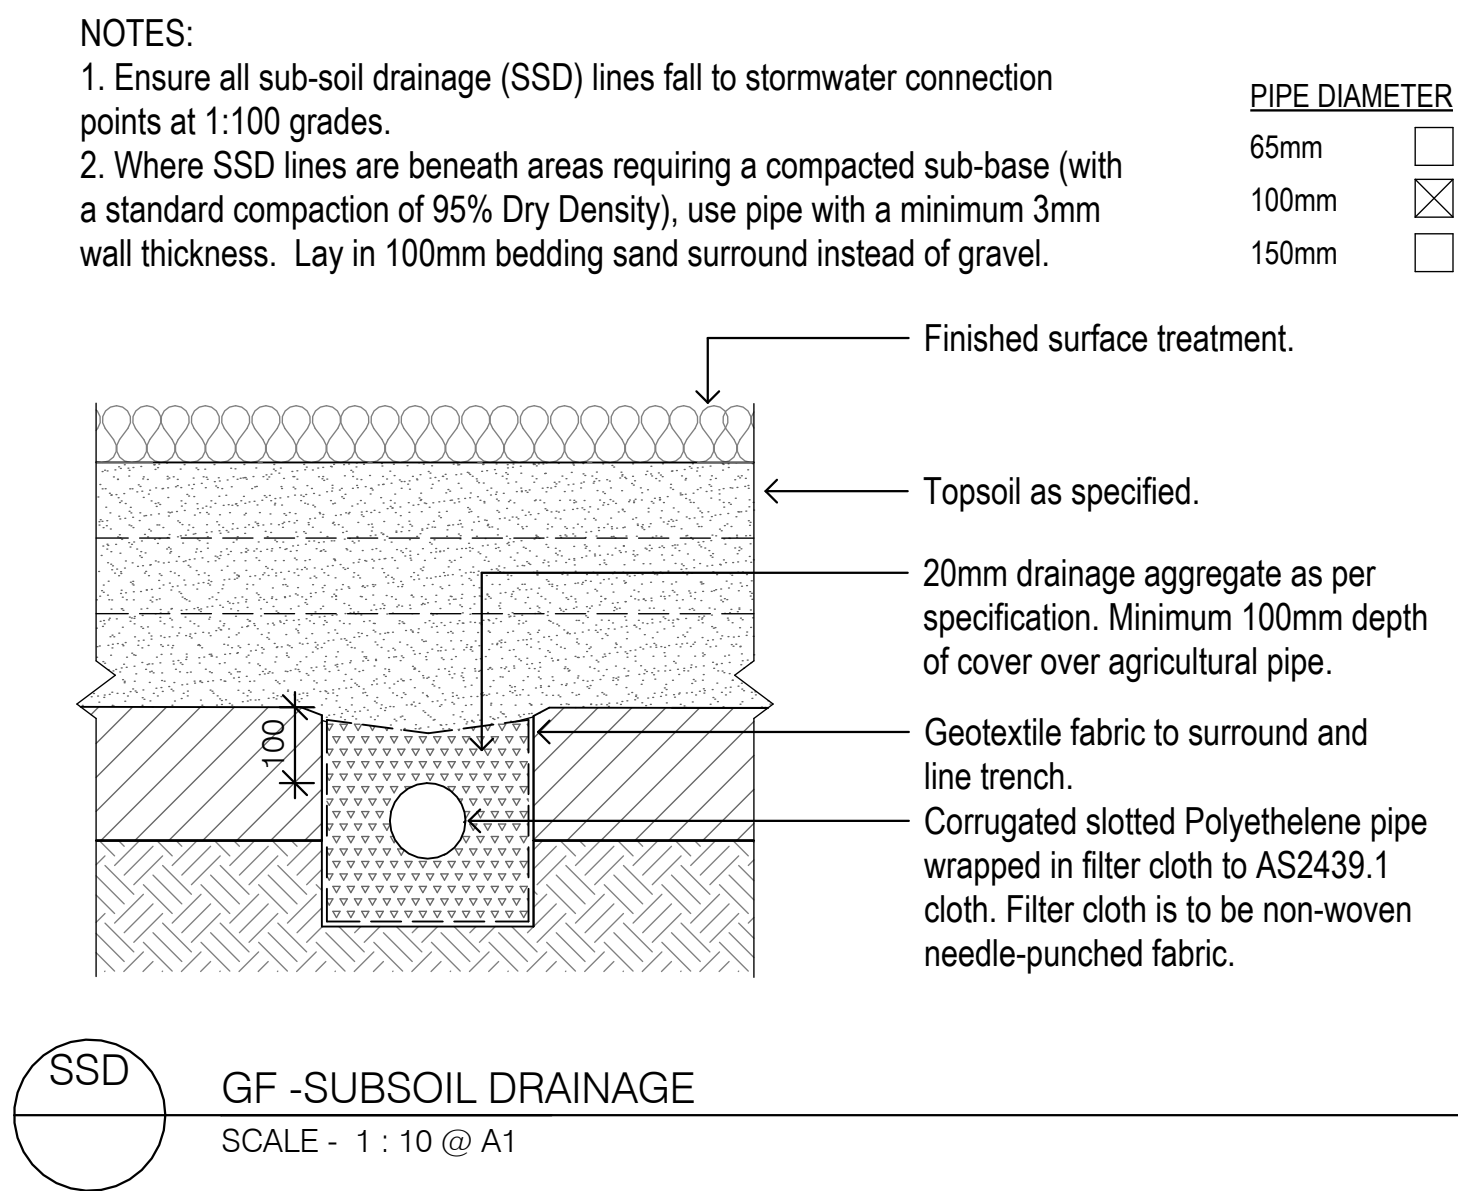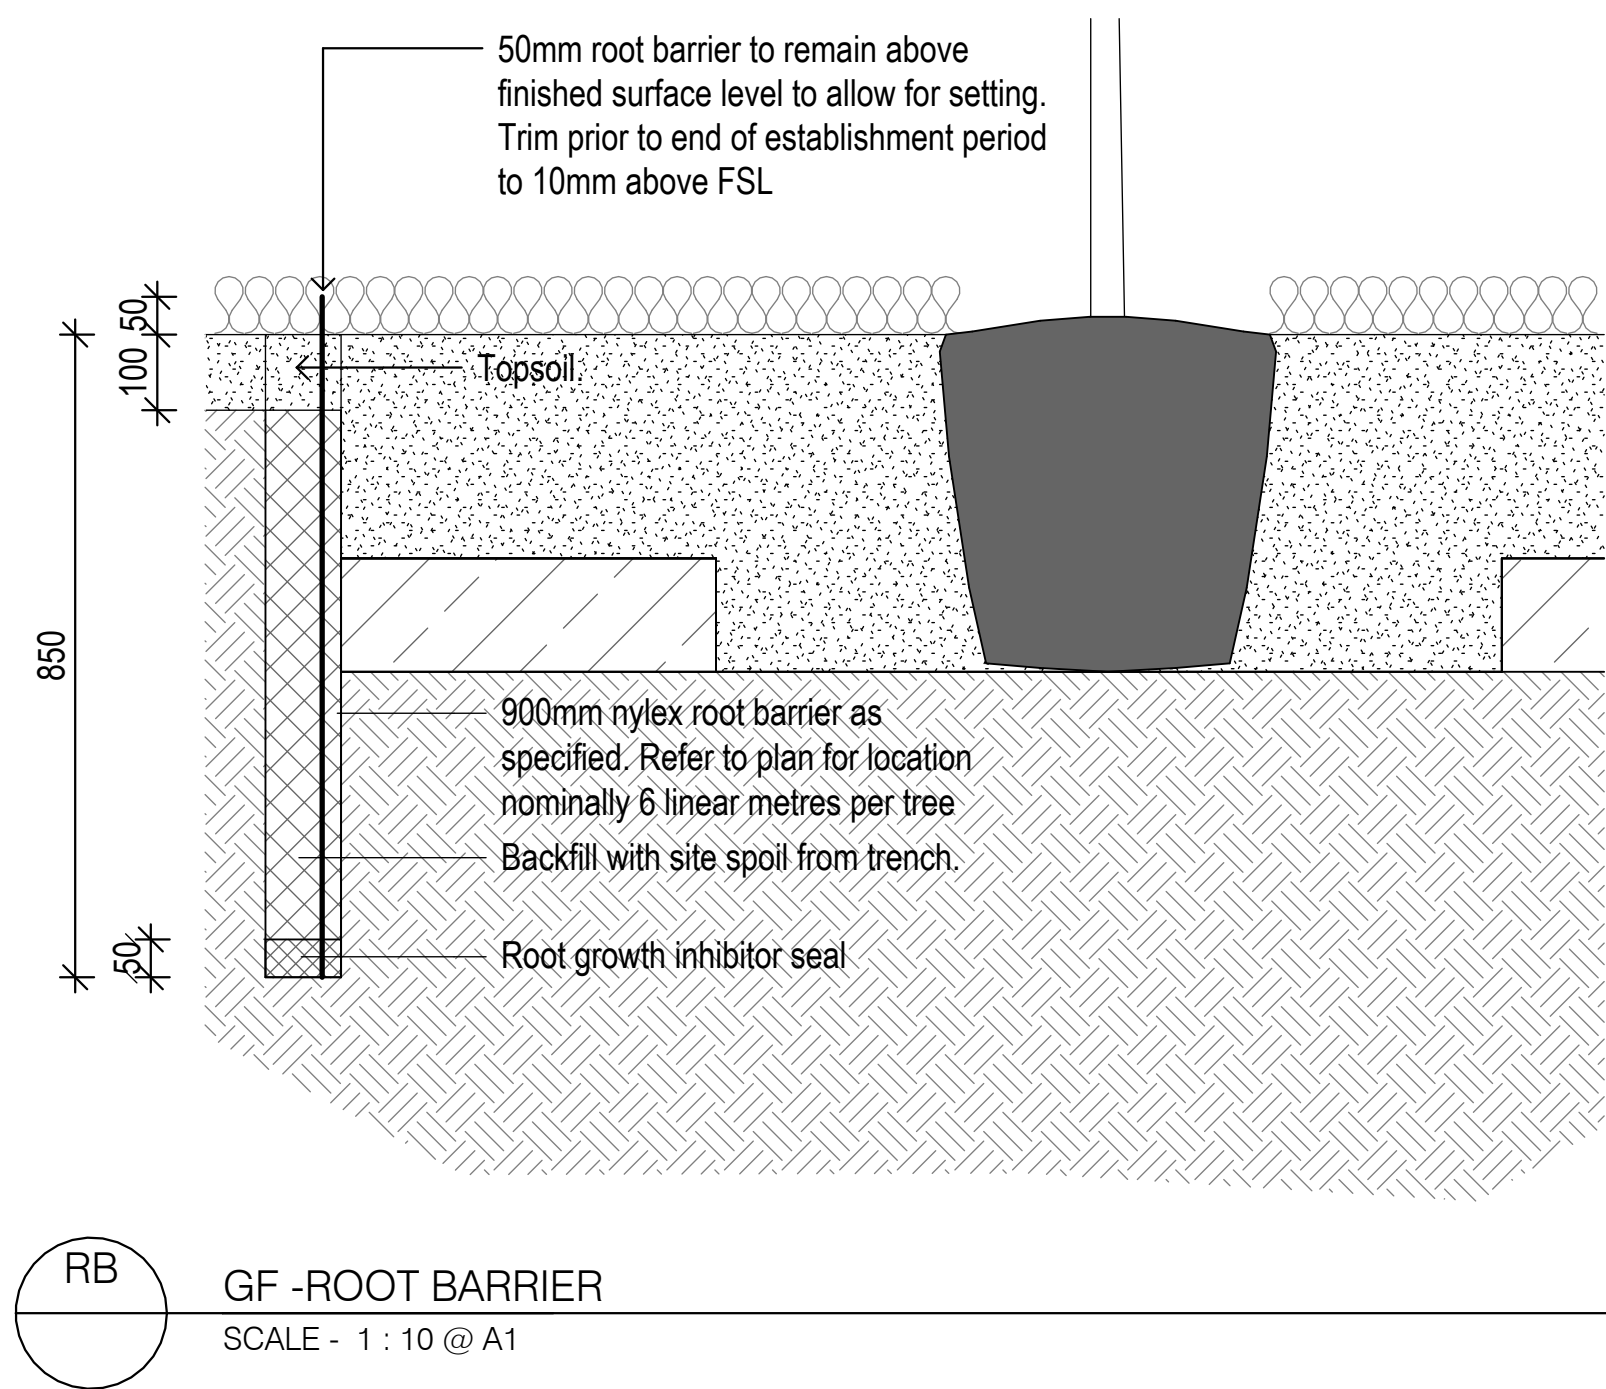



A TETRA TECH COMPANY

RPS AAP Consulting Pty Ltd
ABN 97 117 883 173

Brisbane Office
Level 8, 31 Duncan St,
Fortitude Valley,
Queensland, 4006
T +61 7 3539 9500
W rpsgroup.com

client	SCA
project name	SUNSHINE COAST AIRPORT
project location	GATEWAY PRECINCT
drawing title	LANDSCAPE DETAILS

scale

AU213 document no.
project no. 440898 drawing no. LD02 issue

© Copyright protects this drawing. Unauthorised reproduction or amendment not permitted.
Refer to drawing CS-XXXX for further notes and disclaimers.