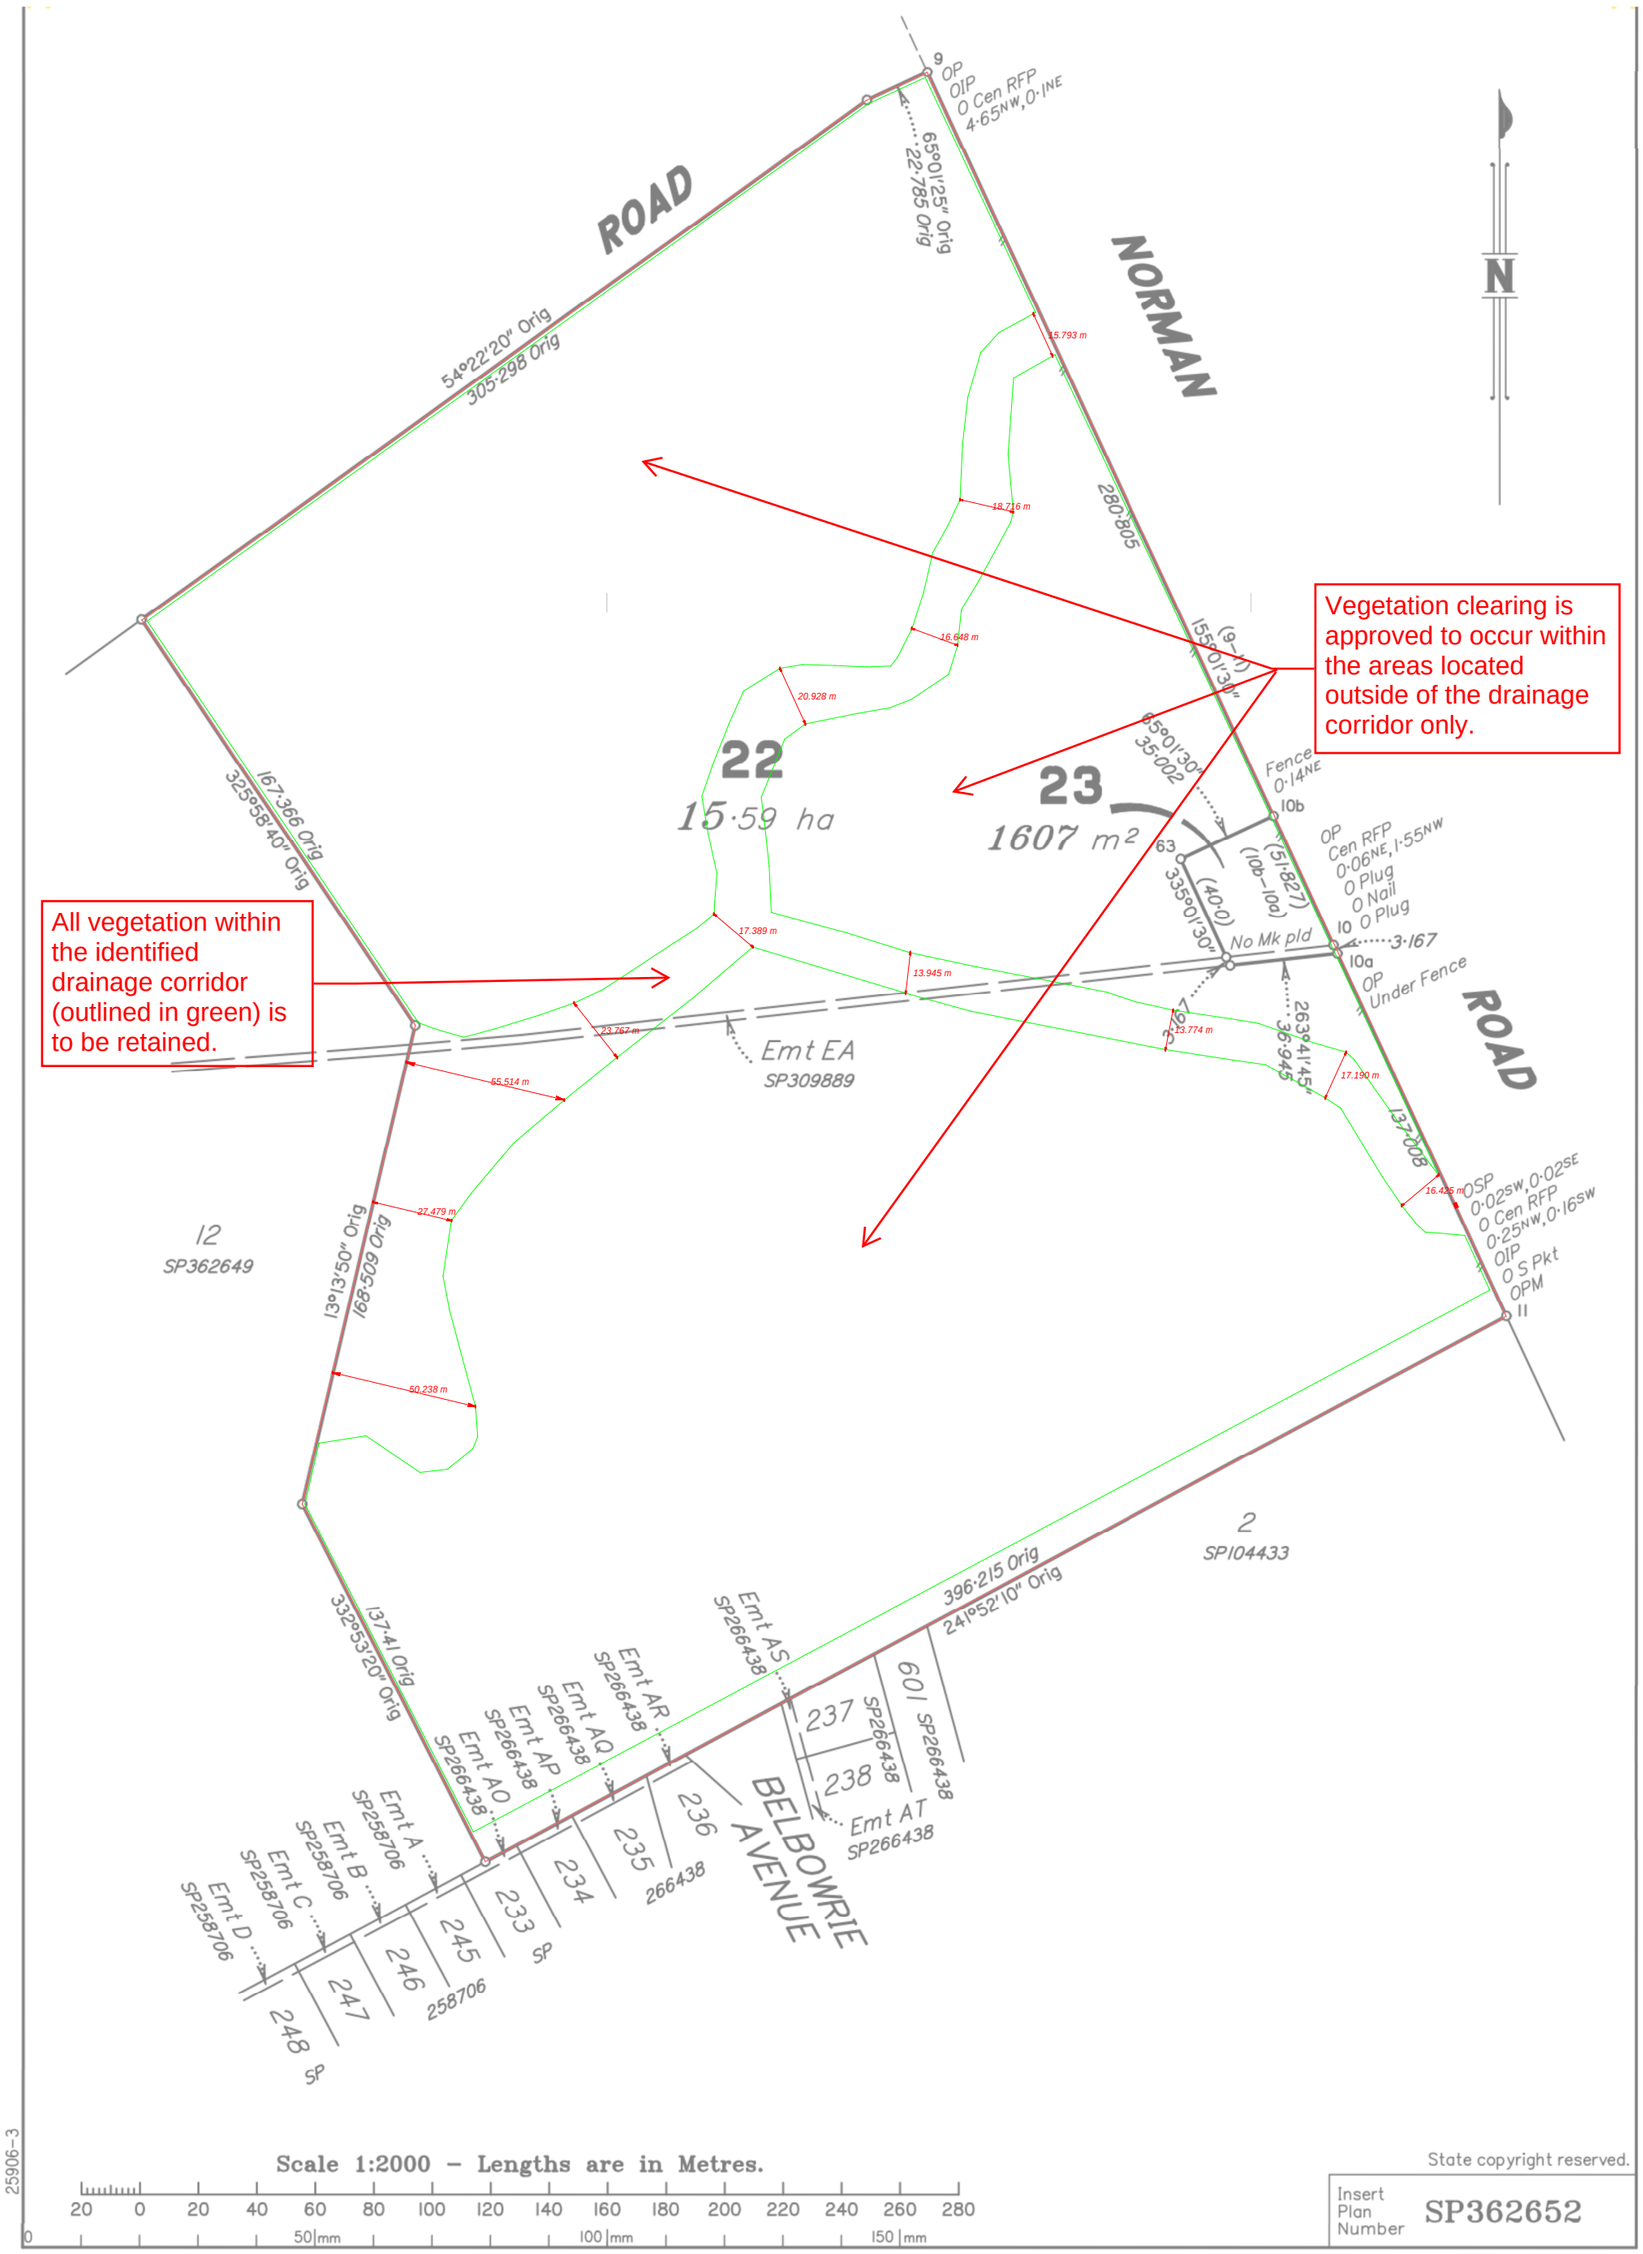


All vegetation within the identified drainage corridor (outlined in green) is to be retained.

Vegetation clearing is approved to occur within the areas located outside of the drainage corridor only.

AMENDED IN RED

By: Tiana Hill

Date: 11 September 2026

Queensland Government

PLANS AND DOCUMENTS referred to in the PDA DEVELOPMENT APPROVAL

Approval no: DEV-2026-CQU-5128

Date: 16 September 2026

Queensland Government

REV	ANT	REASON FOR REVISION	DATE	SIGN

EDQ Scaled clear and Grub Boundarys

DURACK

PROJECT NUMBER	DRAWN BY	CHECKED BY
DATE	APPROVED BY	

SHEET DESCRIPTION

COORD SYSTEM

SCALE	SHEET NUMBER	REV